

Project Name: BIM technical drawings

UPRN Code: uwtsd

Originator Code: 4018

Role Code: Designer

Drawn By: HW

Checked By: GT

Date: 03/05/26

Project Status: s2

ACBA 4018

1 0- Ground floor
1 : 100



2 1- First floor
1 : 100





1 Site location plan
1 : 1250



2 Site plan
1 : 500

Project Name: BIM technical drawings

UPRN Code: uwtsd

Originator Code: 4018

Role Code: Designer


Drawn By: HW

Checked By: GT


Date: 03/05/26

Project Status: s2


ACBA 4018

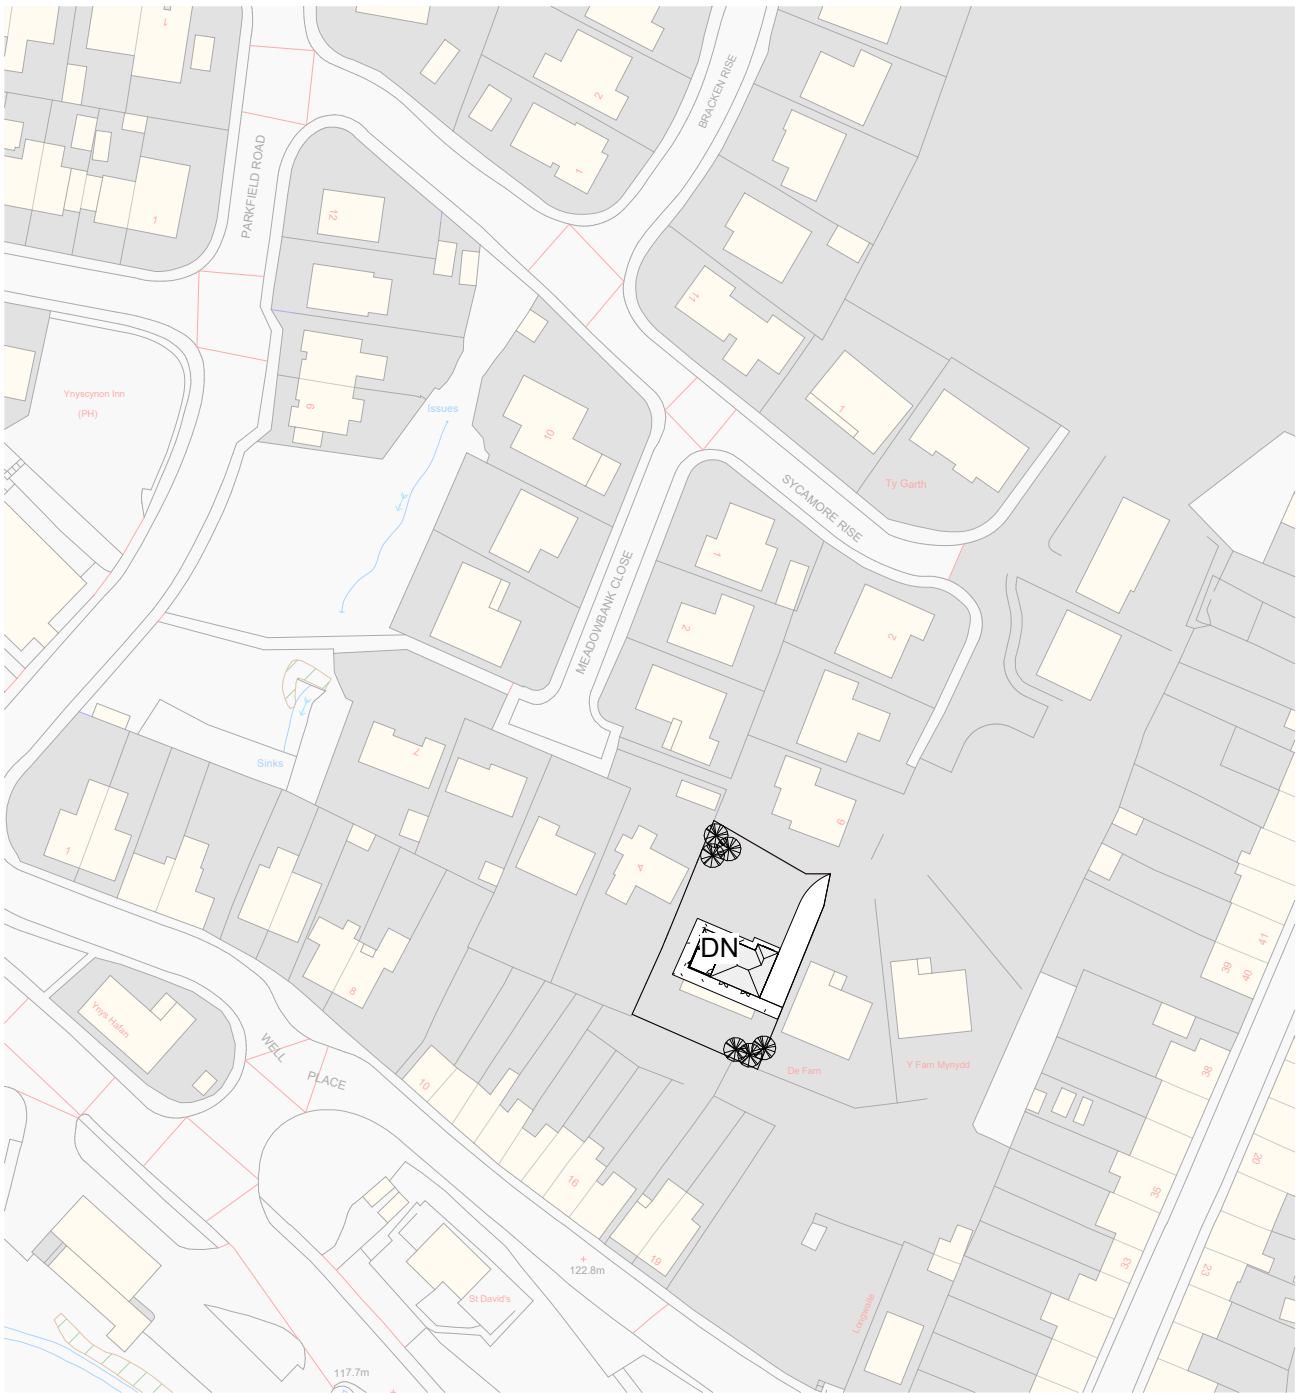

1 Site location
1 : 1250

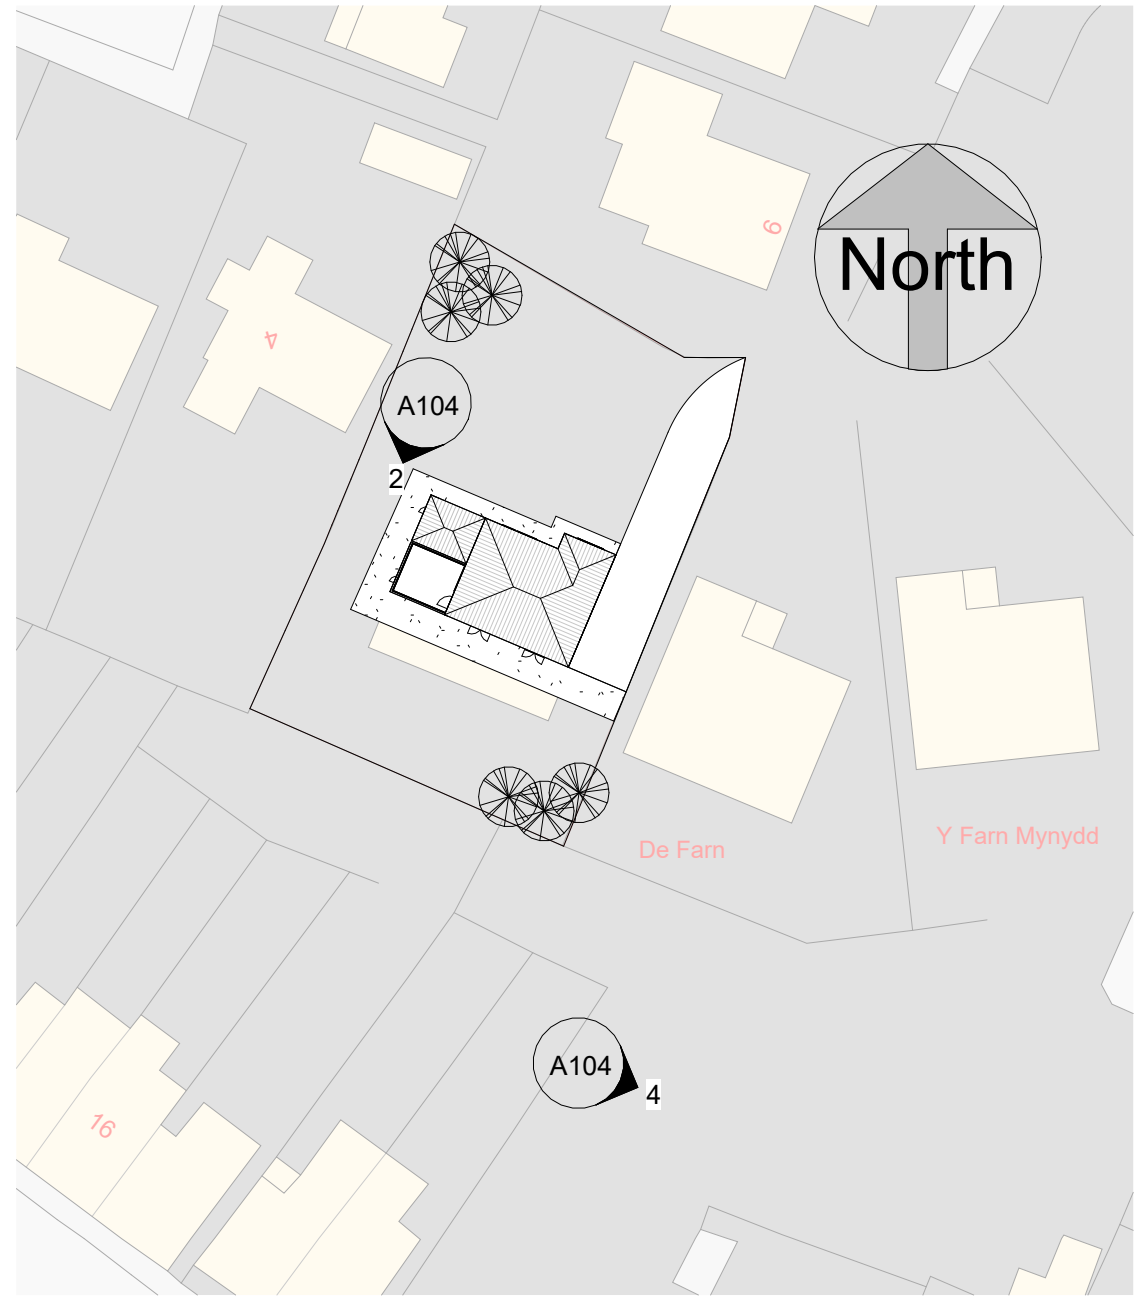


2 Proposed Site plan
1 : 500

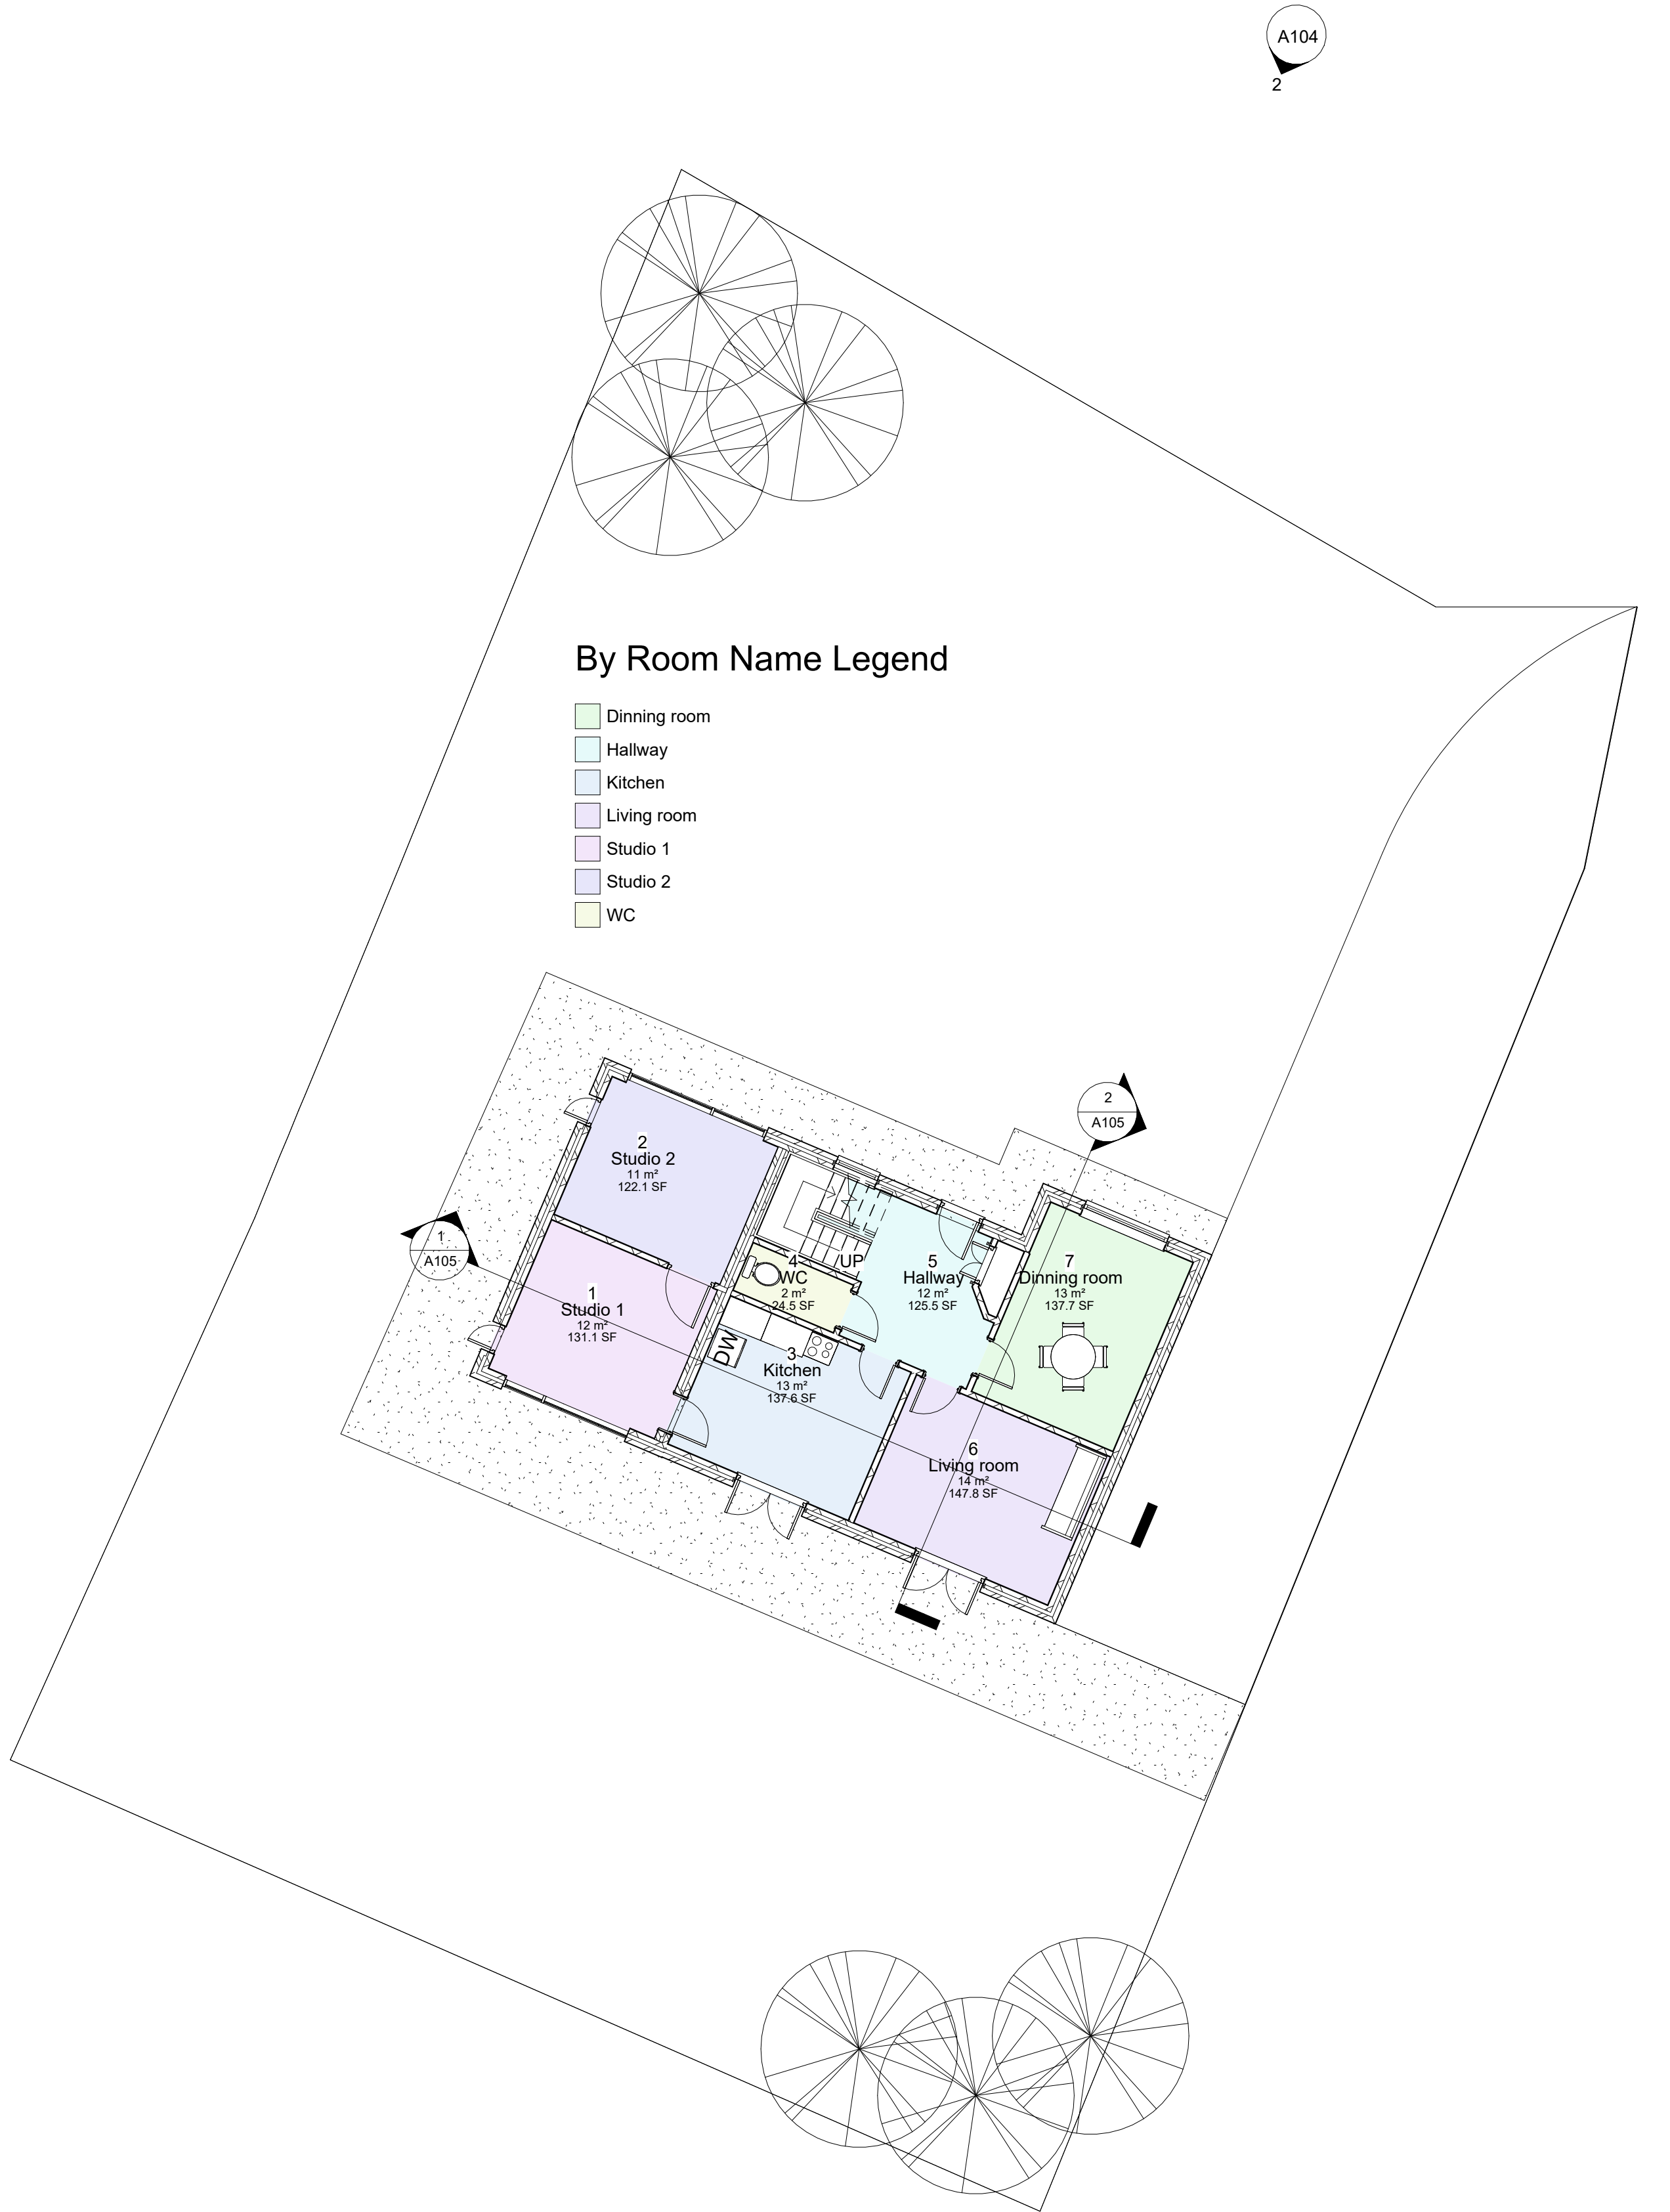


3 0- Ground floor
1 : 100



4 1- First floor
1 : 100

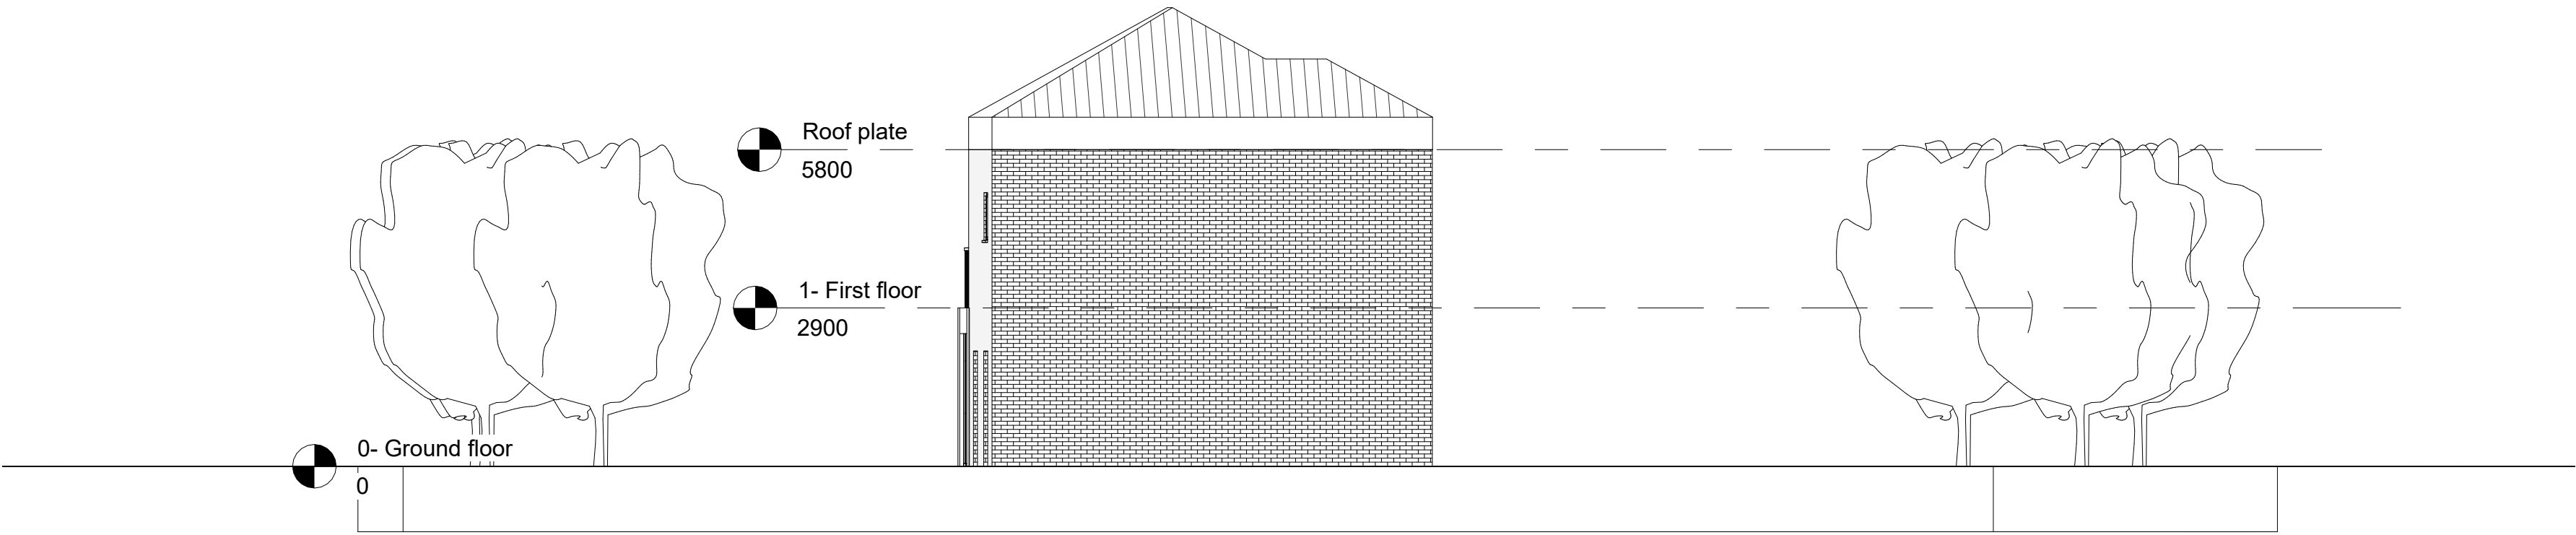


1 East
1 : 100

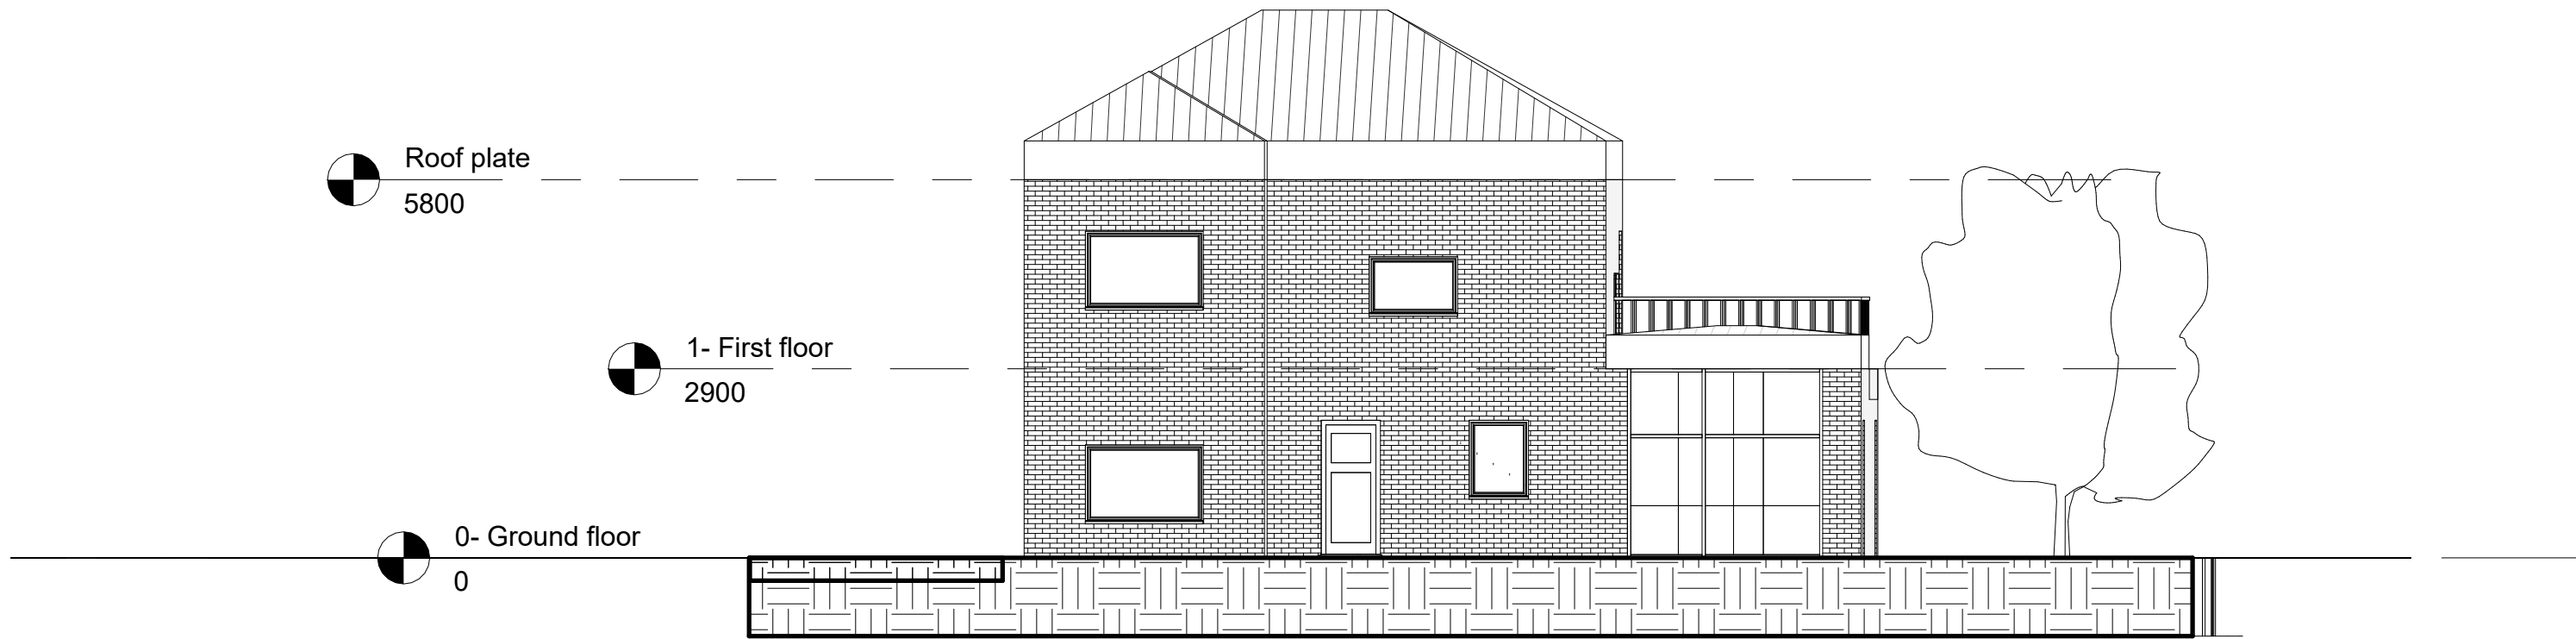


2 North
1 : 100




3 South
1 : 100

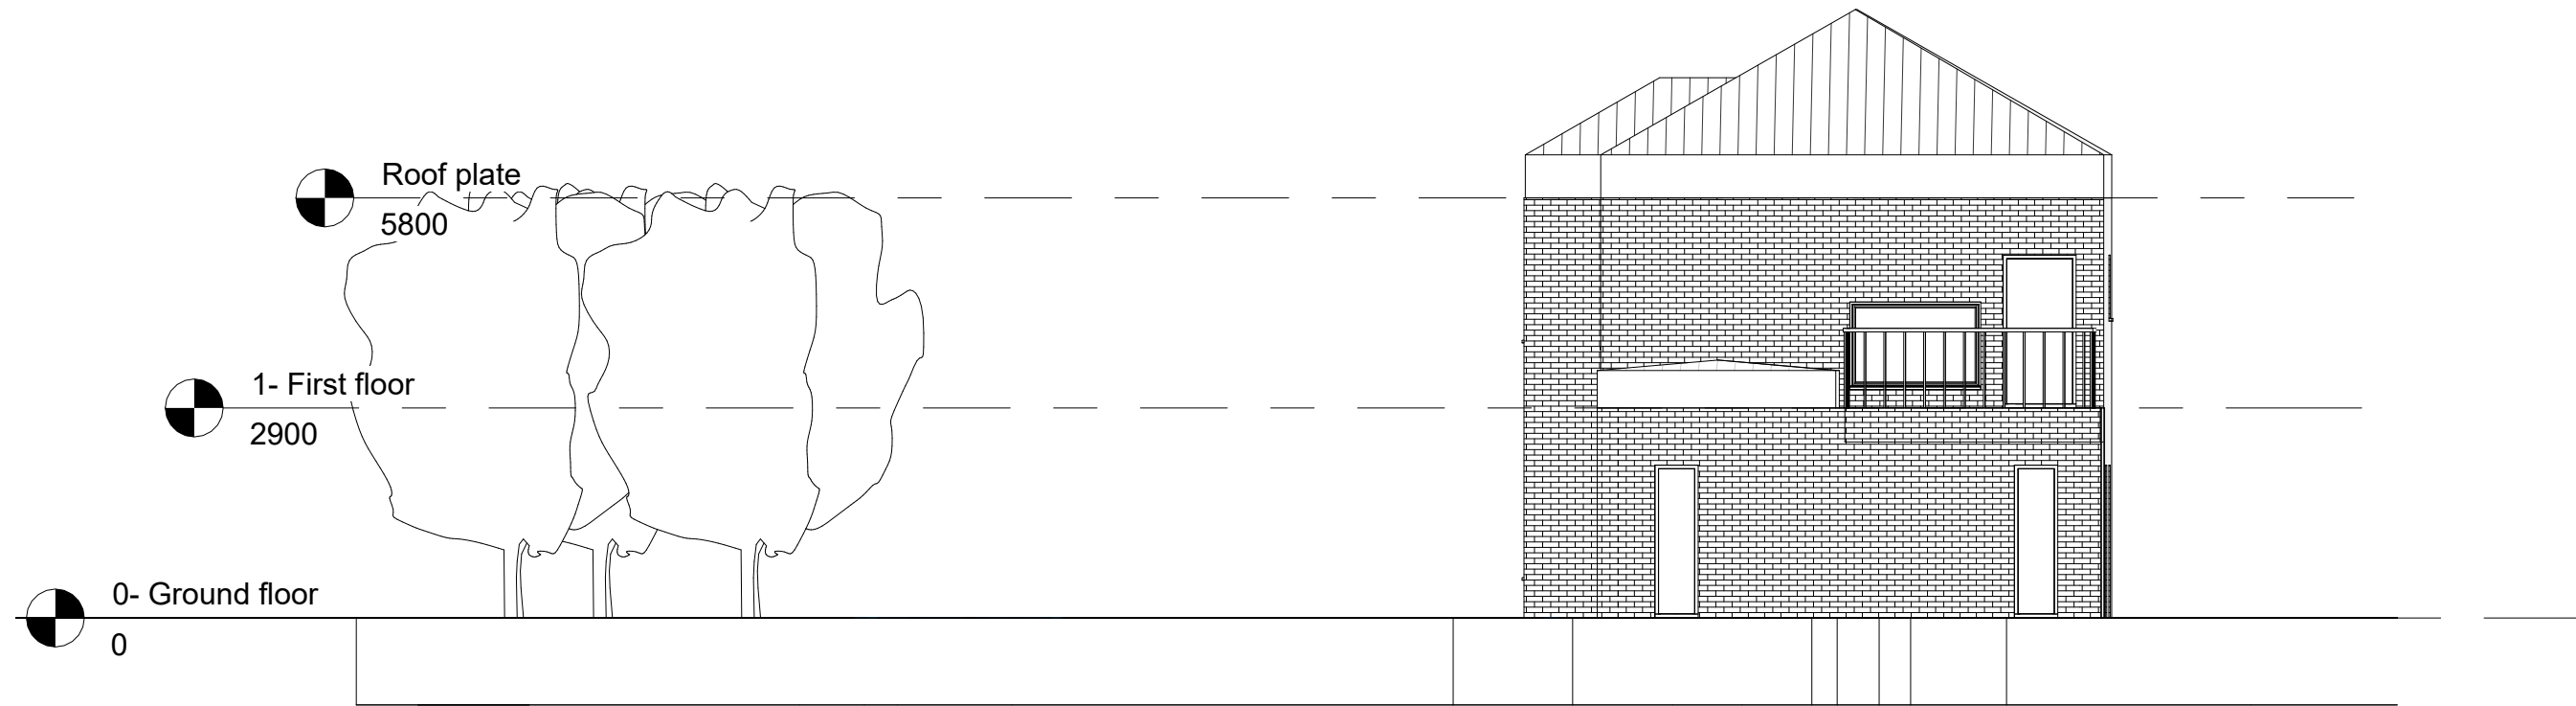

4 West
1 : 100

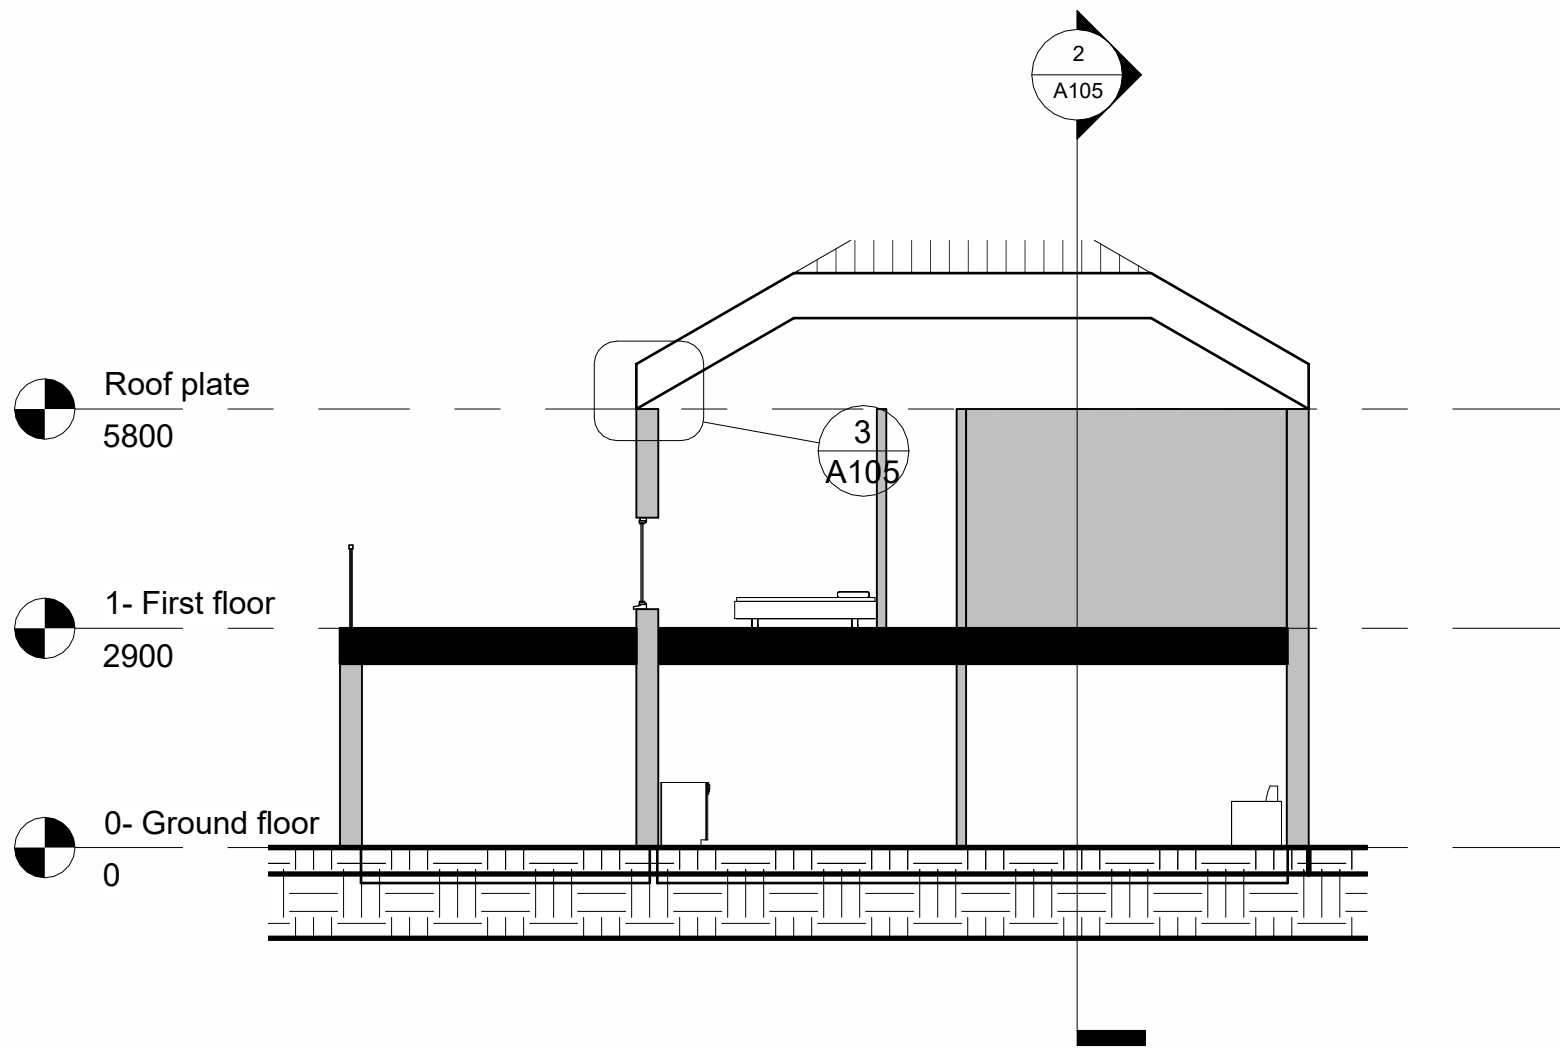


1 Long section
1 : 100

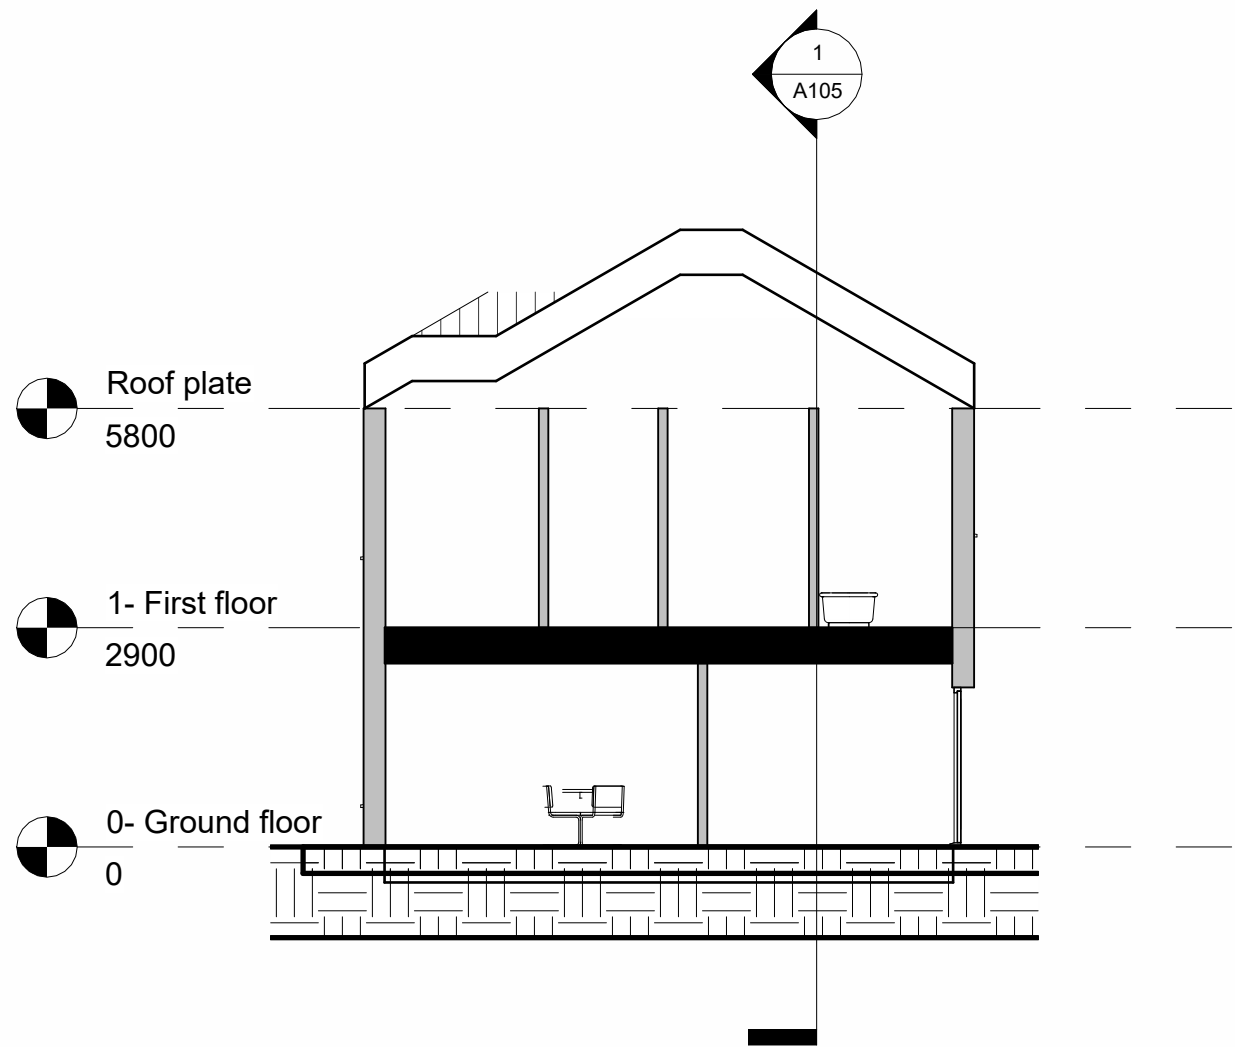

2 Short section
1 : 100

ROOF

 

ROOFING PLATE

EXTERNAL BRICKWORK

CAVITY

INTERNAL BLOCKWORK

3 Long section - Callout 1
1 : 5



2 3D View 1



3 3D View 2



4 3D View 3



1 {3D}