

Project Name: Digital Technology BIM

UPRN Code: 0001

Originator Code:


Role Code: Designer

Drawn By: Keaton

Checked By: Gavin

Date: 05/05/25

Project Status: Project Status

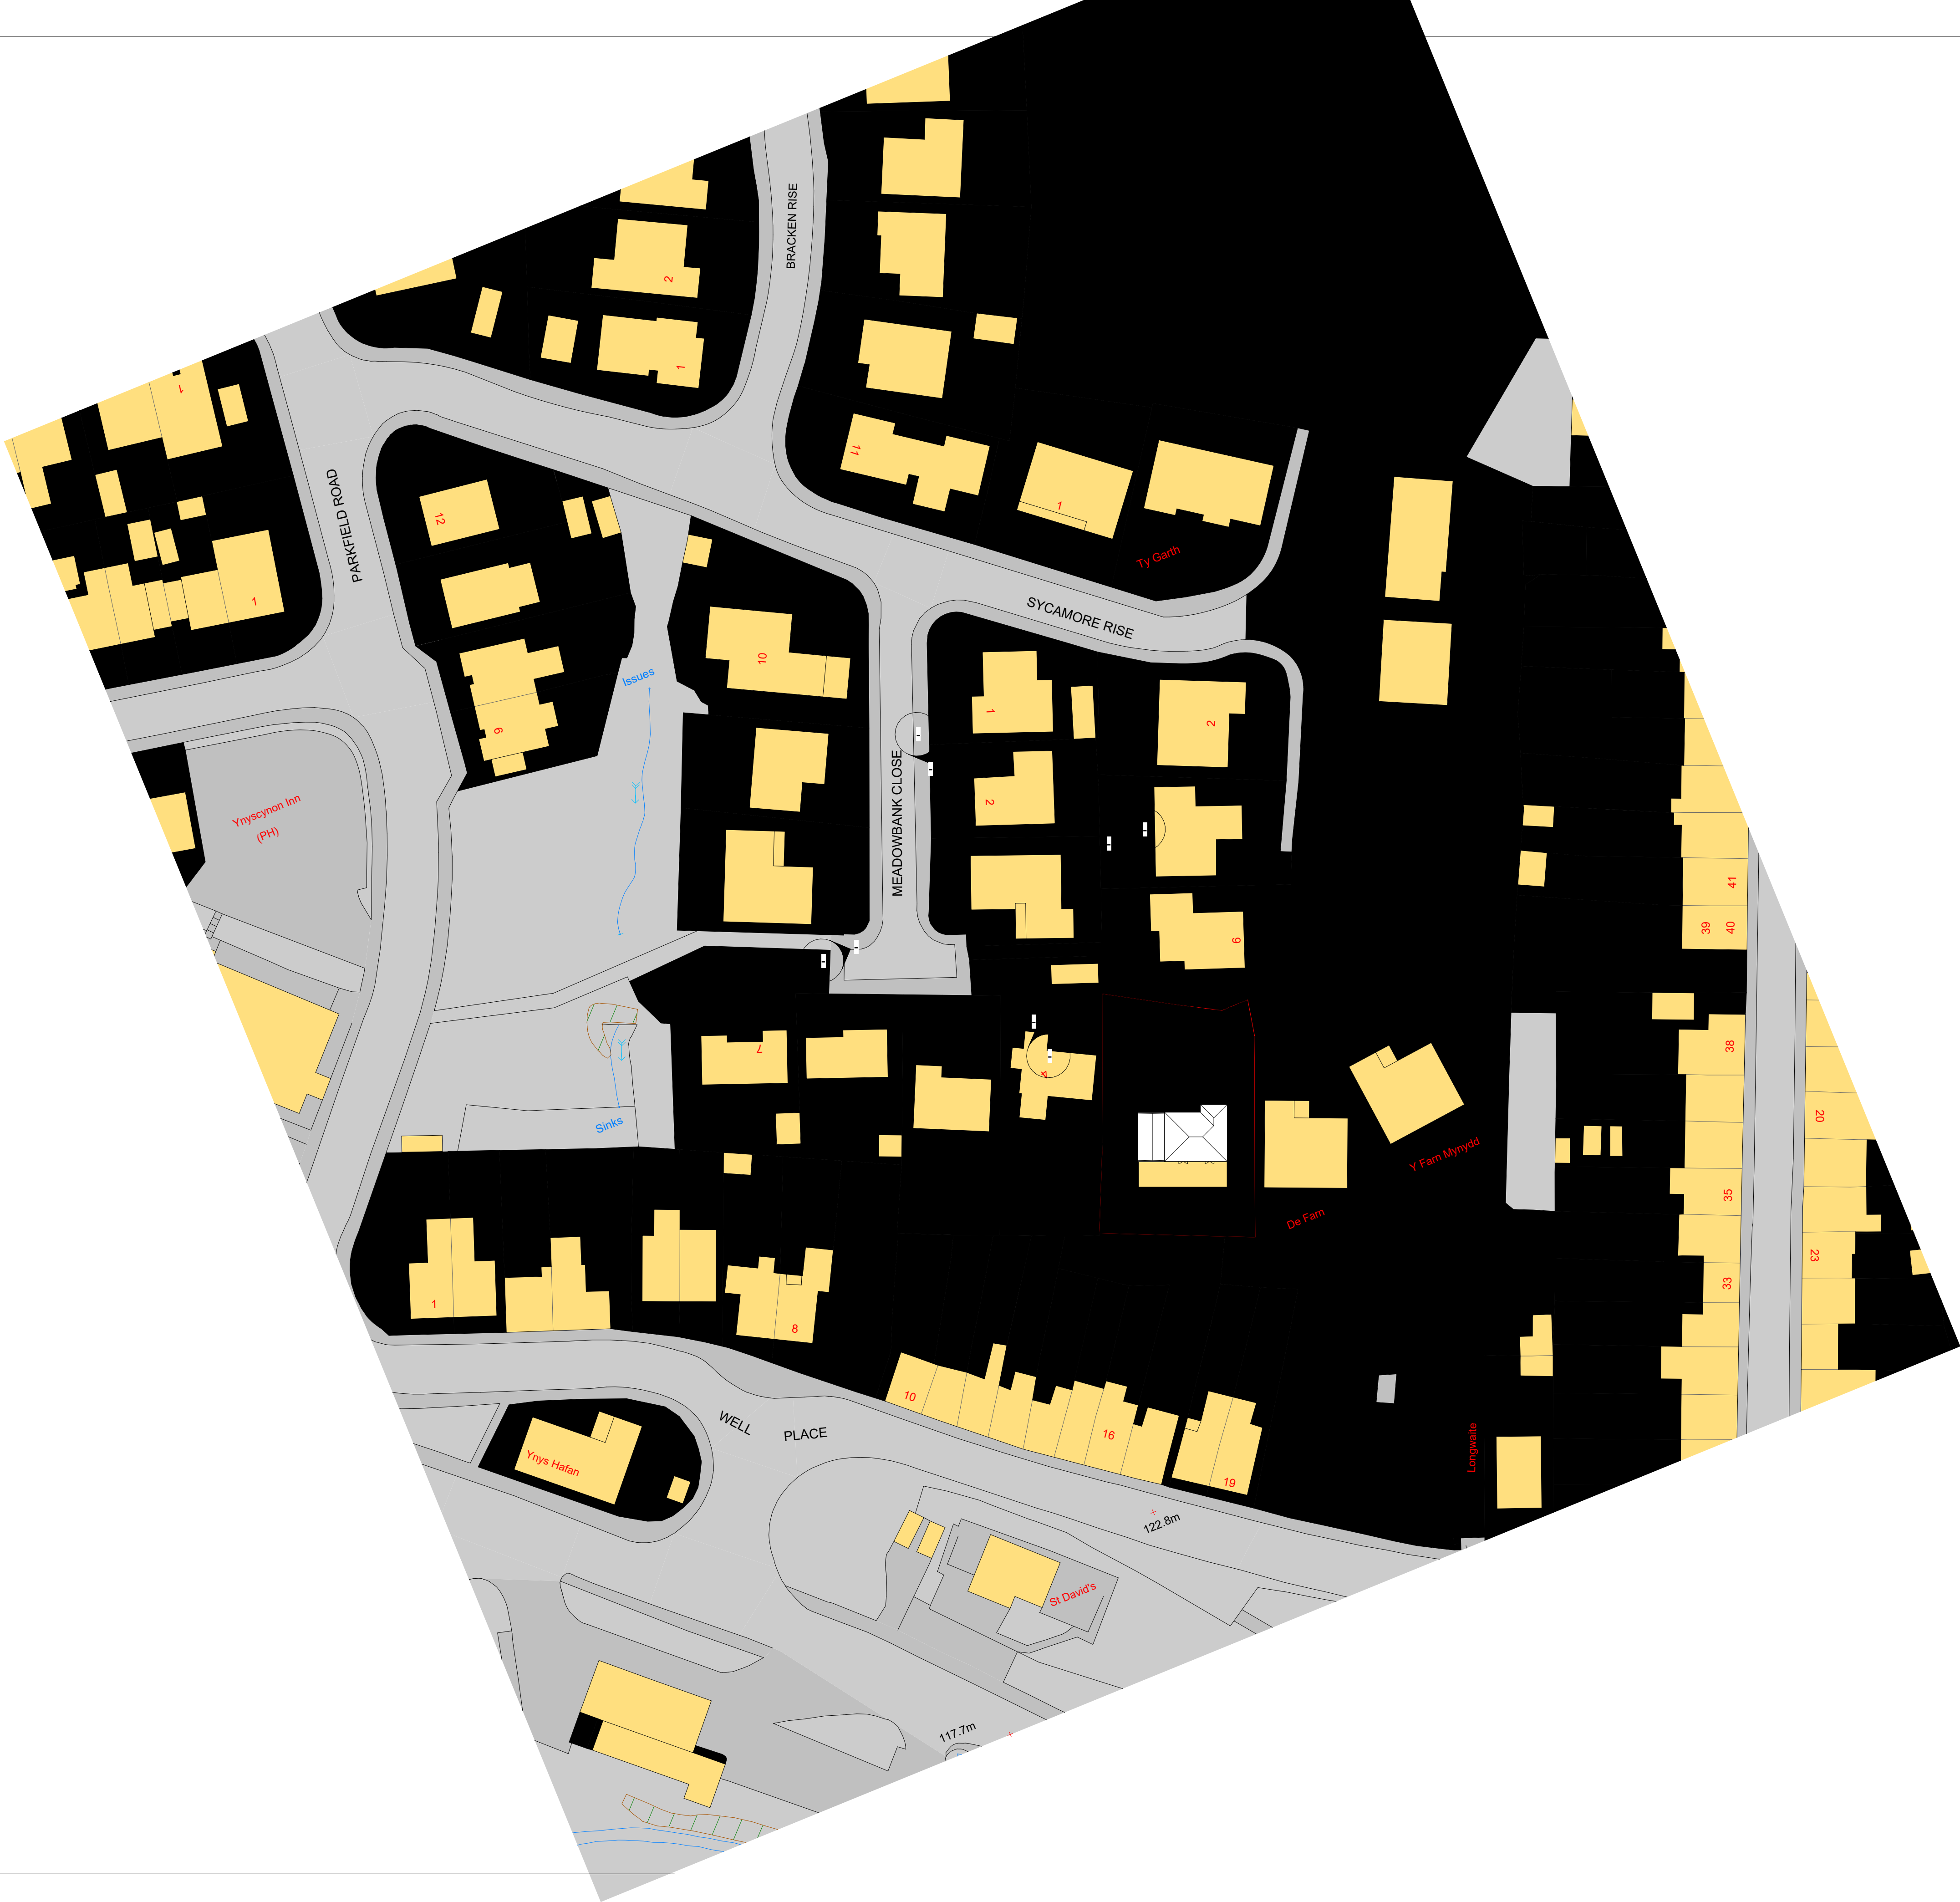

1


Existing Site Plan

1 : 500

Property Title Digital Technology BIM	Detail Existing Site Plan	Property Originator (Zone) Functional Breakdown (Level) Spatial Breakdown (Type) Form Role Number Description Suitability Revision											scale 1 : 500	drawn Keaton	 Prifysgol Cymru Y Drindod Dewi Sant University of Wales Trinity Saint David	(S0) UNCONTROLLED Not to be used as a reference document Check Status Before Quoting	Rev/Date/By	
		0001 — XX — — — Designer0002 — Existing Site Plan — Project Status —											date	checked			Revision	
		File Path: D:\Keaton\CAD\4018-UWTS-D-XX-ZZ-M-A-0001-ArchModel-S0-Existing.rvt											05/05/25	Checker			SA1 Campus King's Road Swansea SA1 8HQ	

05/05/25


SA1 Campus
King's Road
Swansea
SA1 8HO

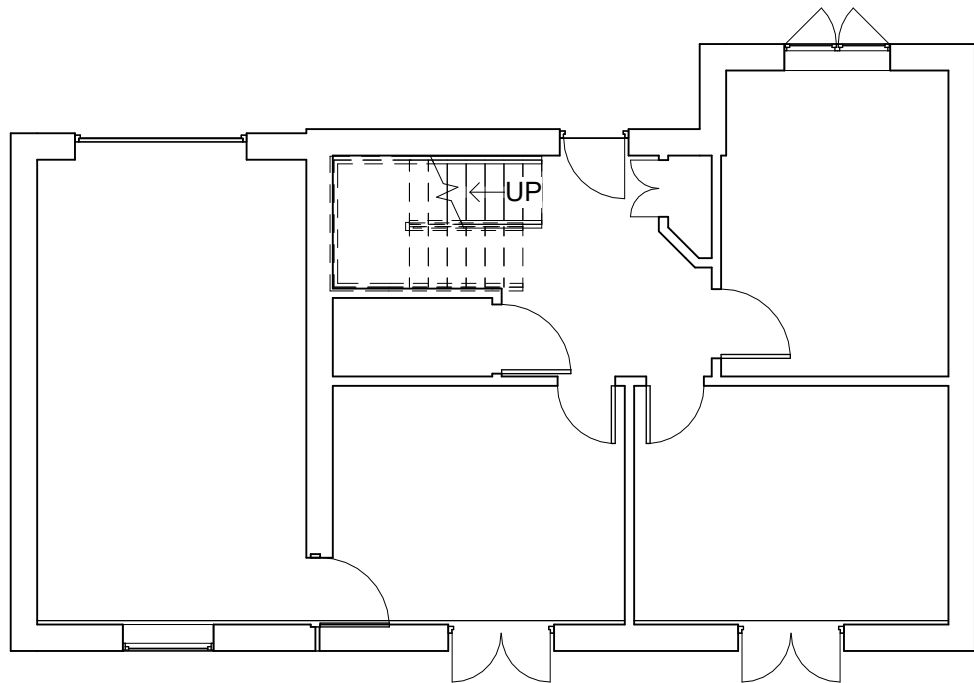

1

0 - Ground Floor Plan

1 : 100

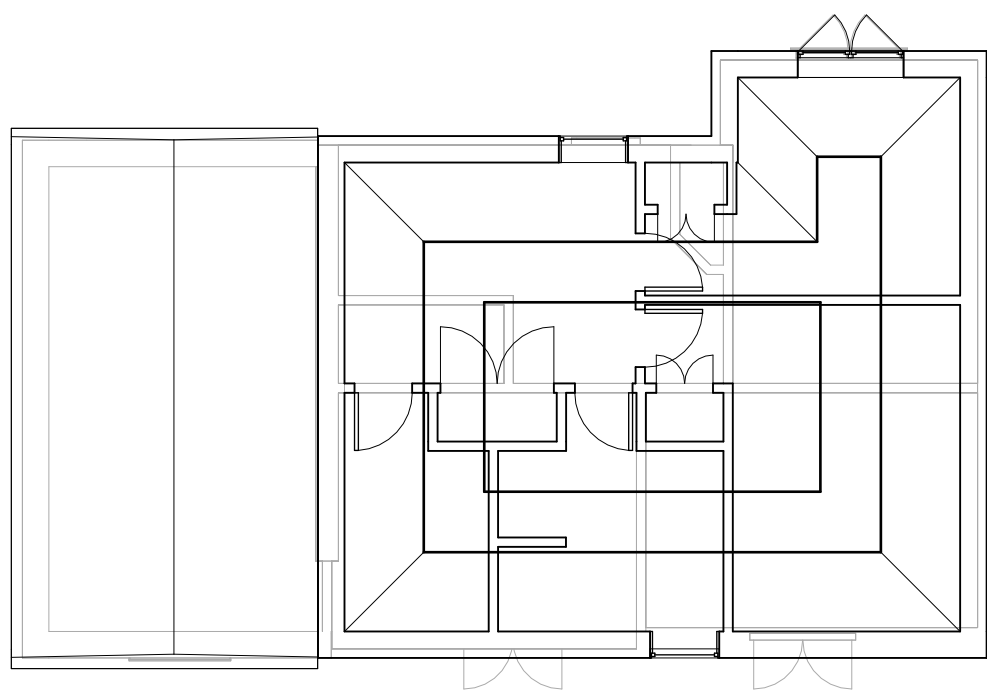


1 1 - First Floor Plan
1 : 100





- 2 - Eaves Level
5500
- 1 - First Floor Plan
2750
- 0 - Ground Floor Plan
- 3 - Foundation
-900

1 North
1 : 100

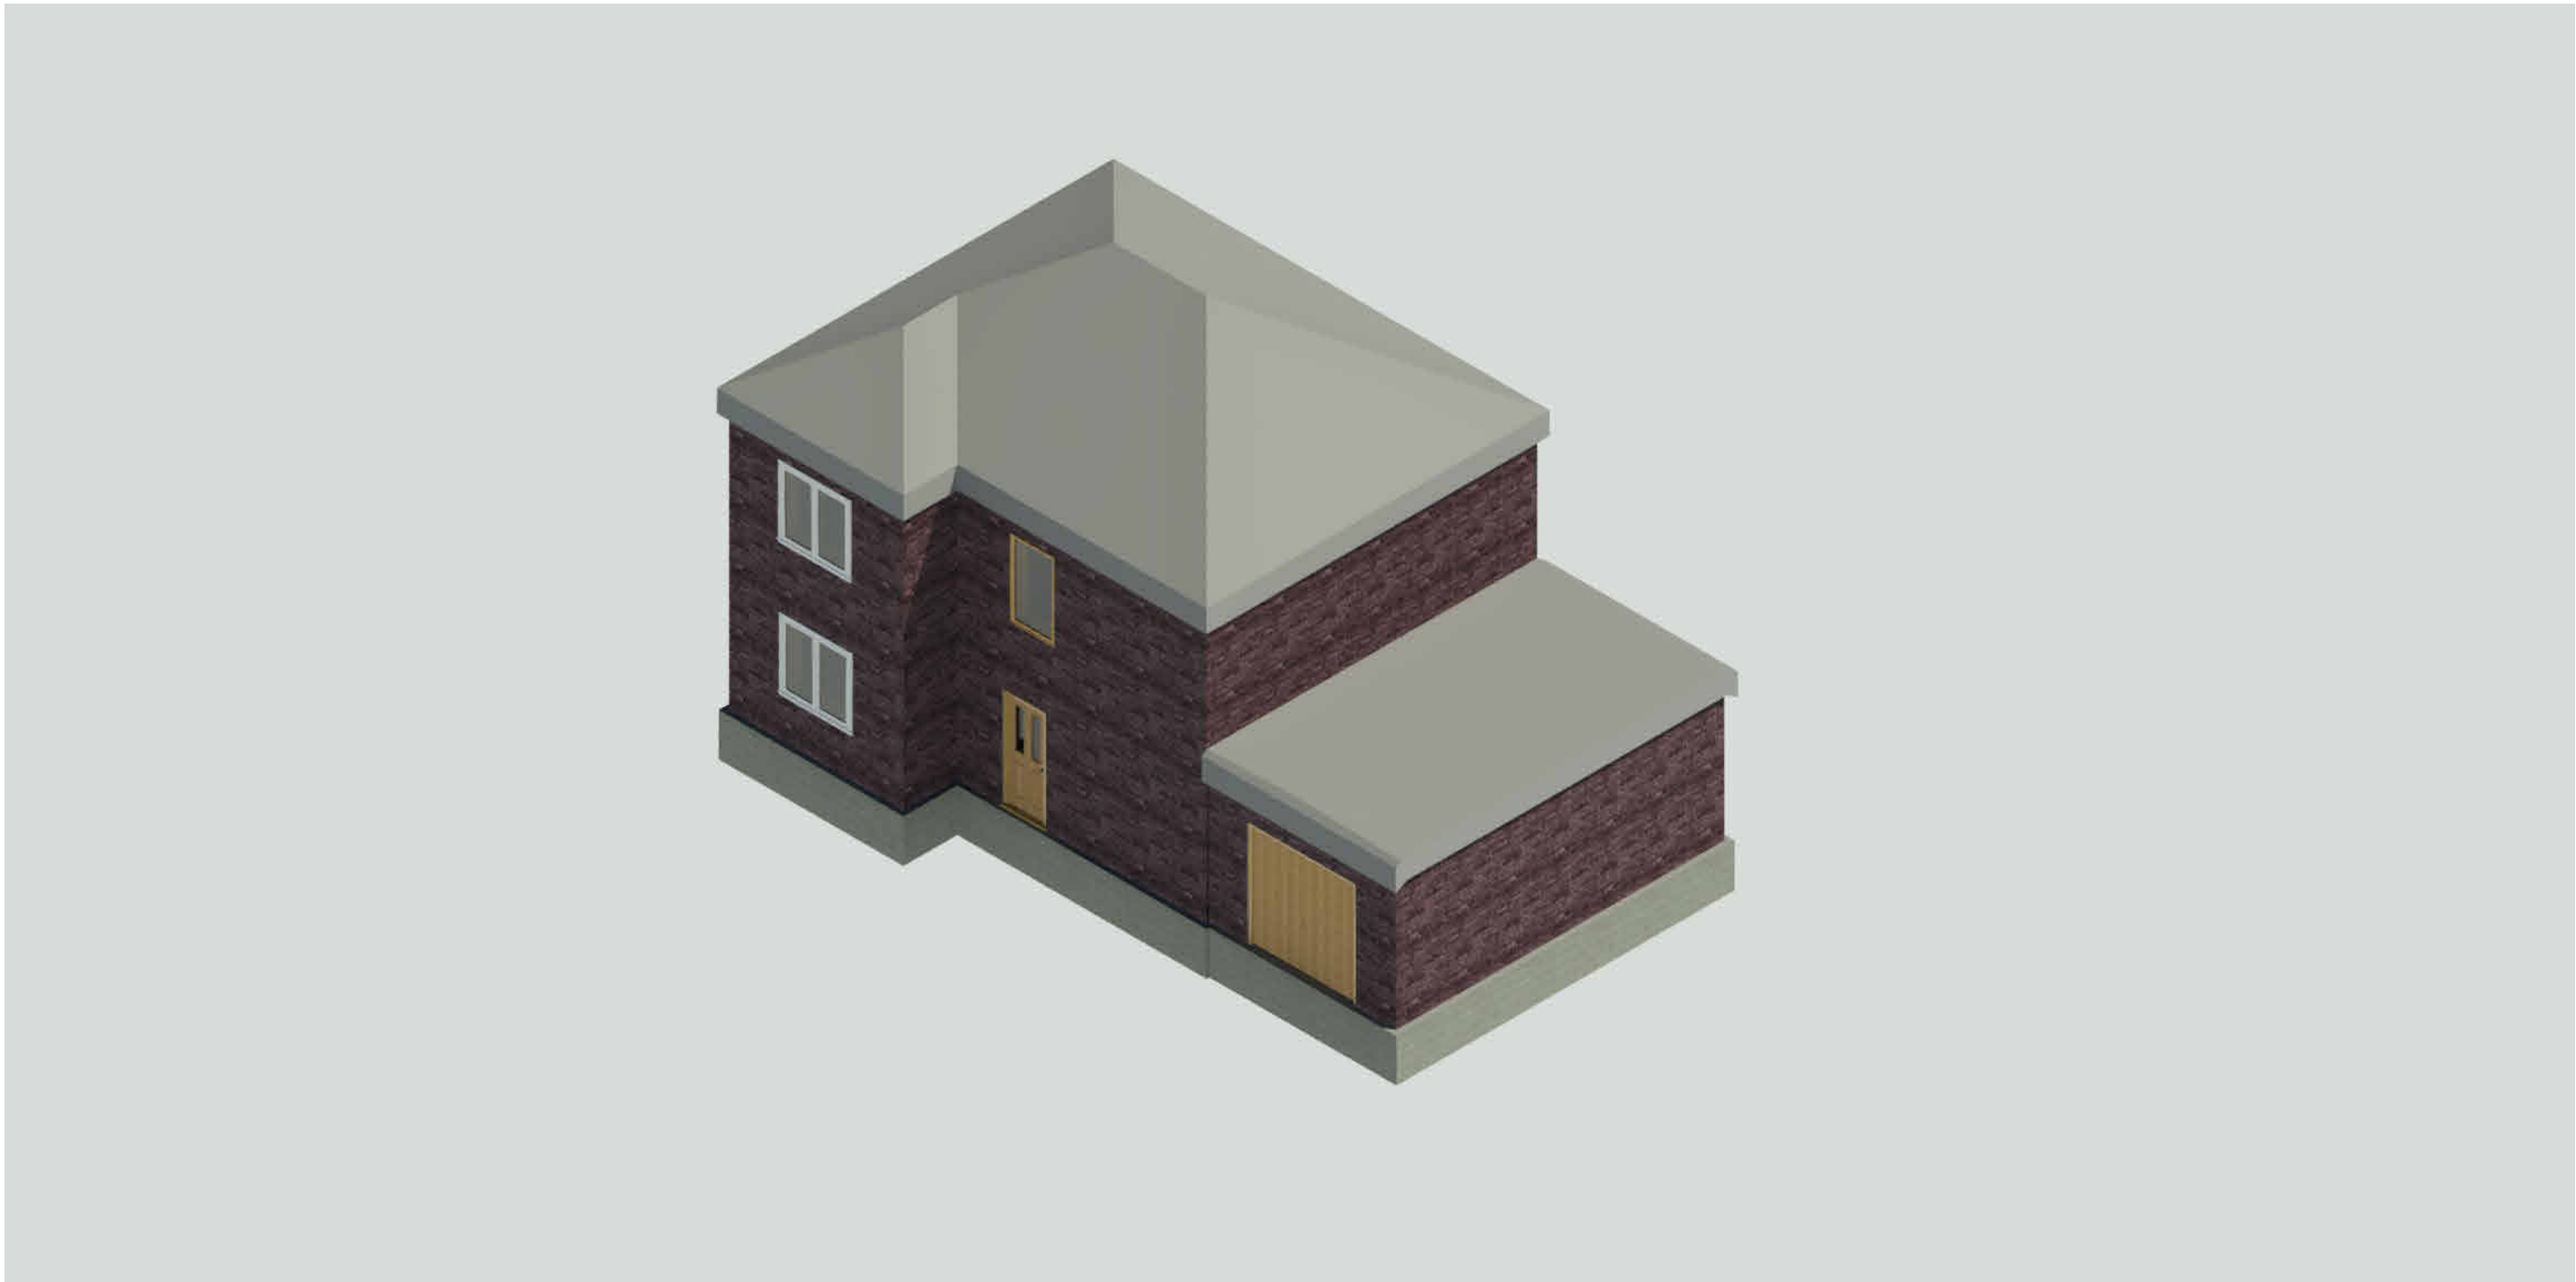

1 Front elevation - Rendered
1 : 1

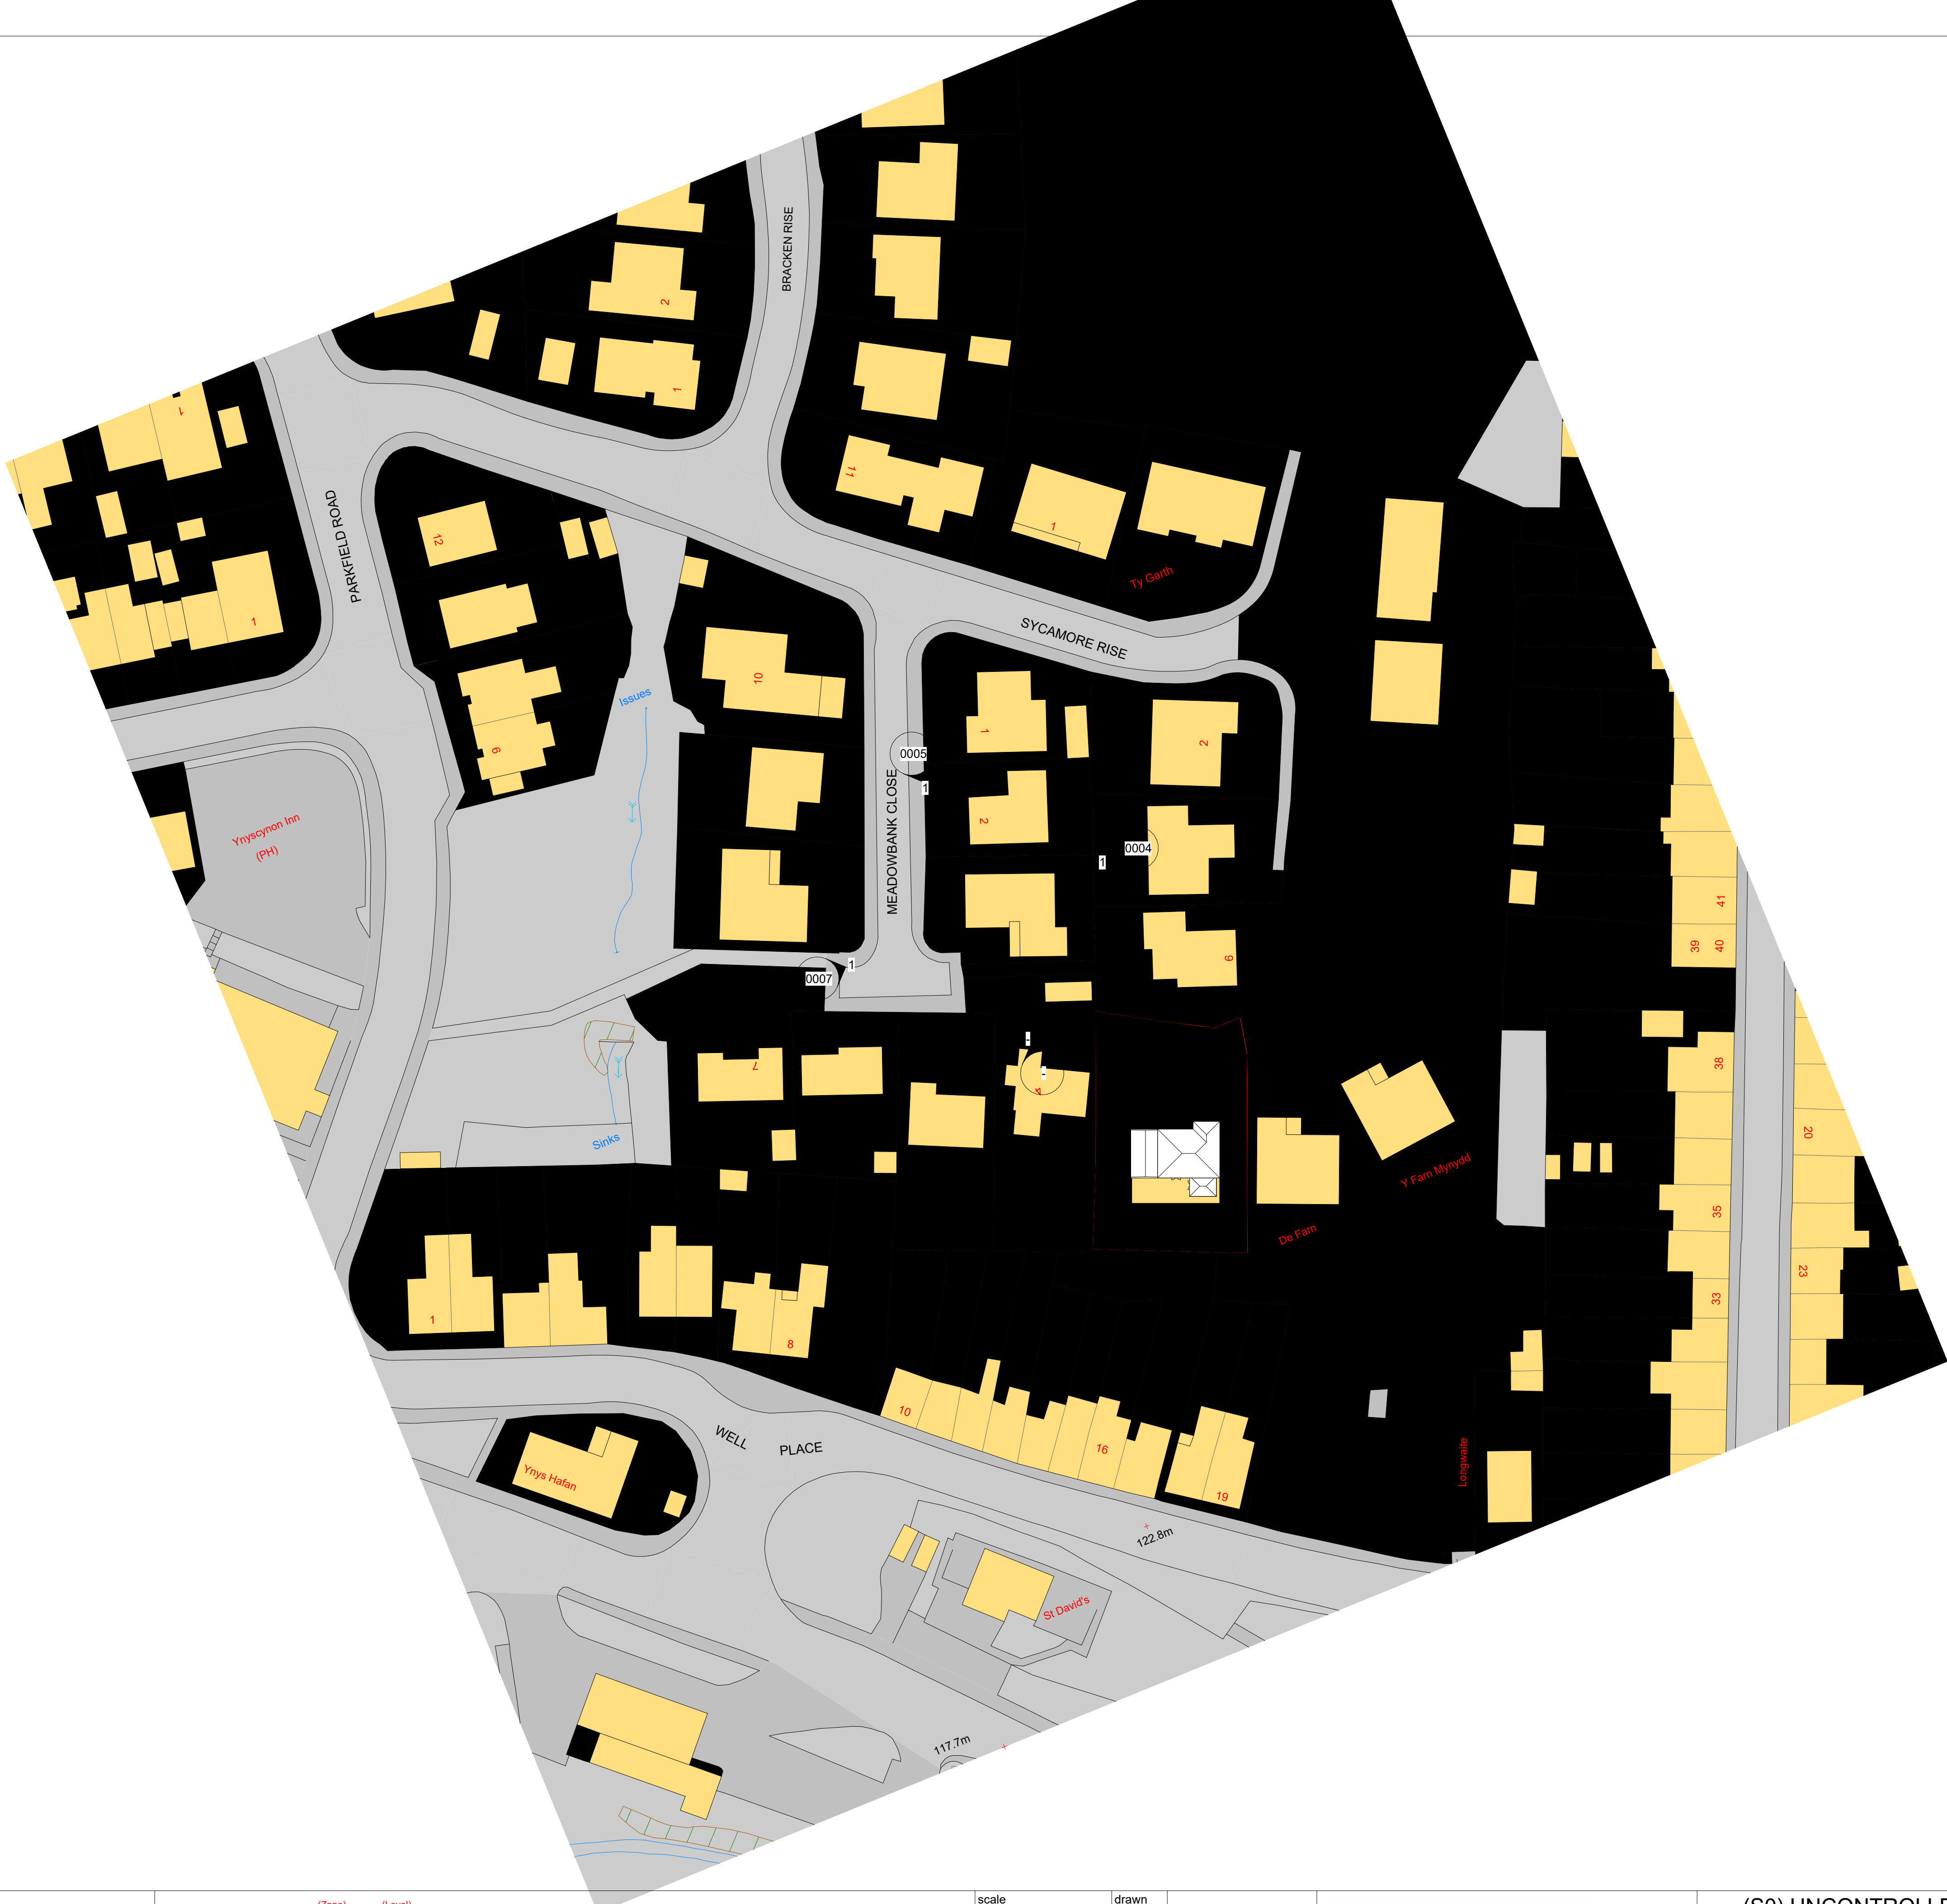

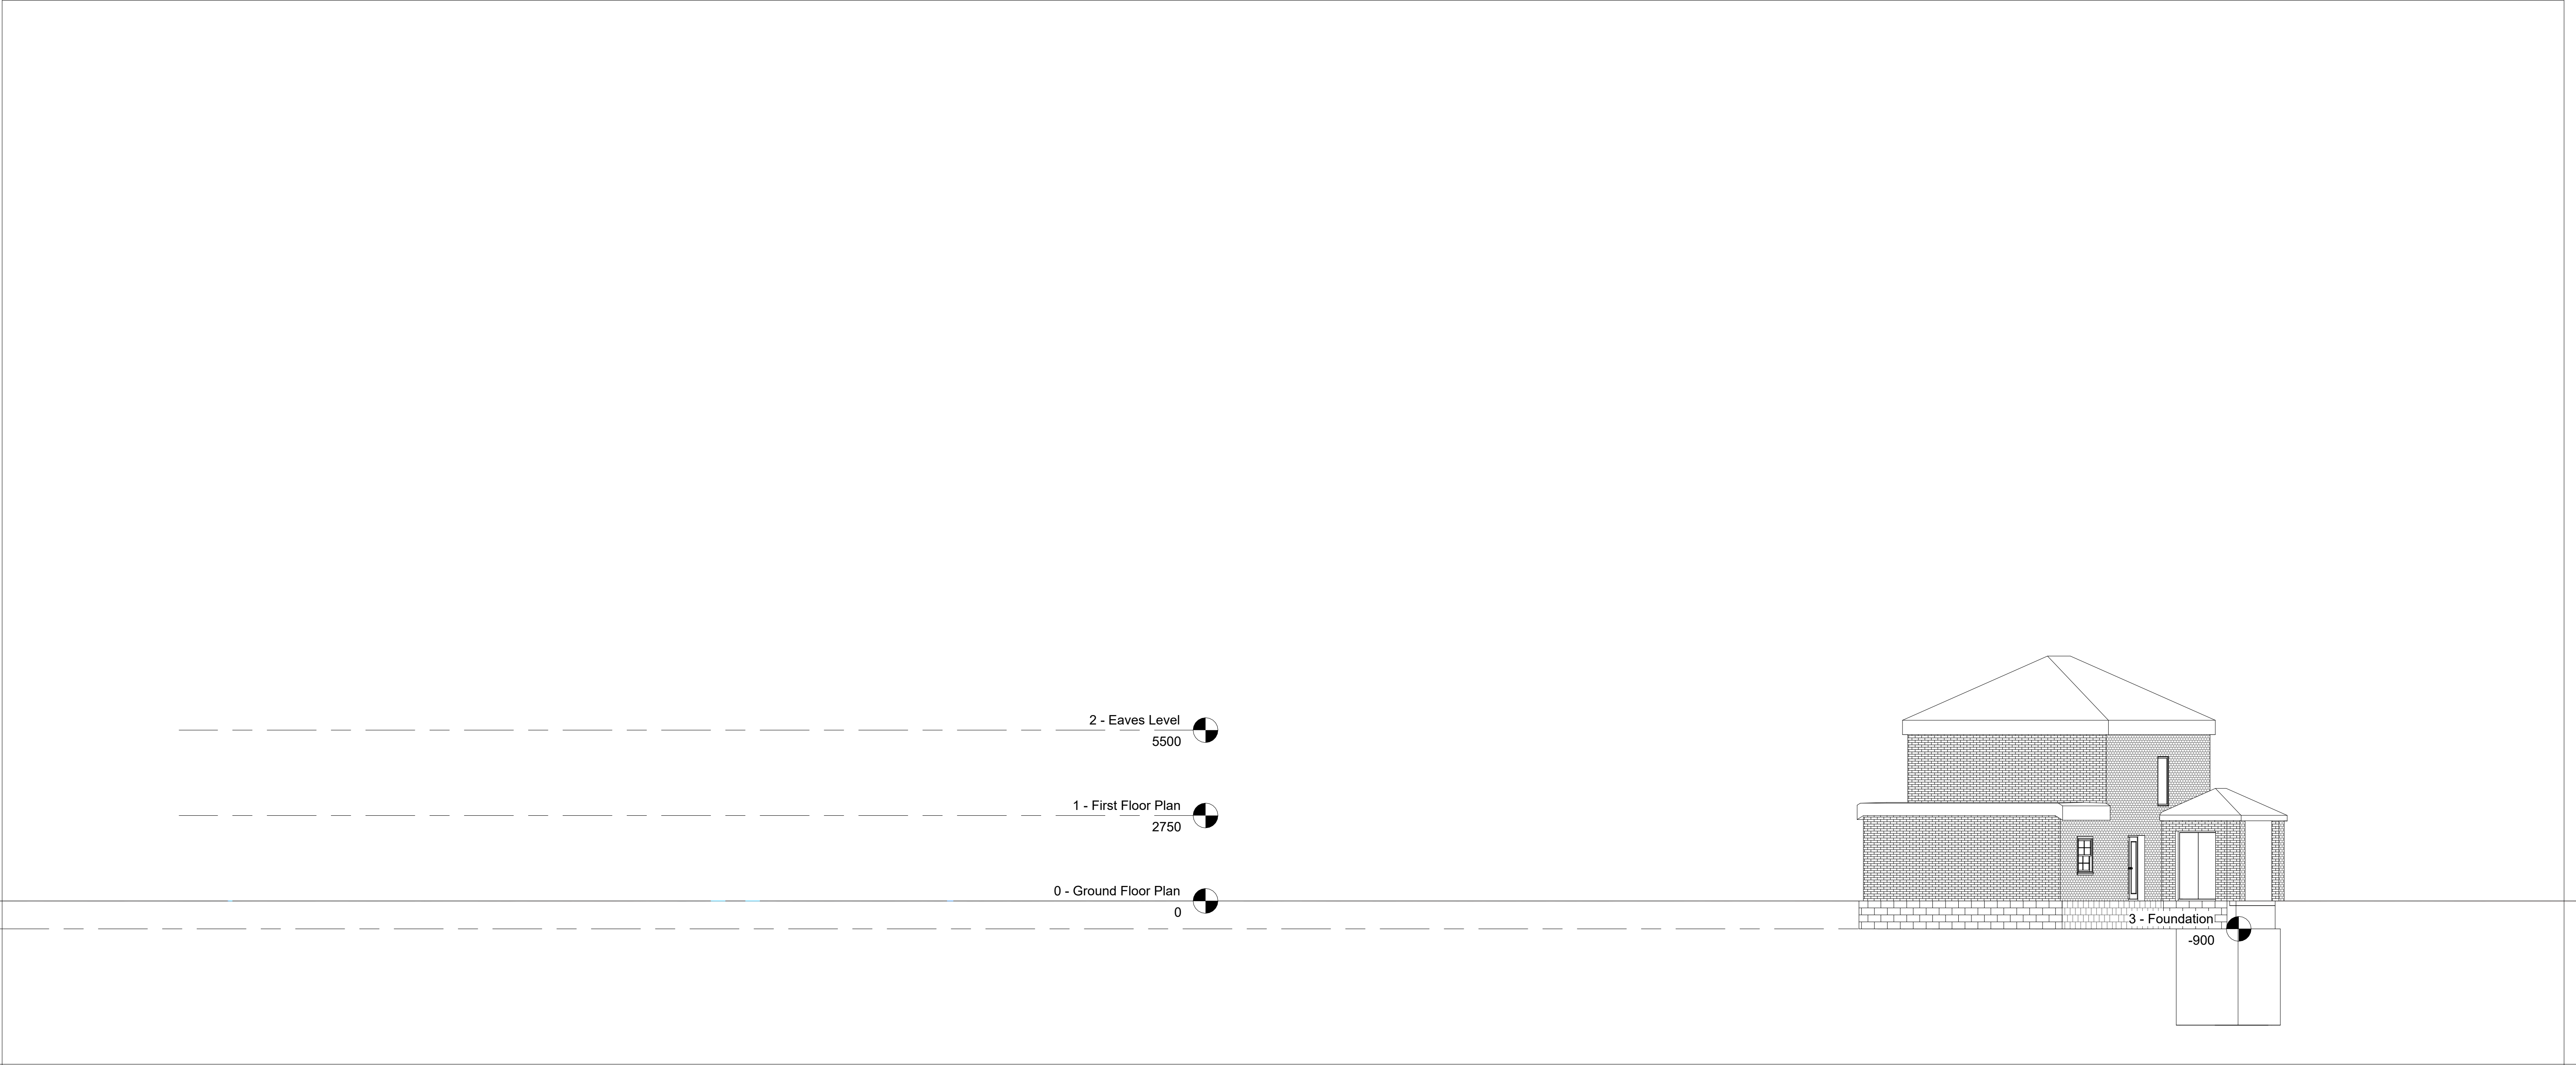

Project Name: Digital Technology BIM

UPRN Code: 0001

Originator Code:


Role Code: Designer

Drawn By: Keaton



Checked By: Gavin


Date: 05/05/25

Project Status: Project Status

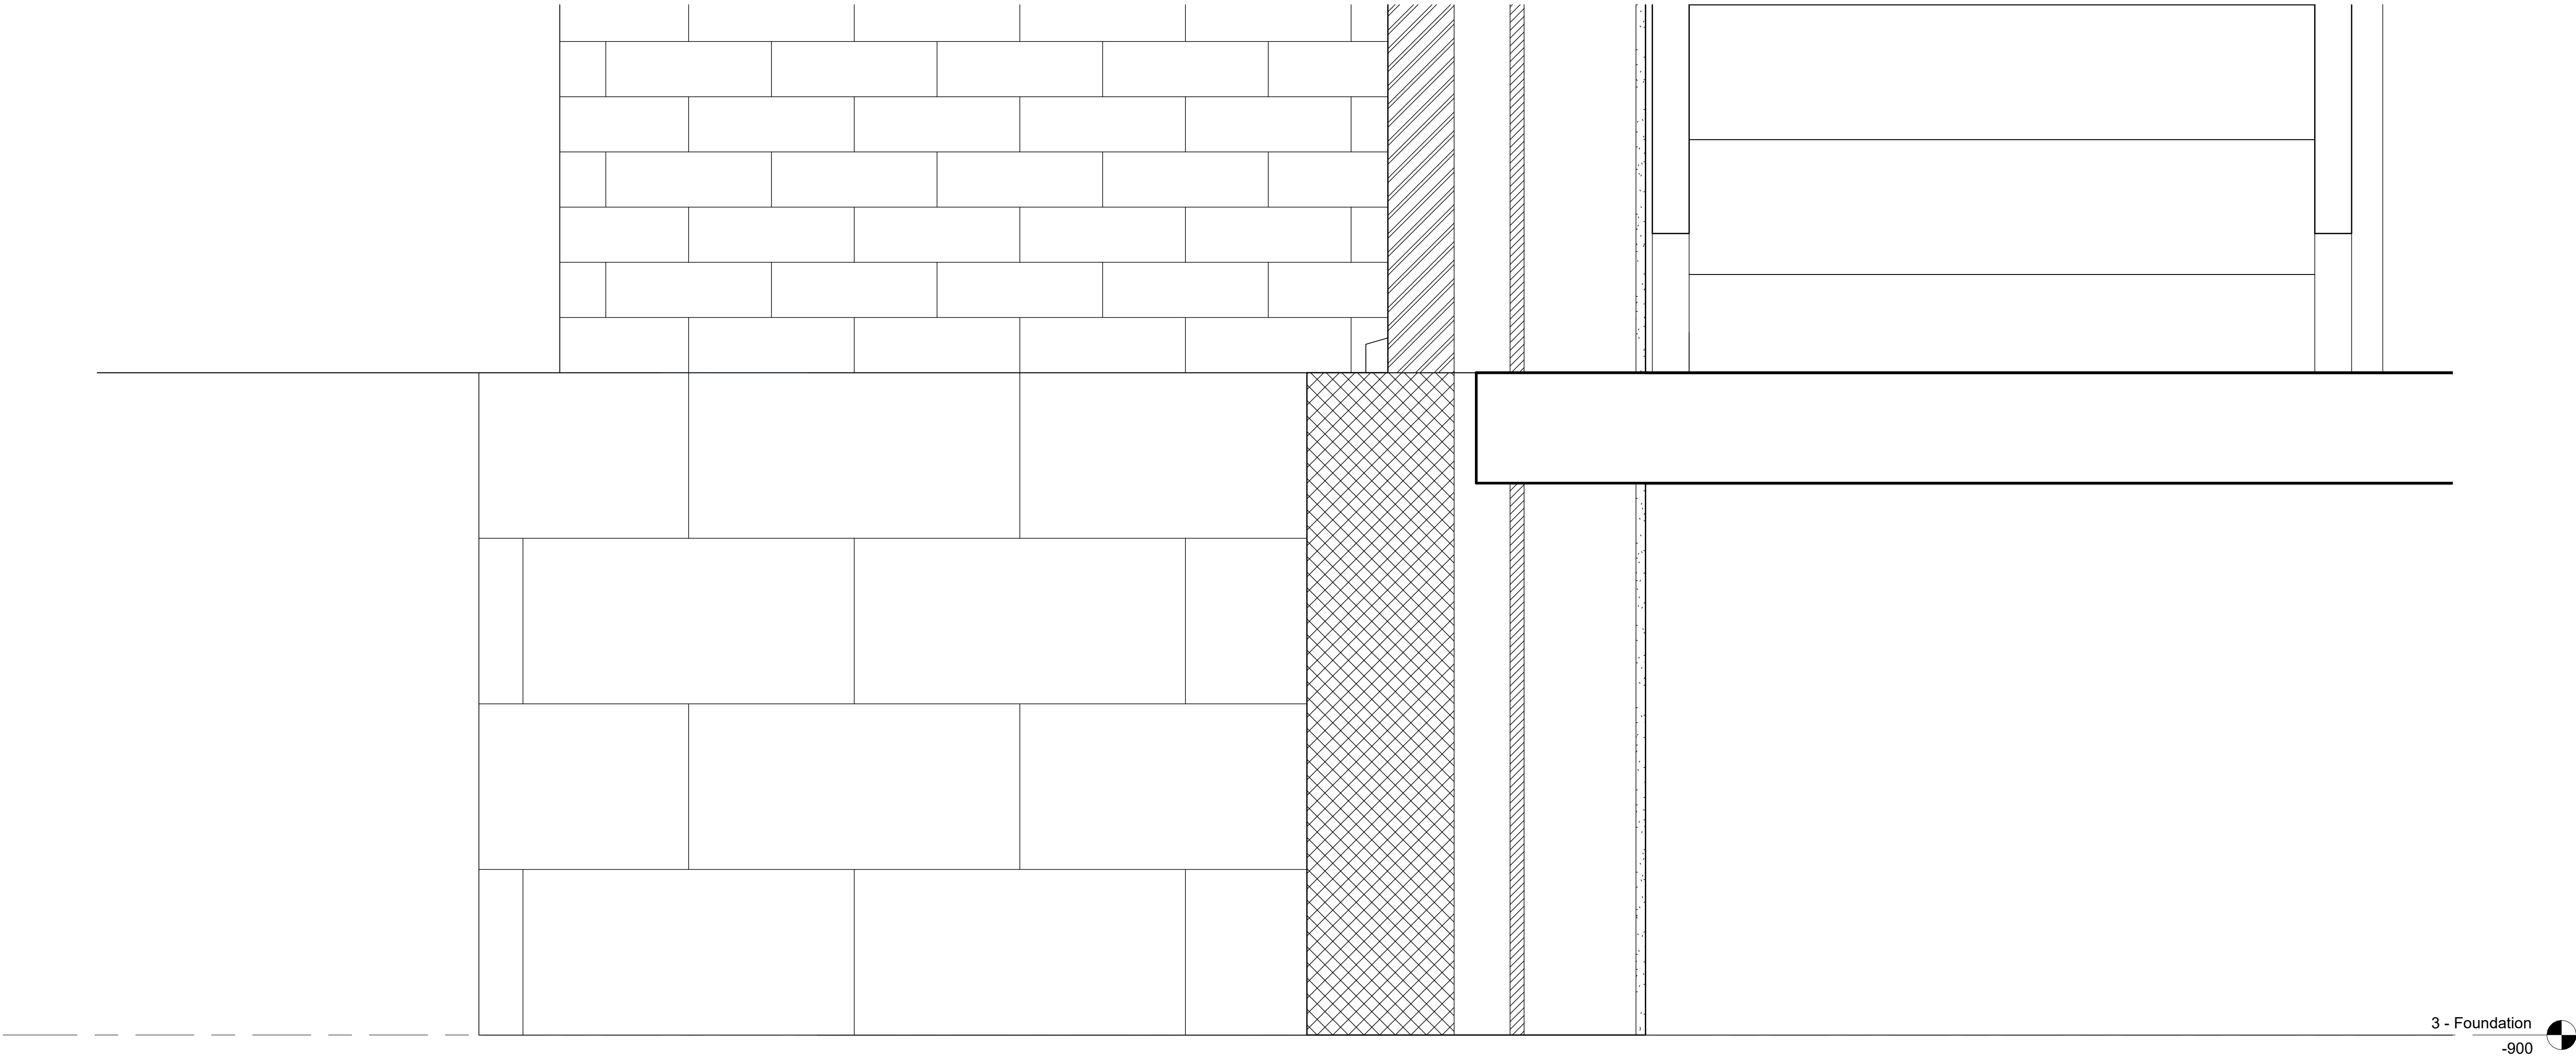


1 Section Callout Detail
1 : 5

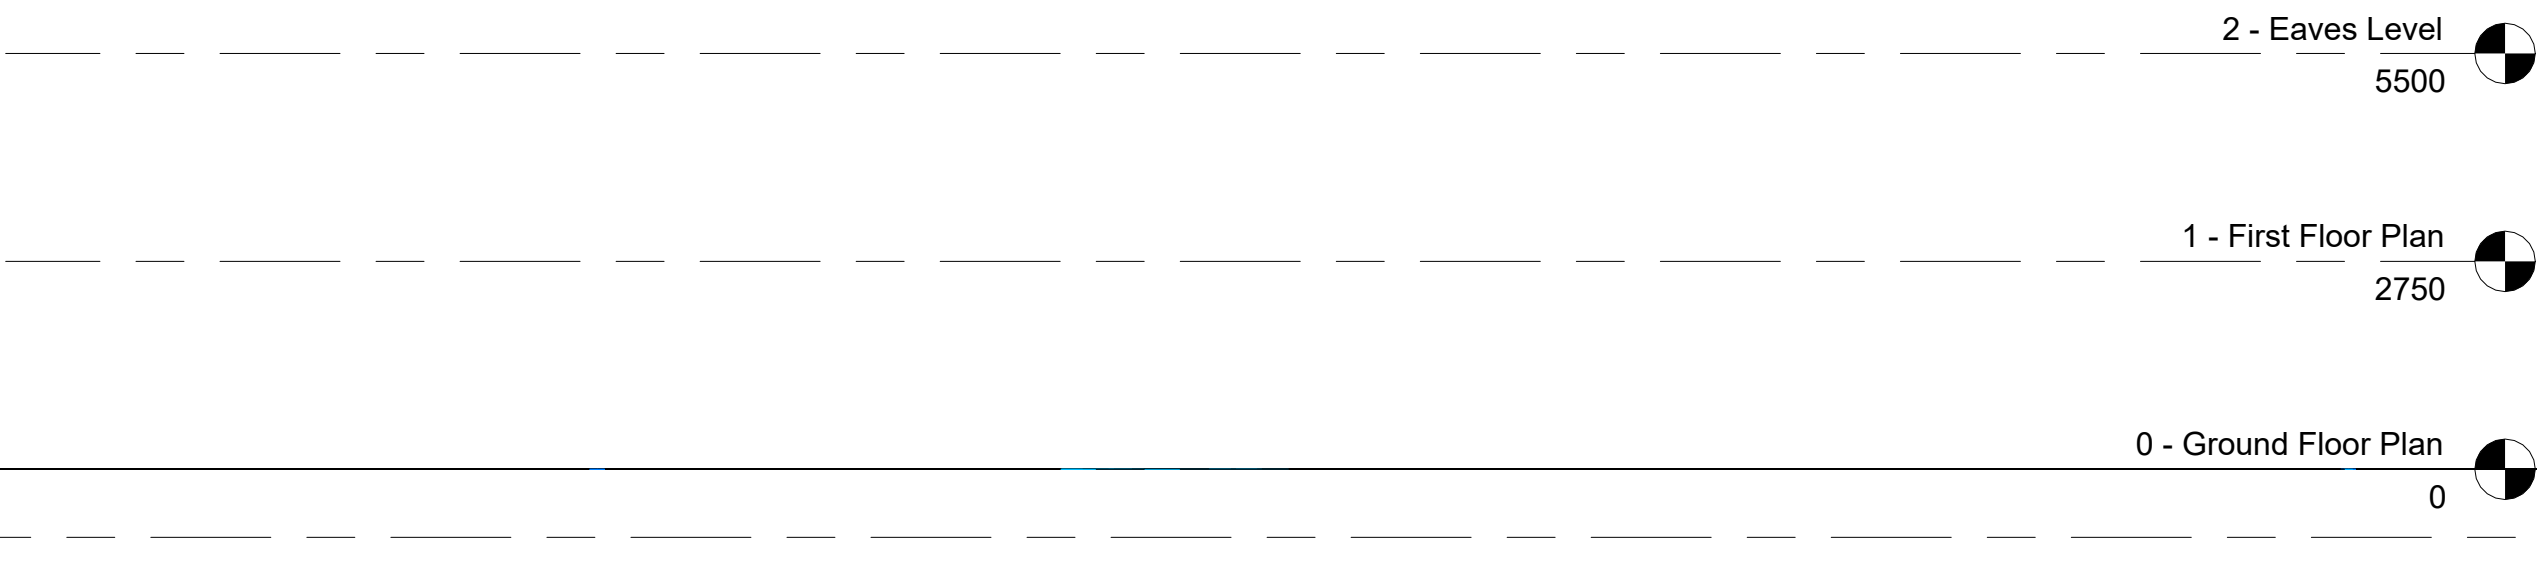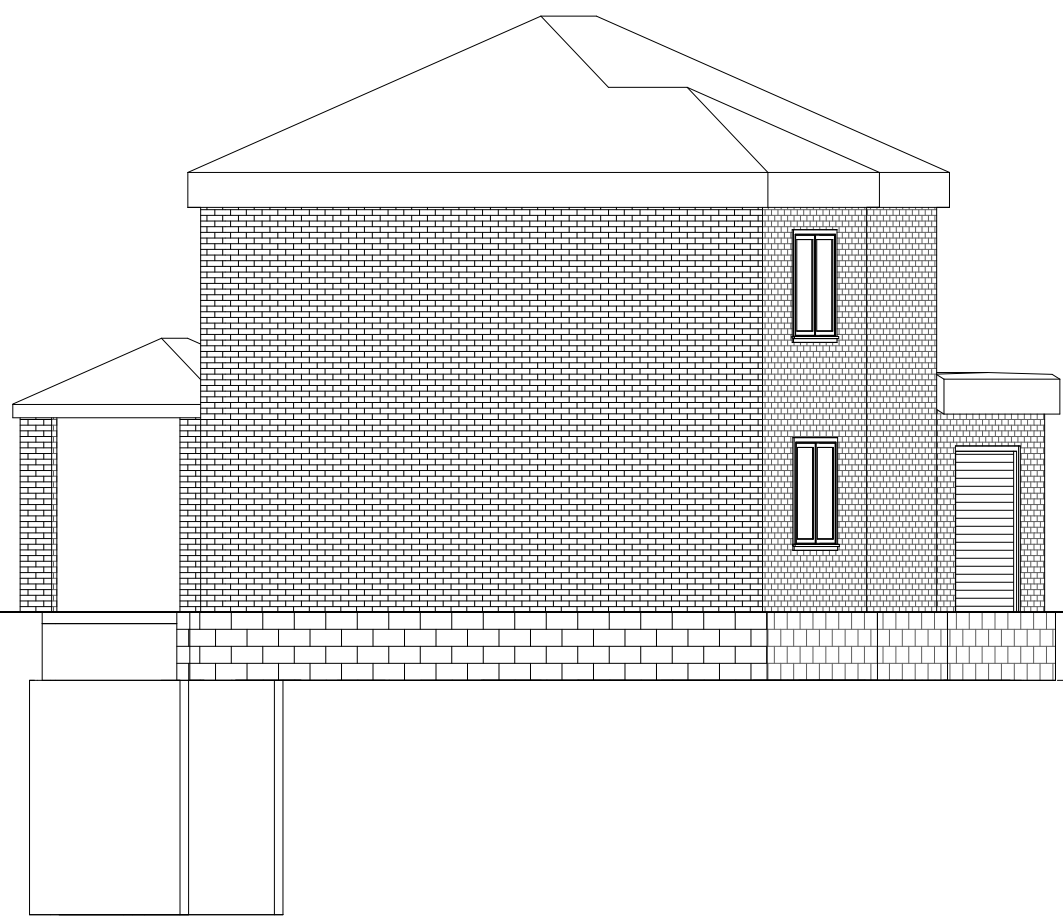

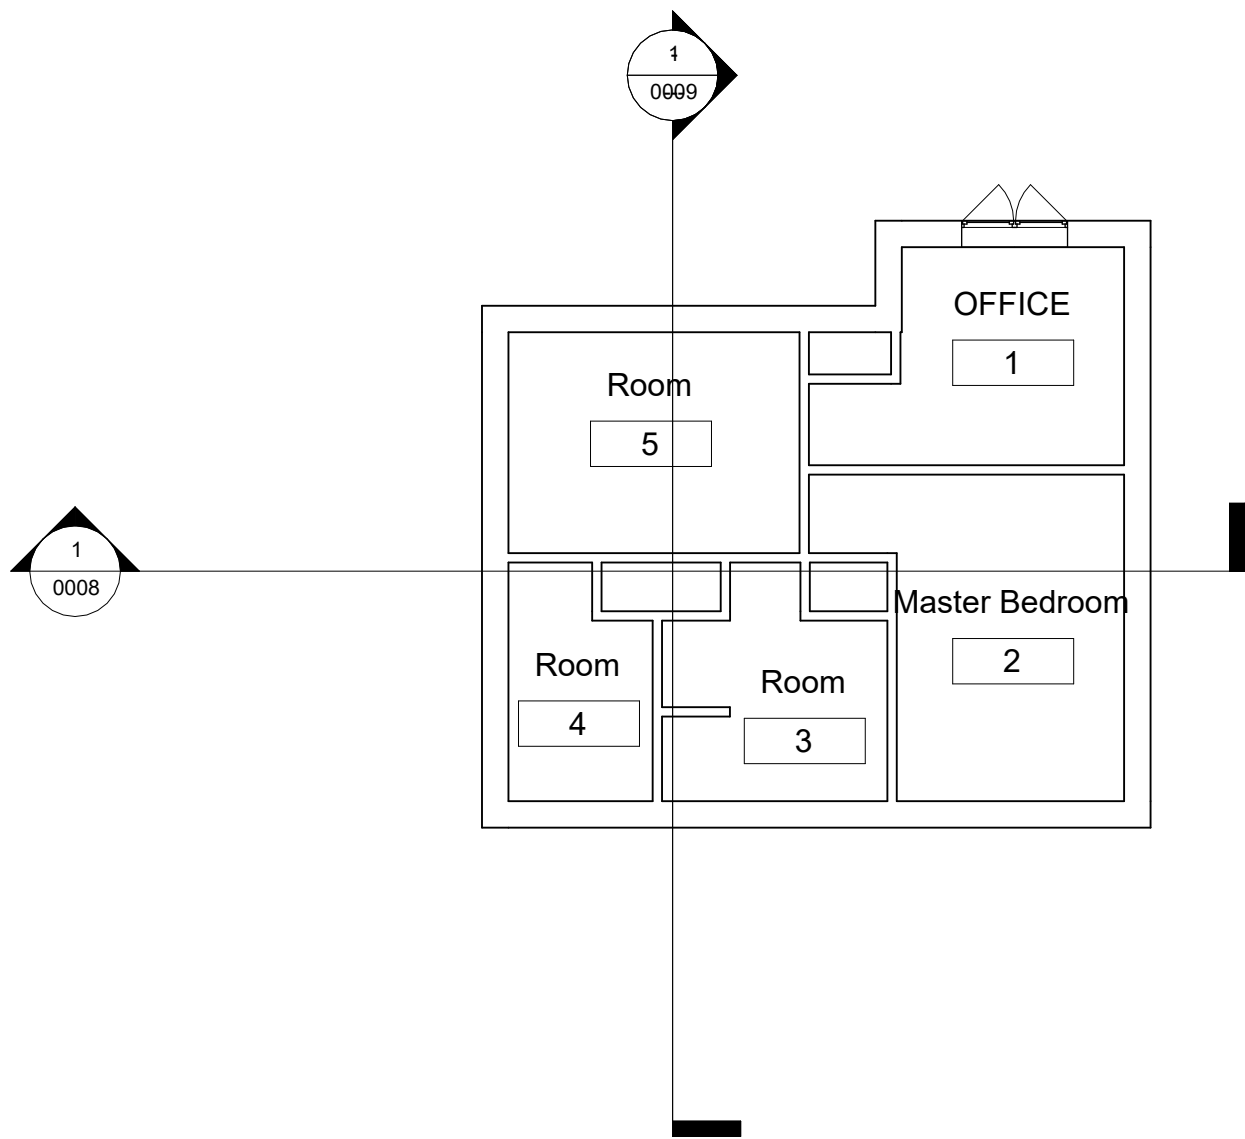

1 - First Floor Plan
1 : 100

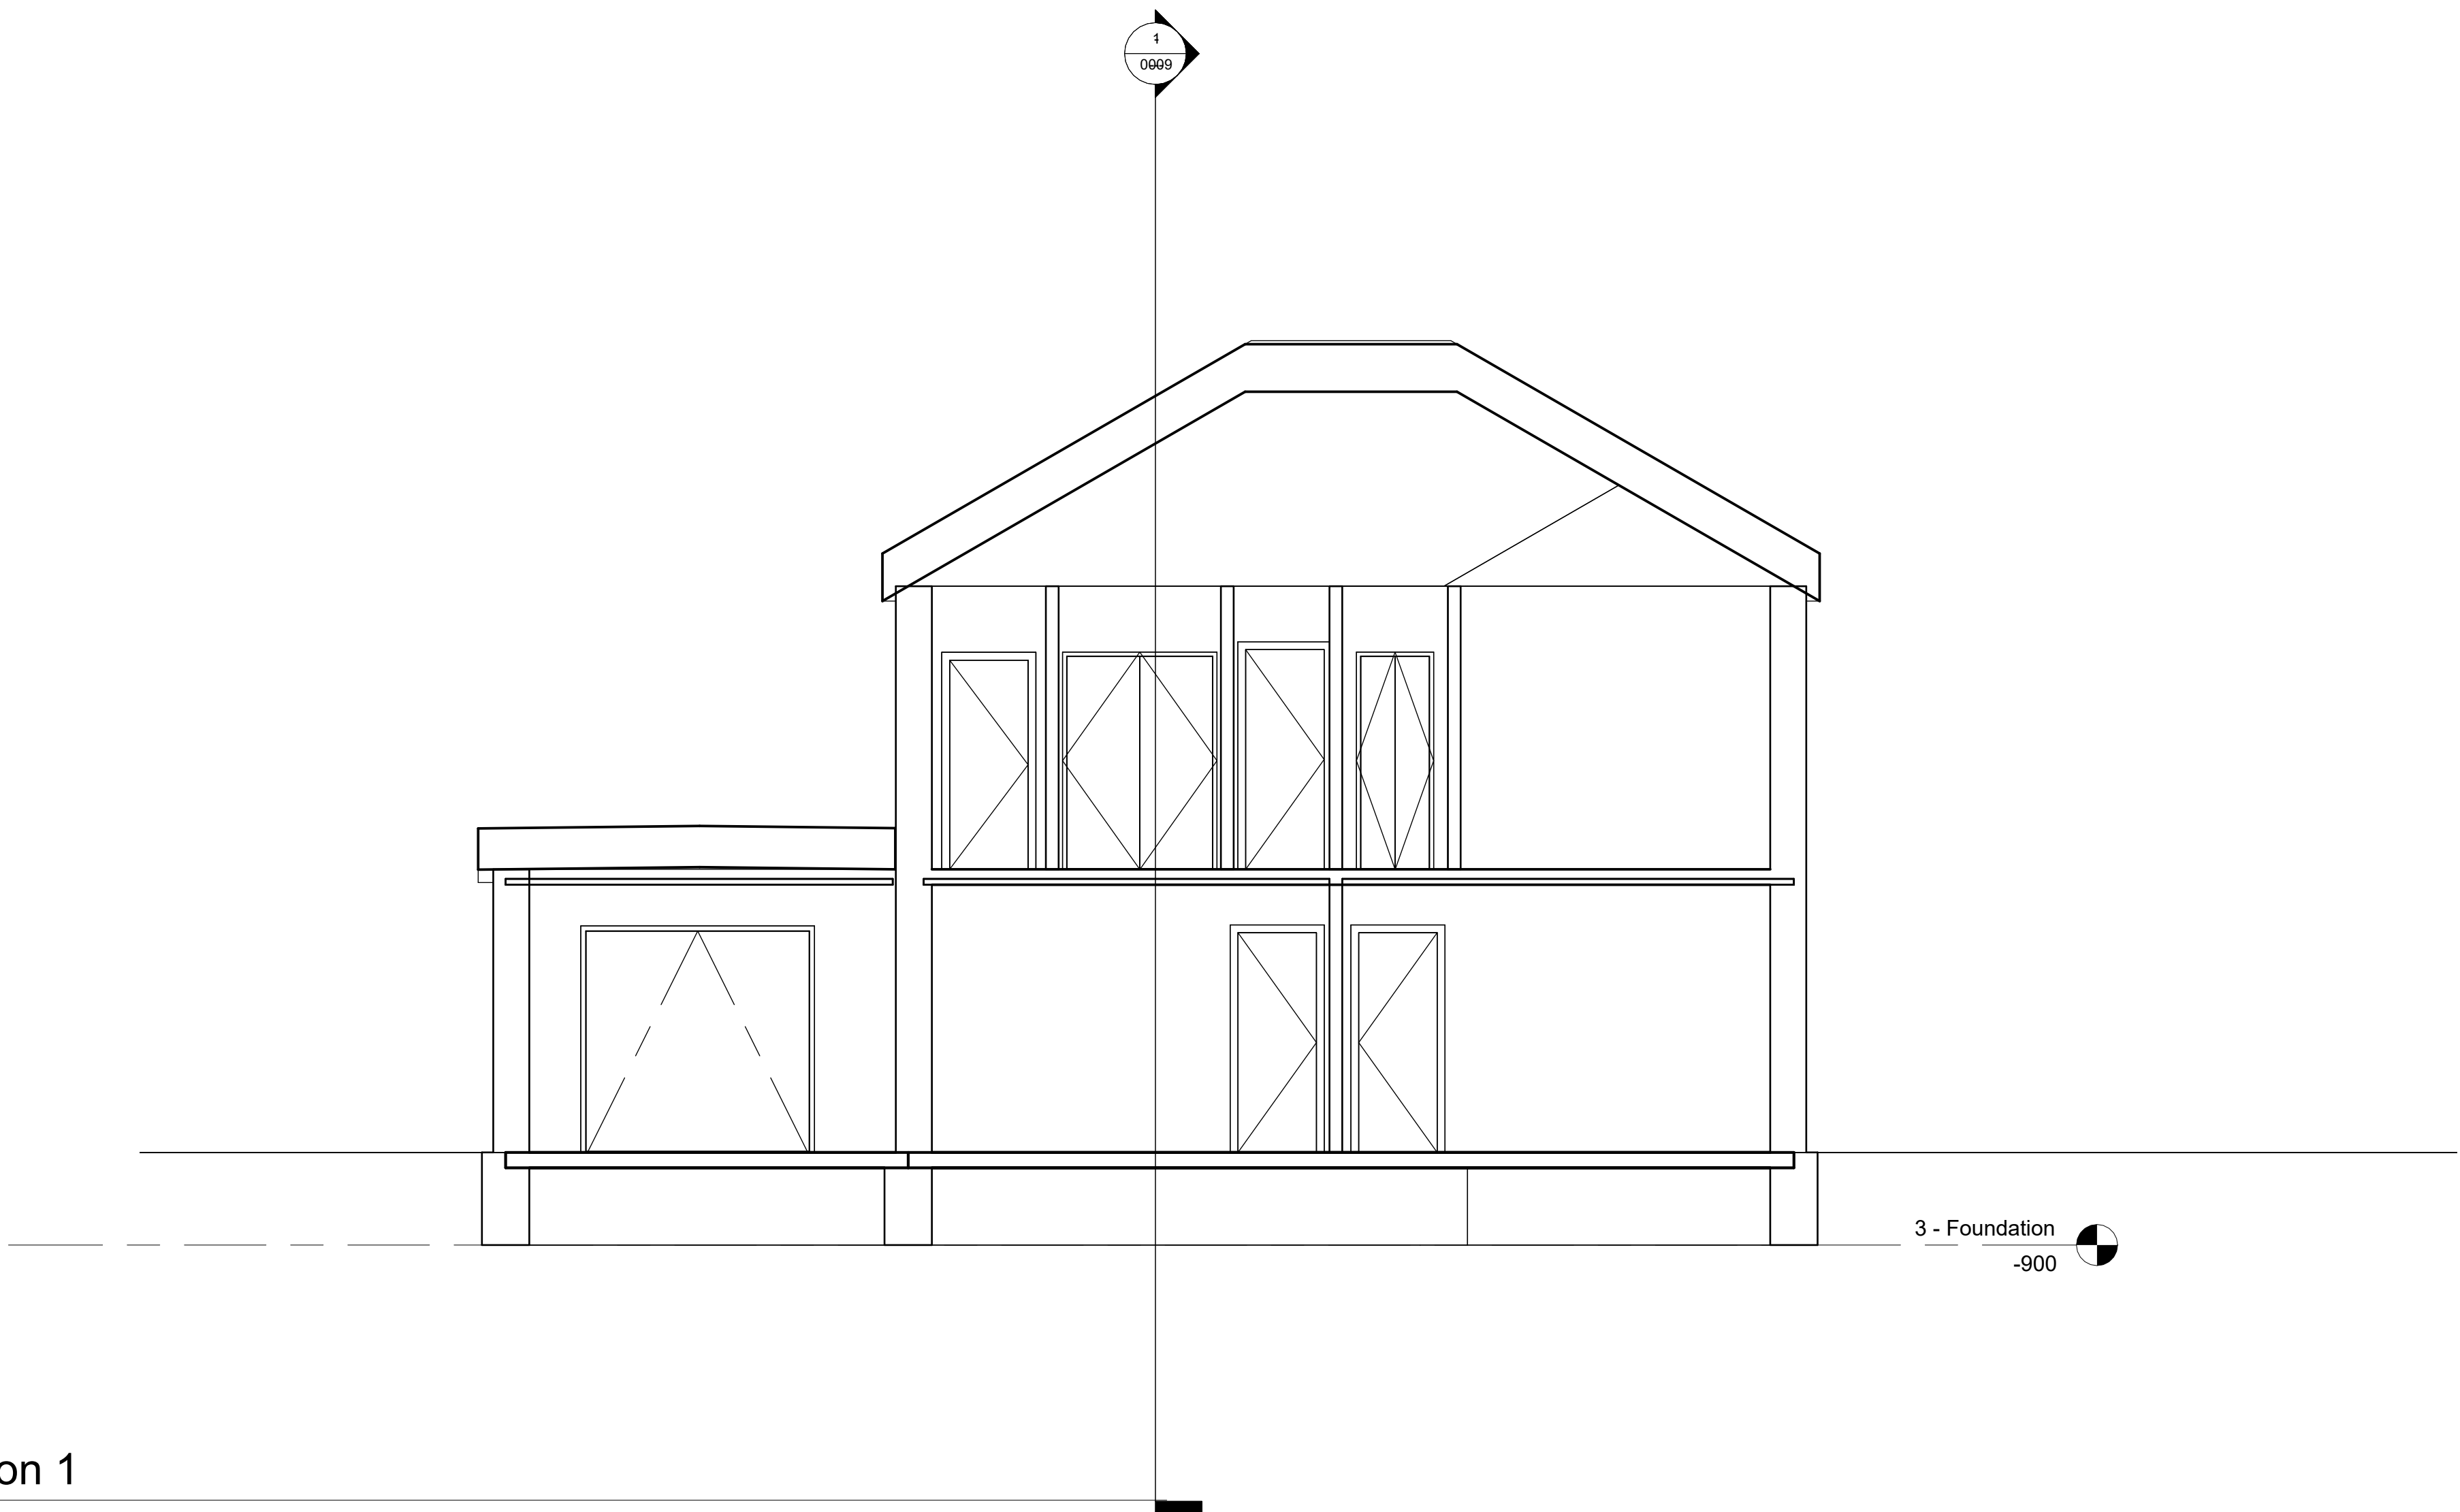

1

Section 1
1 : 50

Property Title

Digital Technology
BIM

Detail

Proposed Long
Section

Property	Originator	(Zone) Functional Breakdown	(Level) Spatial Breakdown	(Type) Form	Role	Number	Description	Suitability	Revision
0001	—	XX	—	—	Designer	0008	Proposed Long Section	Project Status	—
File Path: D:\Keaton\CAD\4018-UWTSD-XX-ZZ-M-A-0001-ArchModel-S0-Proposed.rvt									

scale

1 : 50

date

05/05/25

drawn

Keaton

checked

Checker

Prifysgol Cymru Y Drindod Dewi Sant
University of Wales Trinity Saint David
SA1 Campus
King's Road
Swansea
SA1 8HO




Prifysgol Cymru
Y Drindod Dewi Sant
University of Wales
Trinity Saint David



(S0) UNCONTROLLED
Not to be used as a
reference document
Check Status Before Quoting

Rev/Date/By

Revision

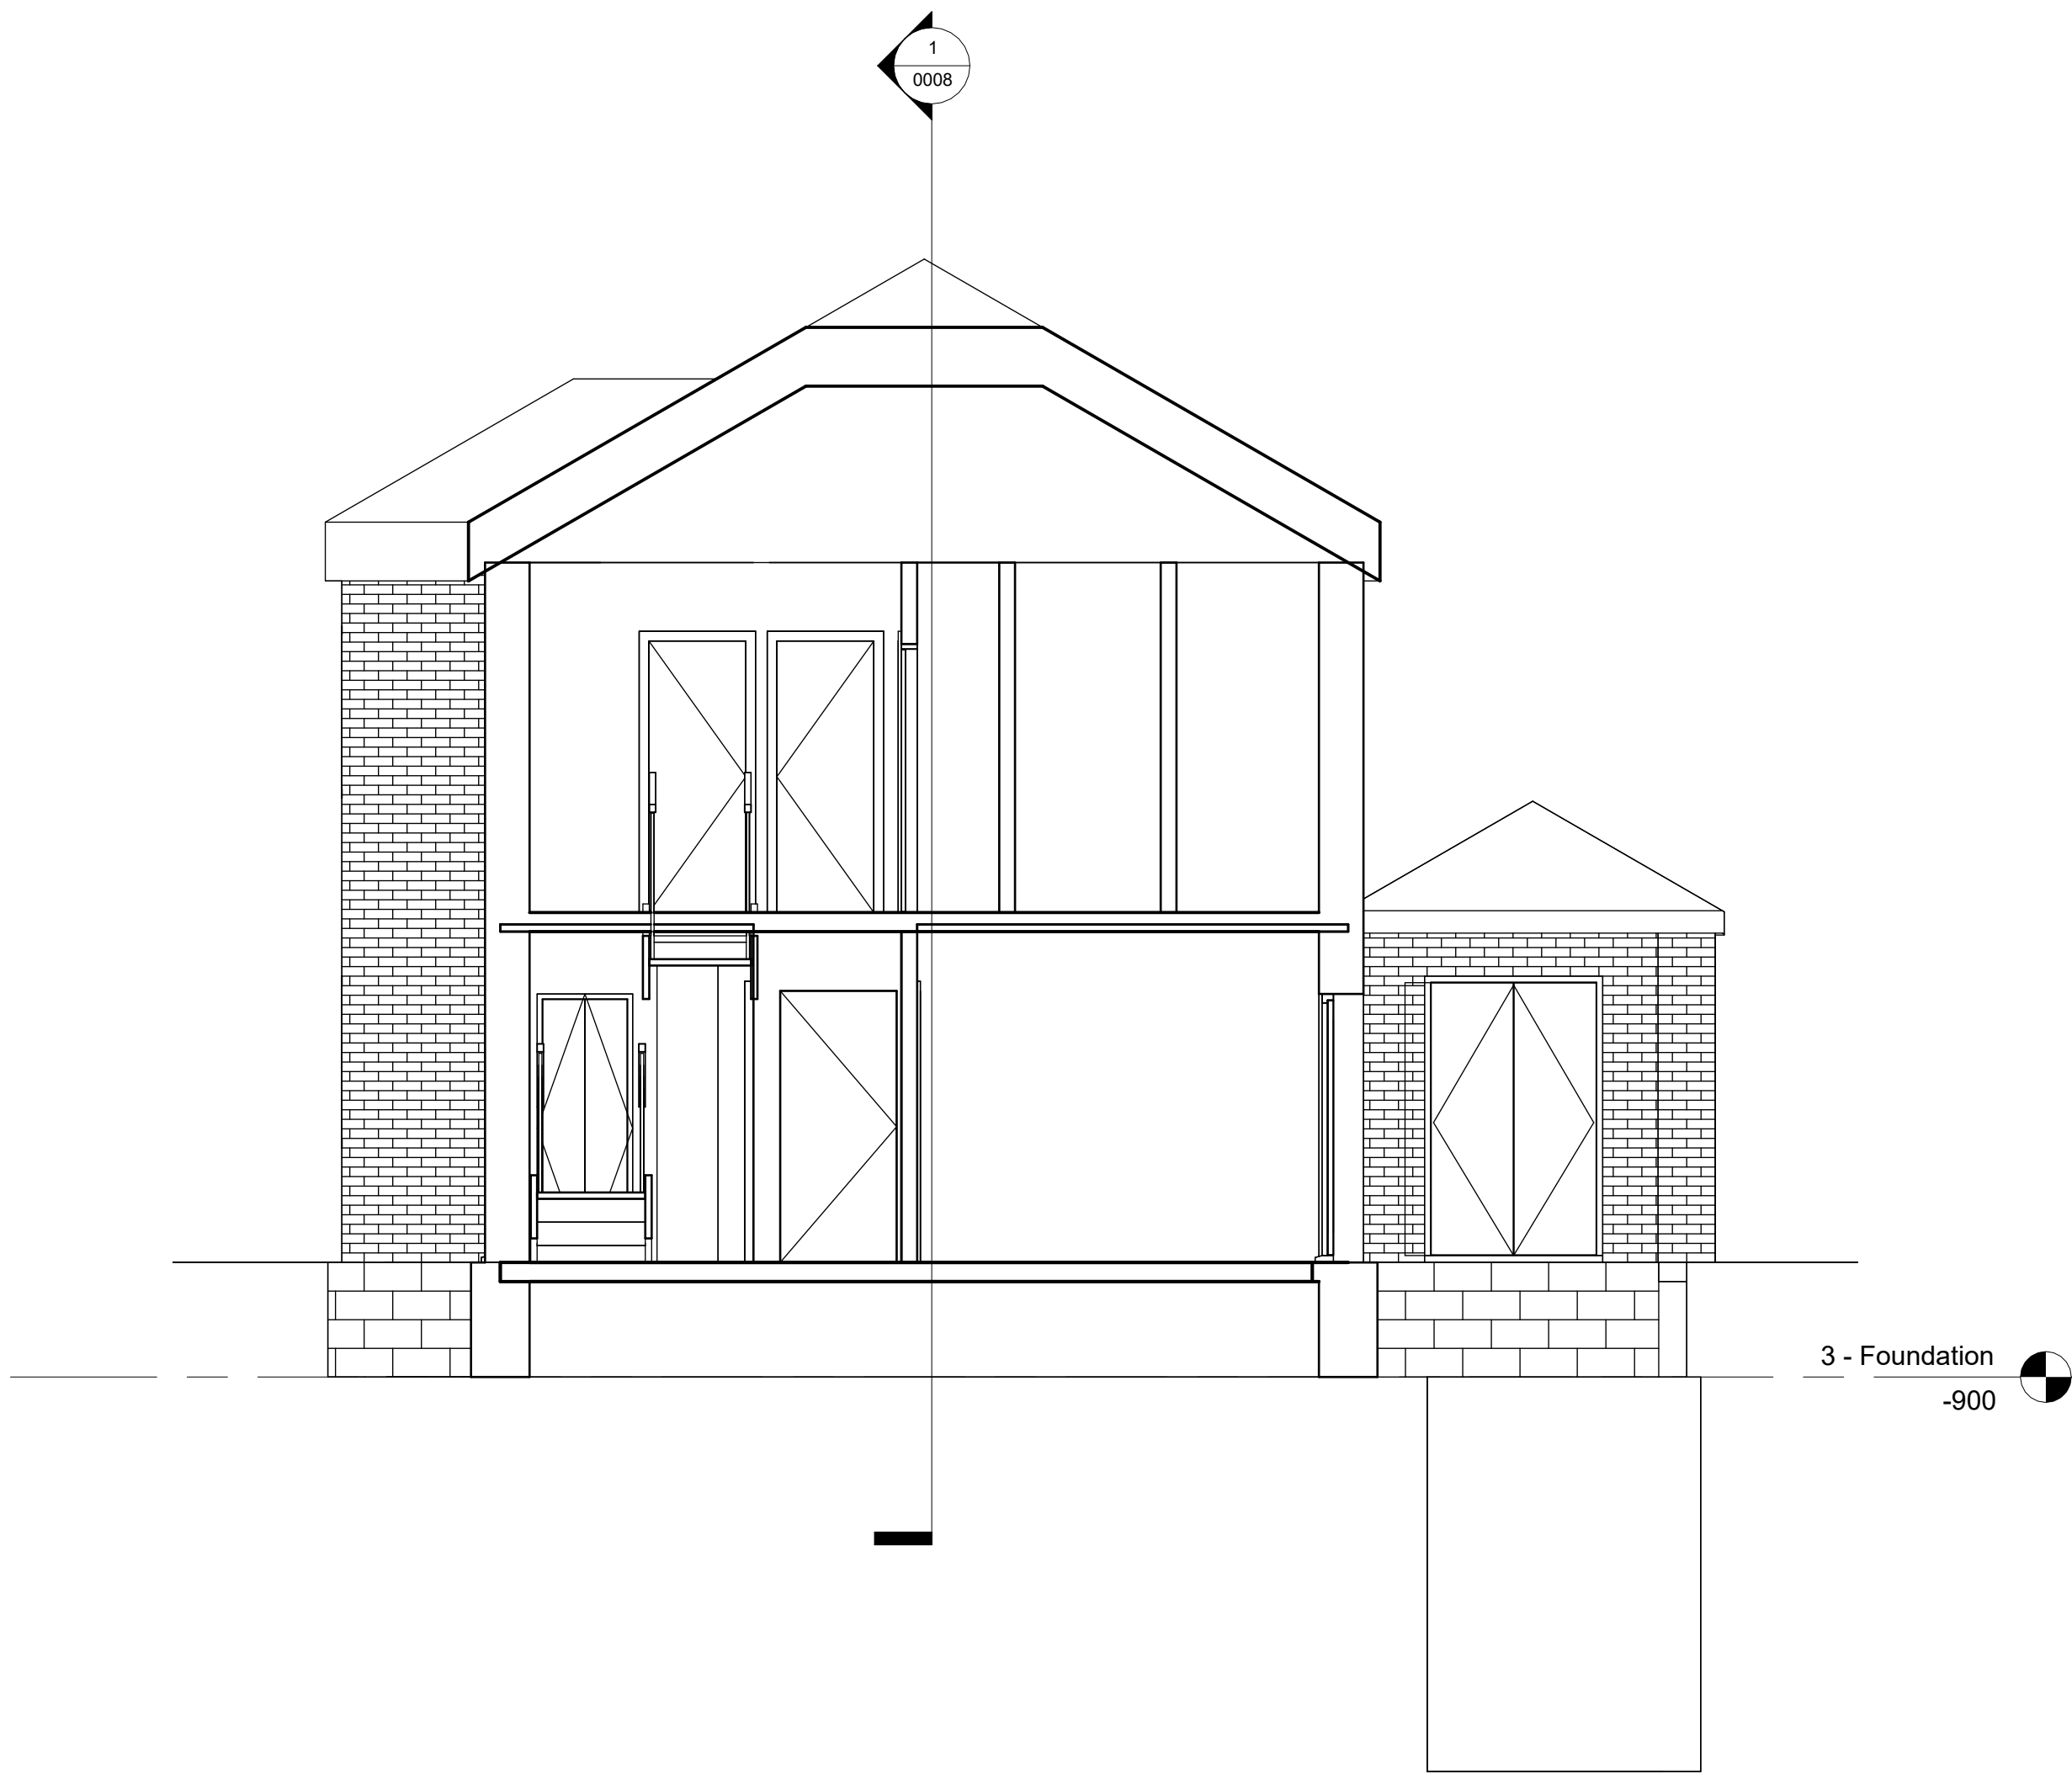

1 Section 2
1 : 50

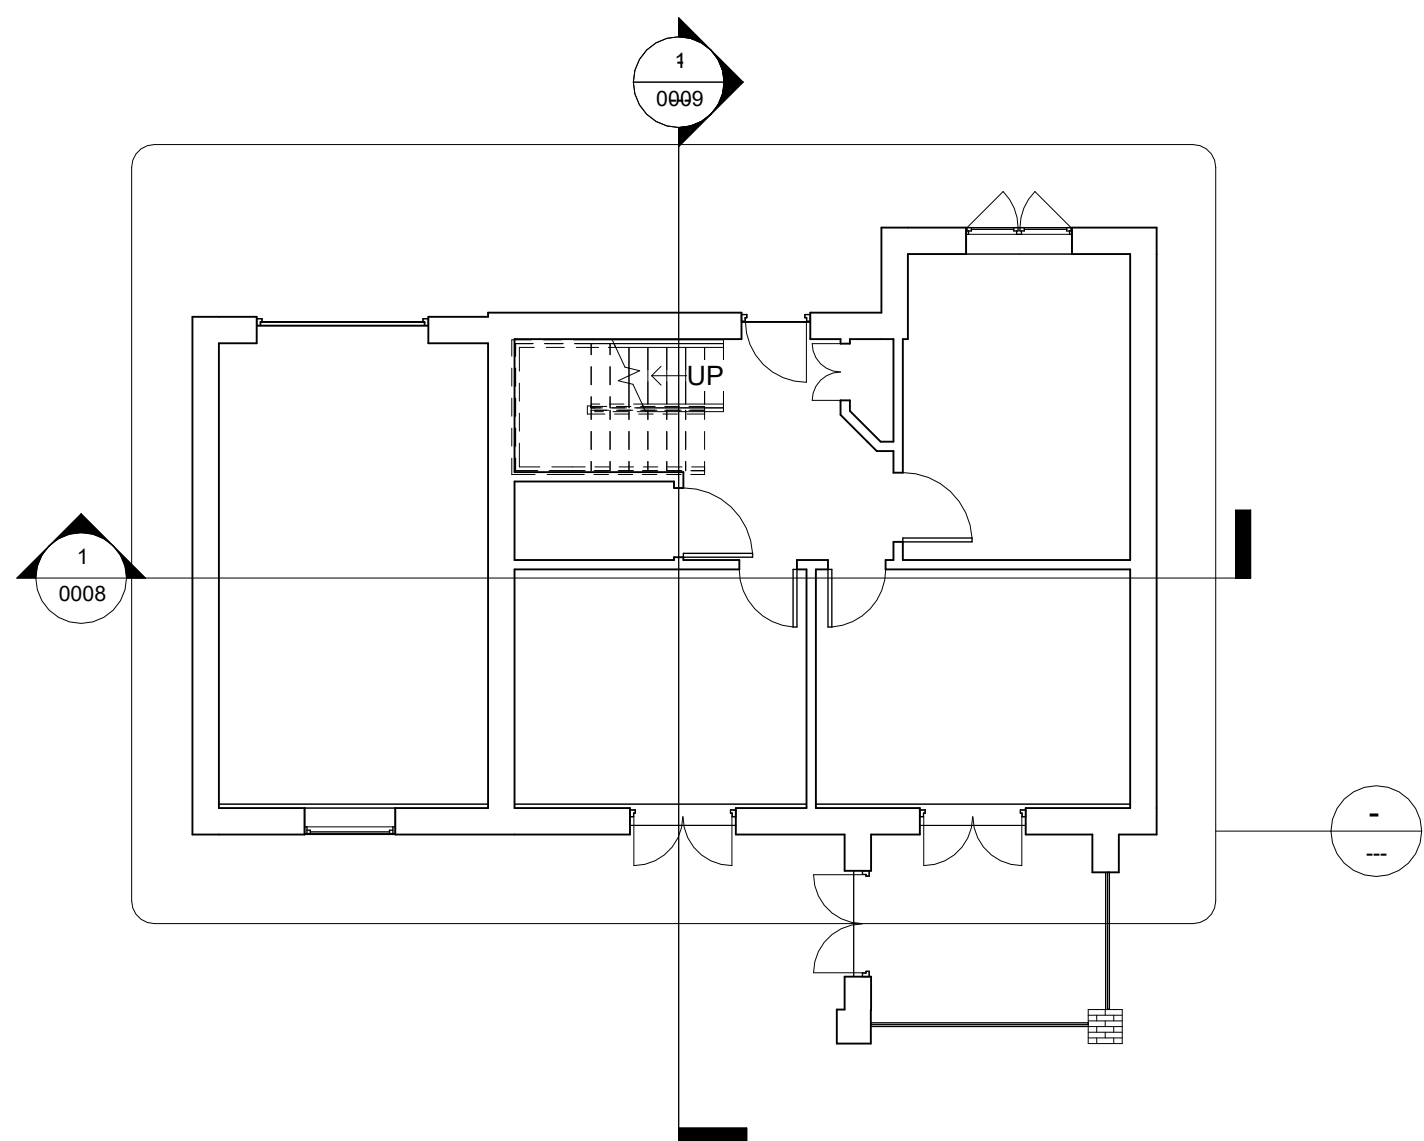 

1

0 - Ground Floor Plan

1 : 100

Property Title	Detail	Property	Originator	(Zone) Functional Breakdown	(Level) Spatial Breakdown	(Type) Form	Role	Number	Description	Suitability	Revision	scale 1 : 100	drawn Keaton		 Prifysgol Cymru Y Drindod Dewi Sant University of Wales Trinity Saint David	(S0) UNCONTROLLED Not to be used as a reference document Check Status Before Quoting	Rev/Date/By Revision
Digital Technology BIM	Proposed GF Plan	0001	—	XX	—	—	Designer	0002	Proposed GF Plan	Project Status	—	date 05/05/25	checked	Prifysgol Cymru Y Drindod Dewi Sant University of Wales Trinity Saint David			
		File Path: D:\Keaton\CAD\4018-UWTSD-XX-ZZ-M-A-0001-ArchModel-S0-Proposed.rvt											Checker	SA1 Campus King's Road Swansea SA1 8HO			