

Project Name: Digital Tech BIM

UPRN Code: 4018

Originator Code: UWTSD


Role Code: A

Drawn By: NSA


Checked By: GT

Date: 01/05/26


Project Status: S2

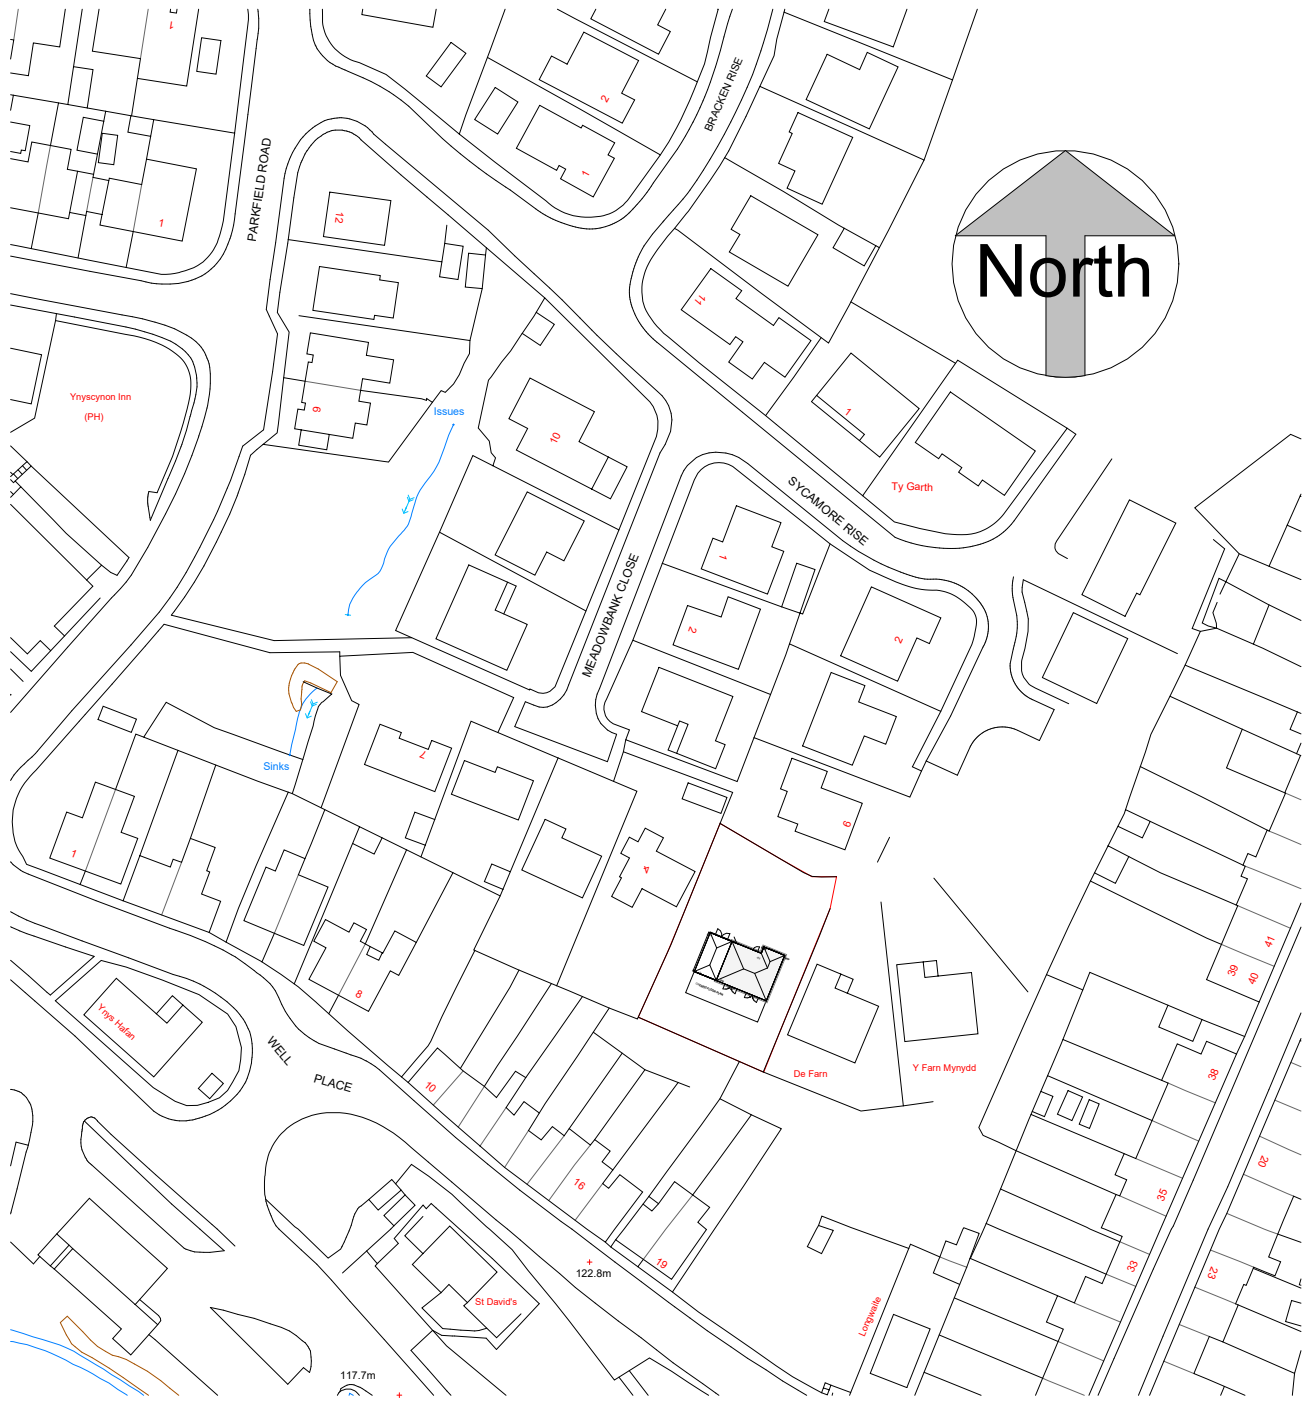

1 0.0 Site Location Plan
1 : 1250

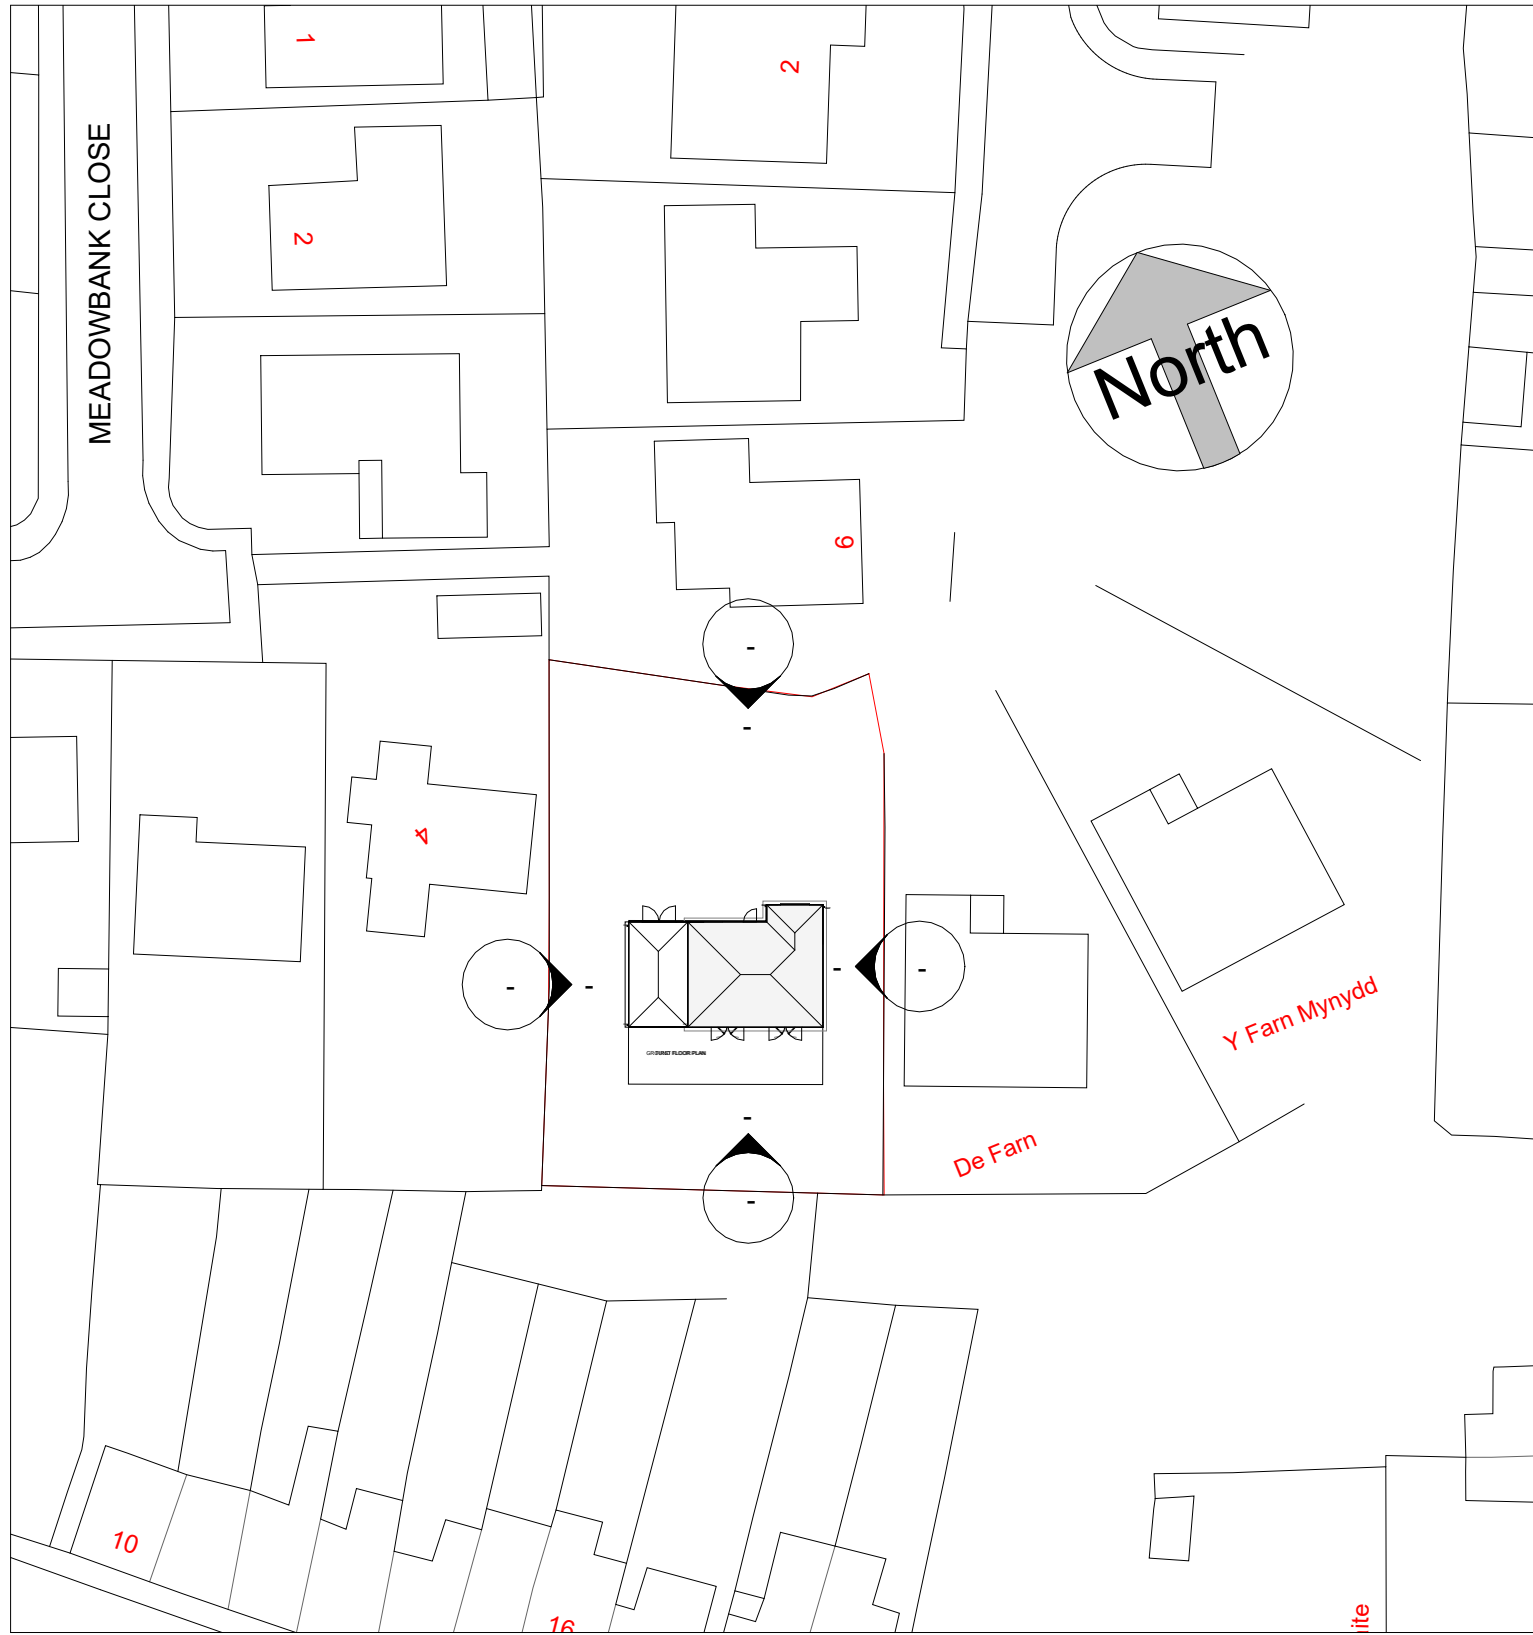


2 0.1 Existing Site Plan
1 : 500

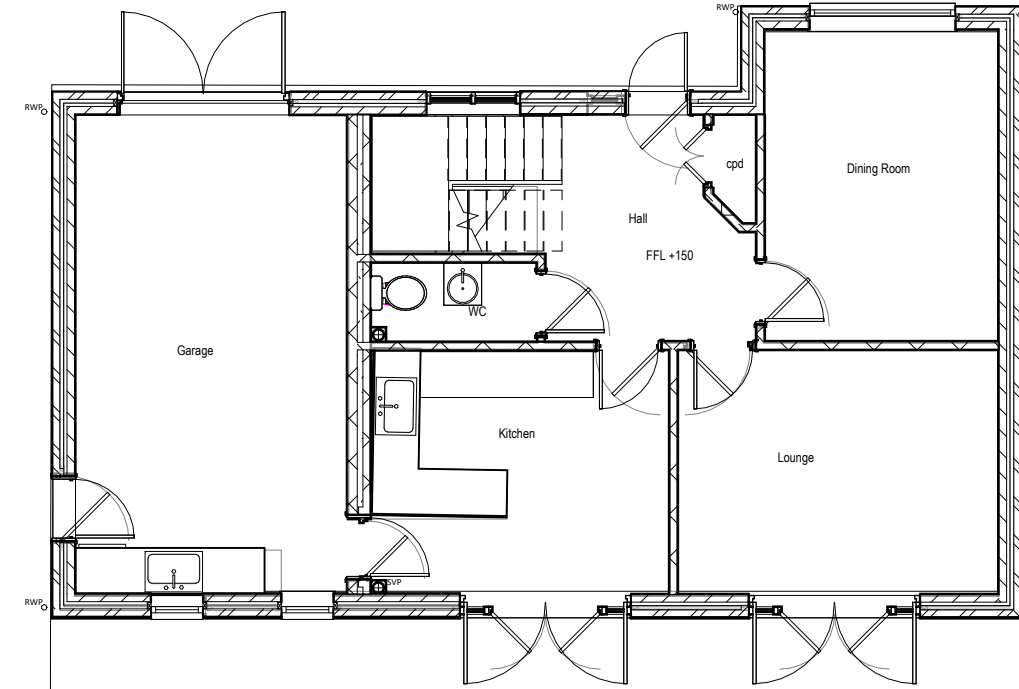

GROUND FLOOR PLAN

3 1.0 Ground Floor
1 : 100

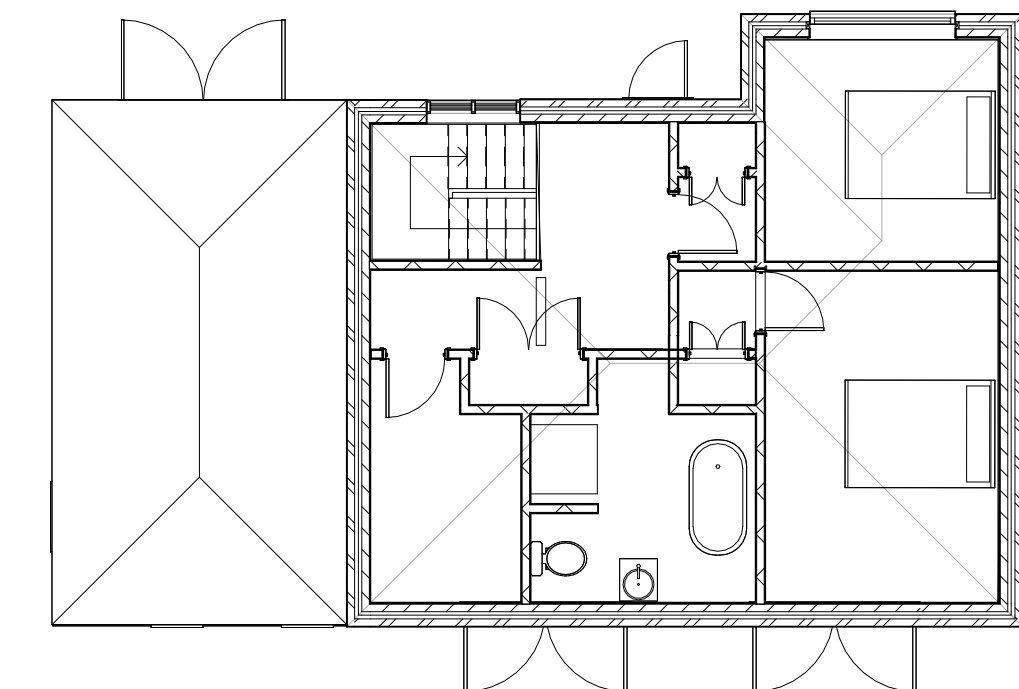

4 2.0 First Floor
1 : 100

Project Name: Digital Tech BIM

UPRN Code: 4018

Originator Code: UWTSD


Role Code: A

Drawn By: NSA


Checked By: GT

Date: 01/05/26


Project Status: S2

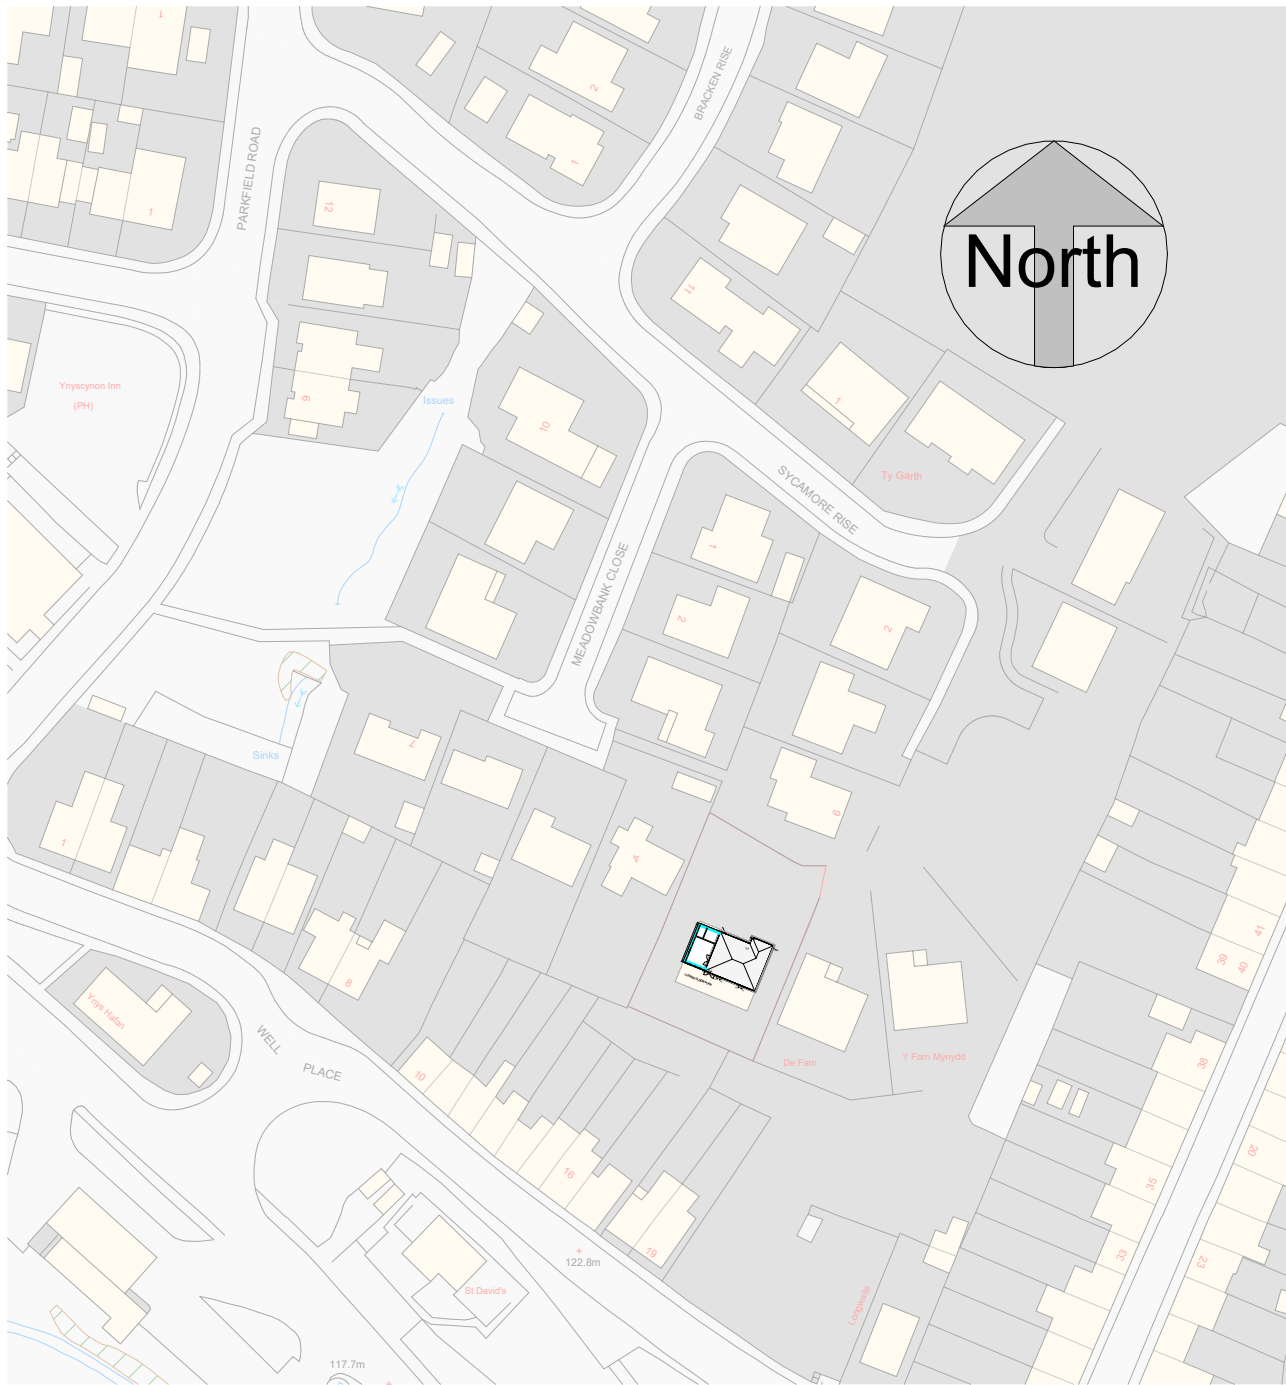

1 0.0 Site Location Plan
1 : 1250

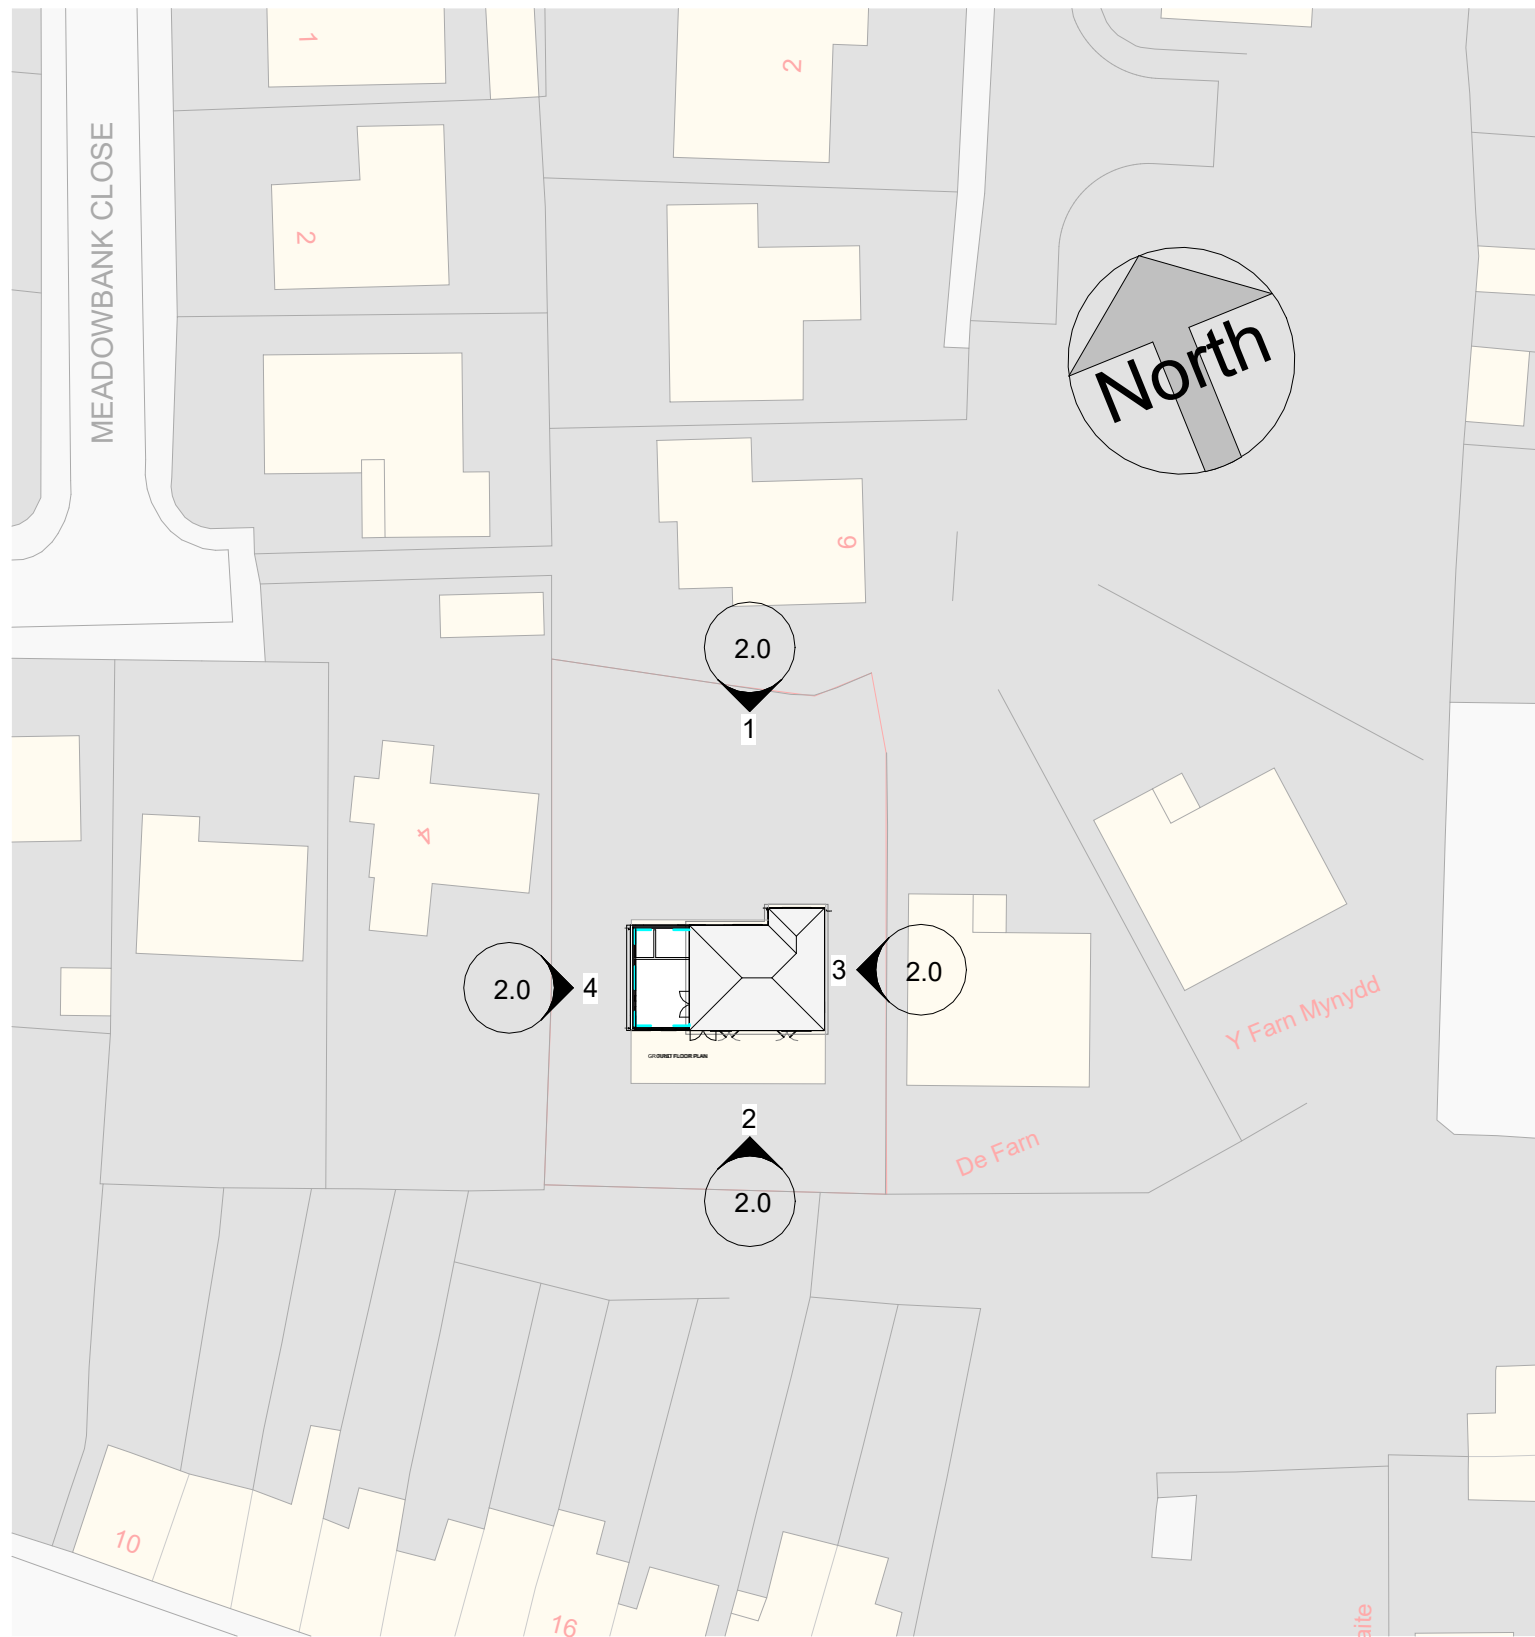

2 0.1 Existing Site Plan
1 : 500

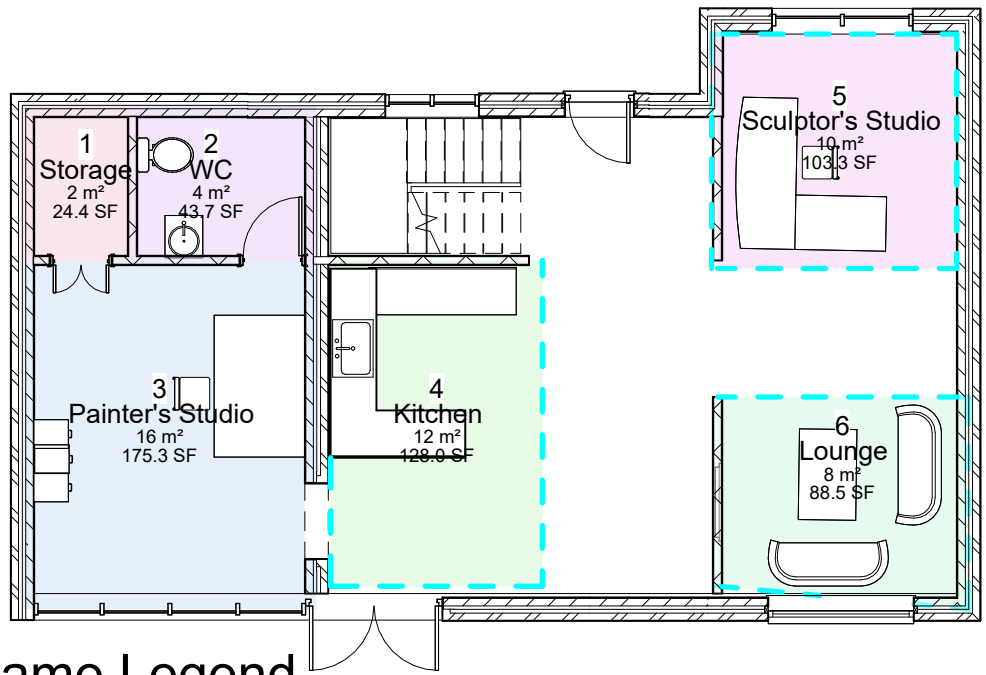


By Room Name Legend

- Kitchen
- Lounge
- Painter's Studio
- Sculptor's Studio
- Storage
- WC




3 1.0 Ground Floor
1 : 100


By Room Name Legend

- Balcony
- bedroom 2
- Dressing Room
- Ensuite
- Master Bedroom
- Playroom

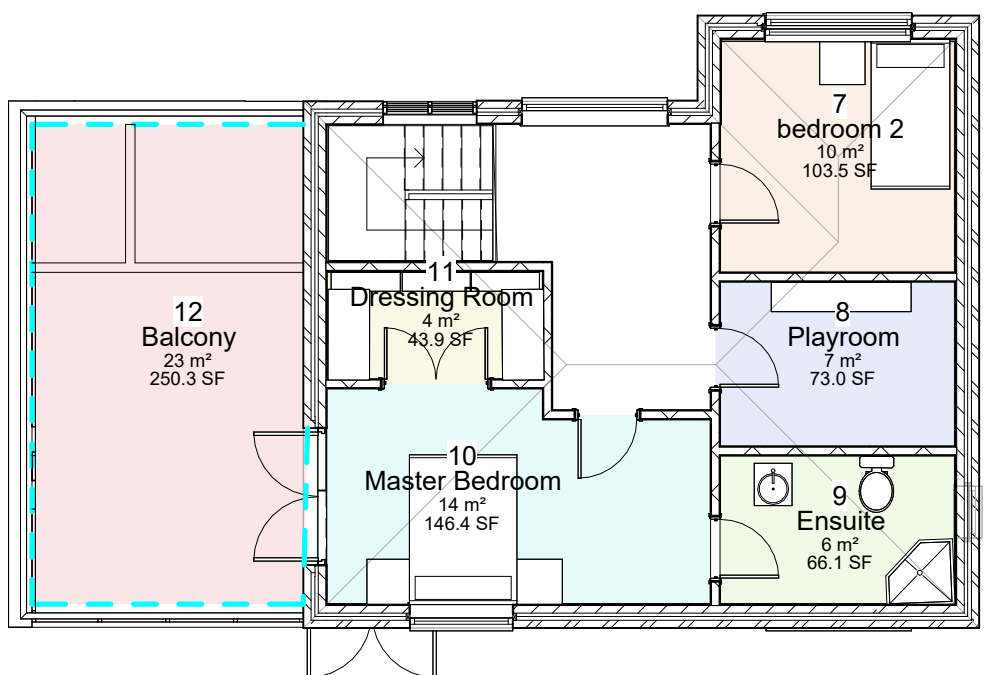


4 2.0 First Floor
1 : 100

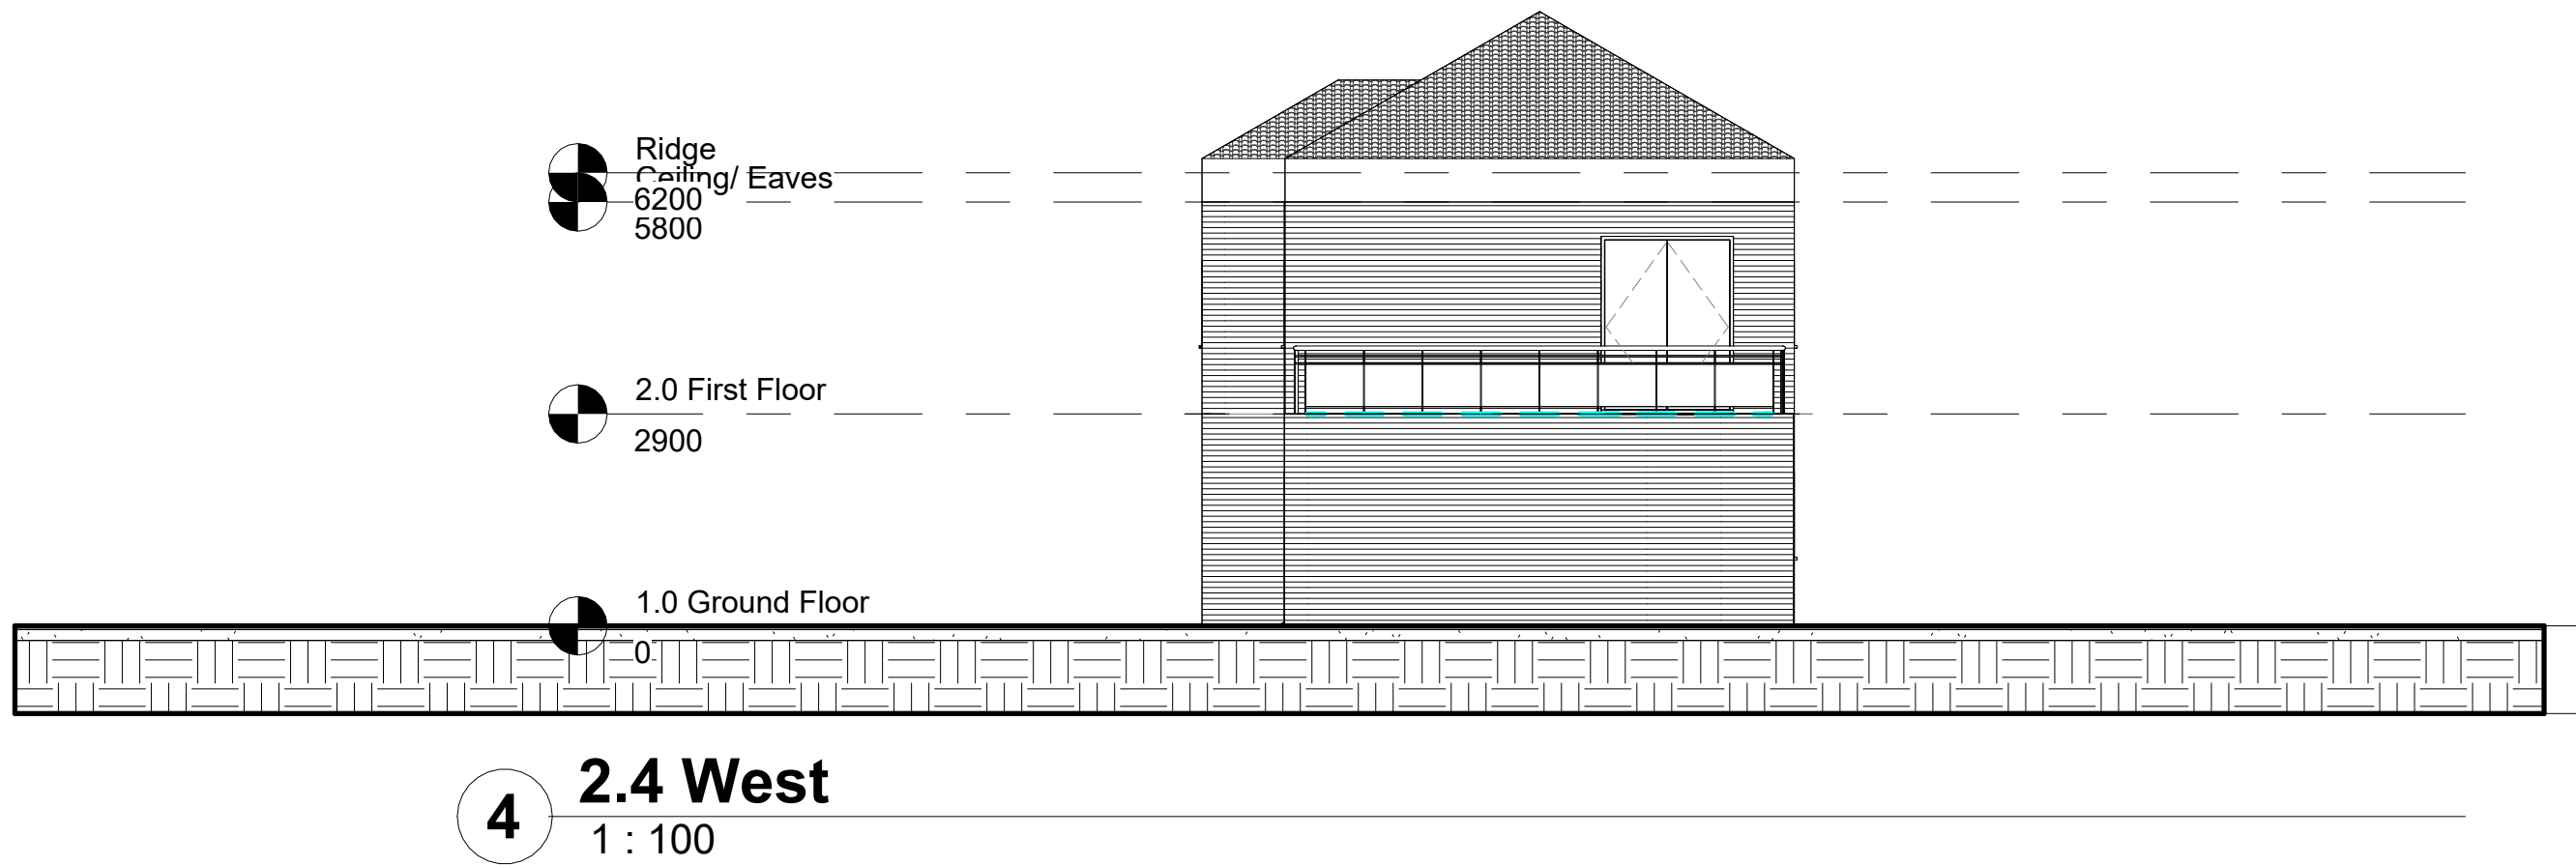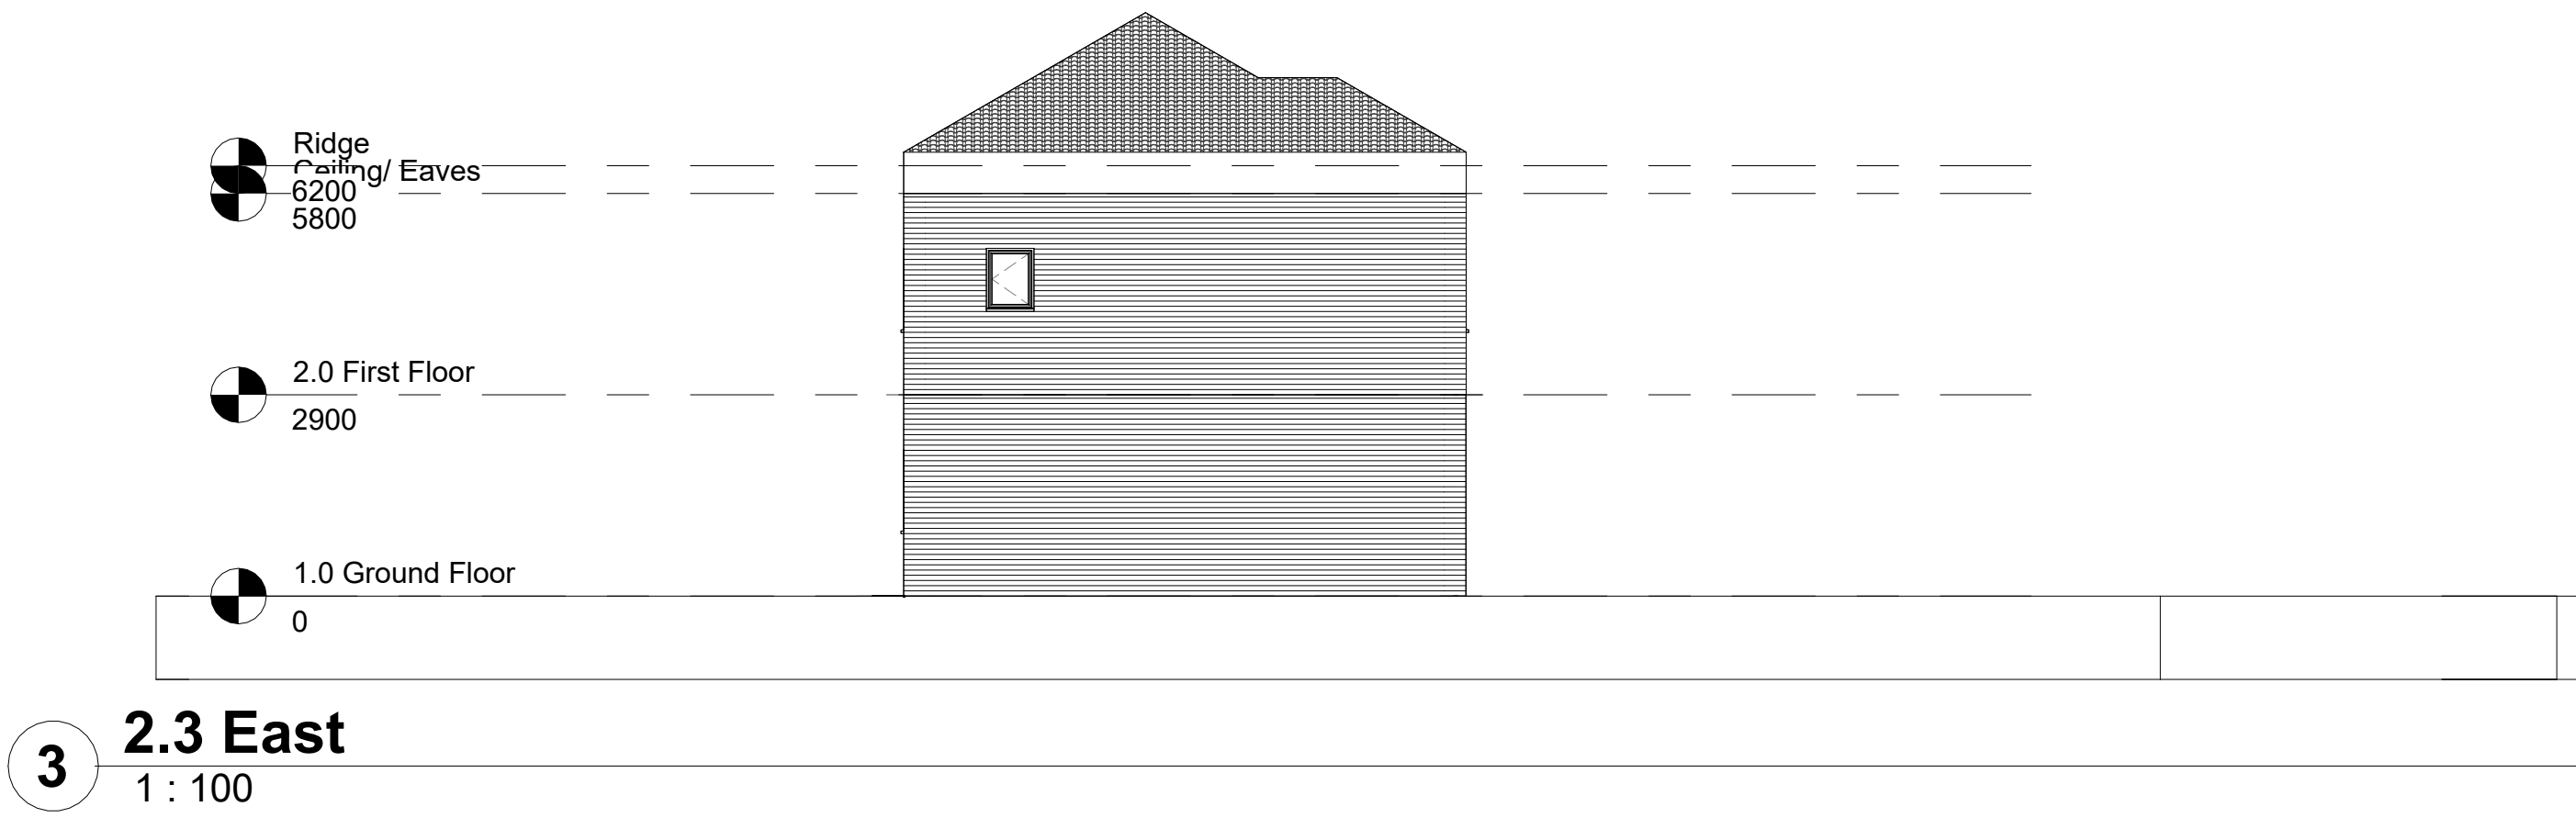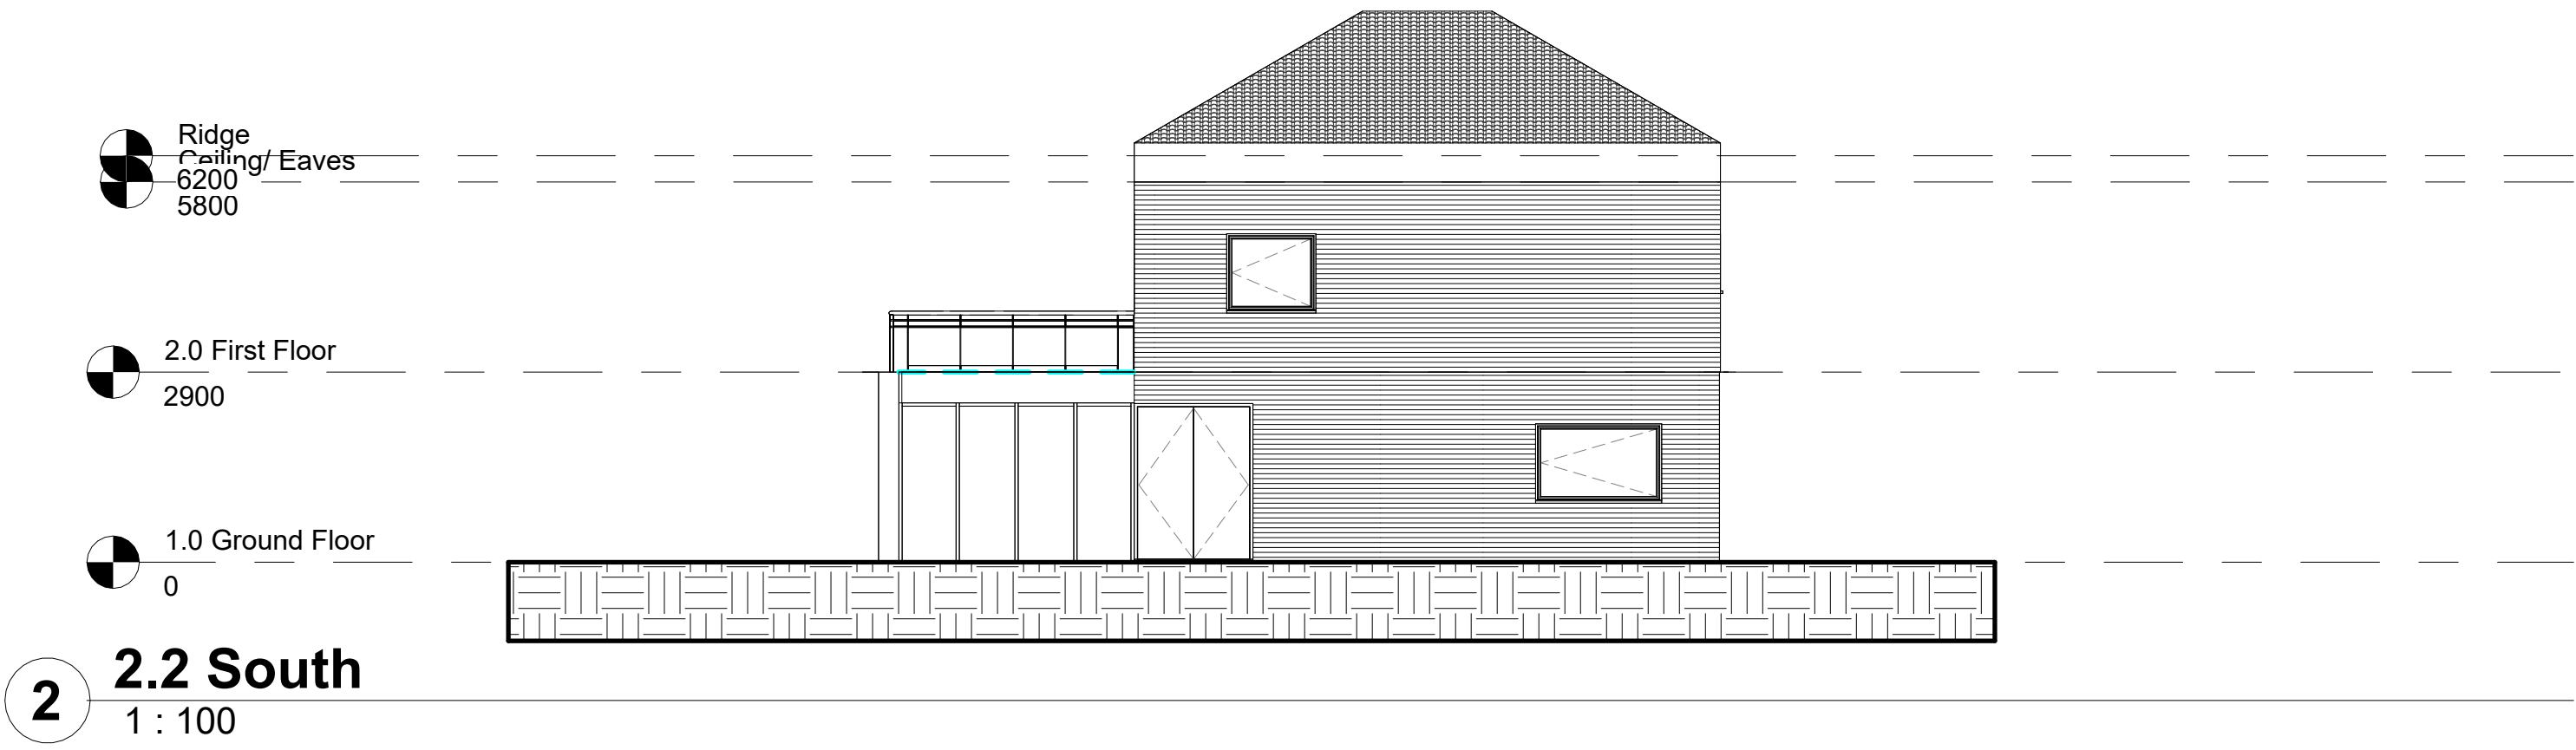

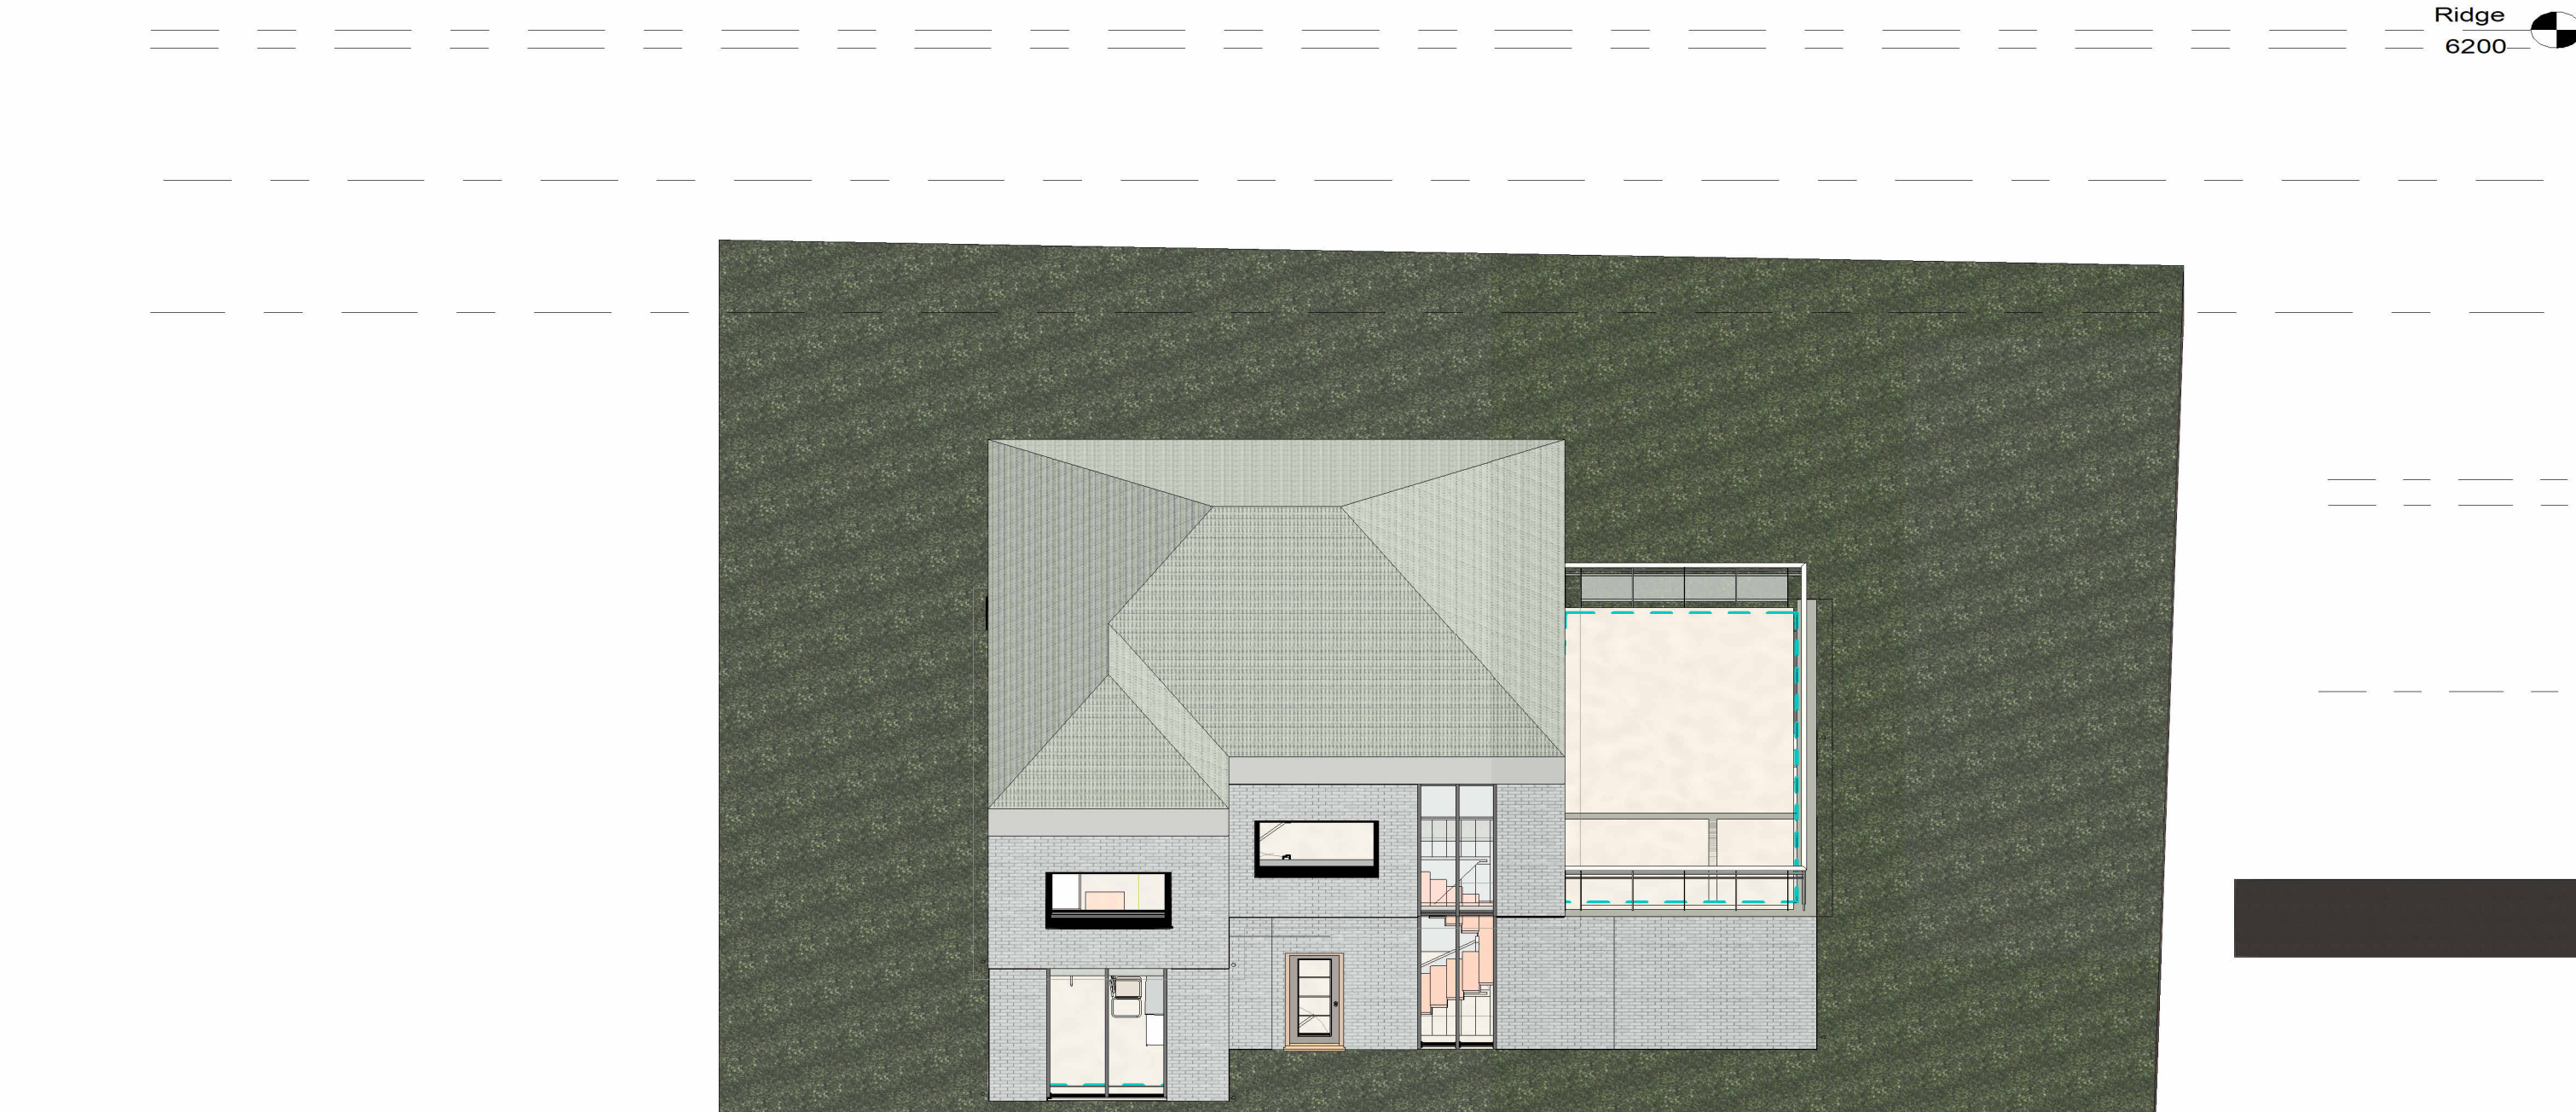

1 3.1 Proposed View 1

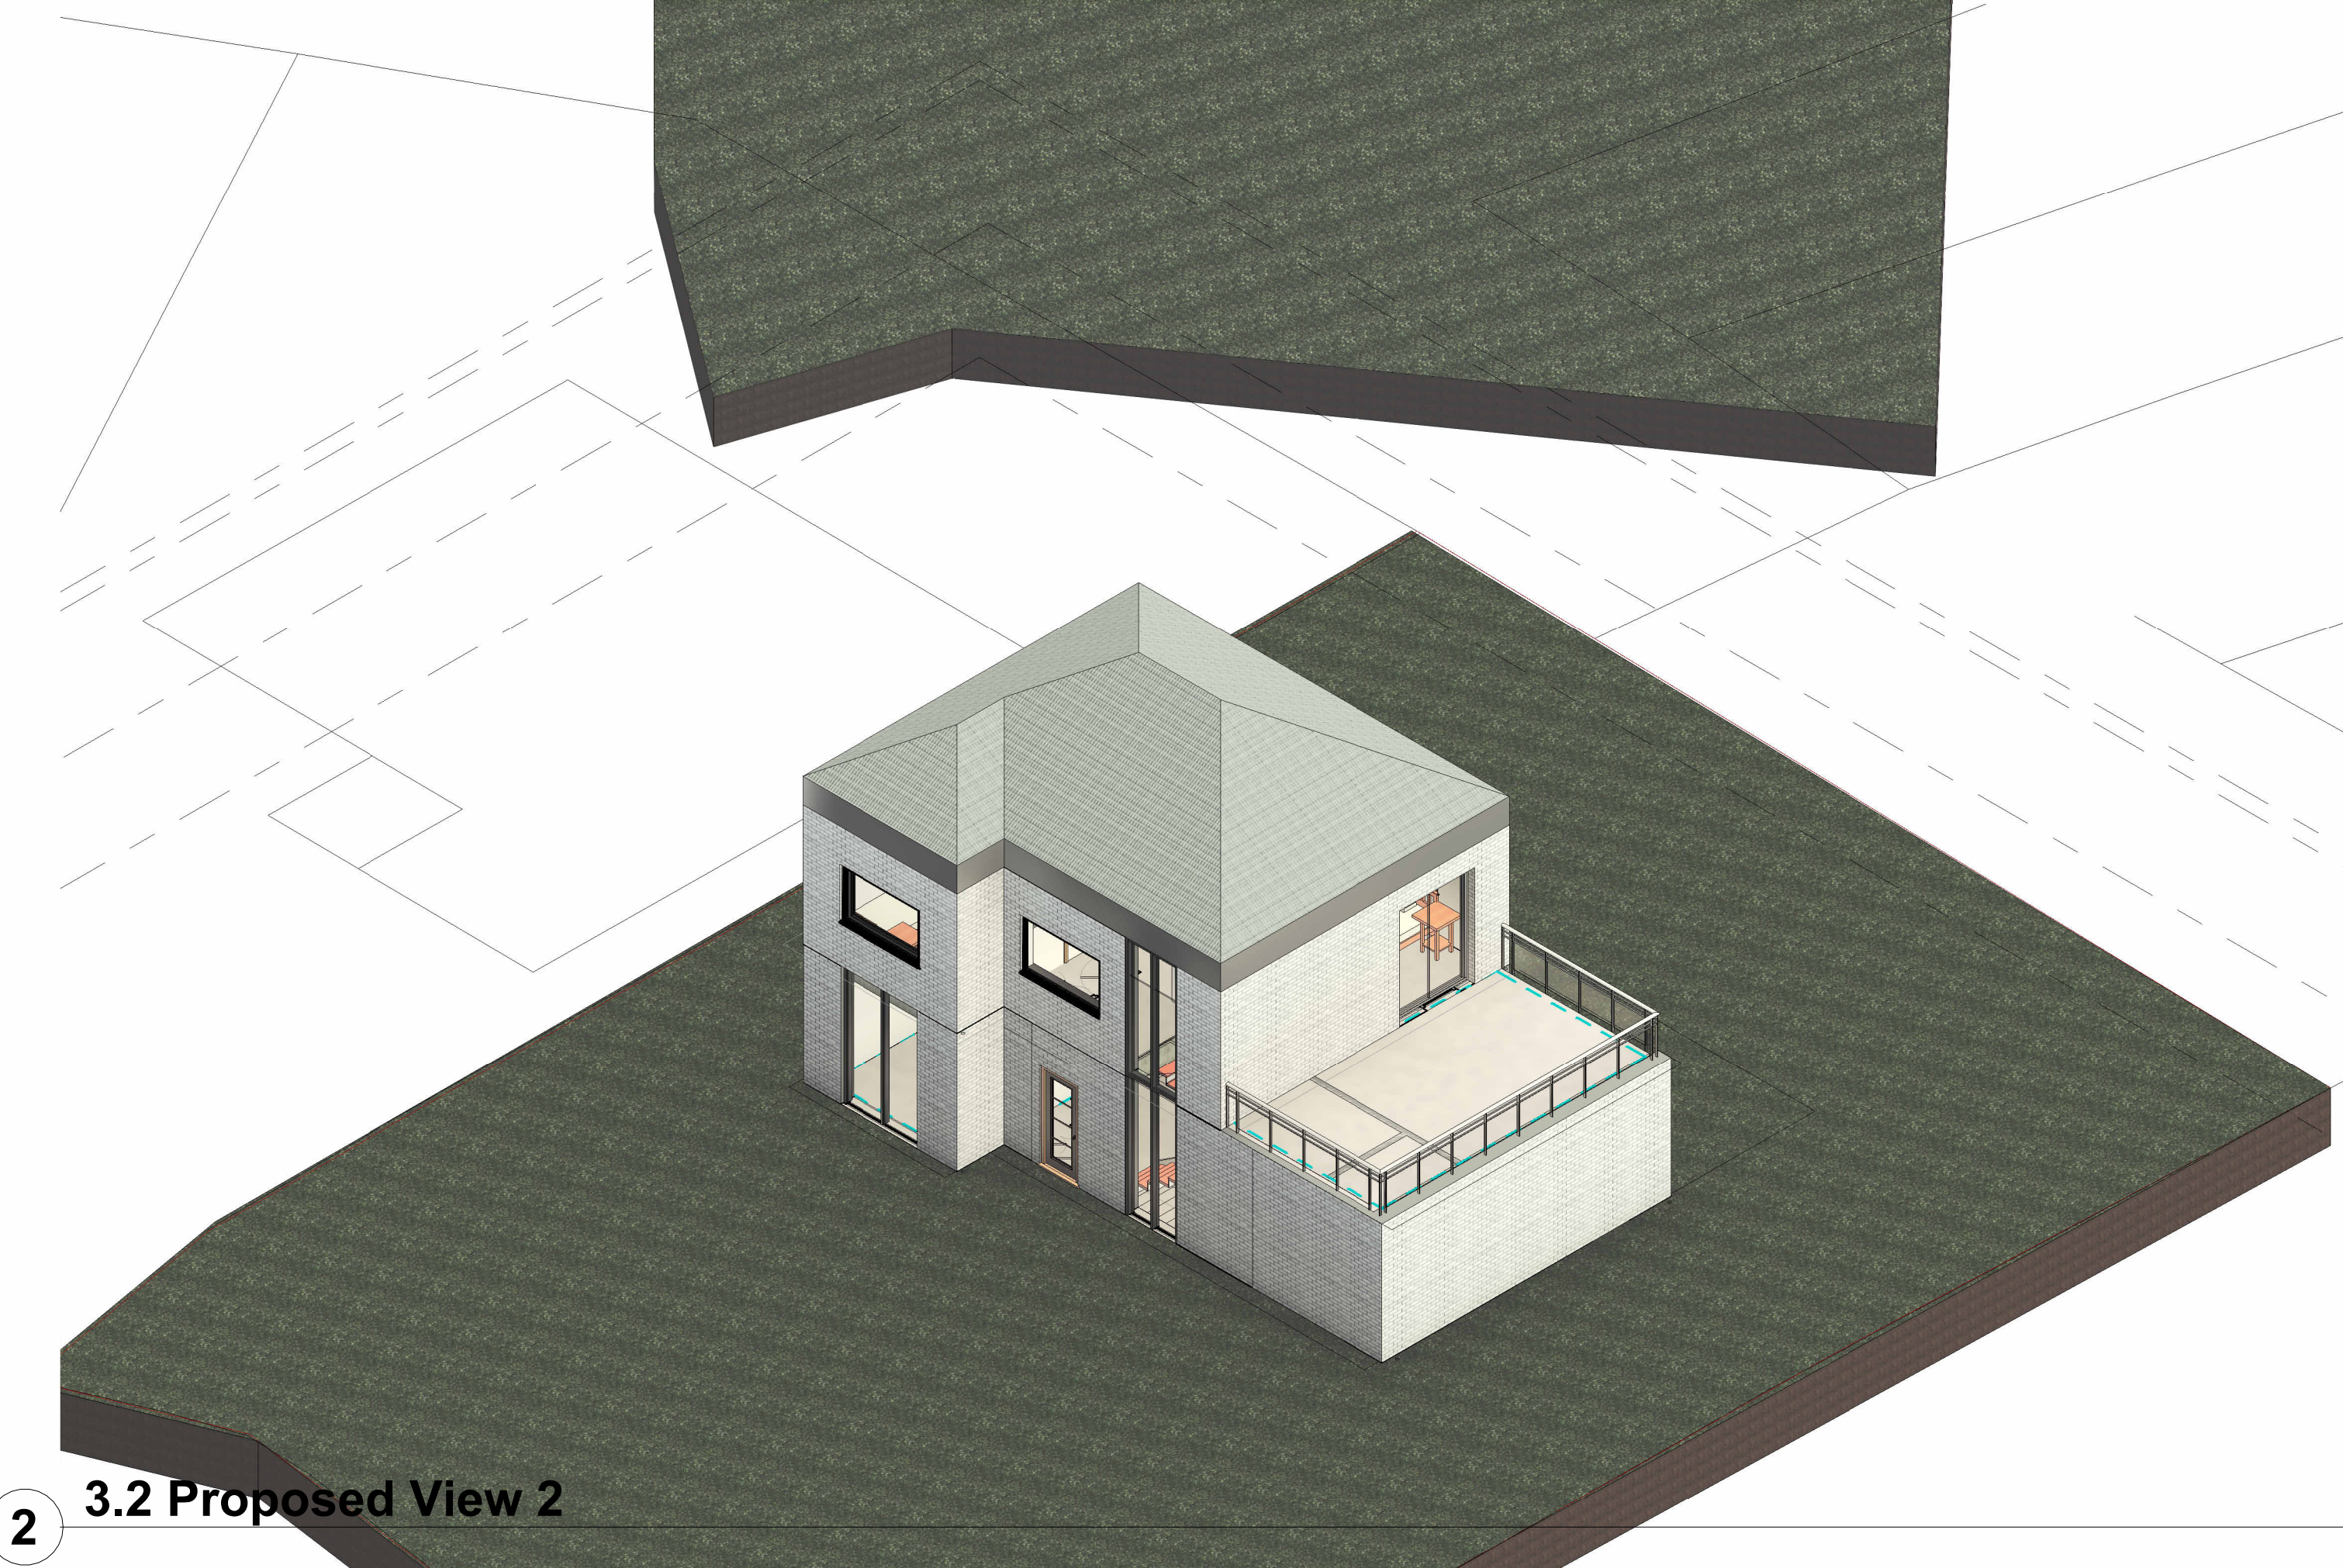

2 3.2 Proposed View 2




3 3.3 Proposed View 3




4 3.4 Proposed View 4

1 4.1 Proposed Long Section View

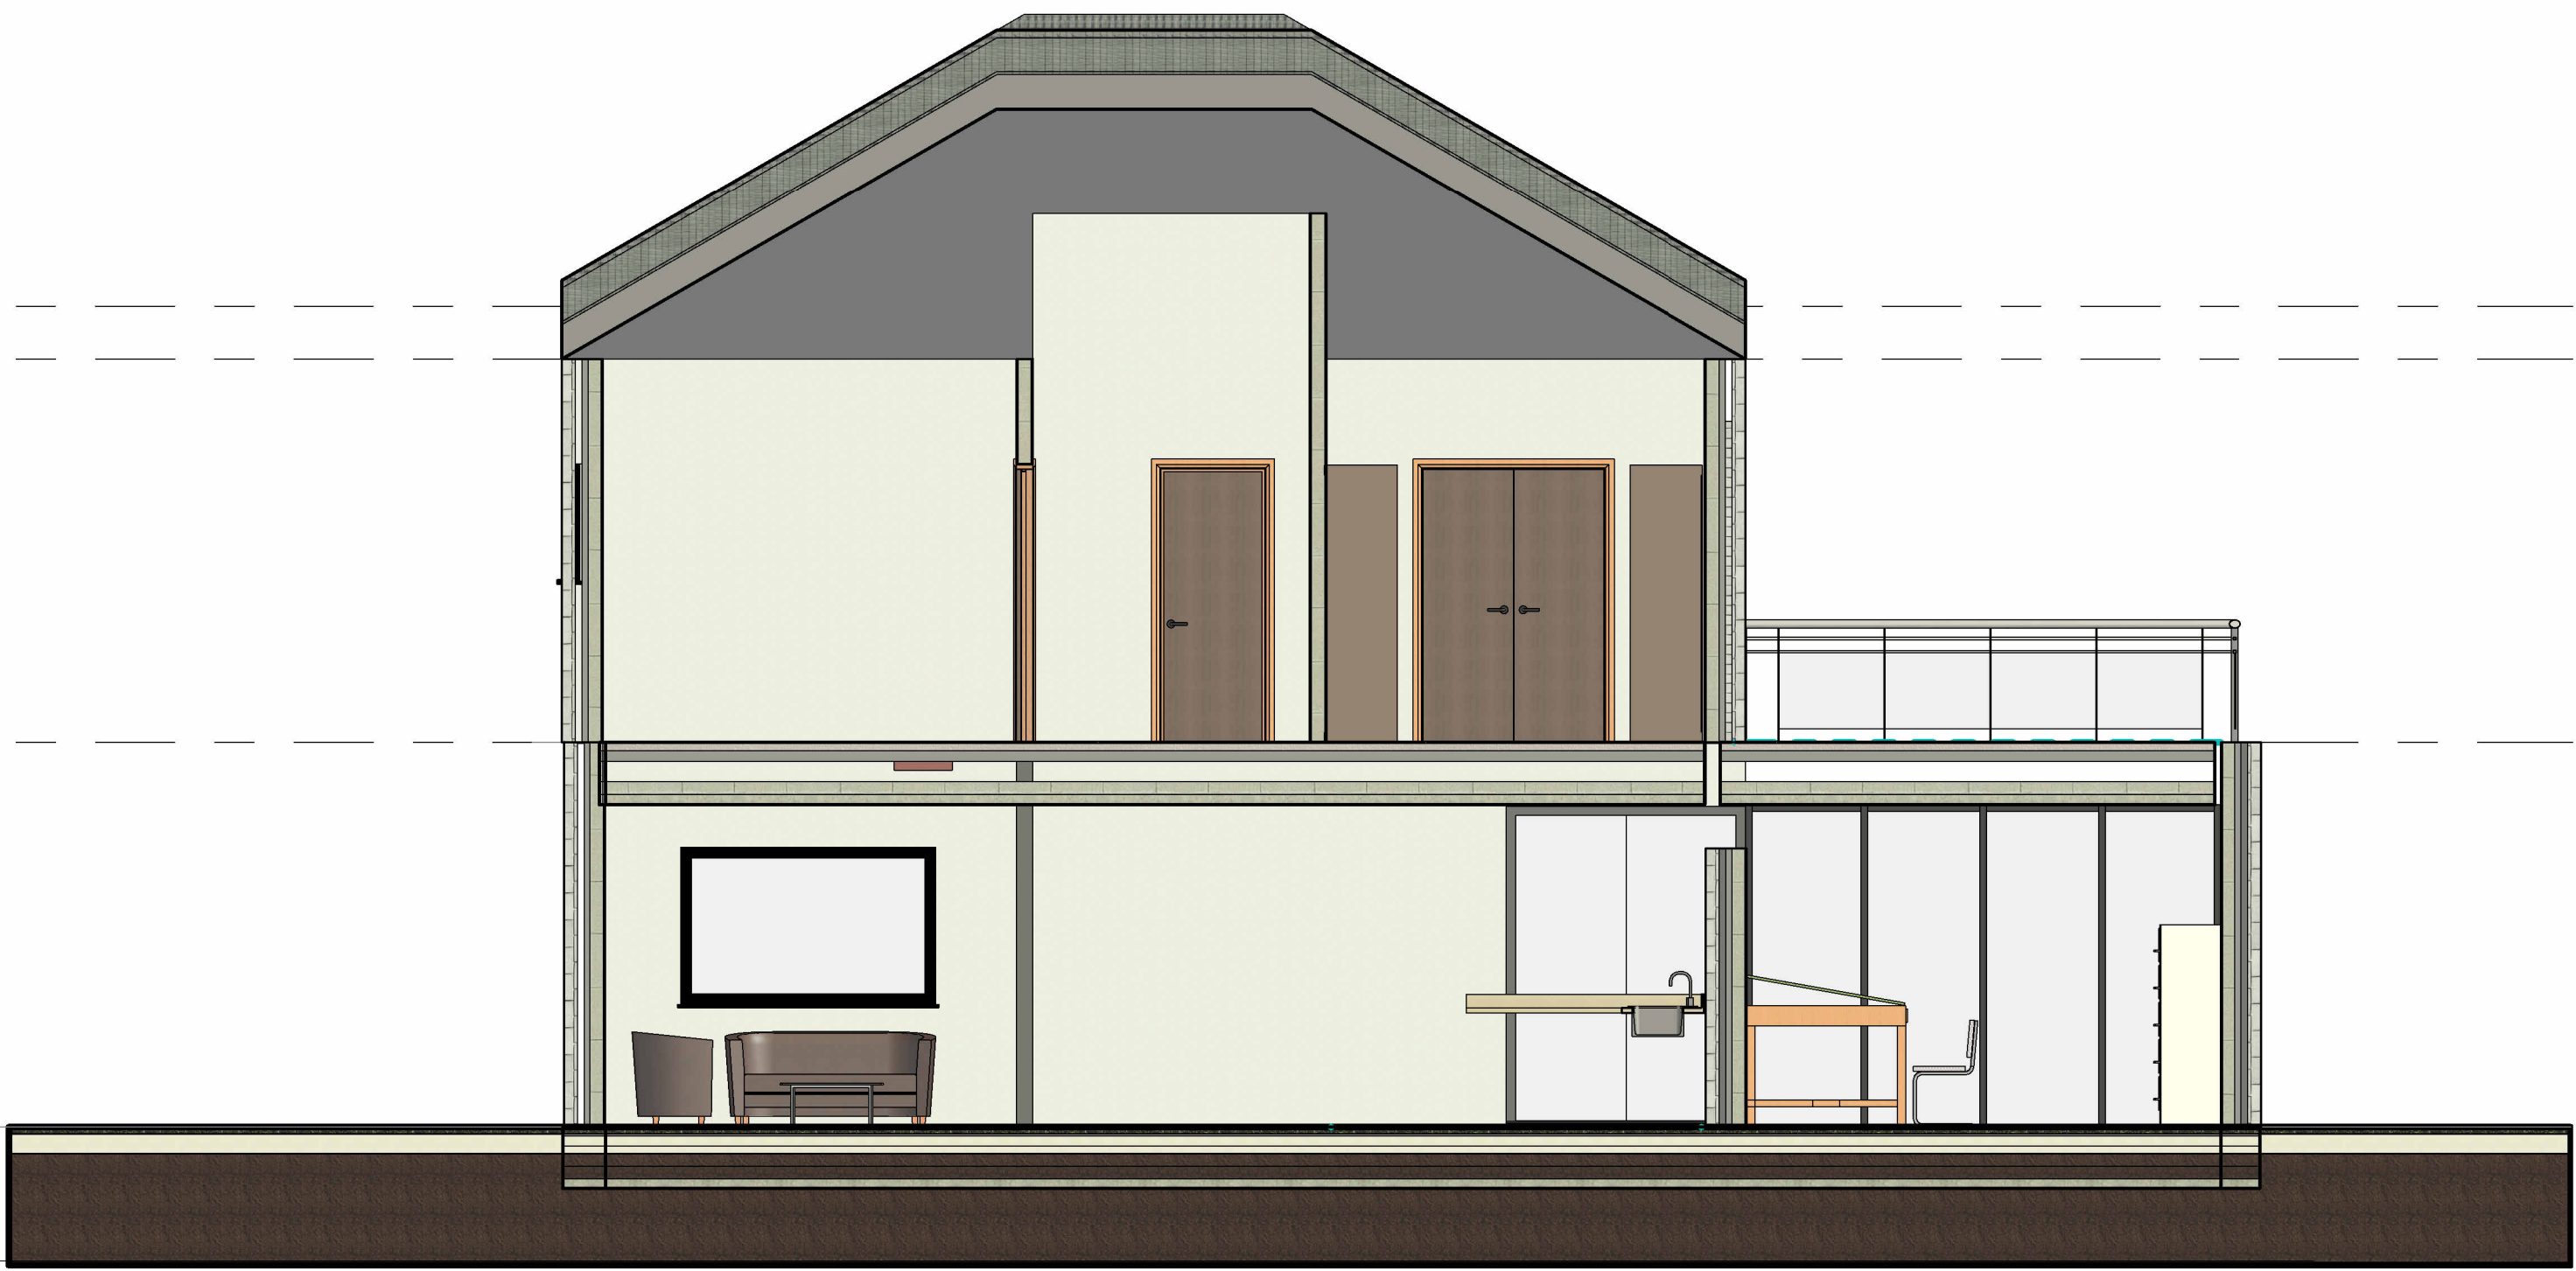

2 4.2 Proposed Short Section View

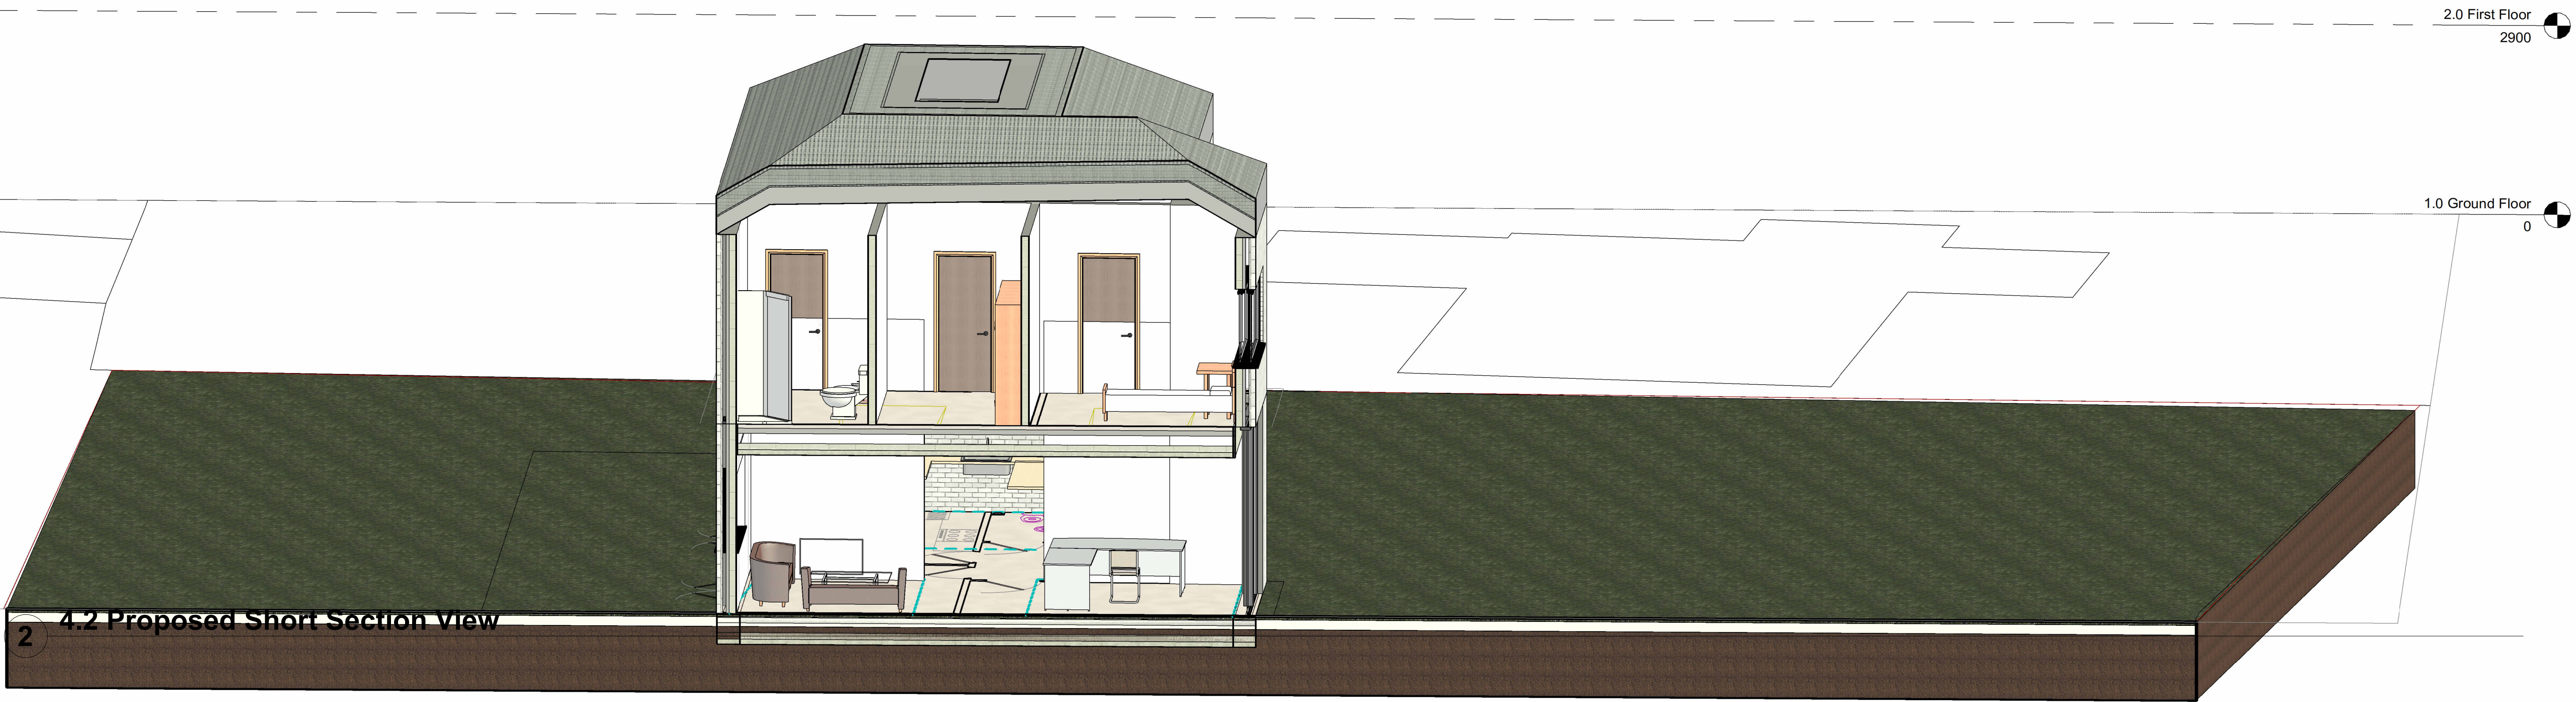

2.0 First Floor
2900

1.0 Ground Floor
0