


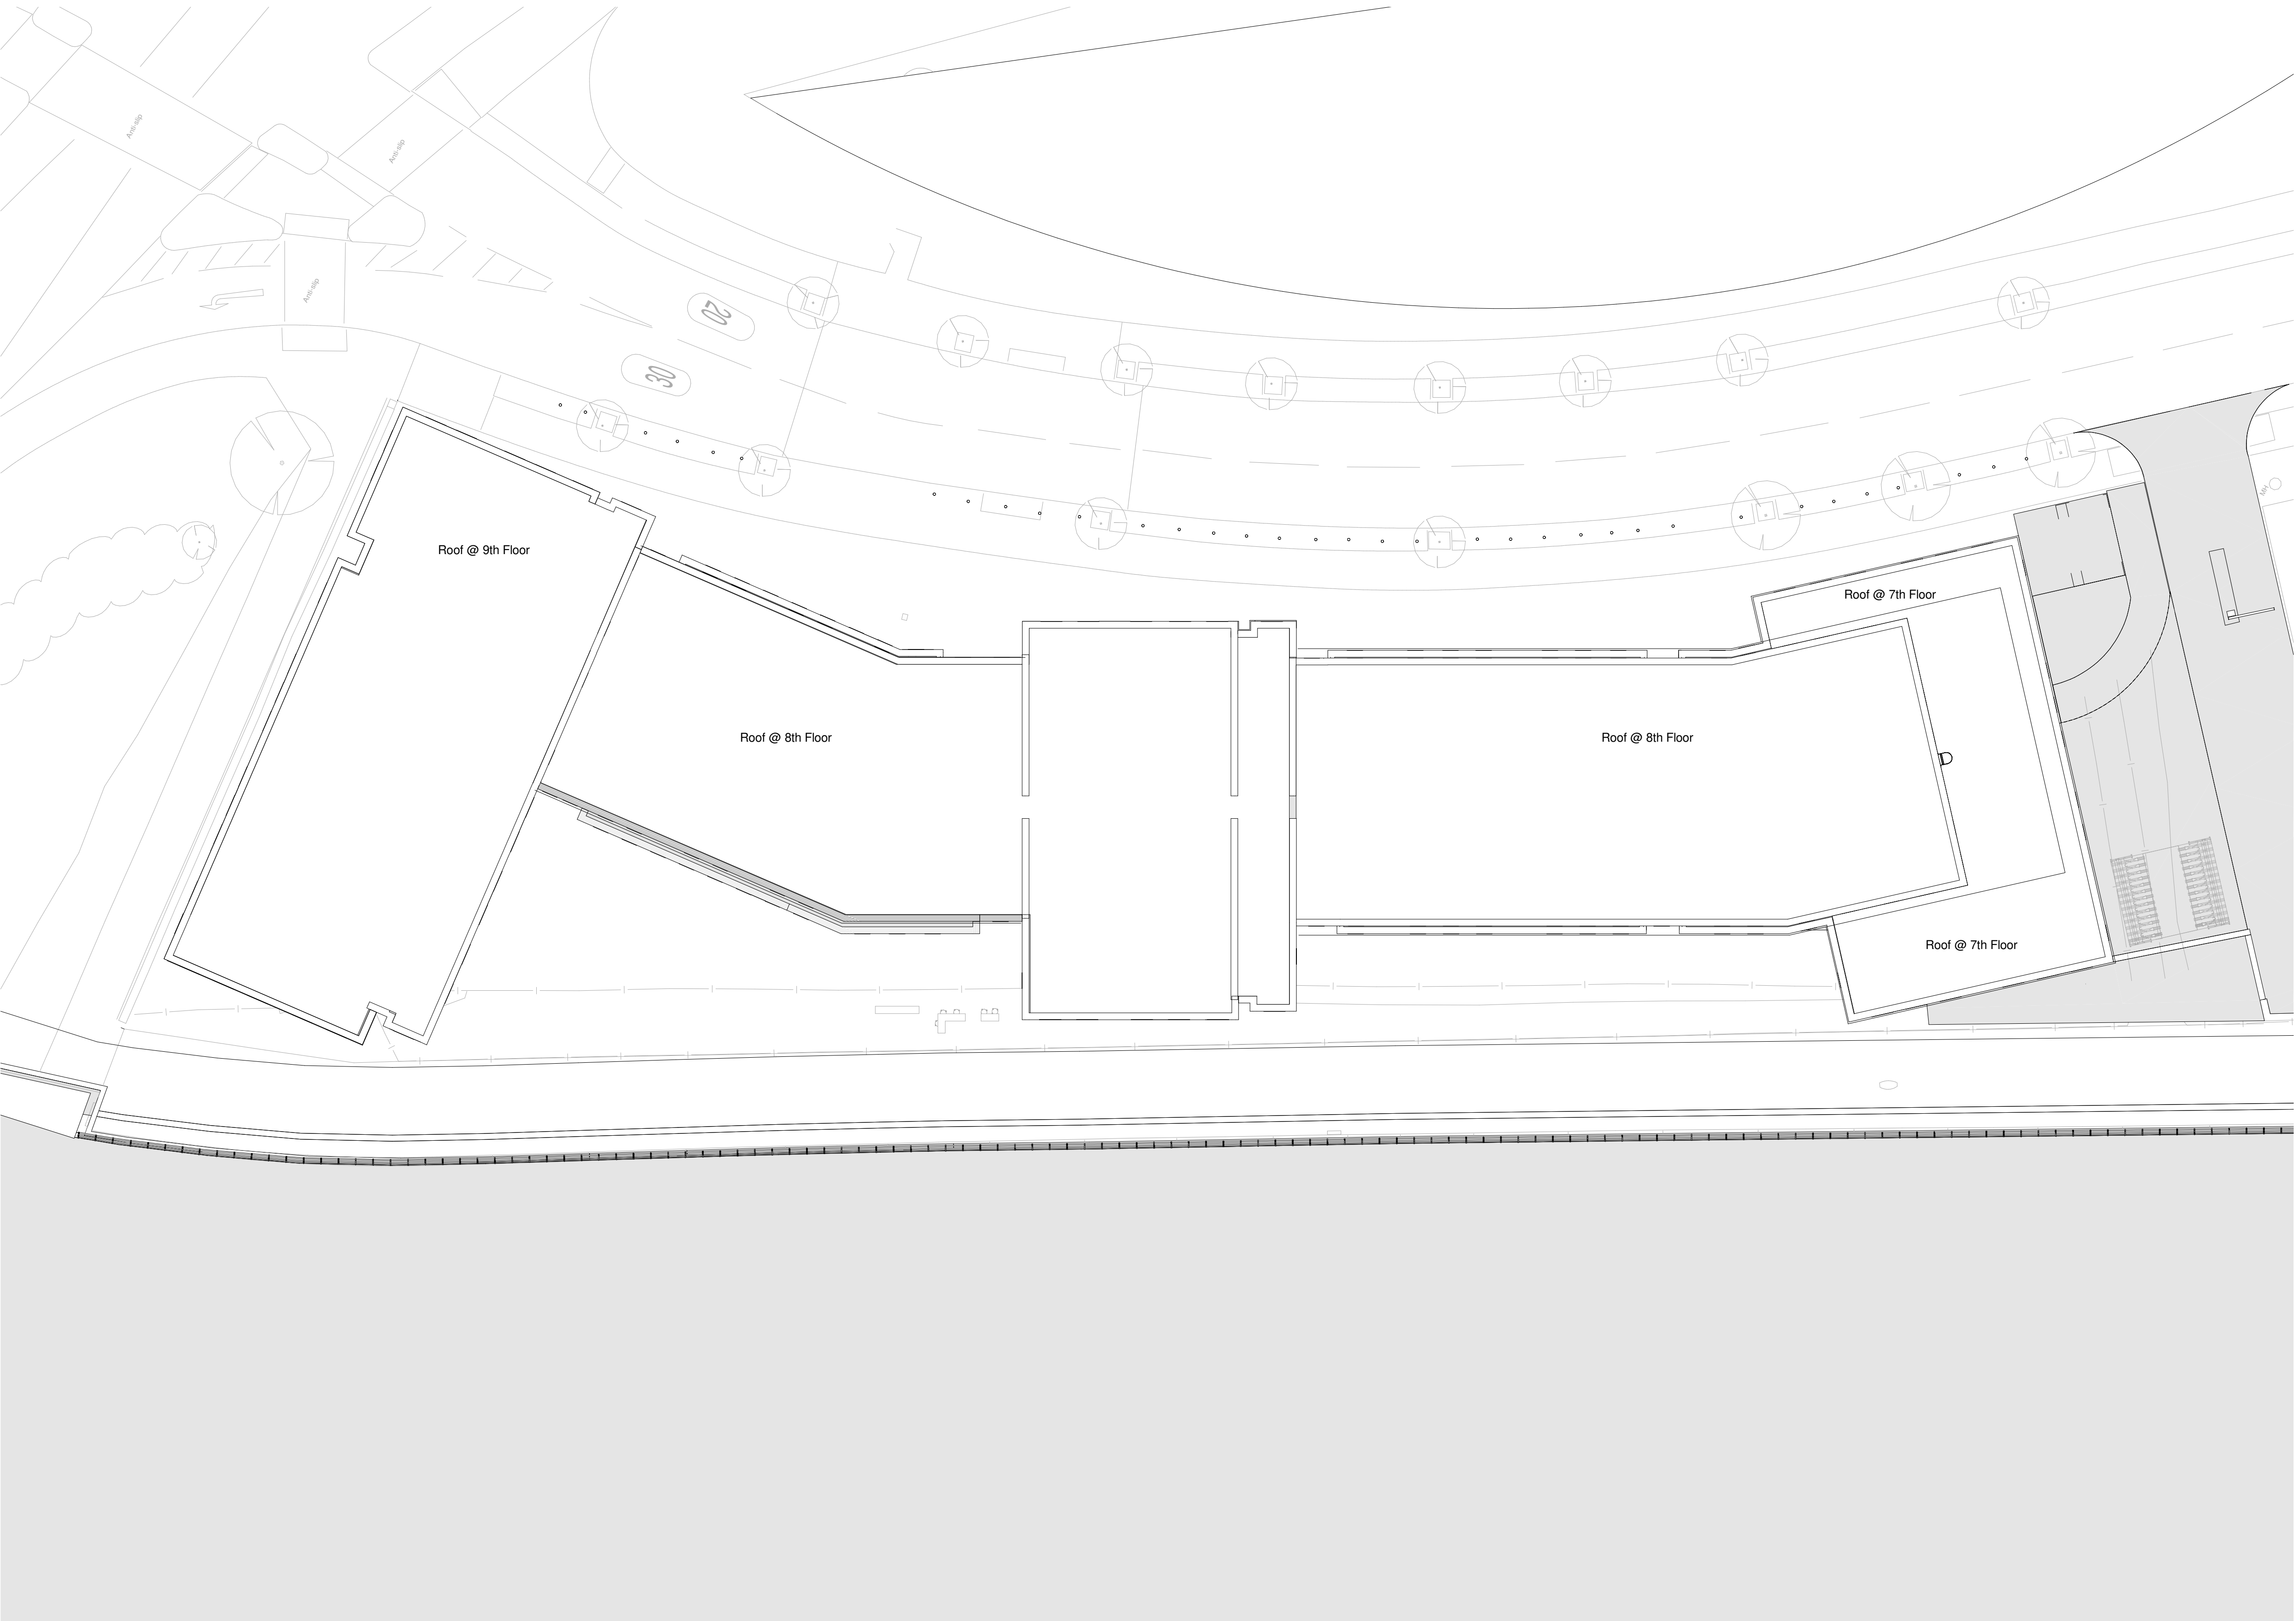

Roof Plan

B	11/09/18	Revised for planning	TC	JW
A	01/05/18	PLANNING SUBMISSION	SM	JW

Rev	Date	Revision Details	Dr	Ch
-----	------	------------------	----	----




Bristol: Westworks, Colston Tower,
Colston Street, Bristol, BS1 4XE
T 0117 214 1101 E bristol@ecwestworks.com
London: 76 Great Suffolk Street,
London SE1 0BL
T 020 7928 2773 E london@ecarchitecture.com
Sussex: Brooklyn Chambers, 11 Goring Road,
Worthing, West Sussex, BN12 4AP
T 01903 248777 E sussex@ecarchitecture.com

WESTWORKS
Part of ECE Architecture www.ecwestworks.com

Client's Name
CSL

Job Title
PLOT 1A SA1 SWANSEA

Drawing Title
Level 9 GA - Roof Plan

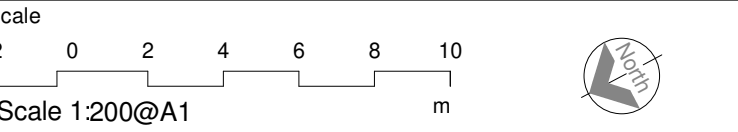

Drawn	Checked	Date
smcd	JW	27/04/18

Job No	Origin	Volume	Level	Type	Role	Number	Rev
W0318	WW				A	0260	B

Status

PLANNING