

Project Name: YSGOL Y TWYN

UPRN Code: 5016

Originator Code: A

Discipline : ARCHITECT

Drawn By: JC


Checked By: GT

Date: 03/24/26


Project Status: S0

ACBA 5016

BIM : LEVEL 5

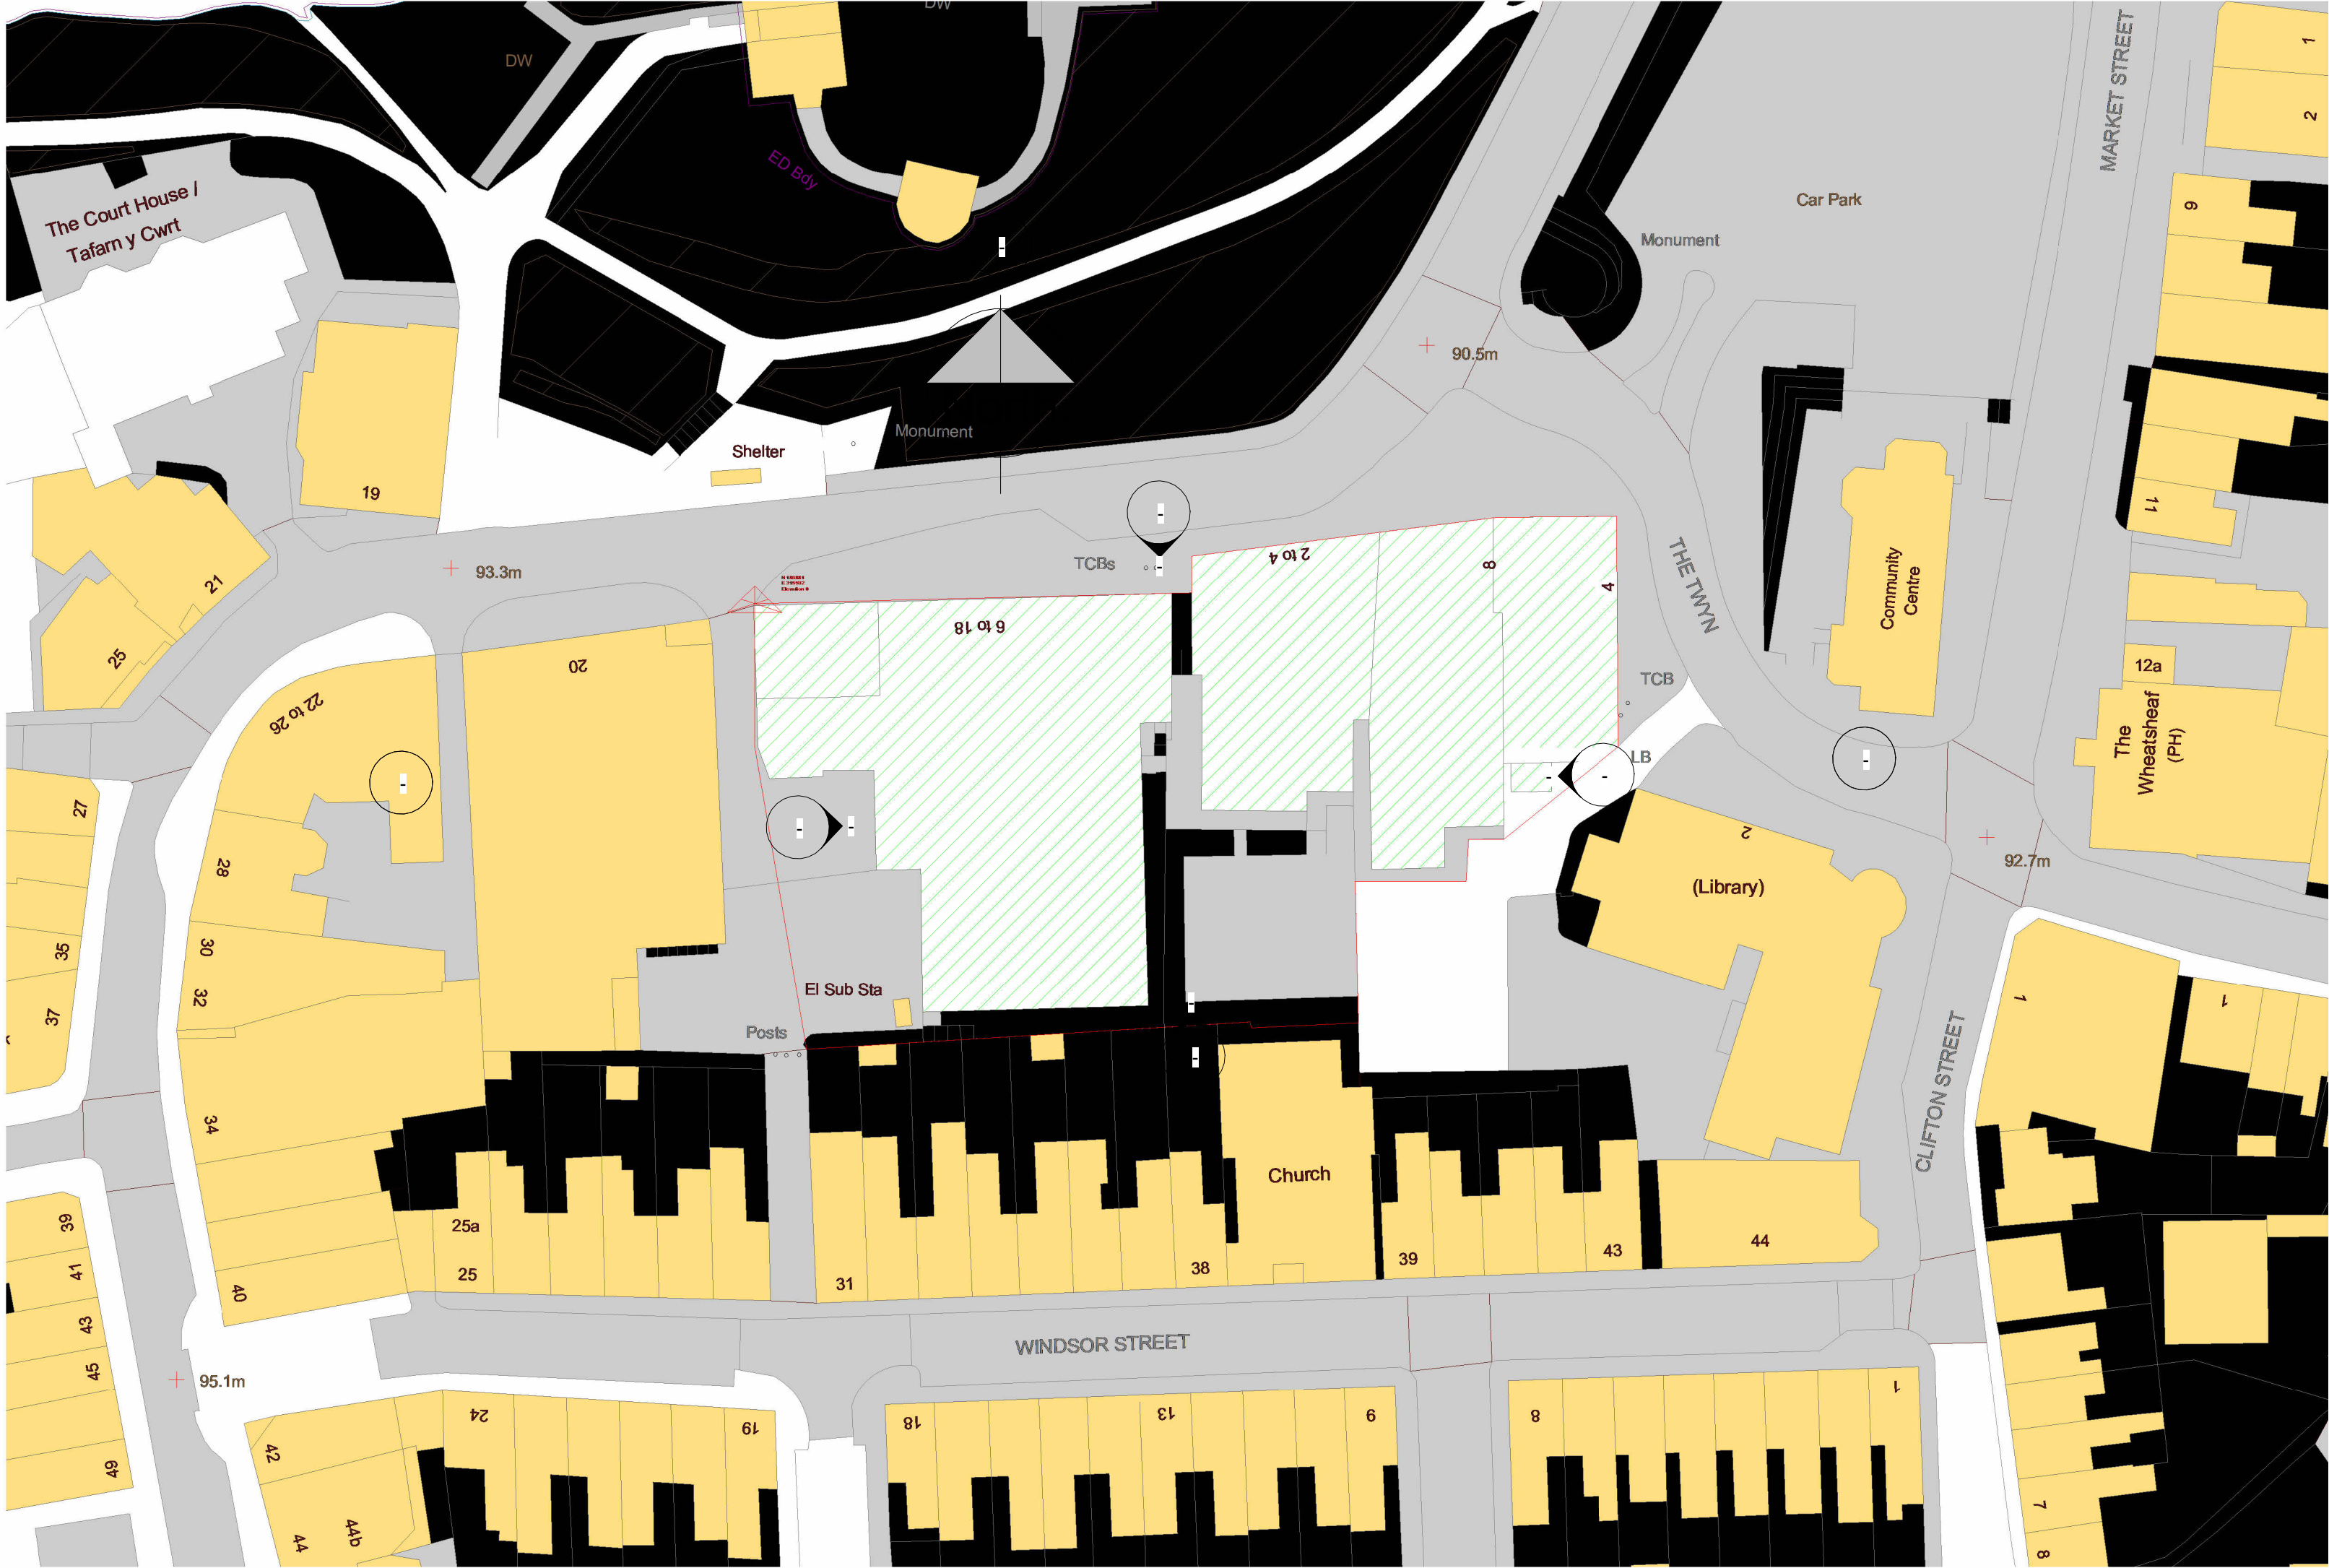

1 Site Location Plan
1 : 500

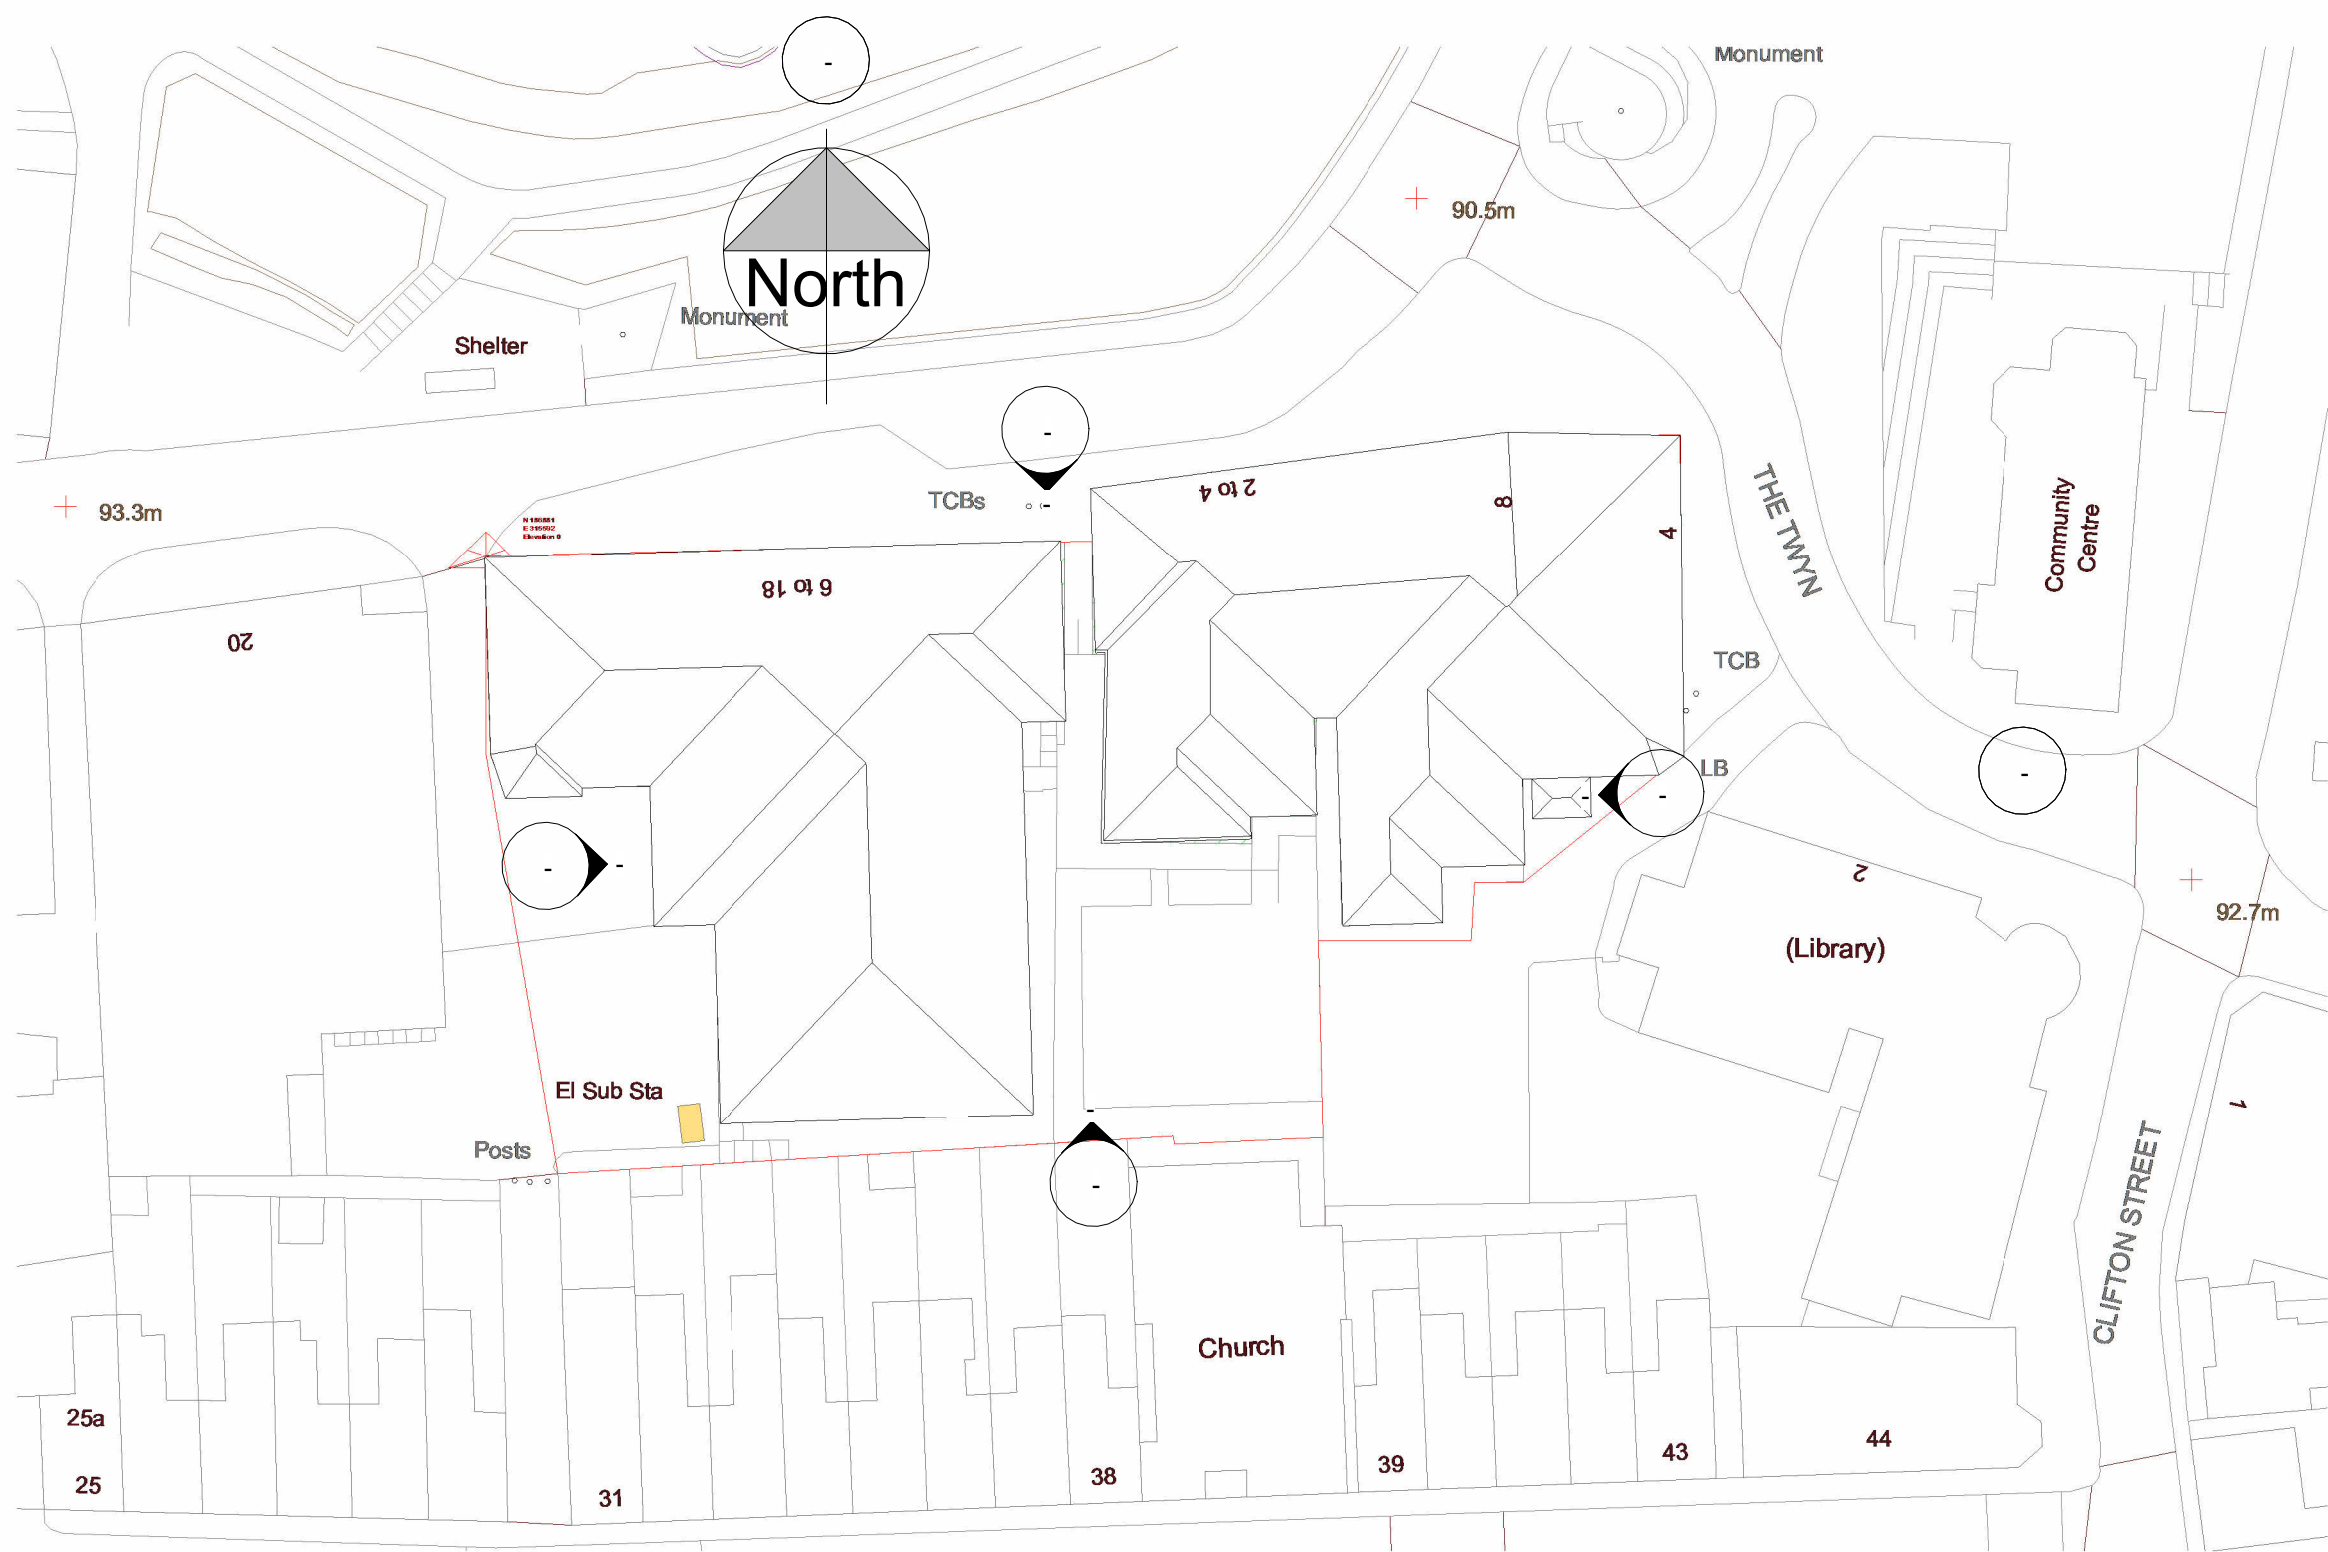


1 Site Plan Existing
1 : 500




2 Site Plan Works
1 : 500

Property Title YSGOL Y TWYN	Detail Existing Site Plan and Demolition	Property _ Originator _ (zone) Functional Breakdown _ (Level) Spatial Breakdown _ (Type) Form _ Discipline _ Number _ Description _ Status _ Revision	scale 1 : 500	drawn Author	Prifysgol Cymru Y Drindod Dewi Sant University of Wales Trinity Saint David	(S0) UNCONTROLLED Not to be used as a reference document Check Status Before Quoting	Rev/Date/By
		5016 _ A _ XX _ _ _ Architect002.2 _ Existing Site Plan and Demolition _ S0 _	date 03/24/26	checked Prifysgol Cymru Y Drindod Dewi Sant University of Wales Trinity Saint David SA1 Campus King's Road Swansea SA1 8RD			Revision
		File Path: C:\Users\ElliottBurton\OneDrive - SterlingCL\Documents\Desktop\5016-UWTSD\5016-UWTSD-M-A-0001-Arch Model-S0.rvt	Checker				

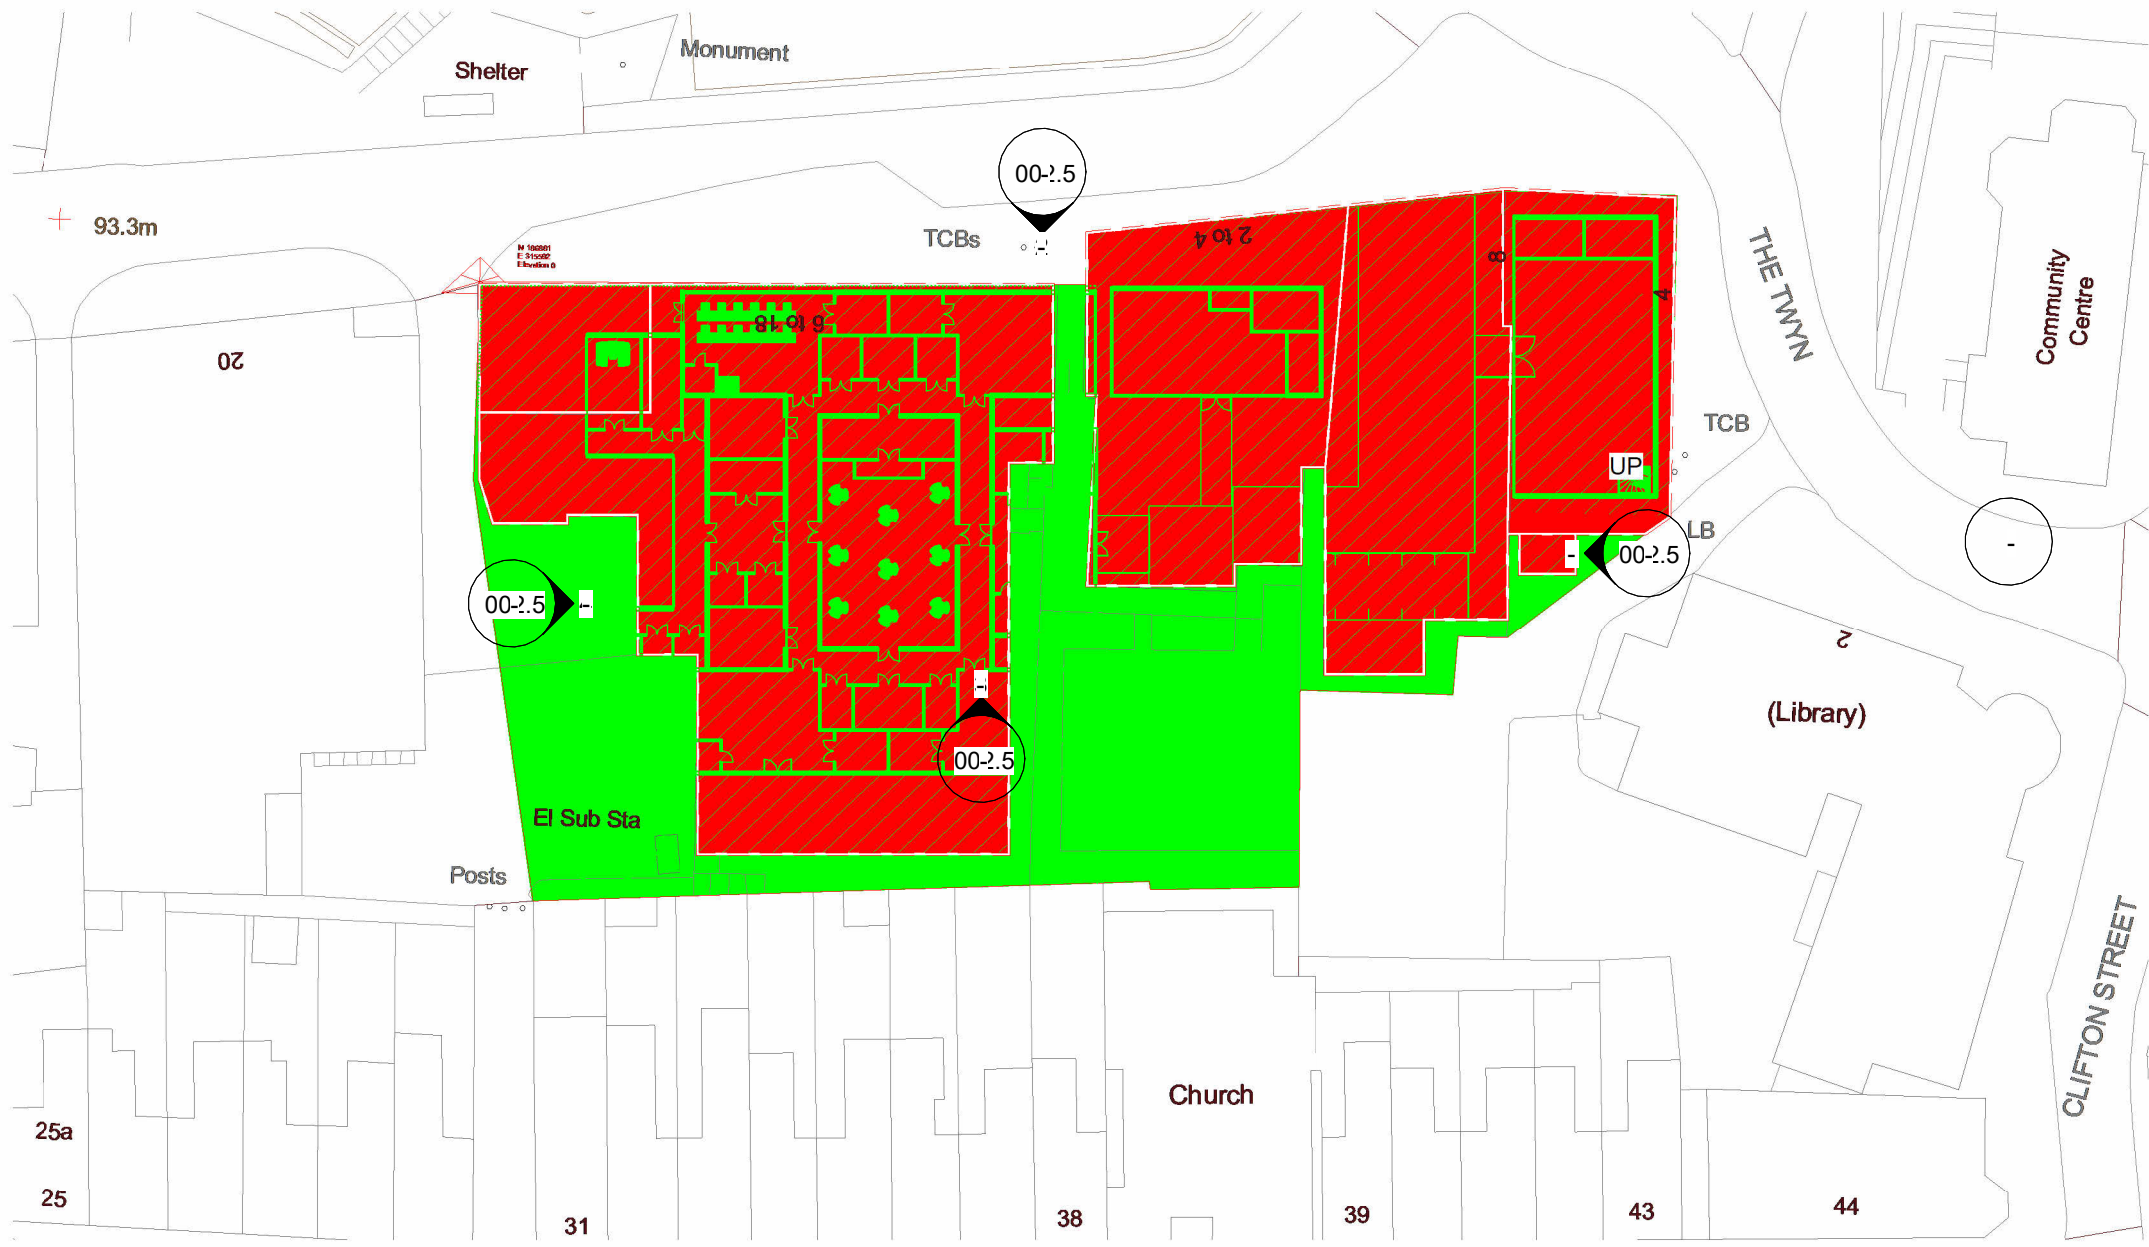


0 - Ground Floor Plan Works

1 : 500

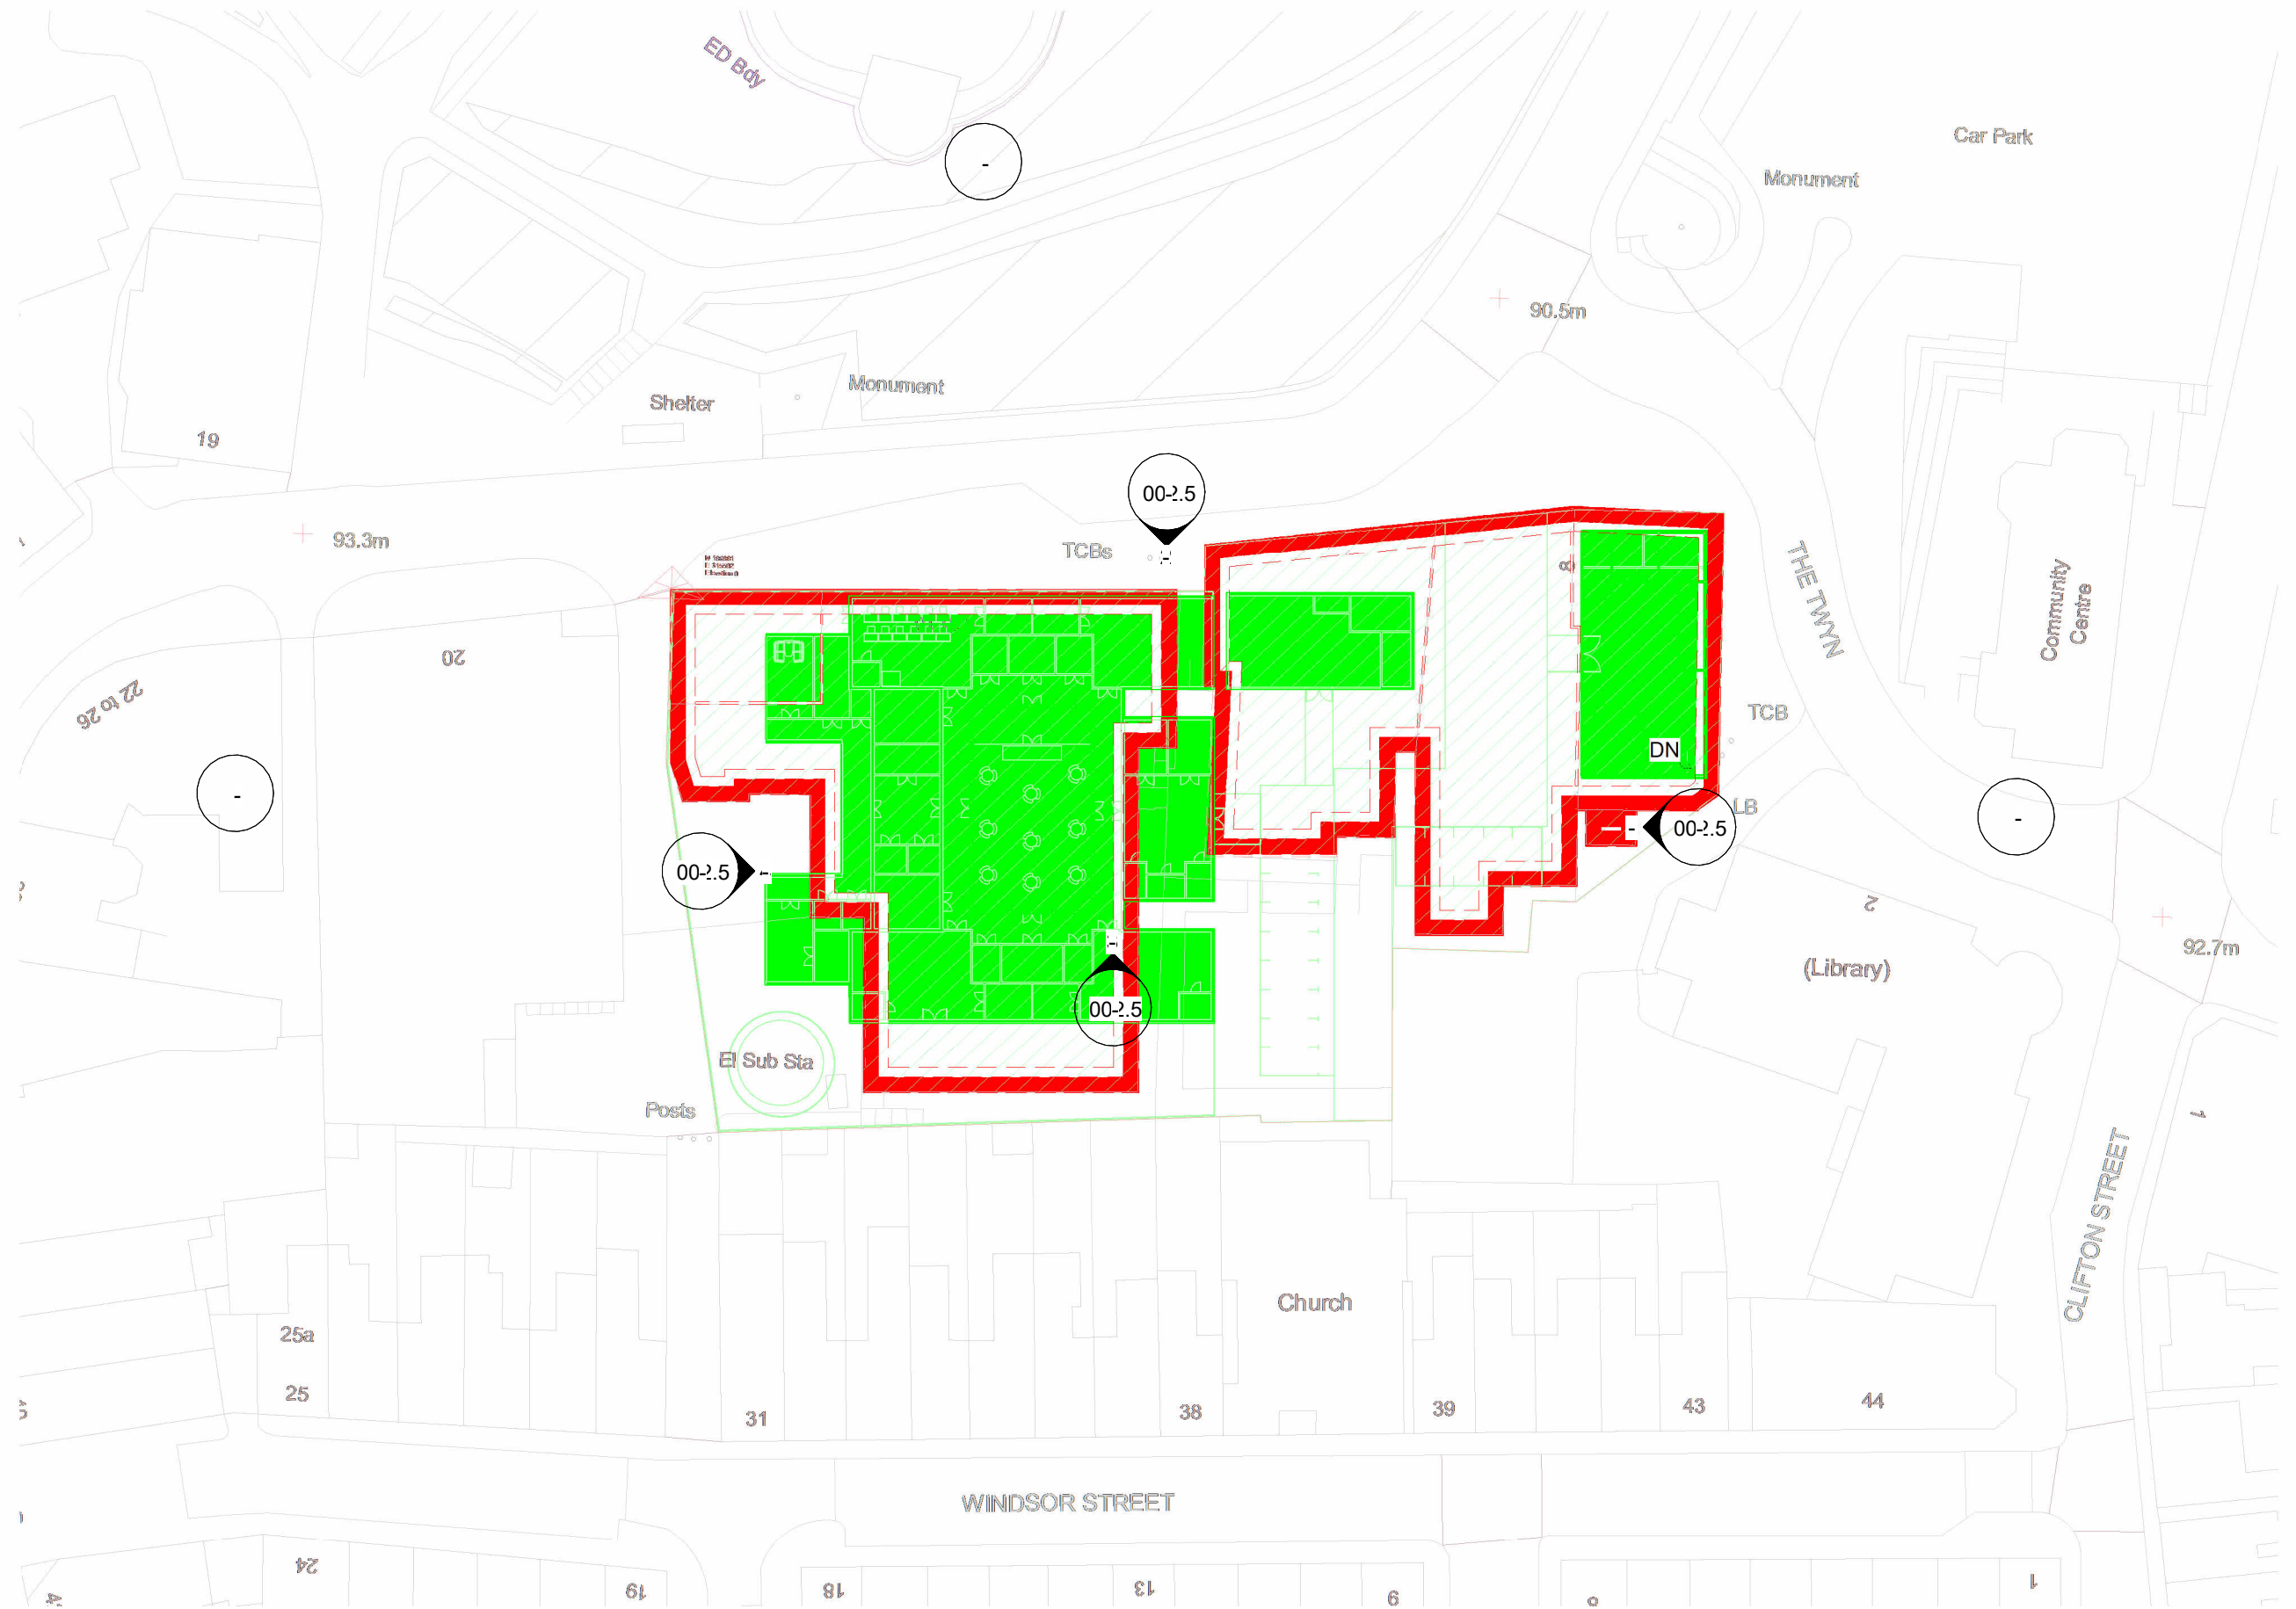

1 - First Floor Plan Works

1 : 500

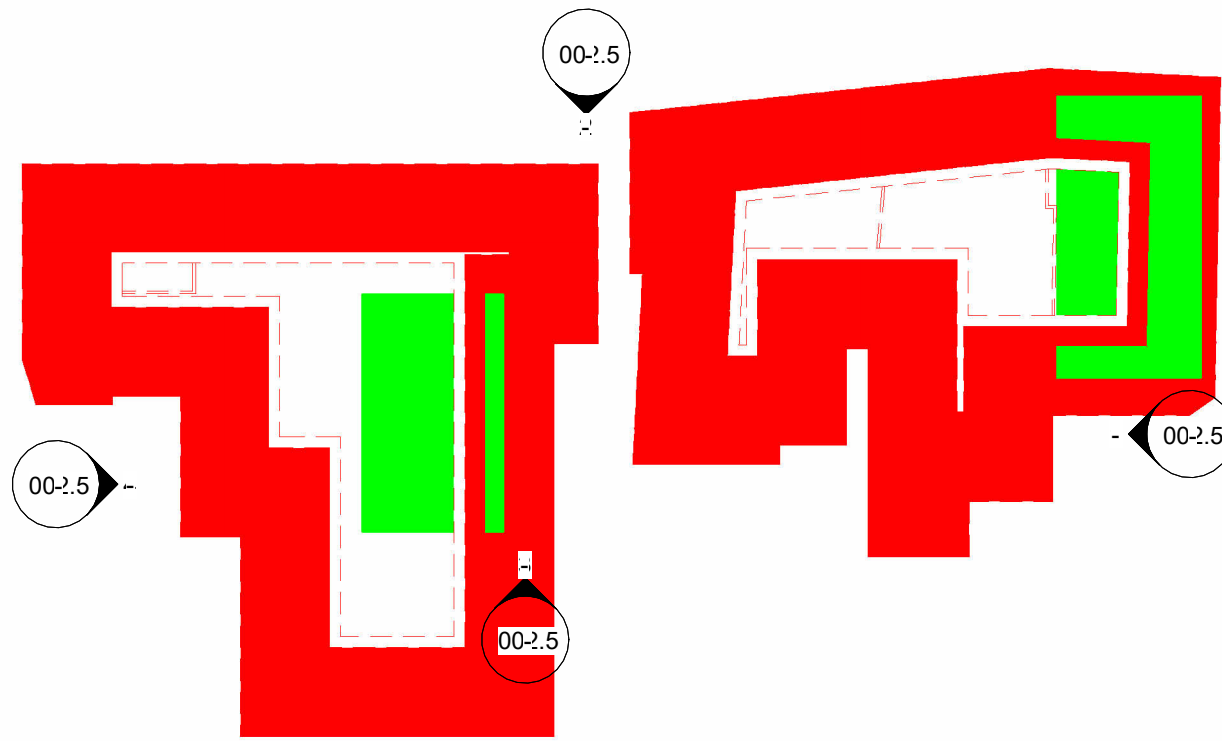


2 - Eaves Plan Works

1 : 500



0 - Ground Floor Plan

1 Proposed
1:250

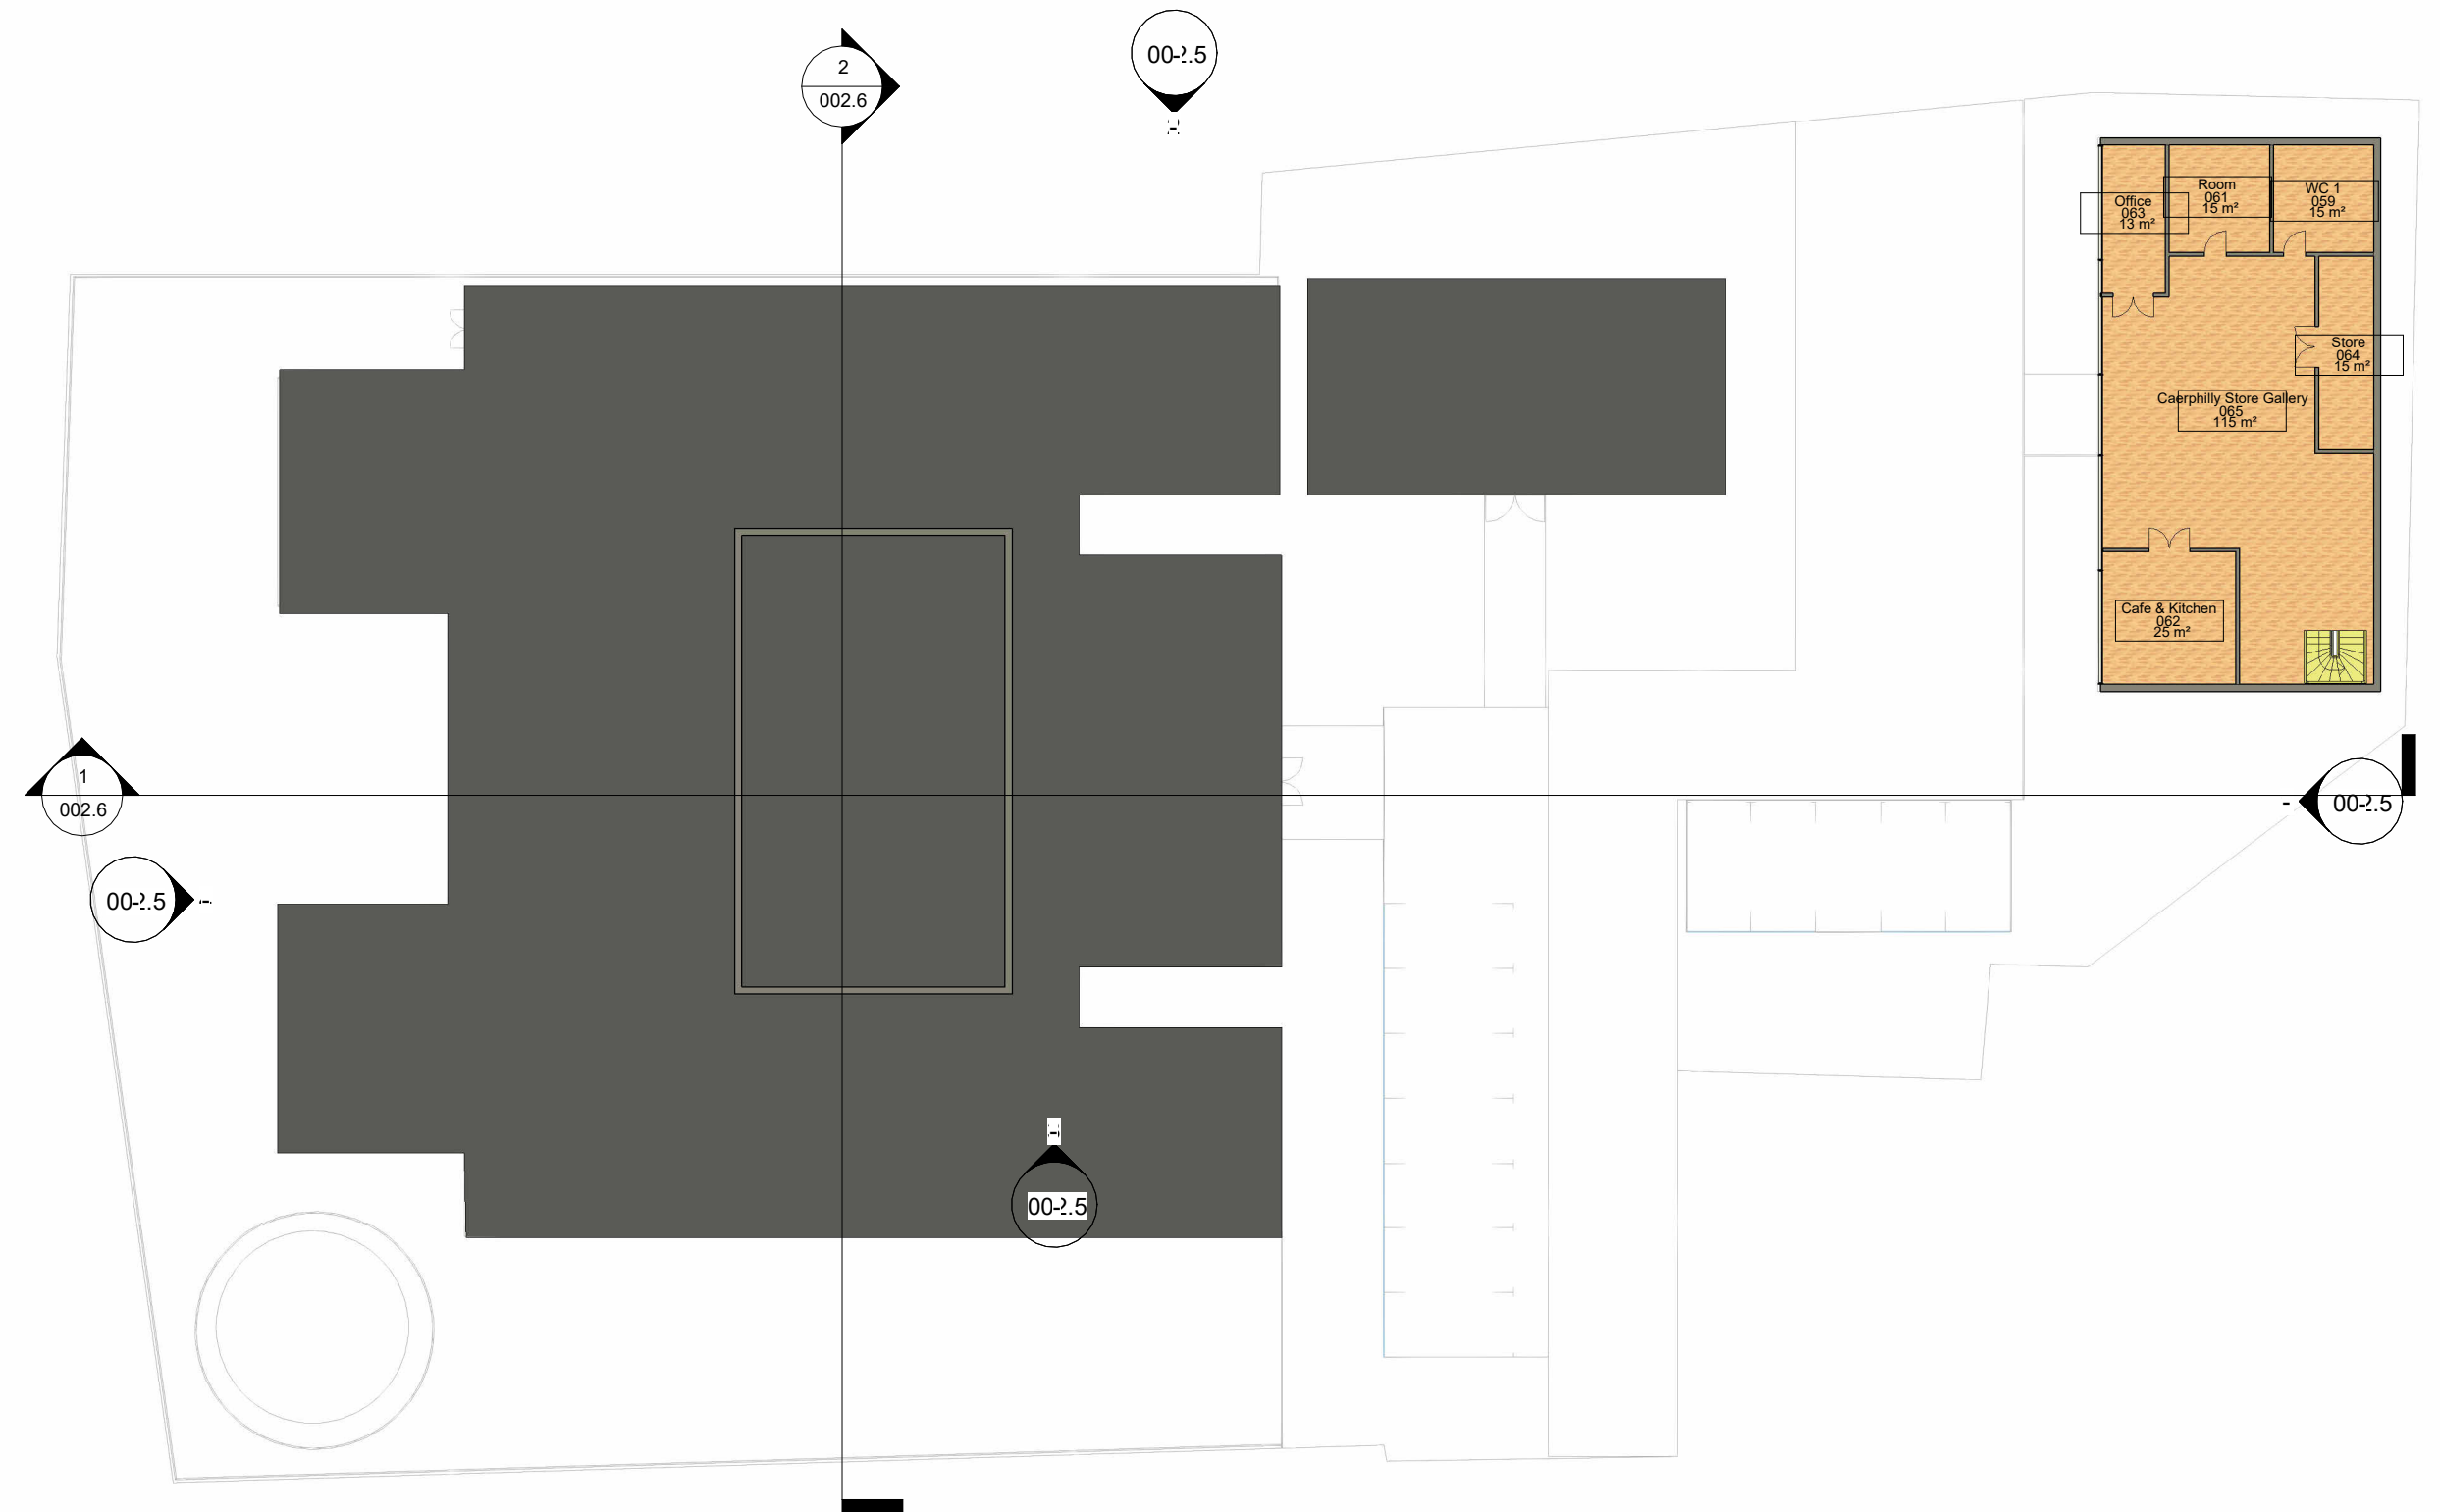


1 - First Floor Plan


2 Proposed
1:250

Property Title	Detail	Property	Originator	(zone)	(Level)	(Type)	Discipline	Number	Description	Status	Revision	scale	drawn	Author	Prifysgol Cymru Y Drindod Dewi Sant University of Wales Trinity Saint David	(S0) UNCONTROLLED Not to be used as a reference document Check Status Before Quoting	Rev/Date/By
YSGOL Y TWYN	Proposed General Arrangment Floor Plan	5016	A	XX			Architect	002.4	Proposed General Arrangment Floor Plan	S0		1:250	Author	Prifysgol Cymru Y Drindod Dewi Sant University of Wales Trinity Saint David			
												date	checked	SA1 Campus Kings Road Swansea SA1 8HQ			Revision
												03/24/26	Checker				




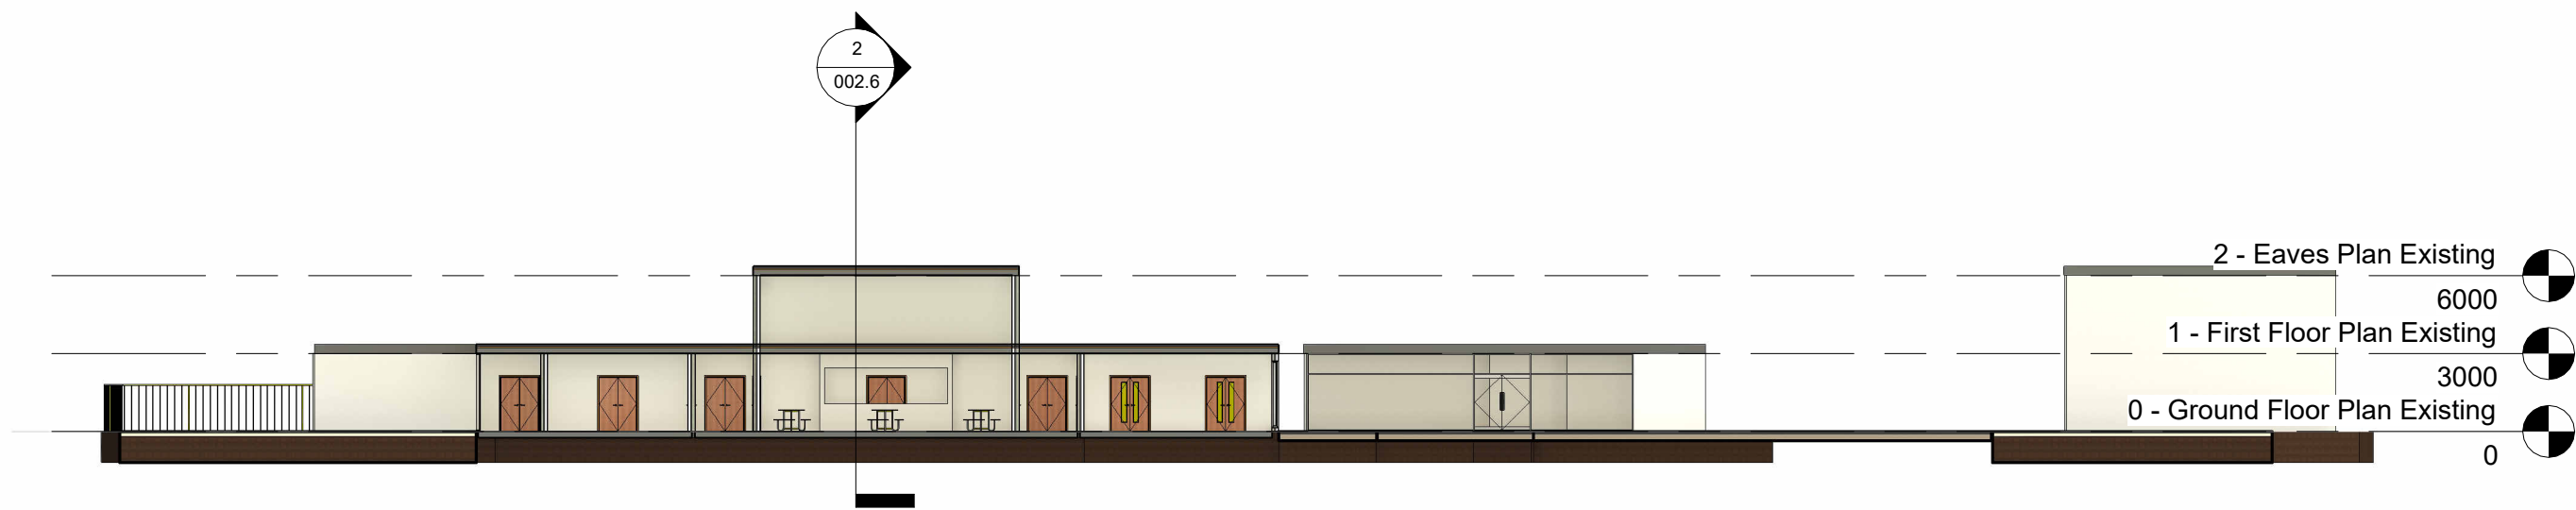

1 Long Section
1 : 250

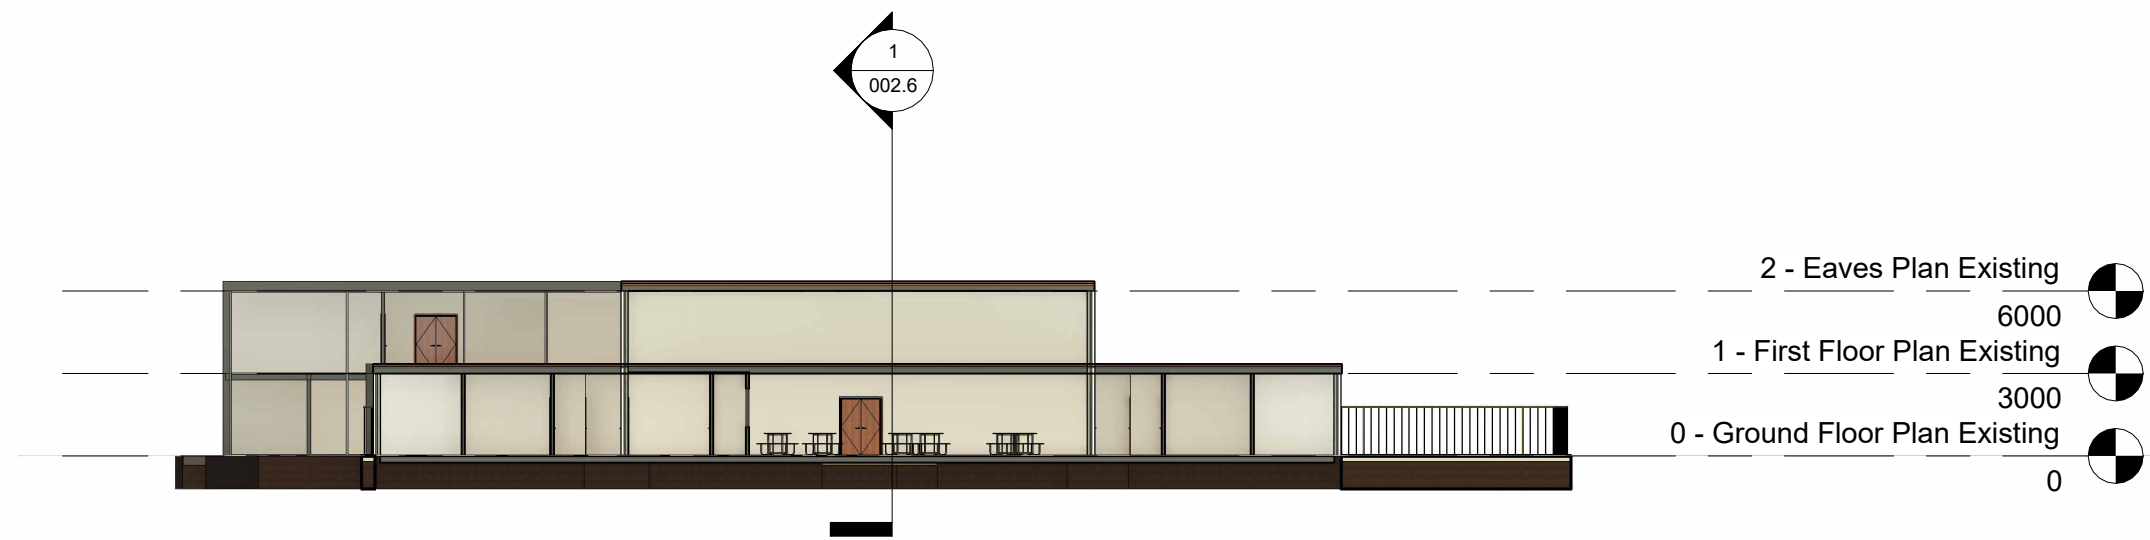

2 Short Section
1 : 250

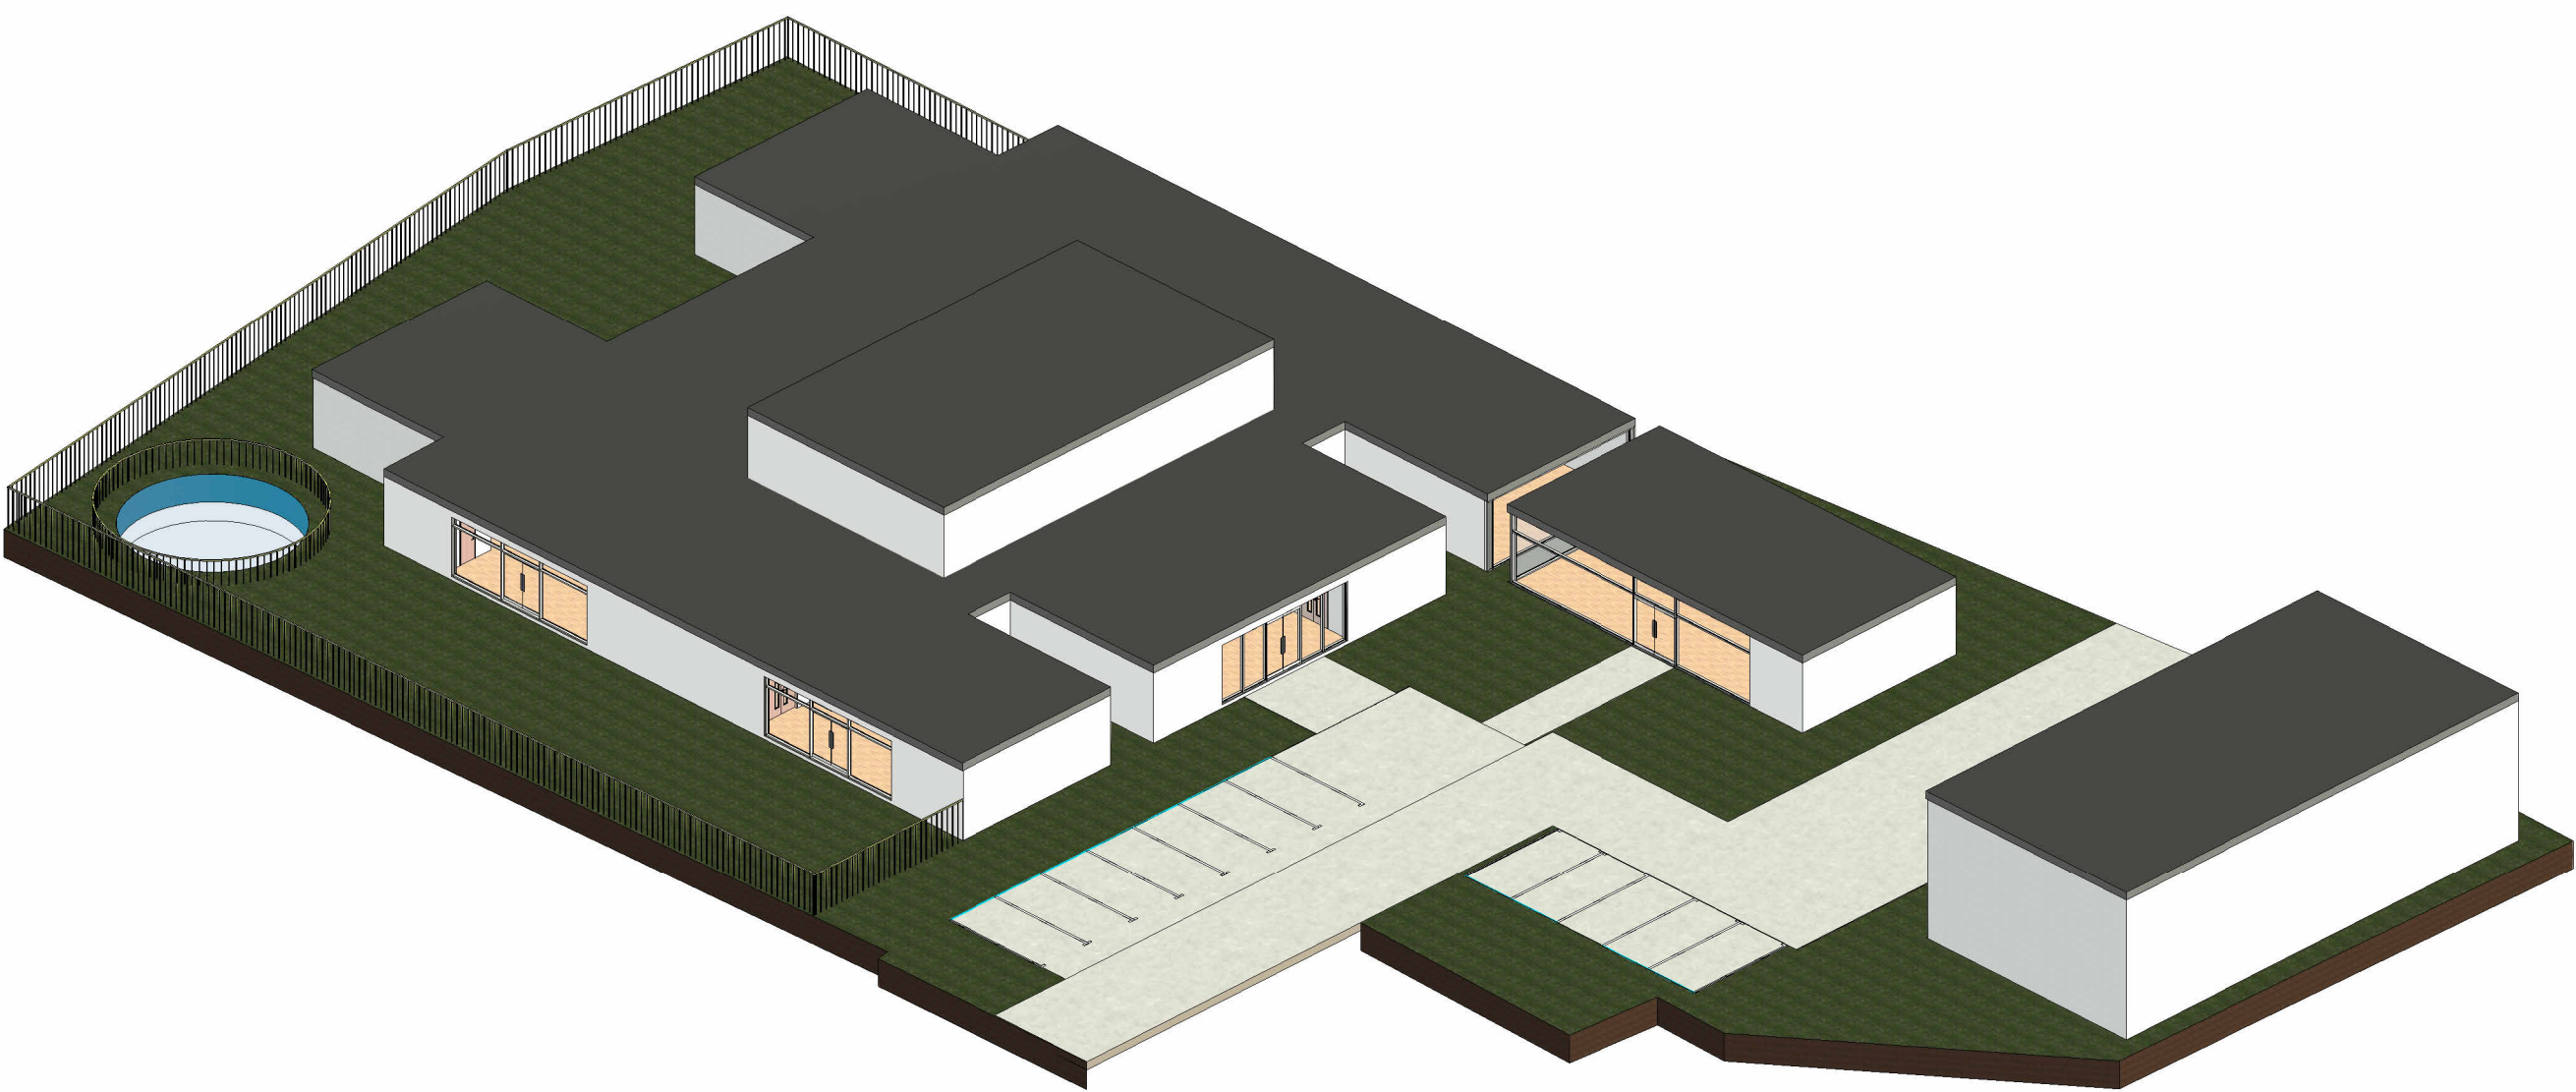

1 3D Visulisation



2 3D View 1



3 3D View 2



4 3D Visulisation 2



5 3D View 3

Project Name: Ysgol Y Twyn

UPRN Code: 5016

Originator Code: S

Discipline : Structural
Engineer

Drawn By: JC


Checked By: GT

Date: 03/24/26


Project Status: S0

ACBA 5016


BIM : LEVEL 5

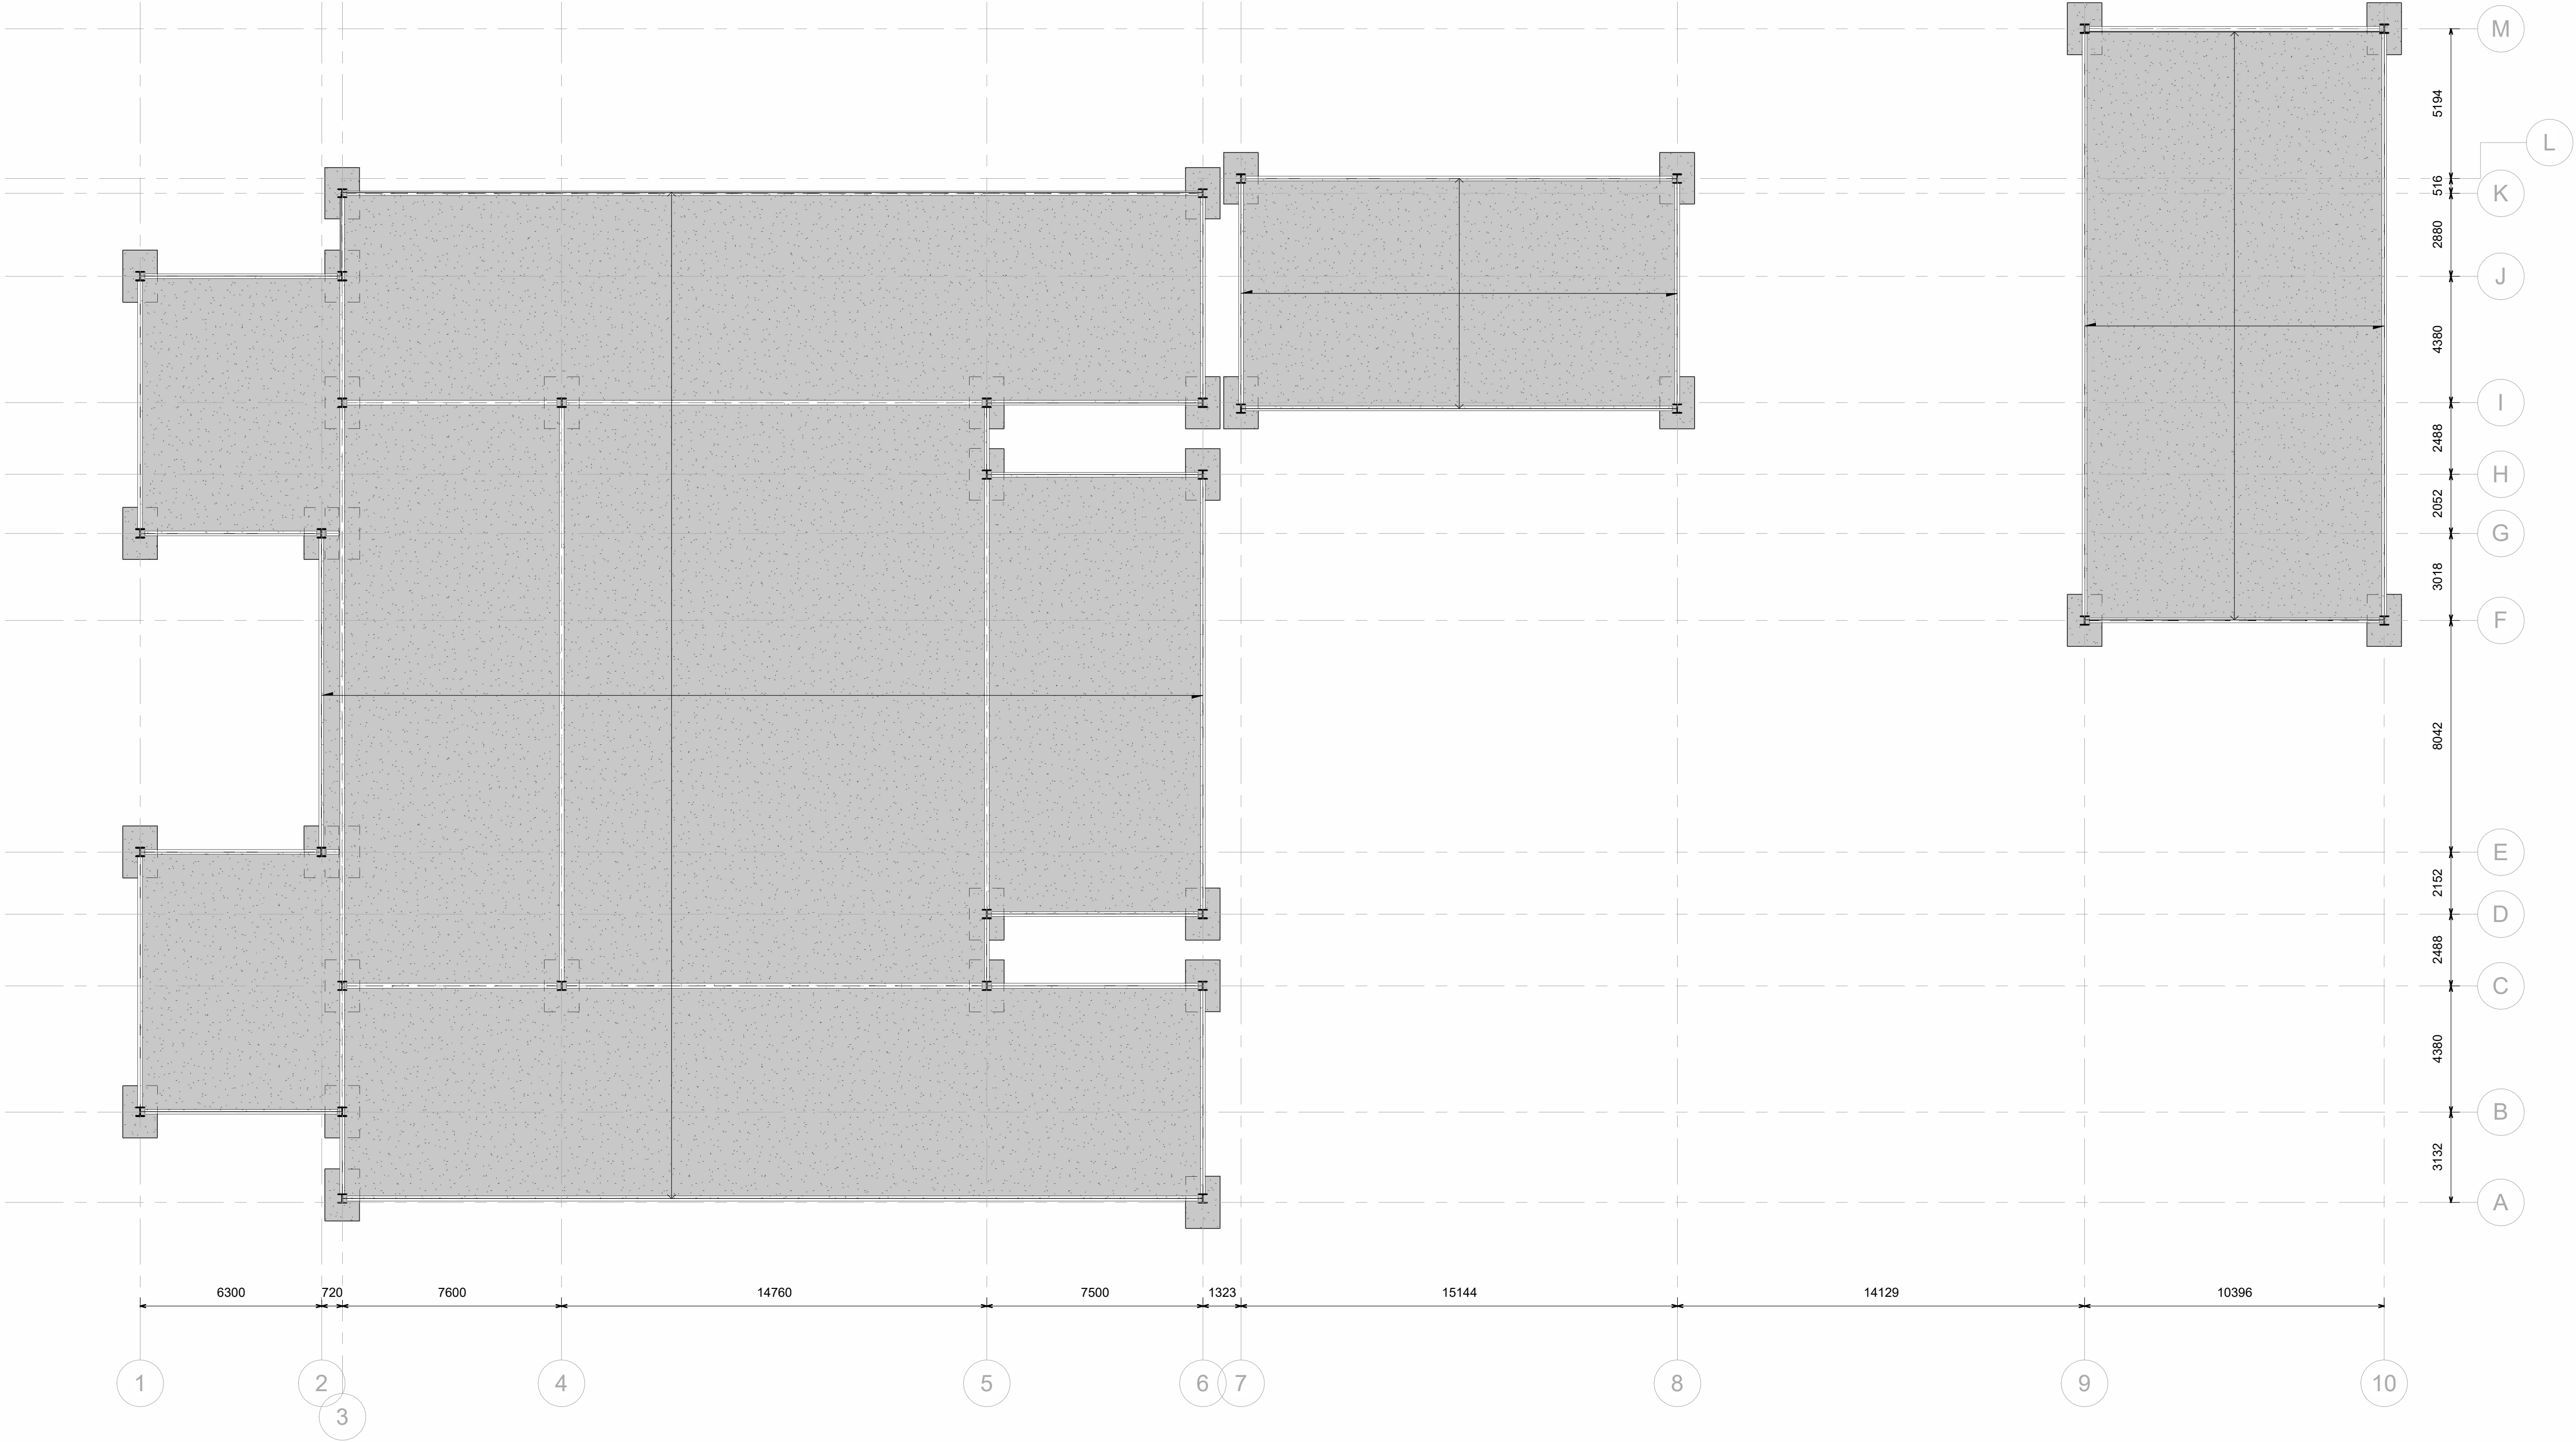

1 0 - Foundations Plan
1 : 125

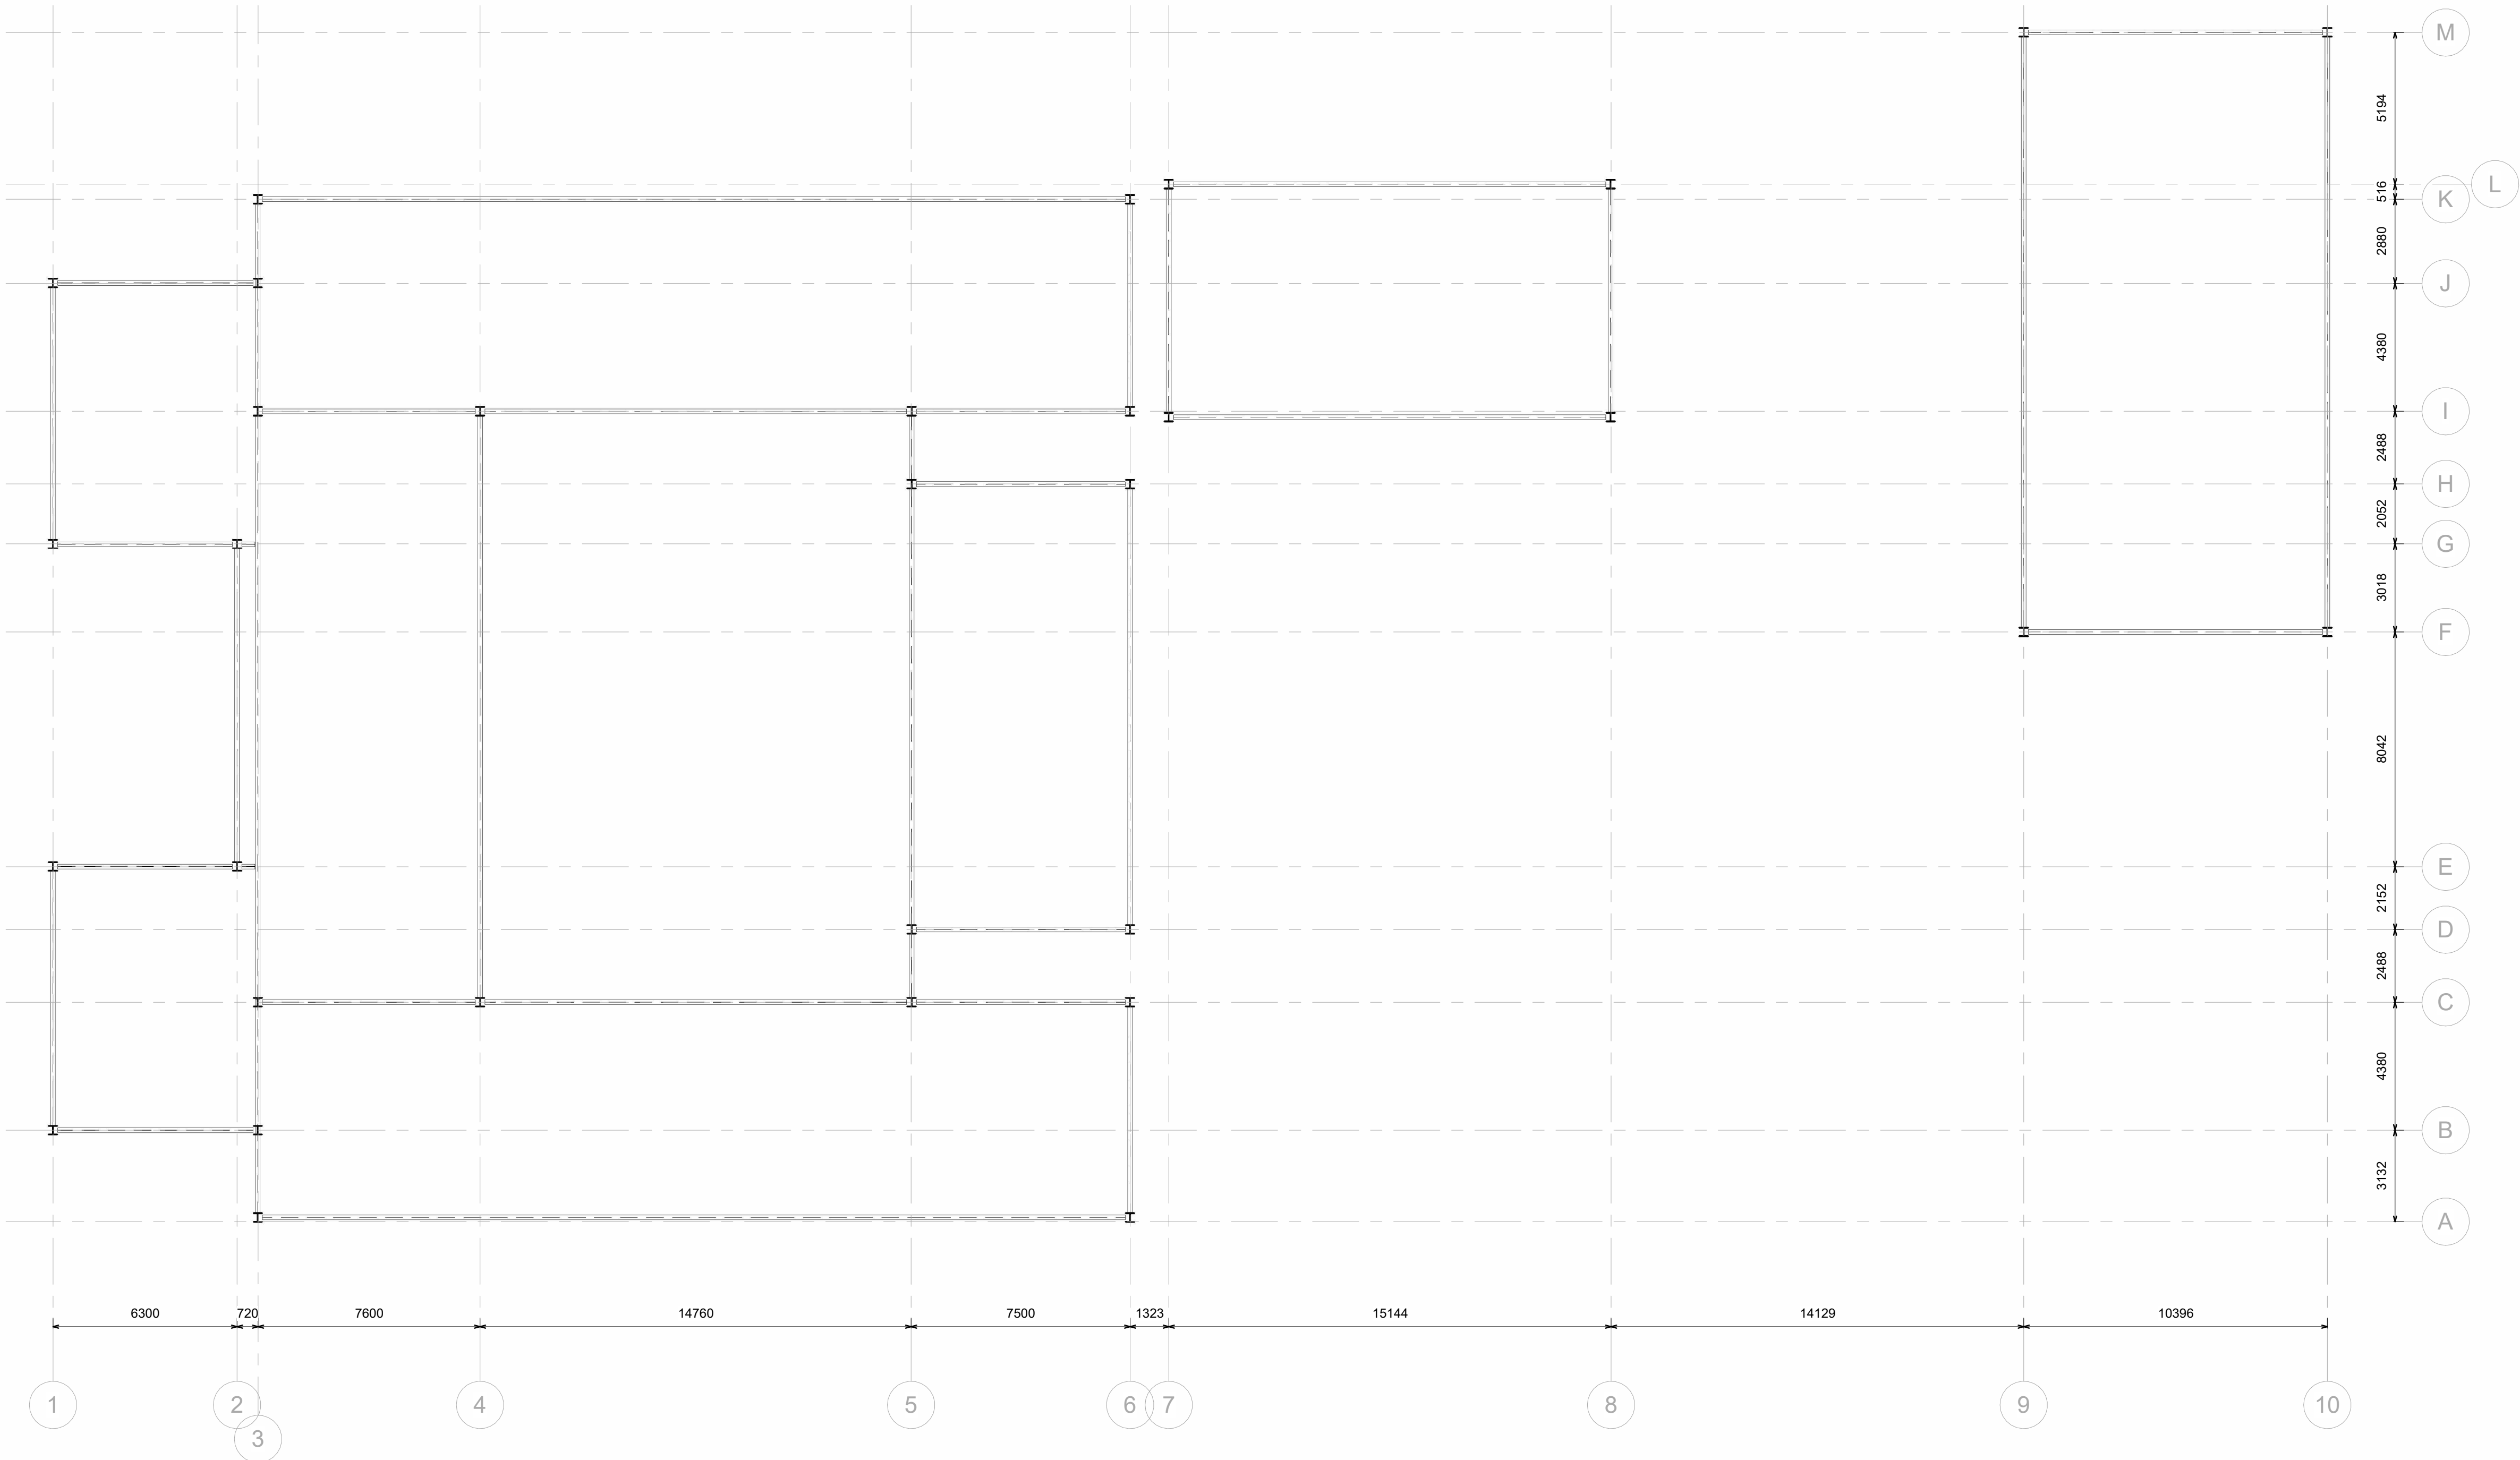

1 0 - Primary Structure Plan
1 : 125

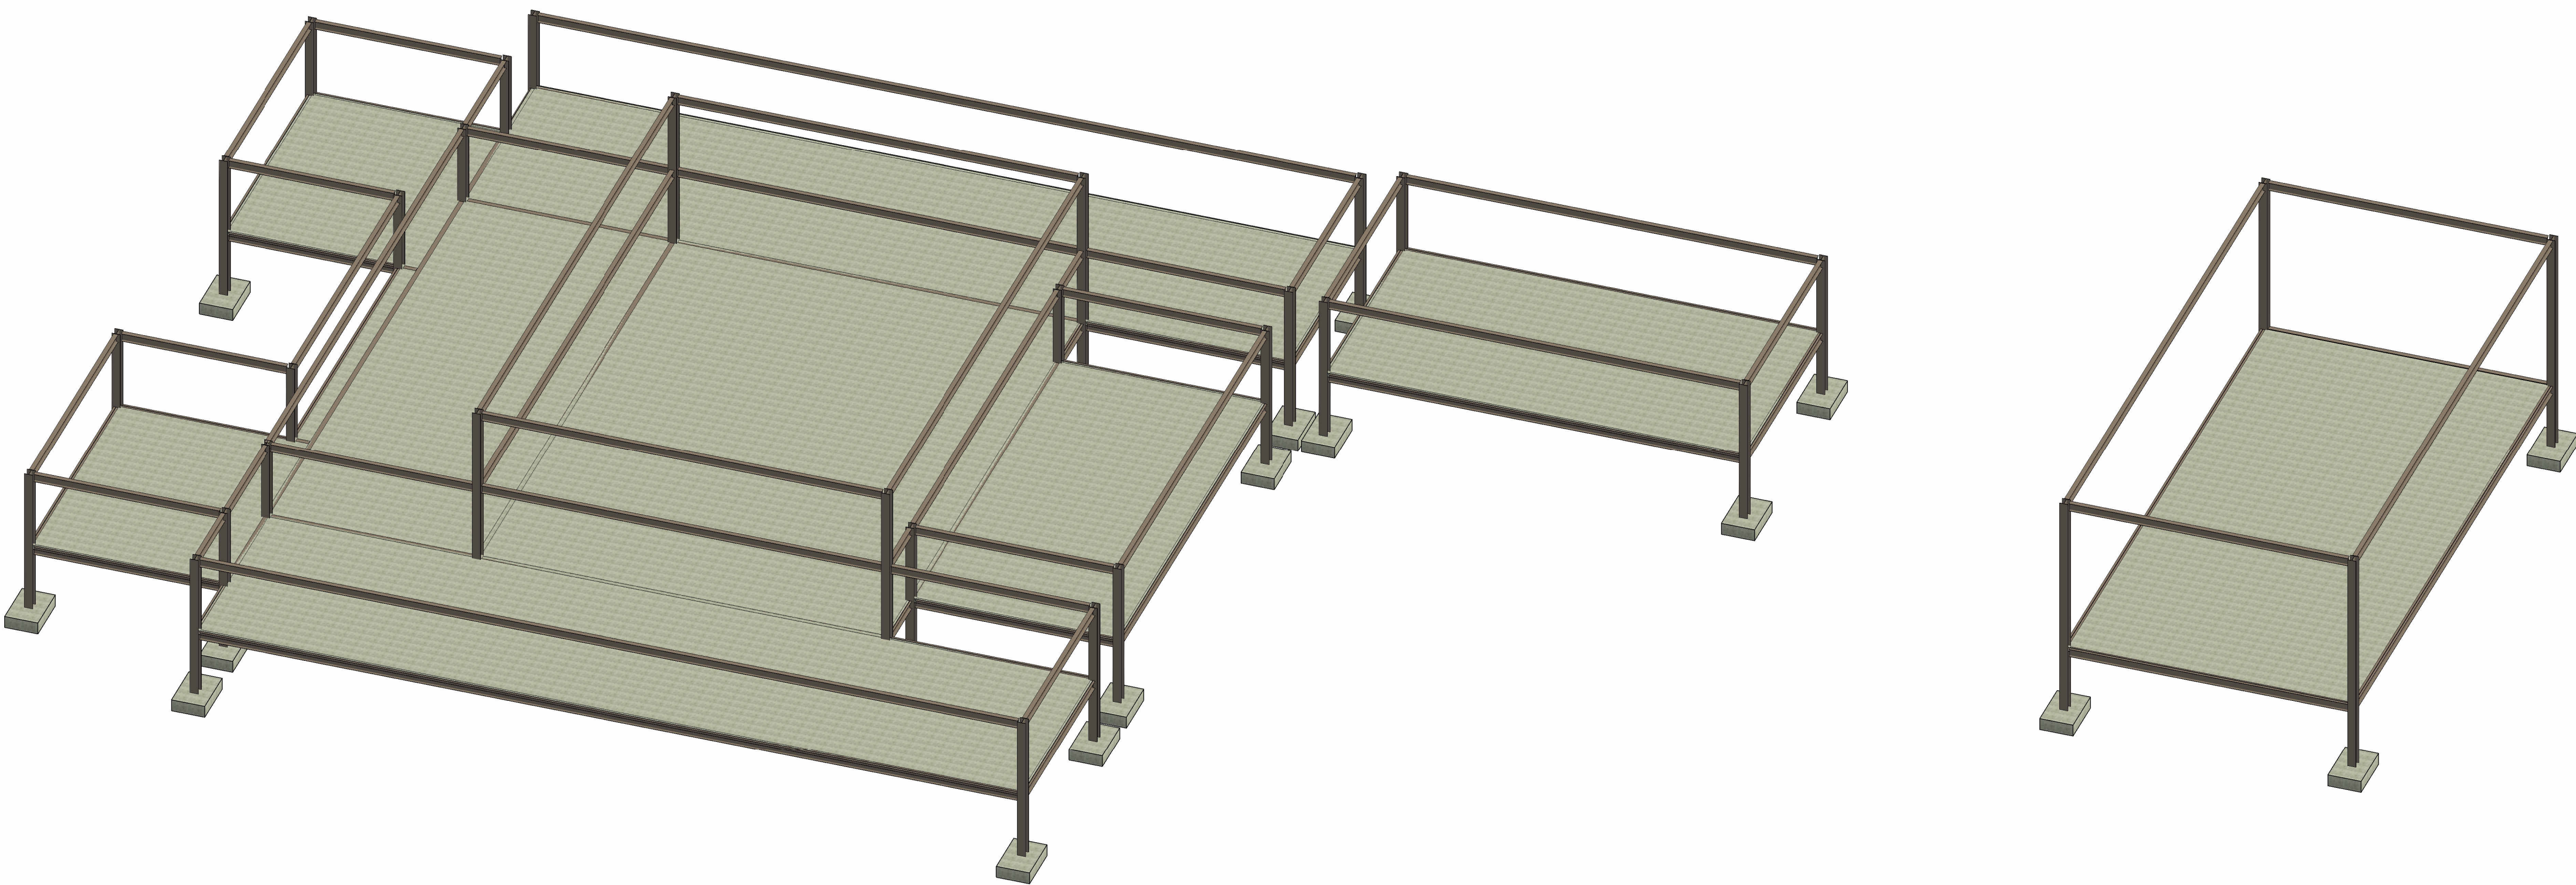

1 Structural Model