




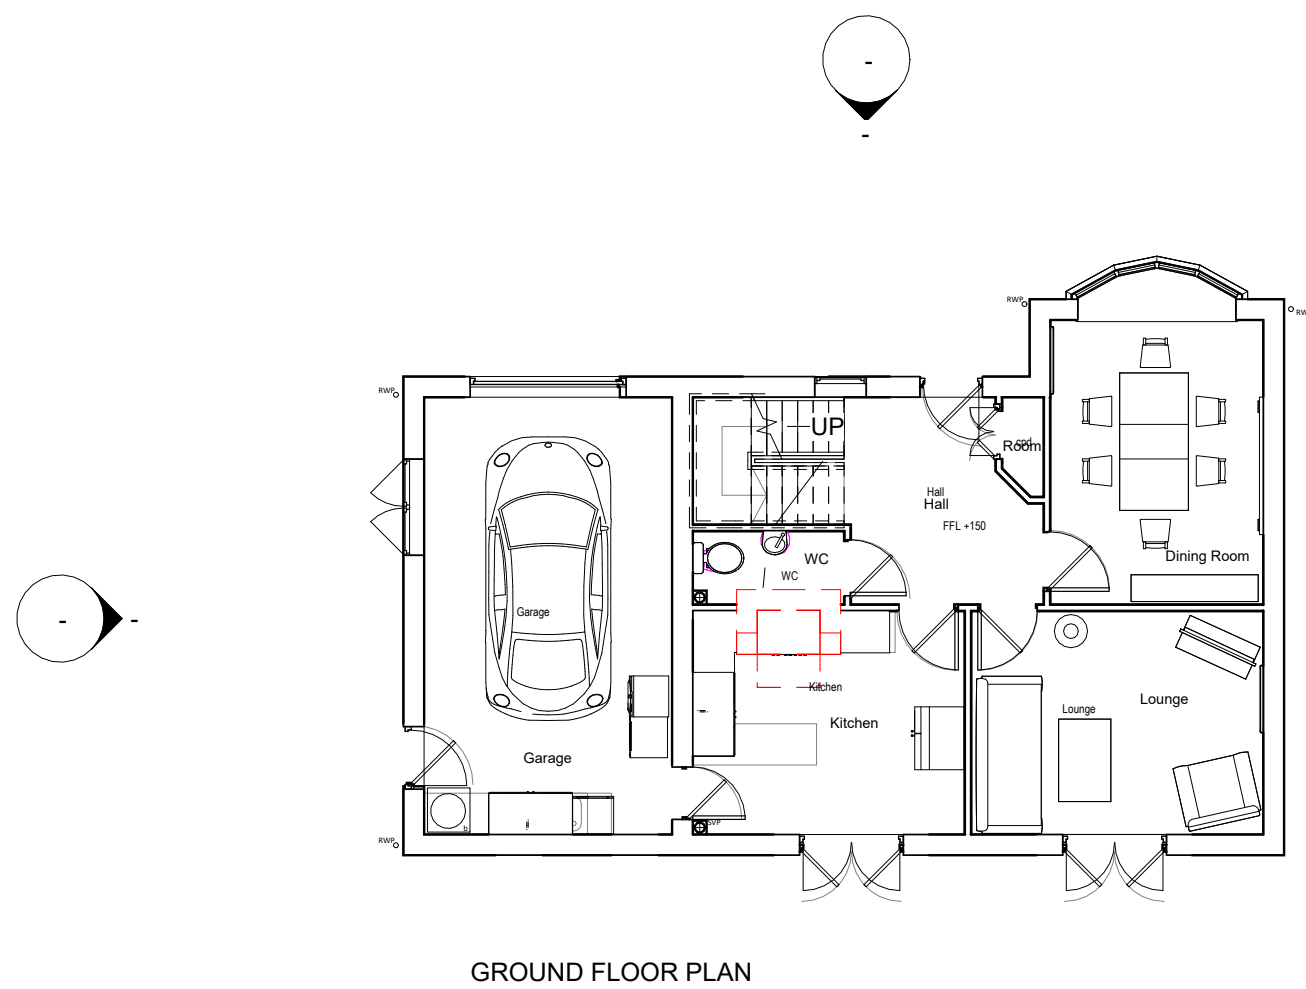

1 Ground Floor Plan
1 : 100

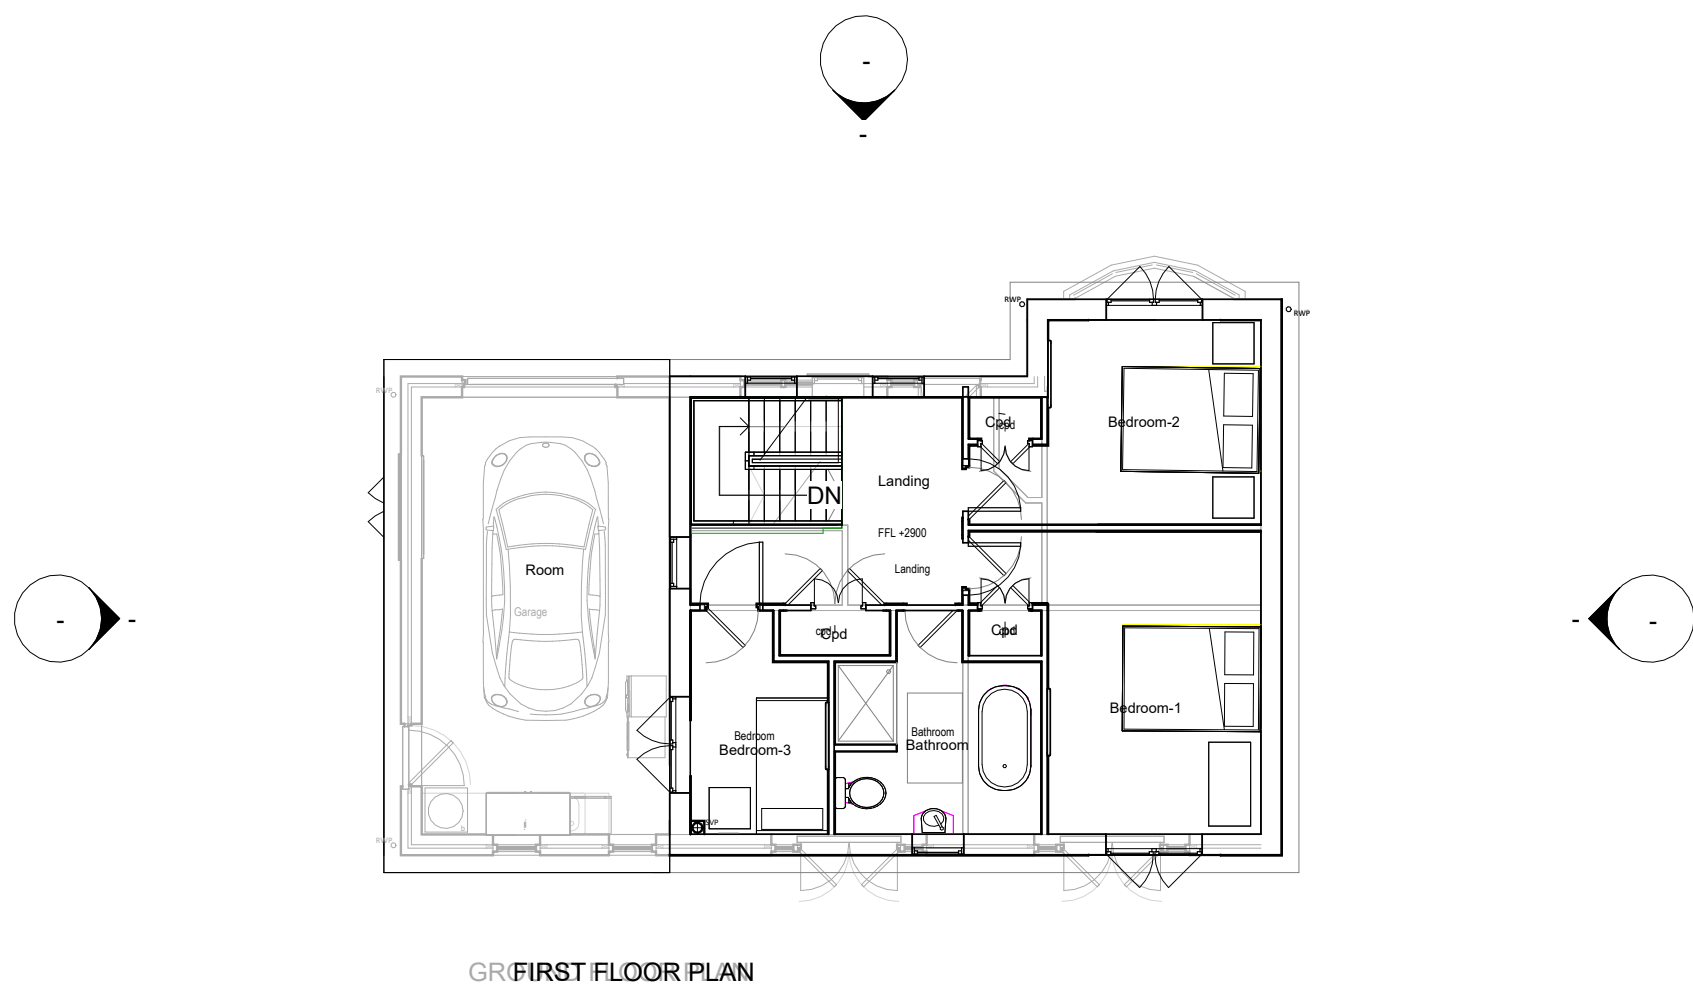

2 First Floor Plan
1 : 100

 

Property Title 4018 Assignment 1 - Existing Plans	Detail Site and Location Plans	Property — Originator — (Zone) Functional Breakdown — (Level) Spatial Breakdown — (Type) Form — Role — Number — Description — Suitability — Revision	scale 1 : 500	drawn Author	 Prifysgol Cymru Y Drindod Dewi Sant University of Wales Trinity Saint David	(S0) UNCONTROLLED Not to be used as a reference document Check Status Before Quoting	Rev/Date/By
		4018 — UWTSO — XX — — — Designer A102 — Site and Location — S0 —	date 05/05/25	checked Prifysgol Cymru Y Drindod Dewi Sant University of Wales Trinity Saint David			Revision
		File Path: E:\Uni Stuff\ACBA 4018 Digital Technology BIM\Revit Stuff\4018 Assignment 1 - Existing Plans (Draft).rvt	checker S41 Campus King's Road Swansea SA1 8RD				

Project Name: 4018 Assignment 1 - Existing Plans

UPRN Code: 4018

Originator Code: UWTSD

Role Code: Designer


Drawn By: GMT

Checked By: A N Other


Date: 05/05/25

Project Status: S0

ACBA 4018

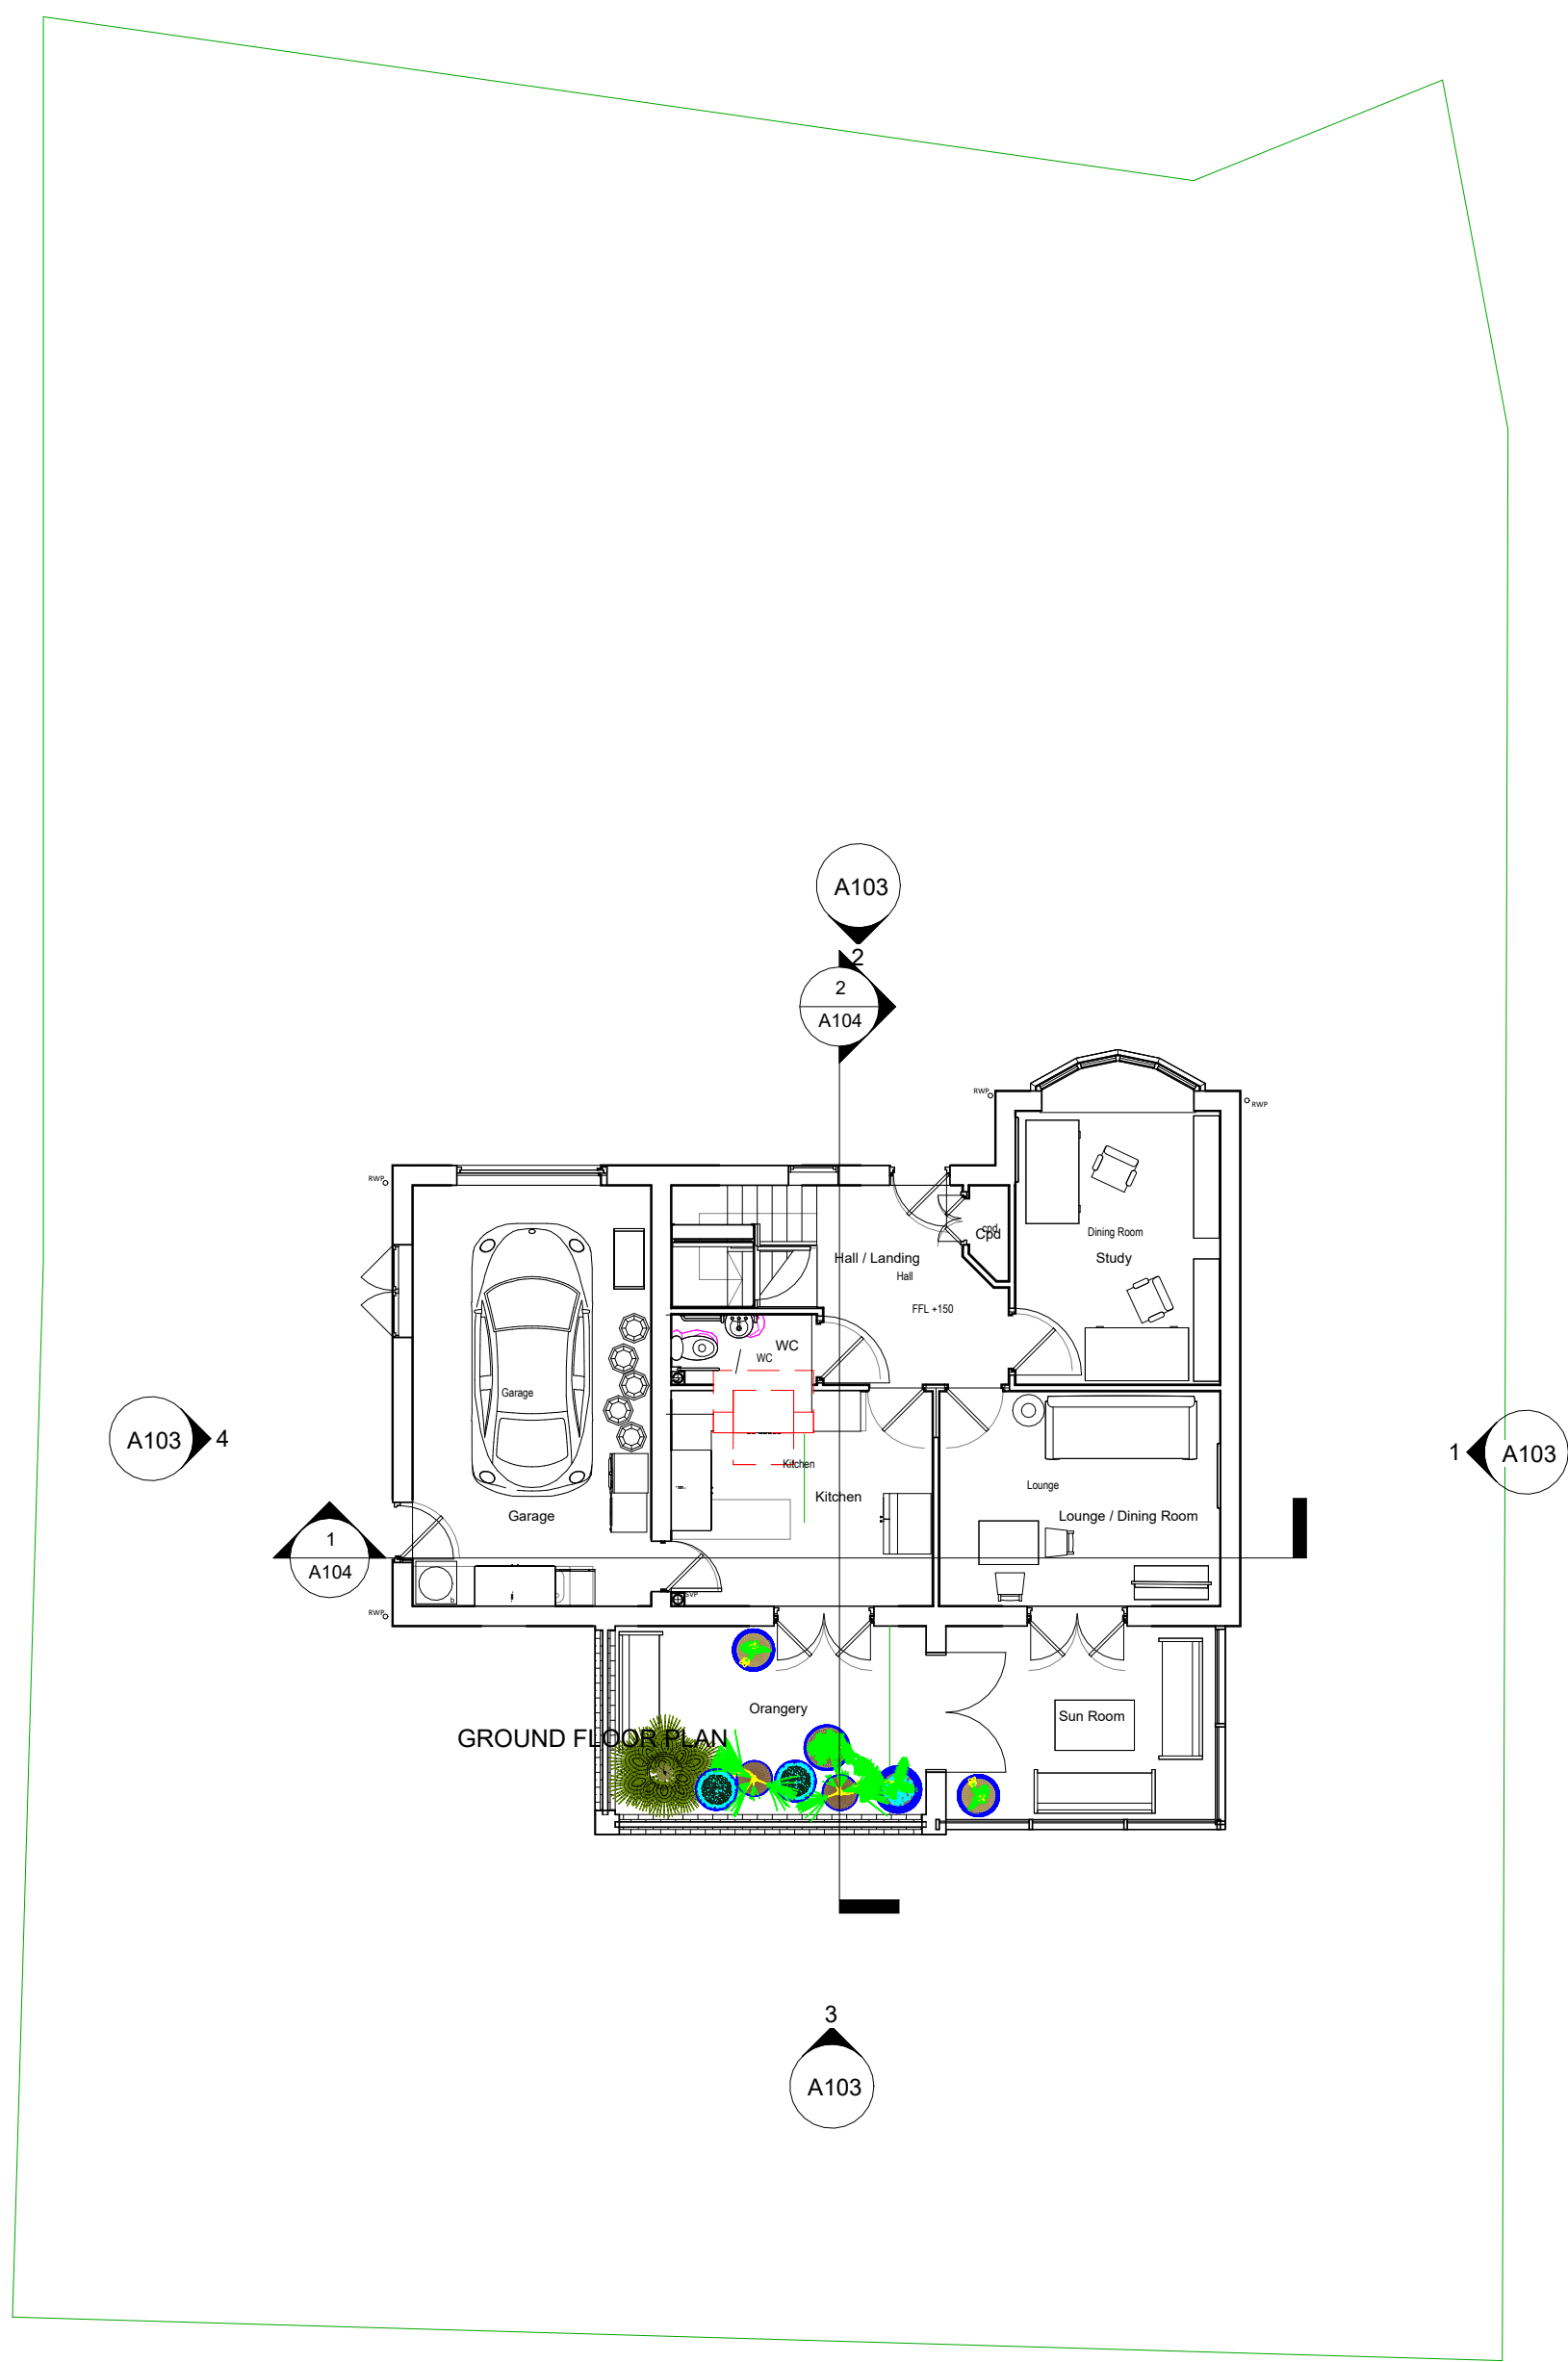

1 Ground Floor Plan
1 : 100

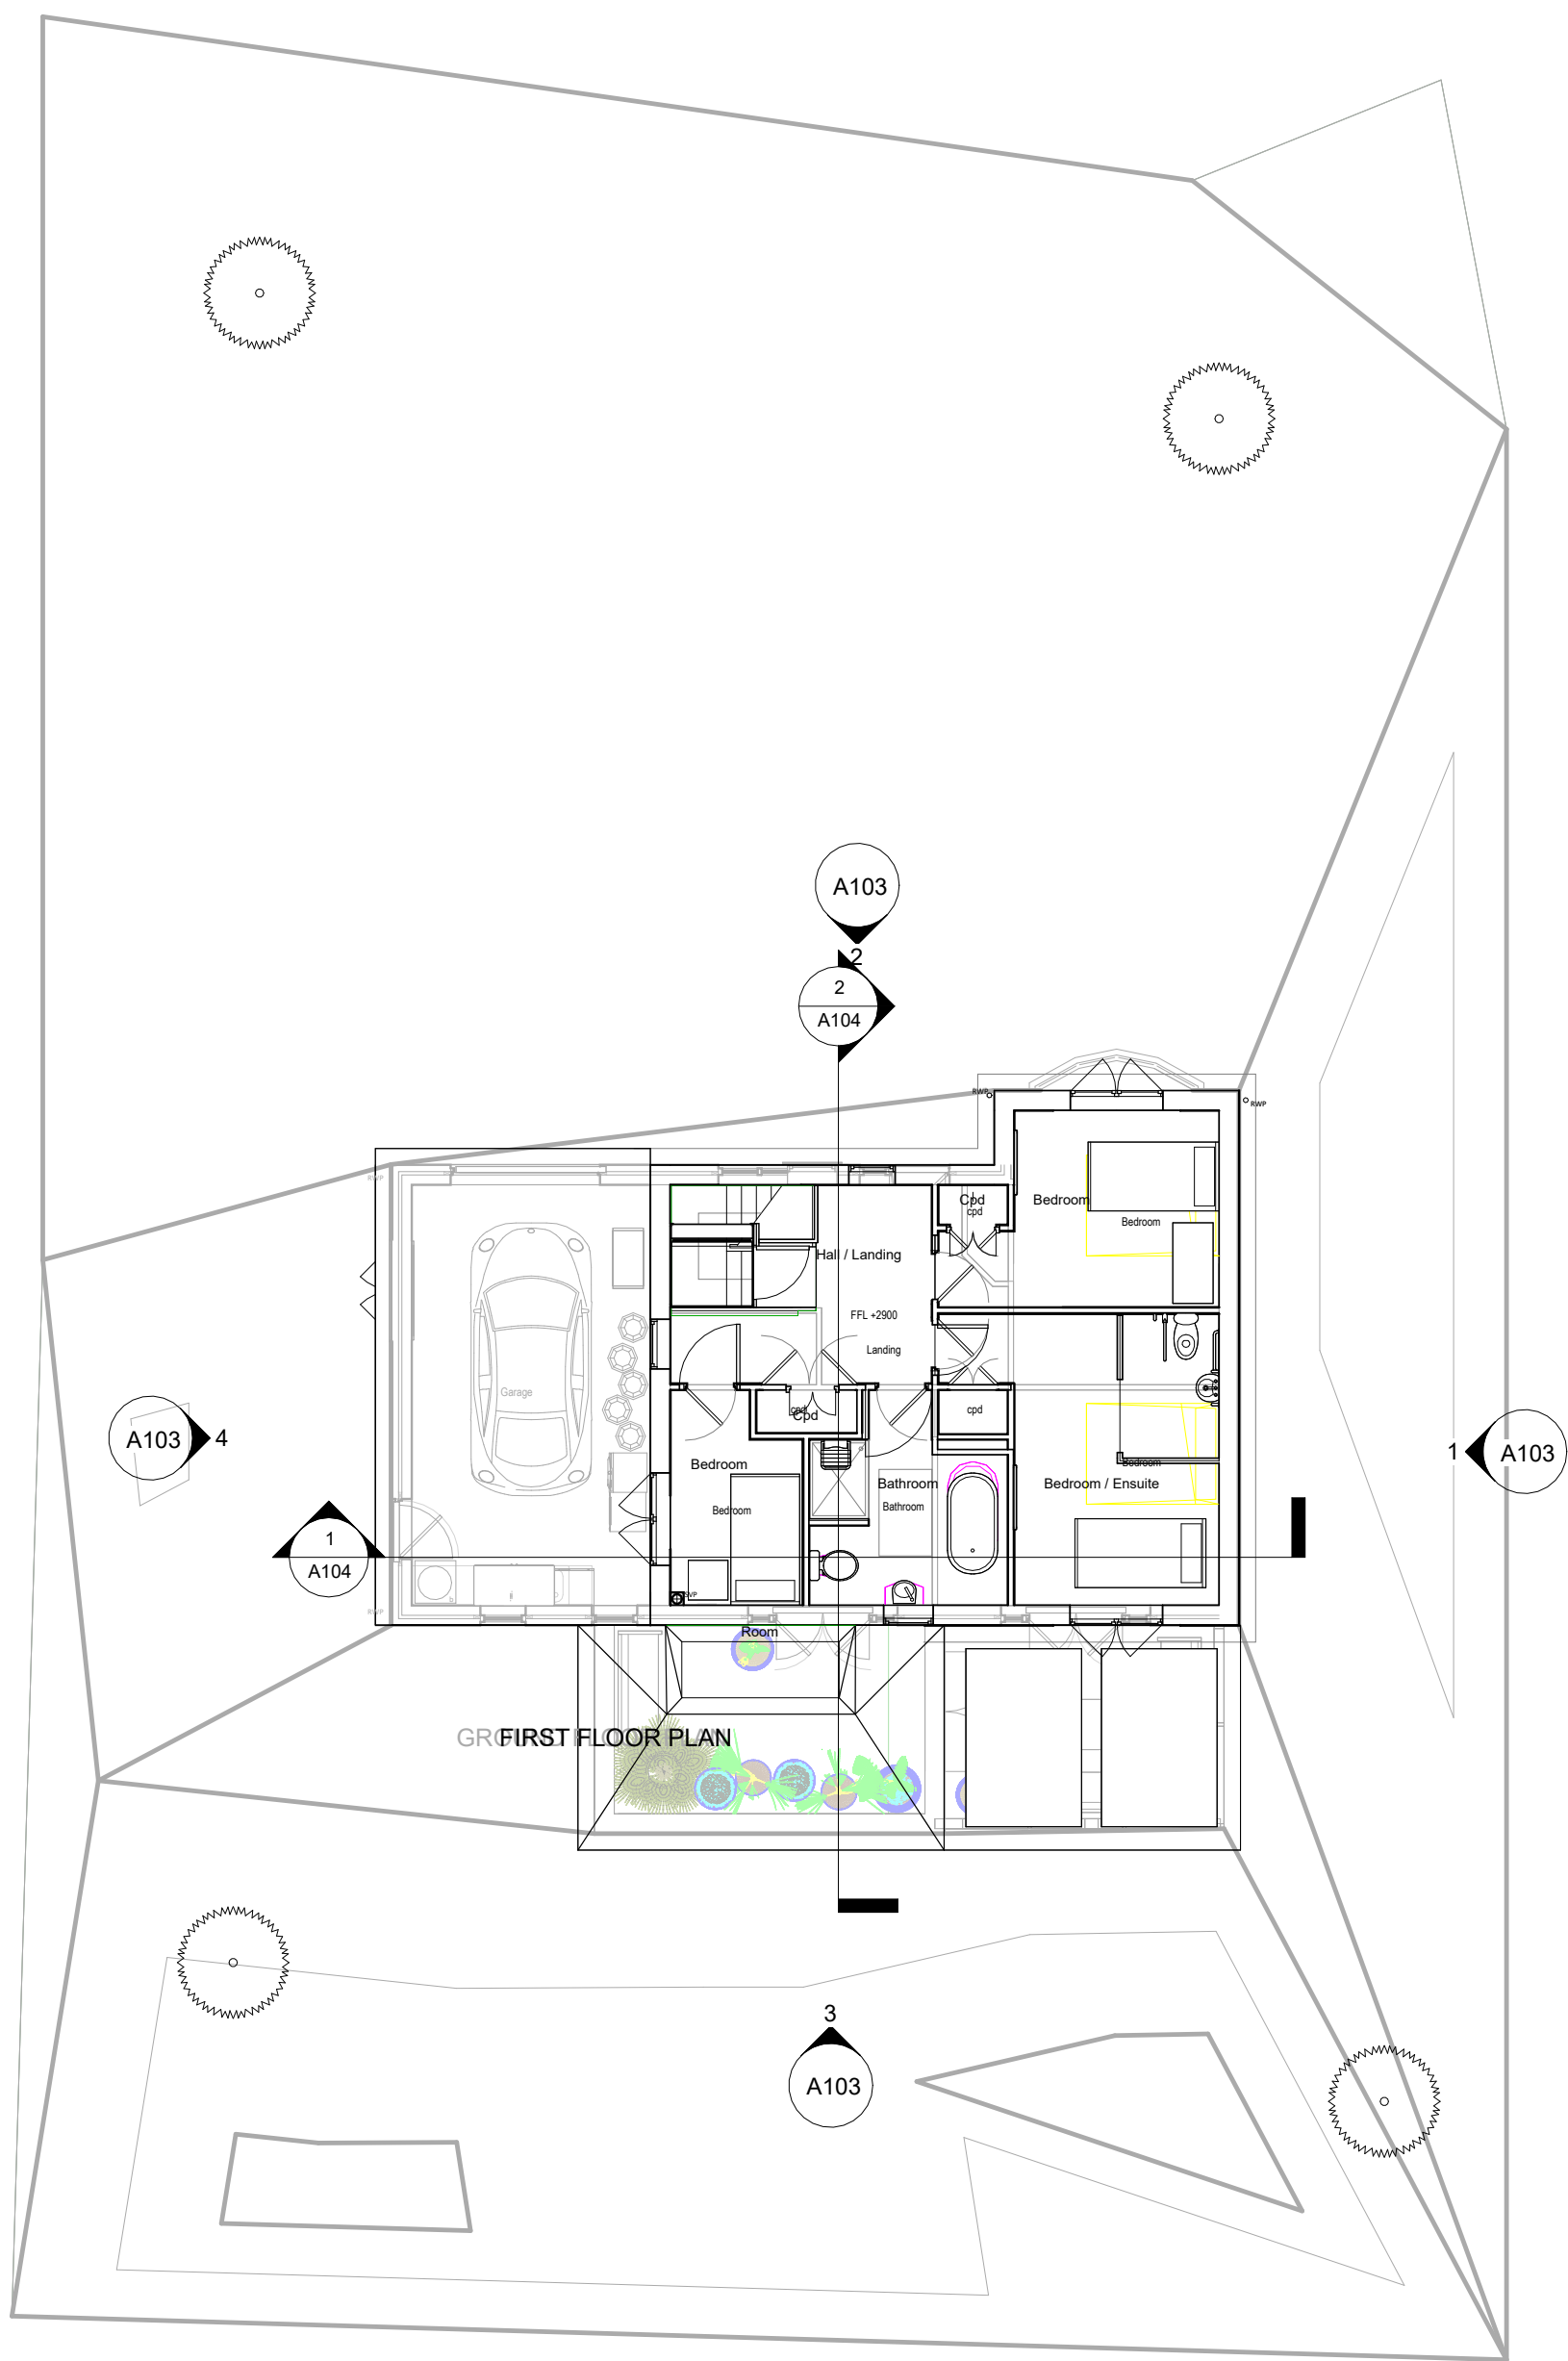

2 First Floor Plan
1 : 100




1 Site
1 : 500




2 -3D-_Visualisation1
1 : 1




3 -3D-_Visualisation2
1 : 1

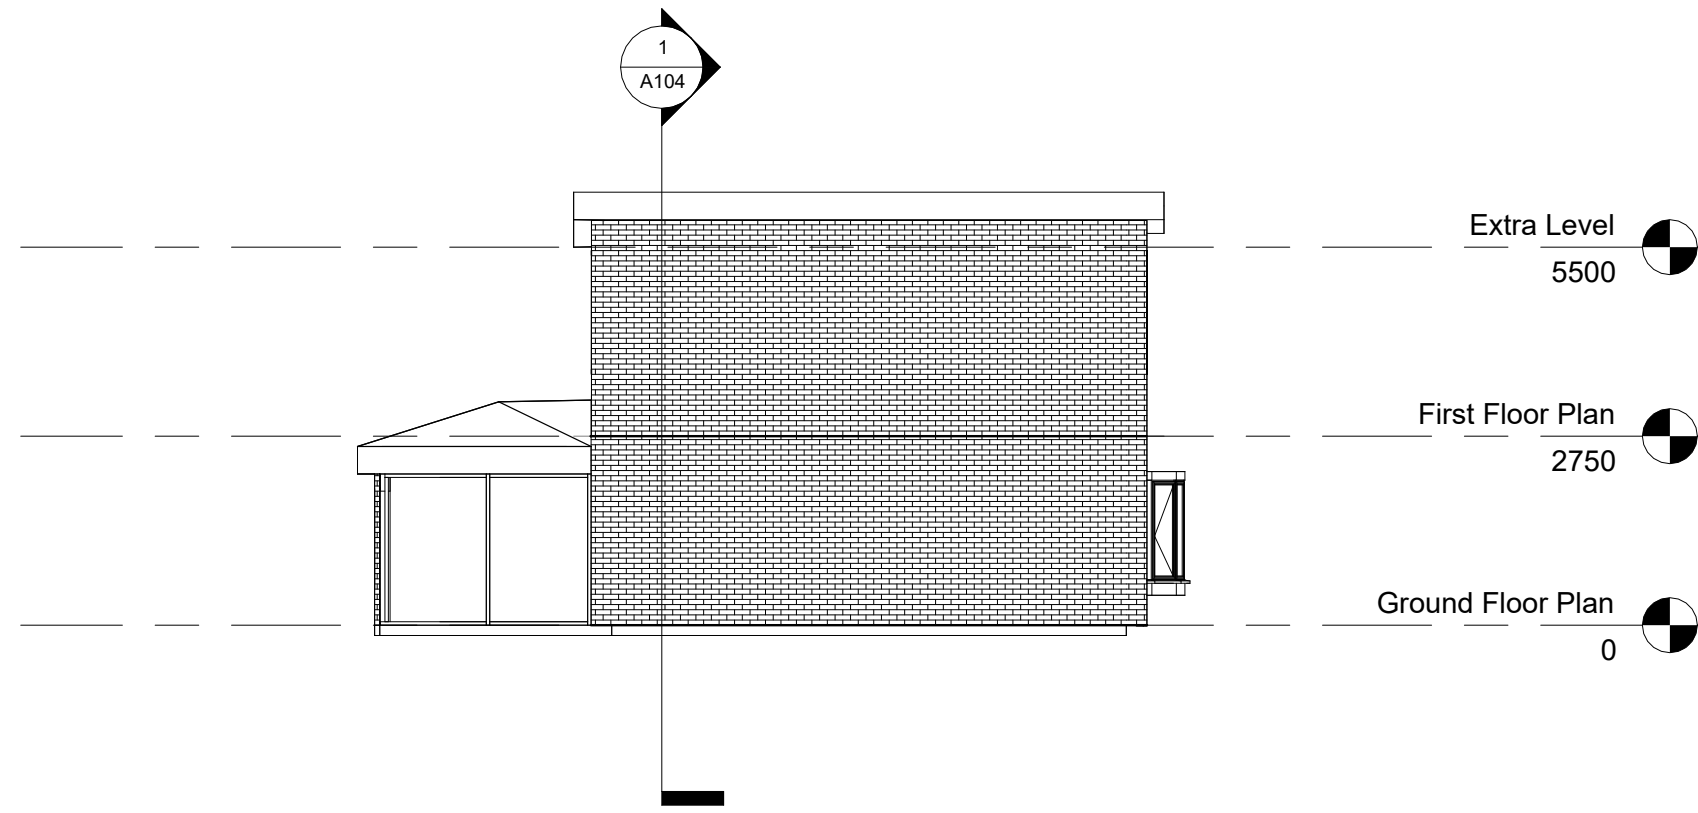


1 East
1 : 100

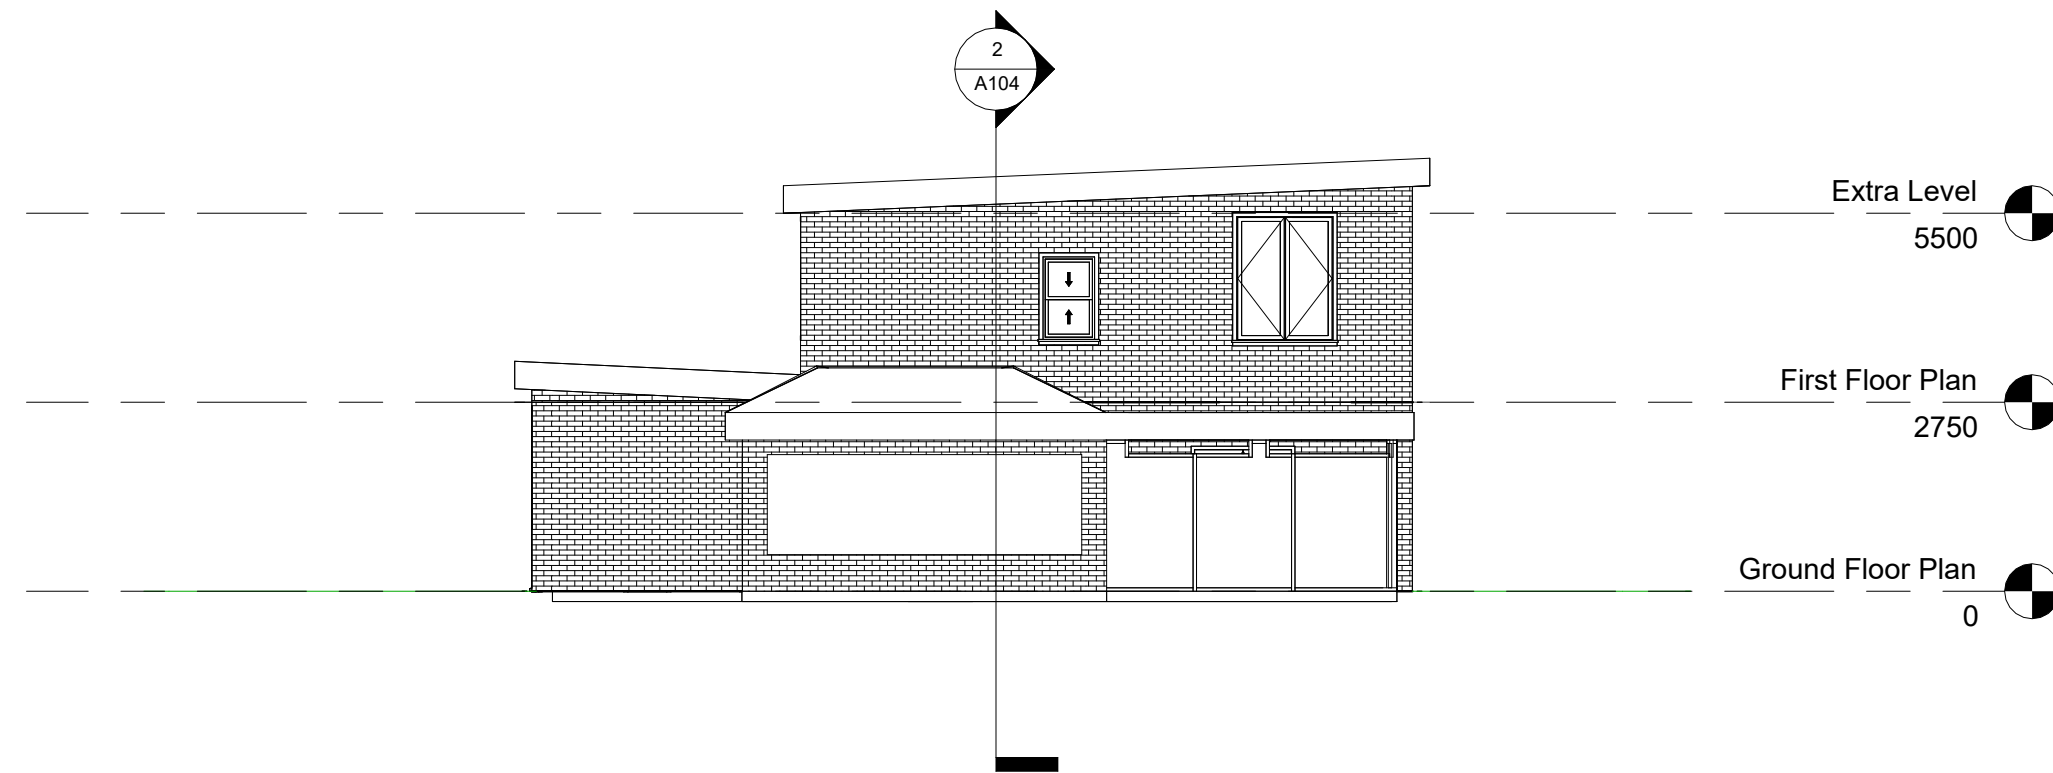


3 South
1 : 100

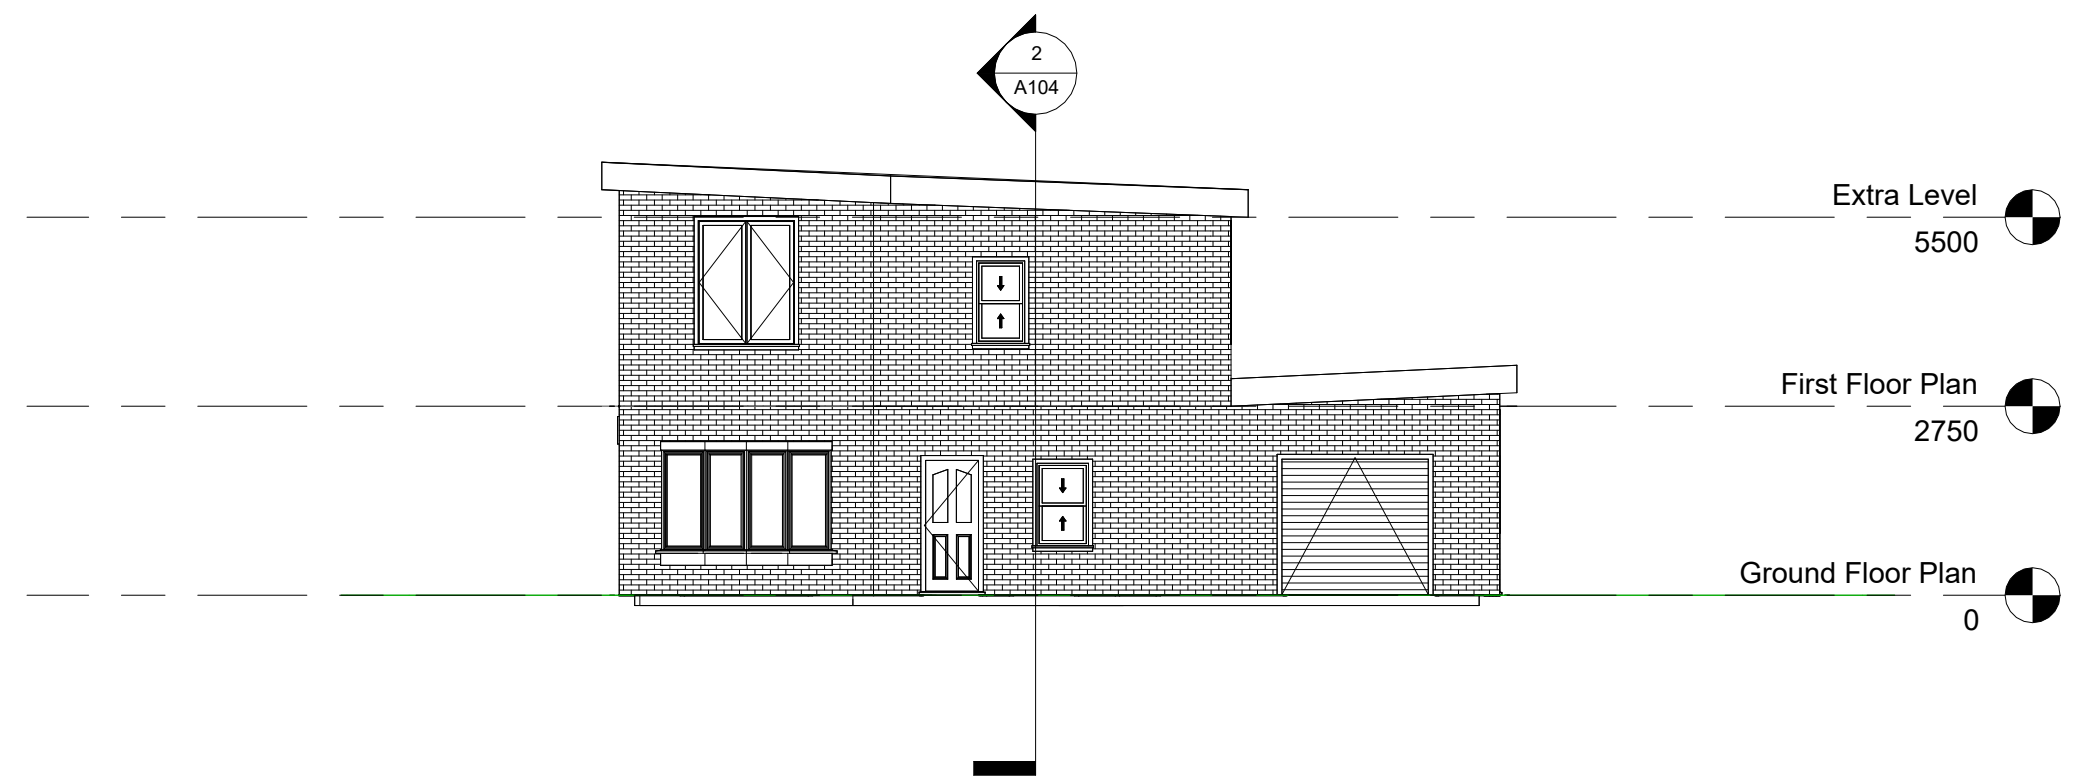


2 North
1 : 100

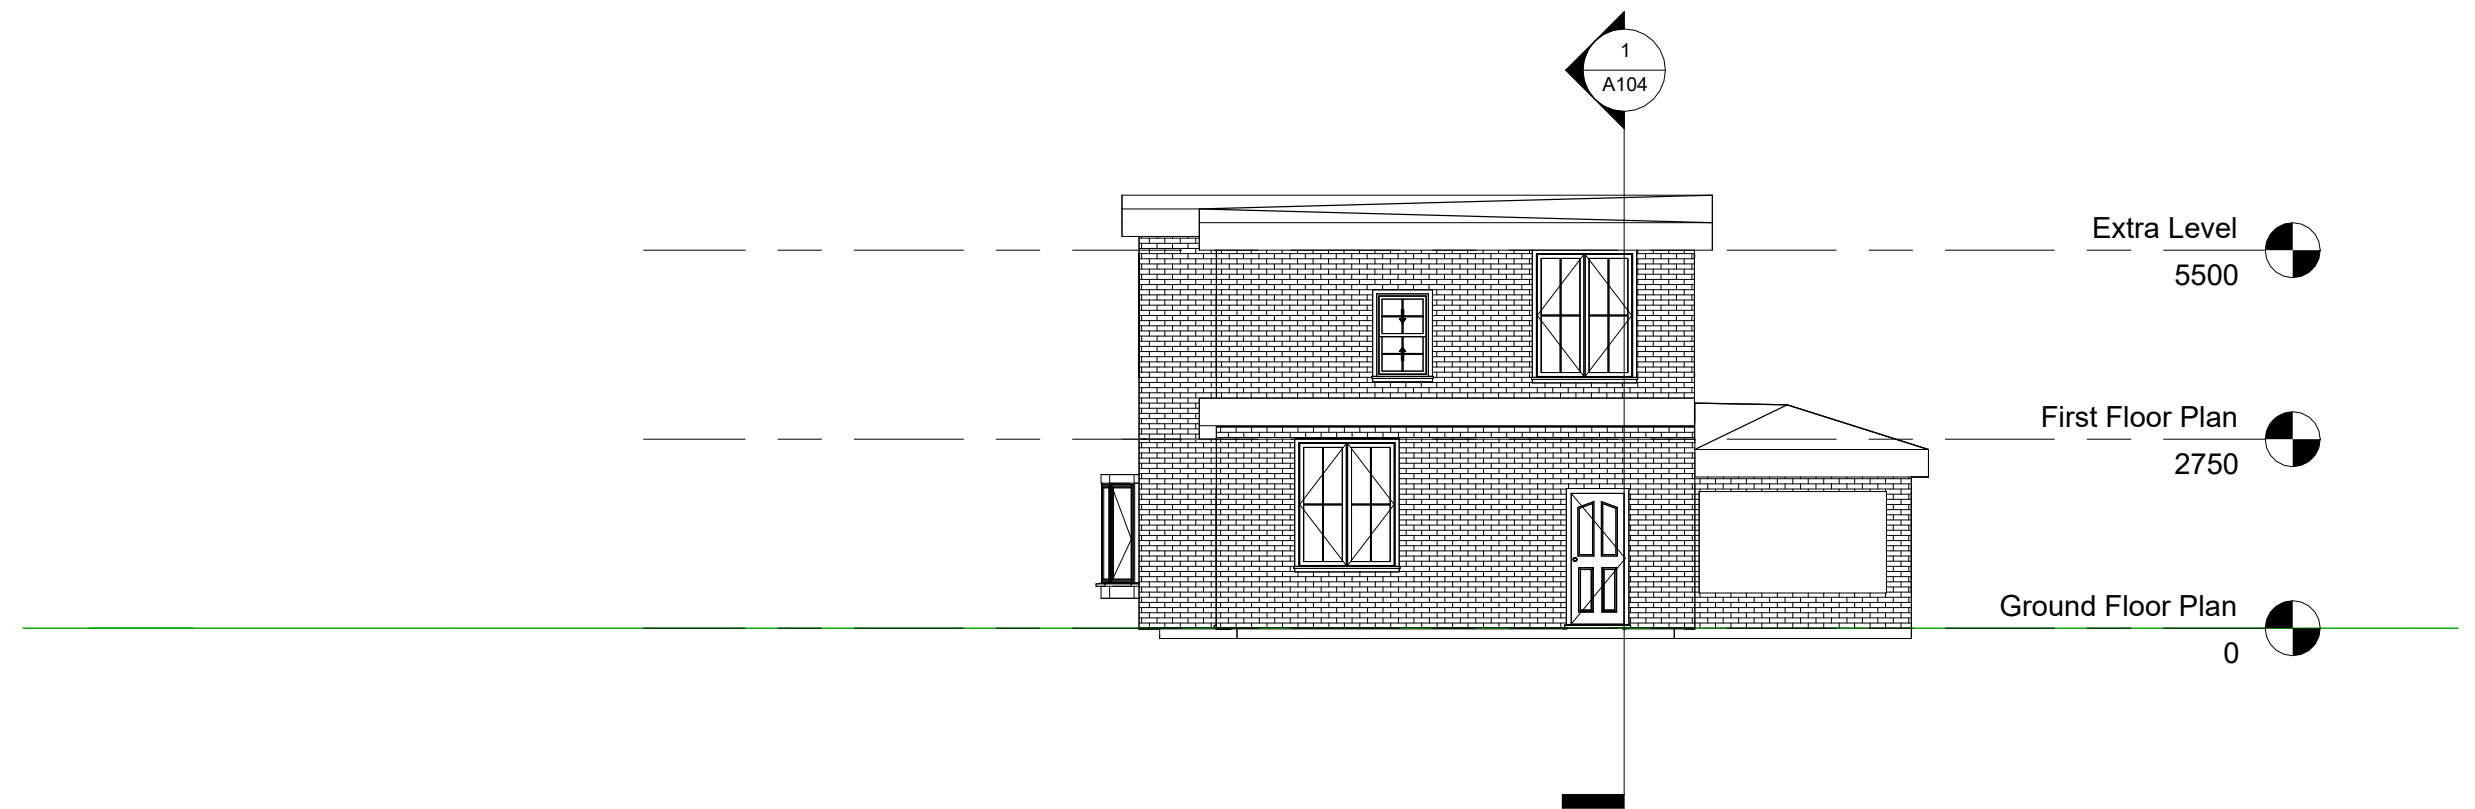


4 West
1 : 100

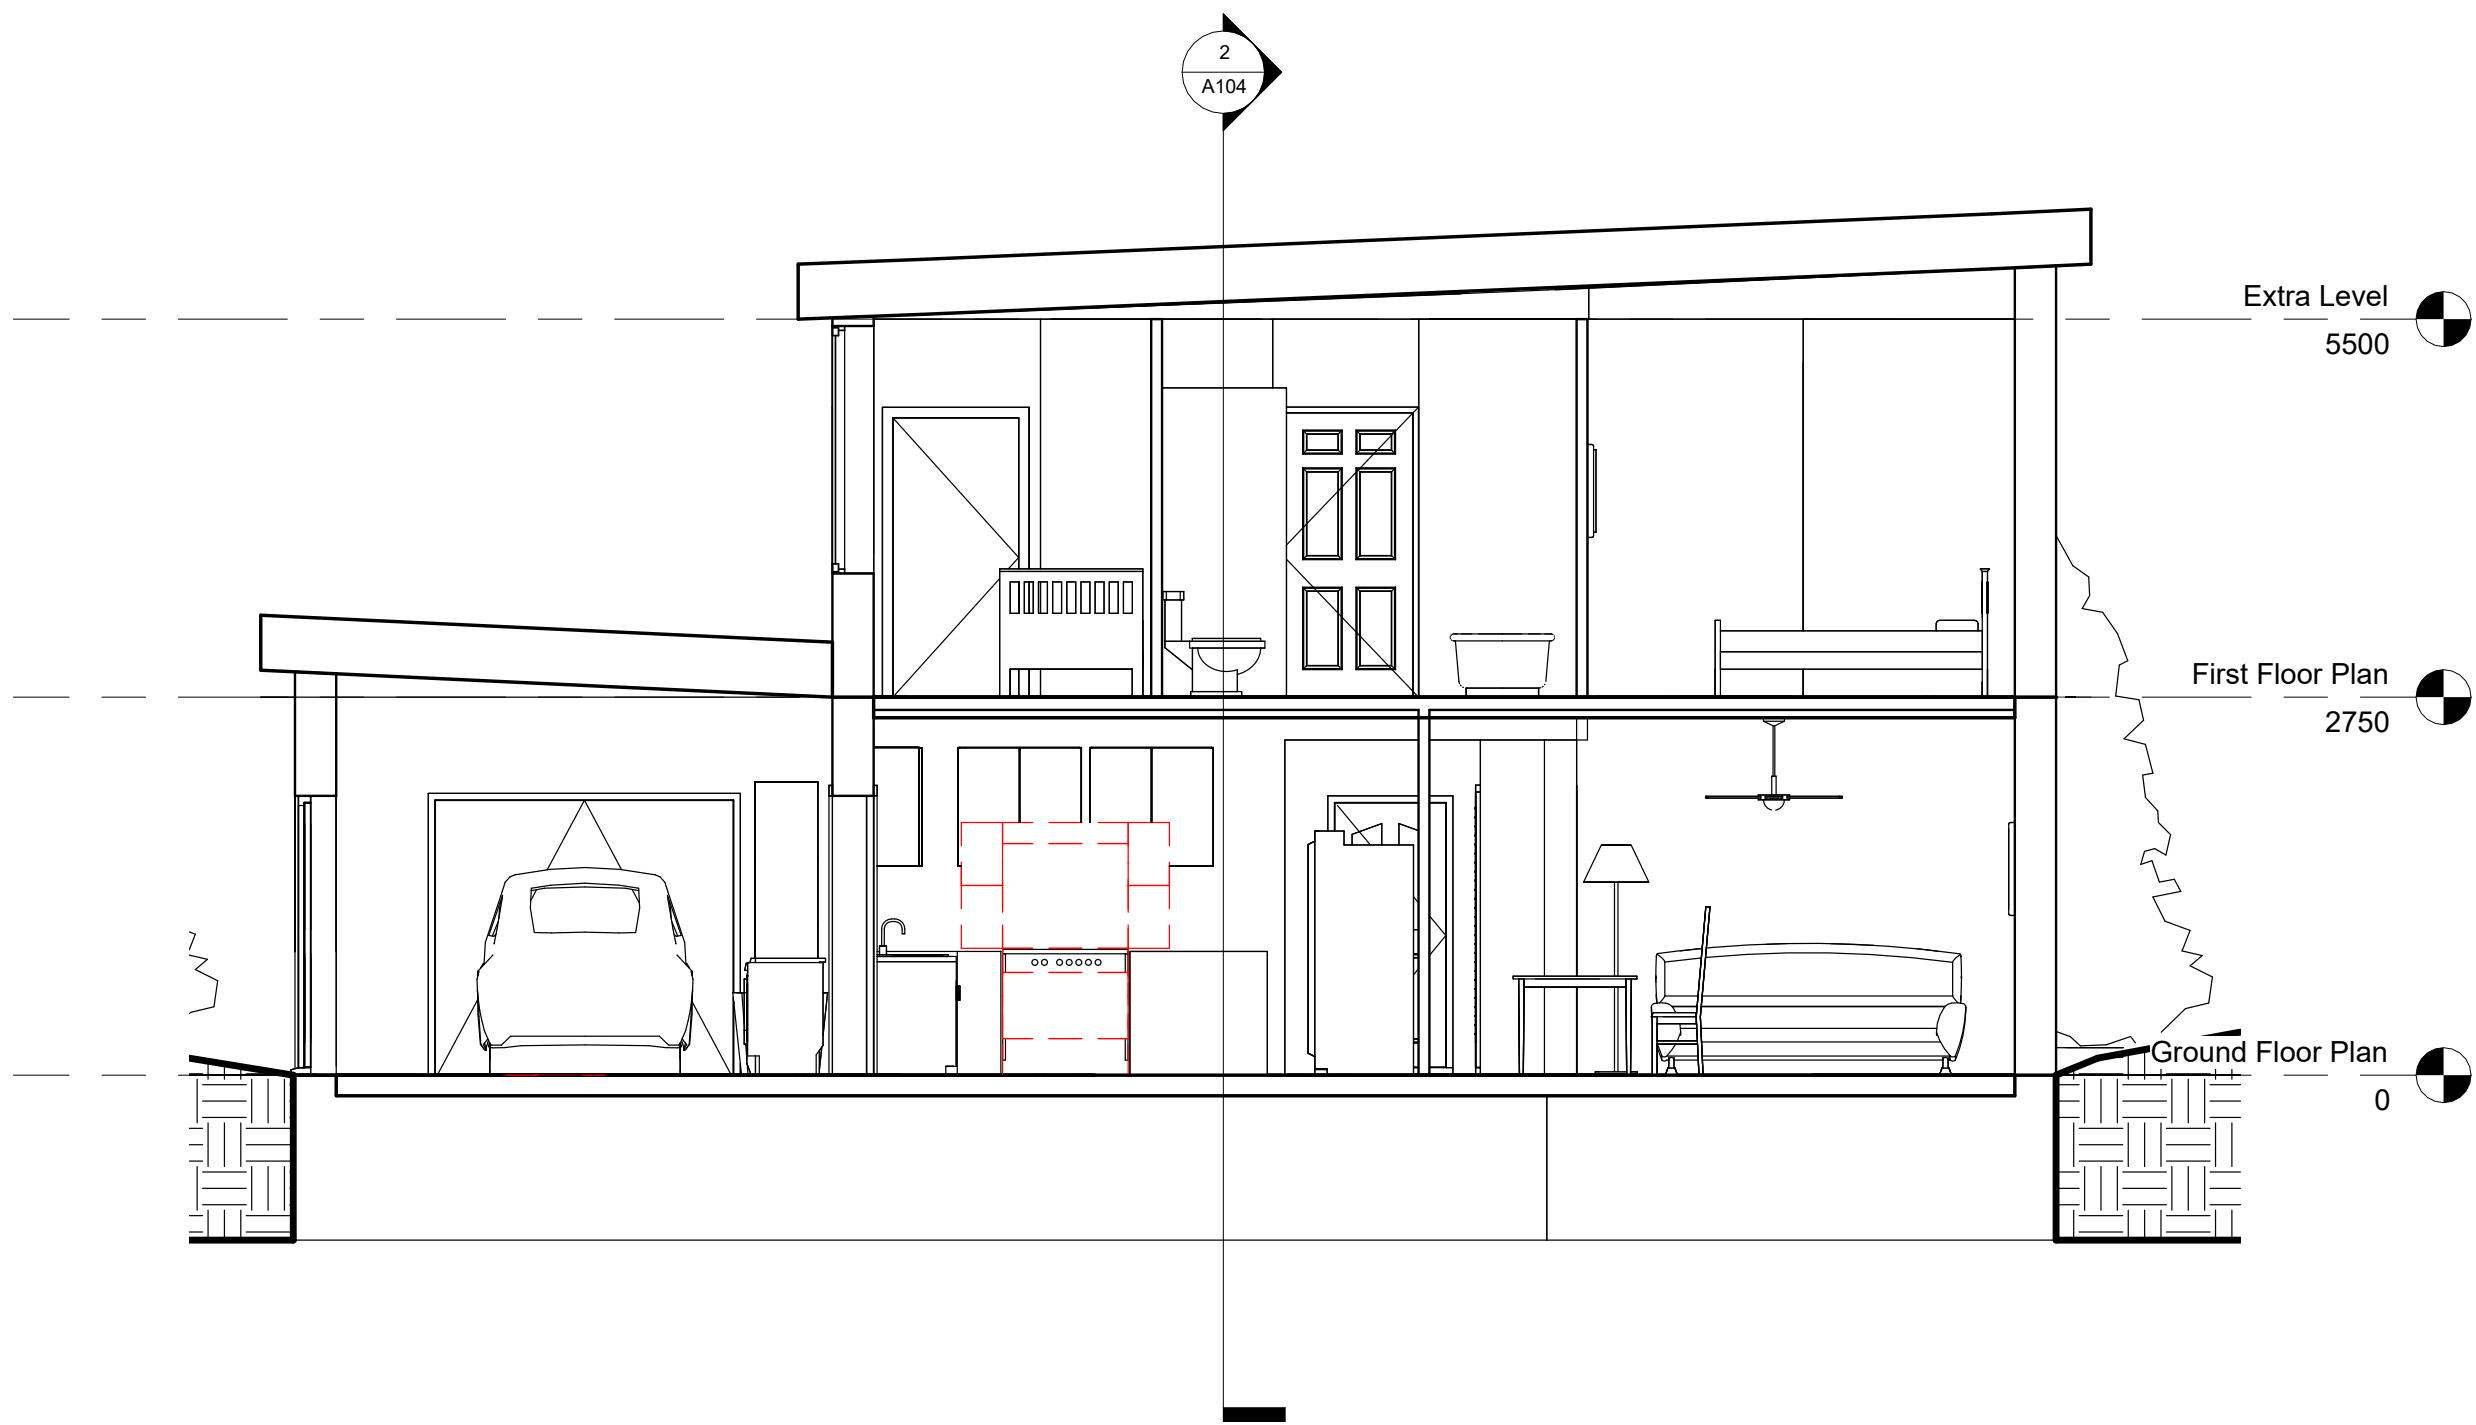

1 Long Section
1 : 50

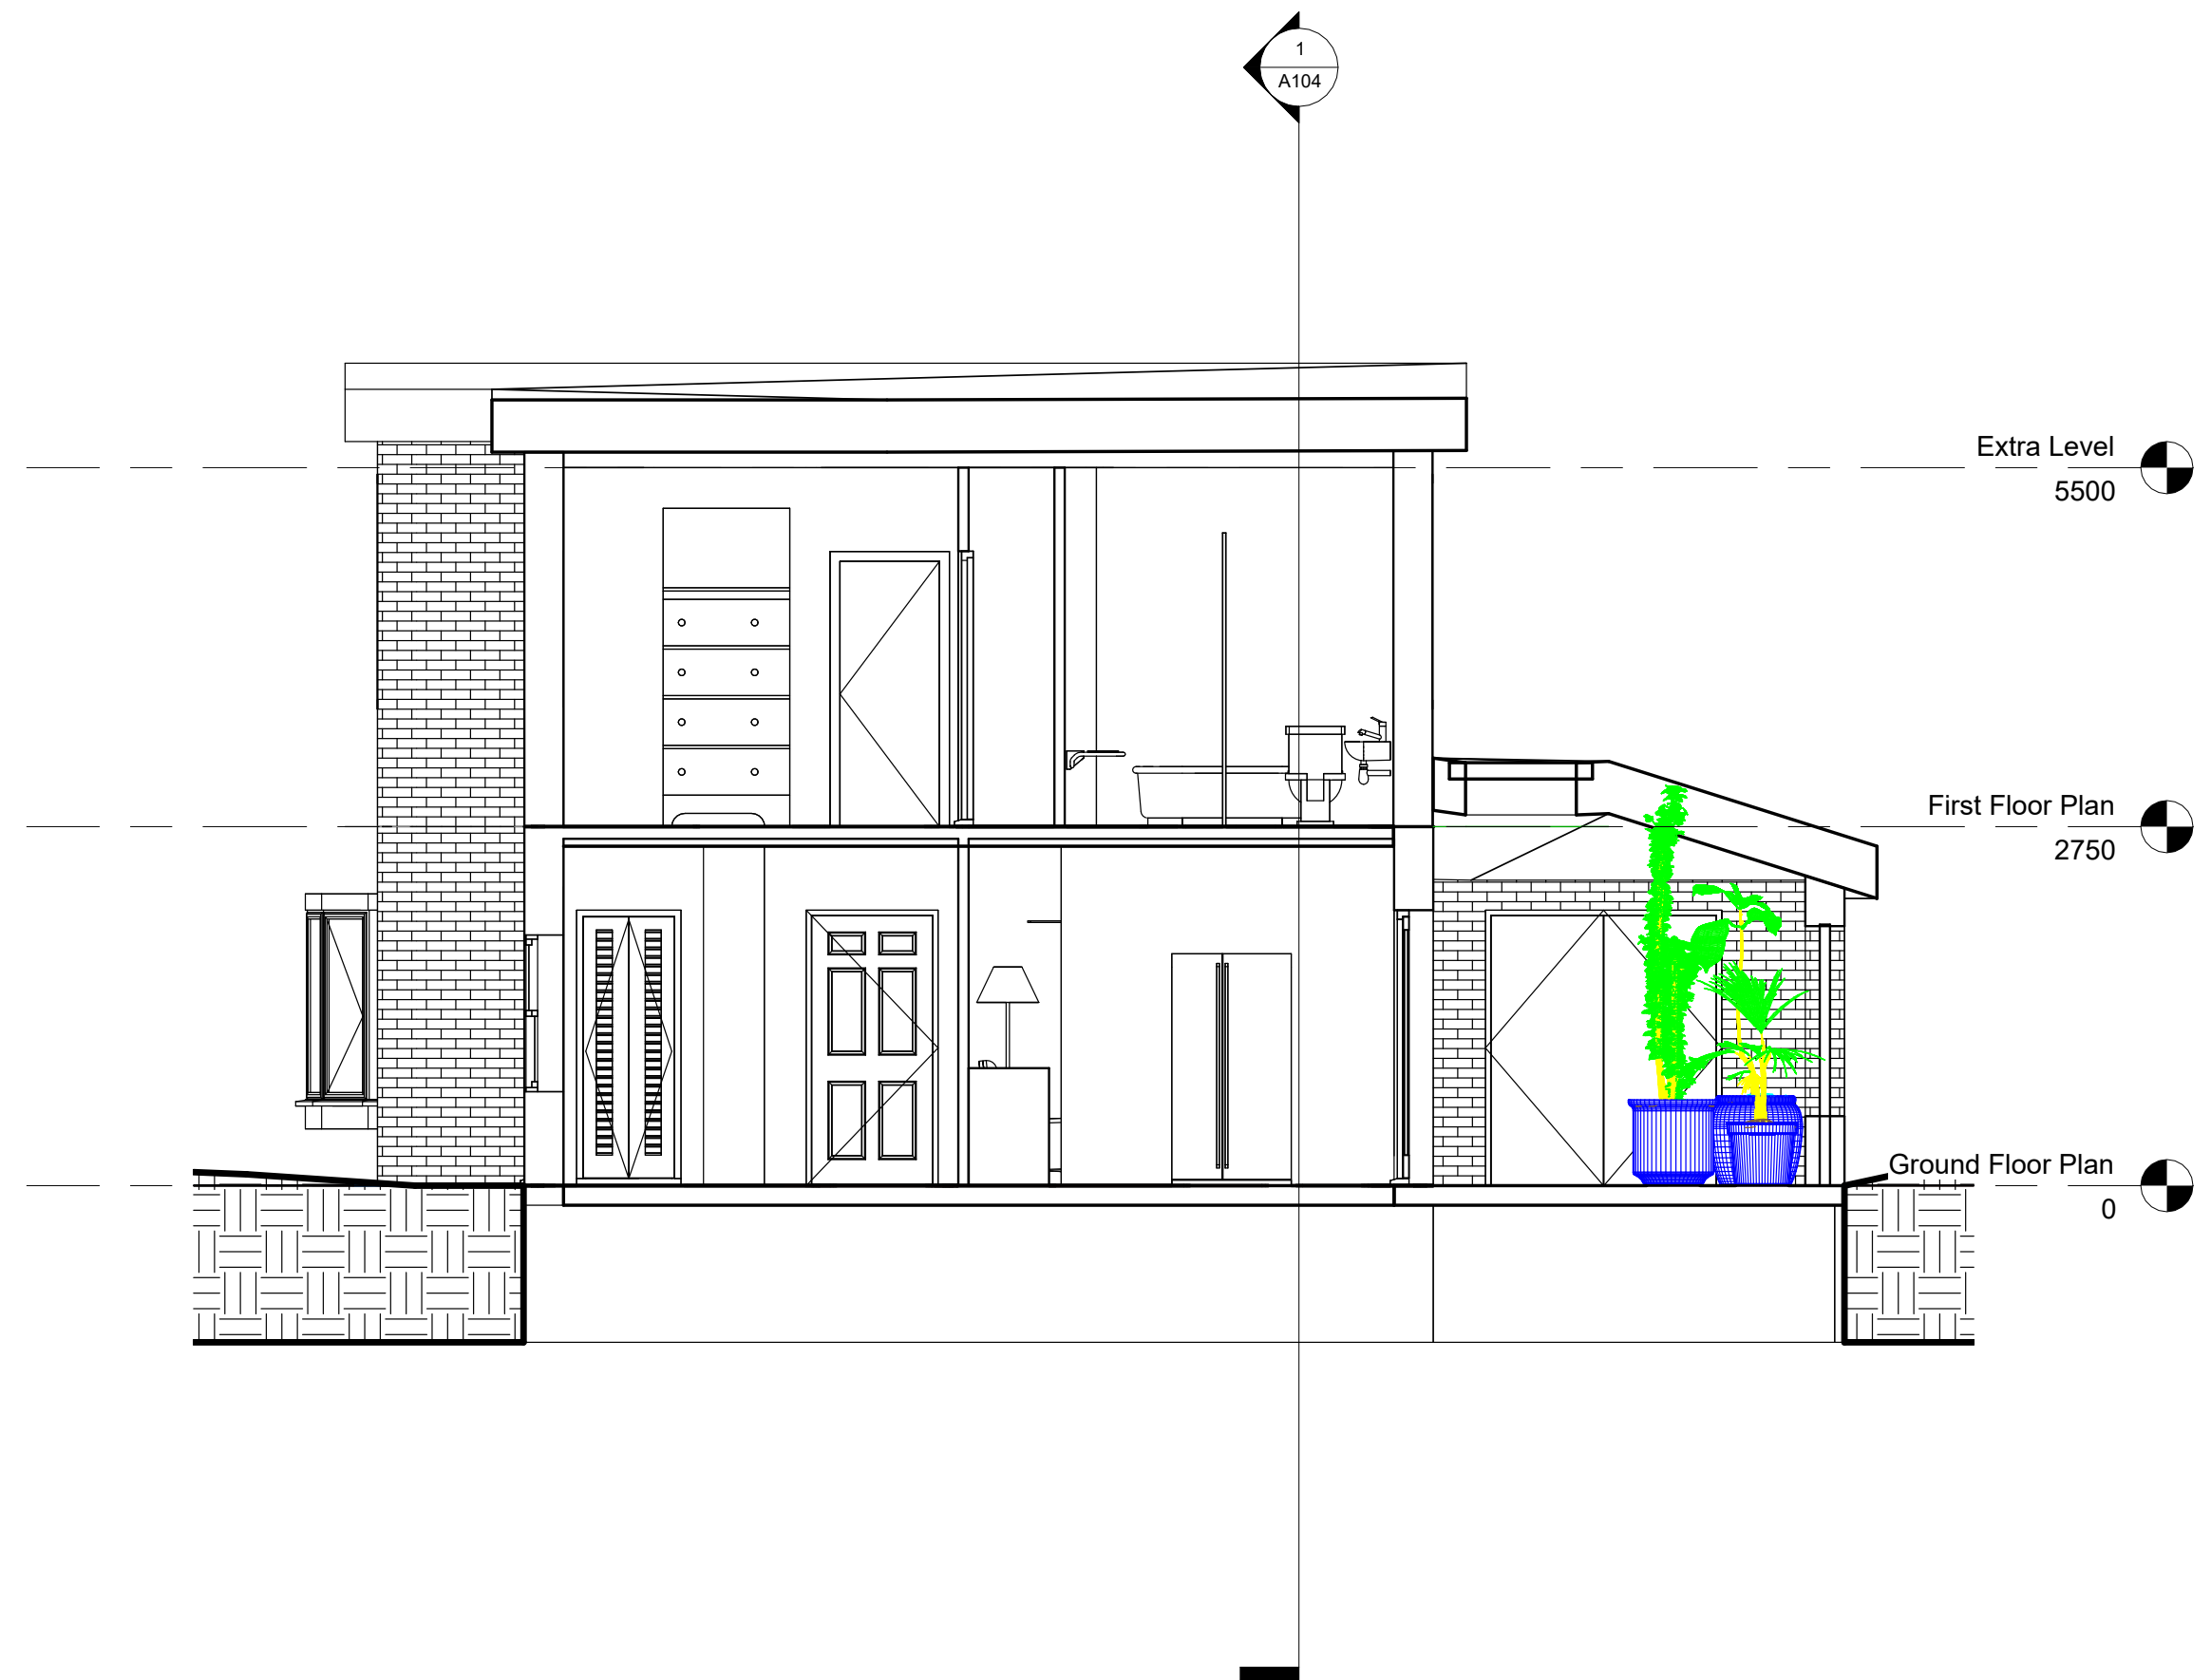

2 Short Section
1 : 50

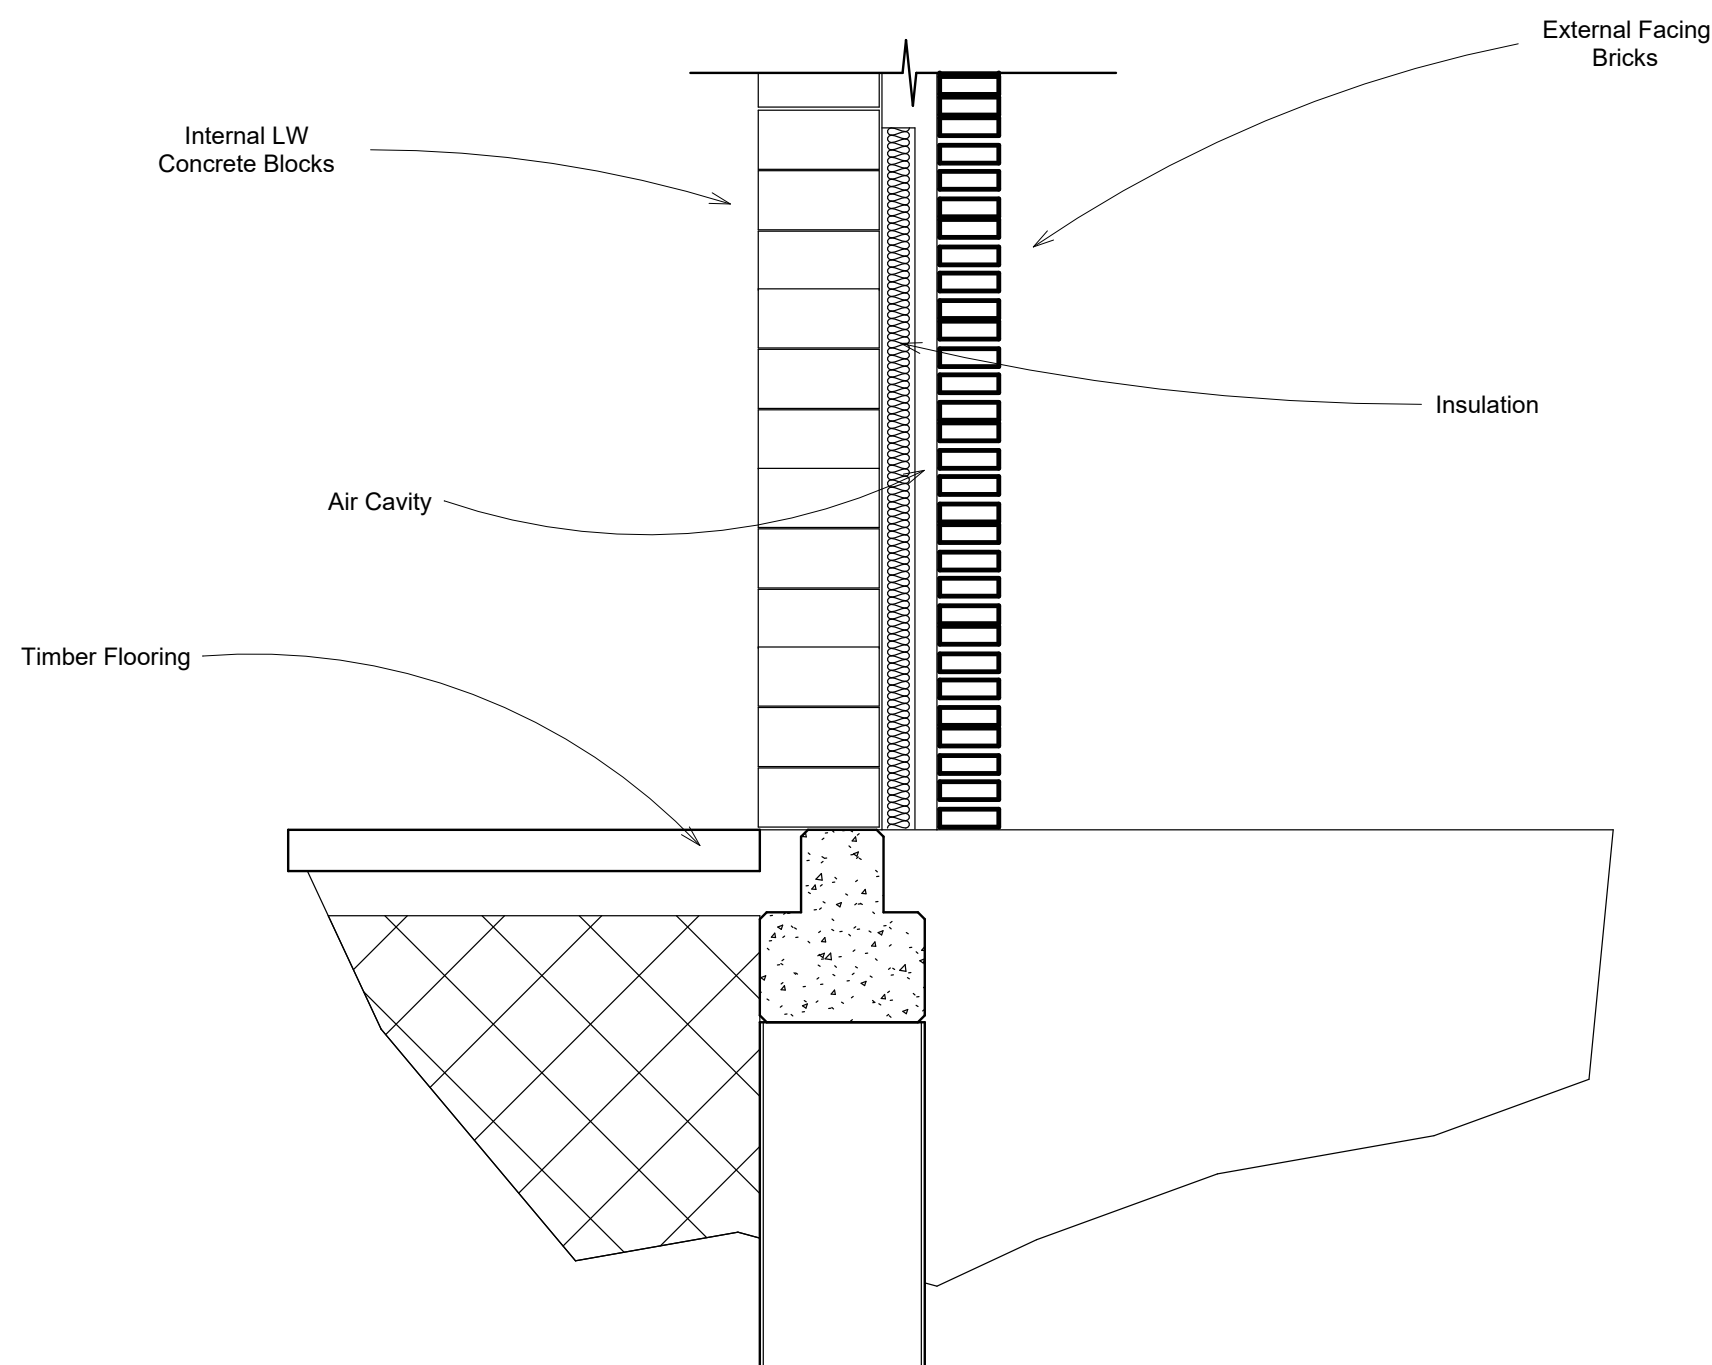

3 Detail Callout
1 : 25

Property Title	Detail	Property	Originator	(Zone) Functional Breakdown	(Level) Spatial Breakdown	(Type) Form	Role	Number	Description	Suitability	Revision	scale As indicated	drawn Author	 Prifysgol Cymru Y Drindod Dewi Sant University of Wales Trinity Saint David	(S0) UNCONTROLLED Not to be used as a reference document Check Status Before Quoting	Rev/Date/By
4018 Assignment 1 - Proposed Plans	Sections and Callouts	4018	UWTSO	XX			Designer A104		Sections and Callouts		Project Status	date 05/05/25	checked Prifysgol Cymru Y Drindod Dewi Sant University of Wales Trinity Saint David			
File Path: E:\Uni Stuff\ACBA_4018 Digital Technology BIM\Revit Stuff\4018 Assignment 1 - Proposed Plans (Draft).rvt													Checker SA1 Campus Kings Road Swansea SA1 8HQ			Revision

Project Name: 4018 Assignment 1 -
Proposed Plans

UPRN Code: 4018

Originator Code: UWTSD

Role Code: Designer

Drawn By: Author

Checked By: Checker

Date: 05/05/25

Project Status: Project Status