

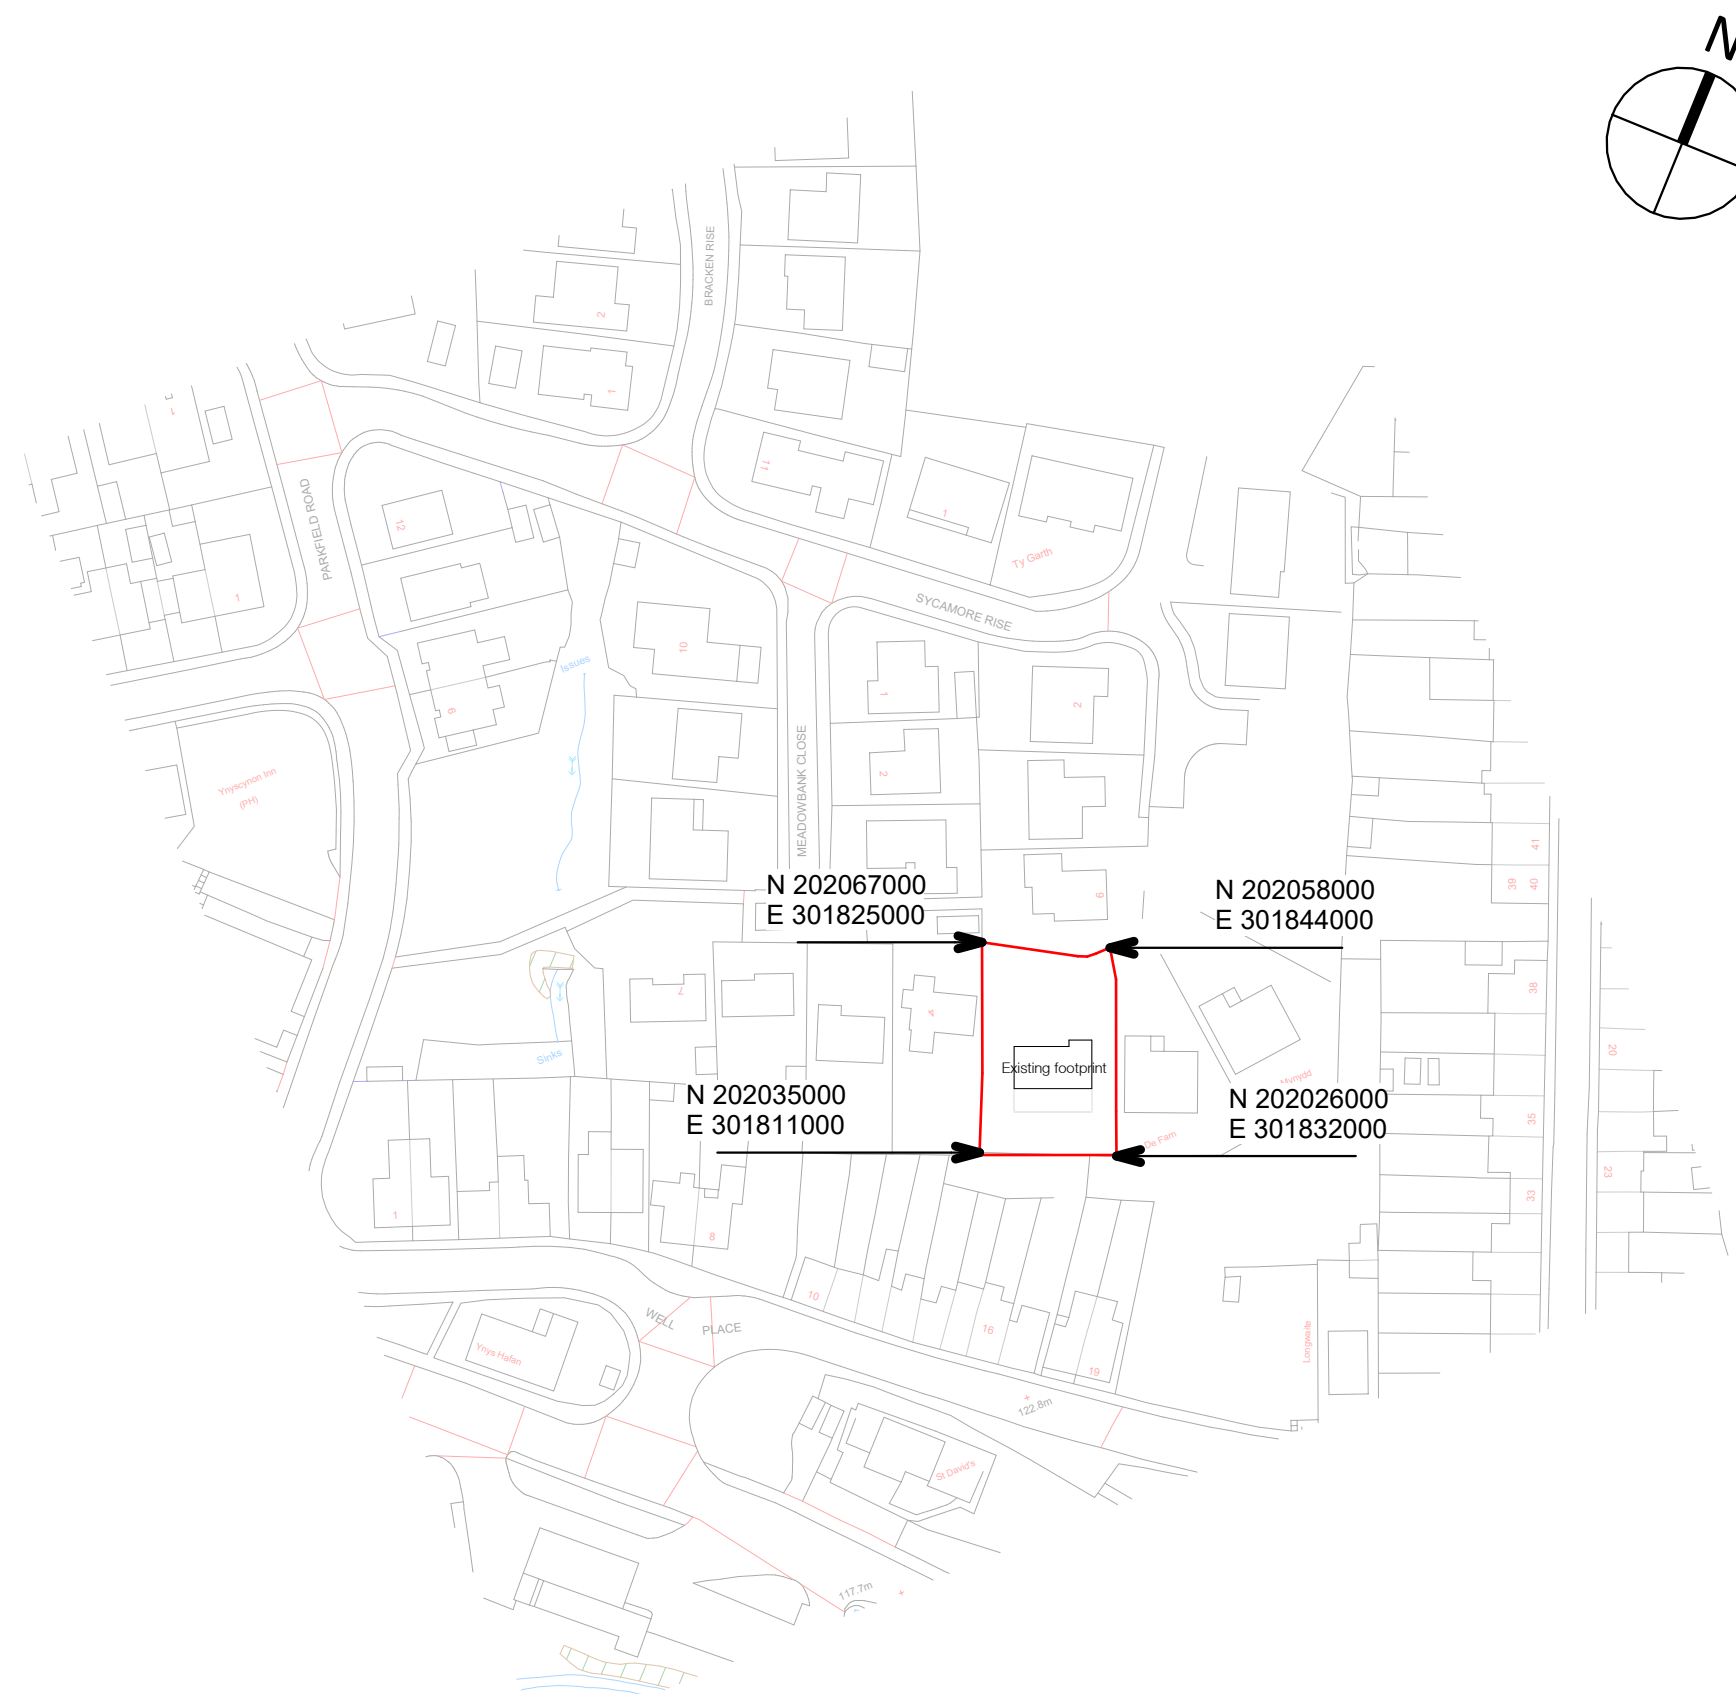


 

1 : 1250


Property Title Boat House Goodwick Beach	Detail Site Location Plan	Property — Originator — (Zone) Functional Breakdown — (Level) Spatial Breakdown — (Type) Form — Role — Number — Description — Suitability — Revision										scale As indicated	drawn MC	 Prifysgol Cymru Y Drindod Dewi Sant University of Wales Trinity Saint David	(S0) UNCONTROLLED Not to be used as a reference document Check Status Before Quoting	Rev/Date/By First Issue 21/04/2025	
		4005 — UWTS — XX — XX — DR — A — 0001 — Site Location — S0 — P01 Plan										date 21/04/25	checked GT			SA1 Campus King's Road Swansea SA1 8HQ	Revision P01
		File Path: C:\Submission\Revit model.rvt															

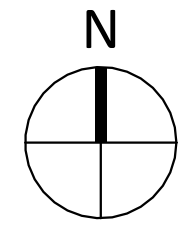

1 Existing Site Plan


1 : 500

Property Title Boat House Goodwick Beach	Detail Existing Site Plan	Property — Originator — (Zone) Functional Breakdown — (Level) Spatial Breakdown — (Type) Form — Role — Number — Description — Suitability — Revision	scale As indicated	drawn MC	 Prifysgol Cymru Y Drindod Dewi Sant University of Wales Trinity Saint David	(S0) UNCONTROLLED Not to be used as a reference document Check Status Before Quoting	Rev/Date/By First Issue 21/04/2025	
		4005 — UWTS — XX — XX — DR — A — 0002 — Existing Site Plan — S0 — P01	date	checked			Prifysgol Cymru Y Drindod Dewi Sant University of Wales Trinity Saint David	Rev/Date/By
		File Path: C:\Submission\Revit model.rvt	21/04/25	GT			SA1 Campus King's Road Swansea SA1 8HQ	Revision P01

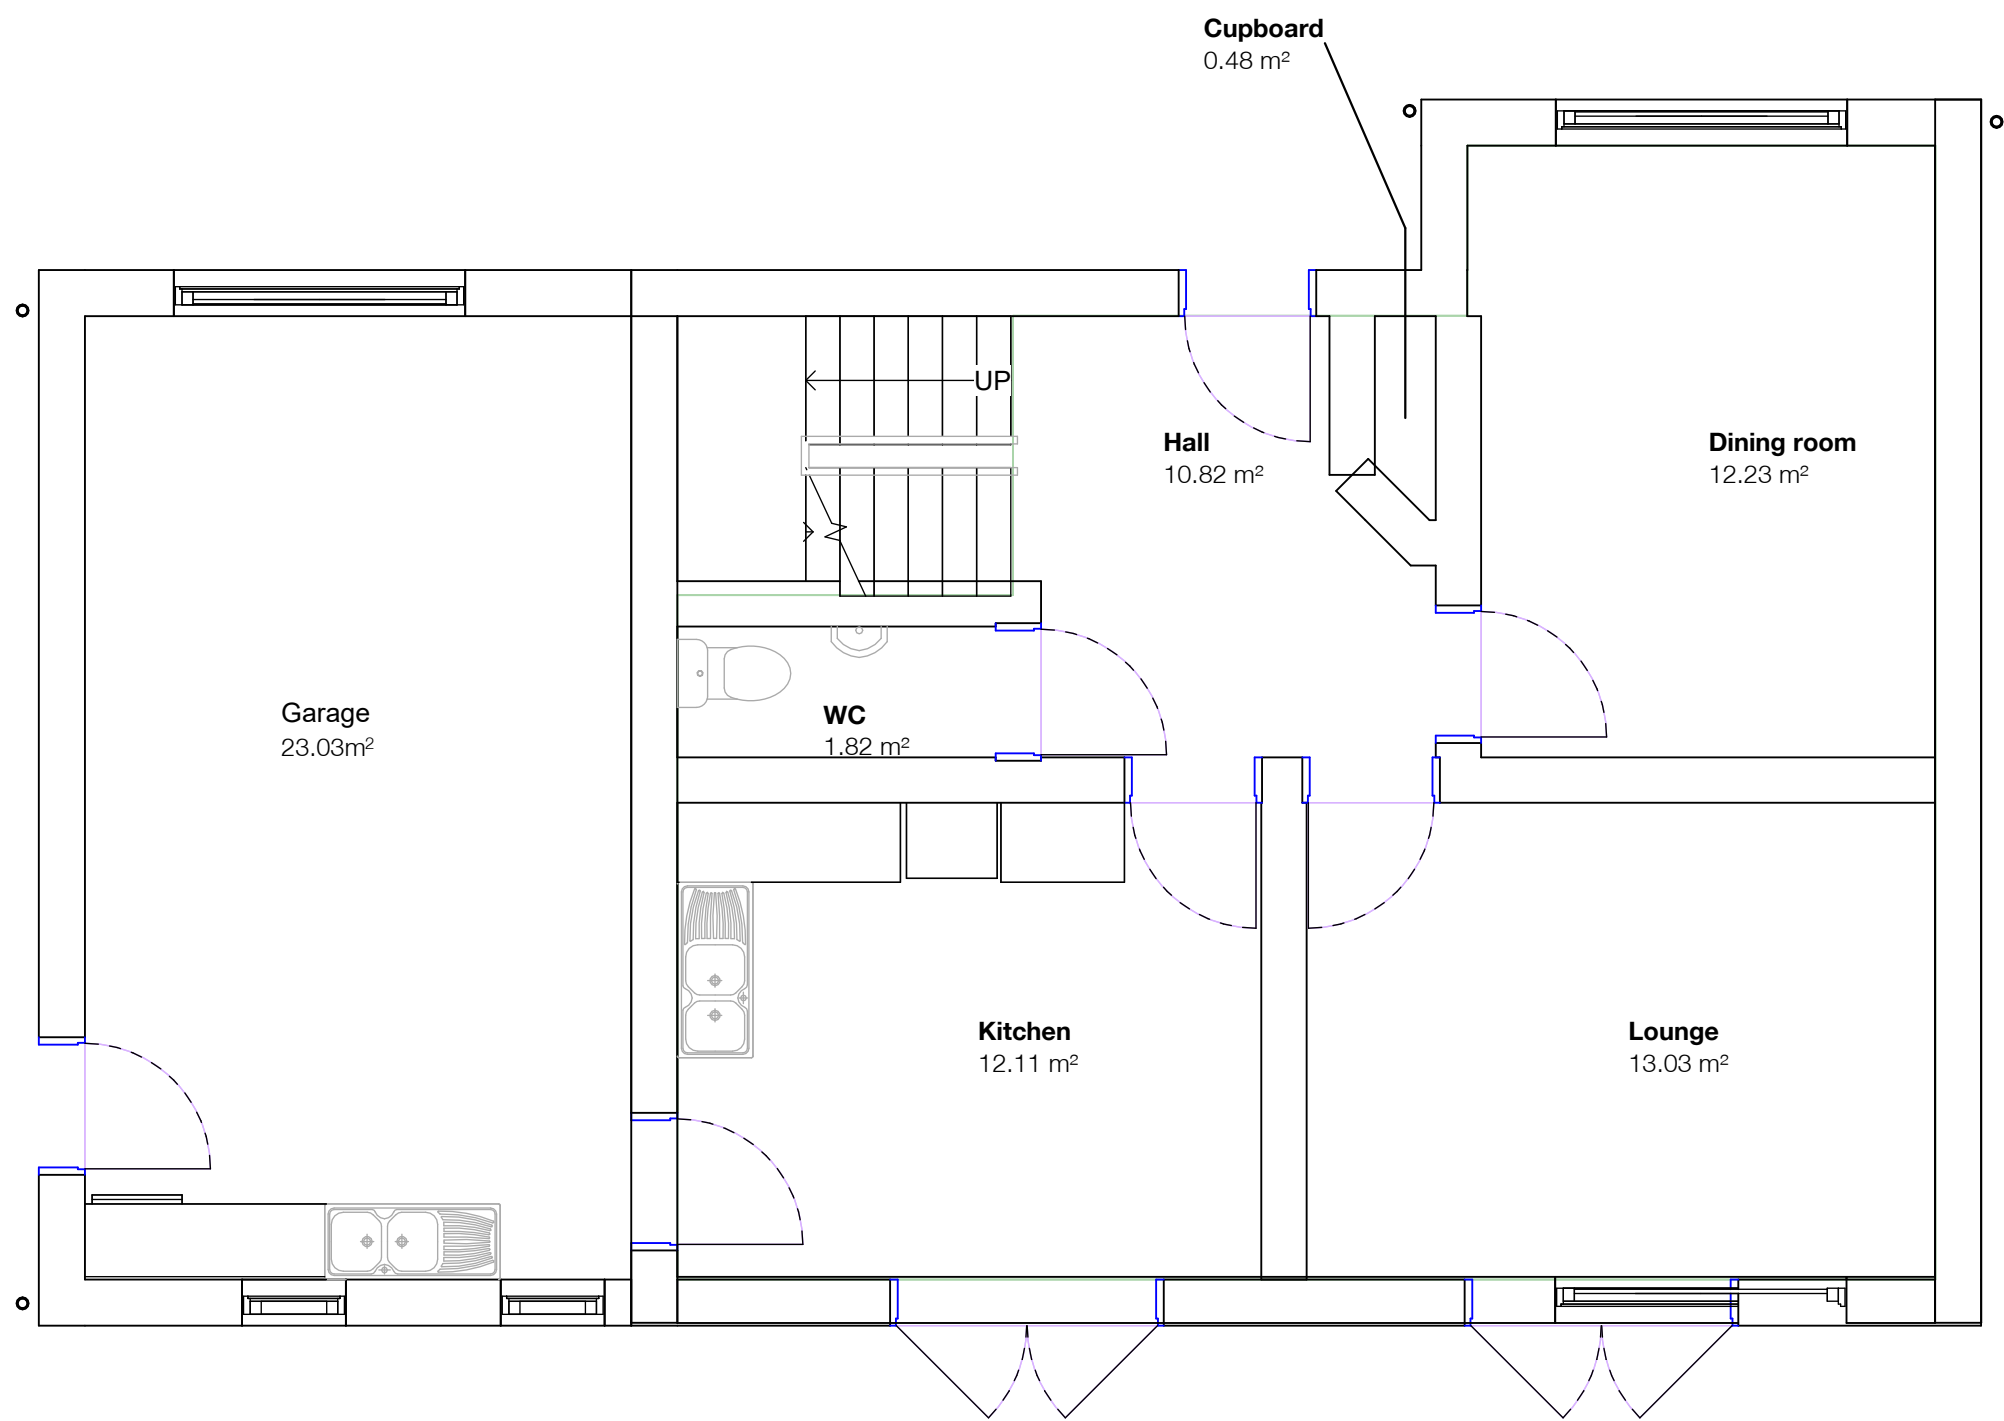


1 Existing Ground Floor Plan



1 : 50

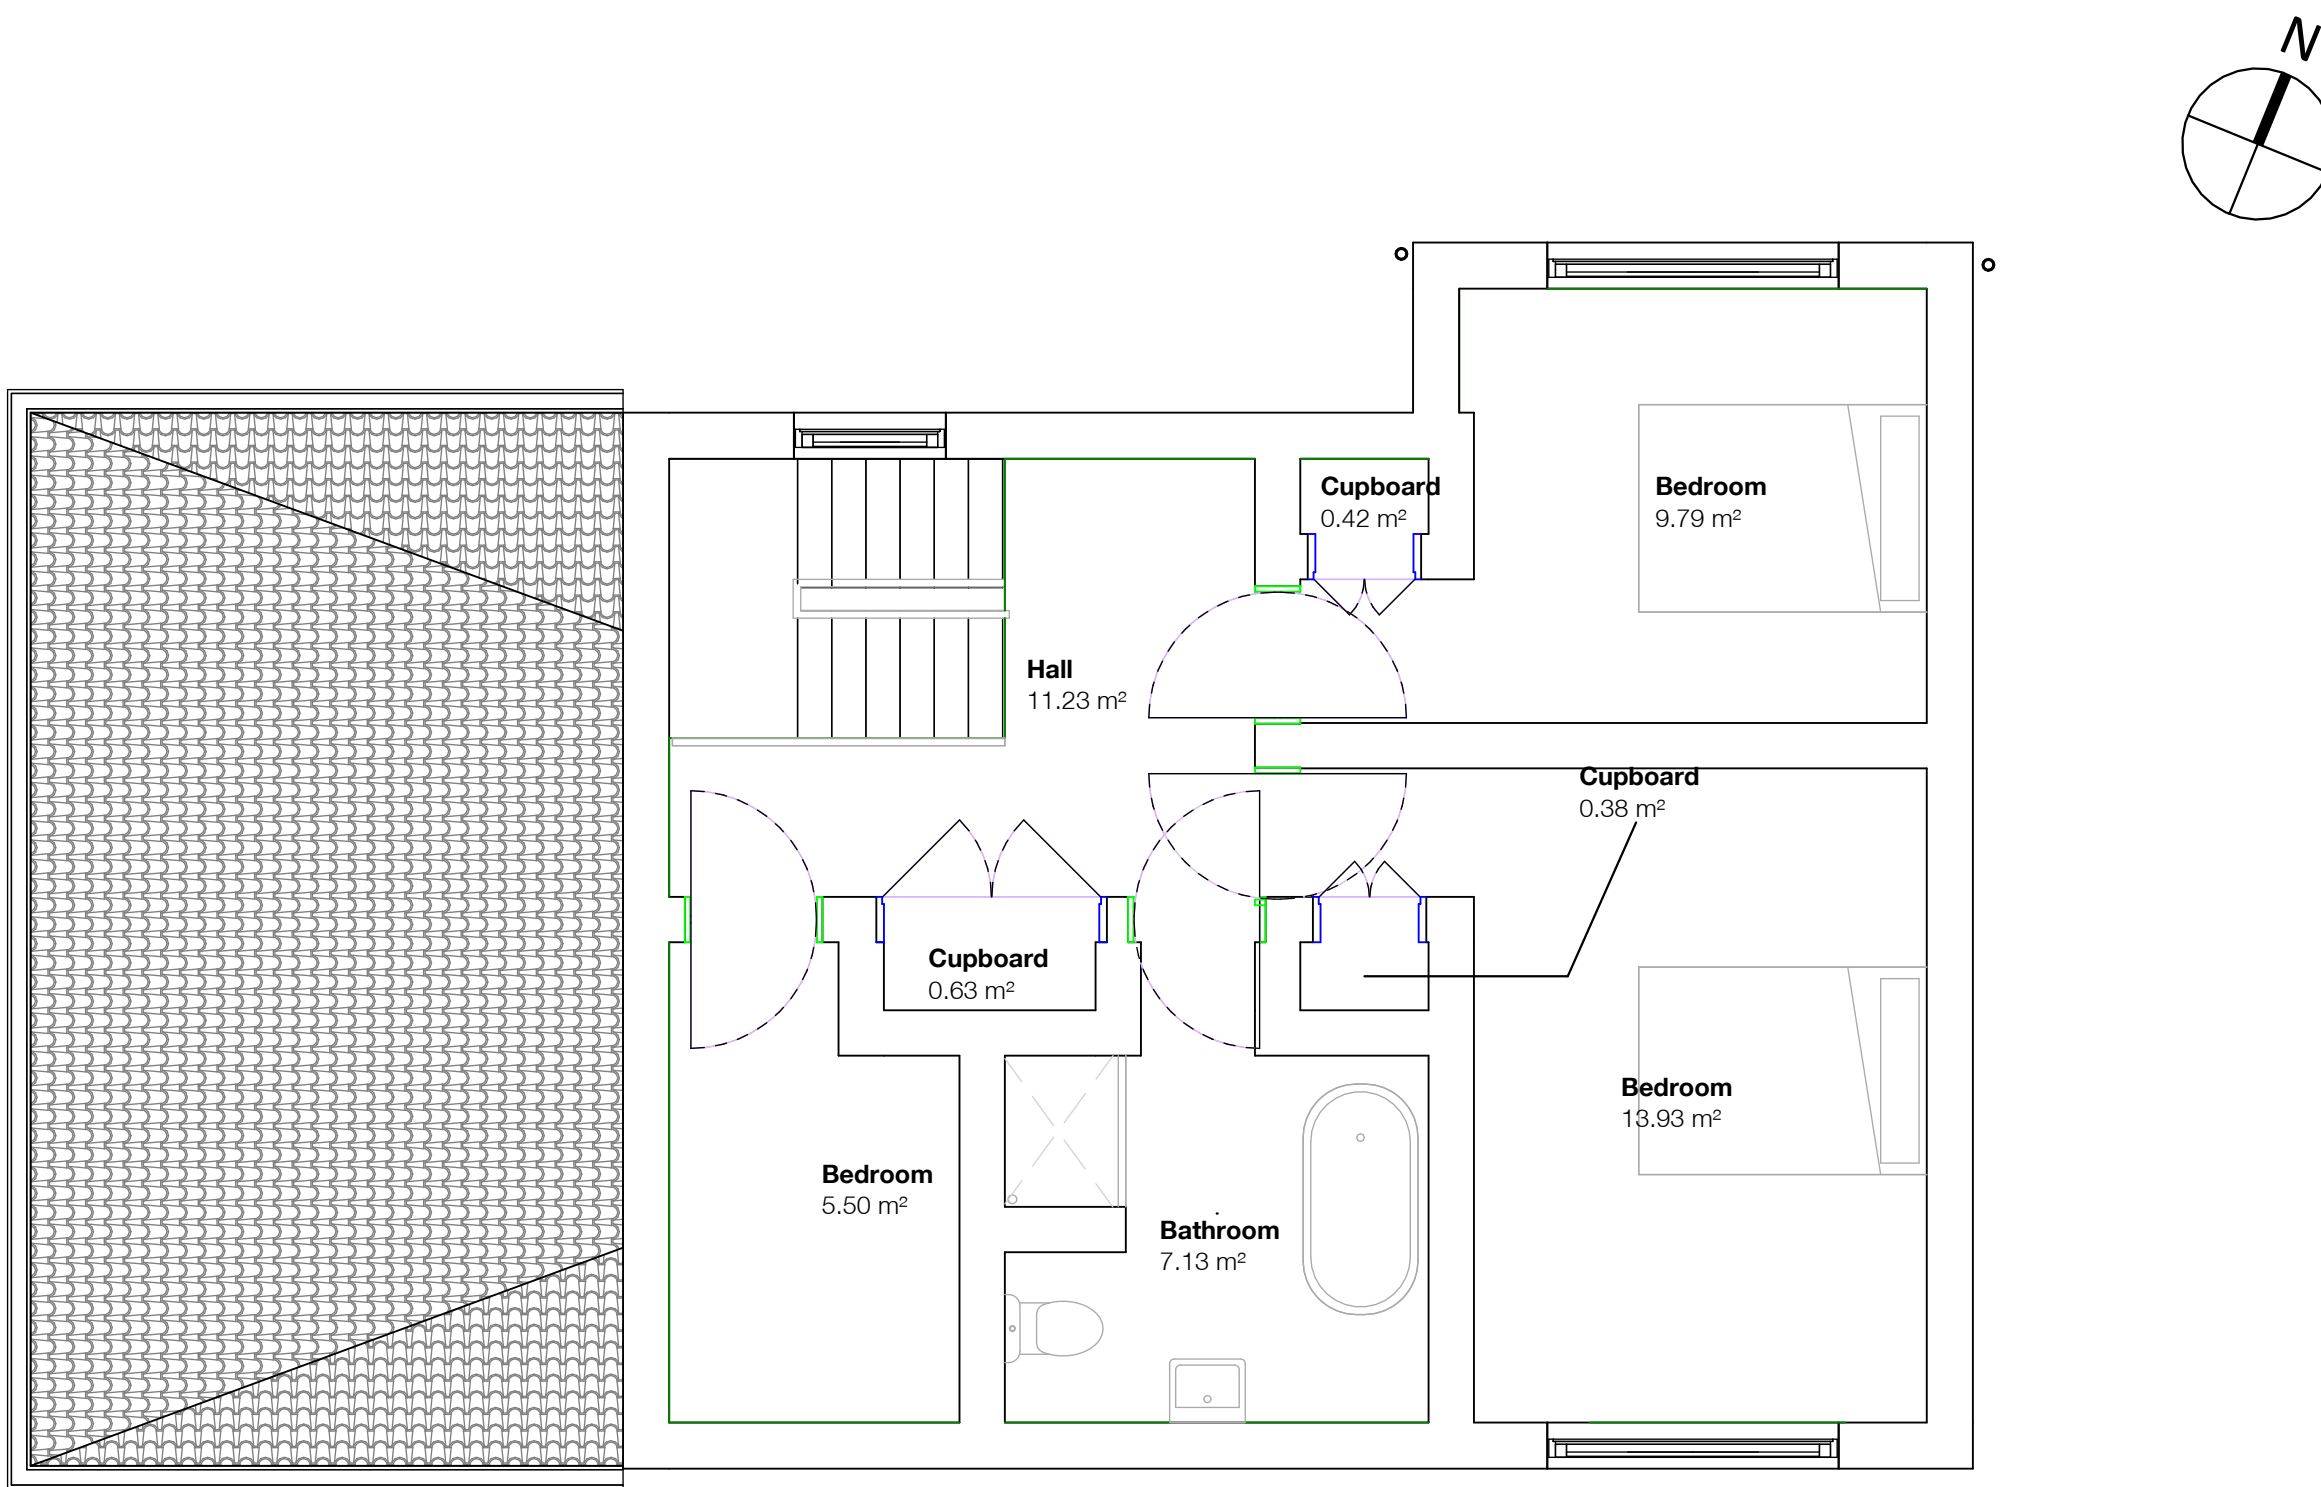

2 Existing First Floor Plan

1 : 50

 

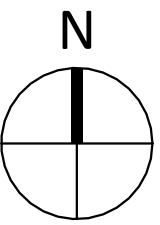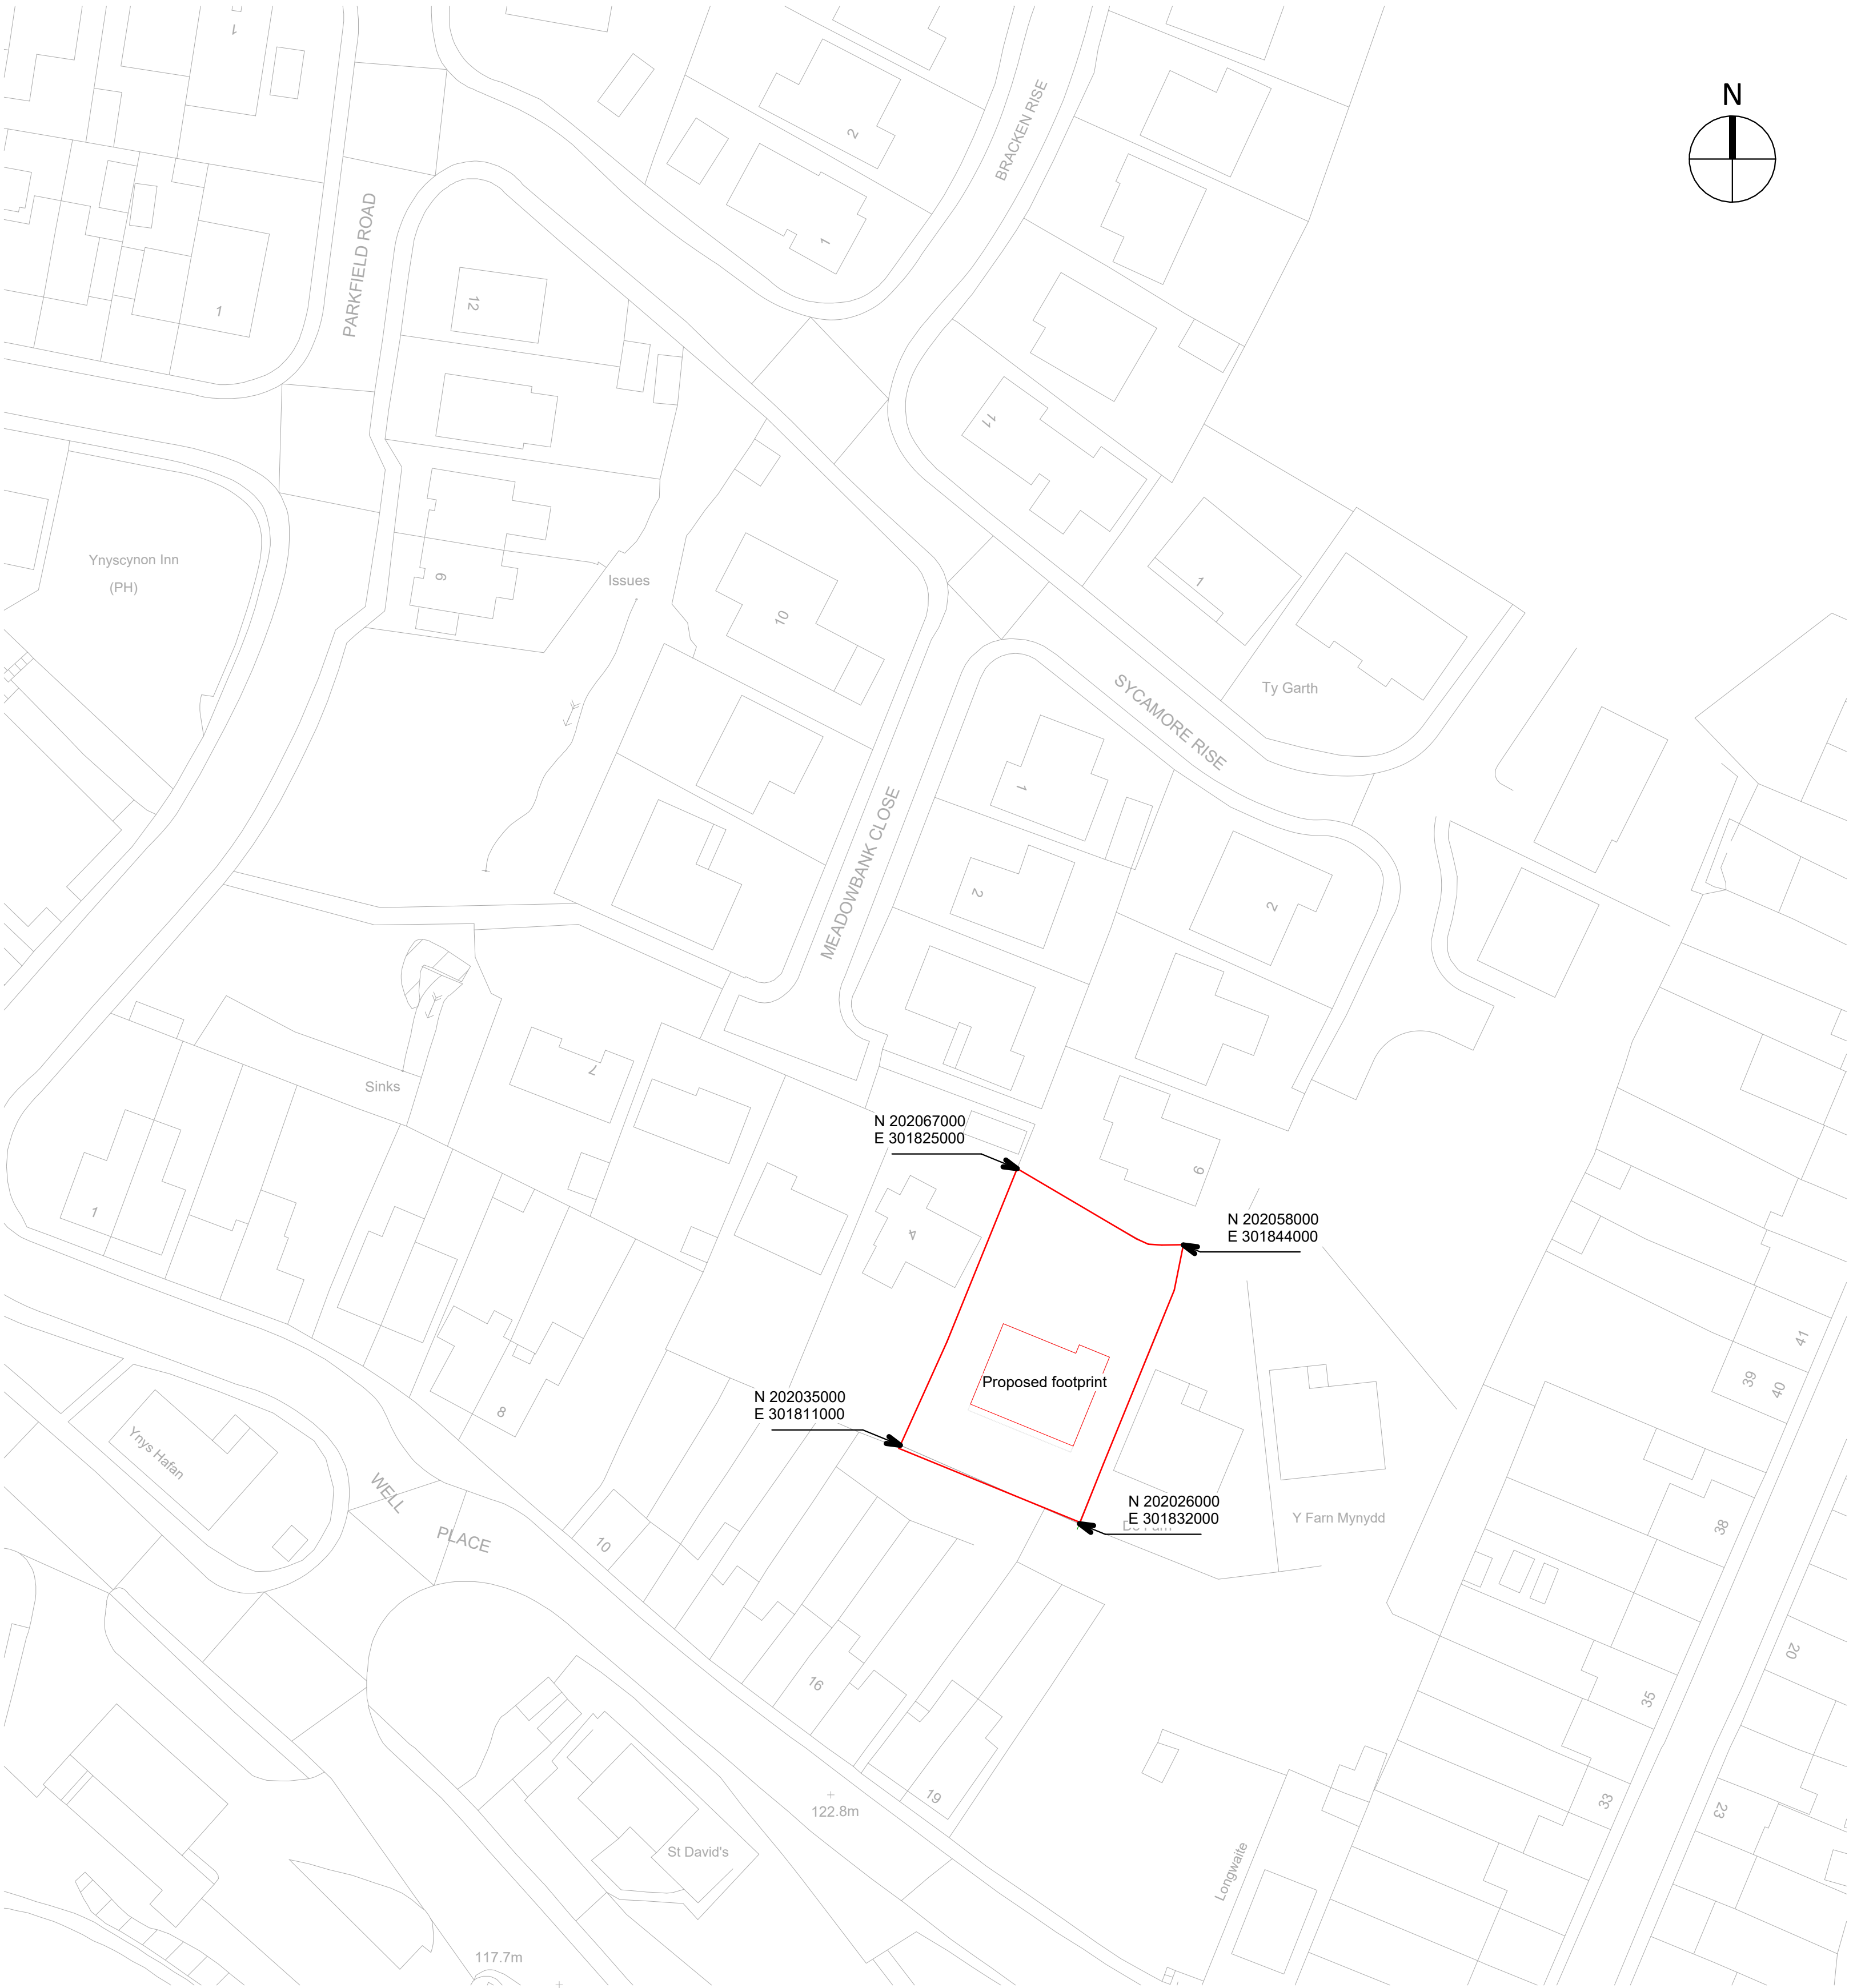

Site Key


1:50

- Site boundary


1 Proposed Site Plan

1:500


Property Title Boat House Goodwick Beach	Detail Proposed Site Plan	Property — Originator — (Zone) — (Level) — (Type) — Role — Number — Description — Suitability — Revision 4005 — UWTS — XX — XX — DR — A — 0004 — Proposed Site — S0 — P01 File Path: C:\Submission\Revit model.rvt										scale As indicated	drawn MC	Prifysgol Cymru Y Drindod Dewi Sant University of Wales Trinity Saint David	(S0) UNCONTROLLED Not to be used as a reference document Check Status Before Quoting	Rev/Date/By First Issue		21/04/2025	
												date 21/04/25	checked GT			Revision P01			

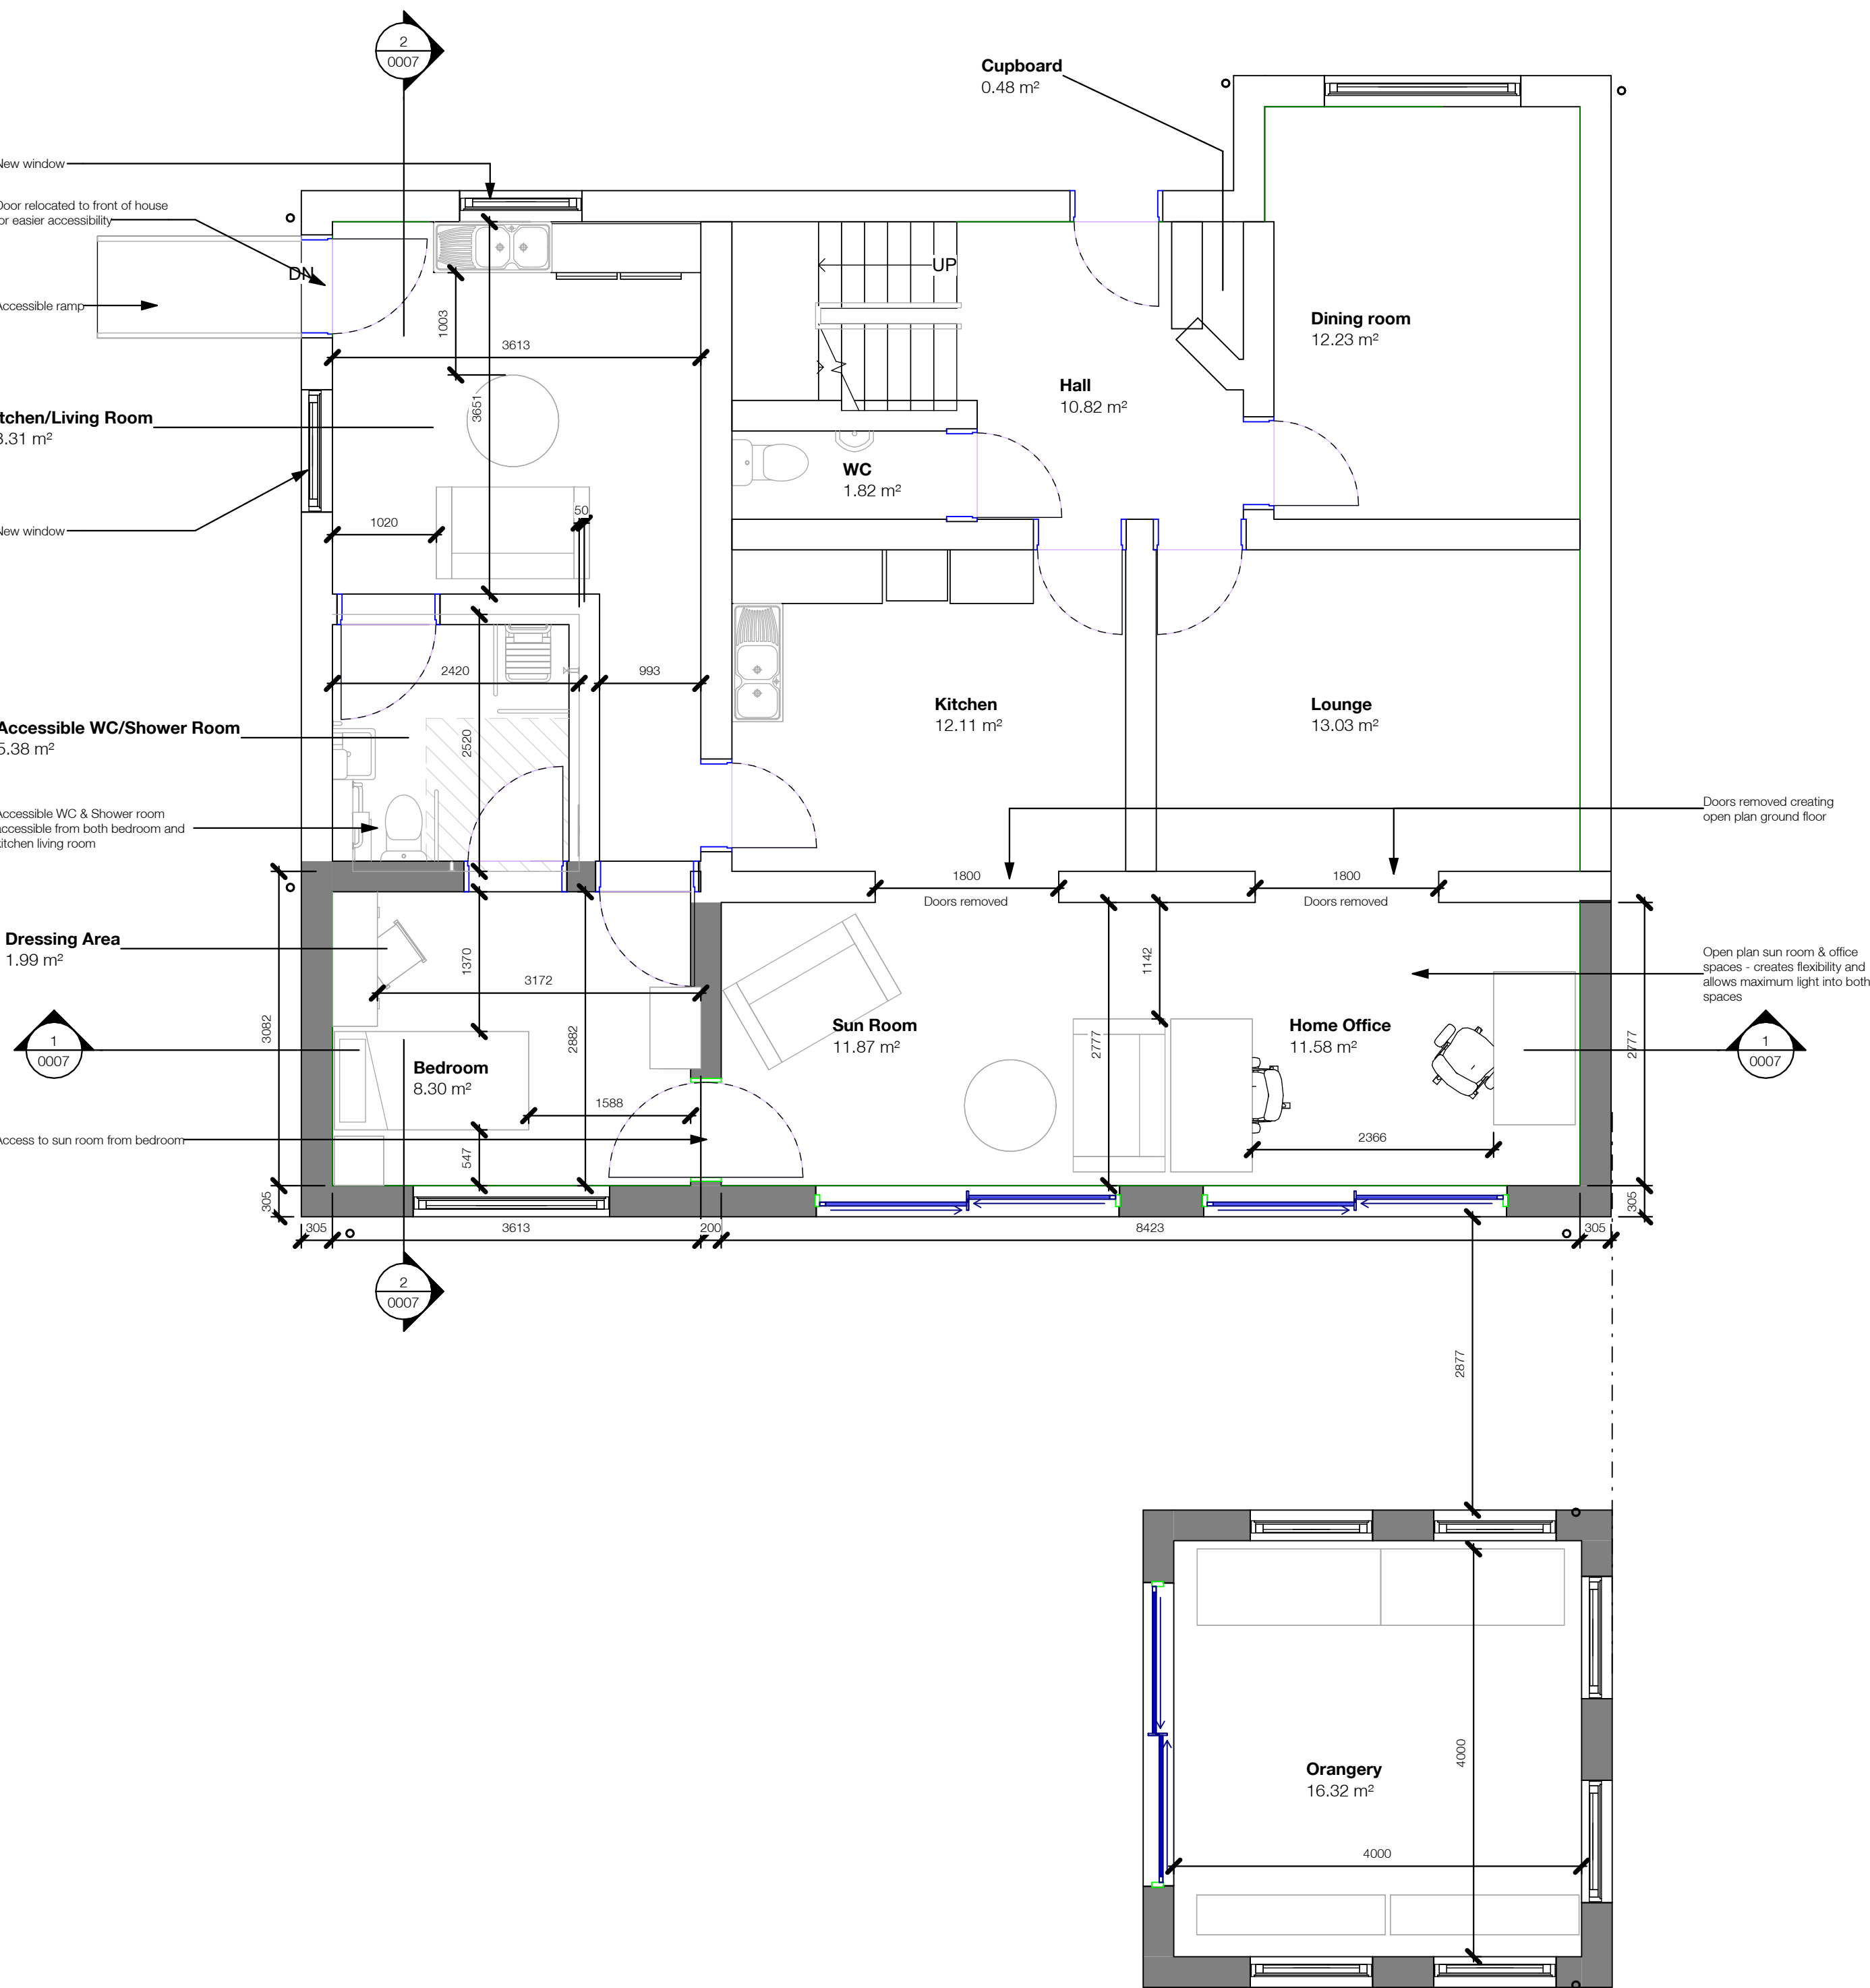

2 Proposed Ground Floor Plan
1 : 50

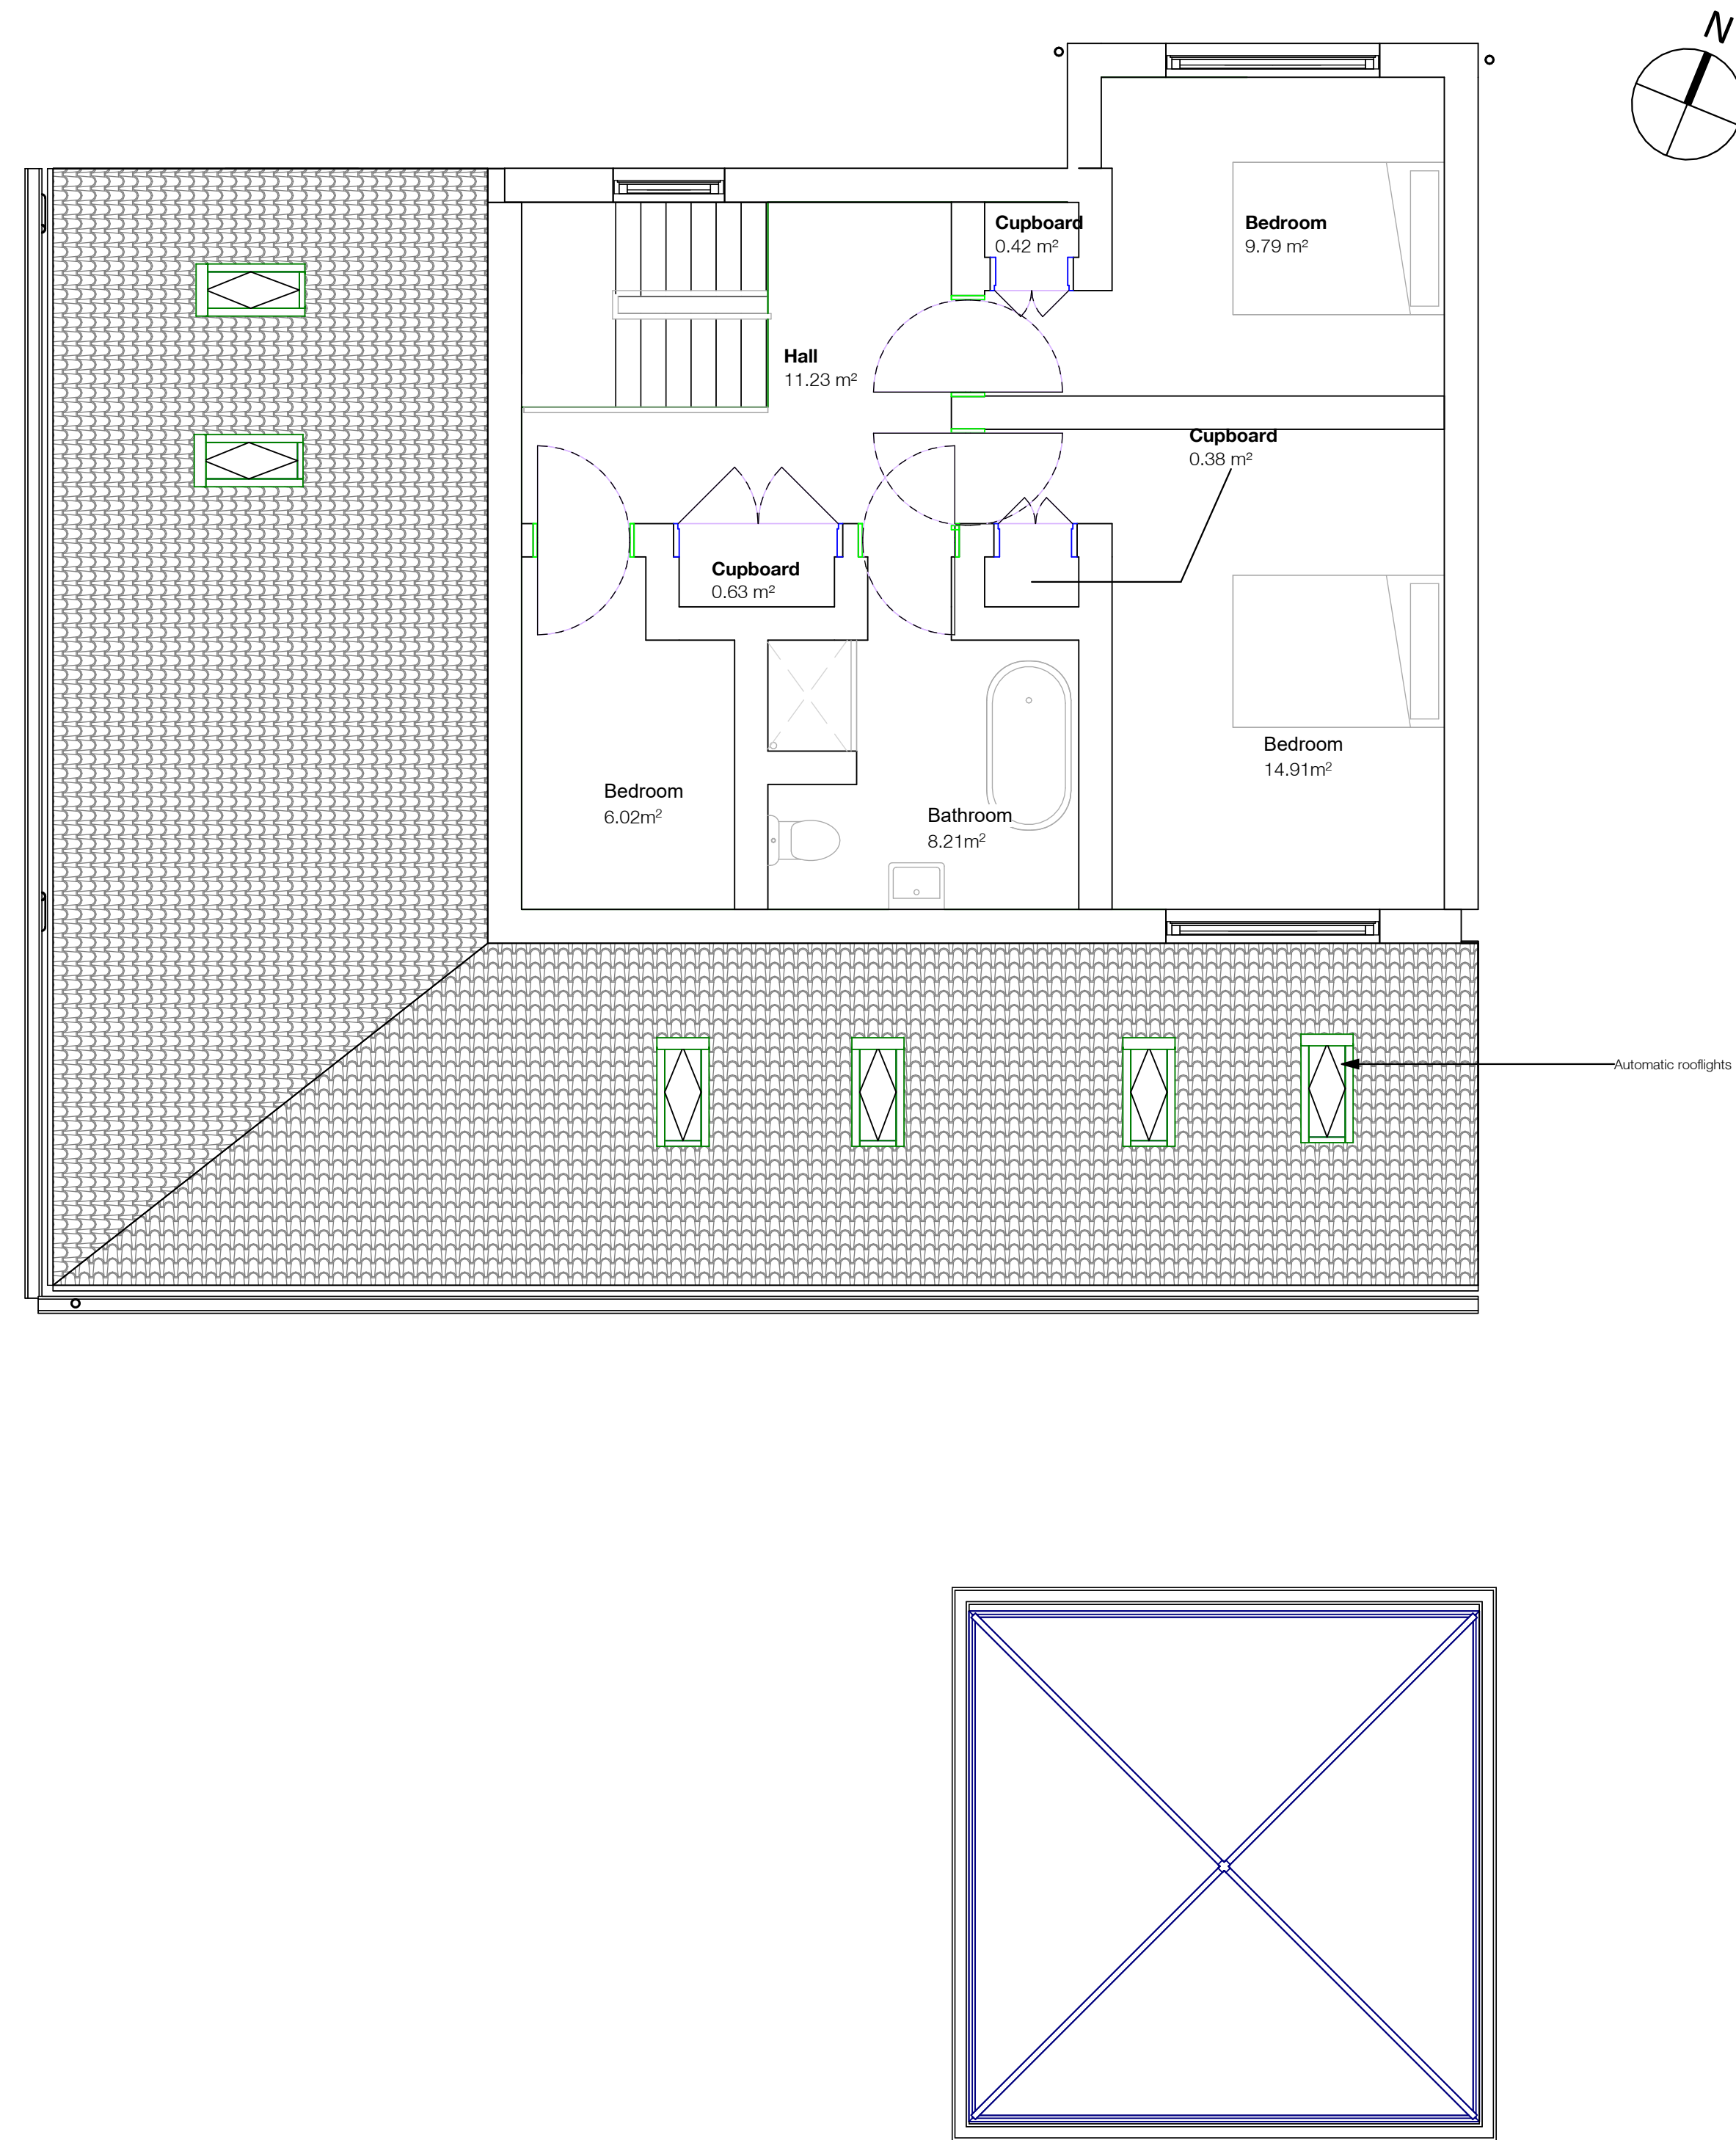

1 Proposed First Floor Plan
1 : 50

 




1 Proposed North Elevation

1 : 50

2 Proposed East Elevation

1 : 50

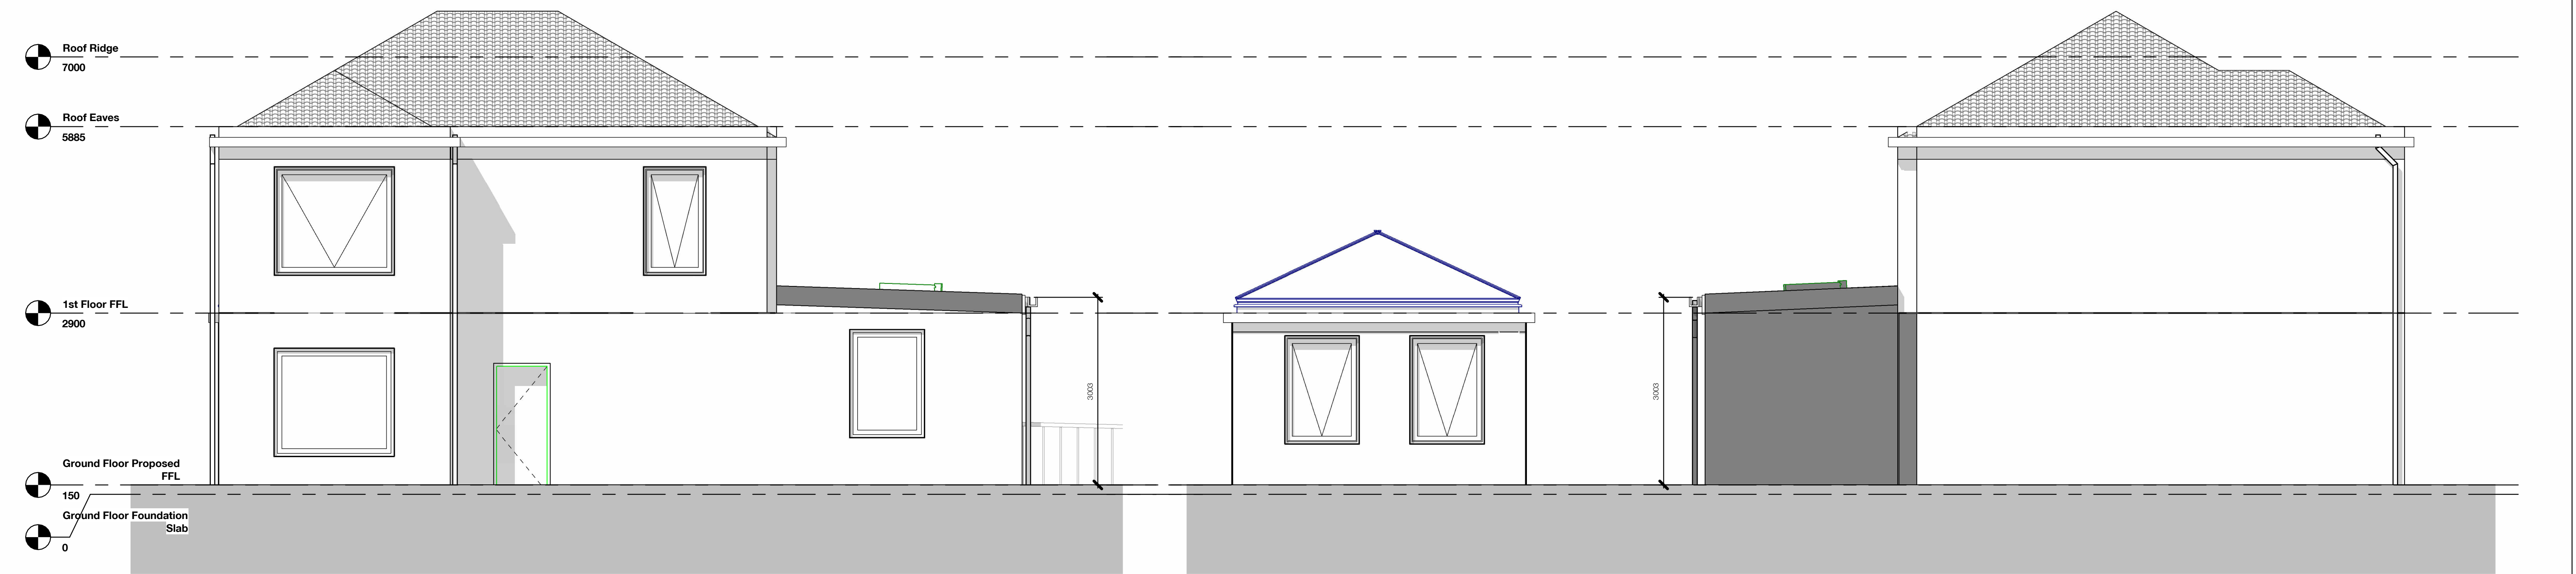


3 Proposed South Elevation

1 : 50


4 Proposed West Elevation

1 : 50

 

Property Title	Detail	Property — Originator — (Zone) Functional Breakdown — (Level) Spatial Breakdown — (Type) Form — Role — Number — Description — Suitability — Revision	scale 1 : 50	drawn MC	 Prifysgol Cymru Y Drindod Dewi Sant University of Wales Trinity Saint David	(S0) UNCONTROLLED Not to be used as a reference document Check Status Before Quoting	Rev/Date/By First Issue 21/04/2025
Boat House Goodwick Beach	Proposed Elevations	4005 — UWTSD — XX — XX — DR — A — 0006 — Proposed Elevations — S0 — P01	date 21/04/2025	checked GT			Revision P01
		File Path: C:\Submission\Revit model.rvt					

 - Proposed
 - Existing

 

 Roof Eaves
5885

 1st Floor FF
2900

Ground Floor Proposed FFL




Ground Floor Foundation Slab

0

1 Proposed Long Section

1 : 50

 

 **Roof Eaves**
5885

1st Floor FF
2900


Ground Floor


150


Ground Floor

2 Proposed Short Section


1 : 50

 

 Property Title	Detail	Property — Originator — (Zone) Functional Breakdown — (Level) Spatial Breakdown — (Type) Form — Role — Number — Description — Suitability — Revision	scale 1 : 50	drawn MC	 Prifysgol Cymru Y Drindod Dewi Sant University of Wales Trinity Saint David	(S0) UNCONTROLLED Not to be used as a reference document Check Status Before Quoting	Rev/Date/By First Issue 21/04/2025	
Boat House Goodwick Beach	Proposed Long & Short Section	4005 — UWTS — XX — XX — DR — A — 0007 — Proposed Long & Short Section — S0 — P01	date 21/04/2025	checked GT				SA1 Campus King's Road Swansea SA1 8HQ
		File Path: C:\Submission\Revit model.rvt						

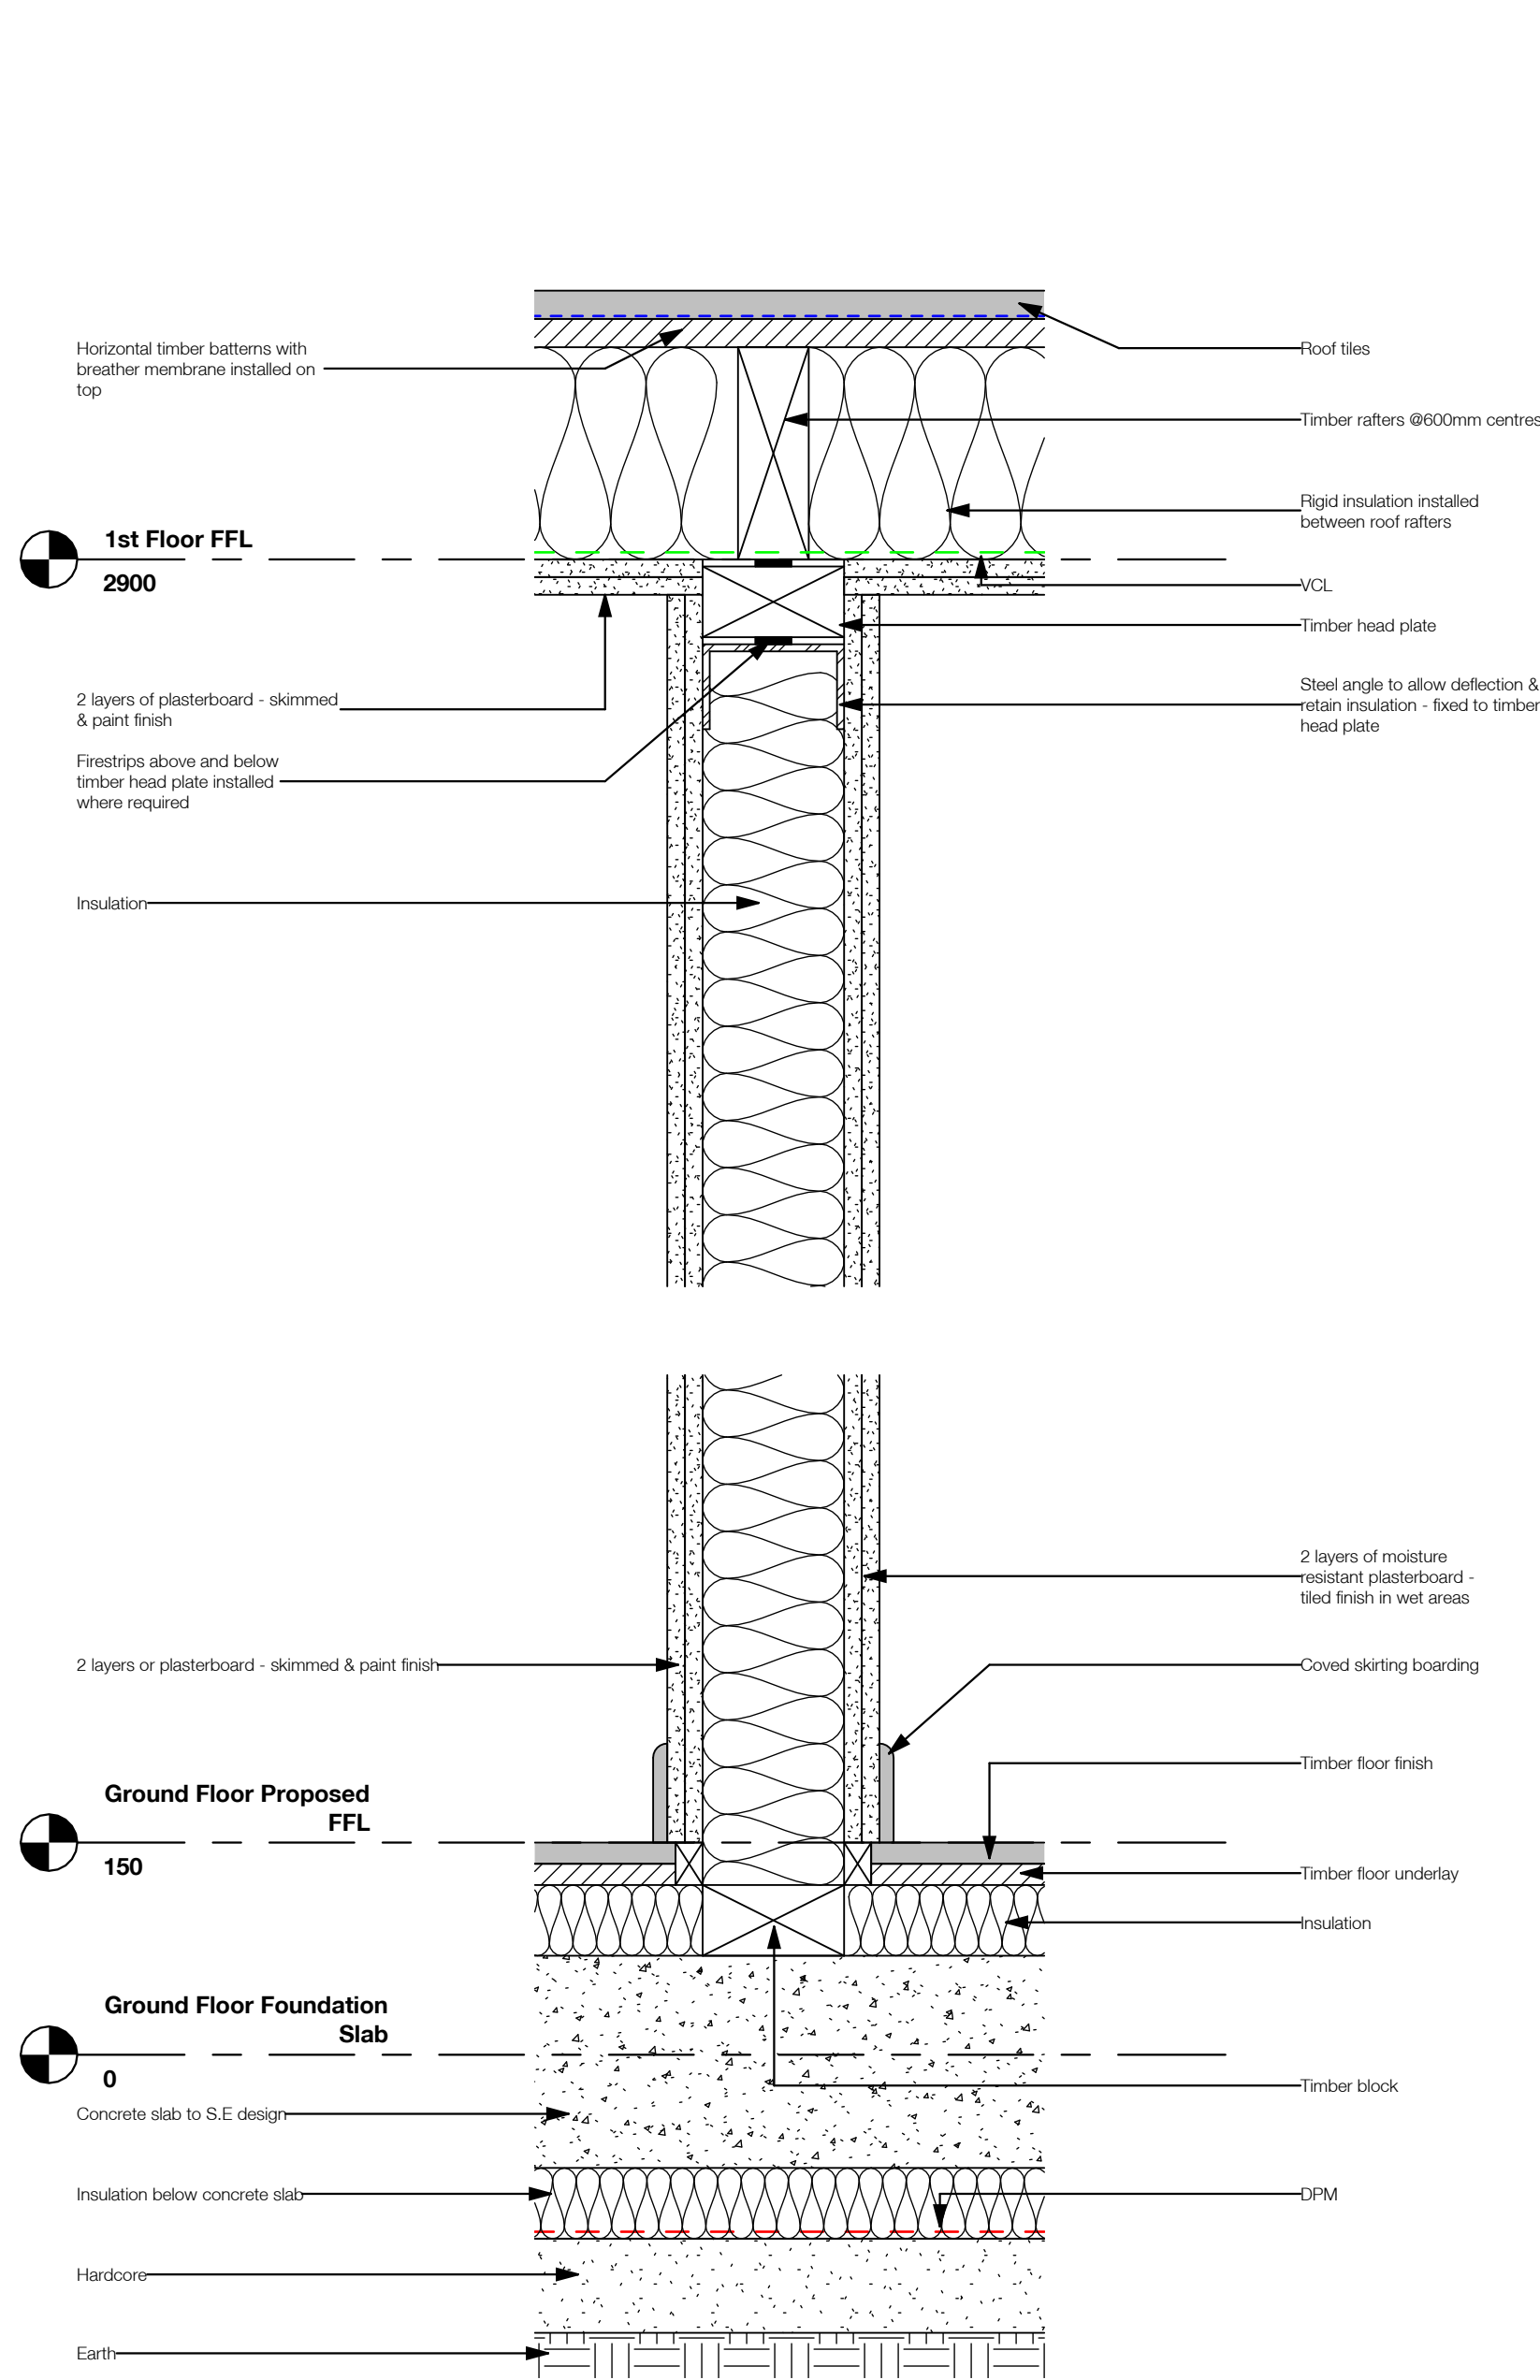

1 Proposed Internal Partition Section Detail
1 : 5

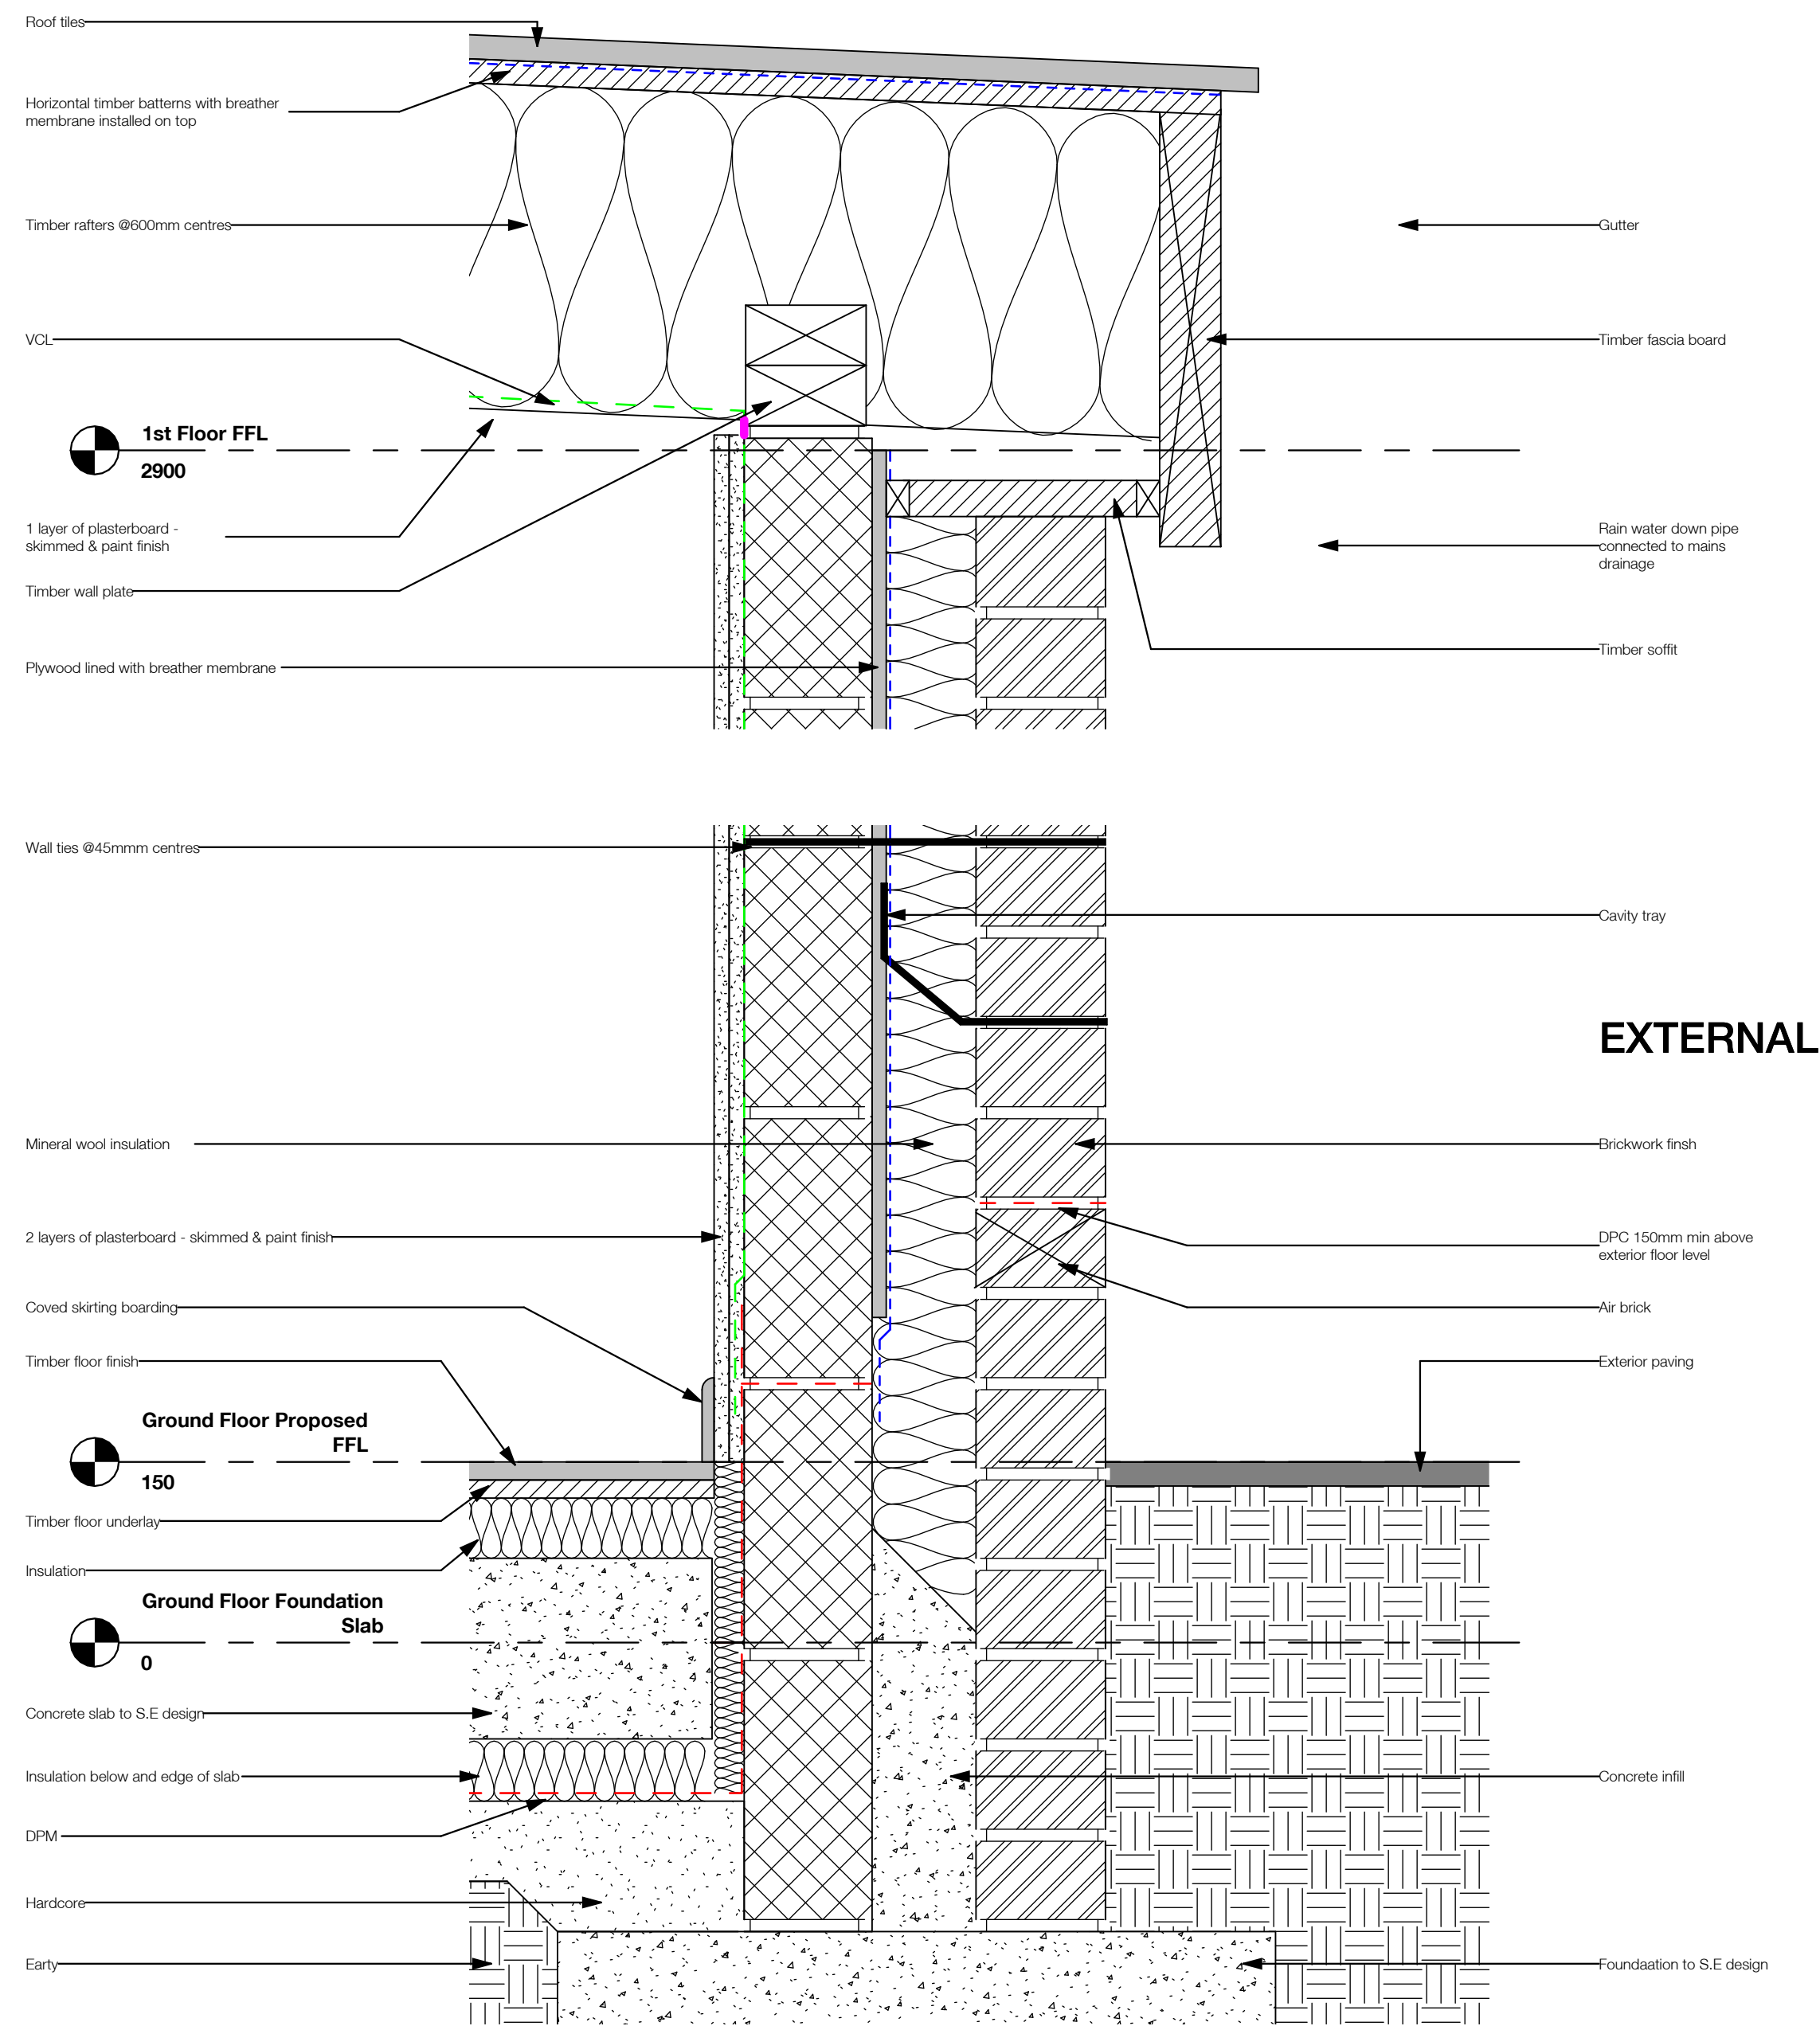

2 Proposed External Section Detail
1 : 5

Scale (m)
0 1 2 4 8

