



 


1

0 - Existing Ground Floor
Plan
1 : 100


Property Title Ysgol Bae Abertawe	Detail Existing Plan	Property _ Originator _ Zone _ Level _ Type _ Role _ Number _ Description _ Suitability _ Revision	scale 1 : 100
		0001 _ UWTSD _ XX _ XX _ DR _ DesignerA104 _ Existing Plan _ SO _	date
		File Path: C:\Users\sophiemorg2000\Documents\Sophie\Uni\HND\BIM\Assignment 2 Architectural and structural.rte	05/06/21

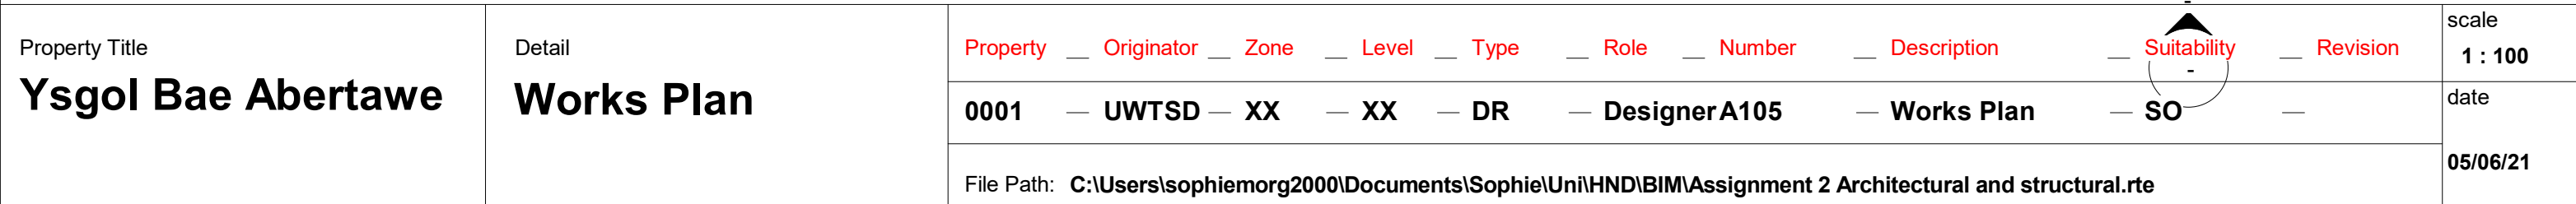


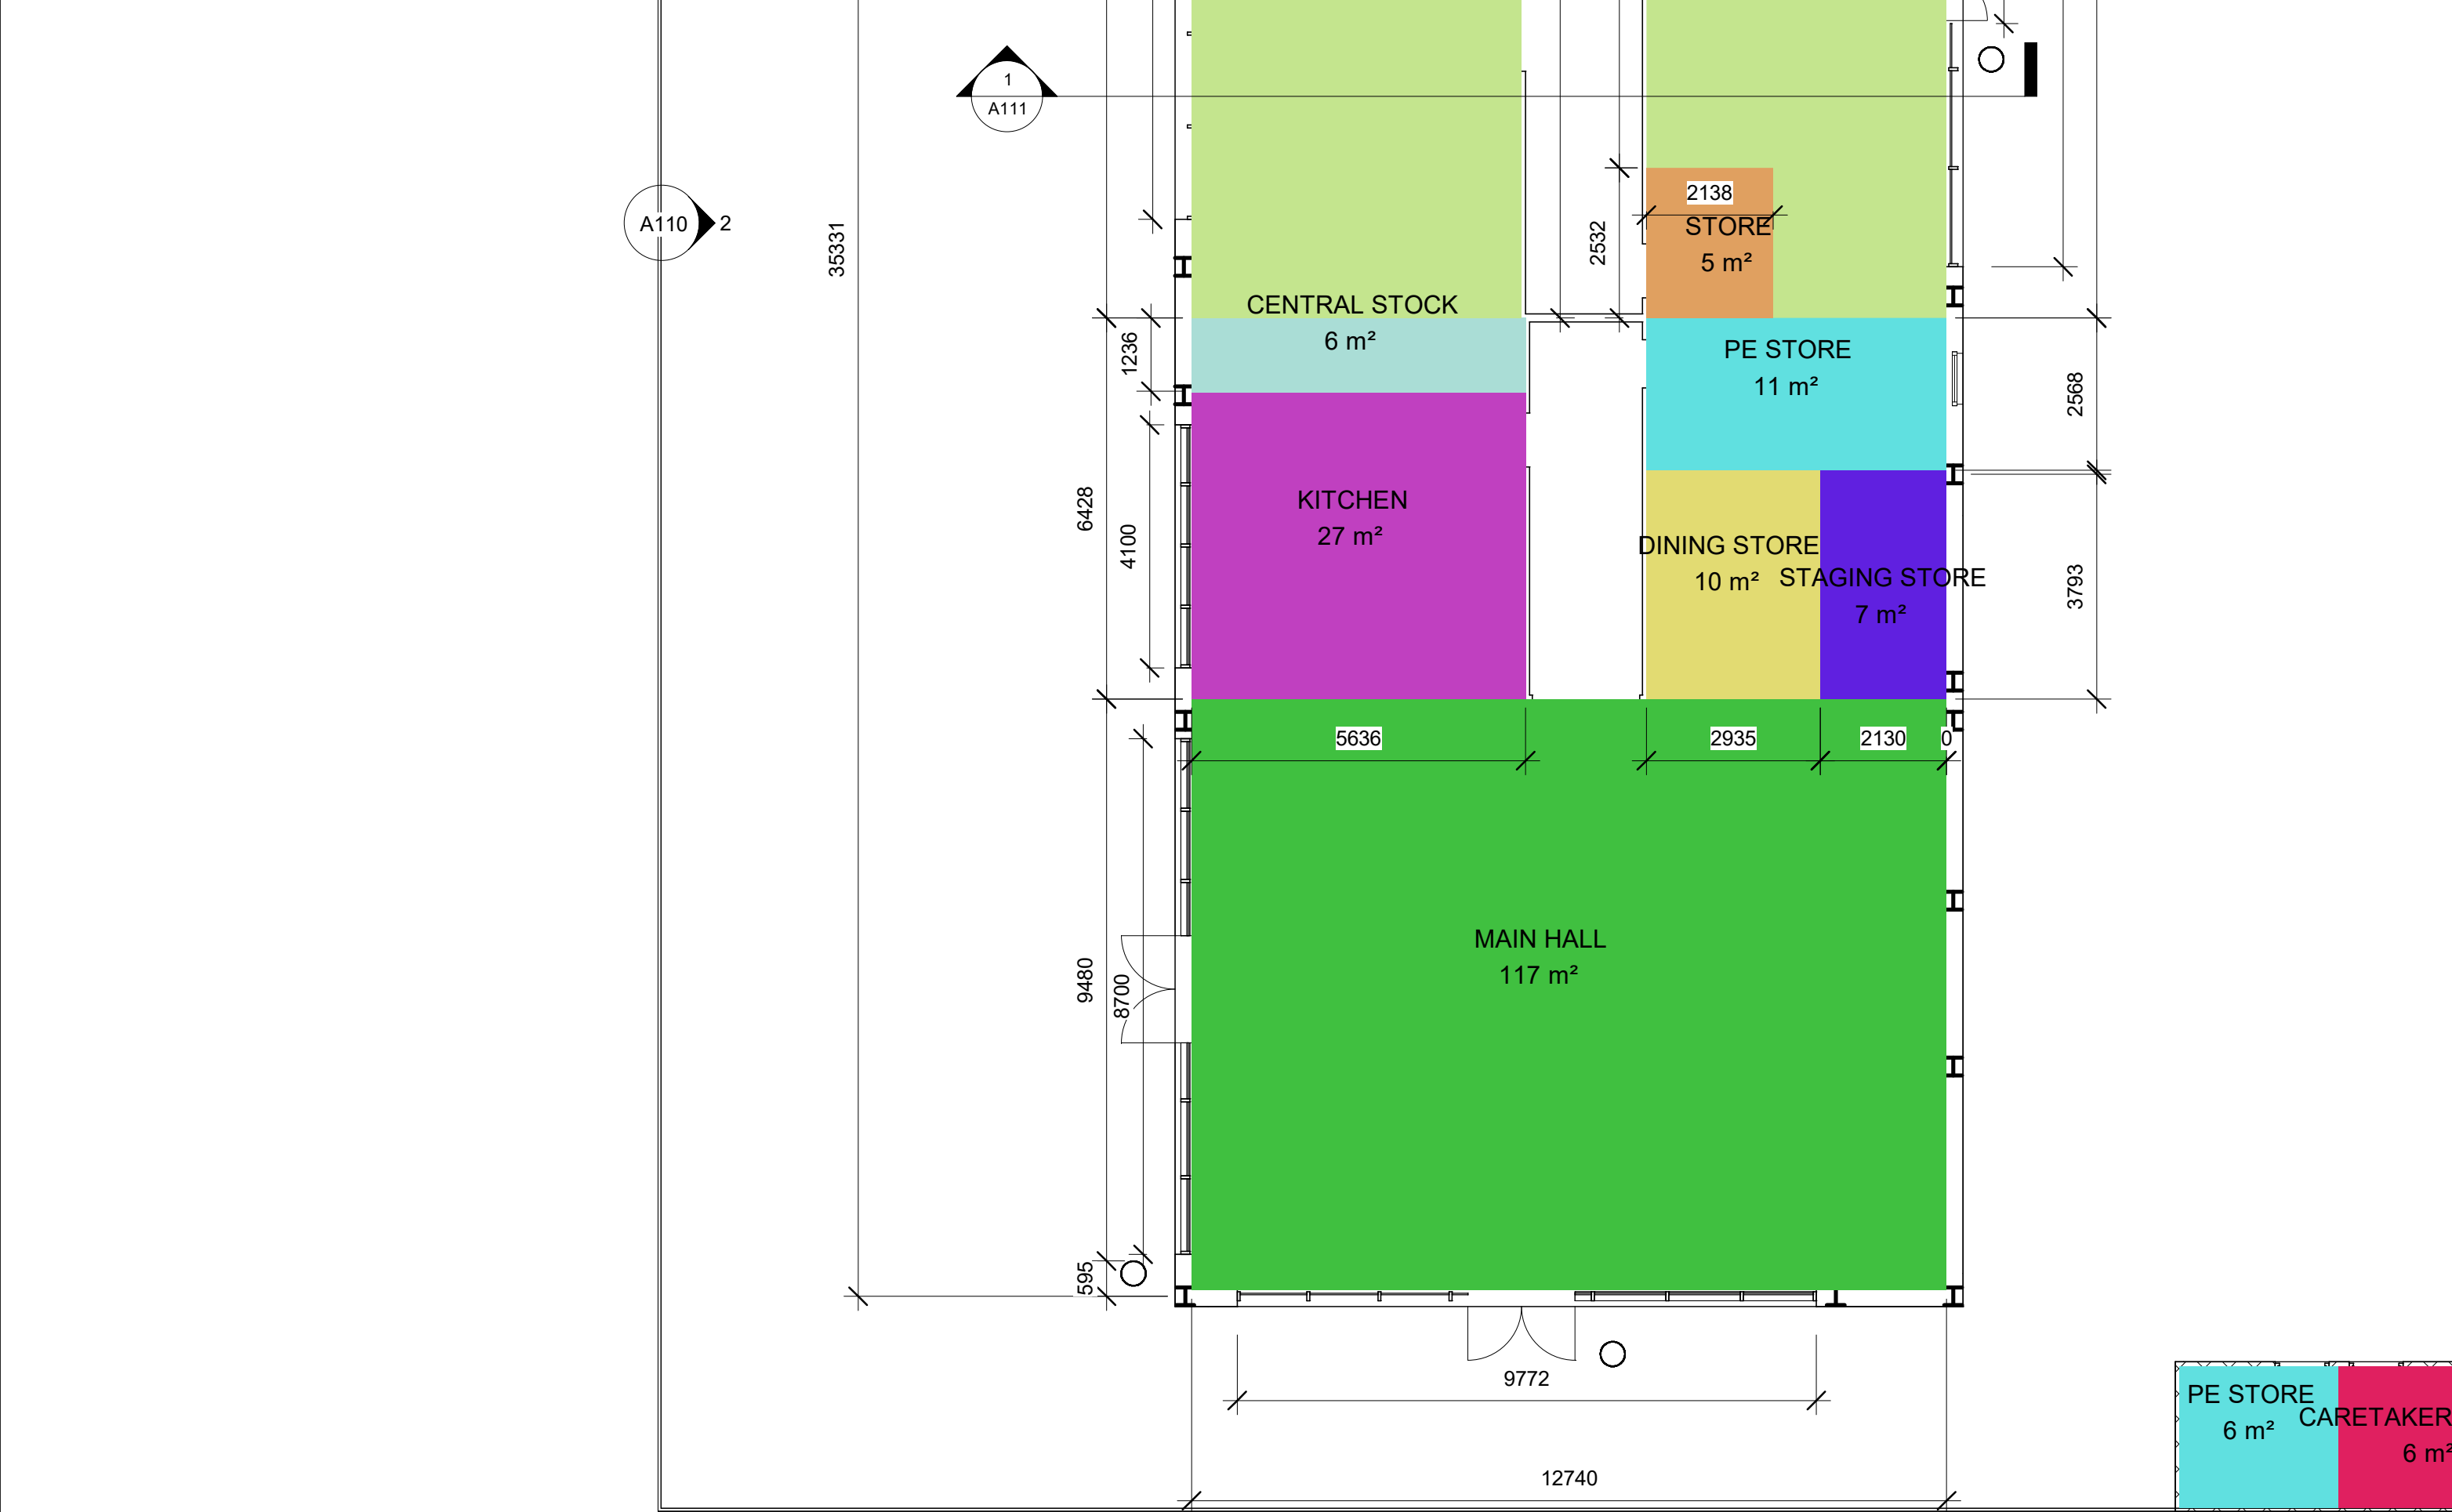

Property Title Ysgol Bae Abertawe	Detail Proposed Ground Floor Plan	Property — Originator — Zone — Level — Type — Role — Number — Description — Suitability — Revision										scale 1 : 100
		0001 — UWTSD — XX — XX — DR — DesignerA106 — Proposed Ground Floor — SO —										date
		File Path: C:\Users\sophiemorg2000\Documents\Sophie\Uni\HND\BIM\Assignment 2 Architectural and structural.rte										05/06/21


0 - Proposed Ground Floor Plan

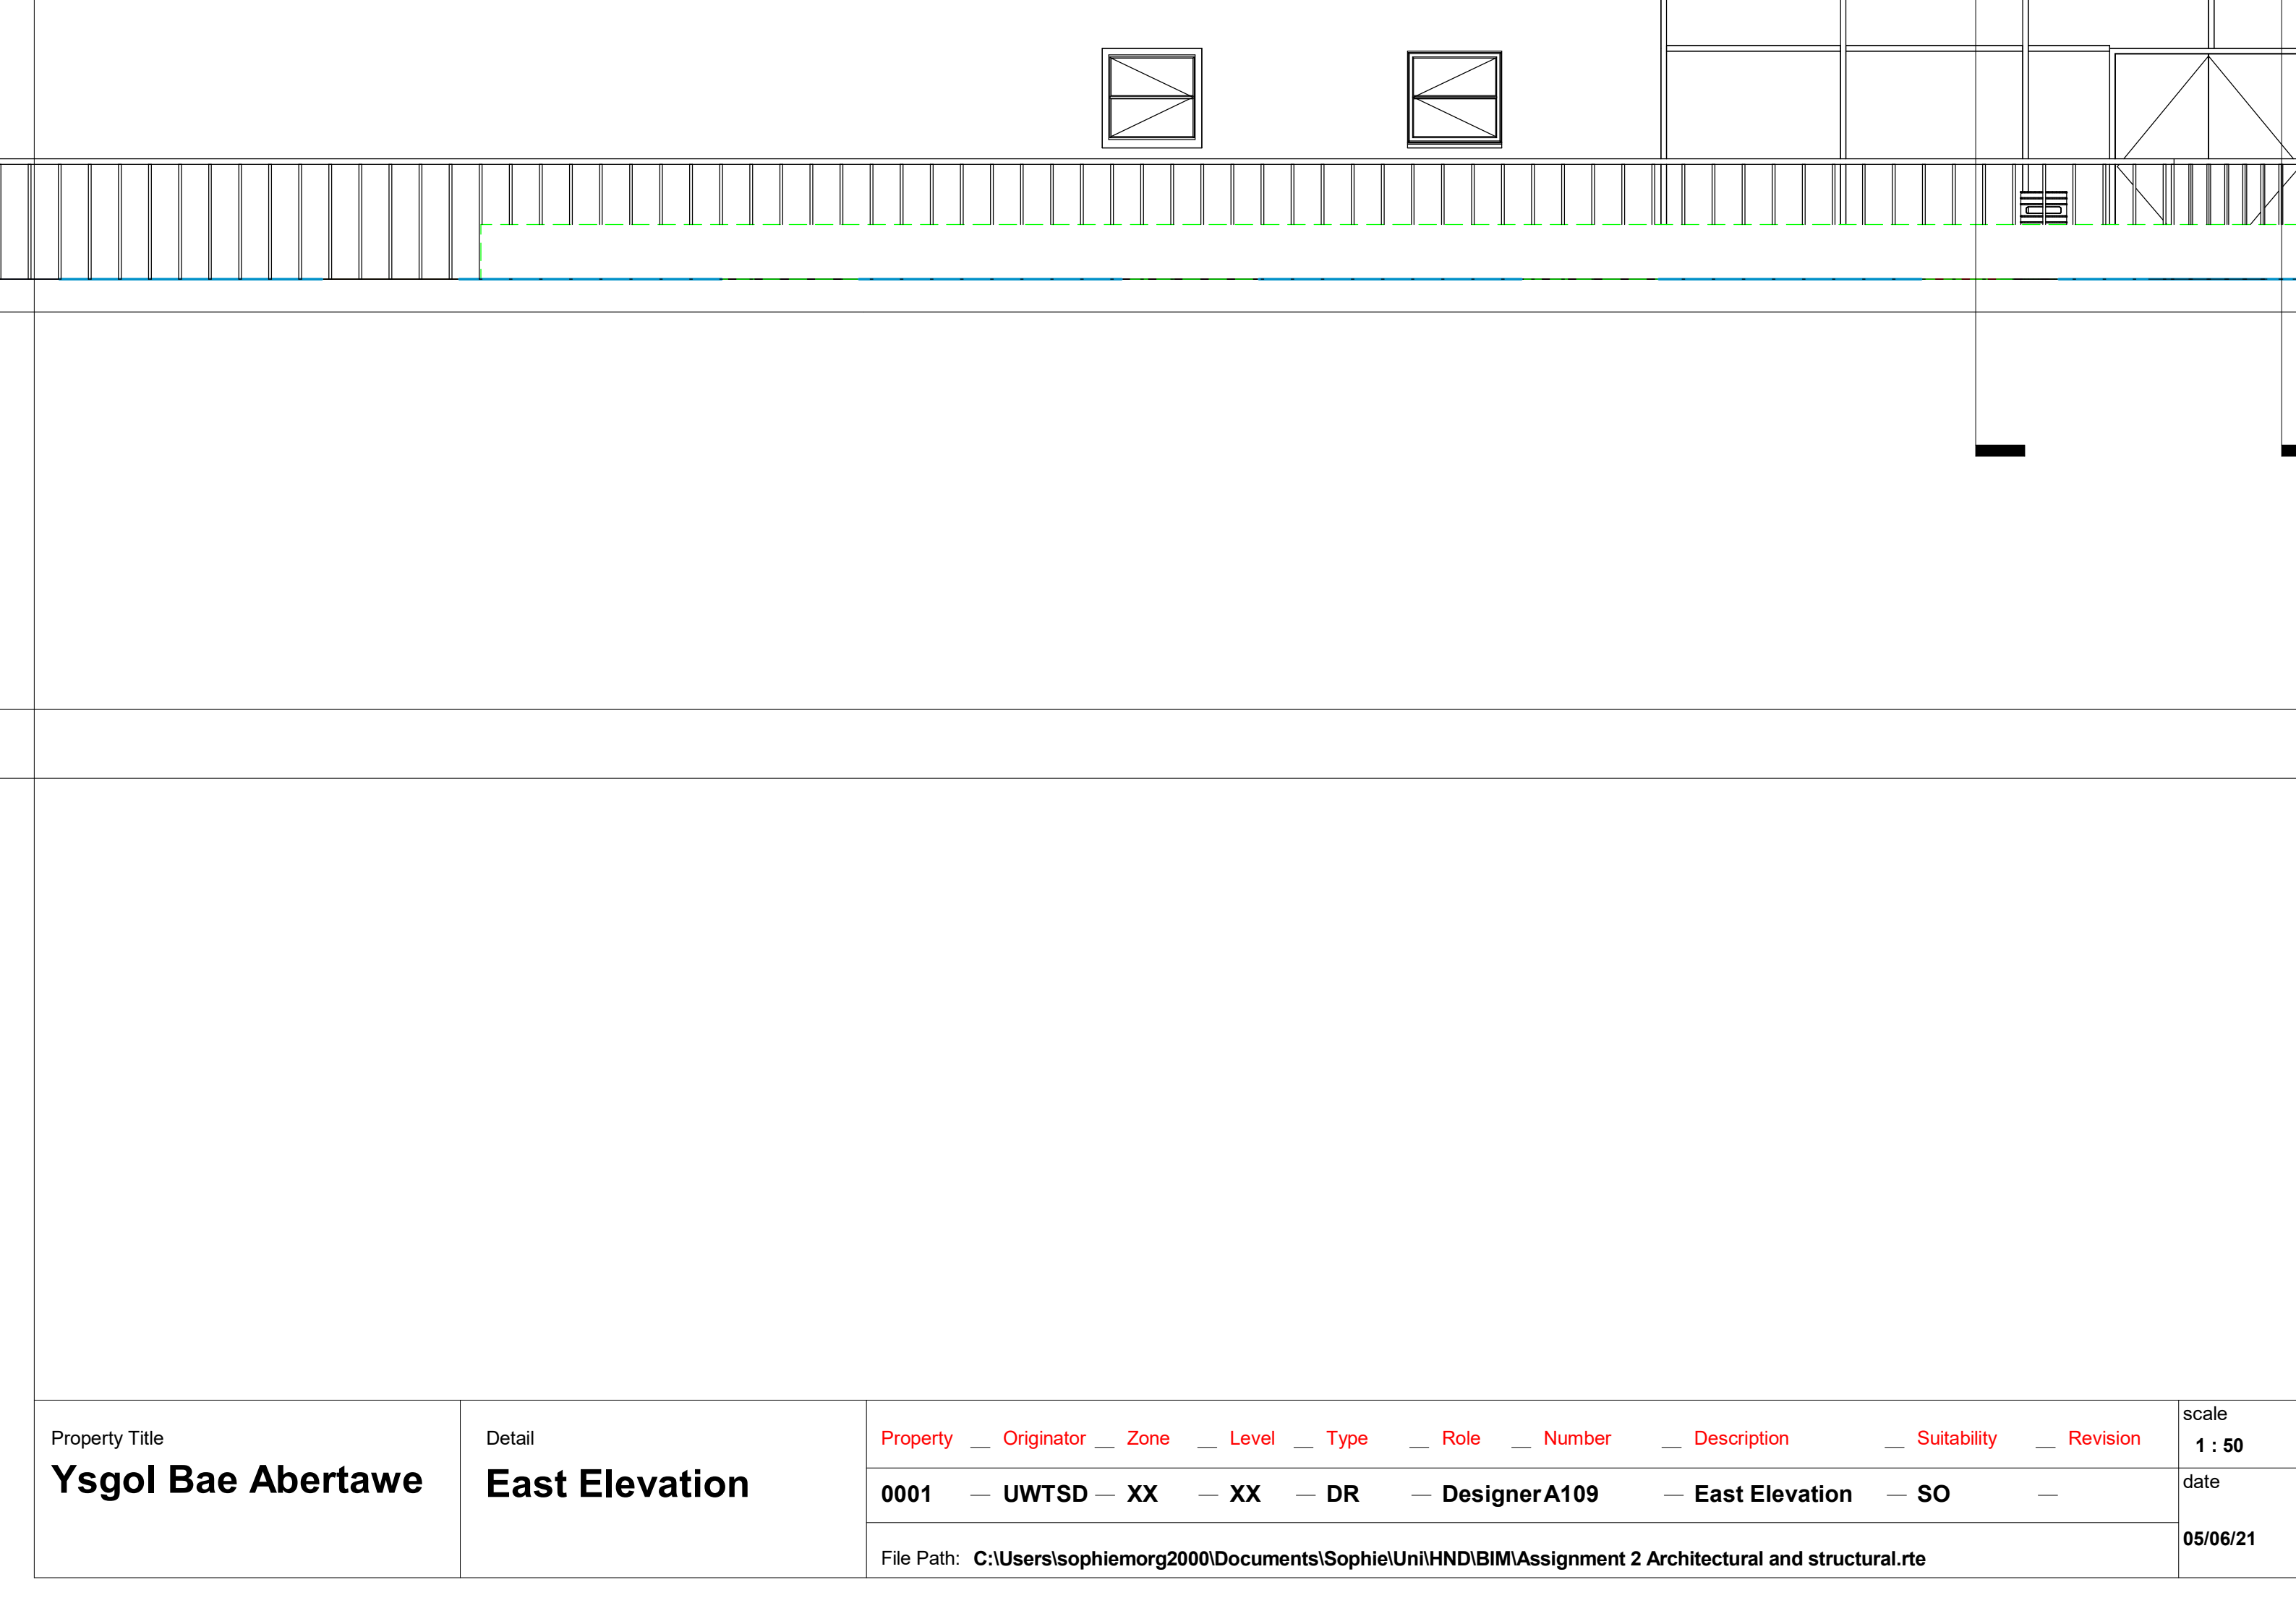

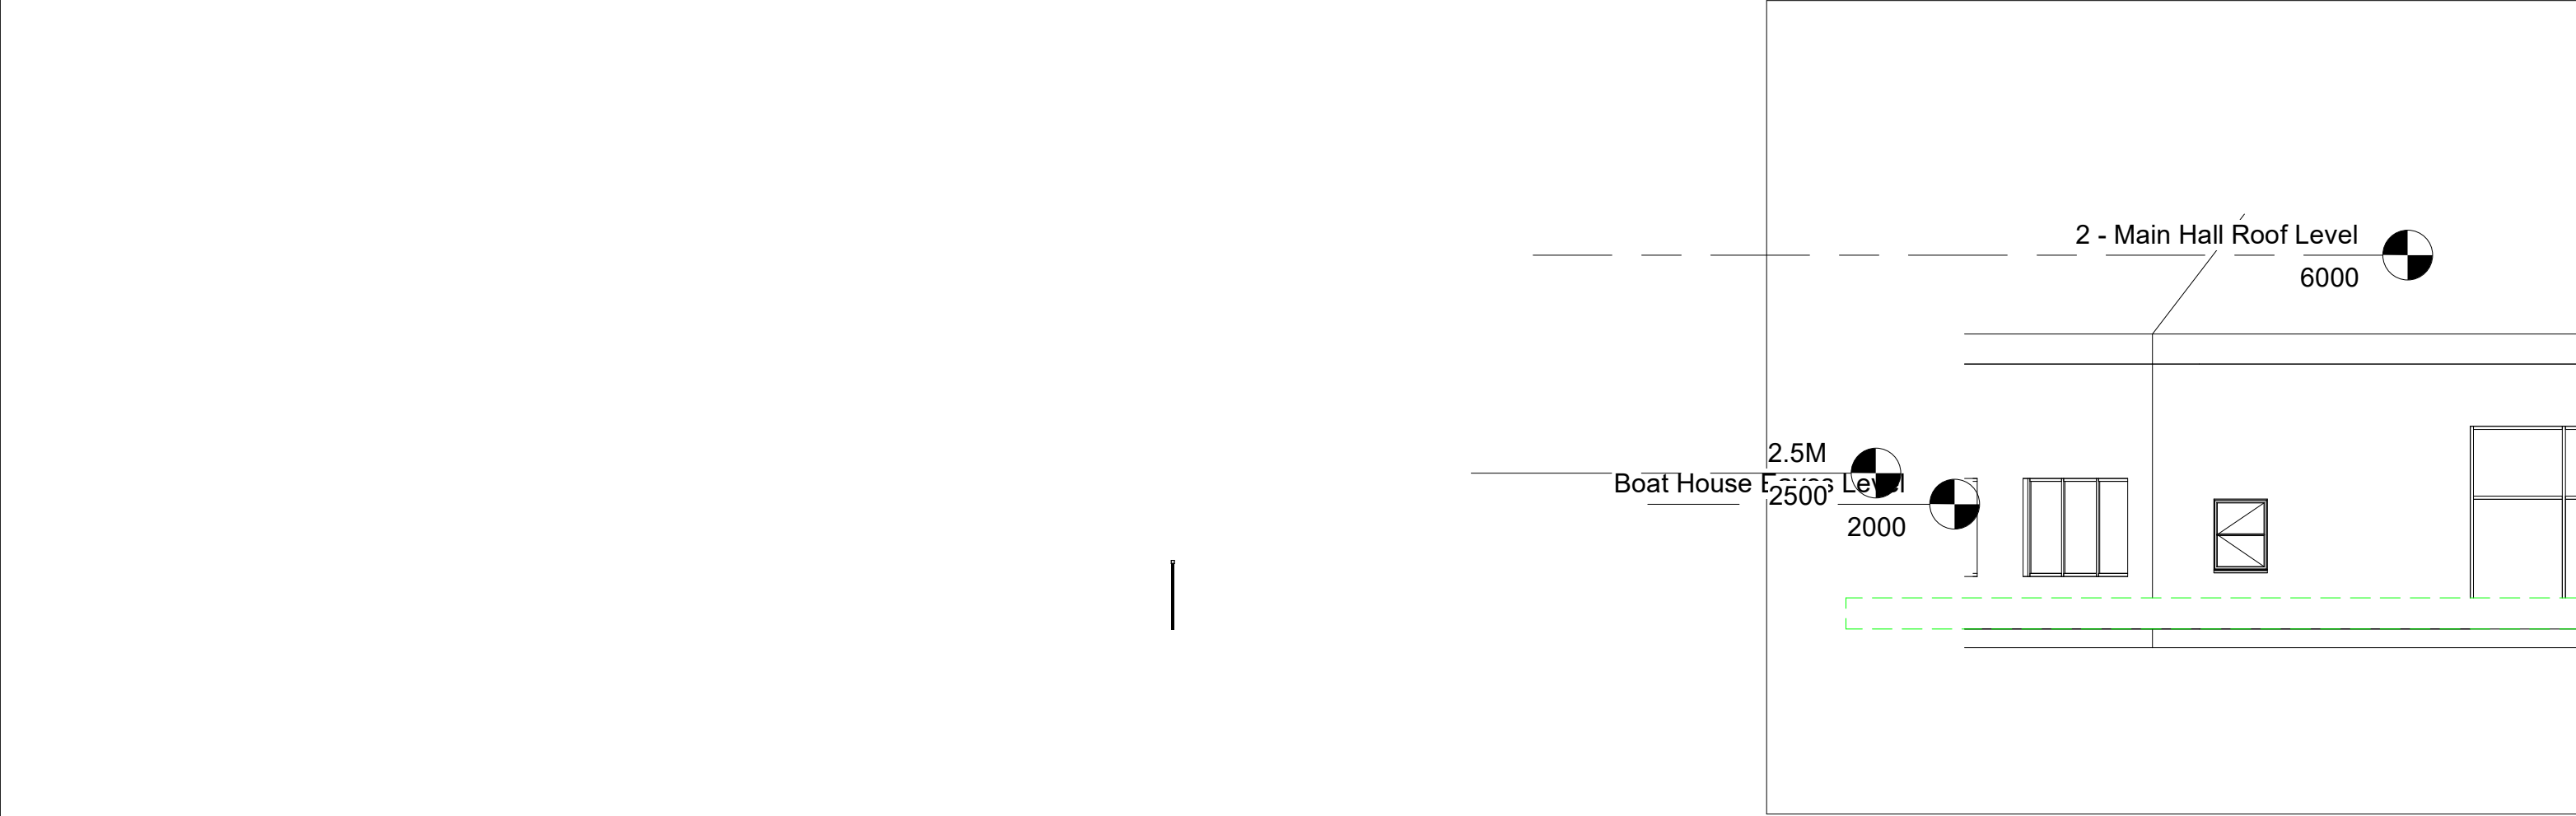

2 West Elevation
1 : 100

Property Title Ysgol Bae Abertawe	Detail North and West Elevation	Property _ Originator _ Zone _ Level _ Type _ Role _ Number _ Description _ Suitability _ Revision	scale 1 : 100
		0001 _ UWTSD _ XX _ XX _ DR _ DesignerA110 _ North and West Elevation _ SO _	date
		File Path: C:\Users\sophiemorg2000\Documents\Sophie\Uni\HND\BIM\Assignment 2 Architectural and structural.rte	05/06/21

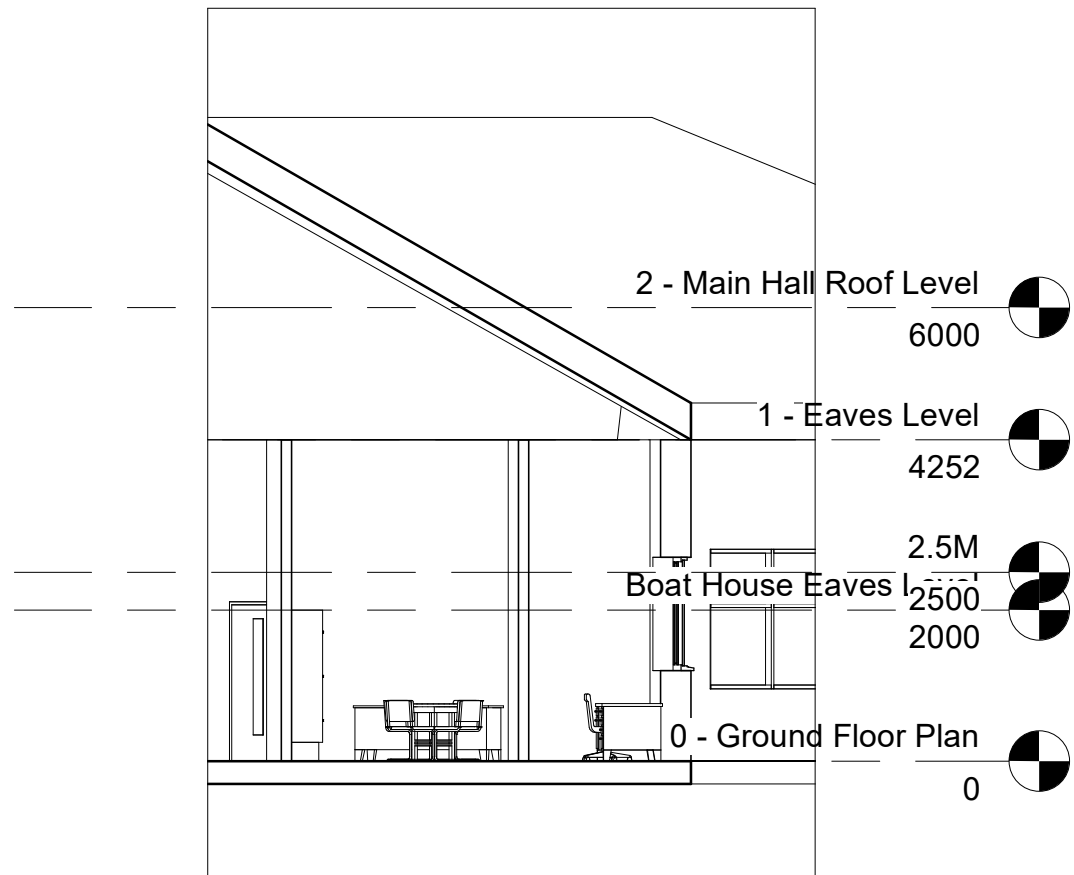

3

Staff Room/Head Office

1 : 100

Property Title Ysgol Bae Abertawe	Detail Sections	Property _ Originator _ Zone _ Level _ Type _ Role _ Number _ Description _ Suitability _ Revision	scale 1 : 100
		0001 _ UWTSD _ XX _ XX _ DR _ DesignerA111 _ Sections _ SO _	date
		File Path: C:\Users\sophiemorg2000\Documents\Sophie\Uni\HND\BIM\Assignment 2 Architectural and structural.rte	05/06/21



2

Classroom Visualisation

Property Title Ysgol Bae Abertawe	Detail Visualisations	Property _ Originator _ Zone _ Level _ Type _ Role _ Number _ Description _ Suitability _ Revision	scale
		0001 _ UWTSD _ XX _ XX _ DR _ S _ A112 _ Visualisations _ SO _	date
		File Path: C:\Users\sophiemorg2000\Documents\Sophie\Uni\HND\BIM\Assignment 2 Architectural and structural.rte	05/07/21