

Project Name: Ass 2

UPRN Code: 0001

Originator Code:


Discipline : Designer

Drawn By: Eleanor


Checked By: Gavin

Date: 04/28/24


Project Status: In Progress

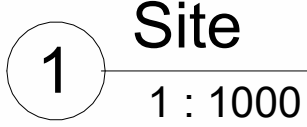


Property Title Ass 2	Detail Site plan	Property — Originator — (zone Functional Breakdown — Level) Spatial Breakdown — (Type) Form — Discipline — Number — Description — Status — Revision										scale 1 : 1000	drawn Eleanor	 Prifysgol Cymru Y Drindod Dewi Sant University of Wales Trinity Saint David	(S0) UNCONTROLLED Not to be used as a reference document Check Status Before Quoting	Rev/Date/By	
		0001 — — XX — — — DesignerA2 — Site plan — In Progress —										date 04/28/24	checked Gavin			Revision	
		File Path: C:\Users\elea\OneDrive - University of Wales Trinity Saint David\BIM\PR1-001-V1-ZZ-M3-B-0001.rvt															

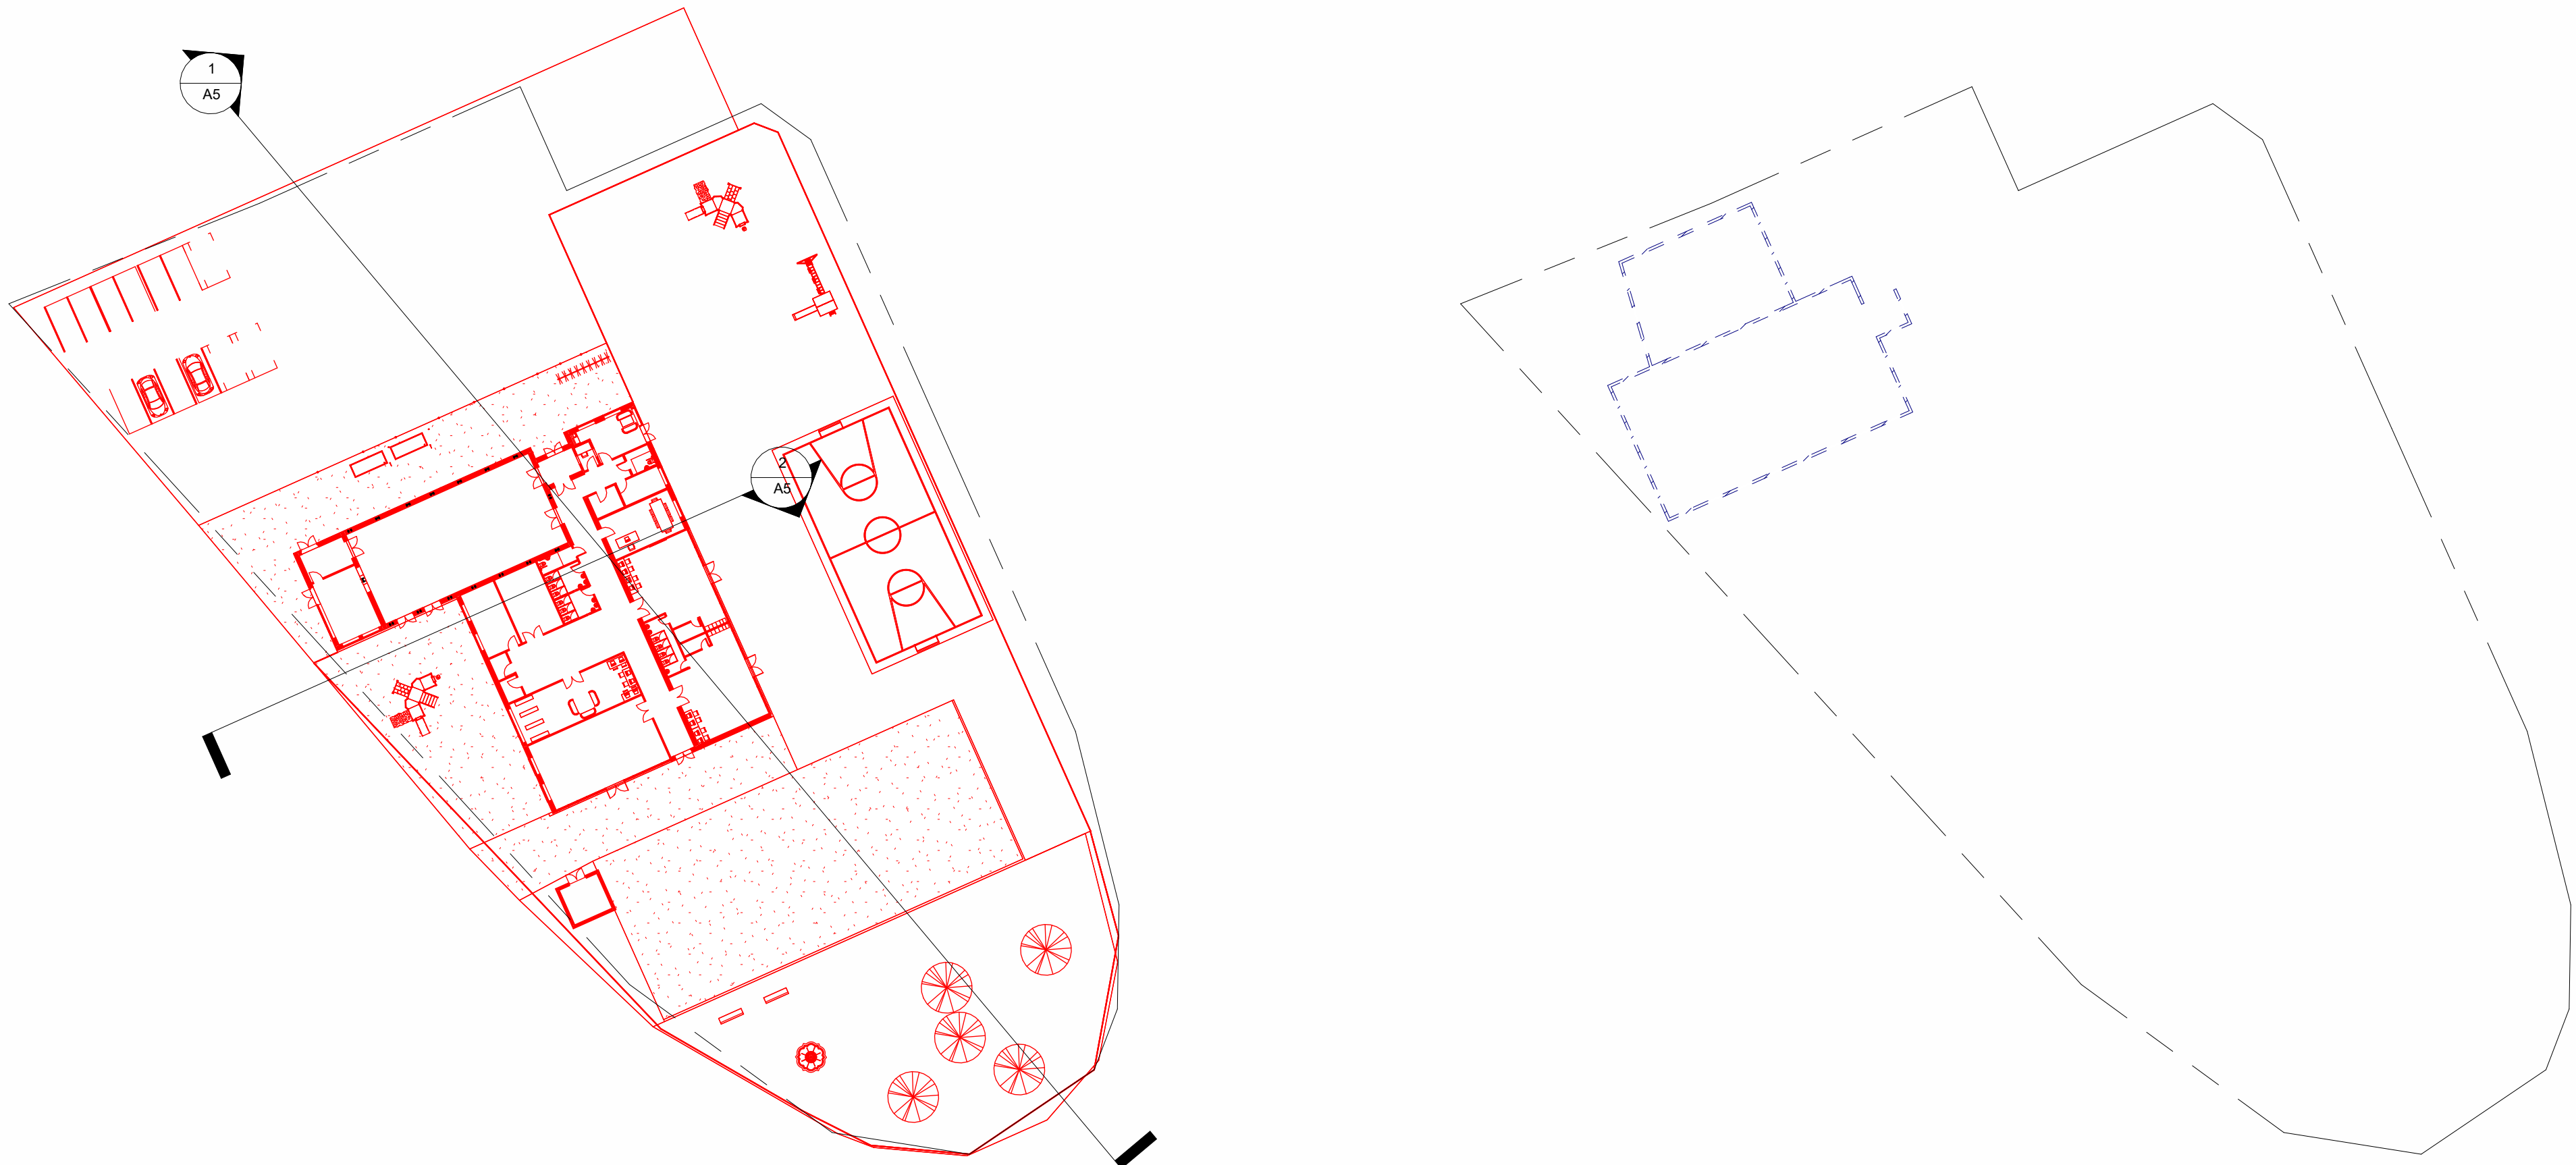


2 0- GF existing
1 : 500

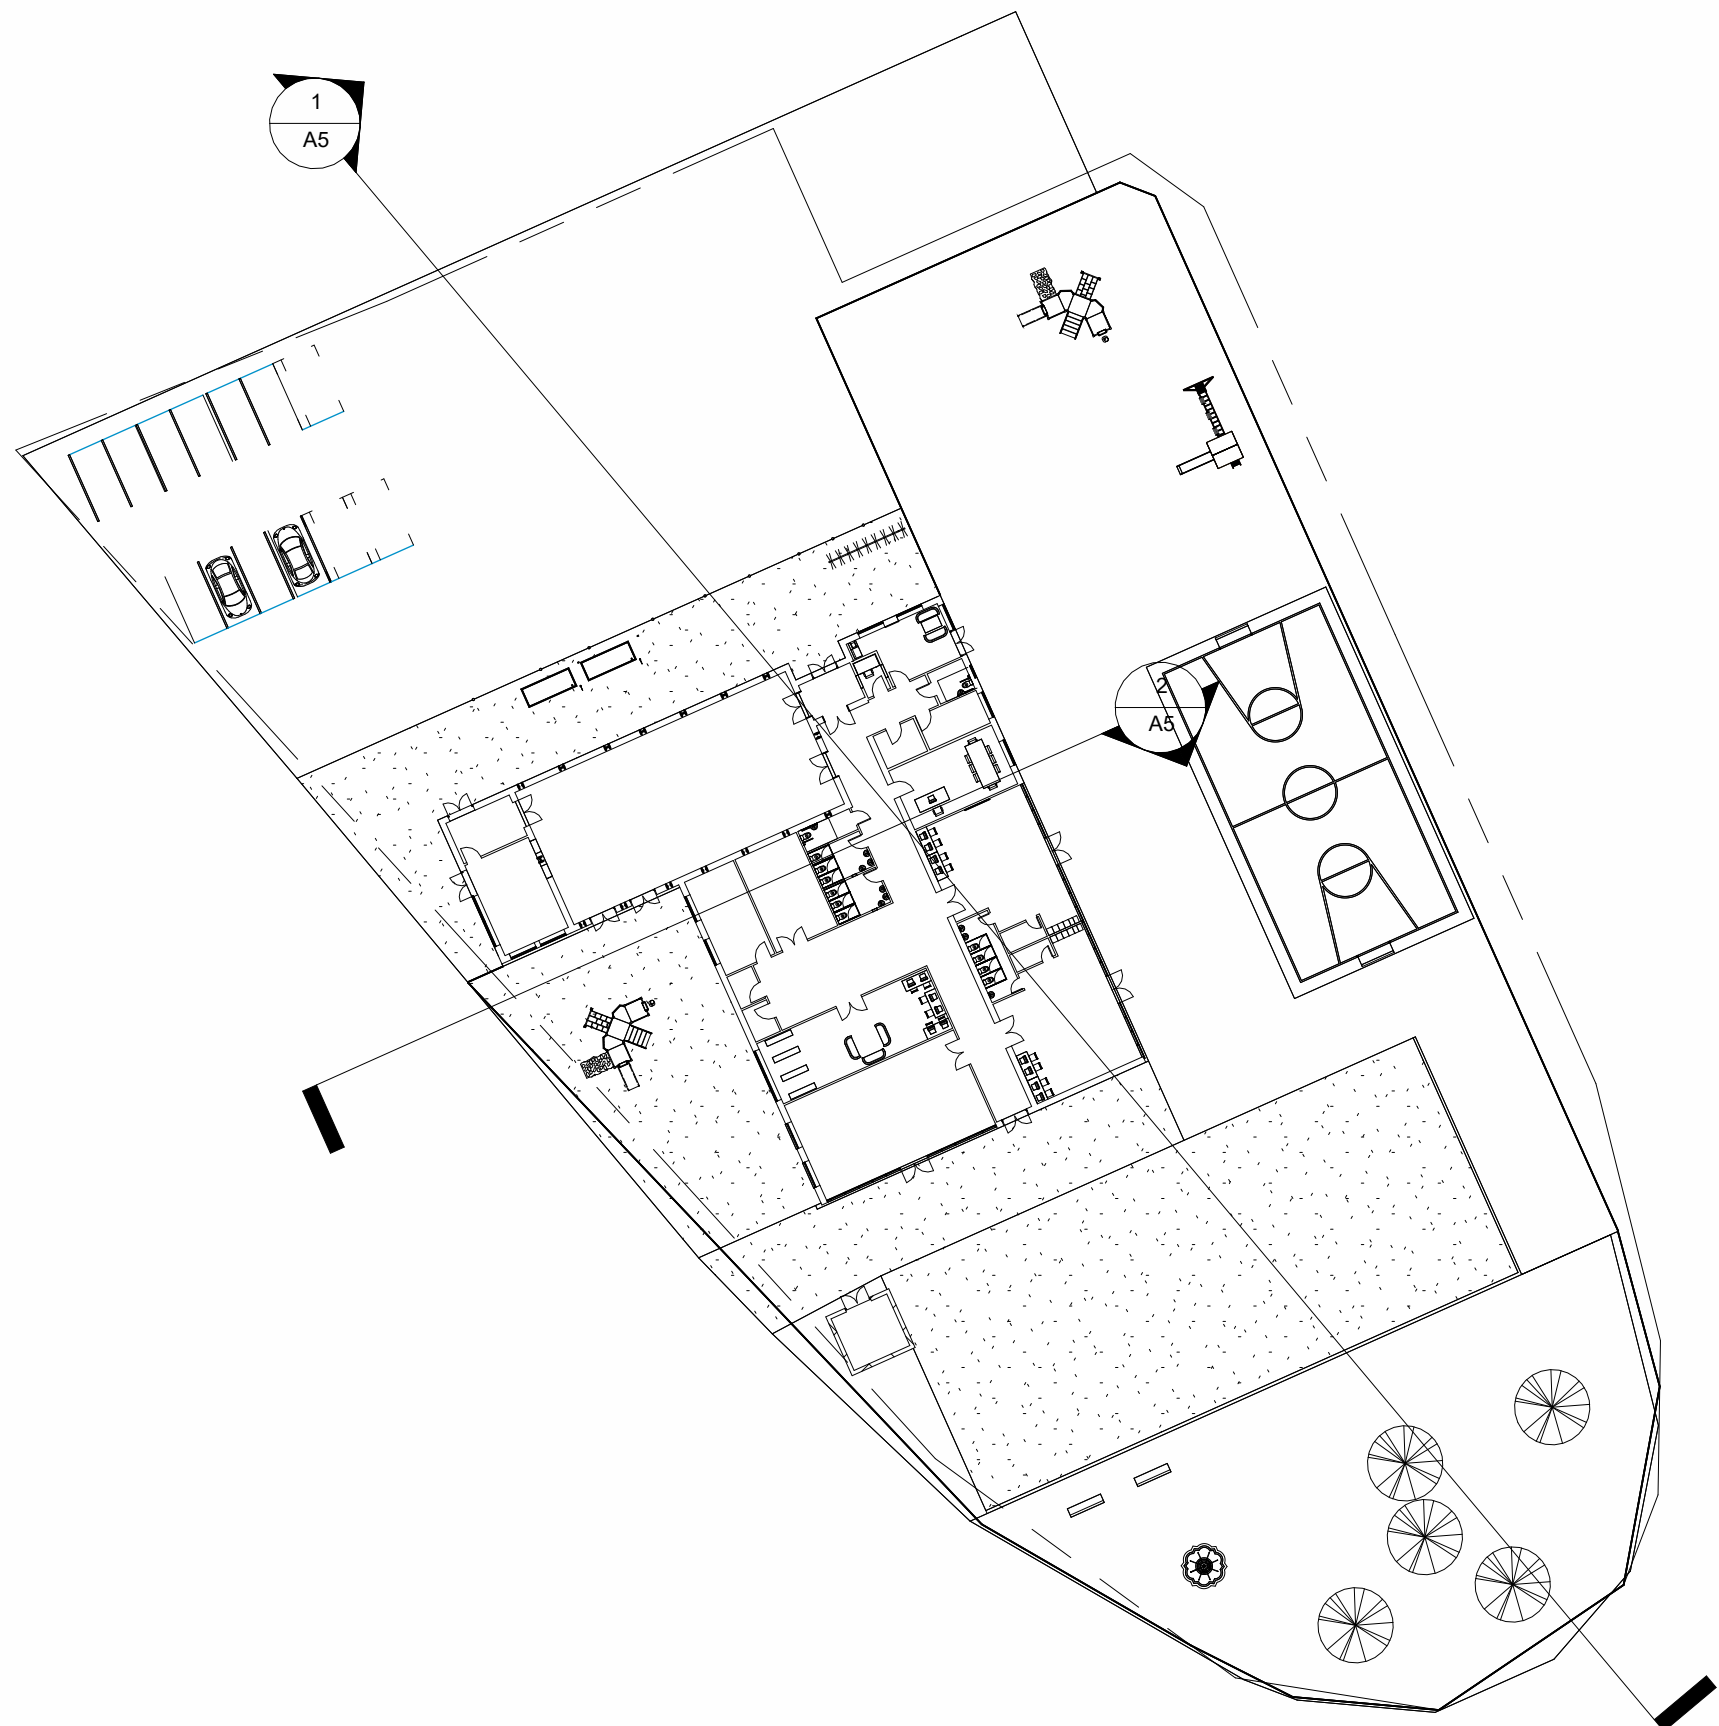


3 0- GF proposed
1 : 500

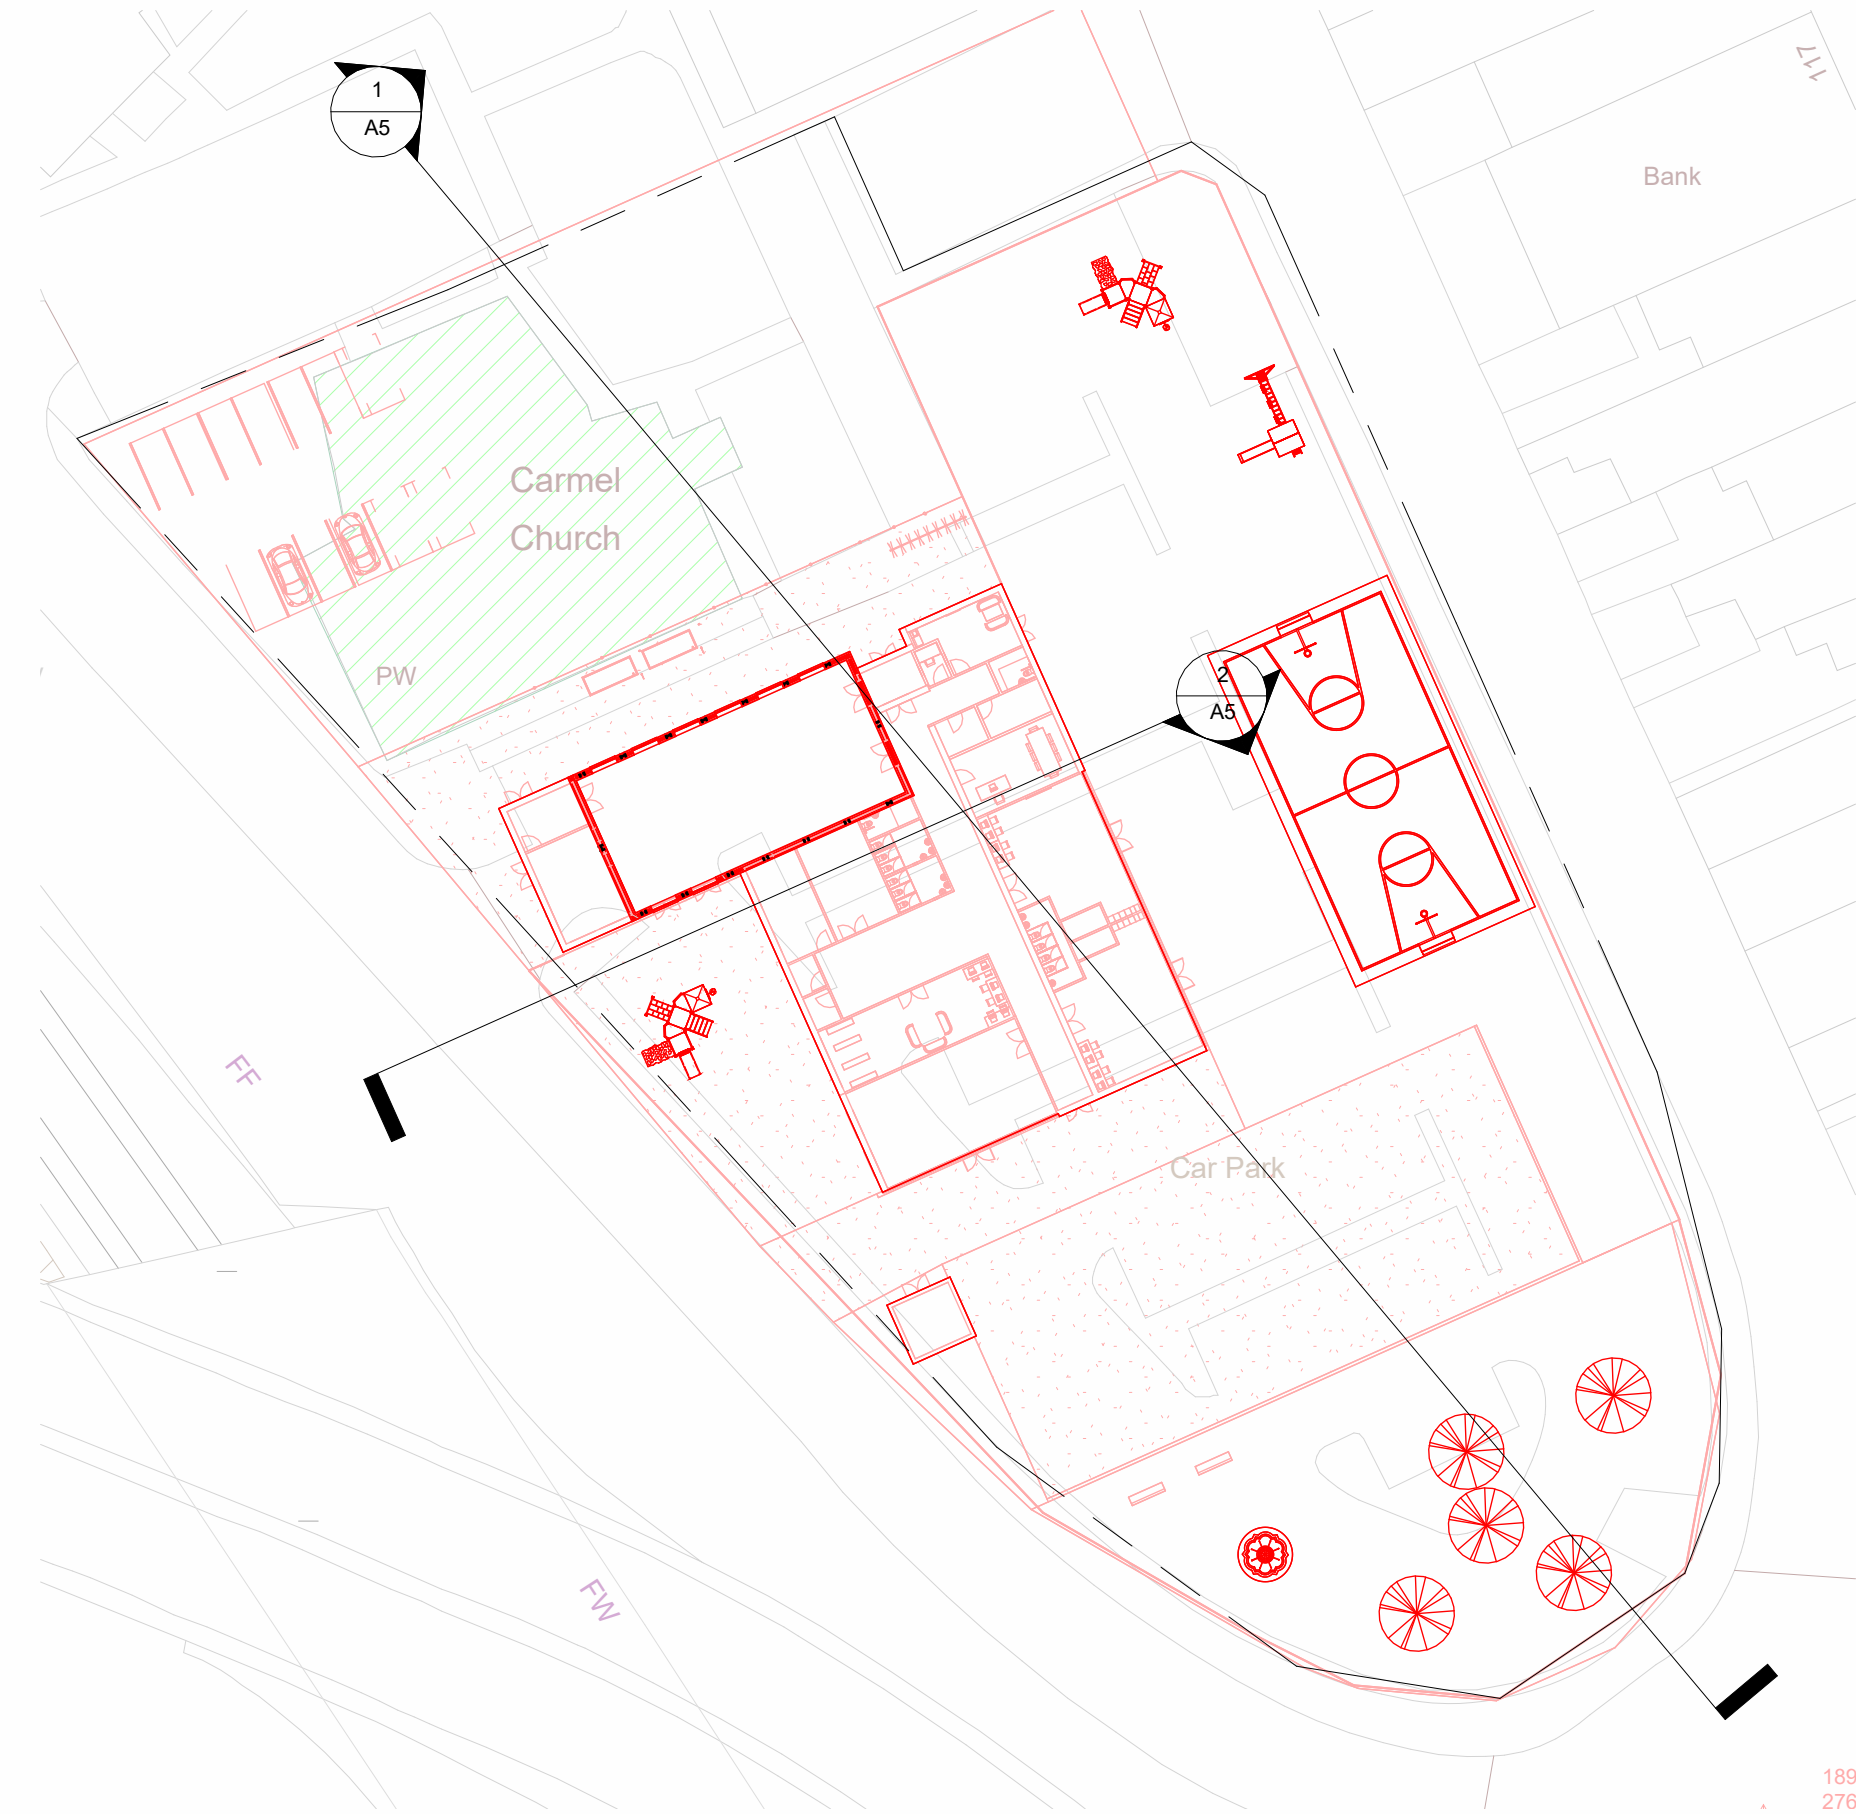


6 1- FF works
1 : 500

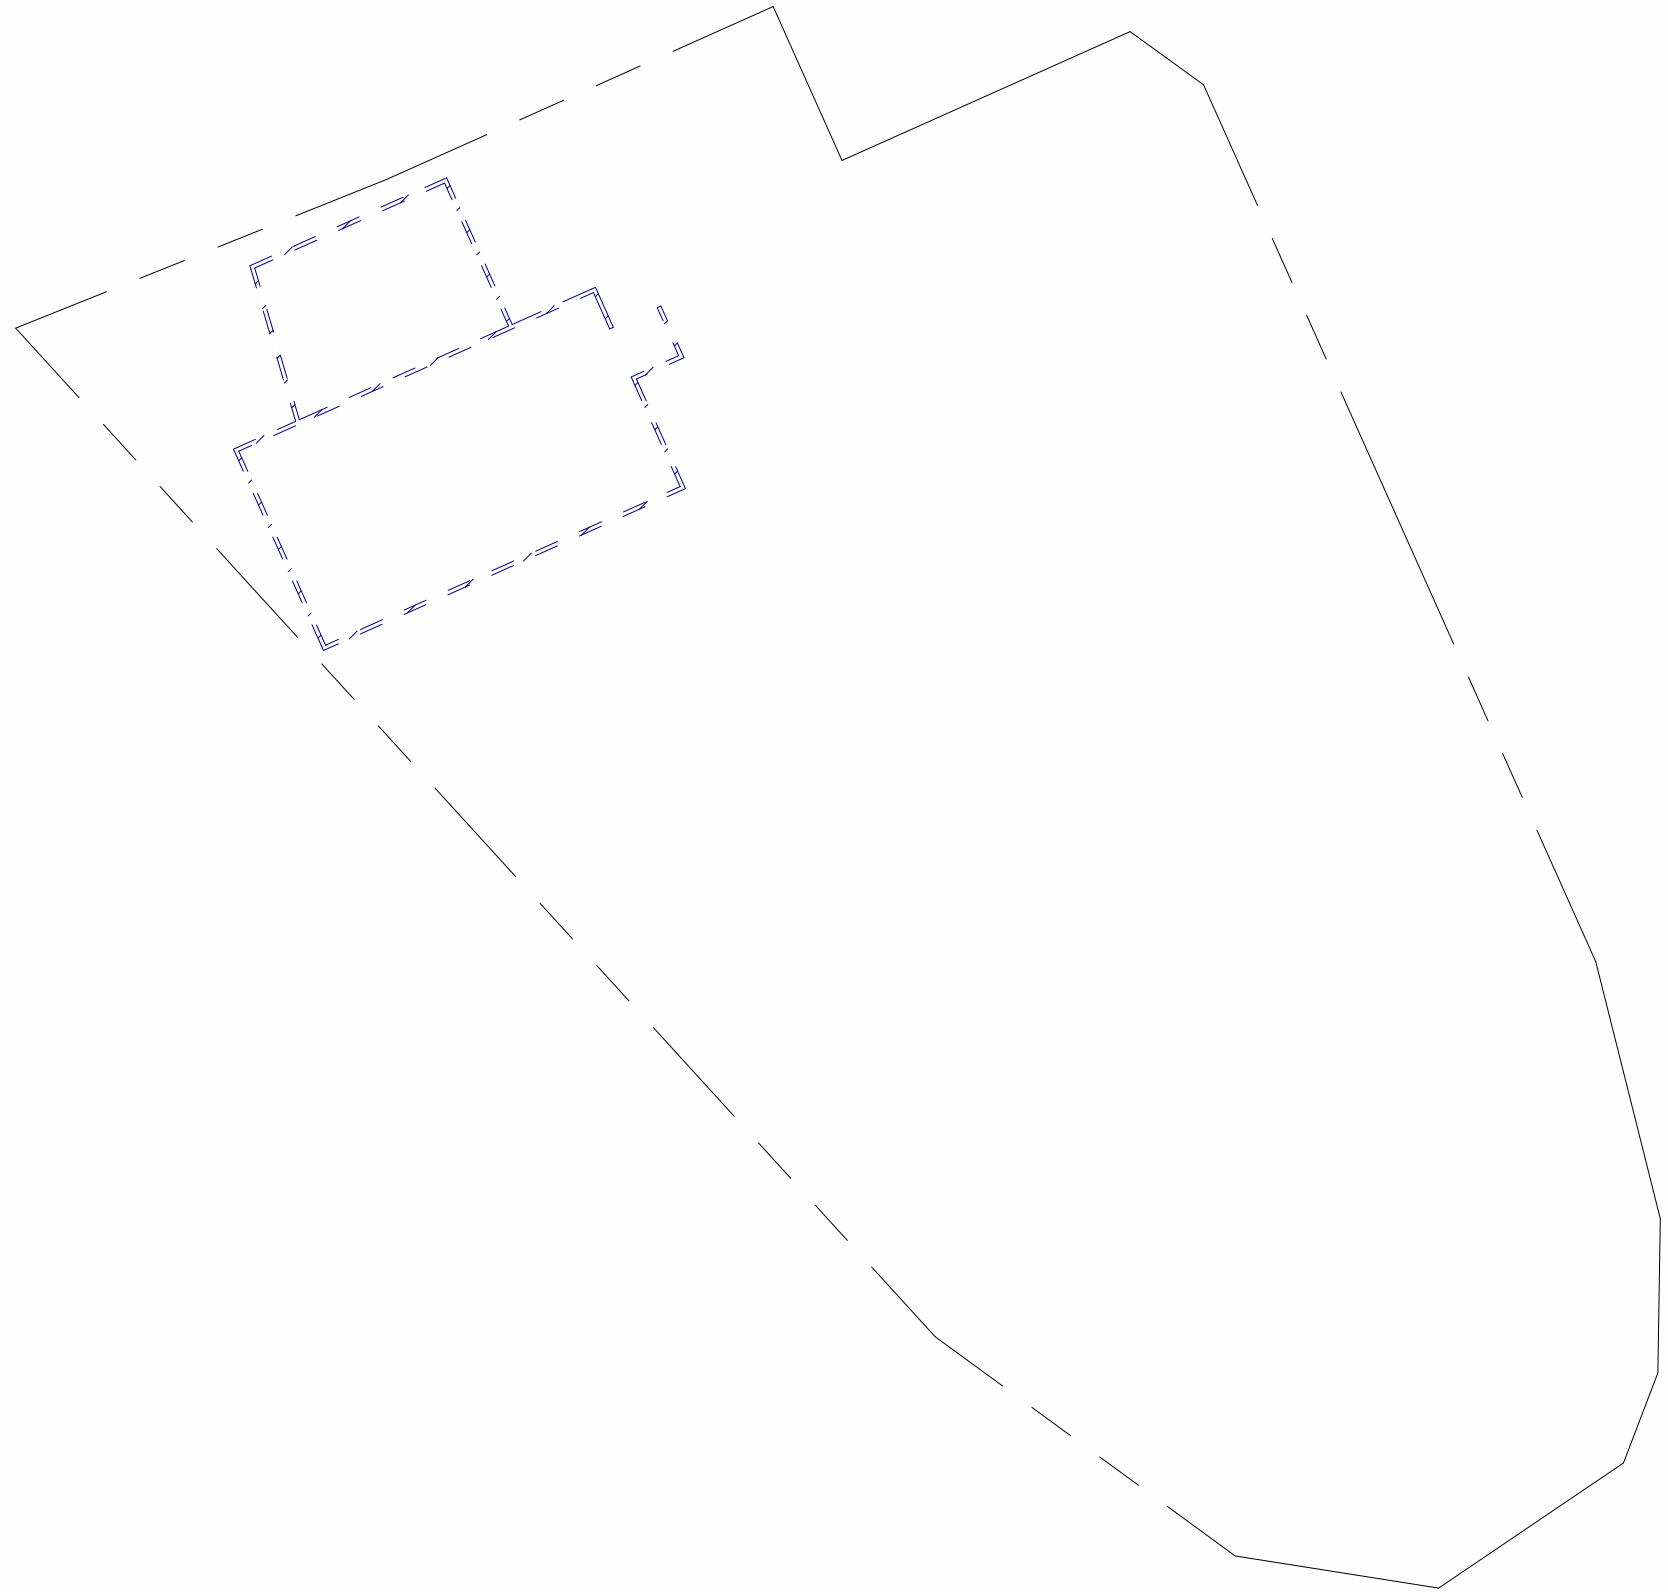


5 1- FF proposed
1 : 500

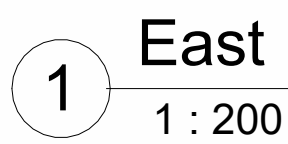

East
1 : 200

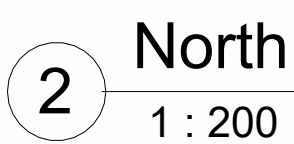


2 North
1 : 200

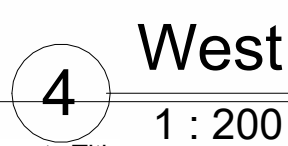


West
1 : 200

4 Property Title Ass 2	1 : 200	Detail Elevations	Property — Originator — (zone) Functional Breakdown — (Level) Spatial Breakdown — (Type) Form — Discipline — Number — Description — Status — Revision										scale 1 : 200	drawn Eleanor	 Prifysgol Cymru Y Drindod Dewi Sant University of Wales Trinity Saint David	(S0) UNCONTROLLED Not to be used as a reference document Check Status Before Quoting	Rev/Date/By	
			0001 — — XX — — — Designer A4 — Elevations — In Progress										date 04/28/24	checked			Gavin SA1 Campus King's Road Swansea SA1 8HQ	Revision
			File Path: C:\Users\eleant\OneDrive - University of Wales Trinity Saint David\BIM\PR1-001-V1-ZZ-M3-B-0001.rvt															

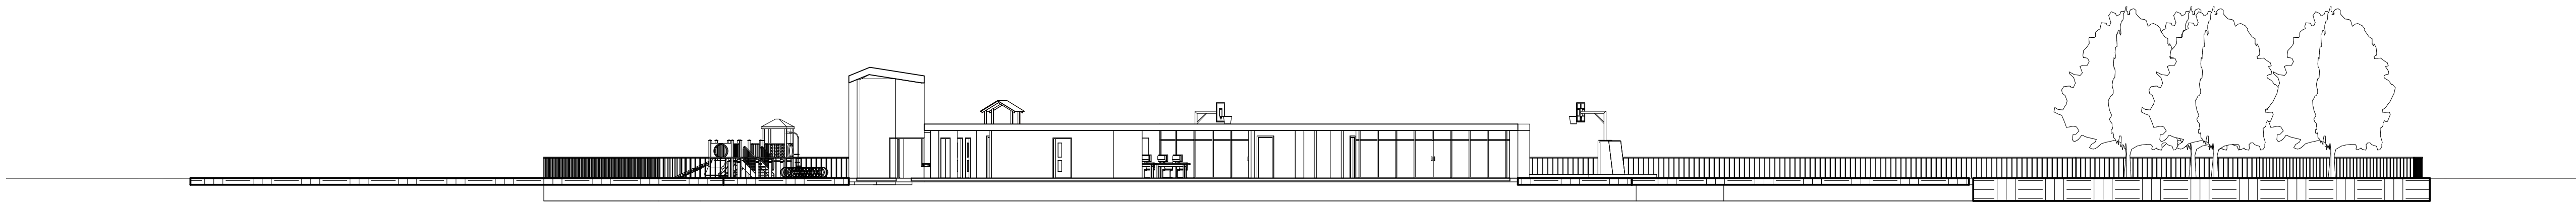

1 long section
1 : 200

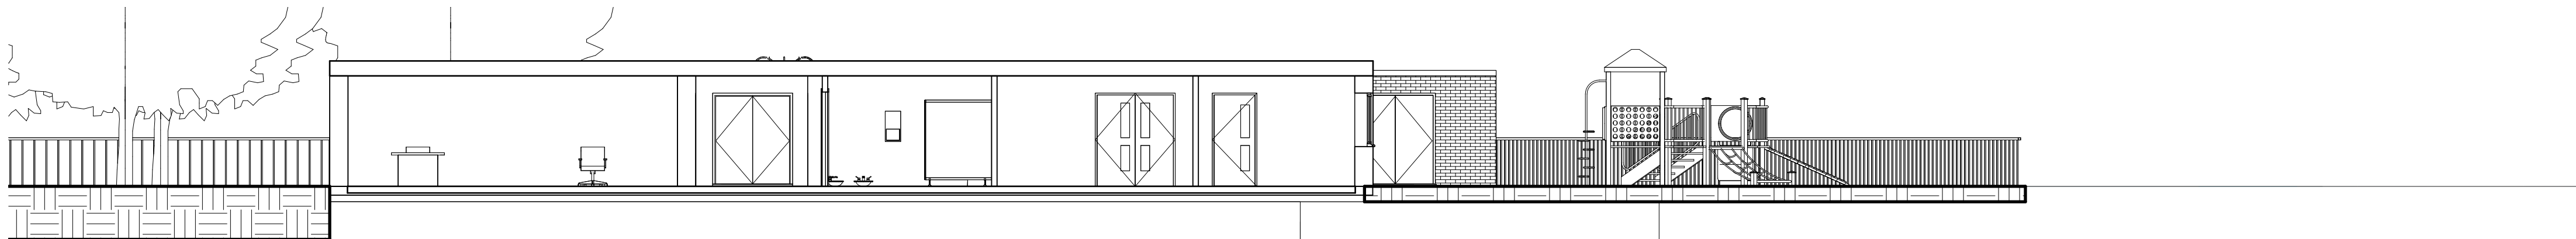

2 short section
1 : 100