


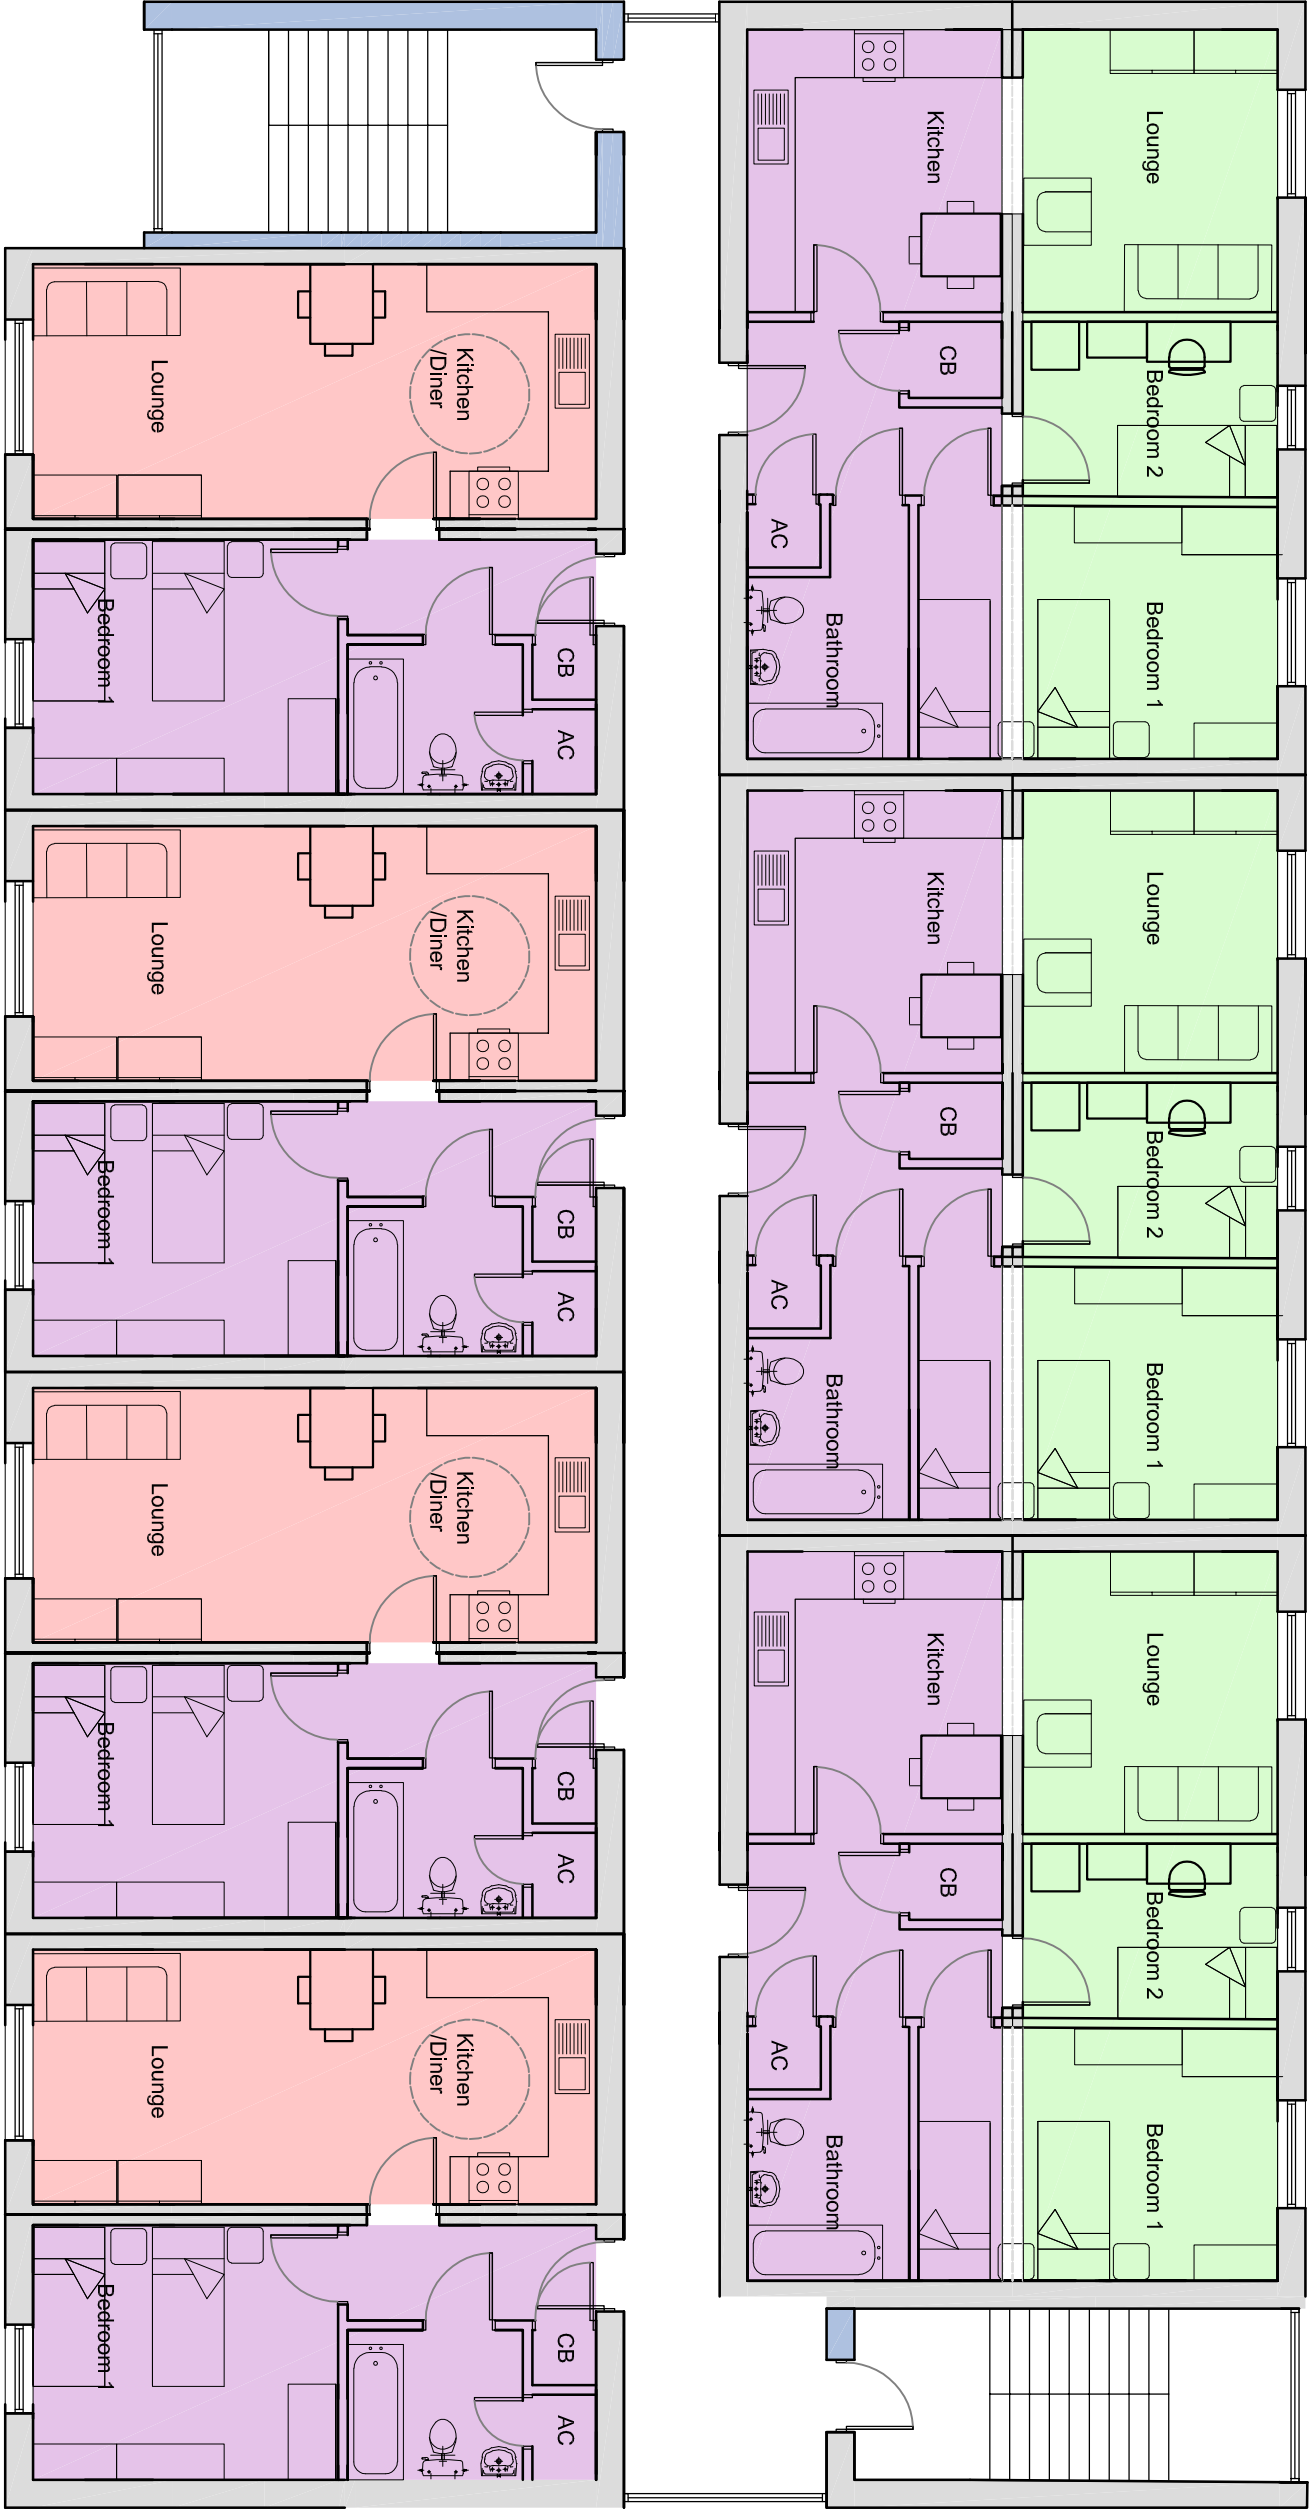

Construction ☒

Client			
Project			
Data Bell Construction Second Floor Plans			
Title			
Bedroom Modules			
Drawn By	Date	Job No	Rev
MJ	Jan 2021		
Scale	DO NOT SCALE		Drawing No
1:100 @ A3			01