

Project Name: Ysgol Gwangwili

UPRN Code: 5010

Originator Code: UWTSD

Discipline : A

Drawn By: A.J


Checked By: G.T

Date: 04/23/23

Project Status: S1




ACBA 5010
BIM : LEVEL 5

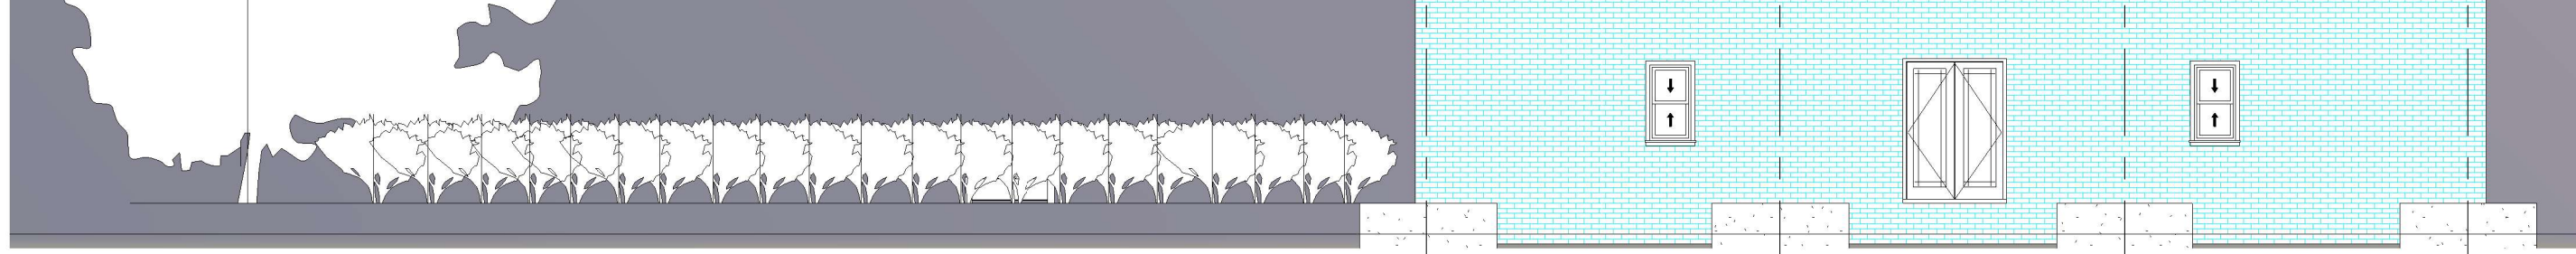

Proposed South Elevation

1 : 100

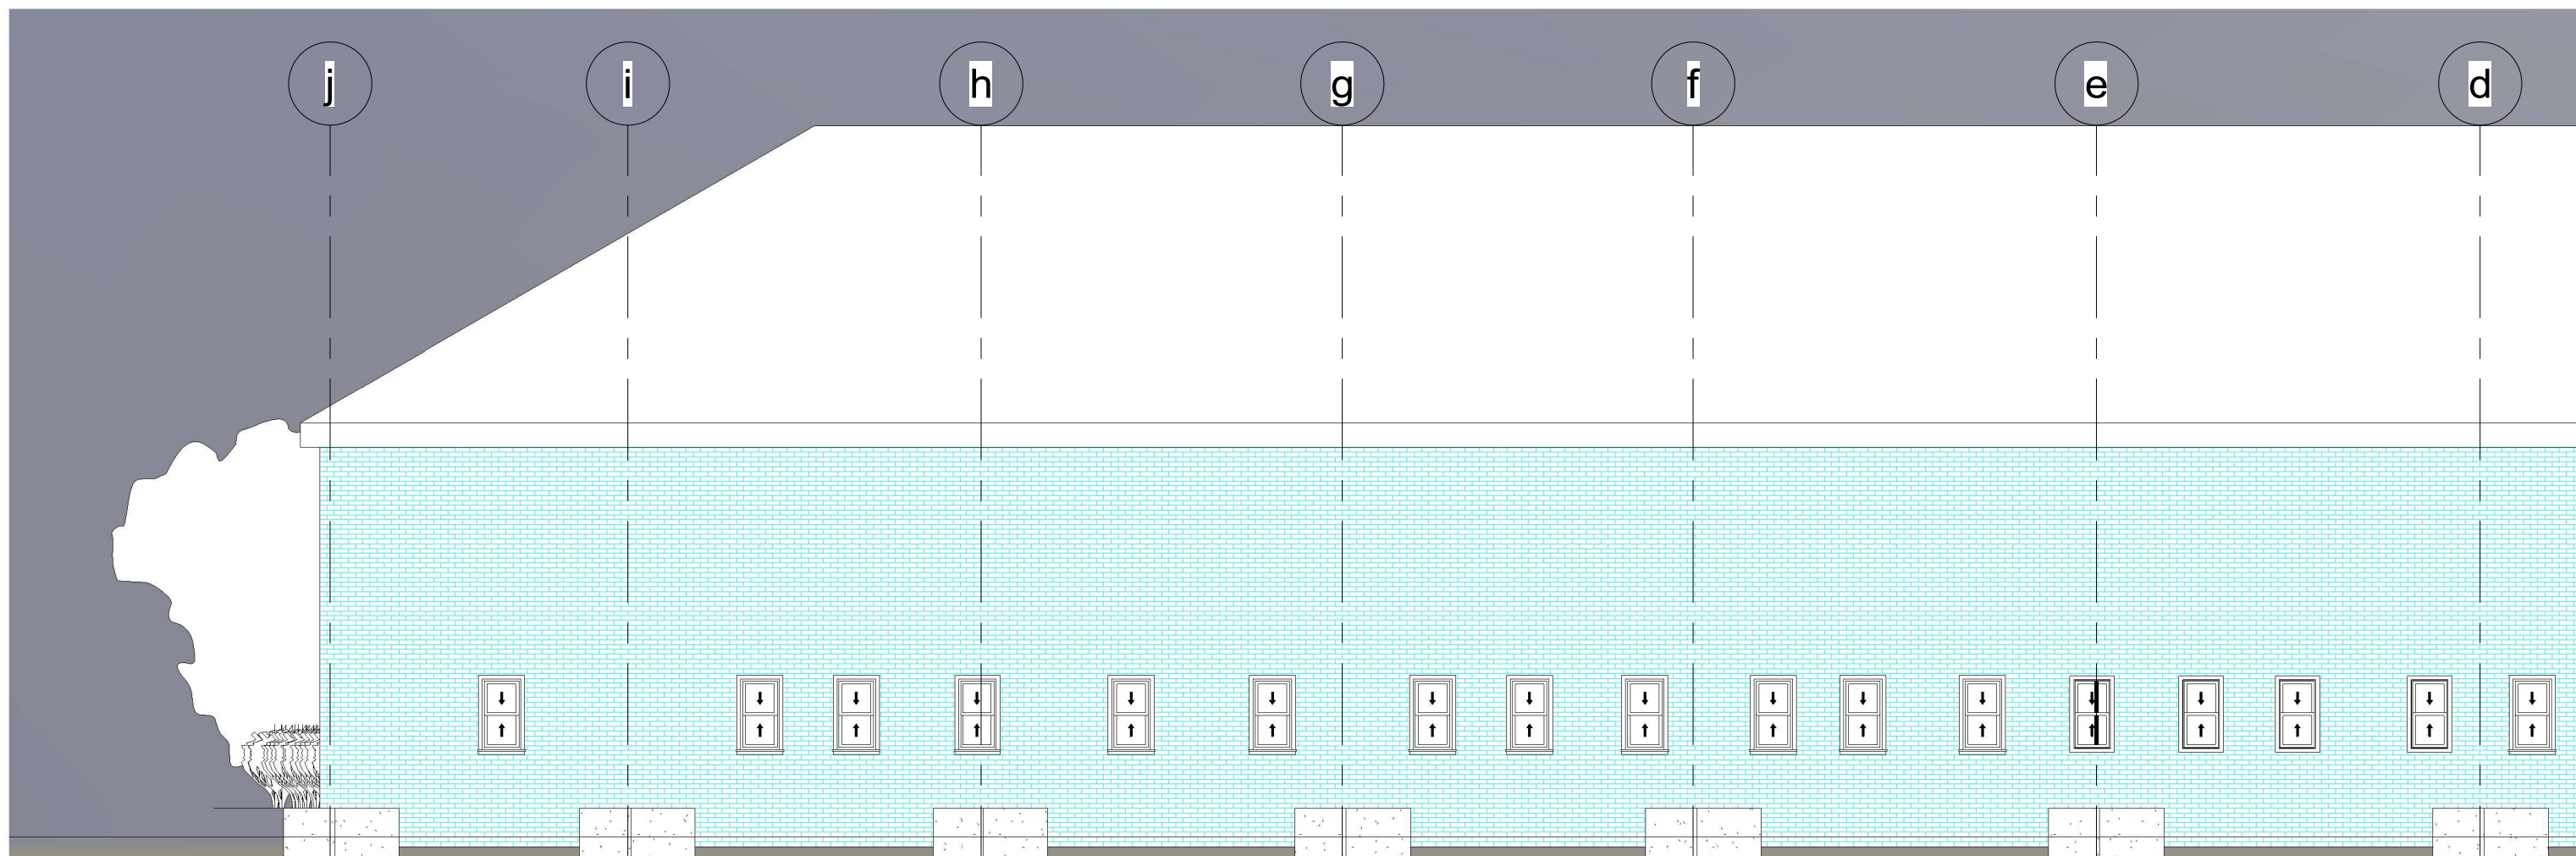

Proposed East Elevation

~~1 : 100~~

Property Title

Ysgol Gwangwili

Detail


Proposed Elevations

Property	Originator	(zone) Functional Breakdown	(Level) Spatial Breakdown	(Type) Form	Discipline	Number	Description	Status	Revision	scale As indicated
5010	UWTSD	XX			A	00001	Proposed Elevations	S1		date
File Path: C:\Users\2114475\OneDrive - University of Wales Trinity Saint David\BIM REVIT\4005-UWTSD-XX-ZZ-D-A-2001-GAPLAN-S1-A.rvt										04/23/23

2

1- Ground Level - Existing

1 : 250

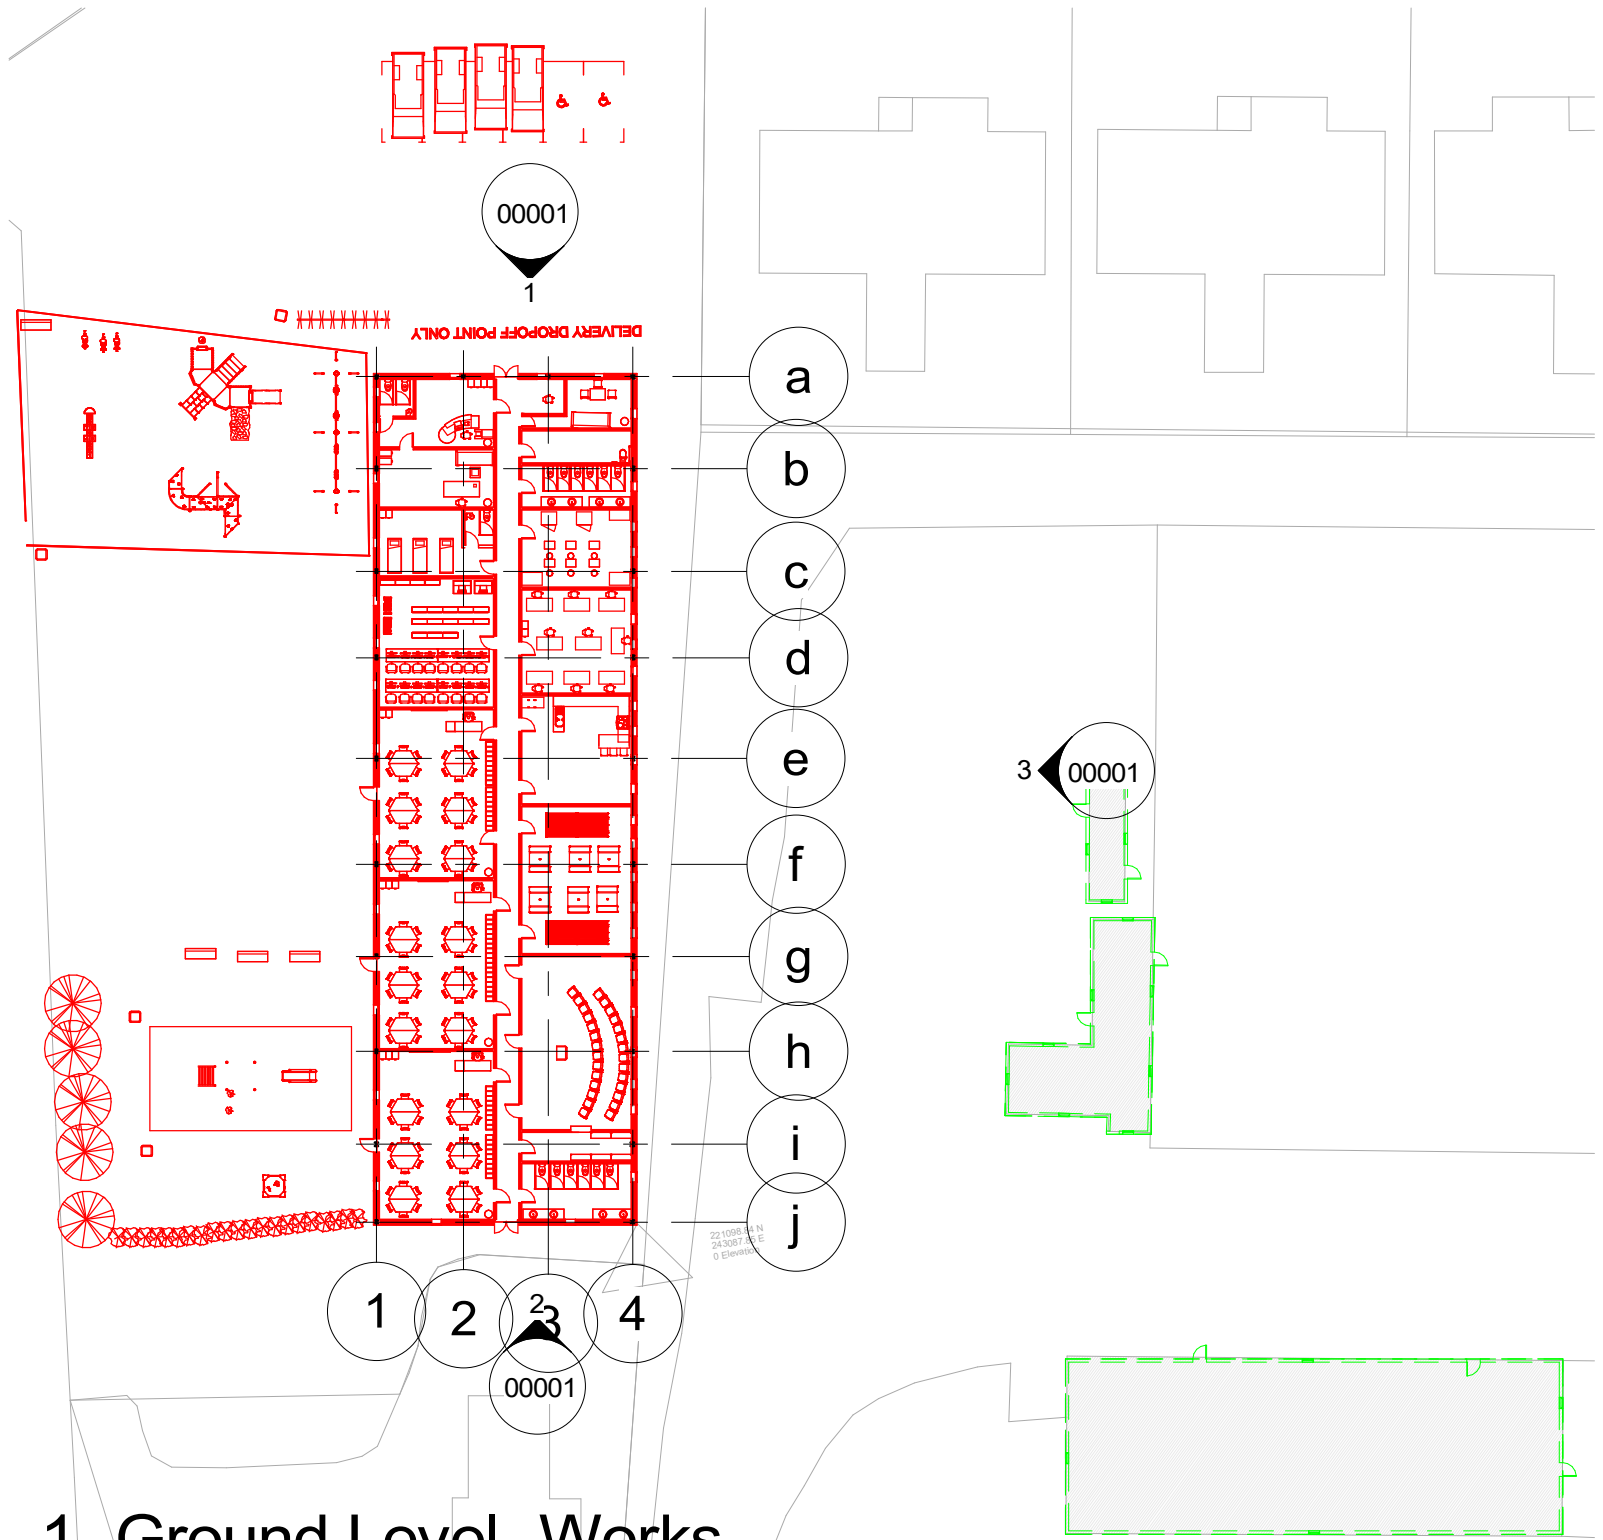

3

1- Ground Level- Works

1 : 450



Property Title
Ysgol Gwangwili

Detail
Groundfloor Phasing

Property	Originator	(zone) Functional Breakdown	(Level) Spatial Breakdown	(Type) Form	Discipline	Number	Description	Status	Revision
5010	UWTSD	XX			A	00002	Groundfloor Phasing	S1	
File Path: C:\Users\2114475\OneDrive - University of Wales Trinity Saint David\BIM REVIT\4005-UWTSD-XX-ZZ-D-A-2001-GAPLAN-S1-A.rvt									

scale
As indicated

date
04/23/23

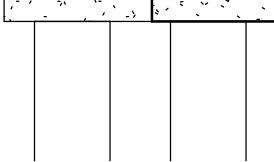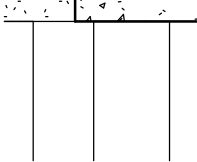

1

Section of Hall

1 : 50

Property Title Ysgol Gwangwili	Detail Sections	Property — Originator — (zone) Functional Breakdown — (Level) Spatial Breakdown — (Type) Form — Discipline — Number — Description — Status — Revision	scale As indicated
		5010 — UWTSD — XX — — — A — 00004 — Sections — S1 —	date
		File Path: C:\Users\2114475\OneDrive - University of Wales Trinity Saint David\BIM REVIT\4005-UWTSD-XX-ZZ-D-A-2001-GAPLAN-S1-A.rvt	04/23/23