





1 Site Location Plan
1 : 1250

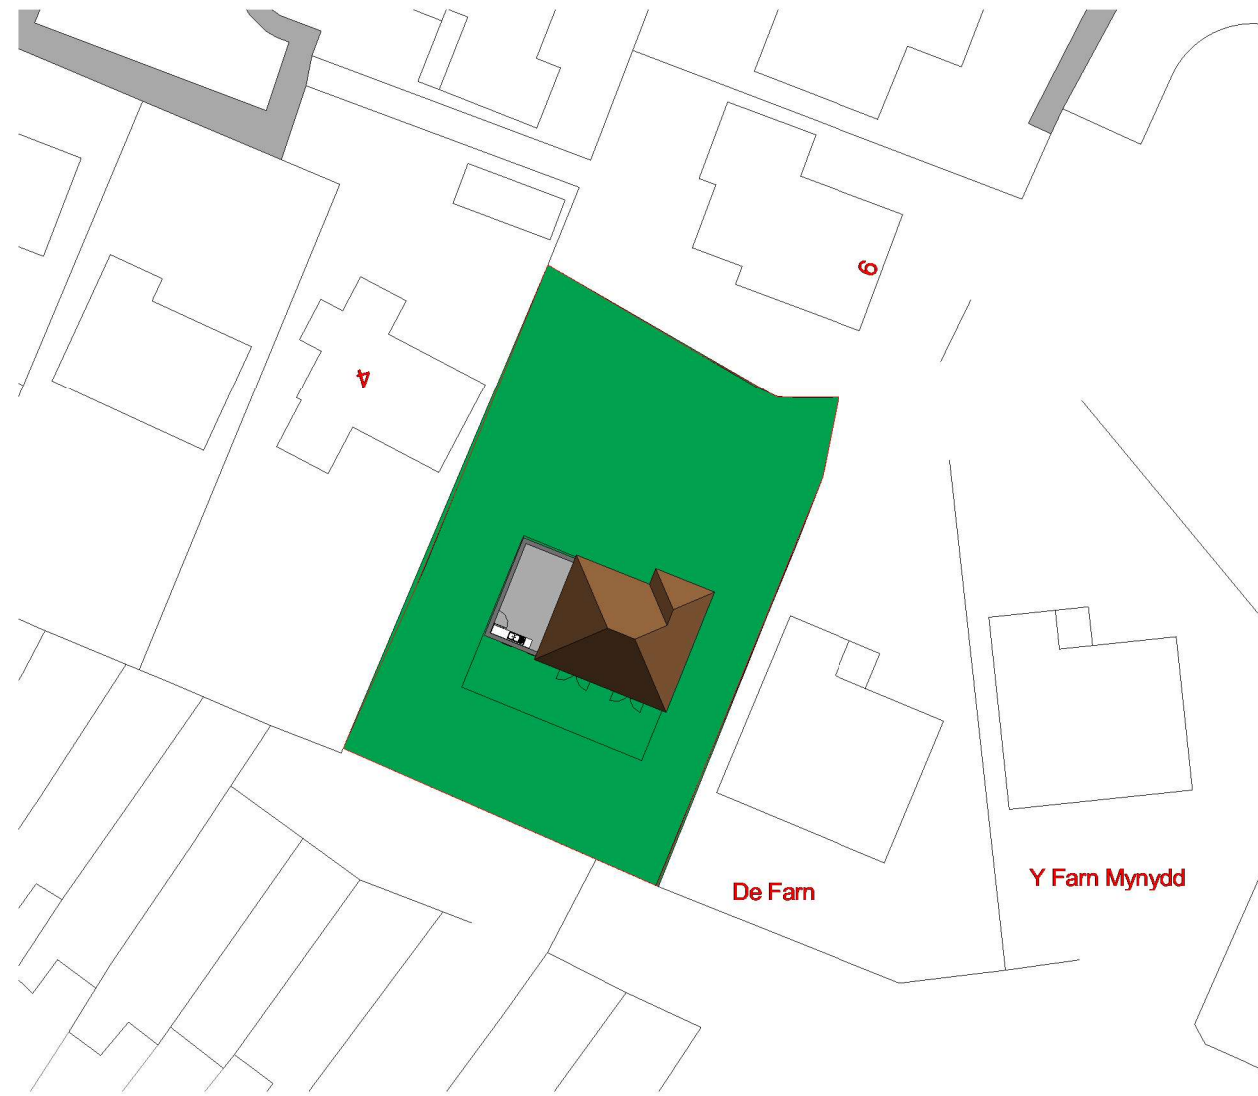

2 Existing Site Plan
1 : 500

Rooms by Name


- cpd
- Dining Room
- Garage
- Hall
- Kitchen
- Lounge
- WC

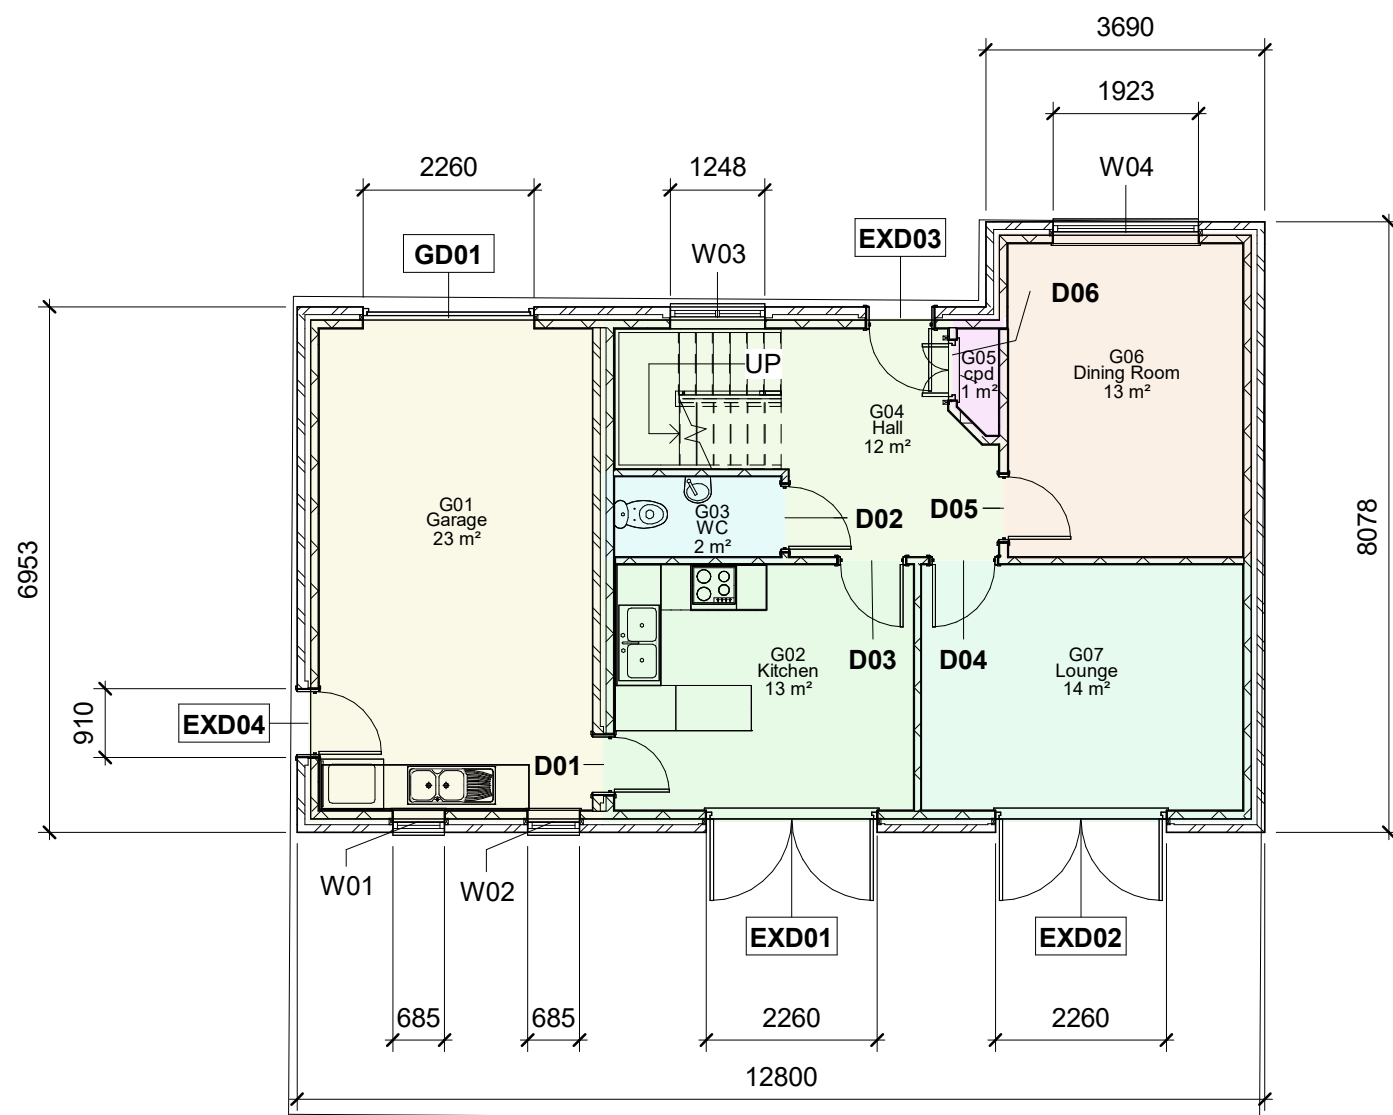


3 0 - Ground Floor
1 : 100

Rooms by Name


- Bathroom
- Bedroom
- cpd
- FFL + 2900

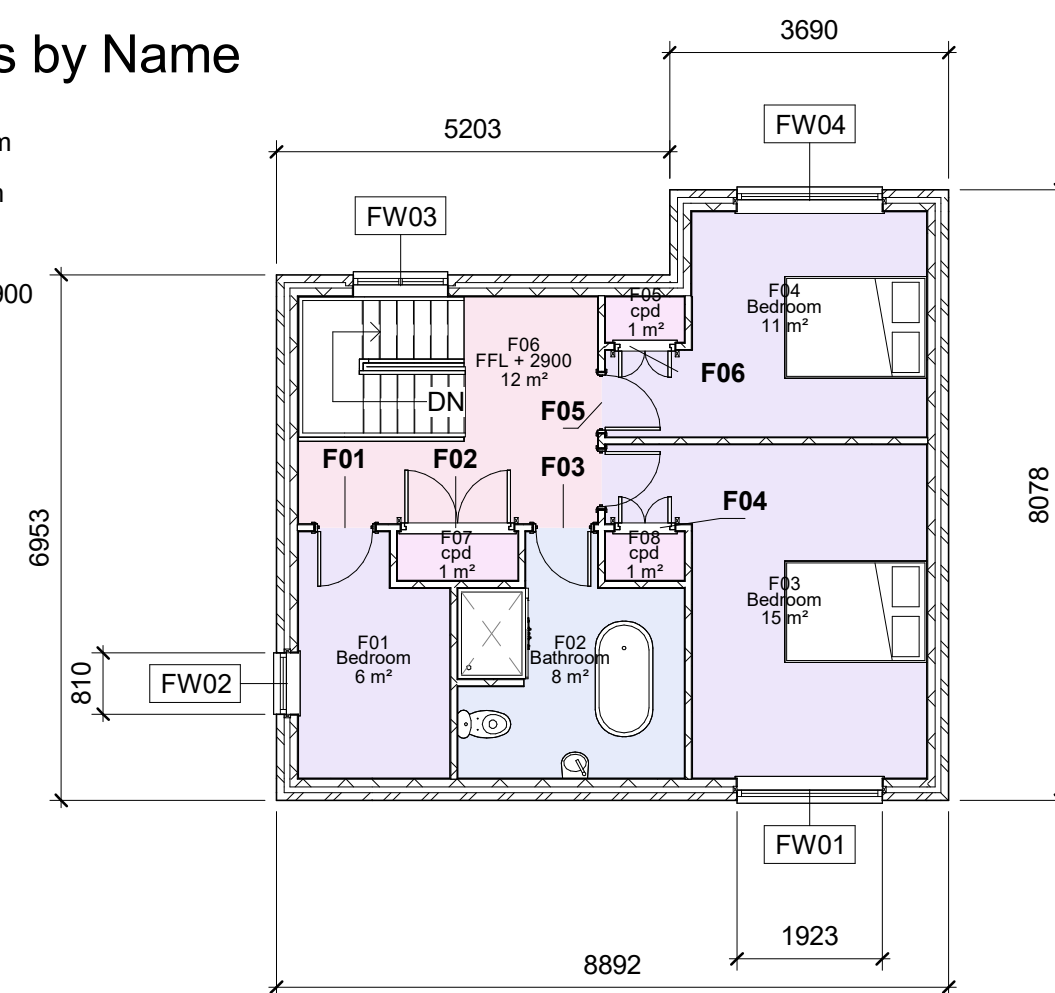

4 1 - Frist Floor
1 : 100

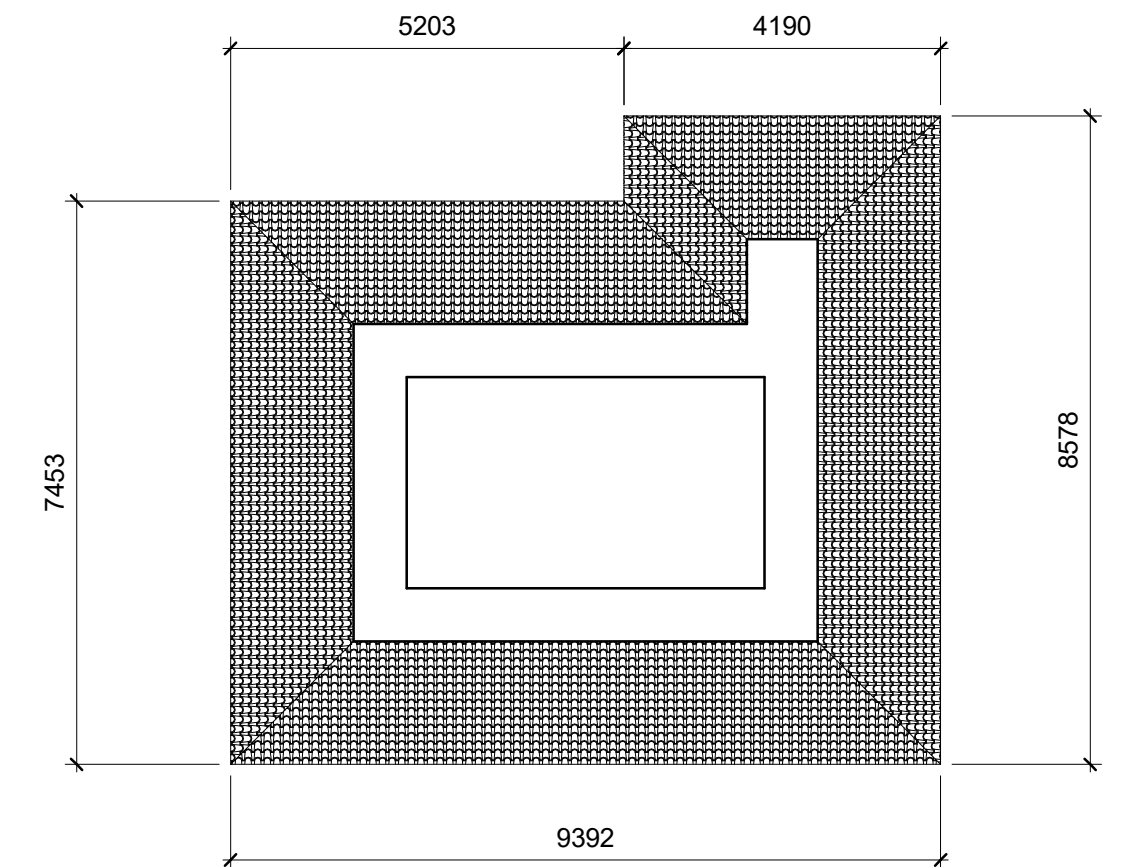


5 2 - Eaves Plan
1 : 100

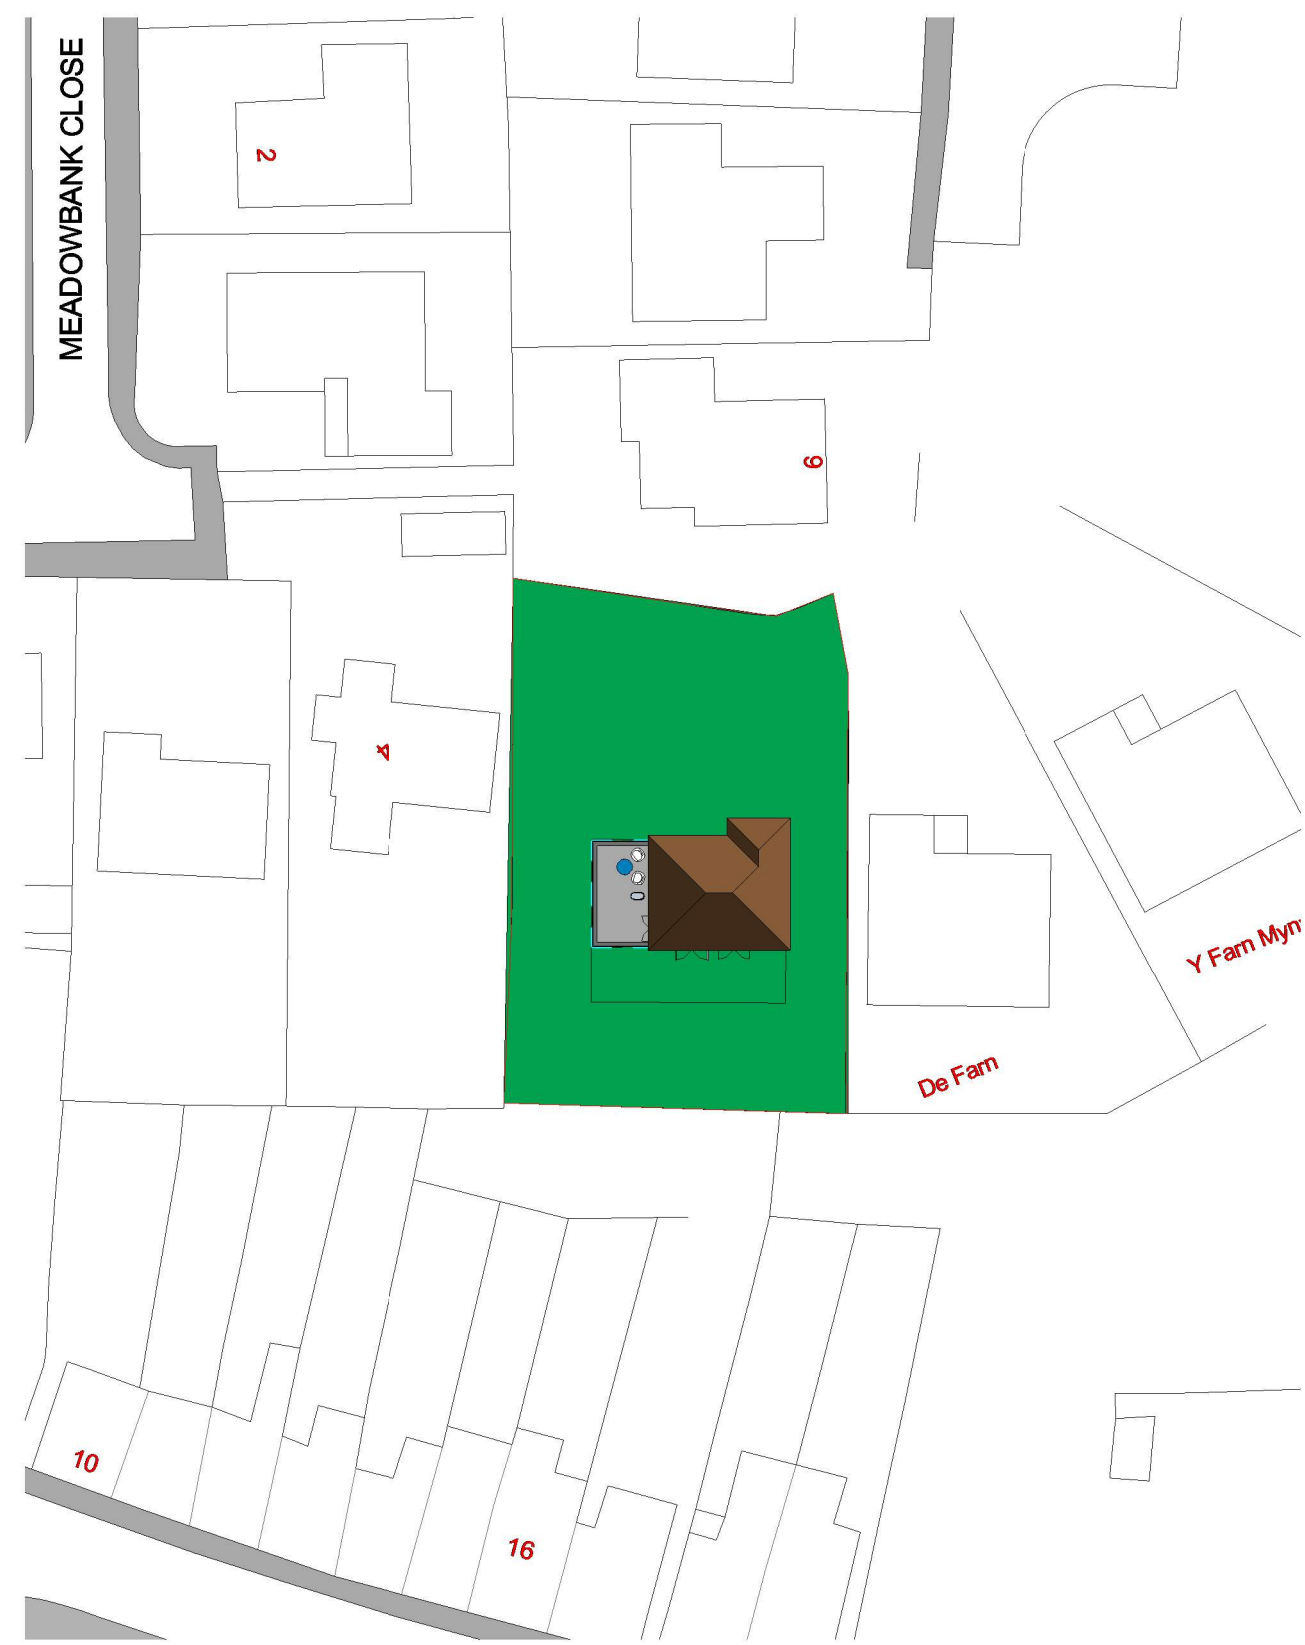



By Room Name

- cpd
- Dining Room
- Garage
- Hall
- Kitchen
- Sculptor Studio
- WC

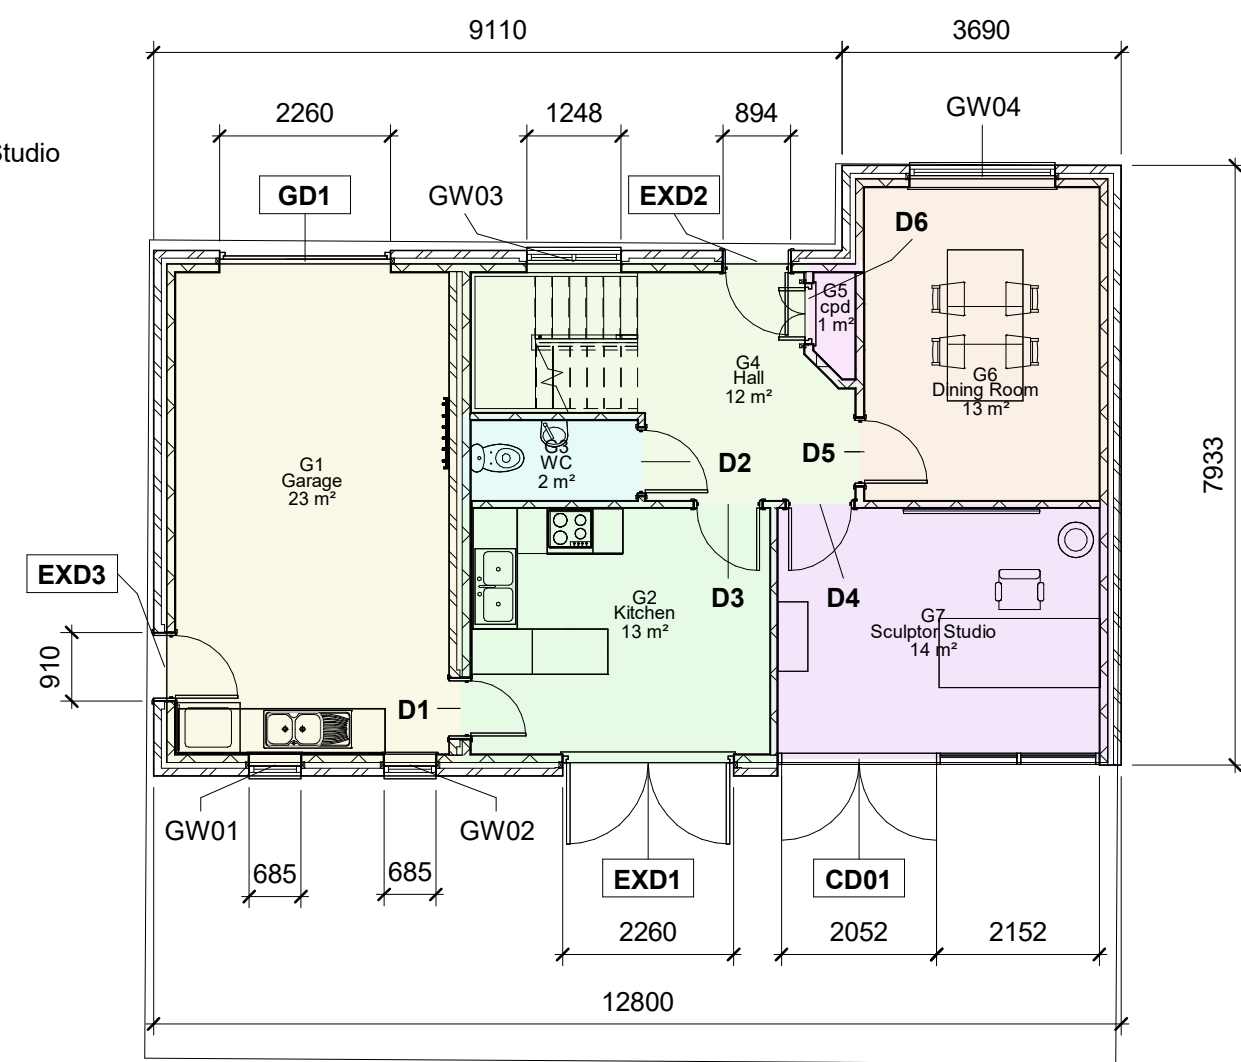

By Room Name

- Balcony
- Bathroom
- En-suite
- Hall
- Painter Studio
- Play Room

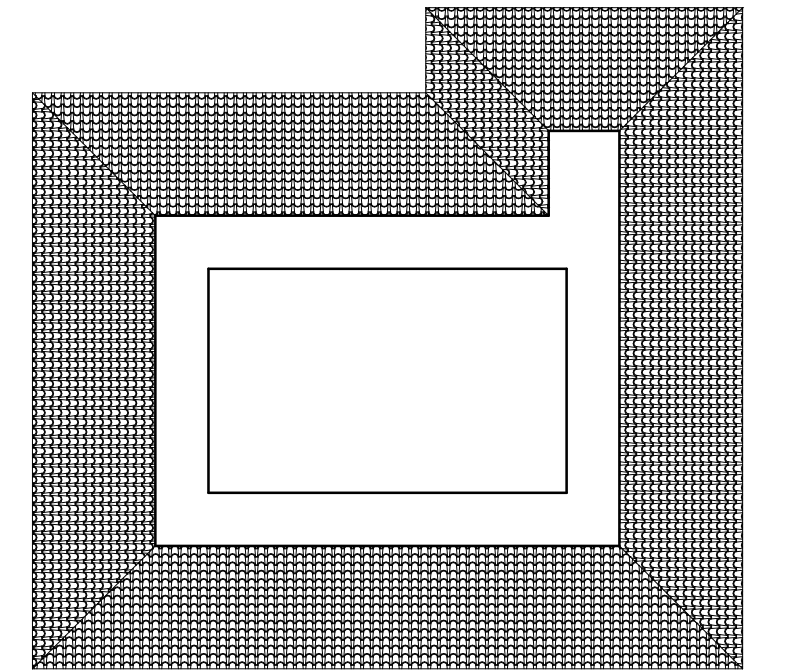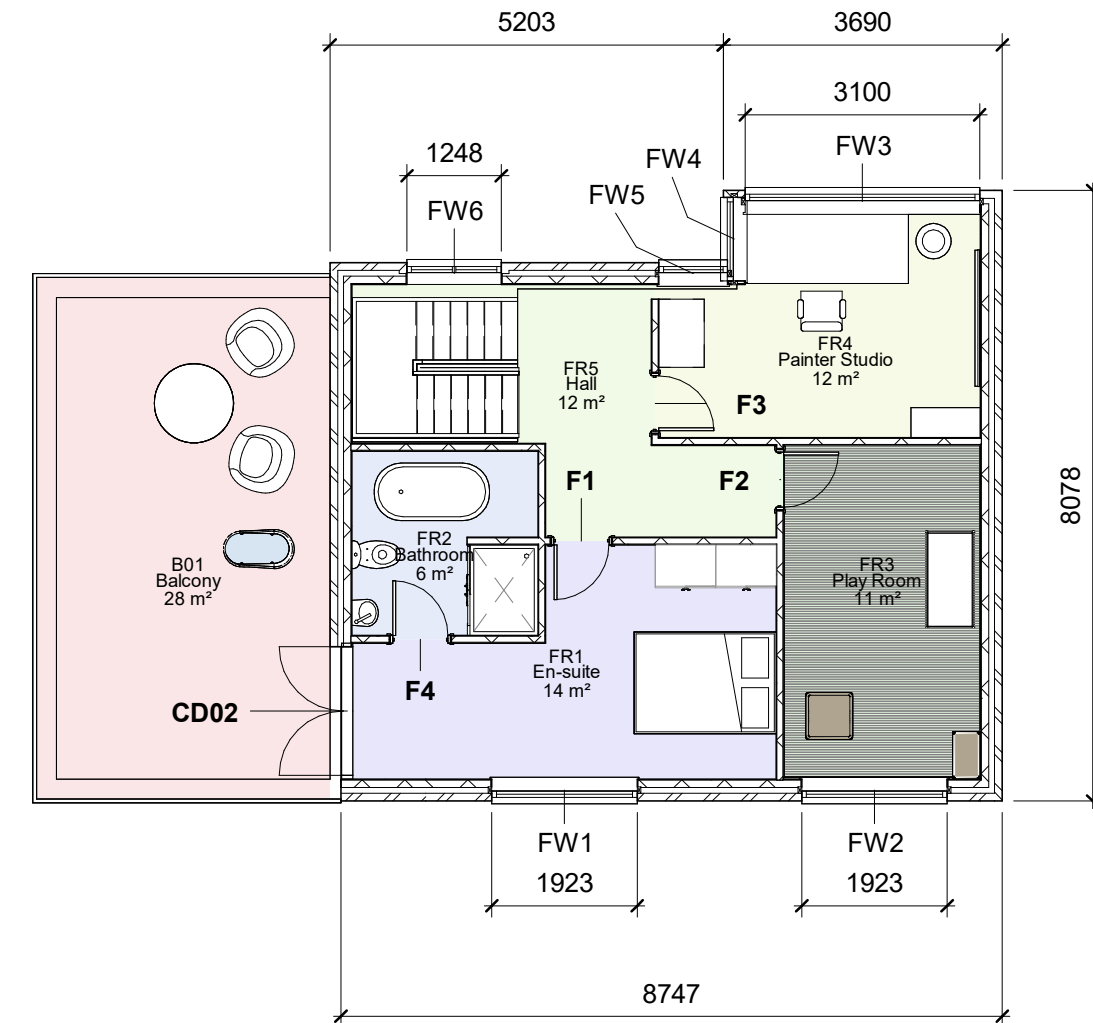

1 Site 1 : 500

2 0 - Ground Floor 1 : 100

3 1 - Frist Floor 1 : 100


4 2 - Eaves Plan 1 : 100




5 North 1 : 100



6 South 1 : 100

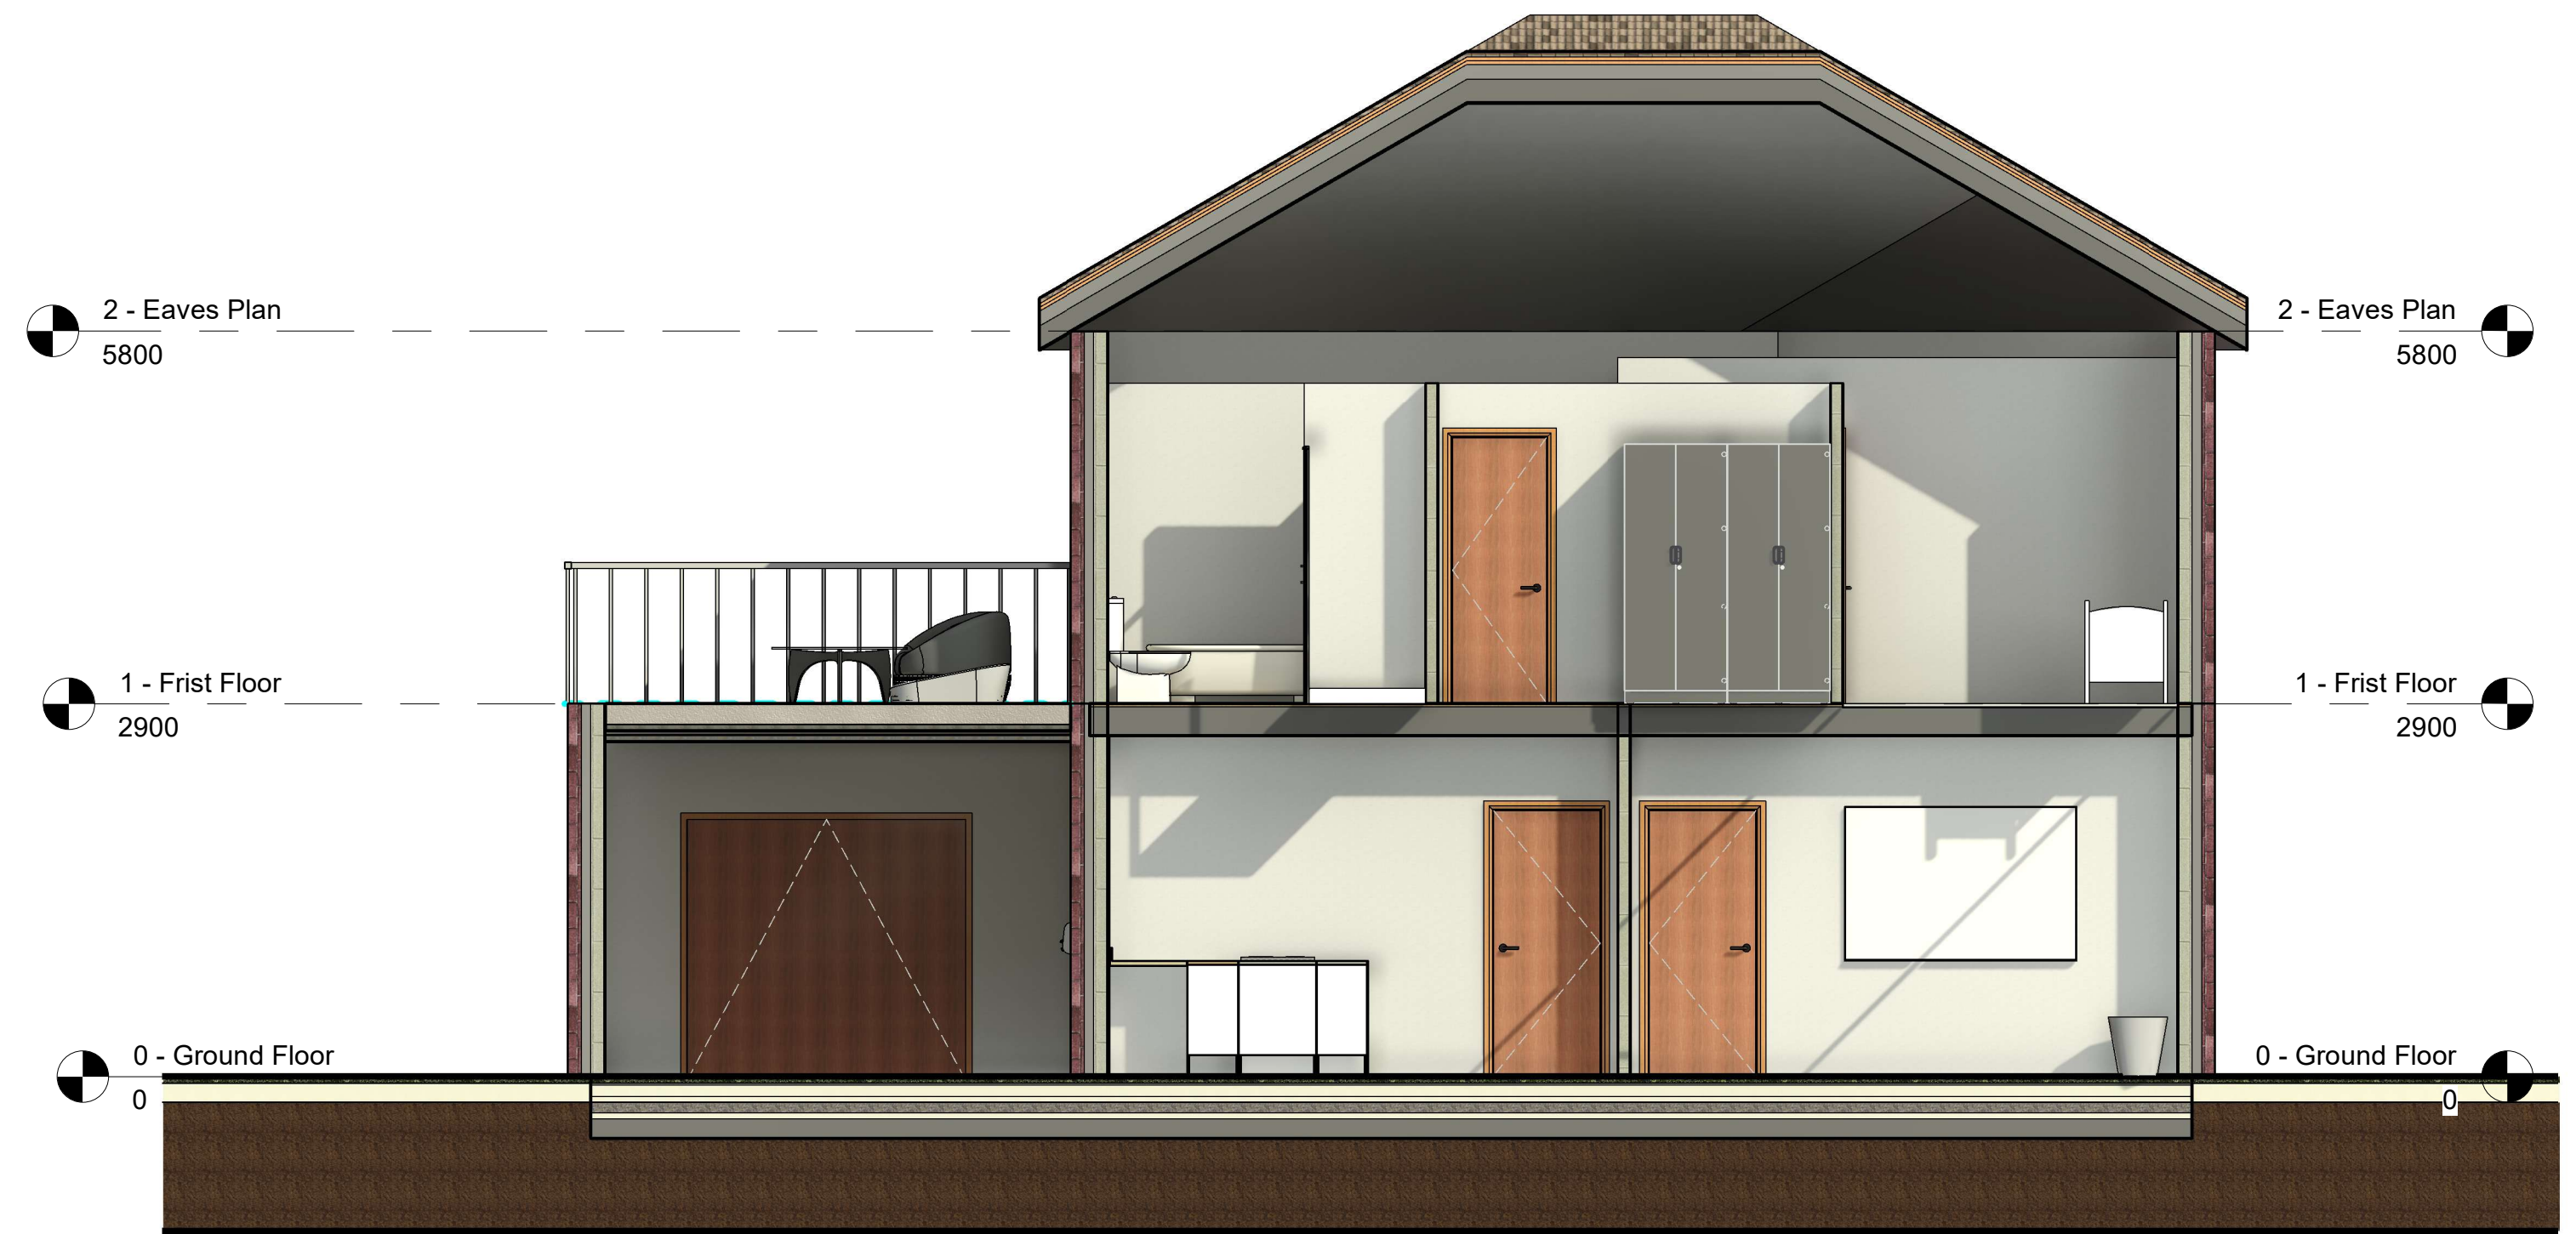


7 South Section 1 : 50

 
Property Title 3D Modelling	Detail GAPLAN PROPOSED	Property Originator (Zone) Functional Breakdown (Level) Spatial Breakdown (Type) Form Role Number Description Suitability Revision										scale As indicated	drawn Samuel Chen	 Prifysgol Cymru Y Drindod Dewi Sant University of Wales Trinity Saint David	(S0) UNCONTROLLED Not to be used as a reference document Check Status Before Quoting	Rev/Date/By		
		4018 UWTS D XX ZZ D C 0002 GAPLAN PROPOSED S1										date	checked			Prifysgol Cymru Y Drindod Dewi Sant University of Wales Trinity Saint David		
		File Path: C:\Users\samuel\Downloads\Propose_002.rvt										04/26/2026	Checker			SA1 Campus King's Road Swansea SA1 8HO	Revision	




1 West Section
1 : 50

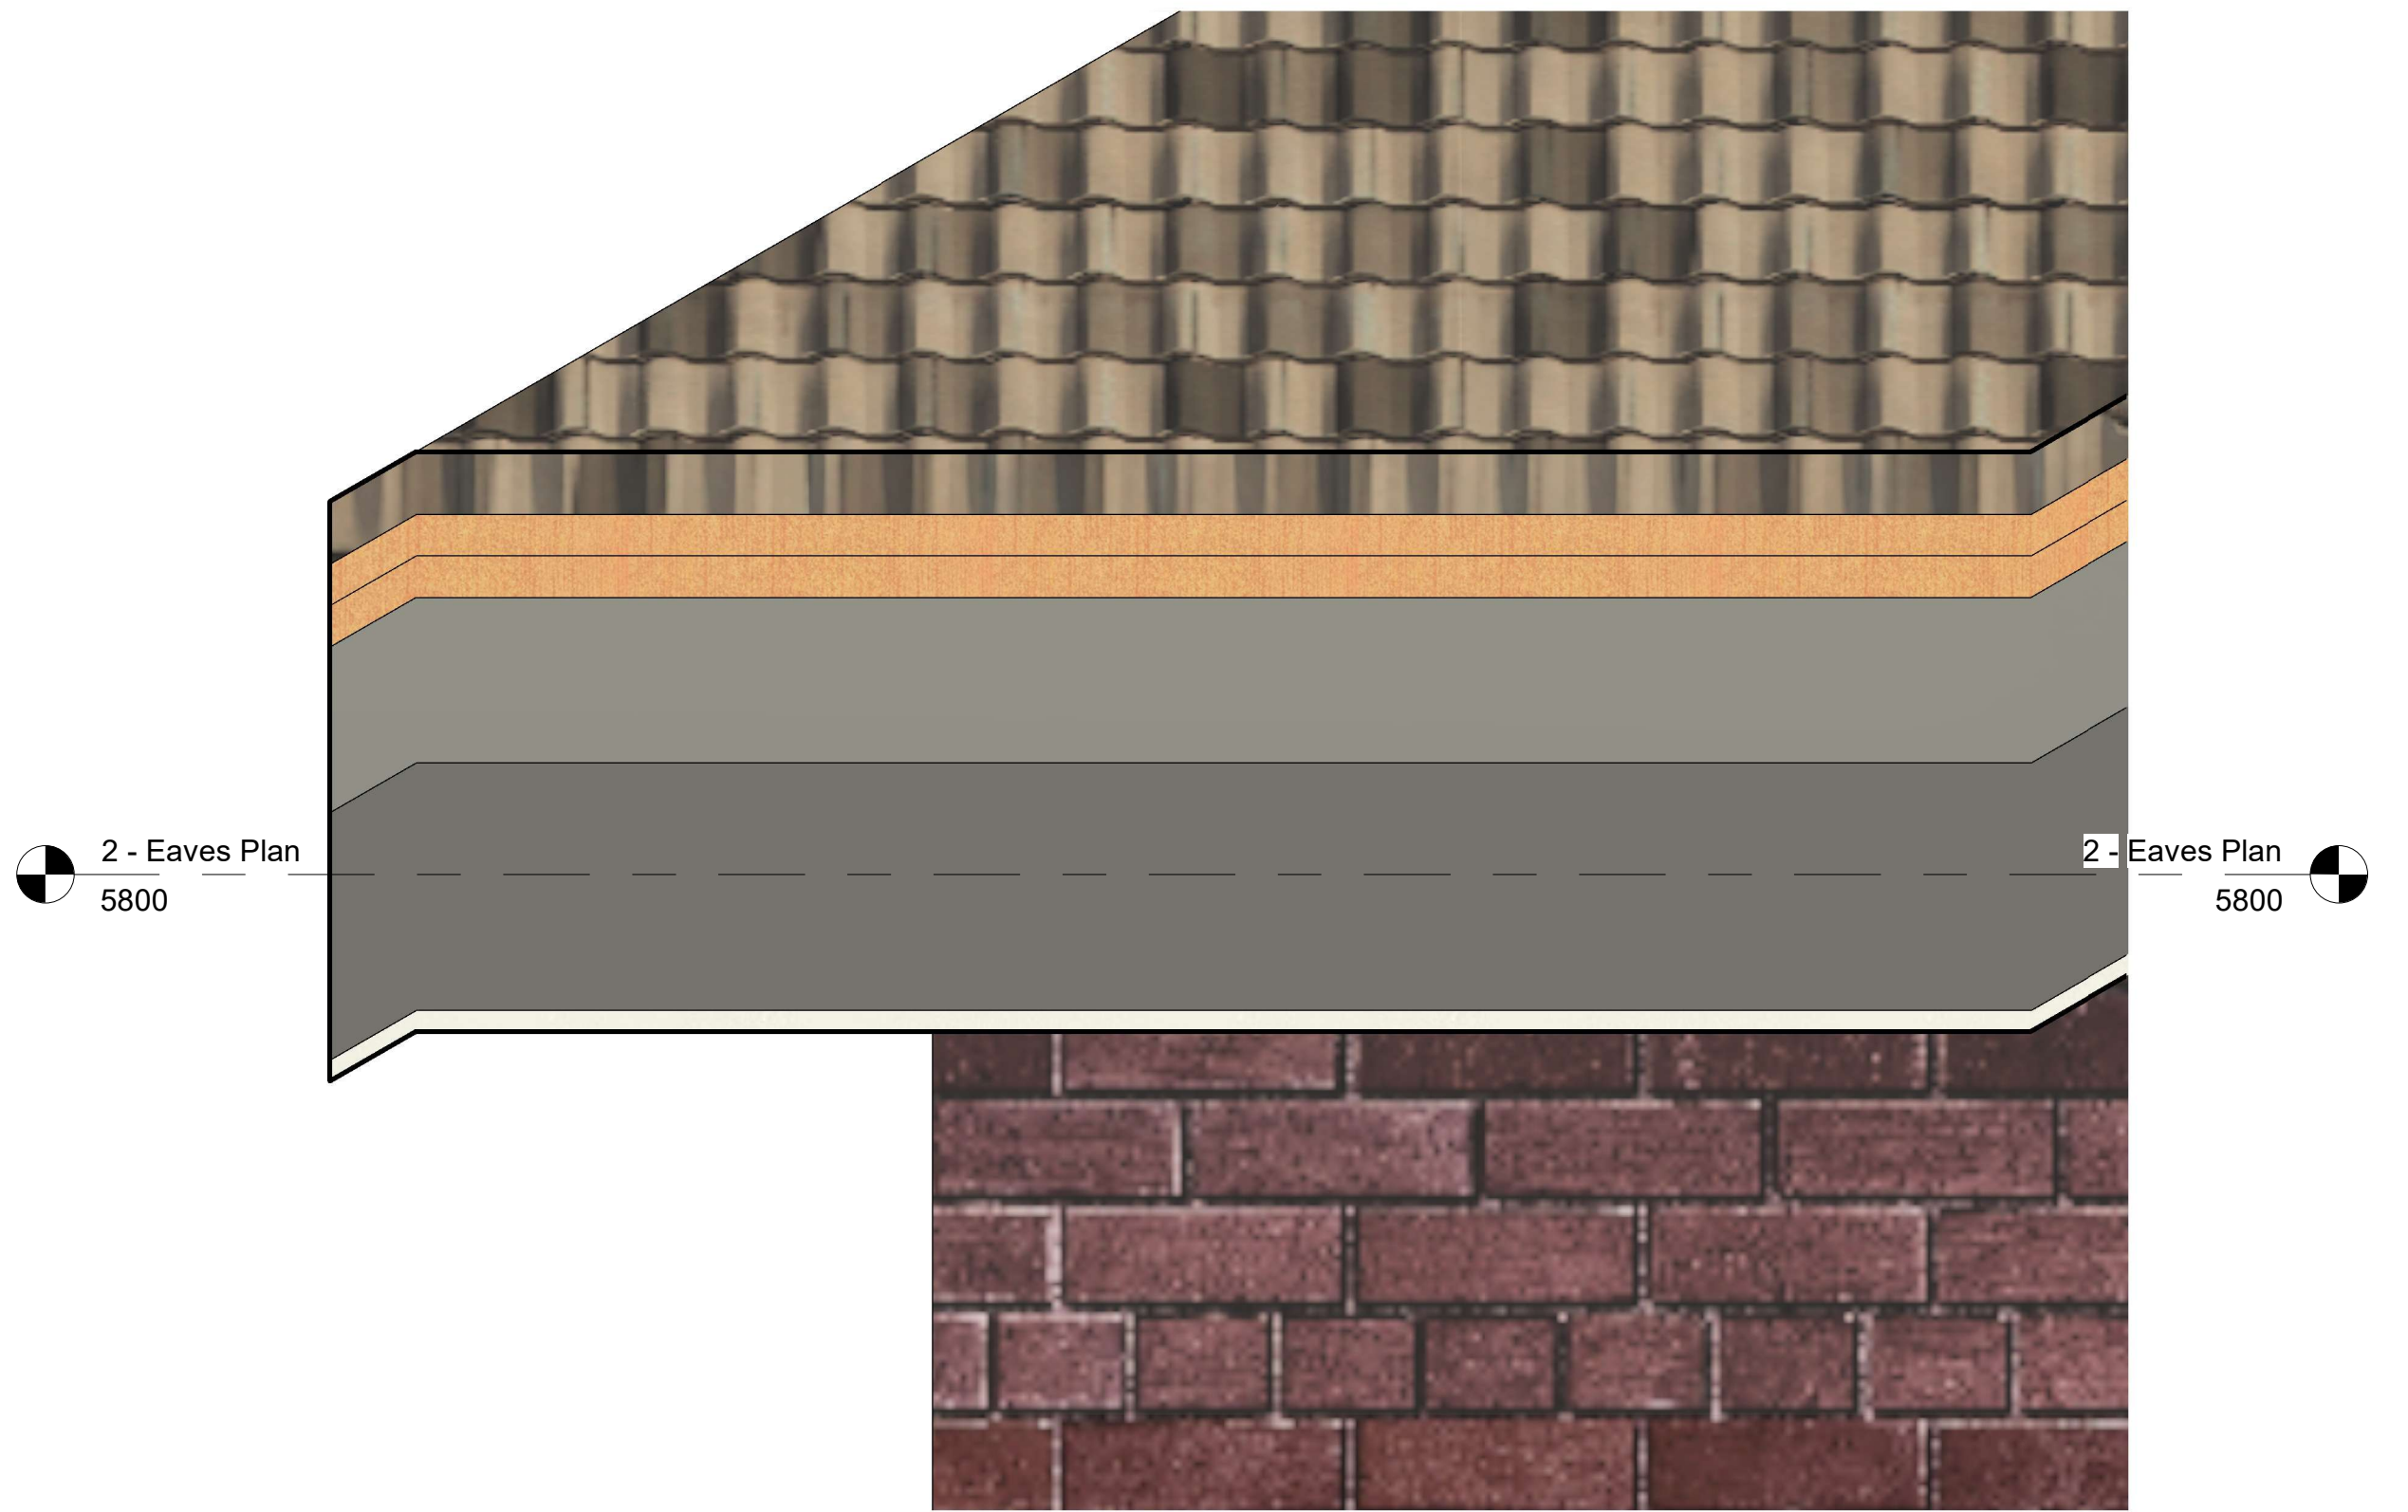

3 Section Callout 2
1 : 5

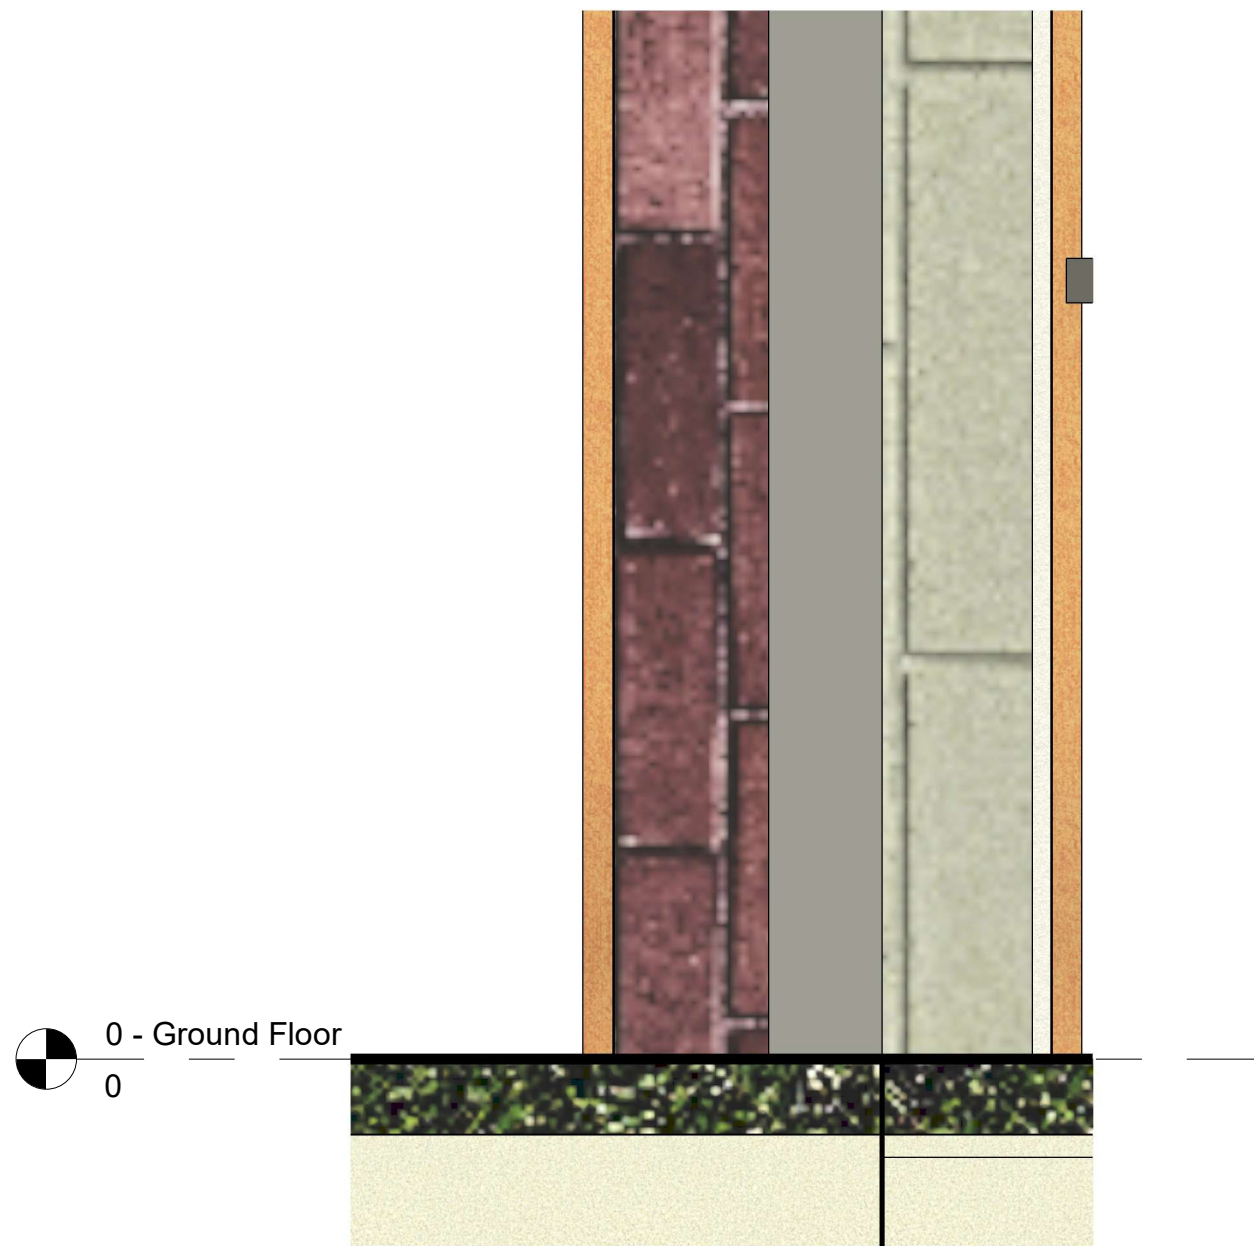

2 Section Callout 1
1 : 5

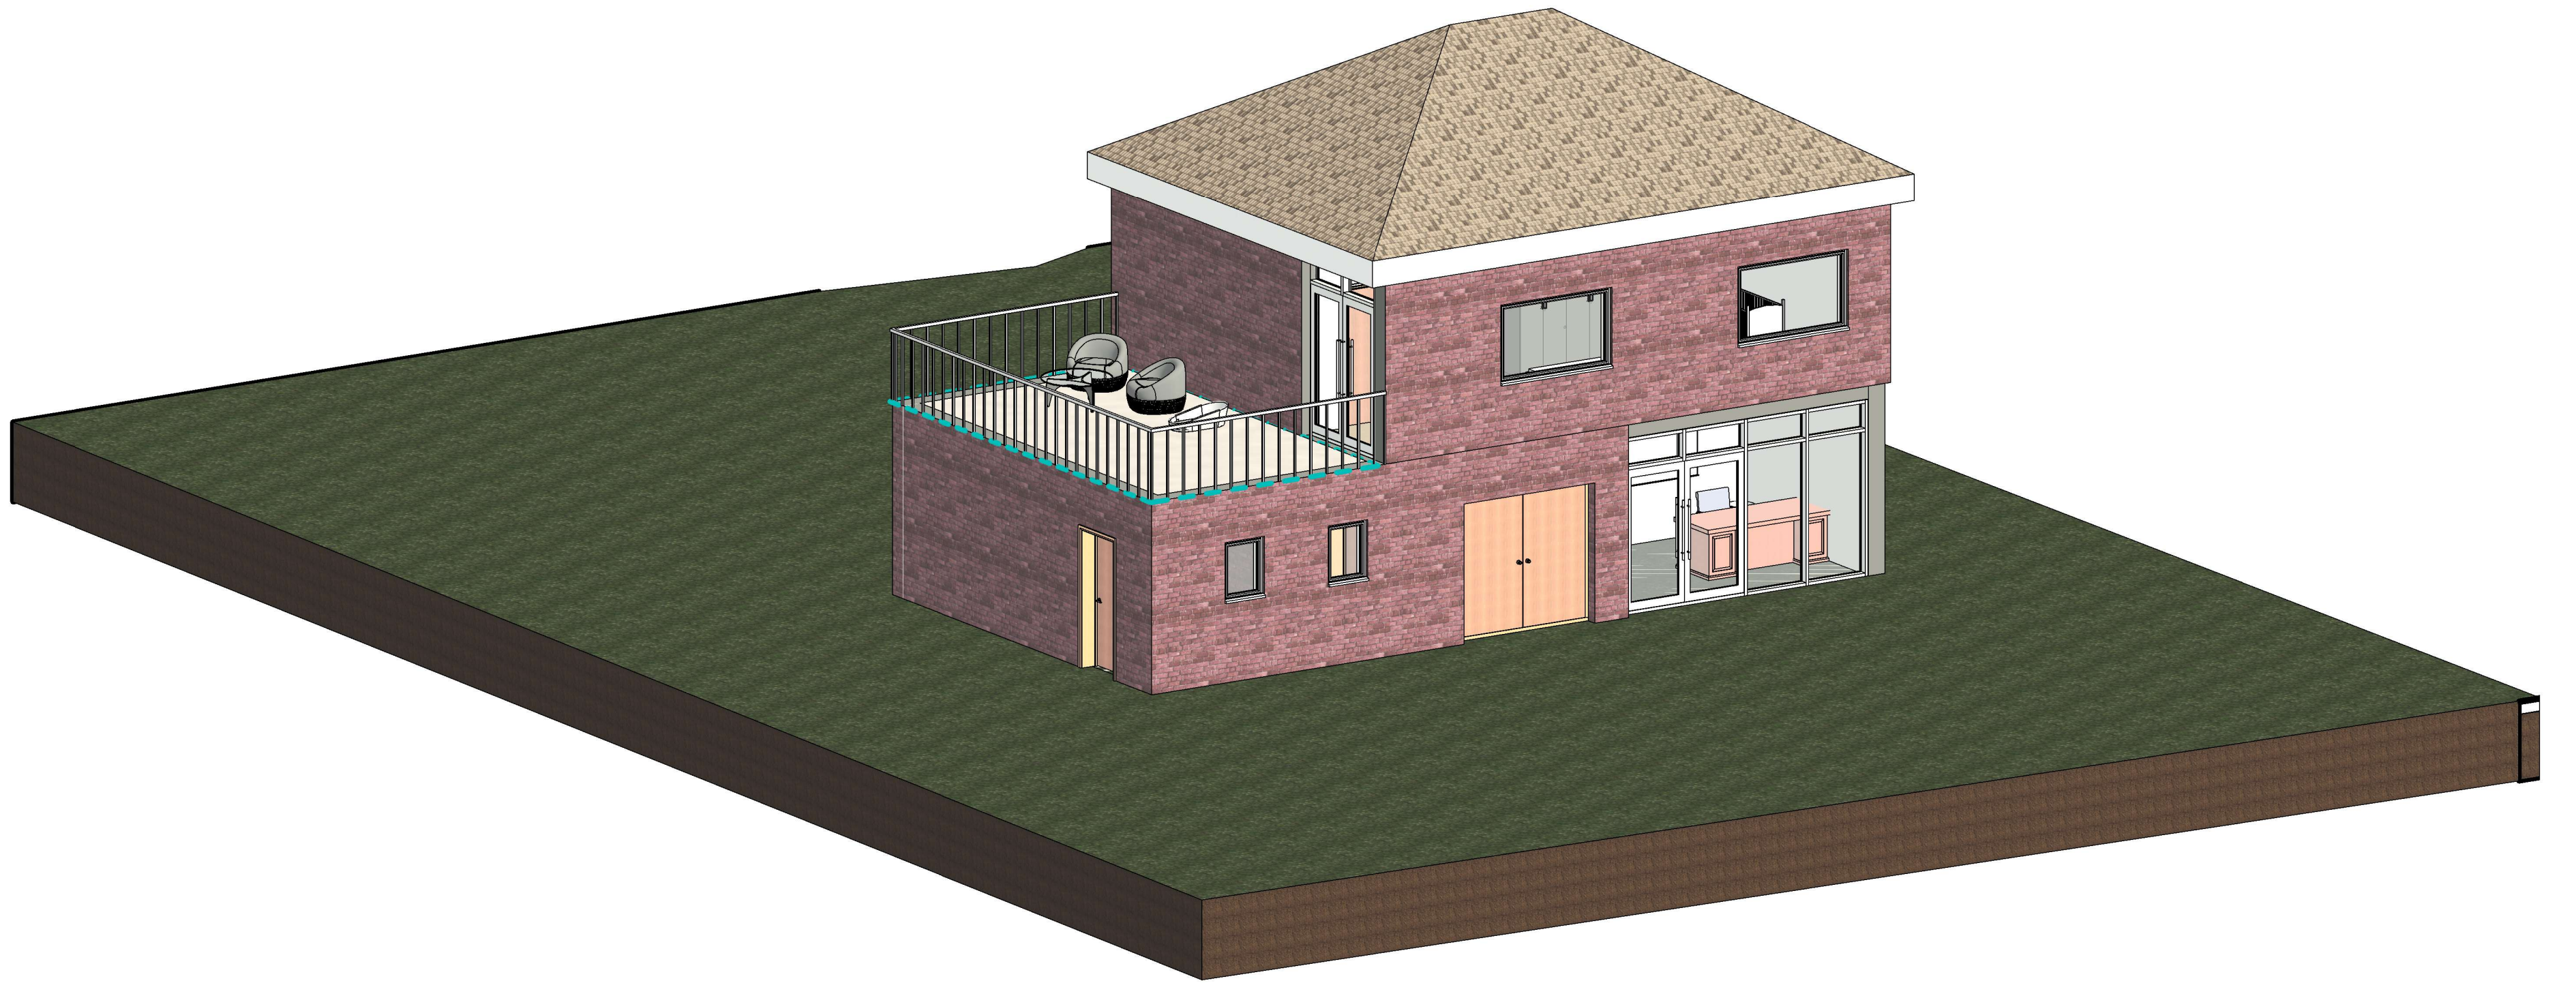

4 3D visualisation