

Project Name: Ysgol-Bae-Abertawe

UPRN Code: 5010

Originator Code: BAH

Discipline : A


Drawn By: LJD

Checked By: GMT


Date: April 2022

Project Status: S0

ACBA 5010
BIM : LEVEL 5

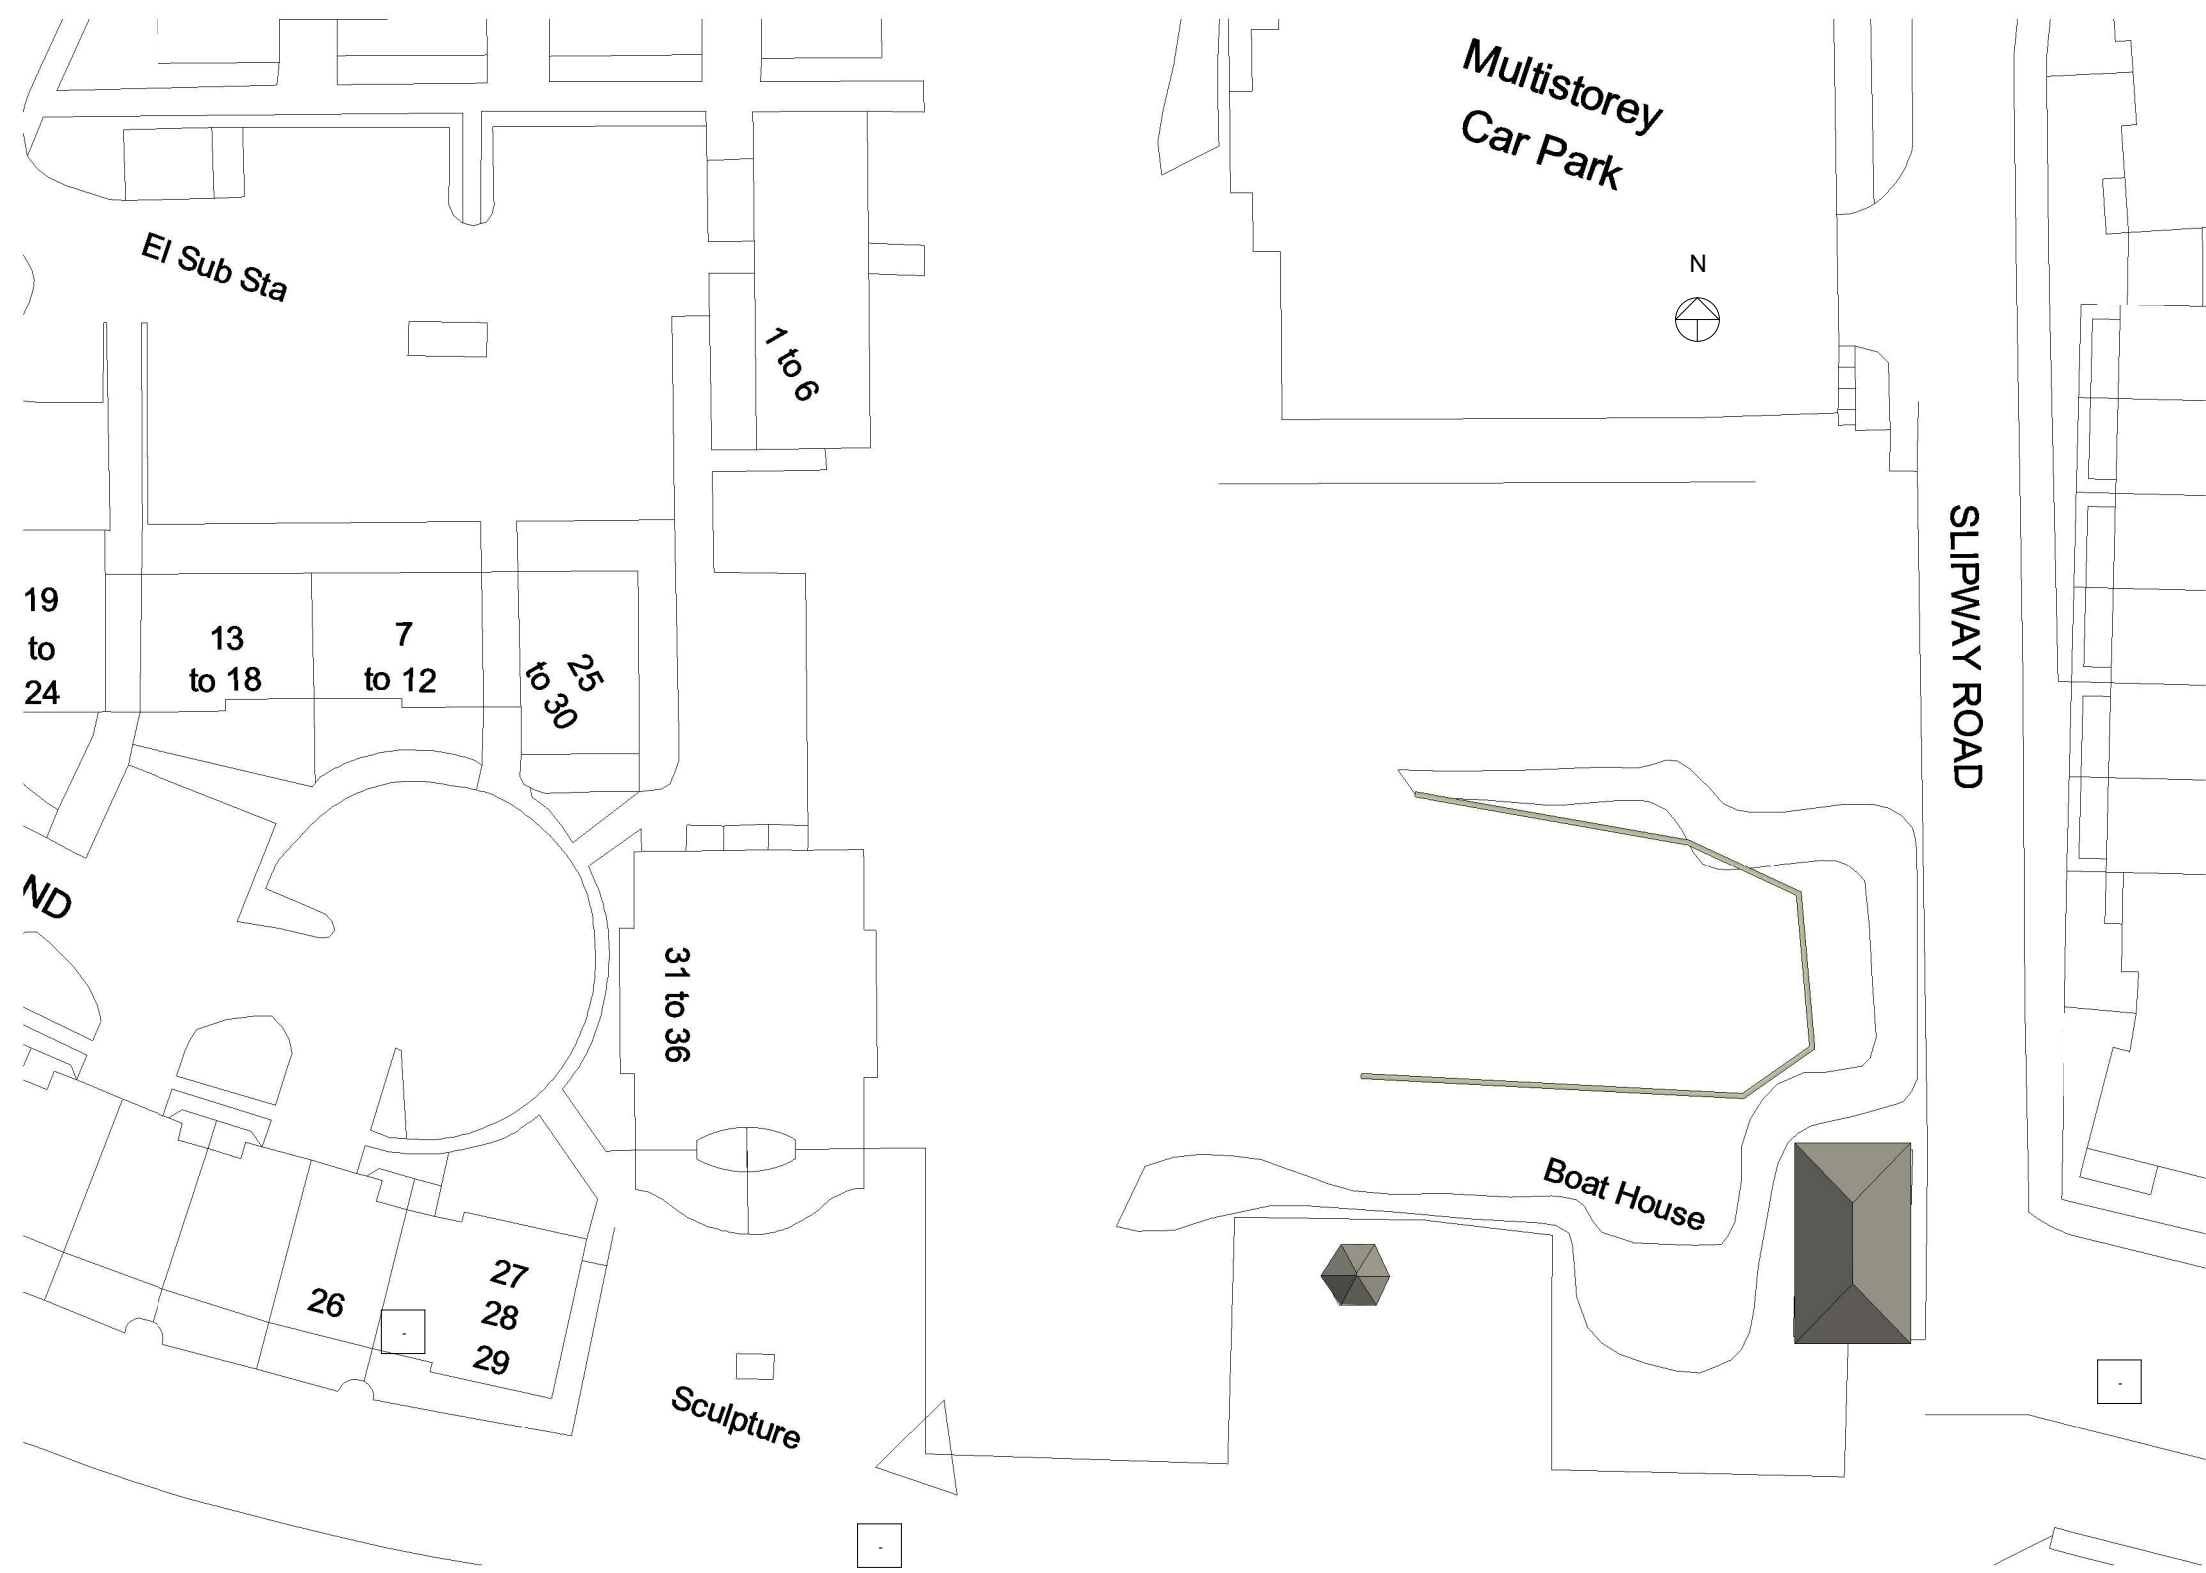


Sheet A102-Existing Site
Plan
1: 200

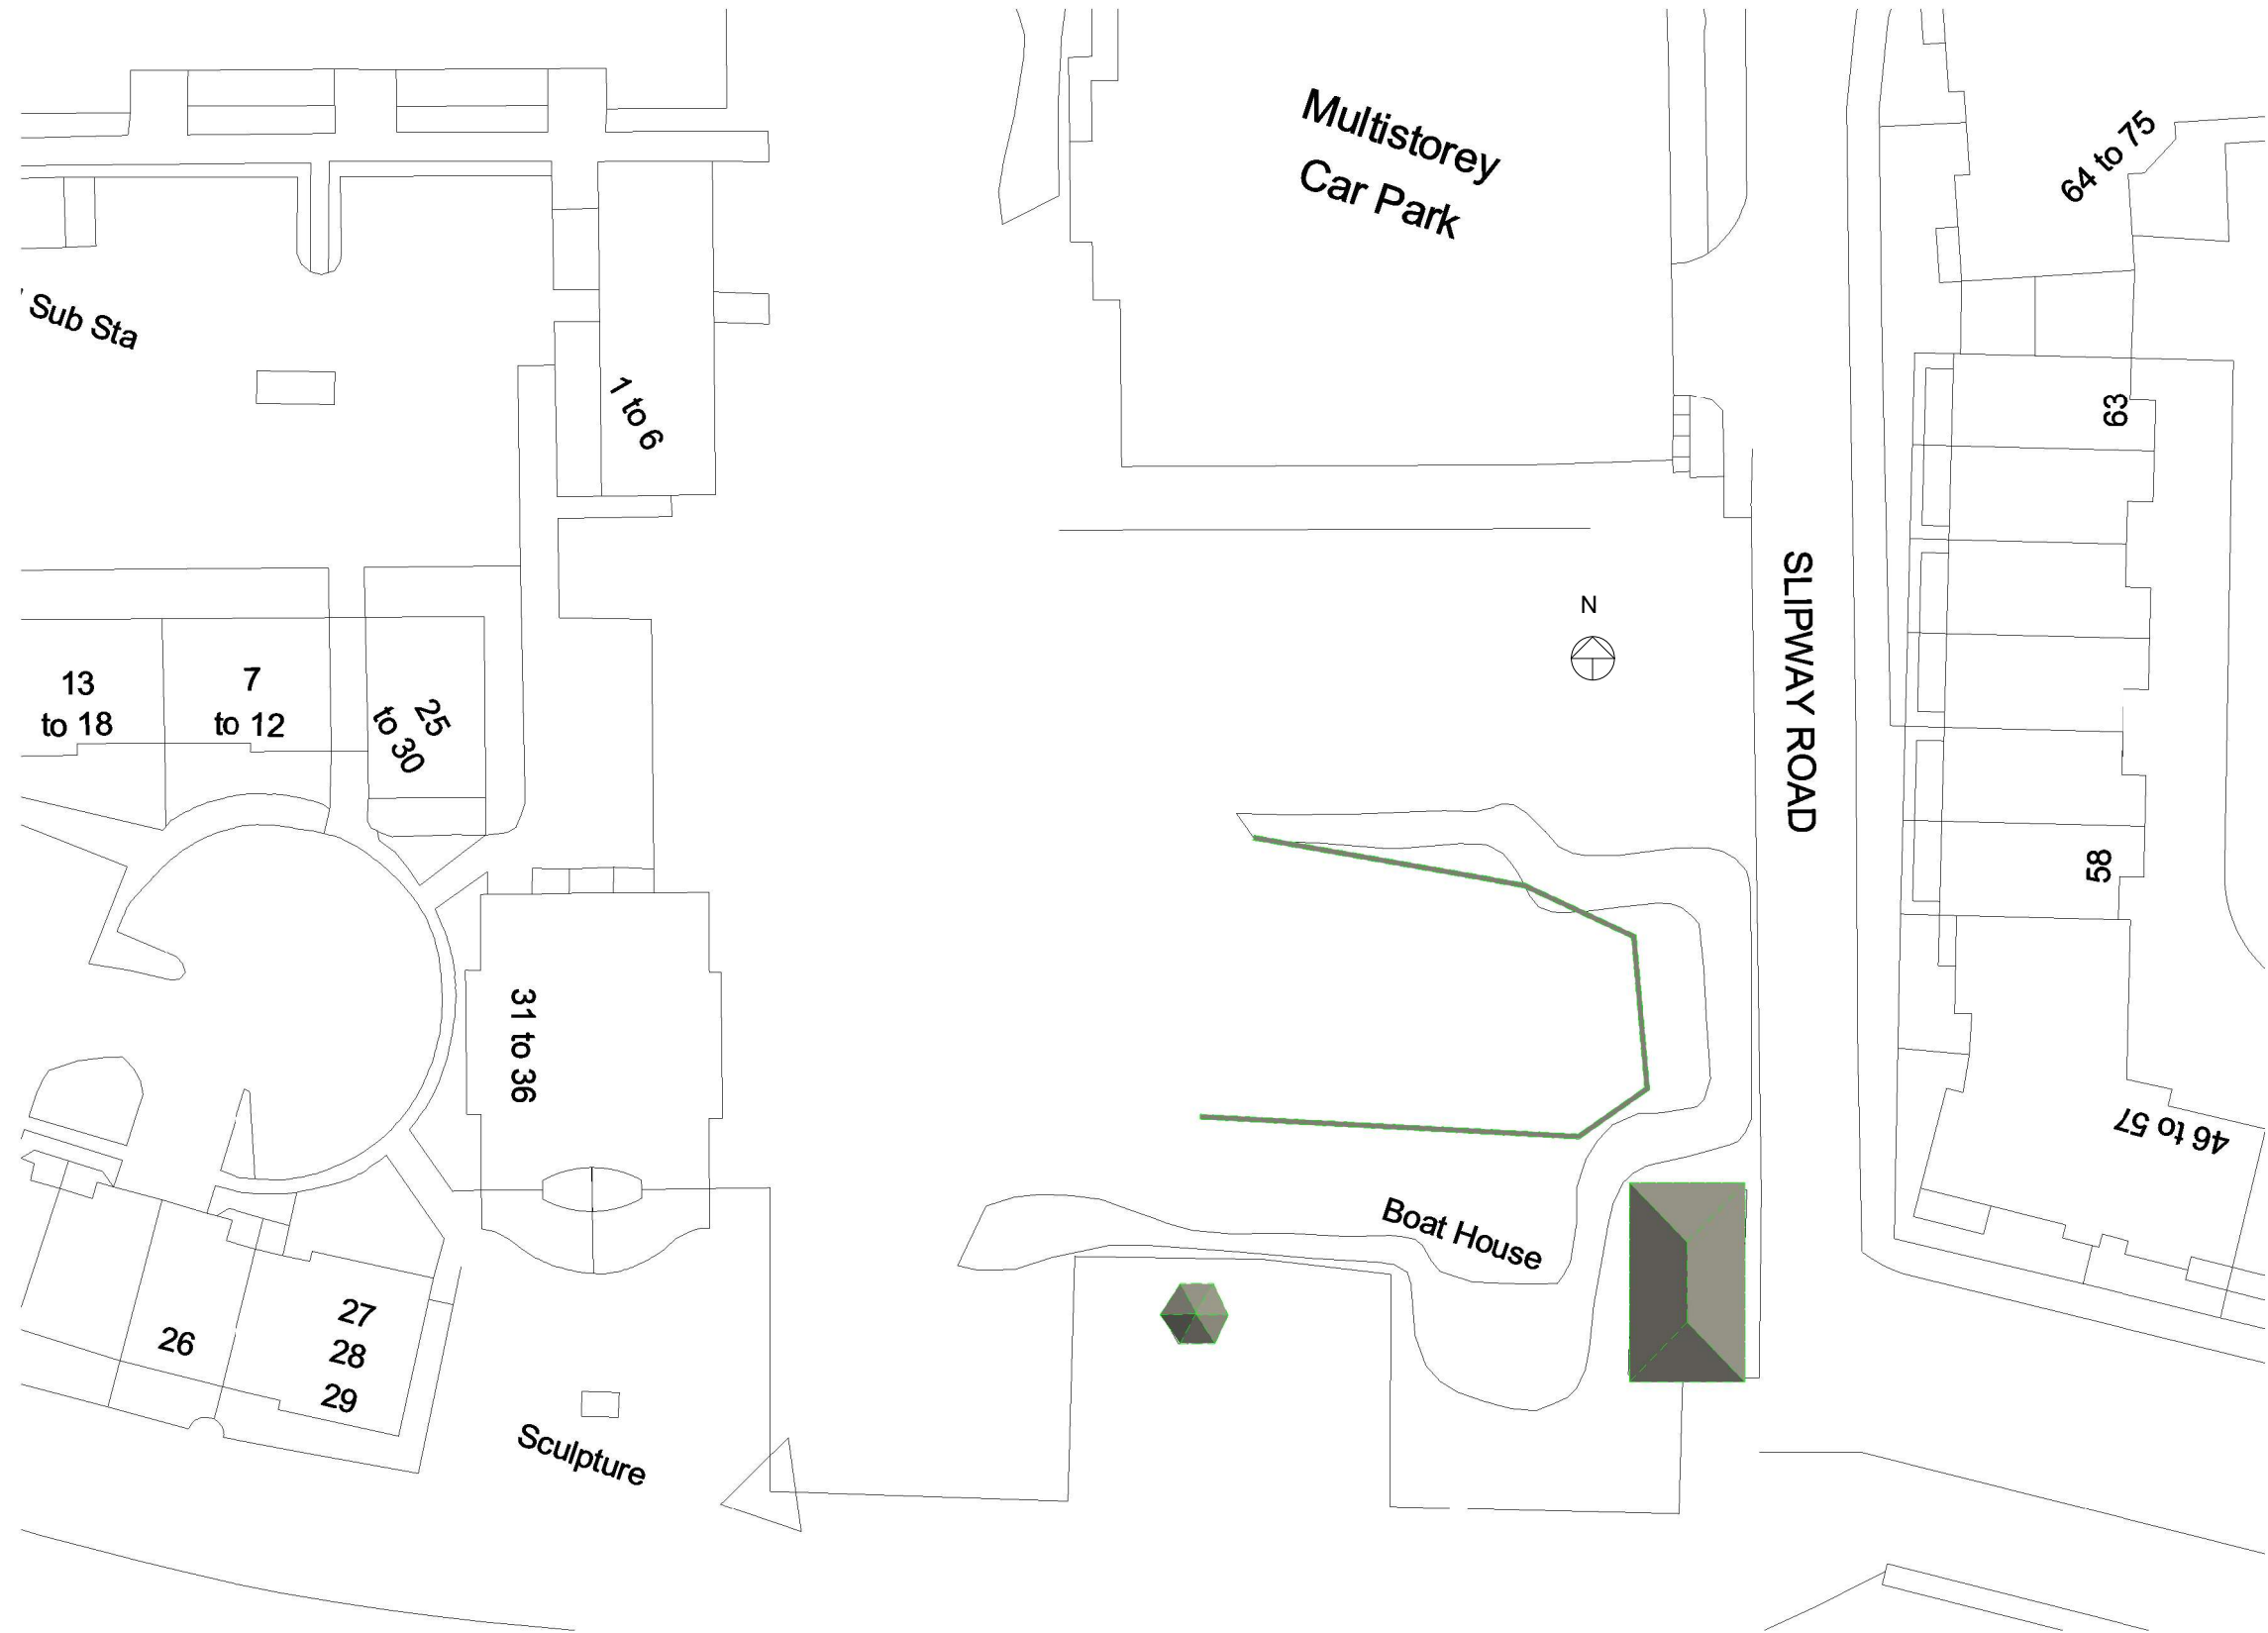


1 Sheet A103-Existing Site and Demolition Plan
1:200

Property Title Ysgol-Bae-Abertawe	Detail Site Plan	Property — Originator — (zone) Functional Breakdown — (Level) Spatial Breakdown — (Type) Form — Discipline — Number — Description — Status — Revision										scale 1:200	drawn LJD	Prifysgol Cymru Y Drindod Dewi Sant University of Wales Trinity Saint David	(S0) UNCONTROLLED Not to be used as a reference document Check Status Before Quoting	Rev/Date/By Revision
		5010 — BAH — XX — XX — D — Designer0002 — Site Plan — S0 —										date 04/26/22	checked GMT			
		File Path: C:\Users\Darall\OneDrive\Desktop\Lynsey Davies - 5010_BAH_XX_ZZ_M_A_0001_ArchWIP_S0.rvt														

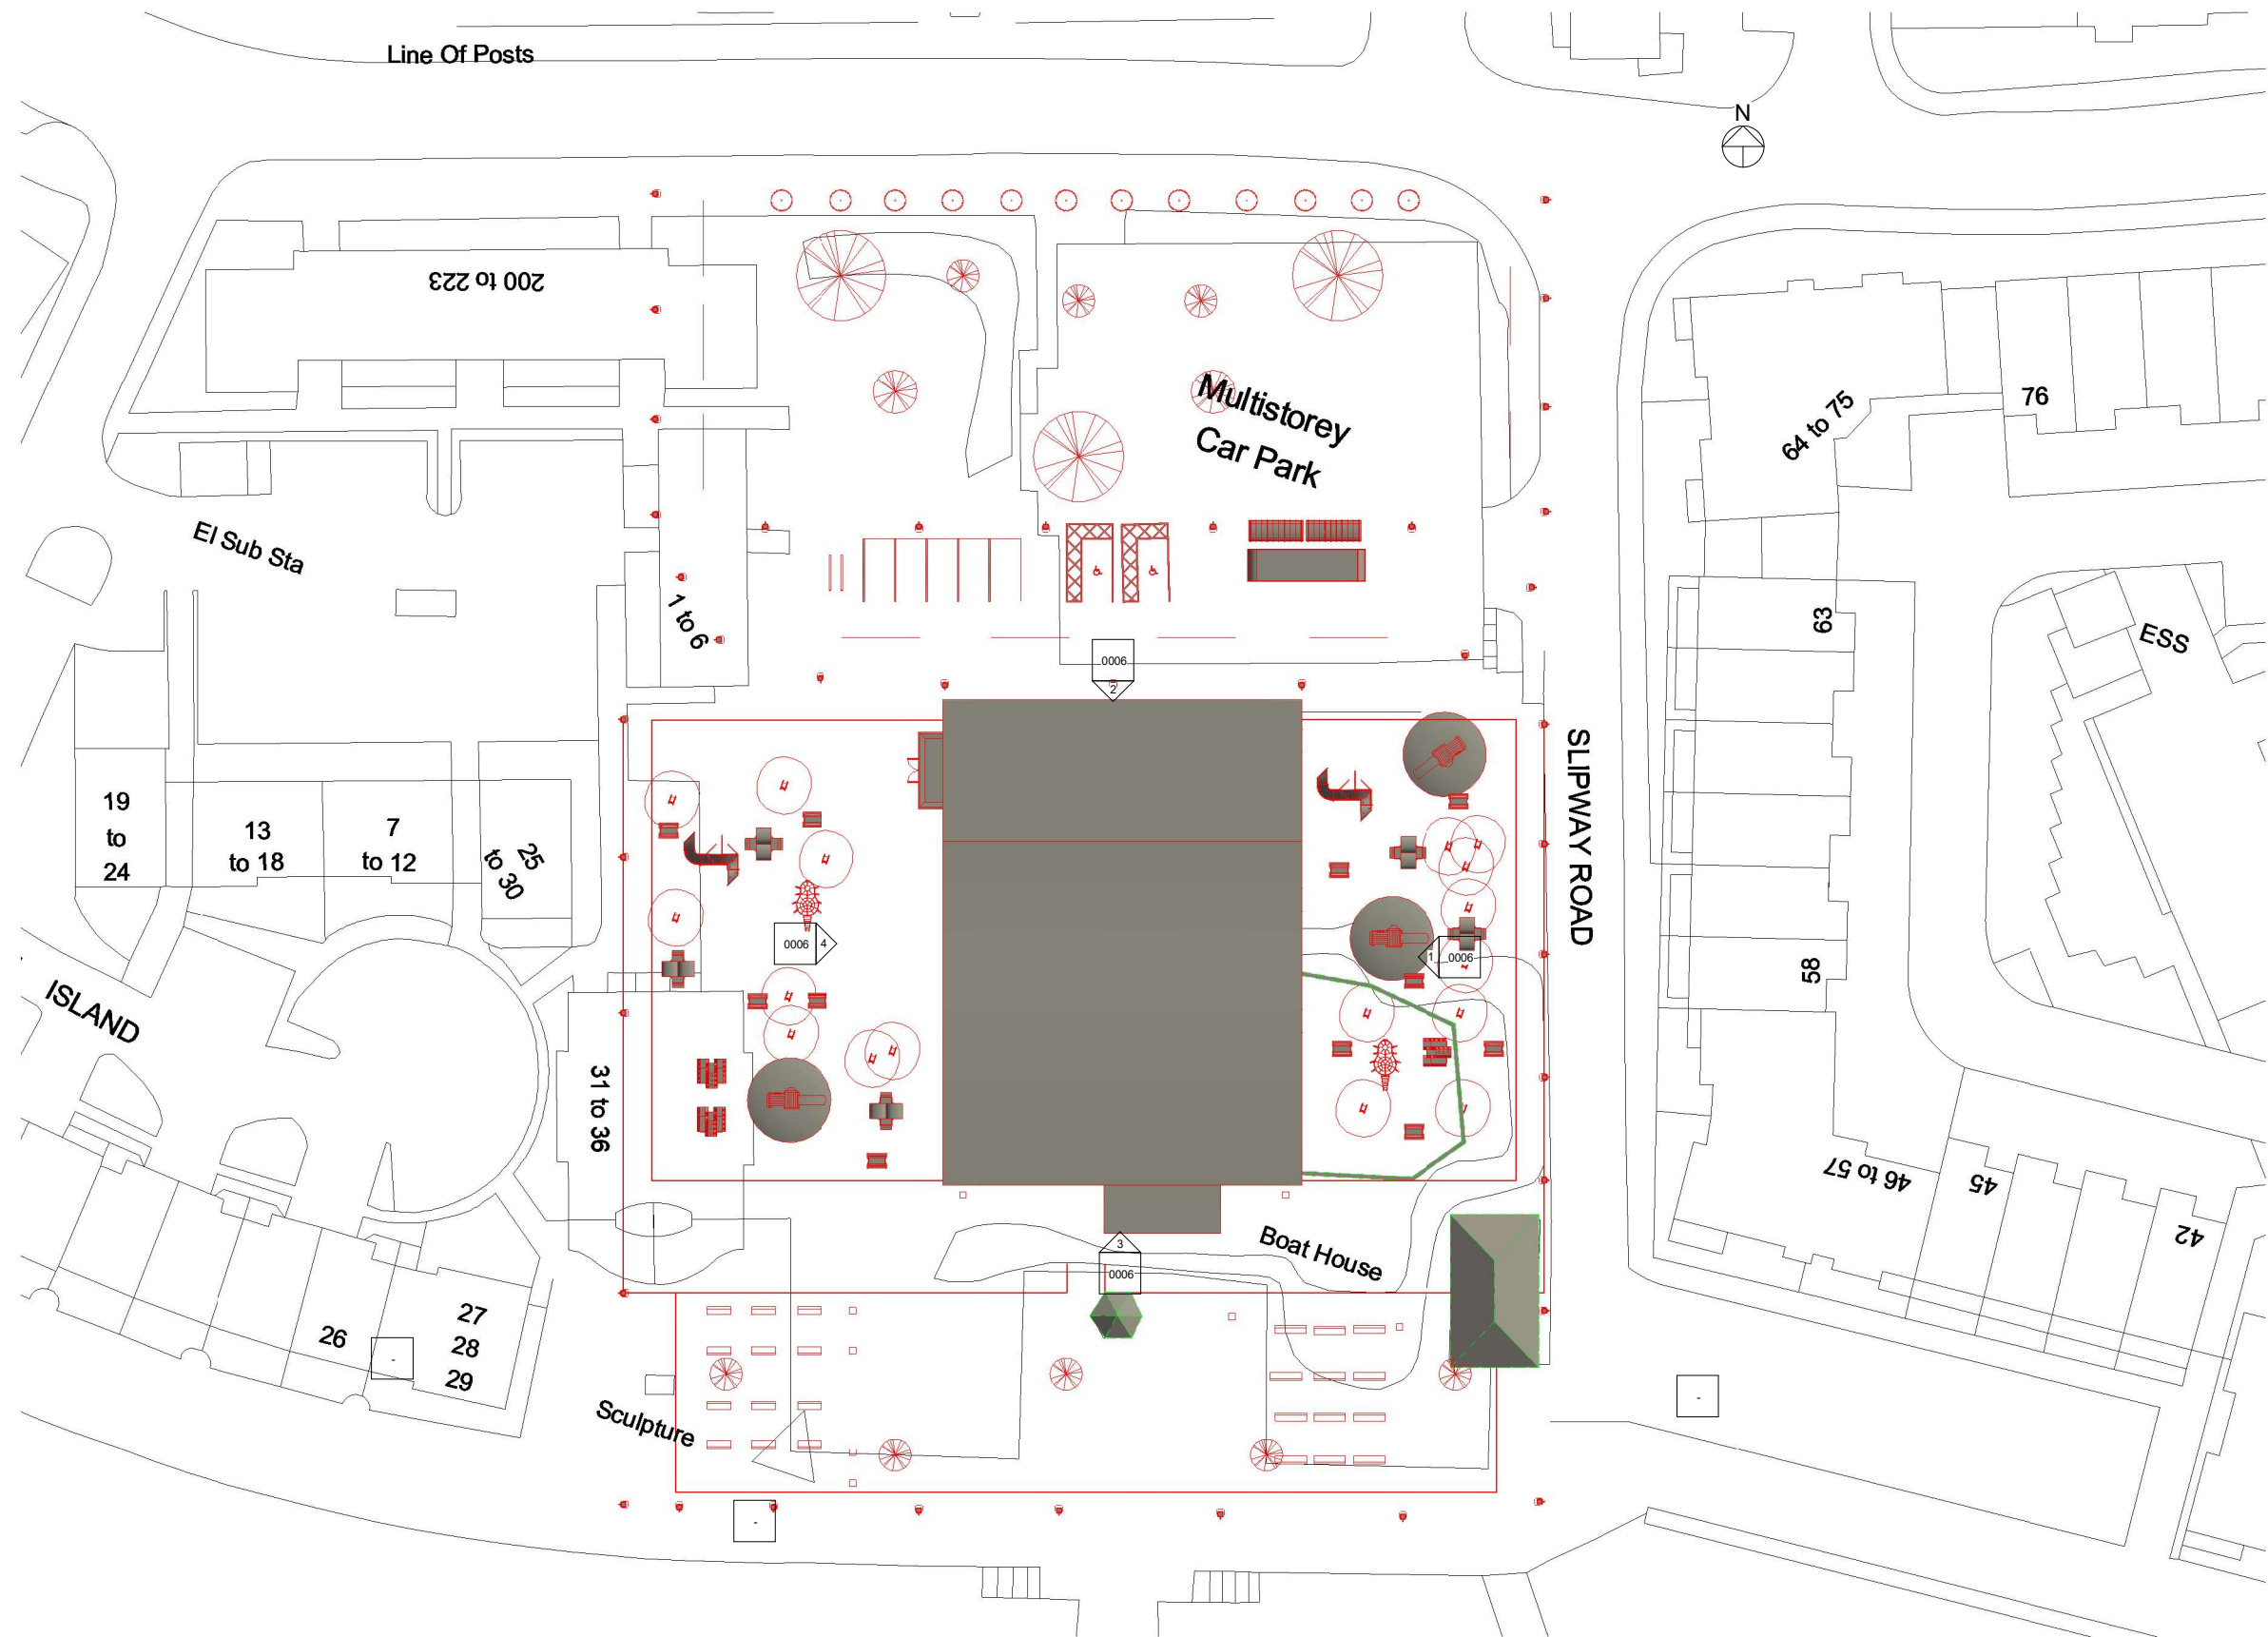

1 Sheet 104-Site Plan Works
1 : 250


Property Title Ysgol-Bae-Abertawe	Detail Works Plan	Property — Originator — (zone) Functional Breakdown — (Level) Spatial Breakdown — (Type) Form — Discipline — Number — Description — Status — Revision										scale 1 : 250	drawn LJD	 Prifysgol Cymru Y Drindod Dewi Sant University of Wales Trinity Saint David	(S0) UNCONTROLLED Not to be used as a reference document Check Status Before Quoting	Rev/Date/By Revision
		5010 — BAH — XX — XX — D — Designer0003 — Works Plan — S0 —										date 04/26/22	checked GMT			
		File Path: C:\Users\Darall\OneDrive\Desktop\Lyseyne Davies - 5010_BAH_XX_ZZ_M_A_0001_ArchWIP_S0.rvt														

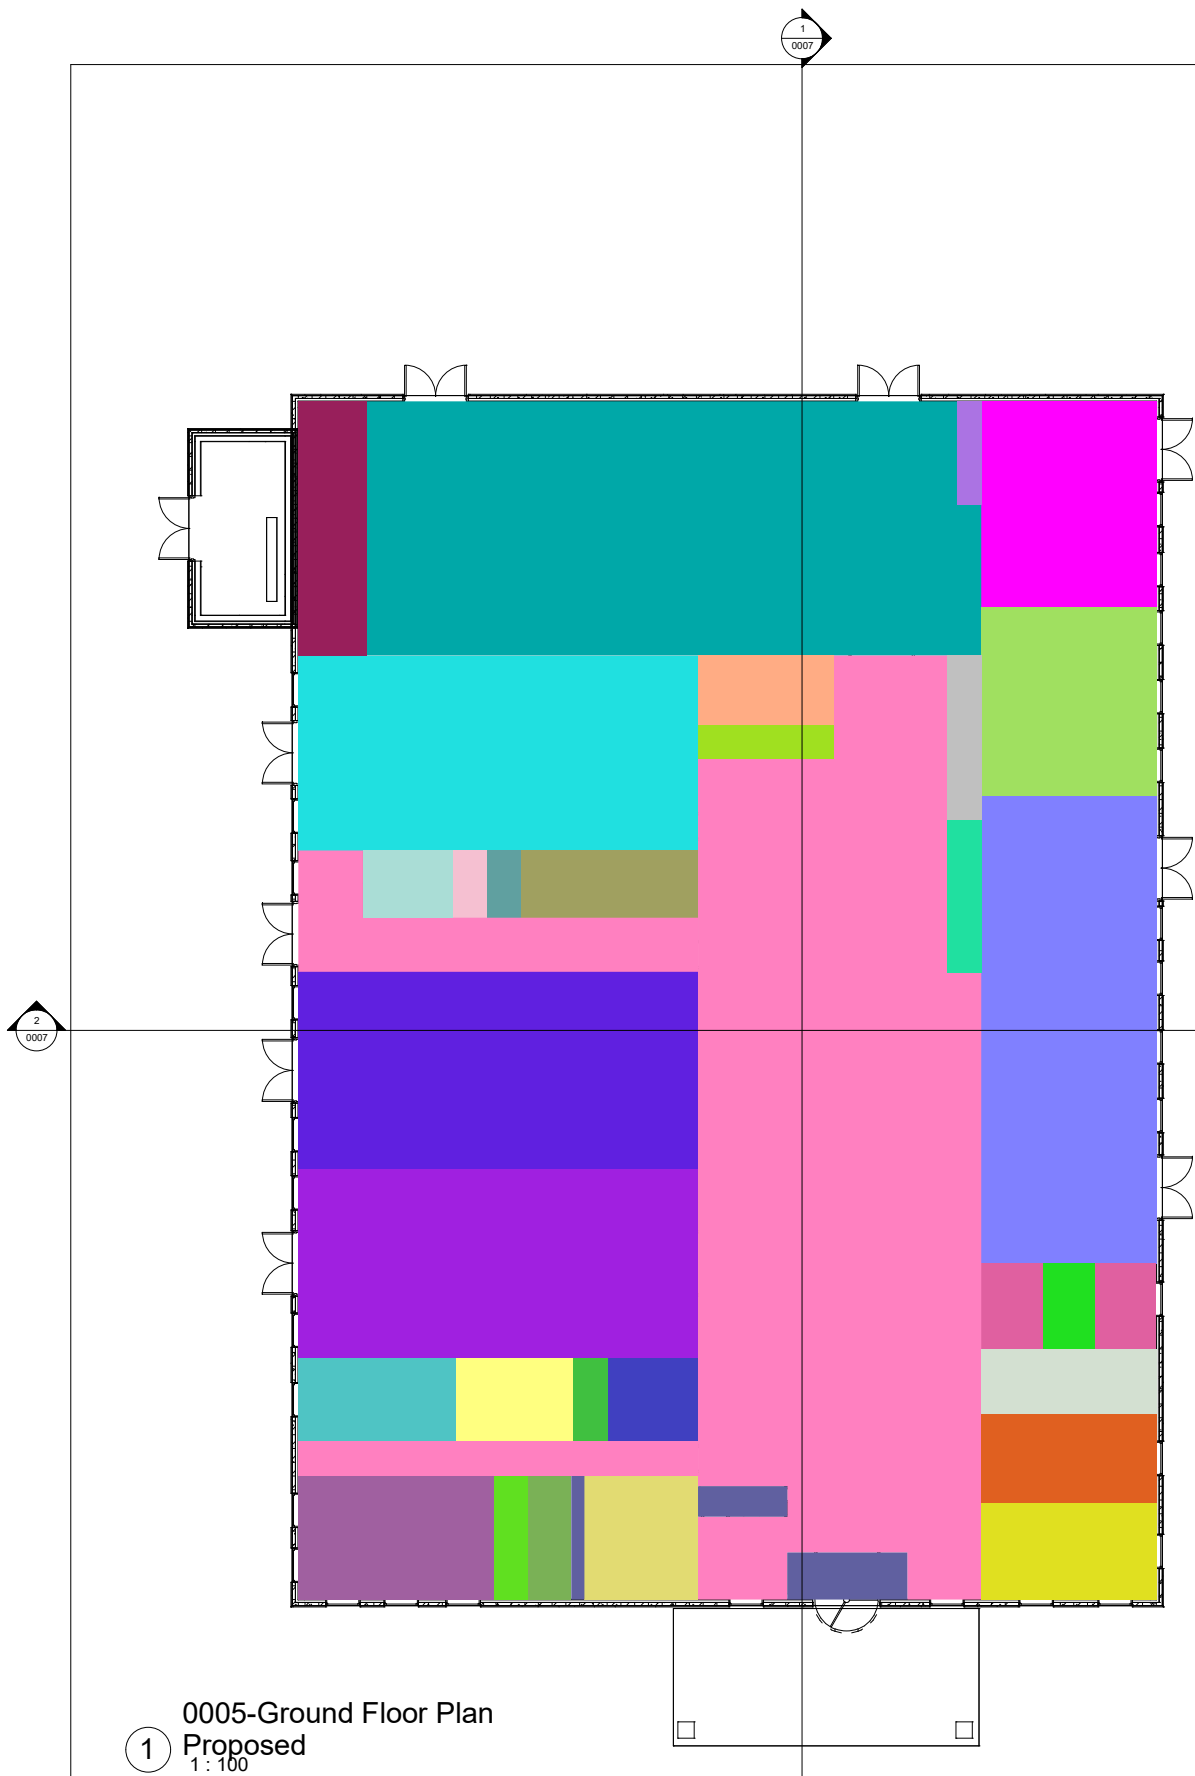


Ysgol-Bae-Abertawe

- Accessible Toilets/Hygiene Facilities
- Caretakers/Cleaners Store 2
- Caretakers/Cleaners store 2
- Caretakers/Min Store Room
- Central Stock&cleaners Store 1
- Circulation
- Circulation Area
- Class Storage
- Cleaners Store 1
- Cleaners Store 2
- Cloakroom
- Community Store
- Copier/Radiographics
- Dining/Chair Storage
- Entrance/Reception
- Entrance/Reception
- External PE Store
- Food/Science/DT
- Food/Scince/DT
- General Office
- Head Office/Meeting Room
- Infant 1
- Infant 1 Cloakroom
- Infant 2
- Infant 2 Cloakroom
- Infant Storage
- Infant Storage 2
- Kitchen
- Library Resource Centre & ICT suite
- Library resource Centre/ICT Suite
- Main Hall/Dining
- Other Toilets
- Other WC
- PE Store
- Reception
- Reception Entrance/Exit
- Reception WC
- Room
- Senco/MI/Group Room
- Sick Bay
- Small Group Room (Senco)
- Speacialist Store 1
- Specialist Store 2
- Staff Room
- Staff Toilets
- Staging/Appliance Store
- Storage1,2,3
- Storage 1
- Storage 3
- Storage Infant 1
- Storage Infant 2
- Survery
- YR1 WC
- Yr2 WC
- Yr 1

0005-Ground Floor Plan
1
Proposed
1:100

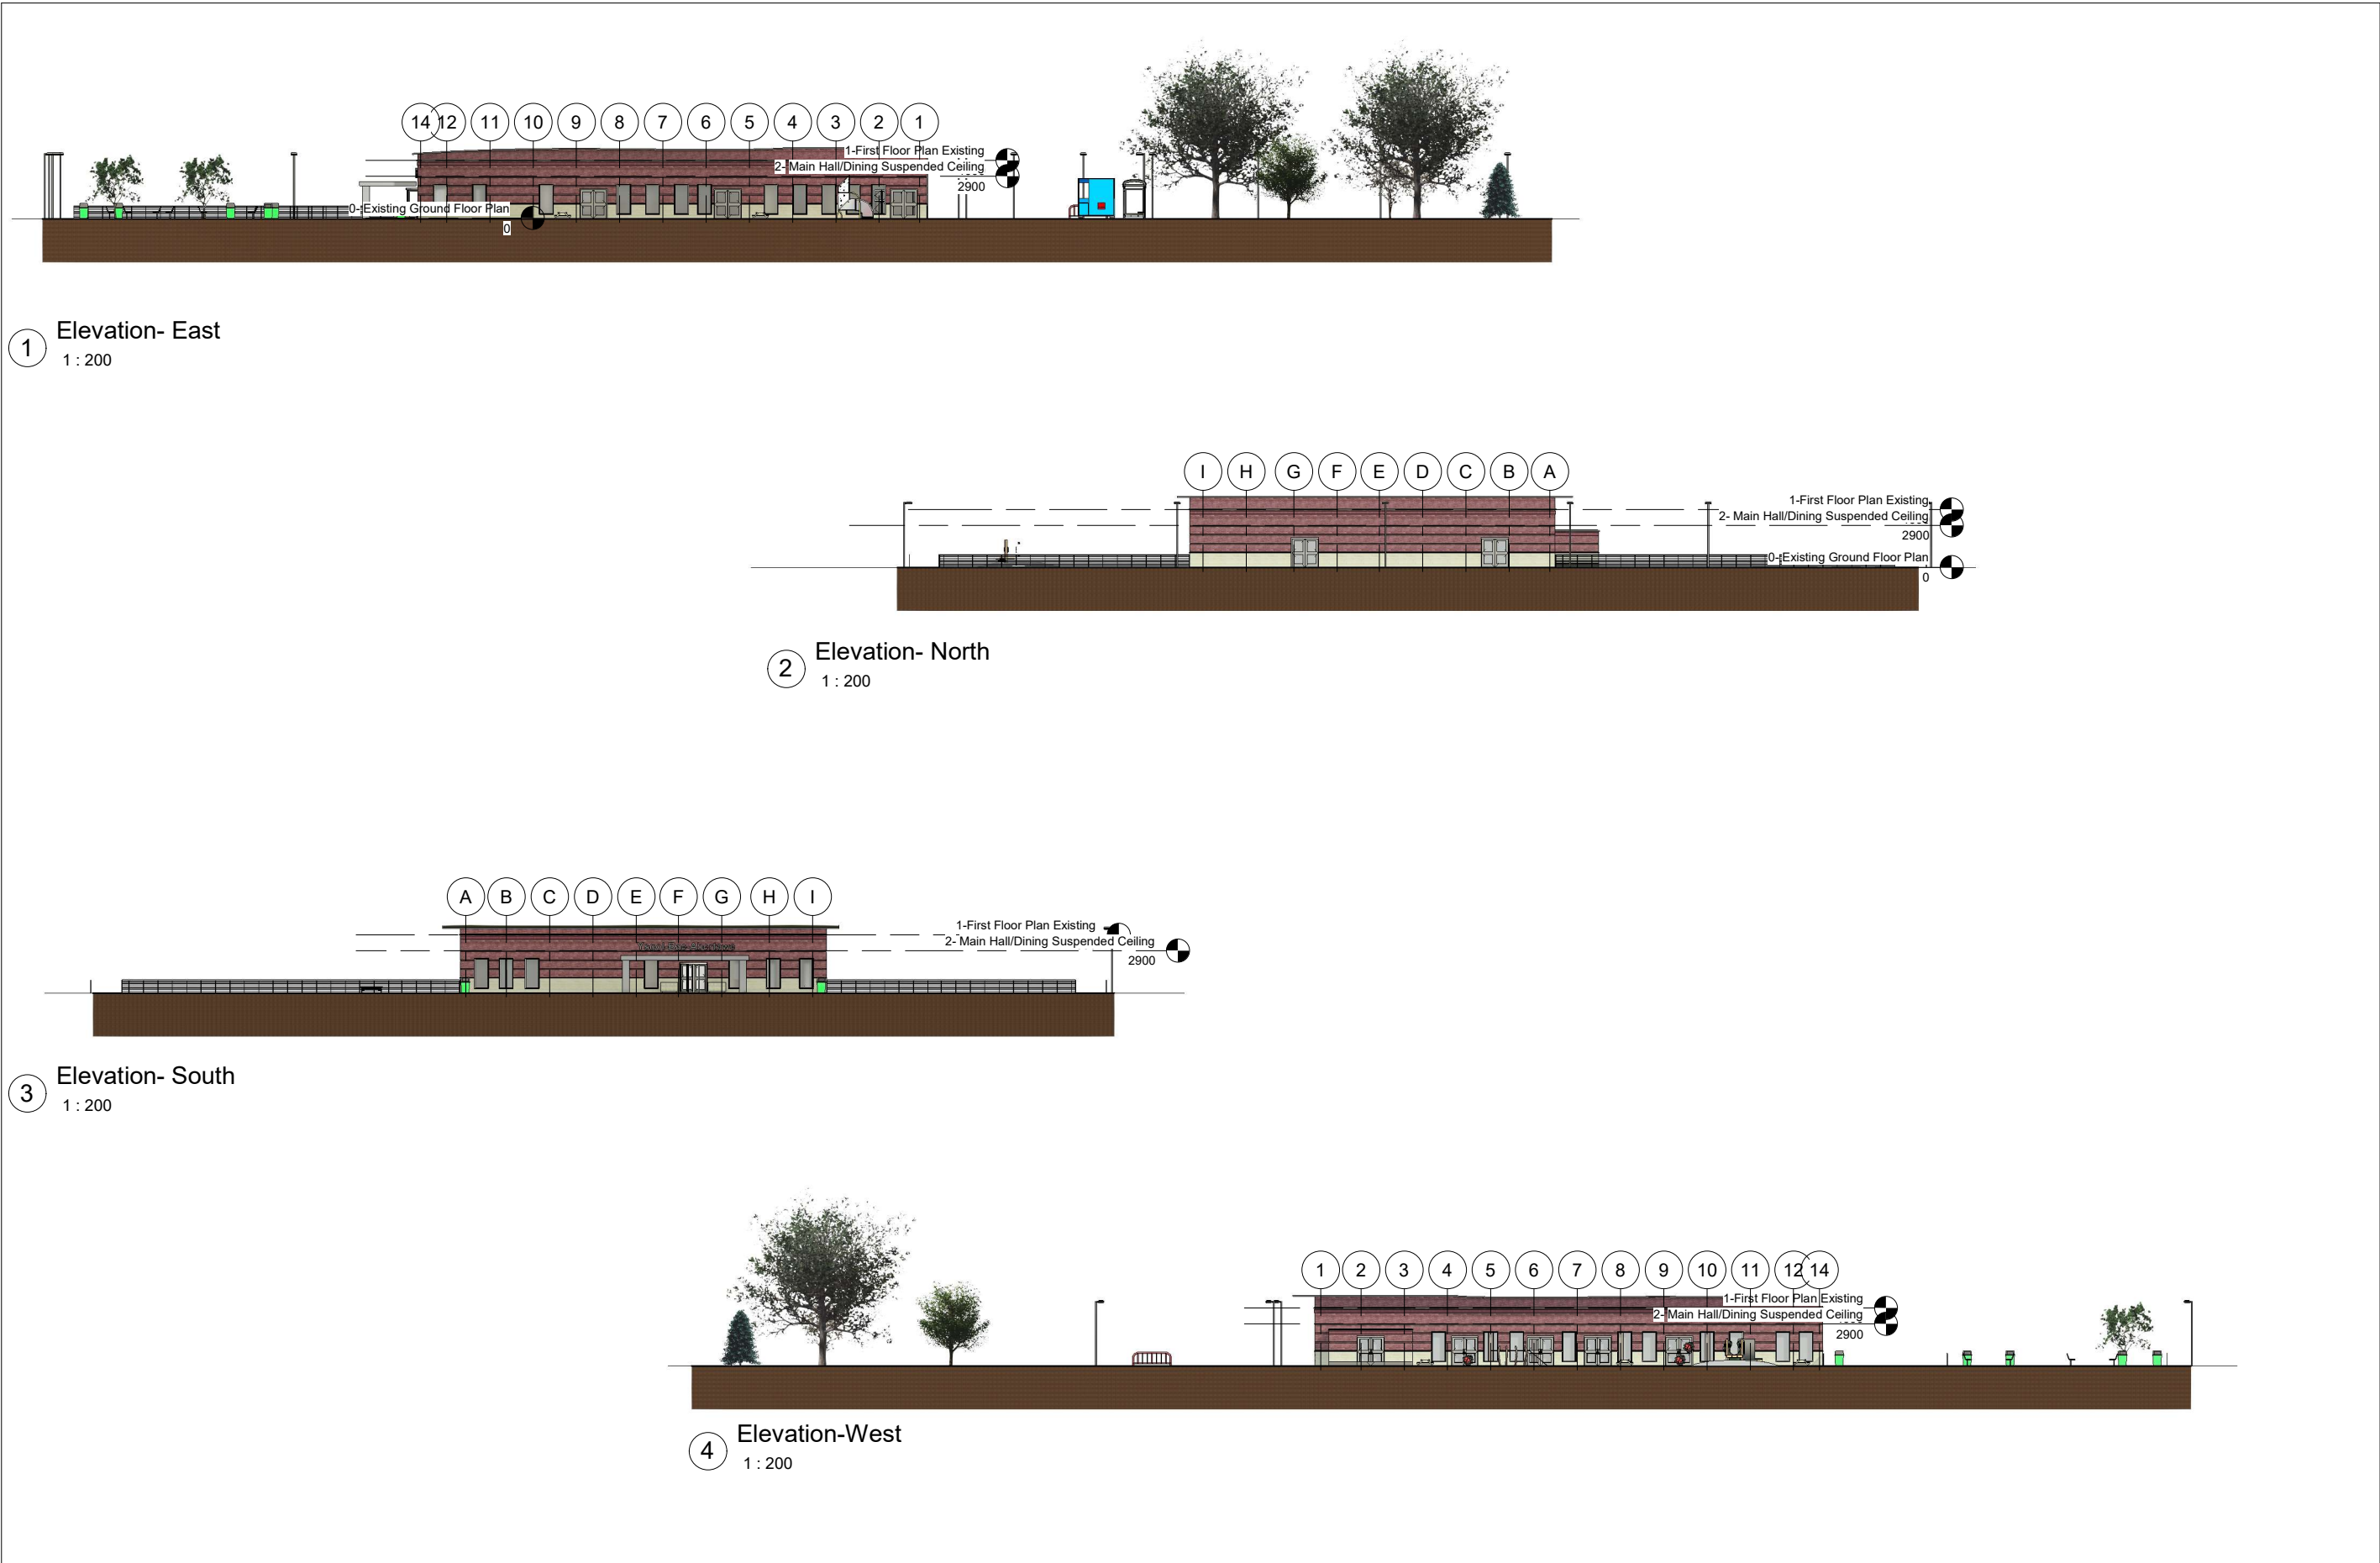

Property Title Ysgol-Bae-Abertawe	Detail Proposed Elevations	Property — Originator — (zone) Functional Breakdown — (Level) Spatial Breakdown — (Type) Form — Discipline — Number — Description — Status — Revision										scale 1 : 200	drawn LJD	Prifysgol Cymru Y Drindod Dewi Sant University of Wales Trinity Saint David	(S0) UNCONTROLLED Not to be used as a reference document Check Status Before Quoting	Rev/Date/By Revision
		5010 — BAH — XX — XX — D — Designer0006 — Proposed Elevations — S0 —										date 04/26/22	checked Prifysgol Cymru Y Drindod Dewi Sant University of Wales Trinity Saint David SA1 Campus Kings Road Swansea SA1 8RD			
		File Path: C:\Users\Daral\OneDrive\Desktop\Lyneyse Davies - 5010_BAH_XX_ZZ_M_A_0001_ArchWIP_S0.rvt											Checker			

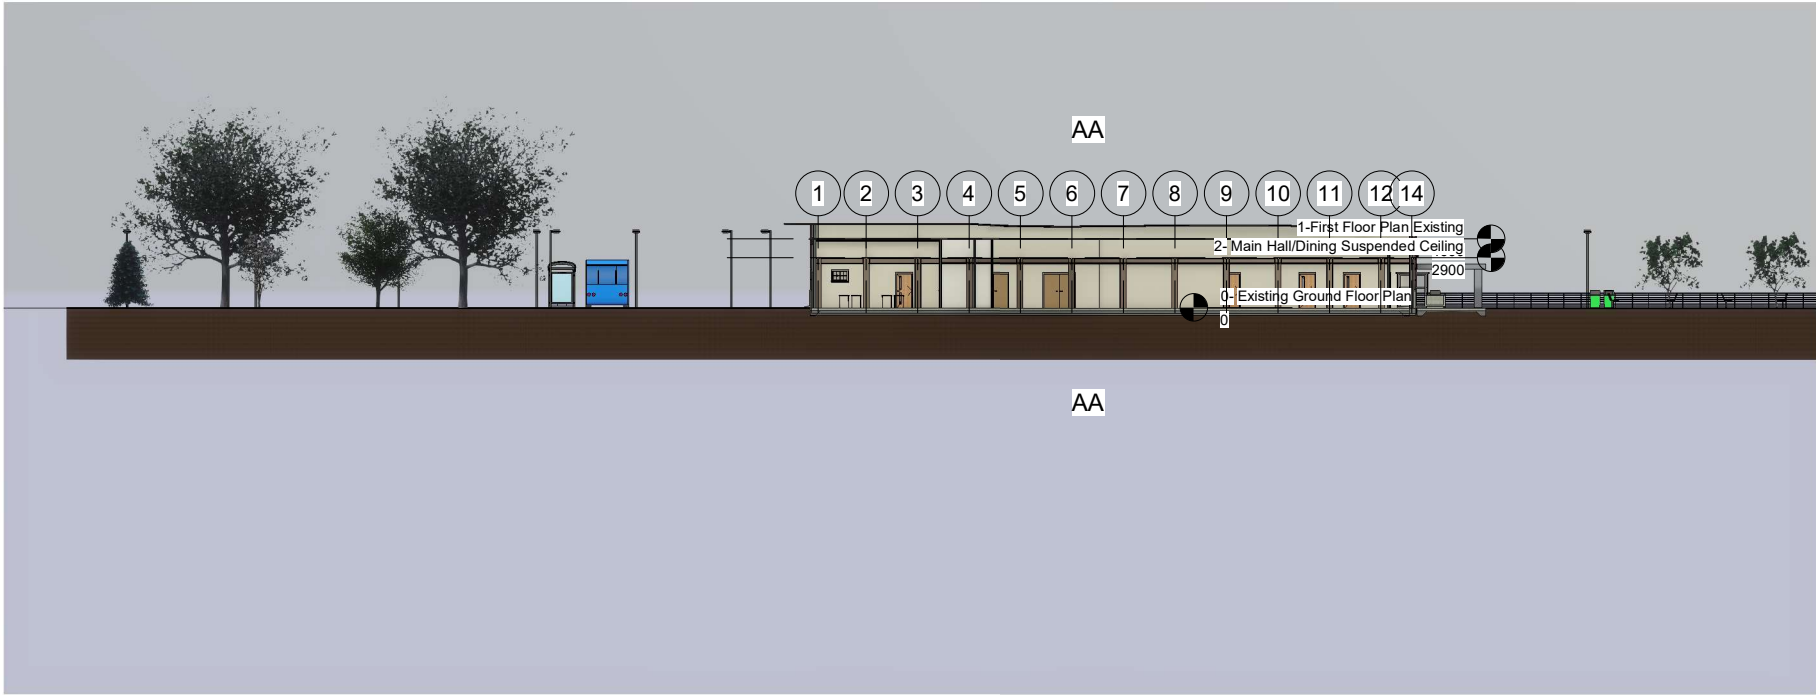


1 Section AA Elevation
1 : 200



2 Section BB Elevation
1 : 200

Property Title Ysgol-Bae-Abertawe	Detail Proposed Sections	Property — Originator — (zone) Functional Breakdown — (Level) Spatial Breakdown — (Type) Form — Discipline — Number — Description — Status — Revision										scale 1 : 200	drawn LJD	Prifysgol Cymru Y Drindod Dewi Sant University of Wales Trinity Saint David	(S0) UNCONTROLLED Not to be used as a reference document Check Status Before Quoting	Rev/Date/By Revision
		5010 — BAH — XX — XX — D — Designer0007 — Proposed Sections — S0 —										date 04/26/22	checked GMT			
		File Path: C:\Users\DarallOneDrive\Desktop\Lynsey Davies - 5010_BAH_XX_ZZ_M_A_0001_ArchWIP_S0.rvt														

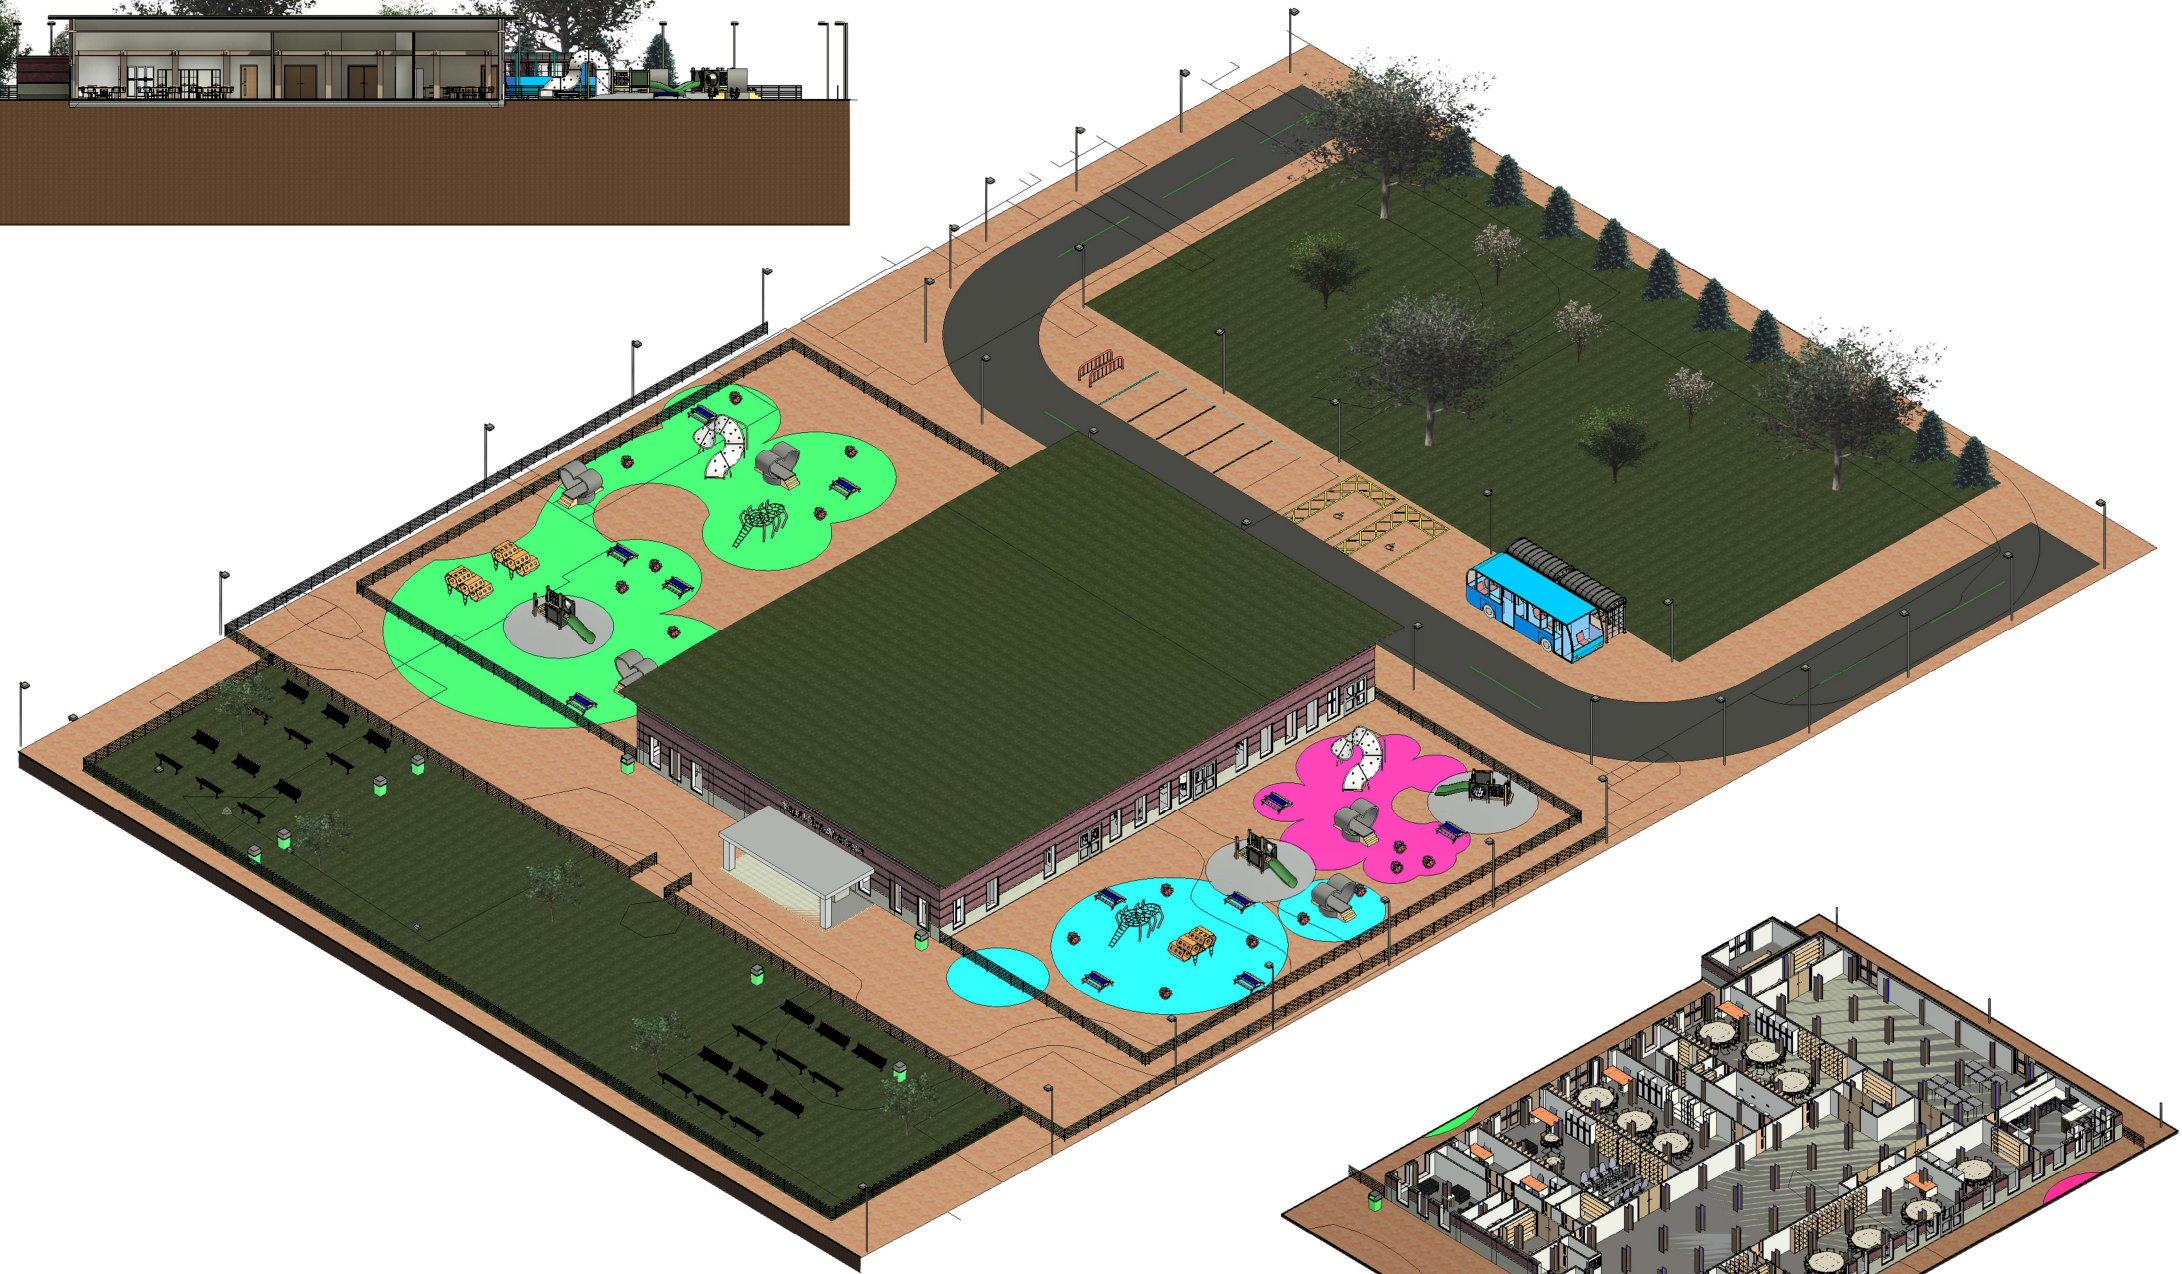

3D- Existing Proposed Box
Section 1

3D- Existing Proposed Box
Section 3

Property Title Ysgol-Bae-Abertawe	Detail Proposed Visualisations	Property — Originator — (zone) Functional Breakdown — (Level) Spatial Breakdown — (Type) Form — Discipline — Number — Description — Status — Revision										scale	drawn LJD	Prifysgol Cymru Y Drindod Dewi Sant University of Wales Trinity Saint David	(S0) UNCONTROLLED Not to be used as a reference document Check Status Before Quoting	Rev/Date/By Revision
		5010 — BAH — XX — XX — D — Designer0008 — Proposed Visualisations — S0 —										date	checked GMT			
		File Path: C:\Users\DarallOneDrive\Desktop\Lynsey Davies - 5010_BAH_XX_ZZ_M_A_0001_ArchWIP_S0.rvt										04/26/22				