



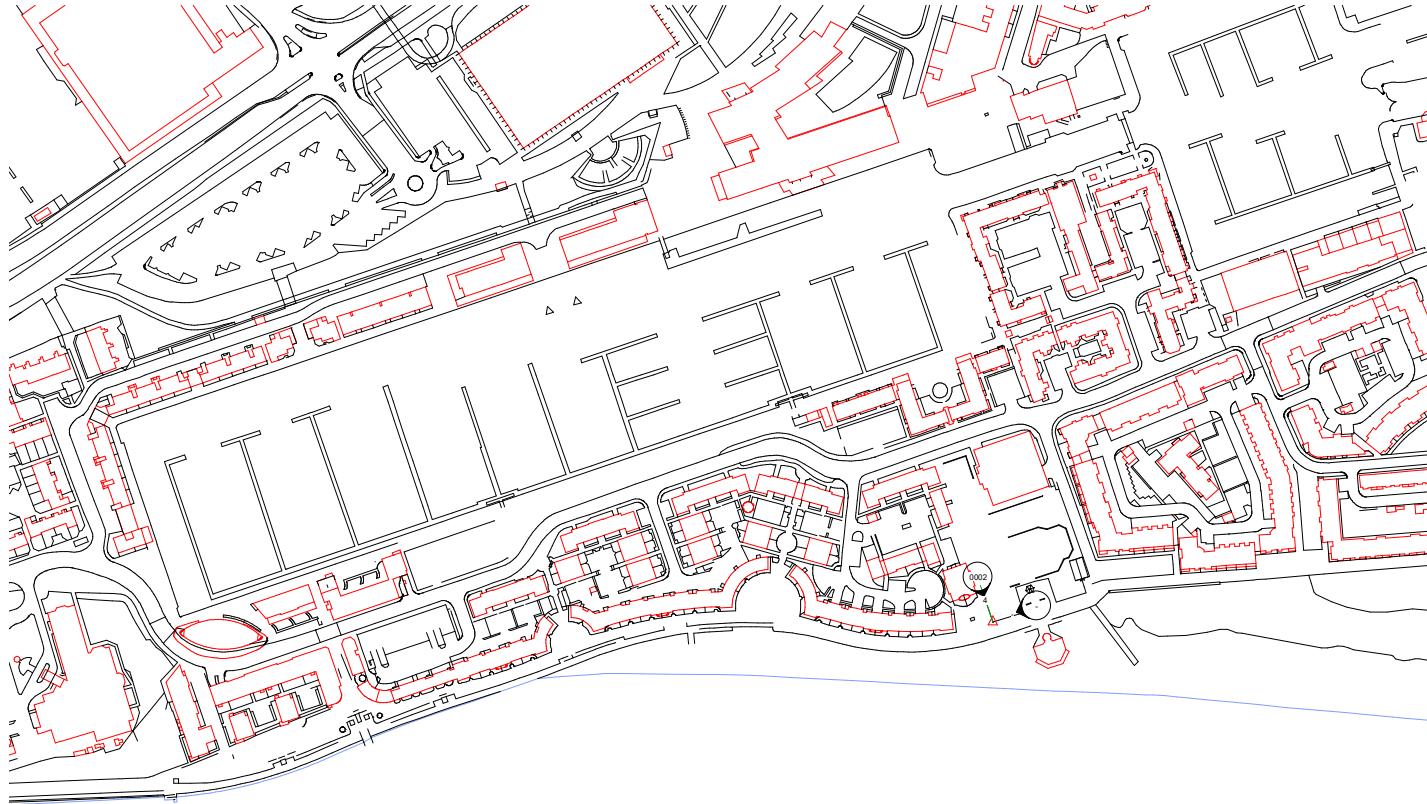


1 Site Area
1 : 1250

Property Title Yagol Bae Abertawe	Detail Site location Plan	Property — Originator — Zone — Level — Type — Role — Number — Description — Suitability — Revision										scale 1 : 1250	drawn DAW	Prifysgol Cymru Y Drindod Dewi Sant University of Wales Trinity Saint David	(S0) UNCONTROLLED Not to be used as a reference document Check Status Before Quoting	Revision
		5010 — WSC — XX — XX — DR — Designer0001 — Site location — S0 —										date 05/06/21	checked			
		File Path: C:\Users\Admin\OneDrive\Documents\unt QB\BIM and Revit\Yagol Bae School Arch model.rvt											Checker			

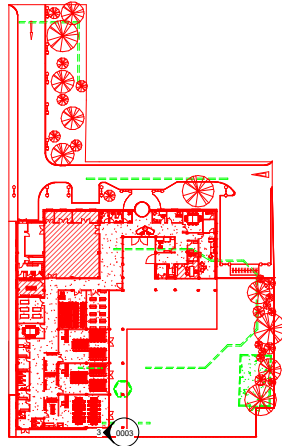


① Works Ground Level Plan
1 : 500

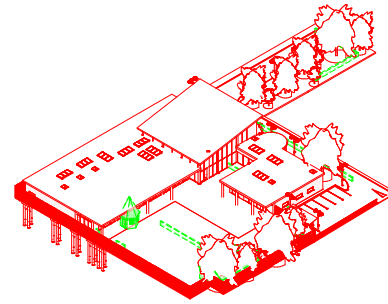

② 3D Works Plan




③ Works East View
1 : 500

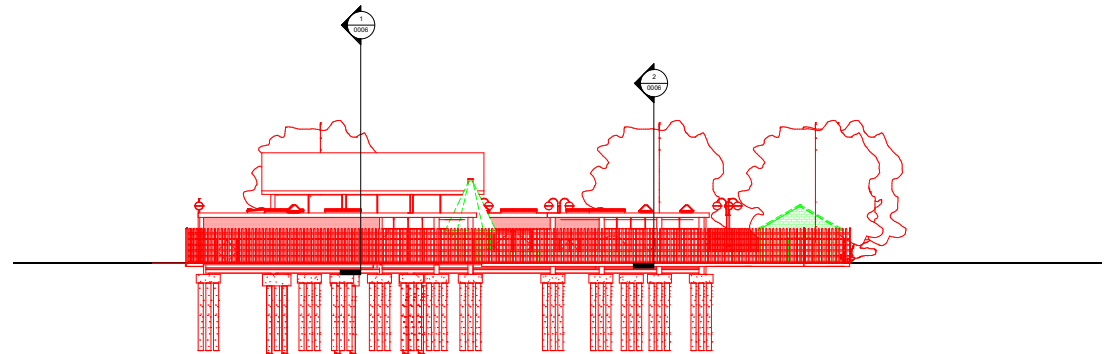

④ Works South View
1 : 200

Property Title Yagol Bae Abertawe	Detail Works Plan	Property — Originator — Zone — Level — Type — Role — Number — Description — Suitability — Revision 5010 — WSC — XX — XX — DR — Designer003 — Works Plan — S0 — File Path: C:\Users\Admin\OneDrive\Documents\lunt QS\BIM and Revit\Yagol Bae School Arch model.rvt	scale As Indicated date 05/06/21	drawn DAW checked Prifysgol Cymru Y Drindod Dewi Sant University of Wales Trinity Saint David Checker S&L Computer 4000000000 0000000000	 Prifysgol Cymru Y Drindod Dewi Sant University of Wales Trinity Saint David	(S0) UNCONTROLLED Not to be used as a reference document Check Status Before Quoting	Revit/Quantity Revision
---	-----------------------------	--	--	---	--	---	---

1 Proposed Ground Level
Plan
1:200

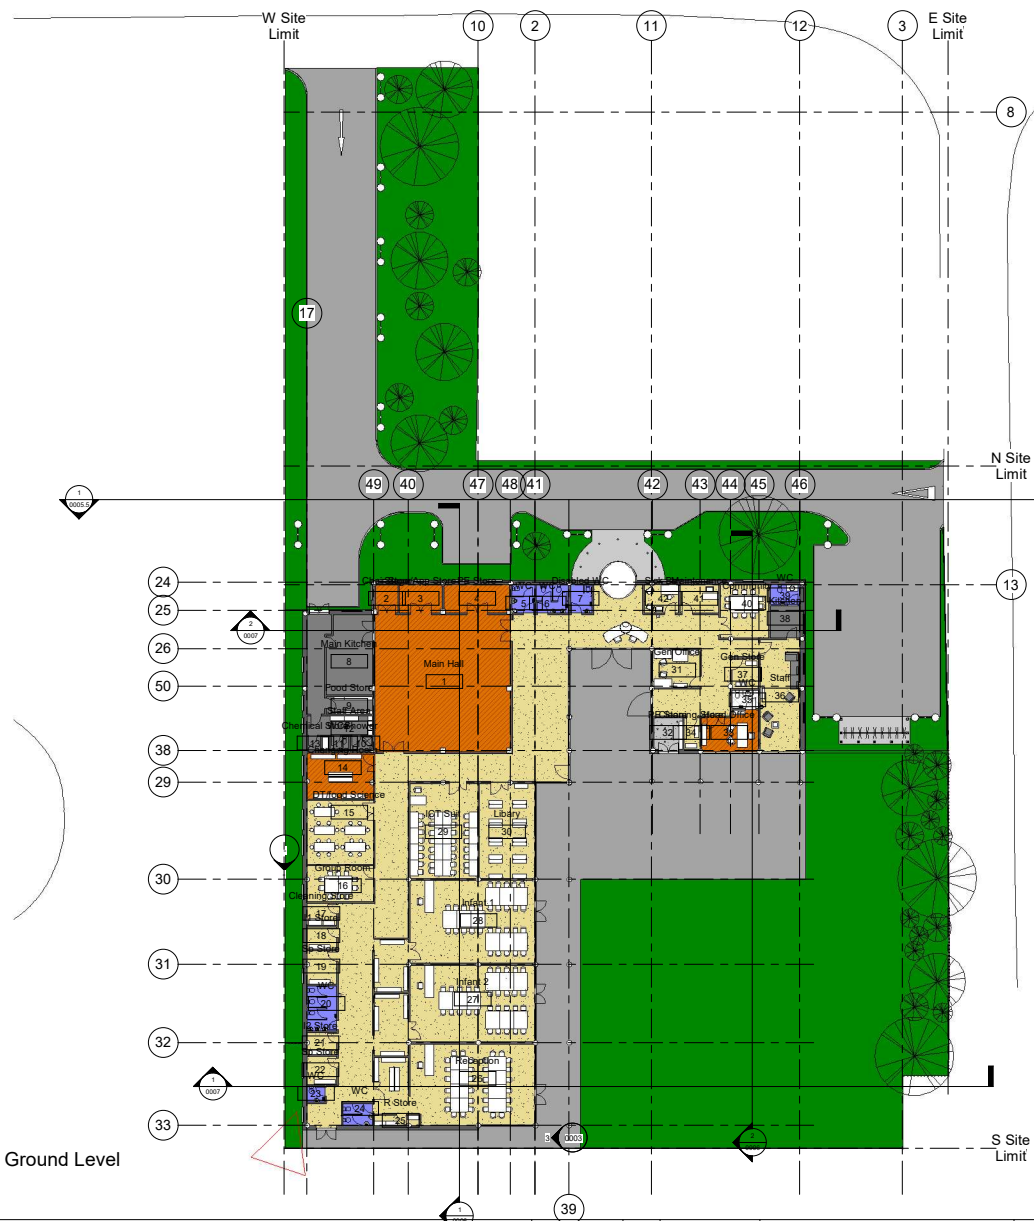

Property Title
Ygol Bae Abertawe

Detail
**Proposed General
Arrangement Floor
Plan**

Property	Originator	Zone	Level	Type	Role	Number	Description	Subsidiary	Revision
5010	WSC	XX	XX	DR	Designer	0004	Proposed General Arrangement Floor Plan	S0	-
File Path: C:\Users\Admin\OneDrive\Documents\lunt QS\BIM and Revit\Ygol Bae School Arrangement Floor Plan									

Scale
1:200
Date
05/06/21


Drawn
DAW
checked
Checker

Prifysgol Cymru
Y Drindod Dewi Sant
University of Wales
Trinity Saint David




(S0) UNCONTROLLED
Not to be used as a
reference document
Check Status Before Quoting

Rev/Issued
Reason

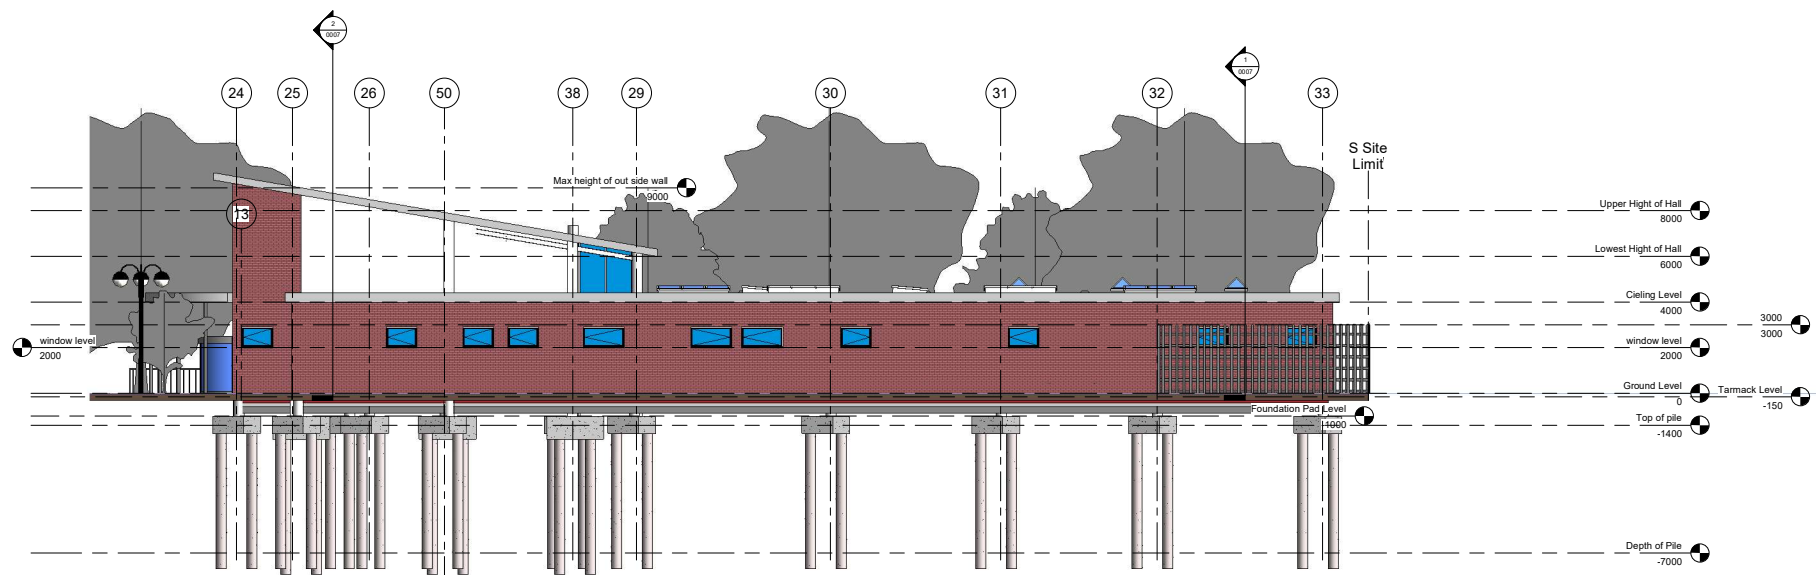


1 Proposed Construction West
View
1:100

Property Title Ygol Bae Abertawe	Detail Proposed Principle Elevations	<table><tr><th>Property</th><th>Originator</th><th>Zone</th><th>Level</th><th>Type</th><th>Role</th><th>Number</th><th>Description</th><th>Suitability</th><th>Revision</th></tr><tr><td>5010</td><td>WSC</td><td>XX</td><td>XX</td><td>DR</td><td>Designer</td><td>0005</td><td>Proposed Principle Elevations</td><td>S0</td><td>-</td></tr></table>										Property	Originator	Zone	Level	Type	Role	Number	Description	Suitability	Revision	5010	WSC	XX	XX	DR	Designer	0005	Proposed Principle Elevations	S0	-	scale 1:100	drawn DAW	 Prifysgol Cymru Y Drindod Dewi Sant University of Wales Trinity Saint David	(S0) UNCONTROLLED Not to be used as a reference document Check Status Before Quoting	Revision _____
		Property	Originator	Zone	Level	Type	Role	Number	Description	Suitability	Revision																									
		5010	WSC	XX	XX	DR	Designer	0005	Proposed Principle Elevations	S0	-																									
File Path: C:\Users\Admin\OneDrive\Documents\unit QS\BIM and Revit\Ygol Bae School Elevations										date 05/06/21	checked S01 checked S01 checked S01	Checker																								

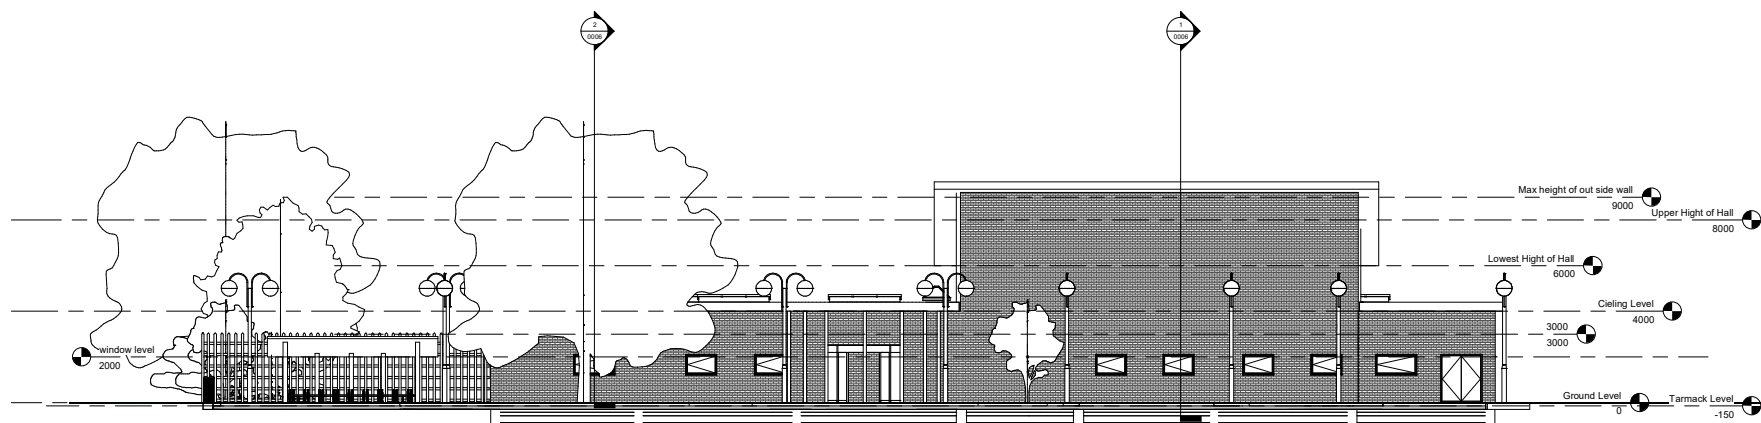


① North Elevation view
1 : 100

Property Title Yagol Bae Abertawe	Detail Proposed Principal Elevations	Property Originator Zone Level Type Role Number Description Suitability Revision								scale 1 : 100	drawn DAW	 Prifysgol Cymru Y Drindod Dewi Sant University of Wales Trinity Saint David	(S0) UNCONTROLLED Not to be used as a reference document Check Status Before Quoting	Rev/Issued
		5010 WSC XX XX DR Designer 0005.5 Proposed Principal Elevations S0								date	checked Prifysgol Cymru Y Drindod Dewi Sant University of Wales Trinity Saint David			
		File Path: C:\Users\Admin\OneDrive\Documents\unit QS\BIM and Revit\Yagol Bae School Elevations								05/06/21	Checker SAI Clement Project Manager SAI SMC			

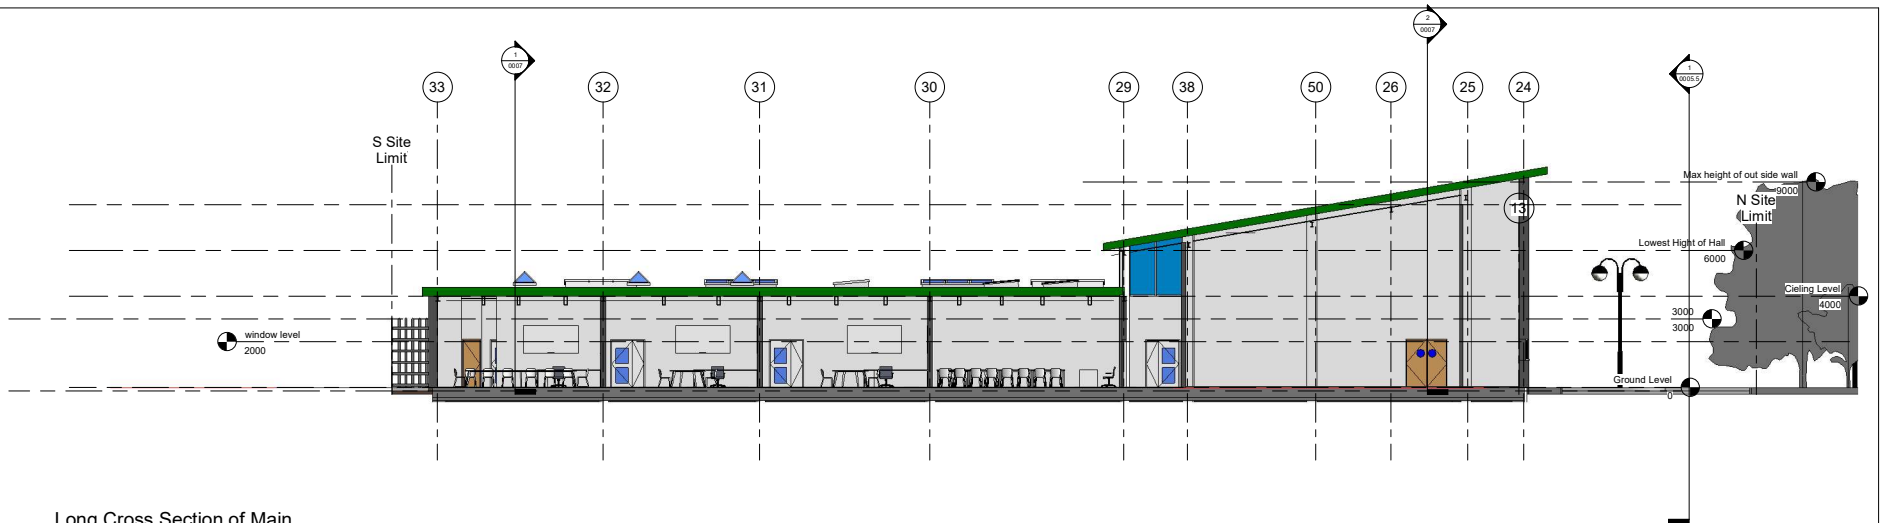


① Long Cross Section of Main
North to South
1:100

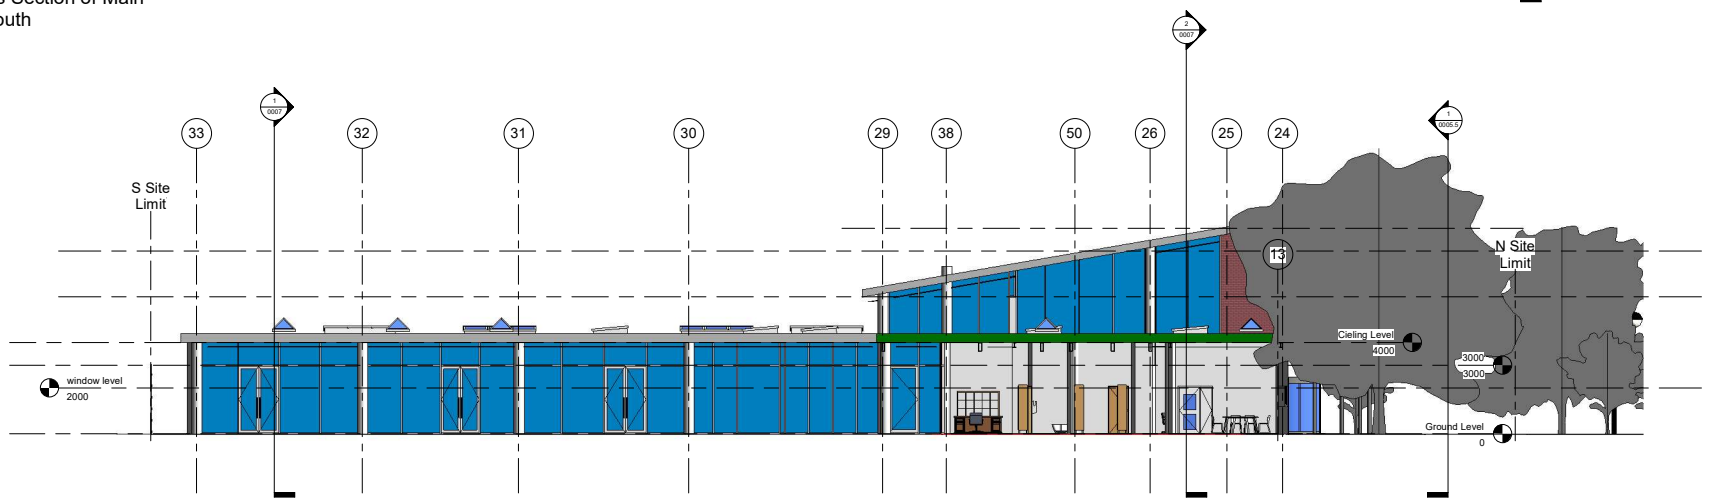


② Long Cross Section North to
South
1:100

Property Title Ygol Bae Abertawe	Detail Proposed Long and Short Sections	Property — Originator — Zone — Level — Type — Role — Number — Description — Suitability — Revision	scale 1 : 100	drawn DAW	 Prifysgol Cymru Y Drindod Dewi Sant University of Wales Trinity Saint David	(S0) UNCONTROLLED Not to be used as a reference document Check Status Before Quoting	Rev/Issue Revision	
		5010 — WSC — XX — XX — DR — Designer0006 — Proposed Long and Short Sections — S0 —	date 05/06/21	checked Checker				Prifysgol Cymru Y Drindod Dewi Sant University of Wales Trinity Saint David SA1 Campus Rhydolunedd Cardiff SA1 8AD
		File Path: C:\Users\Admin\OneDrive\Documents\AS\QBIM and Revit\Ygol Bae School						

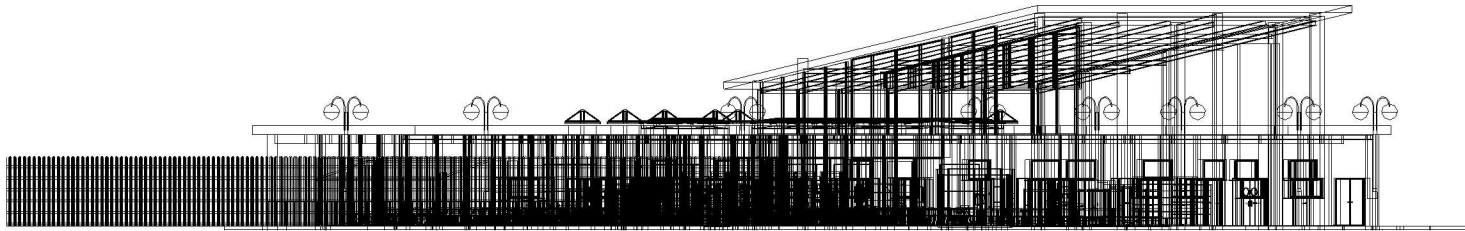

① 3D Proposed Gound View

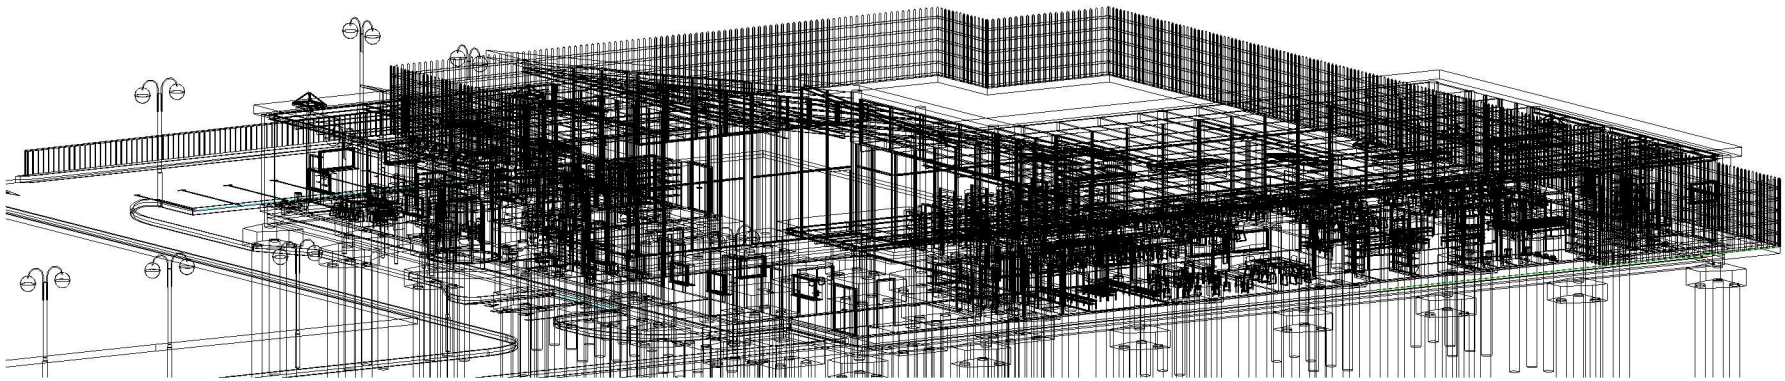

② 3D Proposed Plan NW view




③ 3D Proposed Plan SE view


Property Title Yagol Bae Abertawe	Detail Proposed Visualisations External	Property — Originator — Zone — Level — Type — Role — Number — Description — Suitability — Revision										scale	Drawn	 Prifysgol Cymru Y Drindod Dewi Sant University of Wales Trinity Saint David	(S0) UNCONTROLLED Not to be used as a reference document Check Status Before Quoting	Revit/DAW Reason
		5010 — WSC — XX — XX — DR — Designer0008 — Proposed Visualisations — S0 —										date	checked			
		File Path: C:\Users\Admin\OneDrive\Documents\unt QBIM and Revit\Yagol Bae School External.rvt										05/06/21	Checker			



① Proposed persepction of
class room view

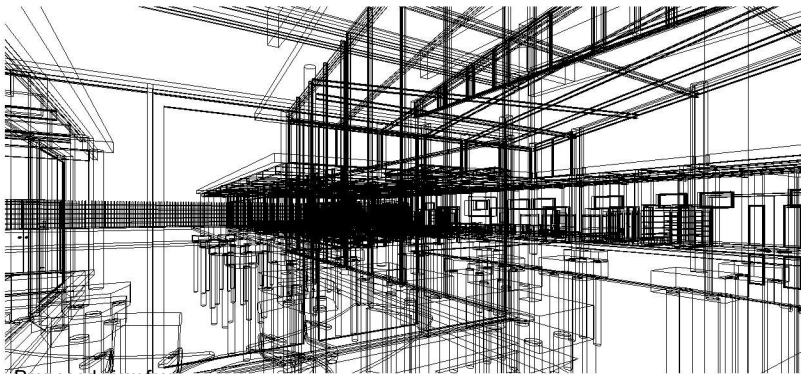


② Proposed View from
entrance

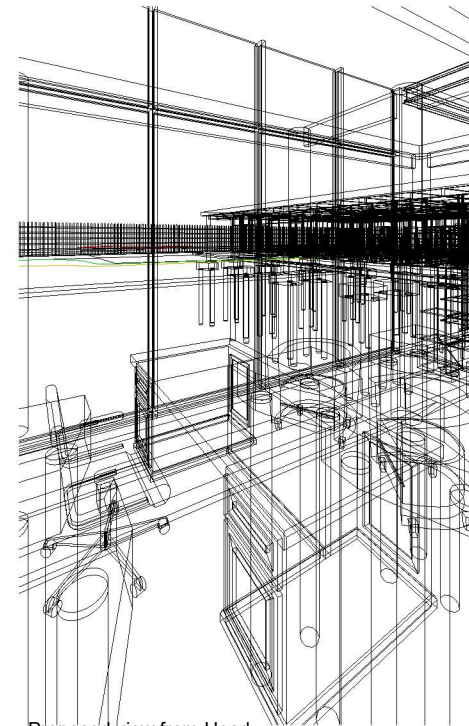


③ Proposed view from Head
office

Property Title Yagol Bae Abertawe	Detail Proposed Visualisations	Property __ Originator __ Zone __ Level __ Type __ Role __ Number __ Description __ Suitability __ Revision								scale	drawn	 Prifysgol Cymru Y Drindod Dewi Sant University of Wales Trinity Saint David	(S0) UNCONTROLLED Not to be used as a reference document Check Status Before Quoting	
		5010 __ WSC __ XX __ XX __ DR __ Designer0009 __ Proposed Visualisations __ S0 __								date	checked			Prifysgol Cymru Y Drindod Dewi Sant University of Wales Trinity Saint David
		File Path: C:\Users\Admin\OneDrive\Documents\unt QBIM and Revit\Yagol Bae School Arch model.rvt								05/06/21	Checker			Sgt Captain Rory Jones 01752 861100
Reason														

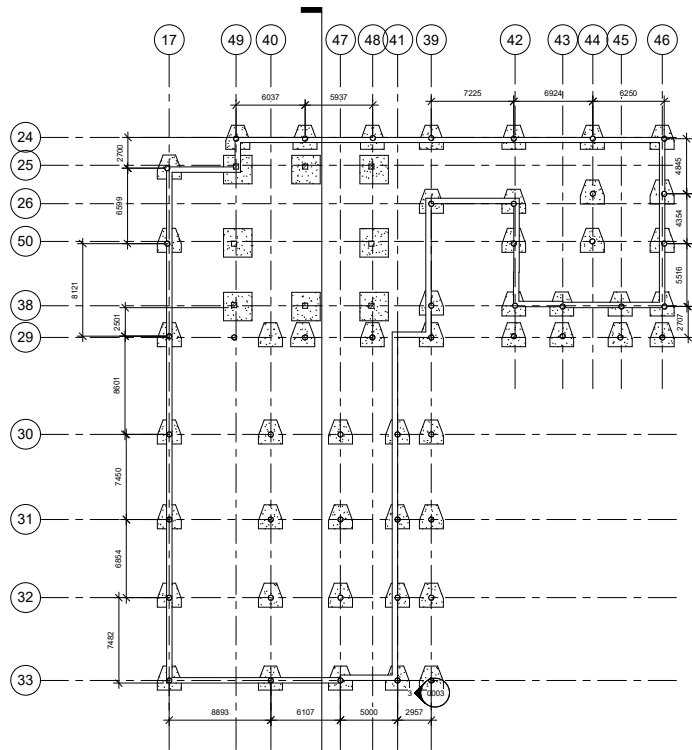

1 Foundation Pad Layout
1 : 200

Property Title Ygol Bae Abertawe	Detail Foundations Plan	Property — Originator — Zone — Level — Type — Role — Number — Description — Suitability — Revision										scale 1 : 200	drawn DAW	 Prifysgol Cymru Y Drindod Dewi Sant University of Wales Trinity Saint David	(S0) UNCONTROLLED Not to be used as a reference document Check Status Before Quoting	Revision
		5010 — WSC — XX — XX — DR — Designer0010 — Foundations Plan — S0 —										date	checked			
		File Path: C:\Users\Admin\OneDrive\Documents\lunt QS\BIM and Revit\Ygol Bae School Arch model.rvt										05/06/21	Checker			

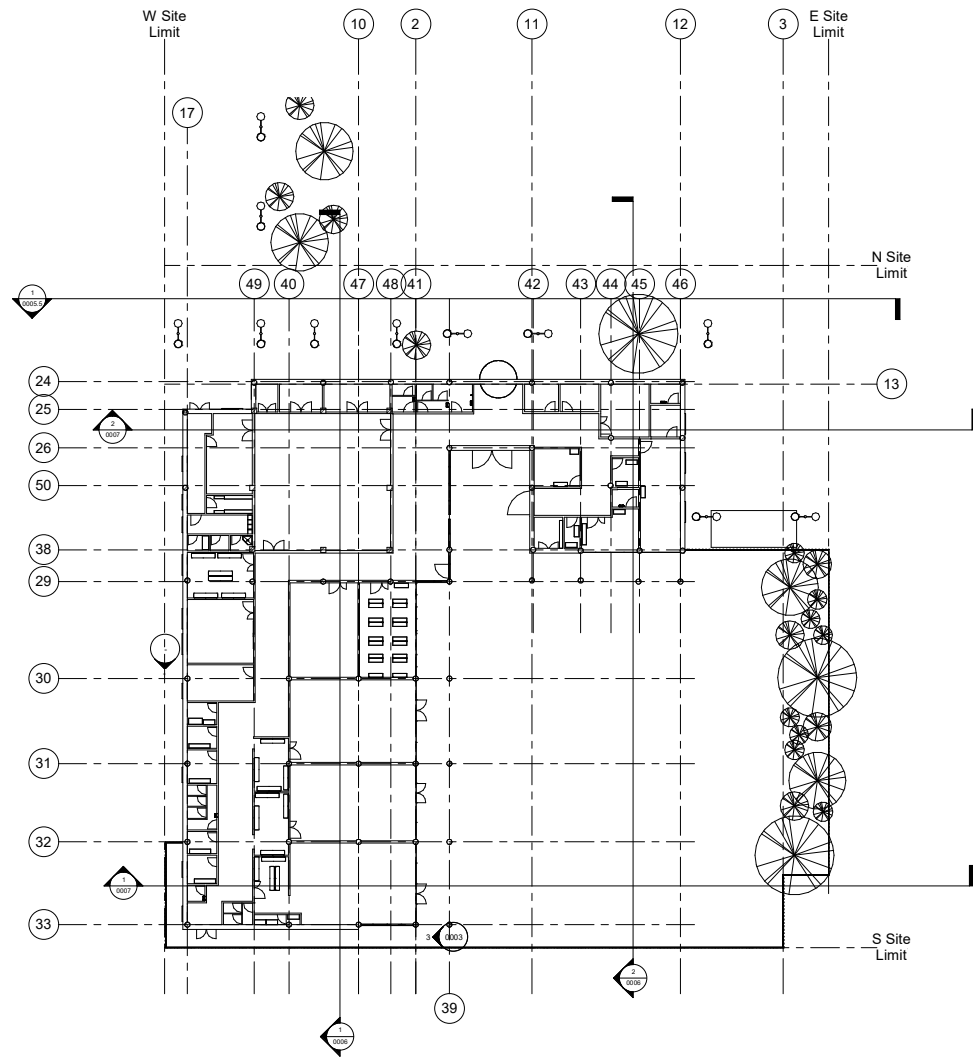

1 Structural Walls
1 : 200

Property Title Ygol Bae Abertawe	Detail Primary Structure Plan	Property — Originator — Zone — Level — Type — Role — Number — Description — Suitability — Revision										scale 1 : 200	drawn DAW	 Prifysgol Cymru Y Drindod Dewi Sant University of Wales Trinity Saint David	(S0) UNCONTROLLED Not to be used as a reference document Check Status Before Quoting	Revision
		5010 — WSC — XX — XX — DR — Designer0011 — Primary Structure Plan — S0 —										date 09/06/21	checked			
		File Path: C:\Users\Admin\OneDrive\Documents\unt QBIM and Revit\Ygol Bae School Arch model.rvt											Checker			

Project Name: Yagol Bae Abertawe

UPRN Code: 5010

Originator Code: WSC

Role Code: Designer

Drawn By: DAW

Checked By: GT

Date: 05/06/21

Project Status: S0

ACBA 5010
BIM : LEVEL 5