

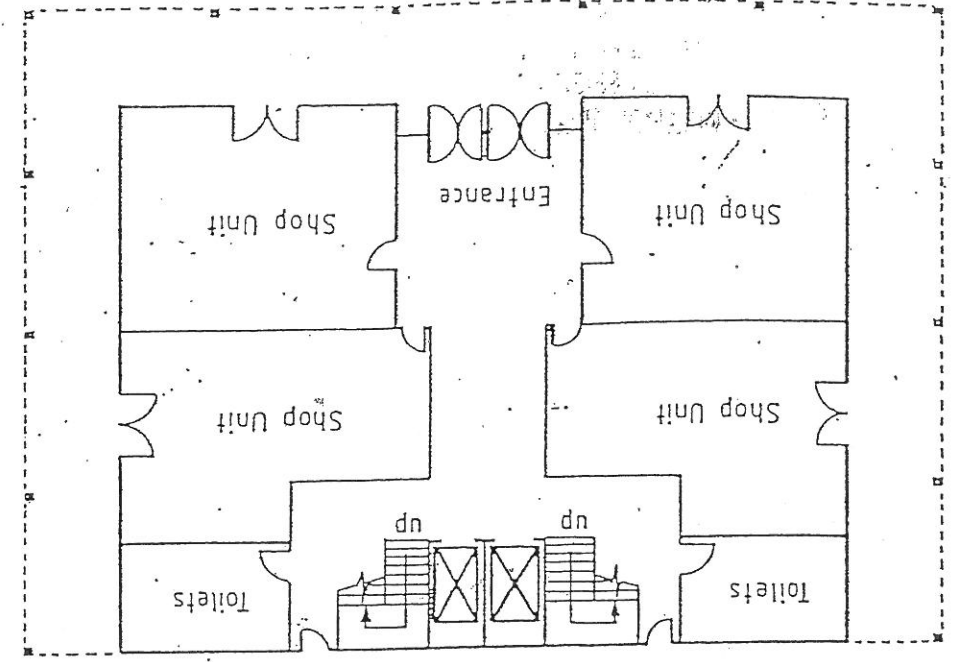



Isometric View

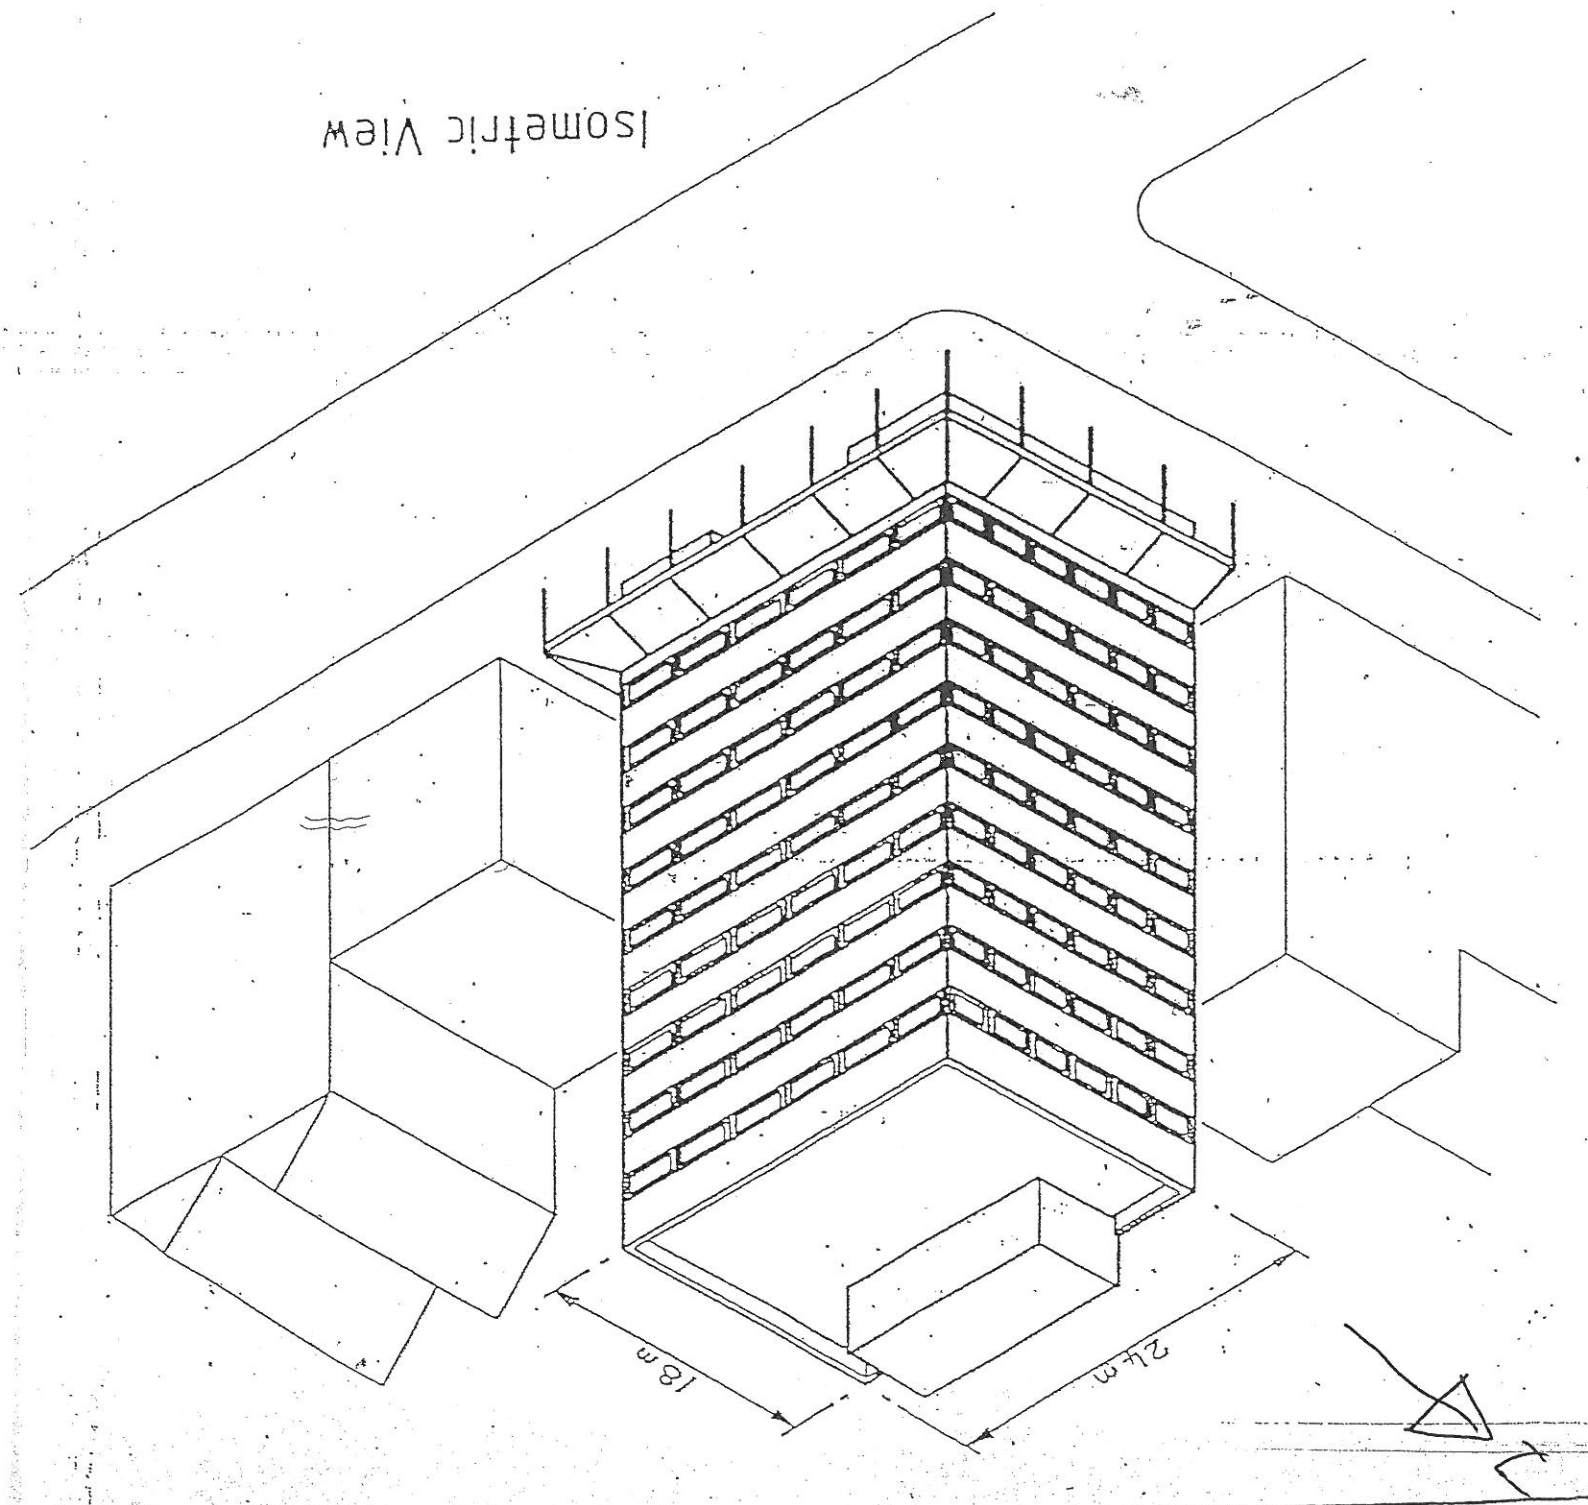

Ground Floor Plan
Scale 1:250

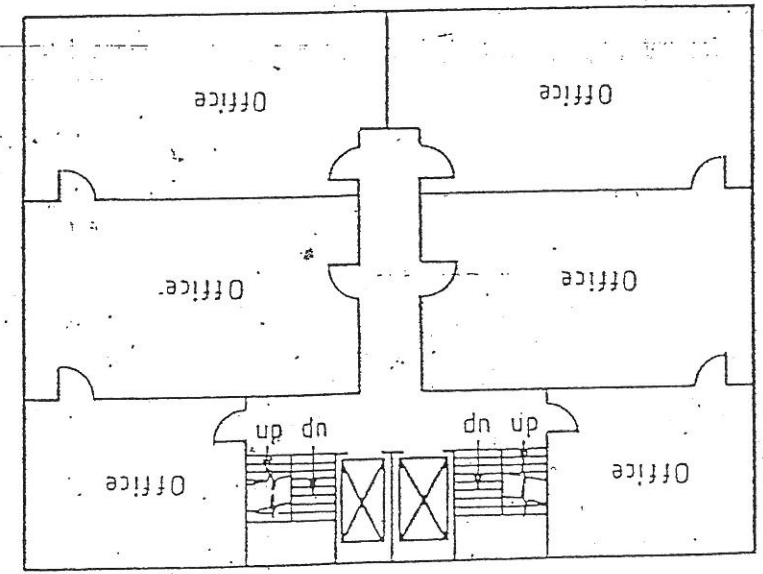

1st, 3rd, 5th, 7th, 9th
Floor Plans
Scale 1:250

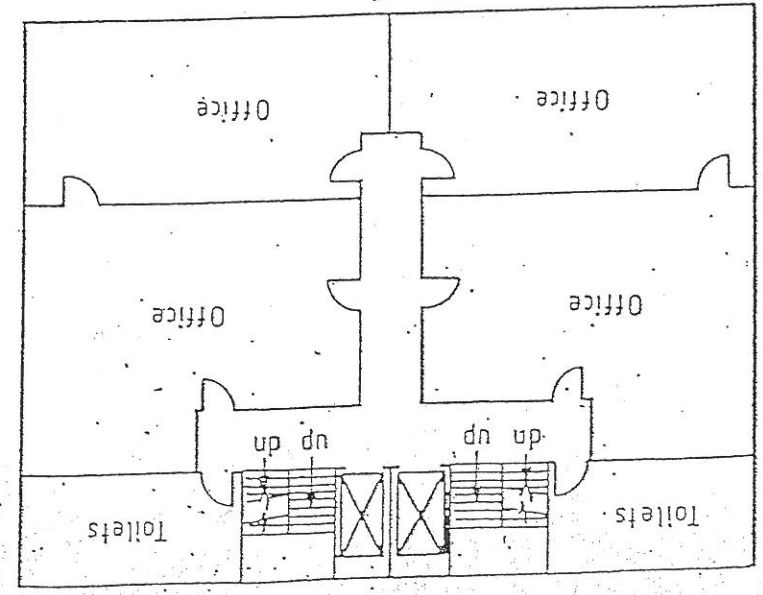

2nd, 4th, 6th, 8th
Floor Plans
Scale 1:250