



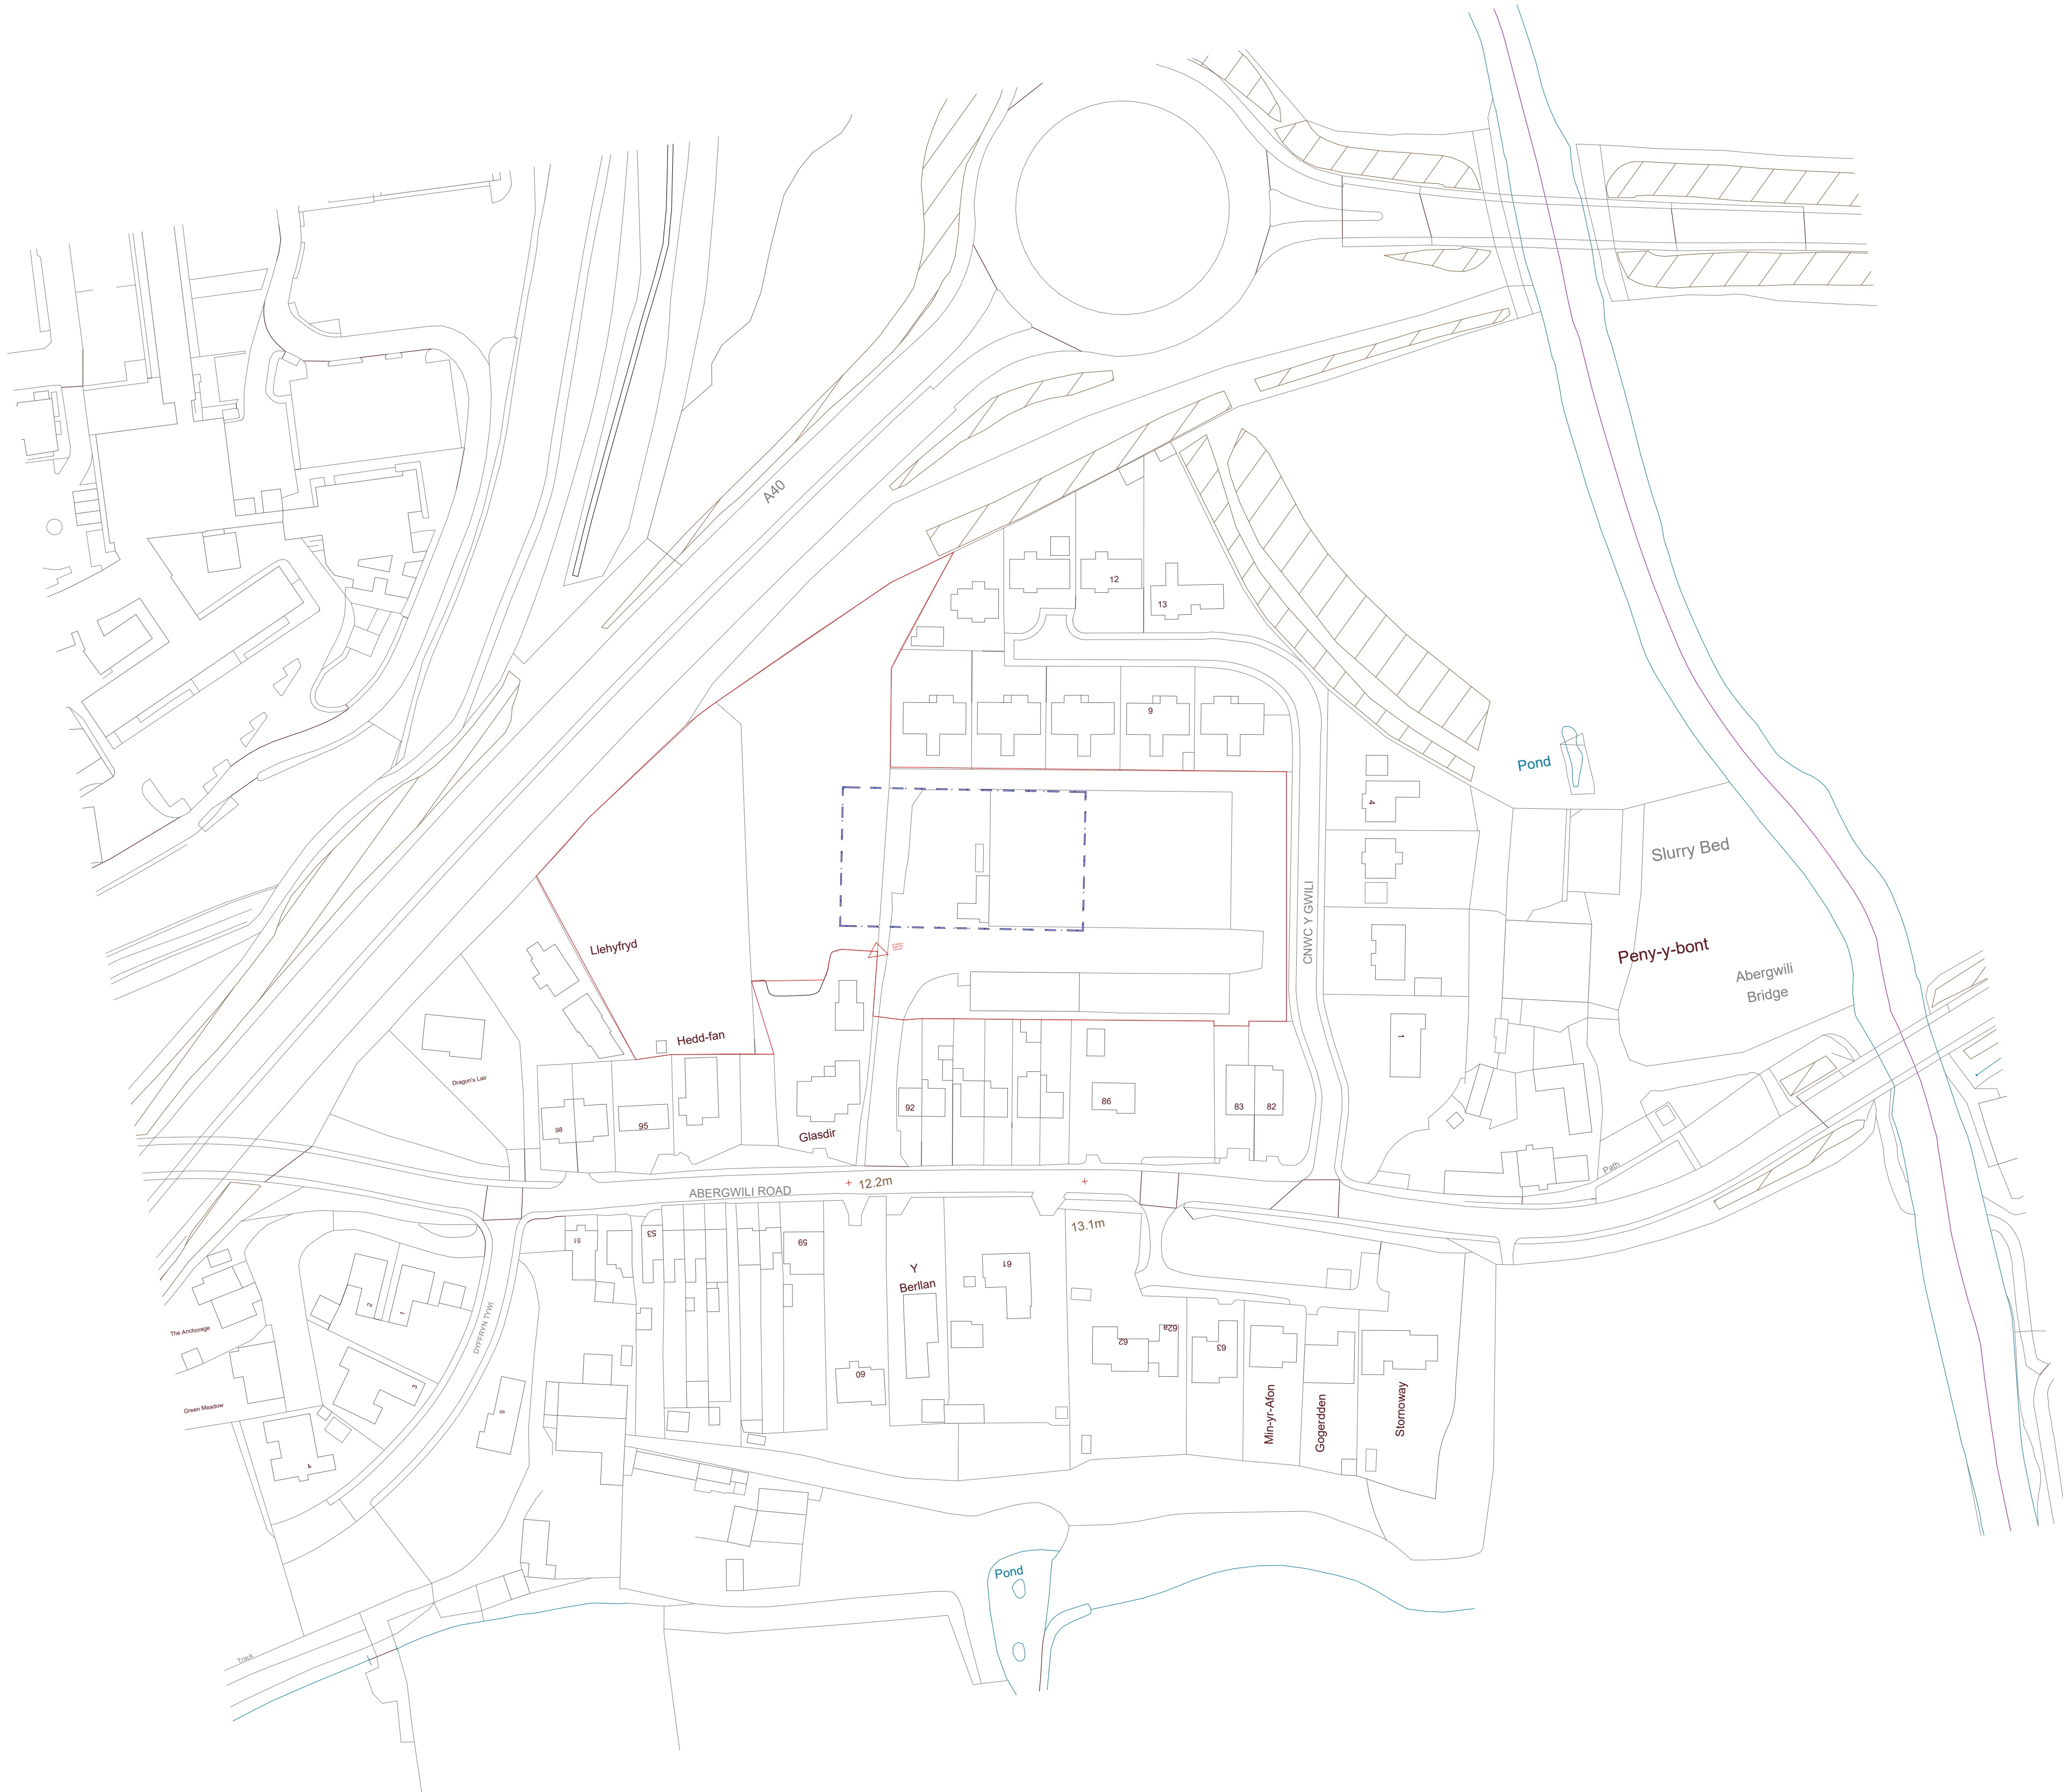


1 Existing and Demolition Site Plan

1 : 1000

Property Title Ysgol Glangwili	Detail Site	Property — Originator — (zone) Functional Breakdown — (Level) Spatial Breakdown — (Type) Form — Discipline — Number — Description — Status — Revision										scale 1 : 1000	drawn BF	Prifysgol Cymru Y Drindod Dewi Sant University of Wales Trinity Saint David	(S0) UNCONTROLLED Not to be used as a reference document Check Status Before Quoting	Rev/Date/By Revision
		5010 — UWTSD — XX — xx — D — Q — 0001 — Site — S1 — A										date 04/21/23	checked GT			
		File Path: D:\0.0-University\QS - Year 2\BIM\CW2\Architectural Drawing.rvt														

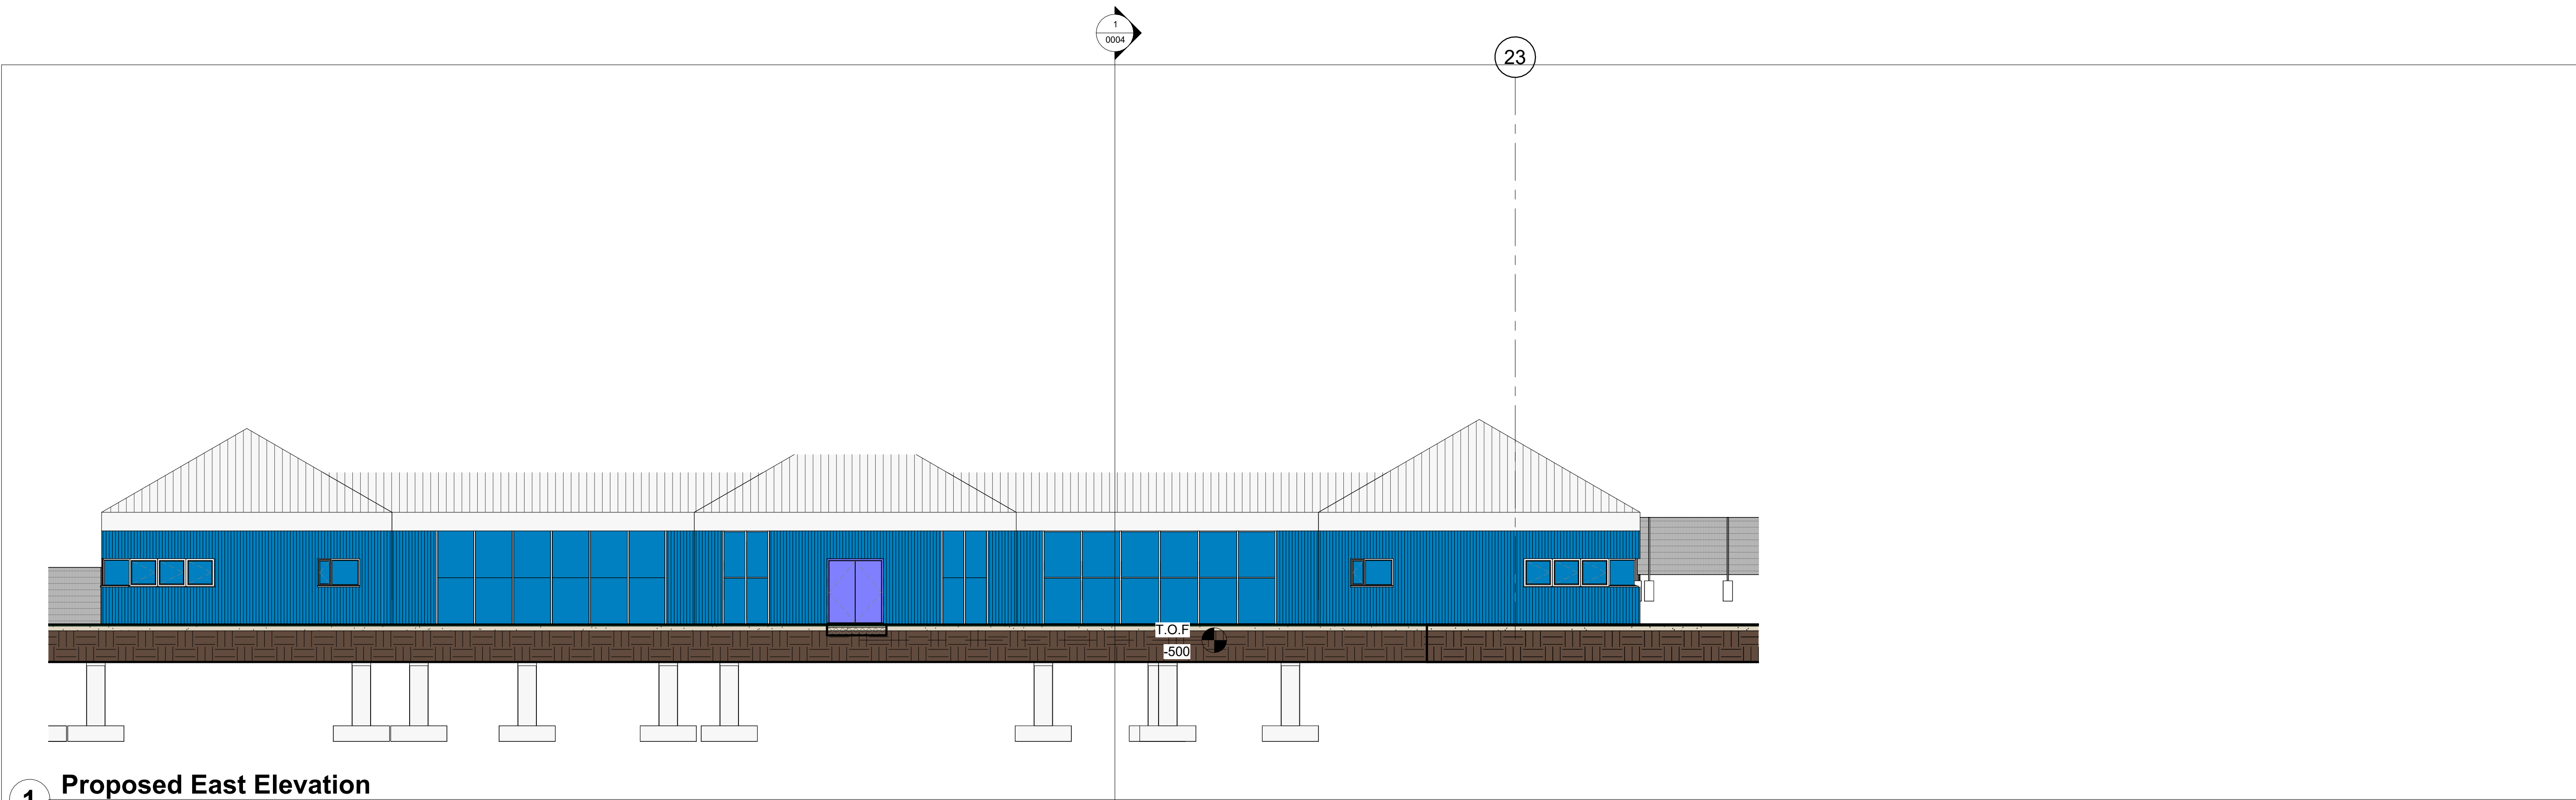


1 Proposed East Elevation
1 : 100

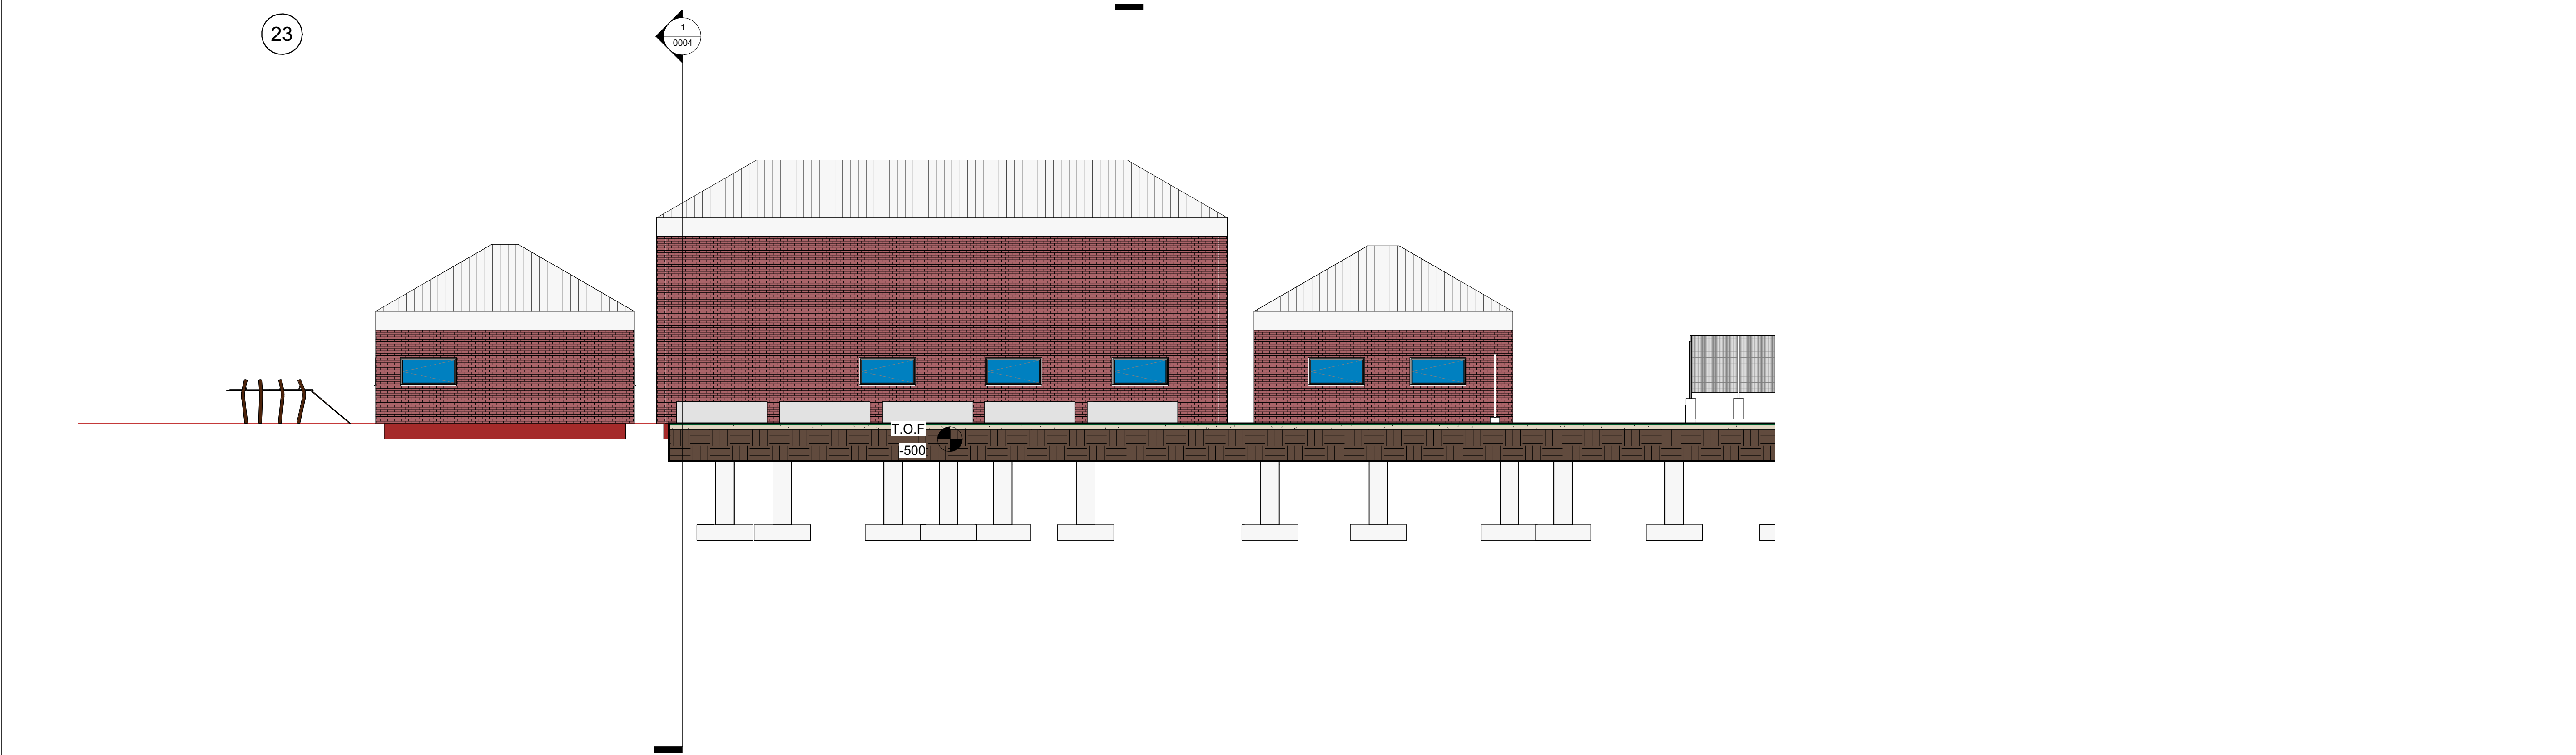


2 Proposed West Elevation
1 : 100

Property Title Ysgol Glangwili	Detail Elevation	Property — Originator — (zone) Functional Breakdown — (Level) Spatial Breakdown — (Type) Form — Discipline — Number — Description — Status — Revision										scale 1 : 100	drawn BF	Prifysgol Cymru Y Drindod Dewi Sant University of Wales Trinity Saint David	(S0) UNCONTROLLED Not to be used as a reference document Check Status Before Quoting	Rev/Date/By Revision
		5010 — UWTS — XX — xx — D — Q — 0002 — Elevation — S1 — A										date 04/21/23	checked GT			
		File Path: D:\0.0-University\QS - Year 2\BIM\CW2\Architectural Drawing.rvt														

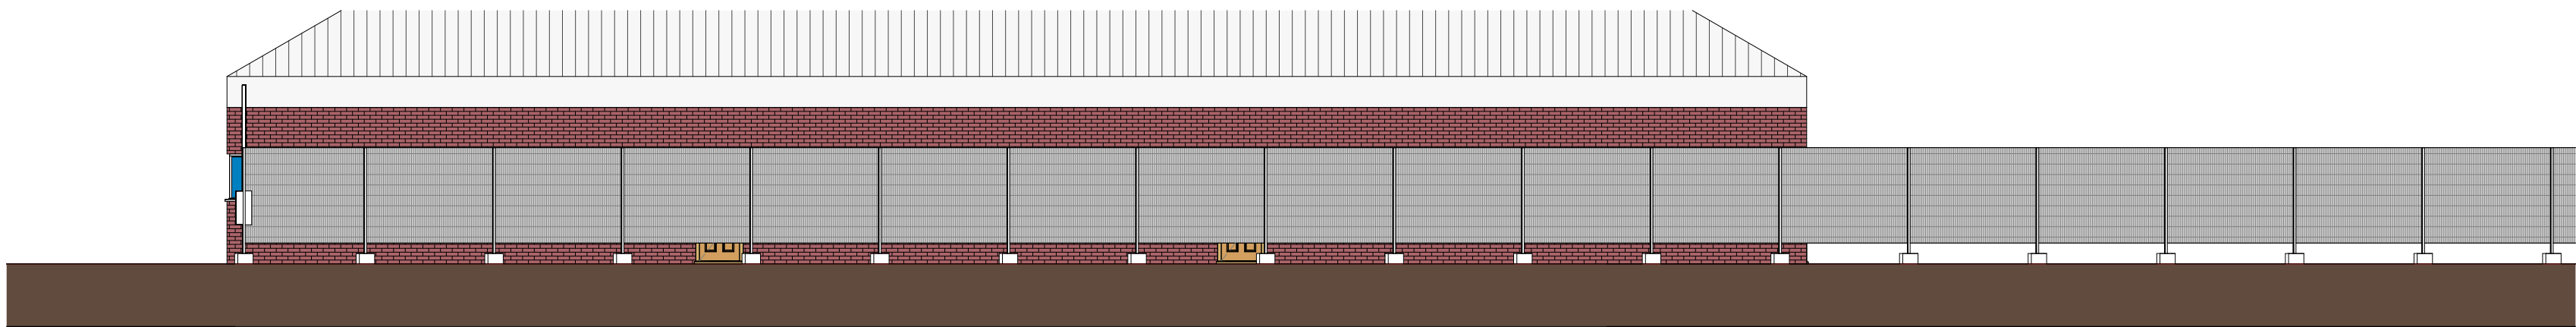


1 Proposed North Elevation
1 : 100

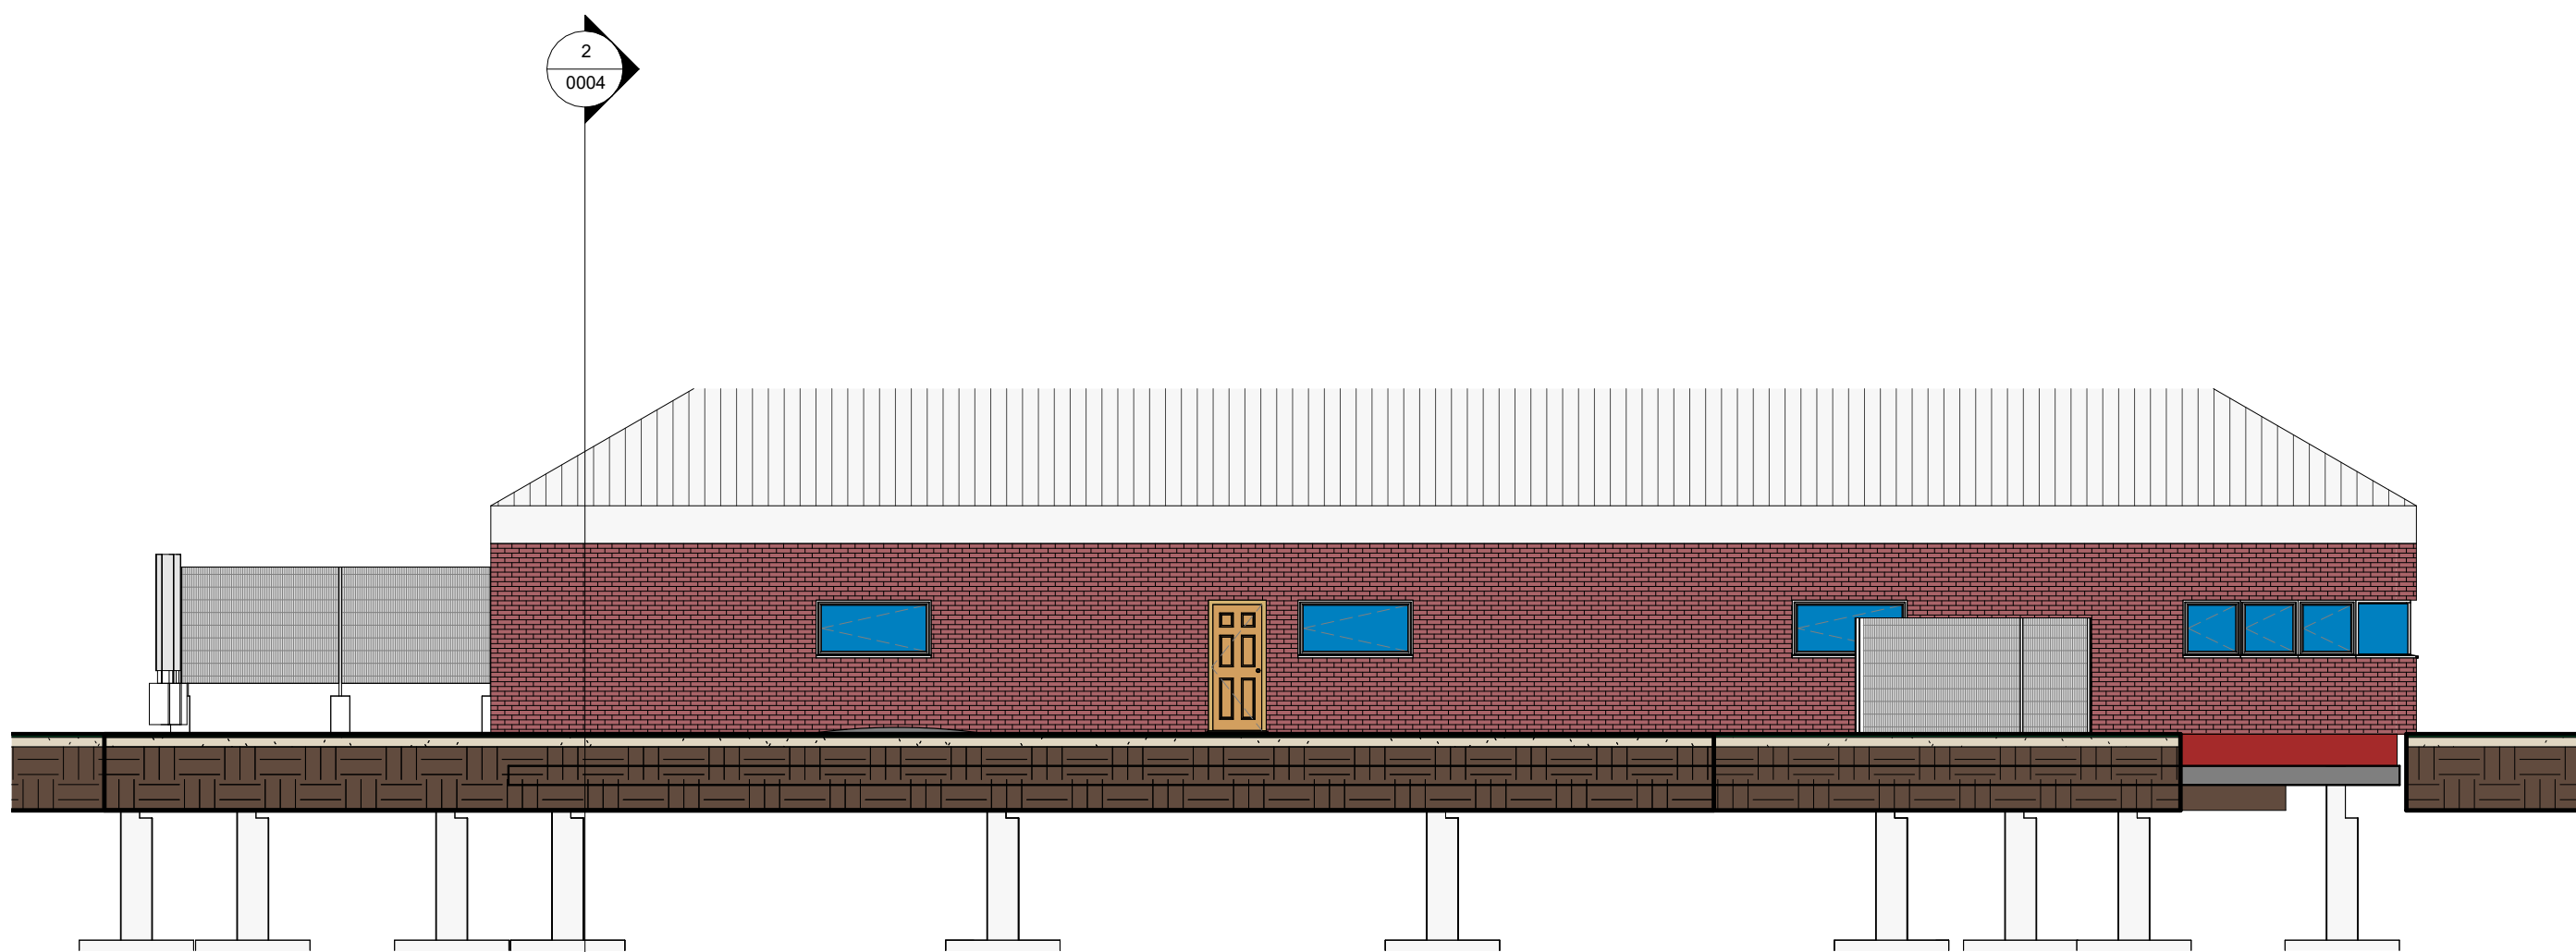


2 Proposed South Elevation
1 : 100

Property Title Ysgol Glangwili	Detail Elevation	Property Originator (zone) Functional Breakdown (Level) Spatial Breakdown (Type) Form Discipline Number Description Status Revision										scale 1 : 100	drawn BF	Prifysgol Cymru Y Drindod Dewi Sant University of Wales Trinity Saint David SA1 Campus Kings Road Swansea SA1 8HQ	(S0) UNCONTROLLED Not to be used as a reference document Check Status Before Quoting	Rev/Date/By Revision
		5010 — UWTS — XX — xx — D — Q — 0003 — Elevation — S1 — A										date 04/21/23	checked GT			
		File Path: D:\0.0-University\QS - Year 2\BIM\CW2\Architectural Drawing.rvt														

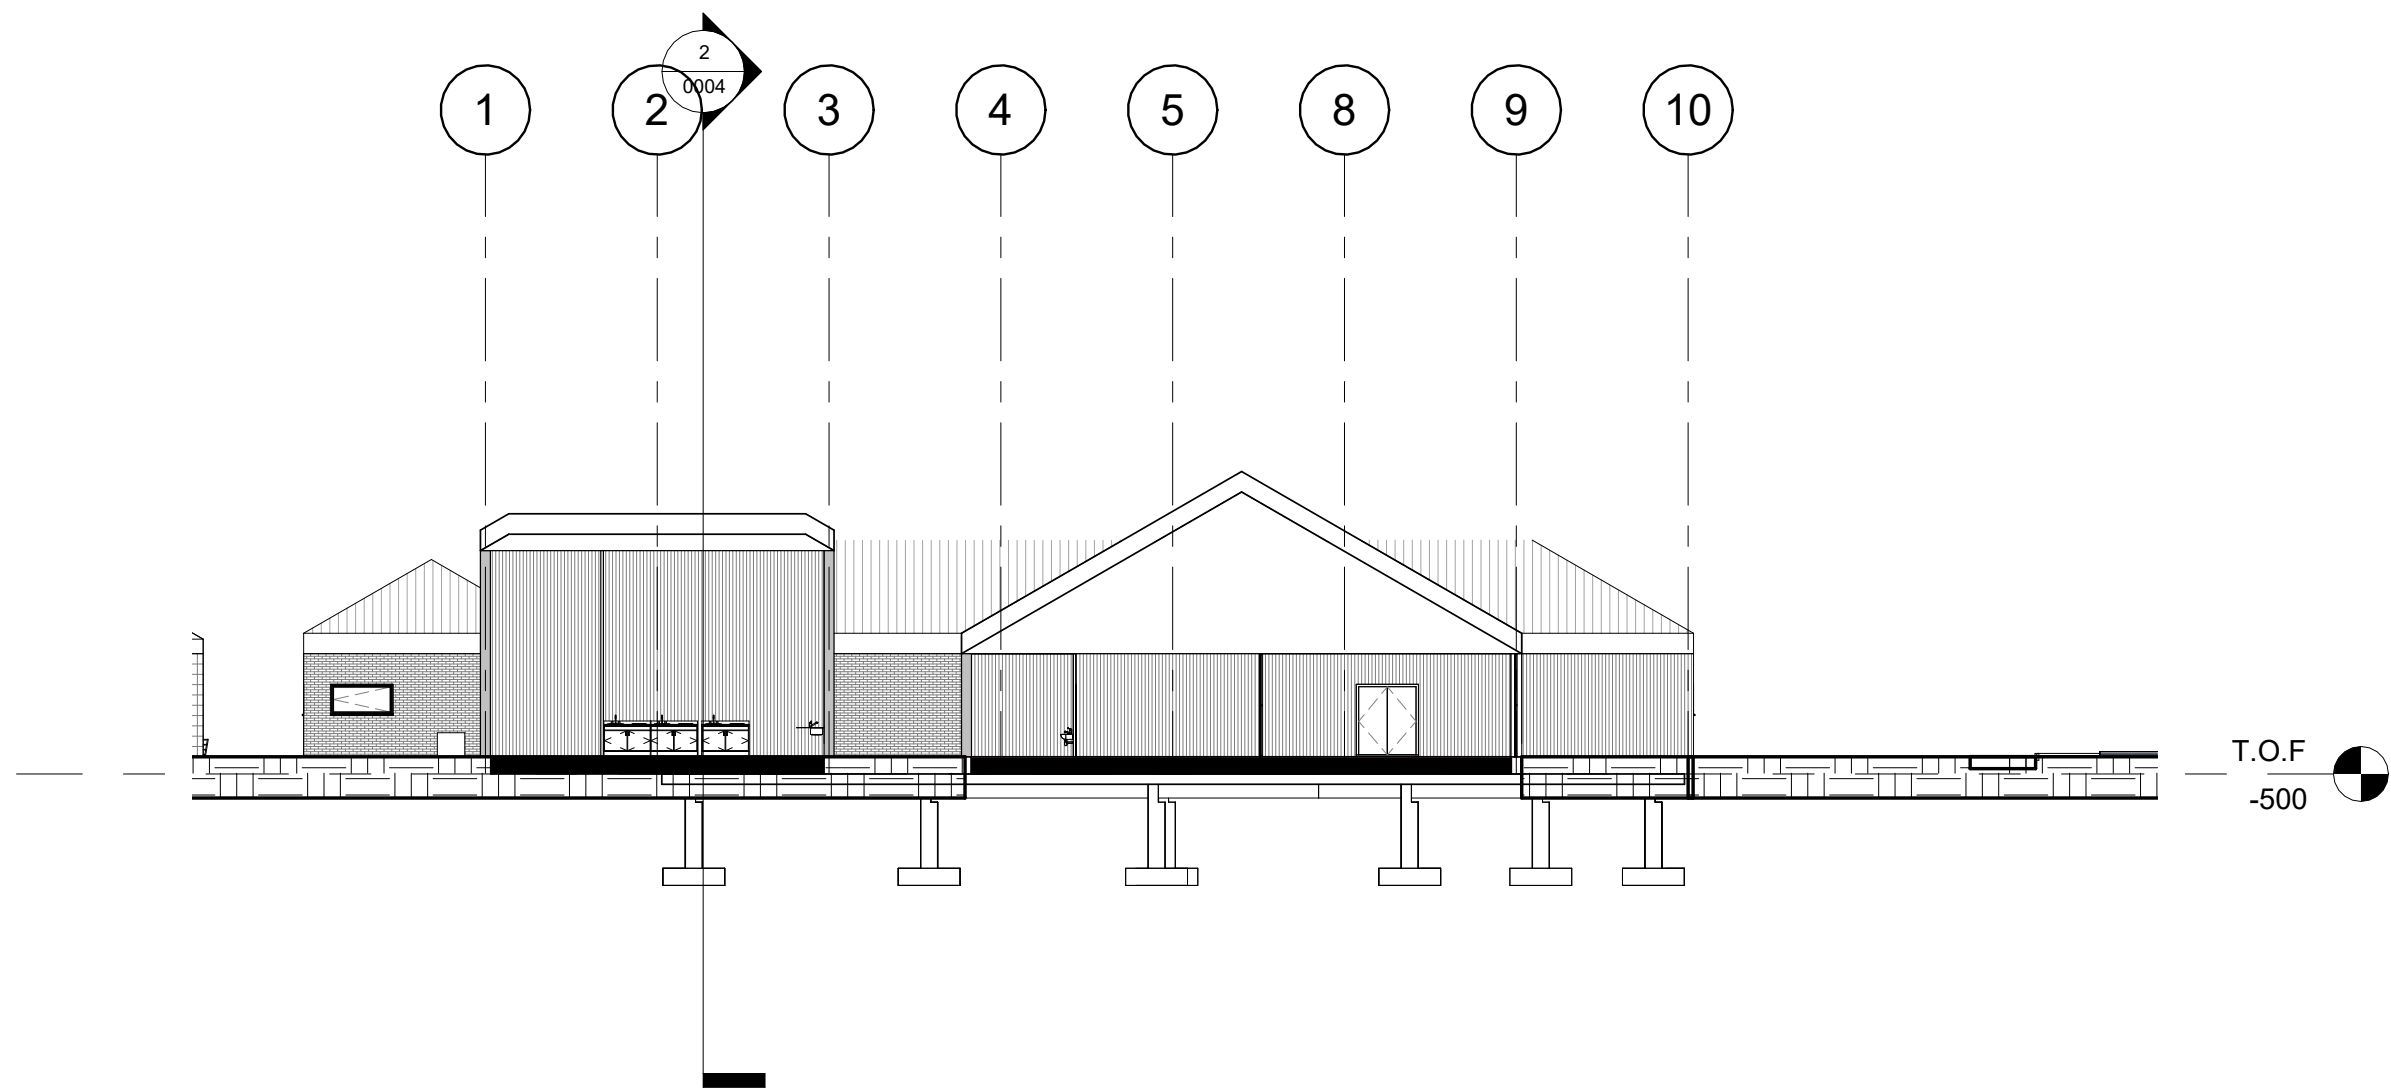


1 Proposed Short Section
1 : 200

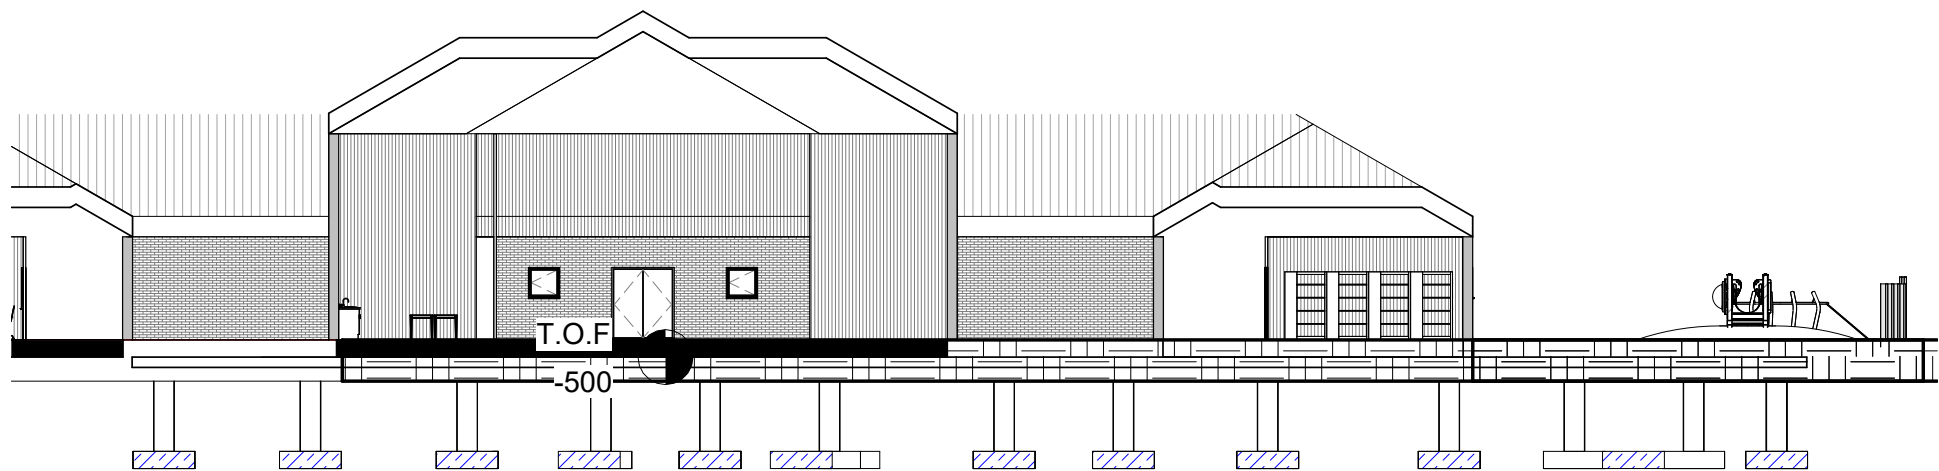


2 Proposed Long Section
1 : 200


Property Title Ysgol Glangwili	Detail Section	Property — Originator — (zone) Functional Breakdown — (Level) Spatial Breakdown — (Type) Form — Discipline — Number — Description — Status — Revision										scale 1 : 200	drawn BF	Prifysgol Cymru Y Drindod Dewi Sant University of Wales Trinity Saint David 	(S0) UNCONTROLLED Not to be used as a reference document Check Status Before Quoting	Rev/Date/By Revision
		5010 — UWTS — XX — xx — D — Q — 0004 — Section — S1 — A										date 04/23/23	checked GT			
		File Path: D:\0.0-University\QS - Year 2\BIM\CW2\Architectural Drawing.rvt														

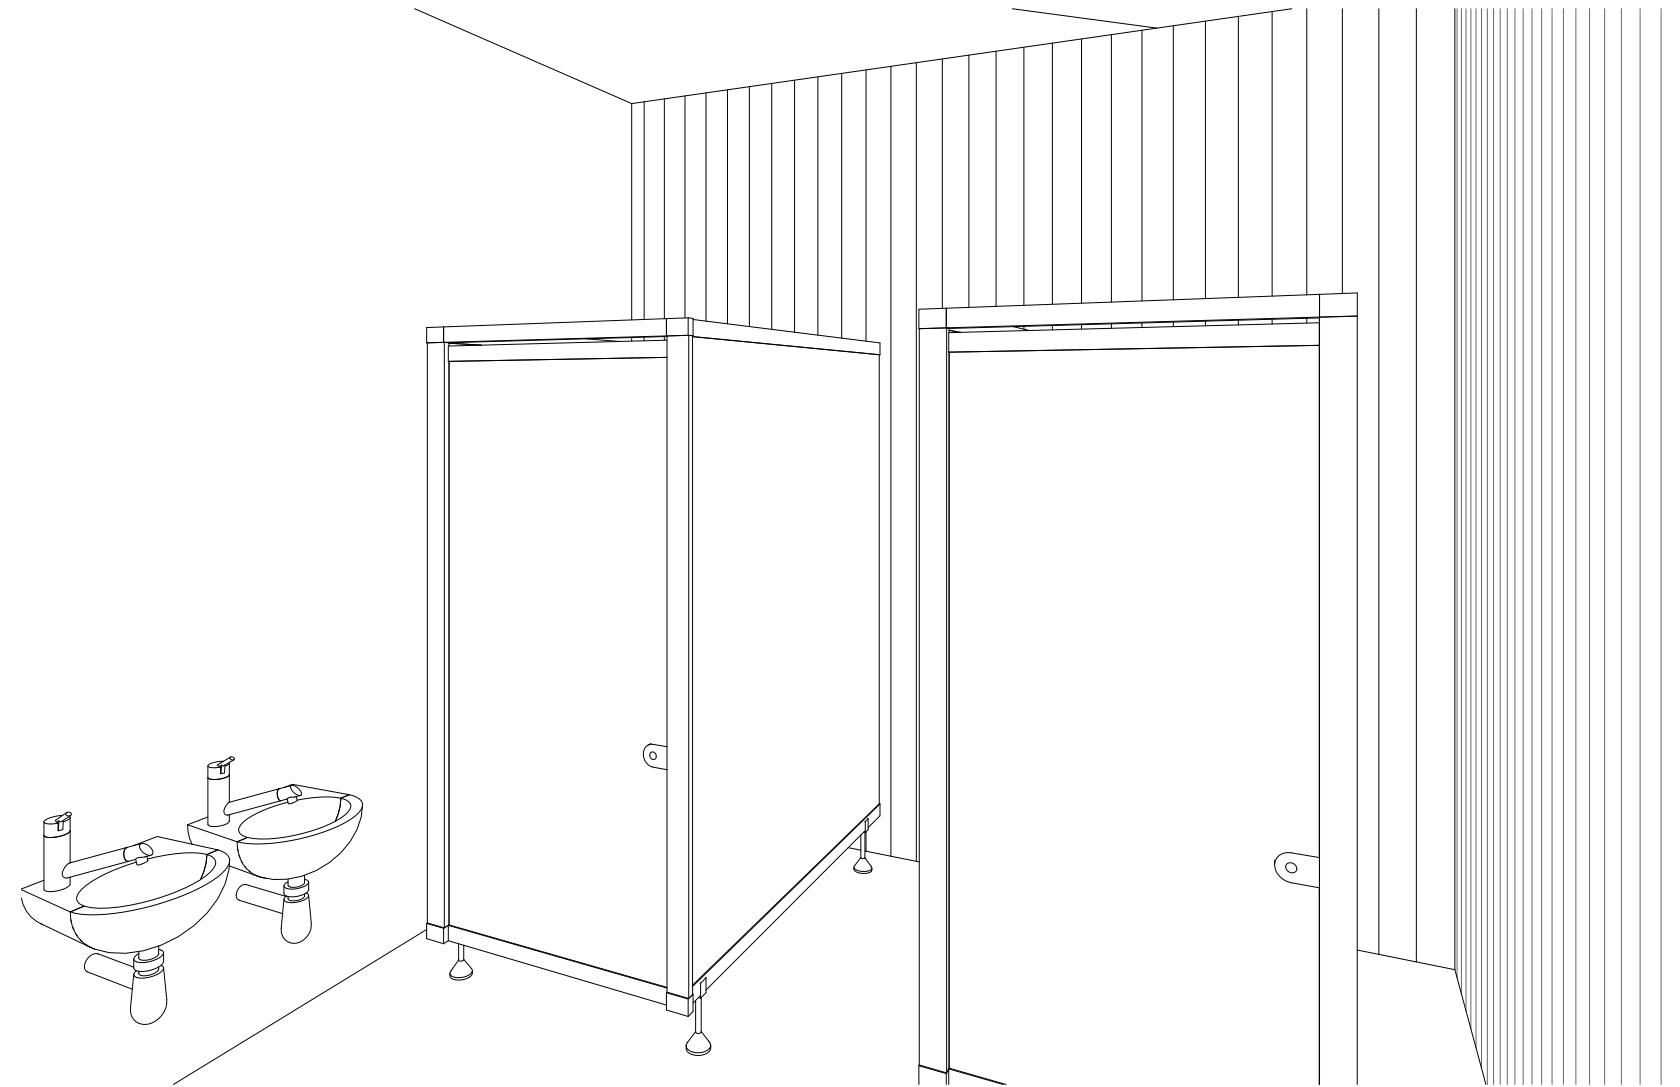

1 Bathroom

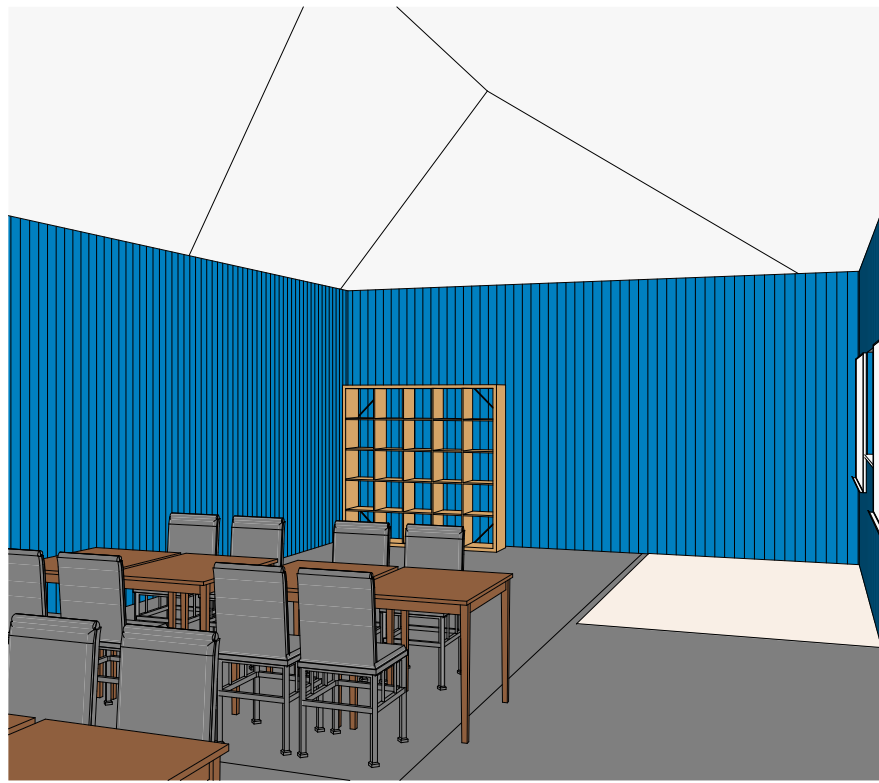


2 Classroom

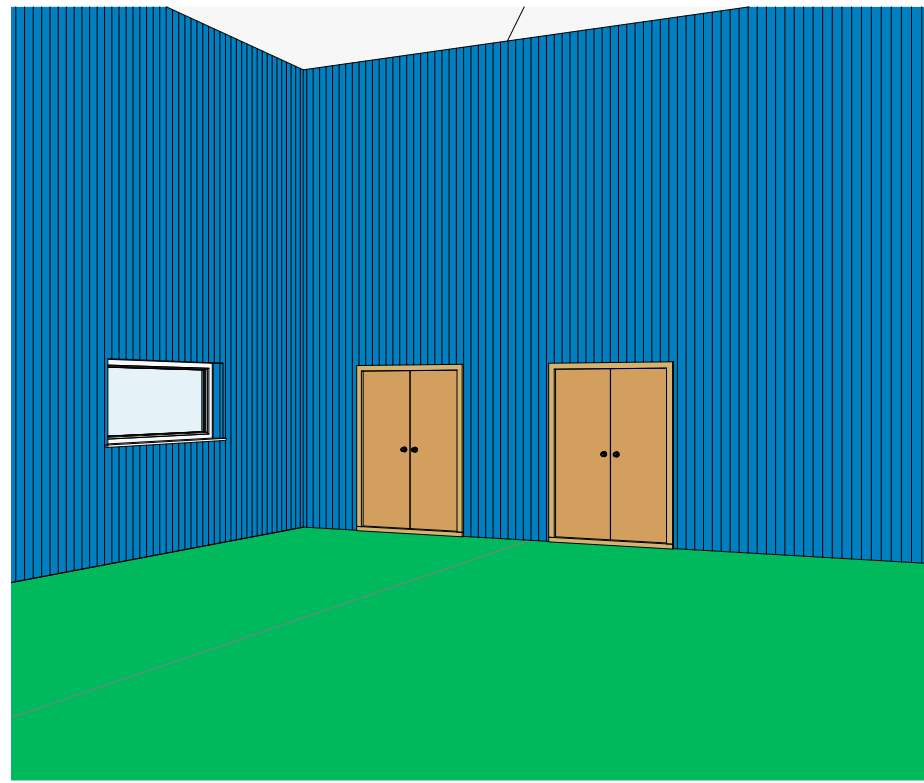


3 Hall



4 Kitchen

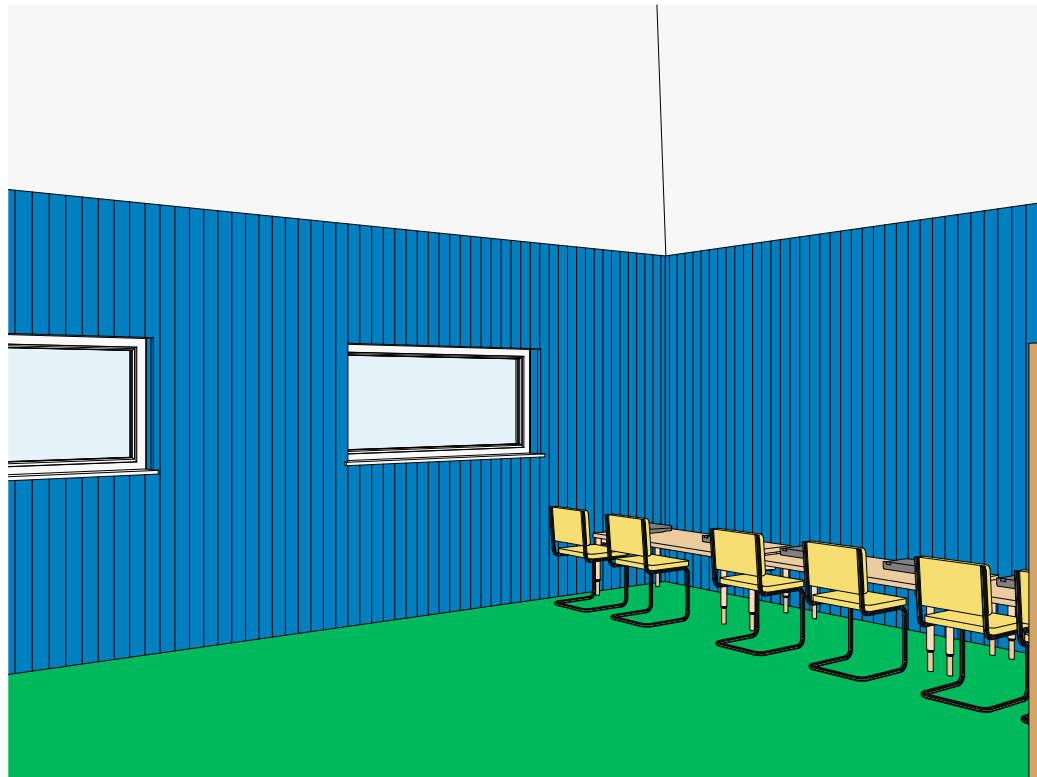


5 Library/Computer Room

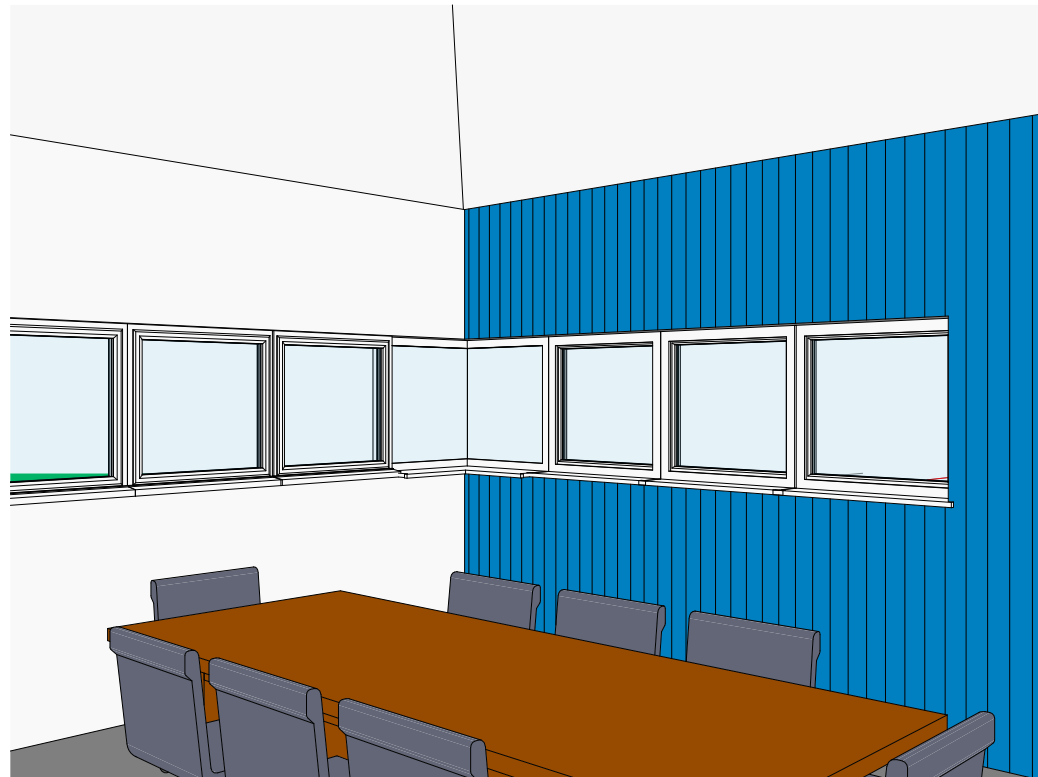

6 Senior Management office

Roof Material Takeoff			
Material: Area	Material: Name	Material: Cost	Material: Volume
1419 m²	Rigid Insulation	0.00	312.18 m³
1419 m²	Metal Panel	0.00	28.38 m³
1419 m²	Steel Purlins	0.00	319.28 m³
1419 m²	Roofing, Standing Seam	0.00	70.95 m³
265 m²	Rigid Insulation	0.00	58.32 m³
265 m²	Metal Panel	0.00	5.30 m³
265 m²	Steel Purlins	0.00	59.65 m³
265 m²	Roofing, Standing Seam	0.00	13.25 m³
12 m²	Rigid insulation	0.00	1.76 m³
12 m²	Vapor Retarder	0.00	0.00 m³
12 m²	Concrete, Cast In Situ	0.00	1.76 m³
12 m²	Concrete, Sand/Cement Screed	0.00	0.59 m³
12 m²	Roofing Felt	0.00	0.05 m³
12 m²	Plaster	0.00	0.15 m³
36 m²	Rigid insulation	0.00	5.37 m³
36 m²	Vapor Retarder	0.00	0.00 m³
36 m²	Concrete, Cast In Situ	0.00	5.37 m³
36 m²	Concrete, Sand/Cement Screed	0.00	1.79 m³
36 m²	Roofing Felt	0.00	0.14 m³
36 m²	Plaster	0.00	0.45 m³


Toposolid Material Takeoff				
Material: Volume	Material: Cost	Material: Model	Material: Name	Material
5088.18 m³	0.00		Earth	
763.23 m³	0.00		Sand	
254.41 m³	0.00		Grass	
1.14 m³	0.00		Asphalt, Bitumen	Asphalt, Bitumen
130.18 m³	0.00		Earth	
19.53 m³	0.00		Sand	
6.51 m³	0.00		Grass	
8.16 m³	0.00		Asphalt, Bitumen	
20.41 m³	0.00		Gravel	
504.01 m³	0.00		Earth	
75.60 m³	0.00		Sand	
25.20 m³	0.00		Grass	
4959.54 m³	0.00		Earth	
743.93 m³	0.00		Sand	
247.98 m³	0.00		Grass	

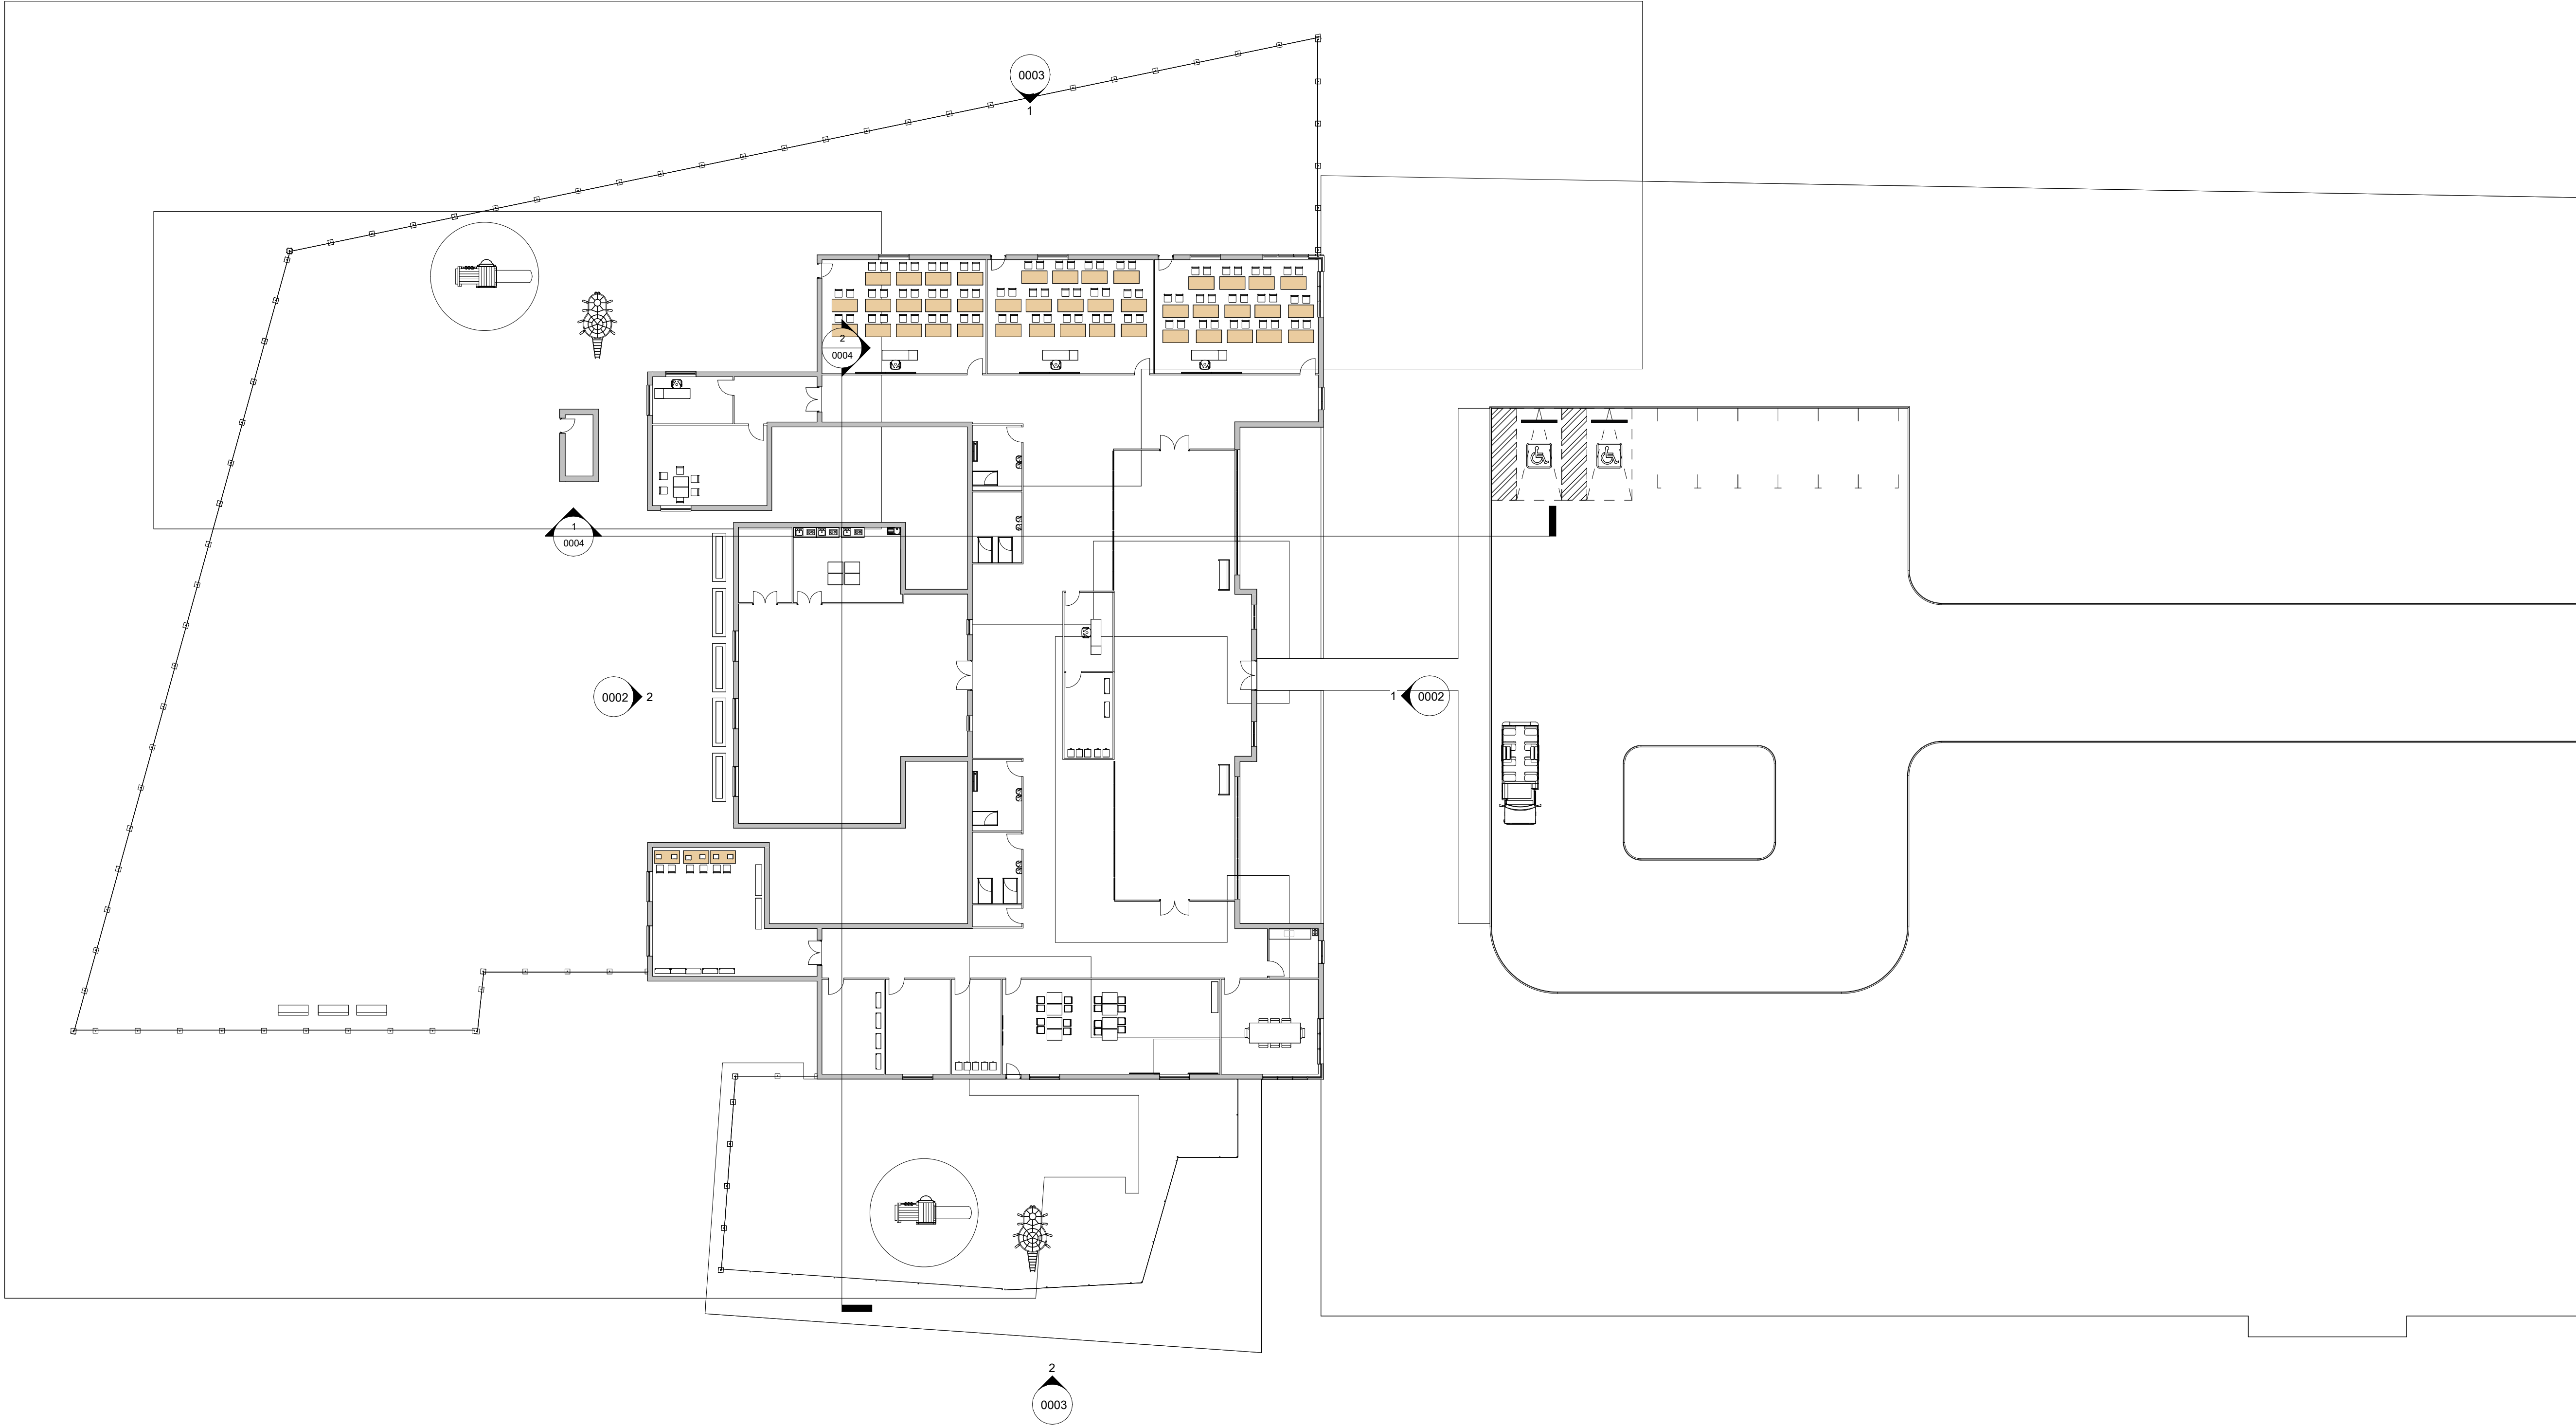

1 Proposed Works Plan

1 : 200

Property Title Ysgol Glangwili	Detail Works Plan	Property — Originator — (zone) Functional Breakdown — (Level) Spatial Breakdown — (Type) Form — Discipline — Number — Description — Status — Revision										scale 1 : 200	drawn BF	Prifysgol Cymru Y Drindod Dewi Sant University of Wales Trinity Saint David 	(S0) UNCONTROLLED Not to be used as a reference document Check Status Before Quoting	Rev/Date/By Revision
		5010 — UWTS — XX — xx — D — Q — 0008 — Works Plan — S1 — A										date 04/21/23	checked GT			
		File Path: D:\0.0-University\QS - Year 2\BIM\CW2\Architectural Drawing.rvt														

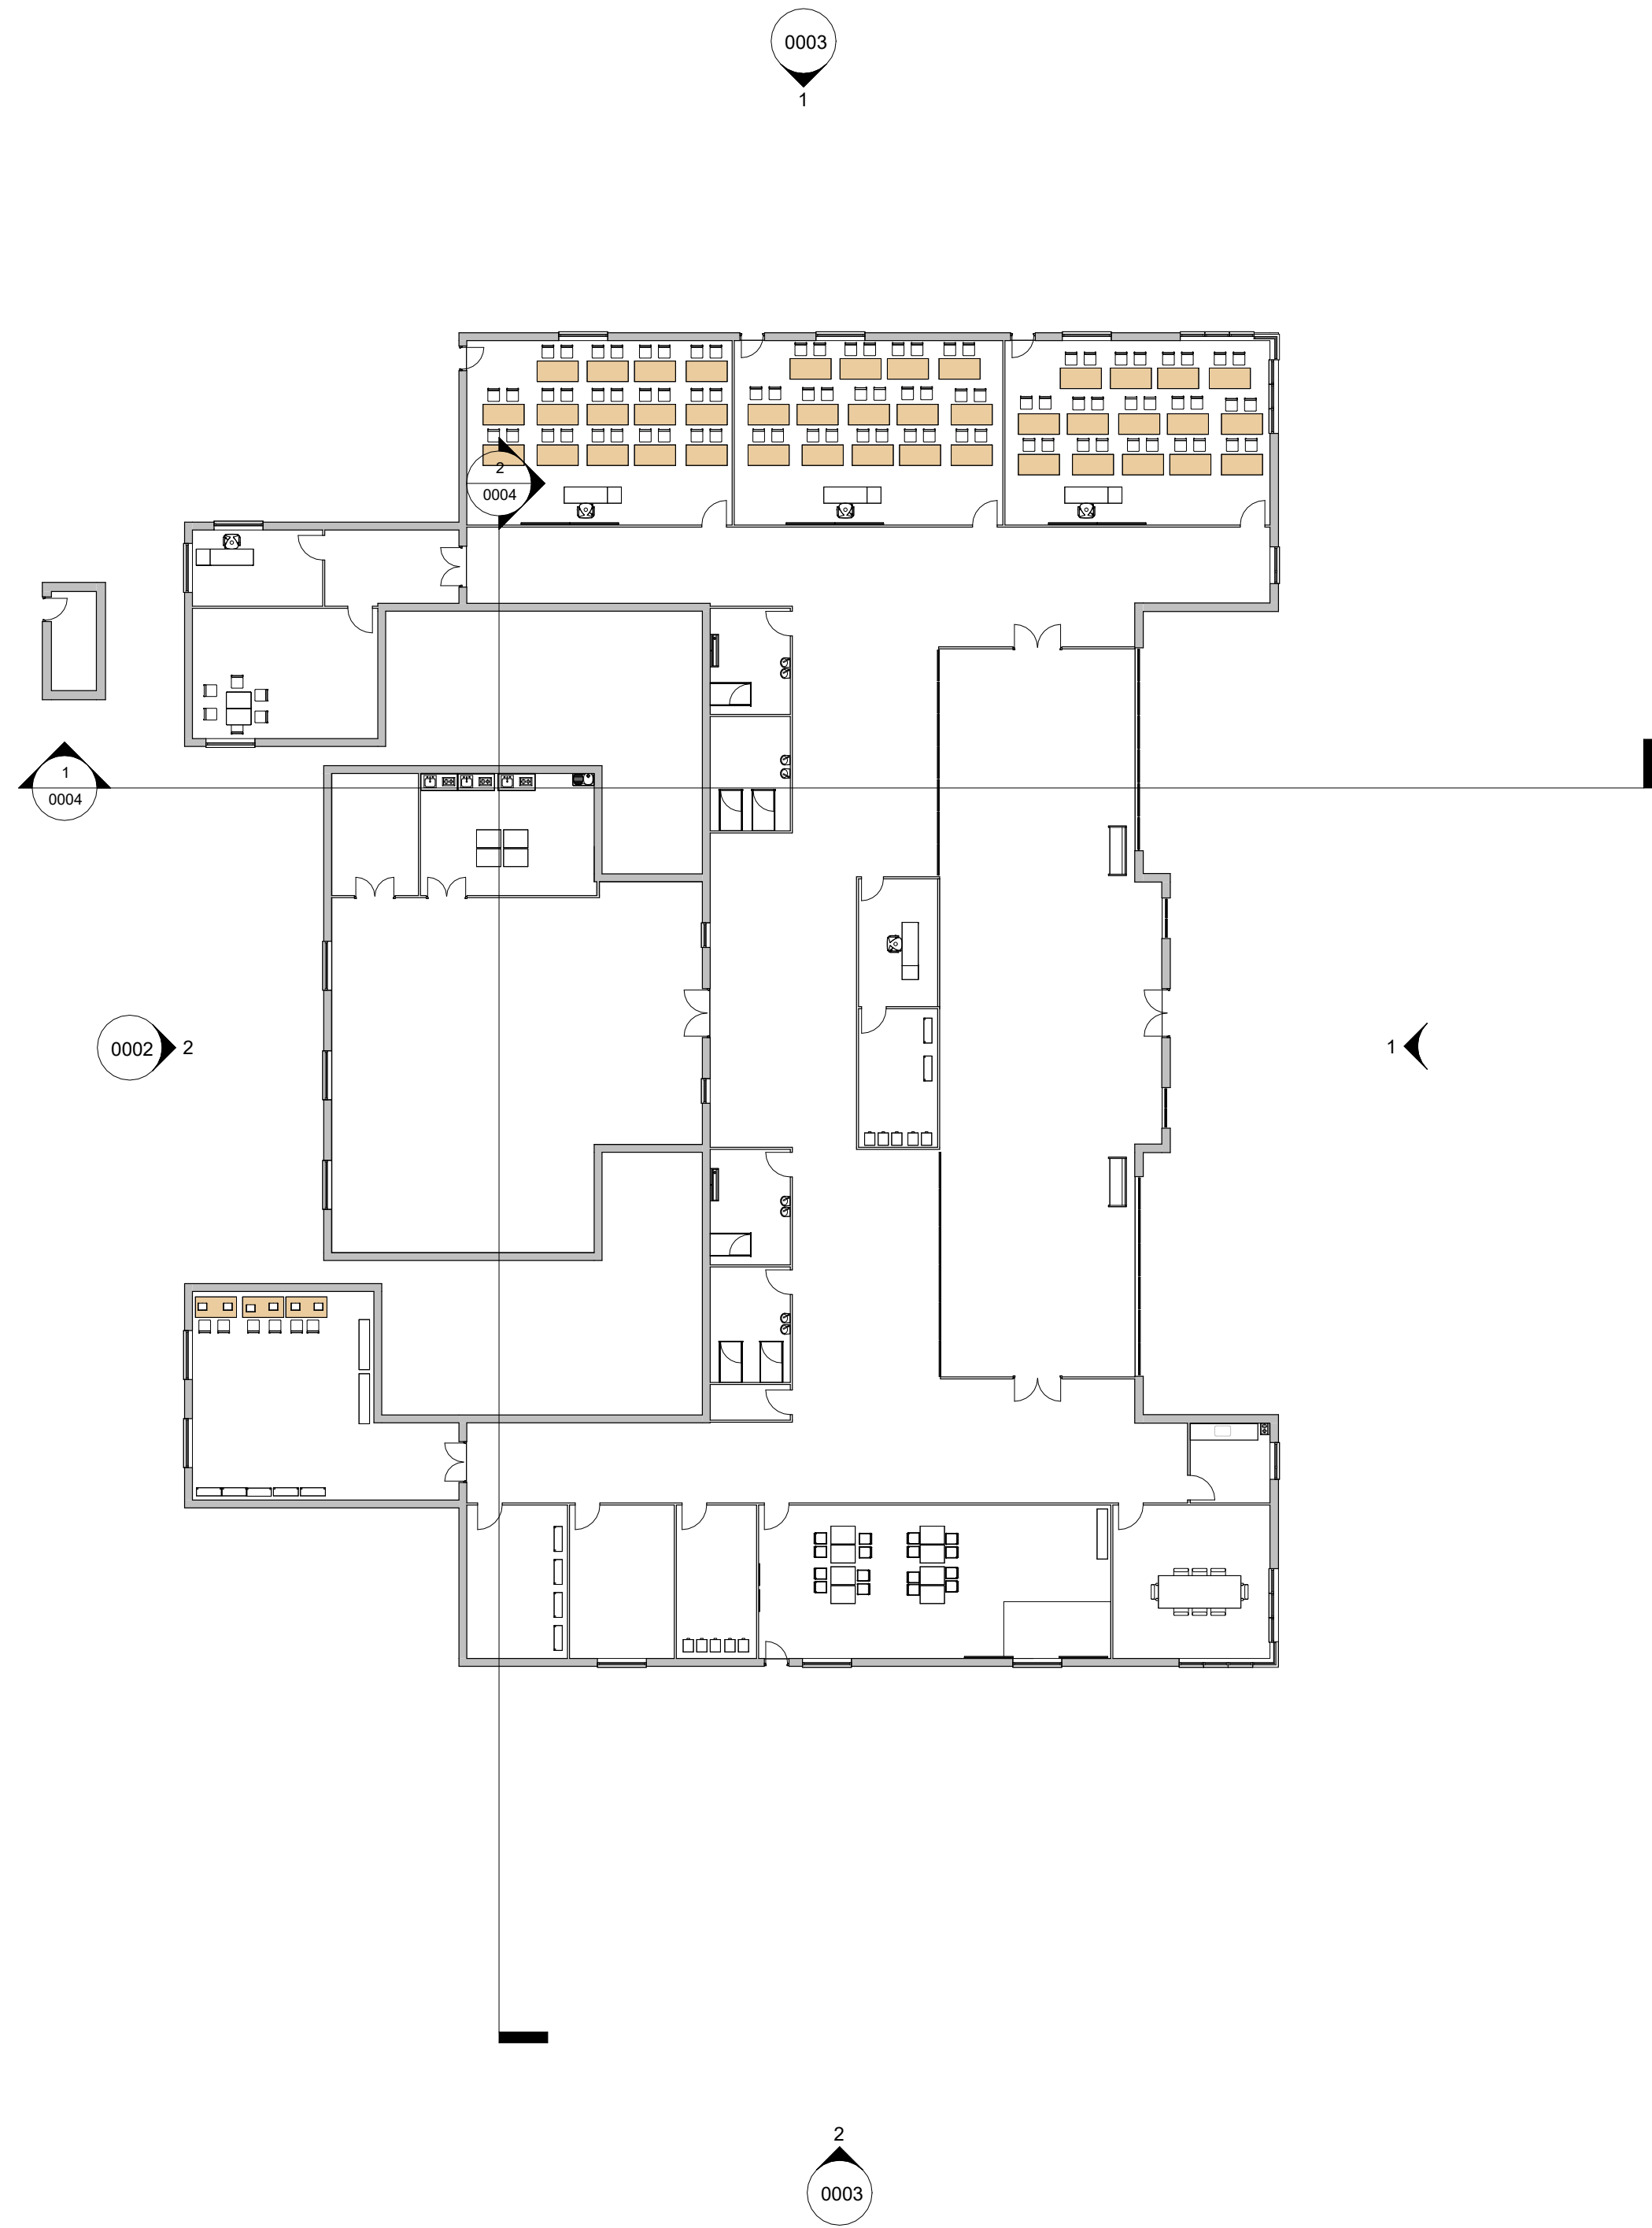

1 Proposed Ground Floor Plan
1 : 200

Project Name: Ysgol Glangwili

UPRN Code: 5010

Originator Code: UWTSD


Discipline : Quantity
Surveyor

Drawn By: BF


Checked By: GT

Date: 21/04/2023



Project Status: S1

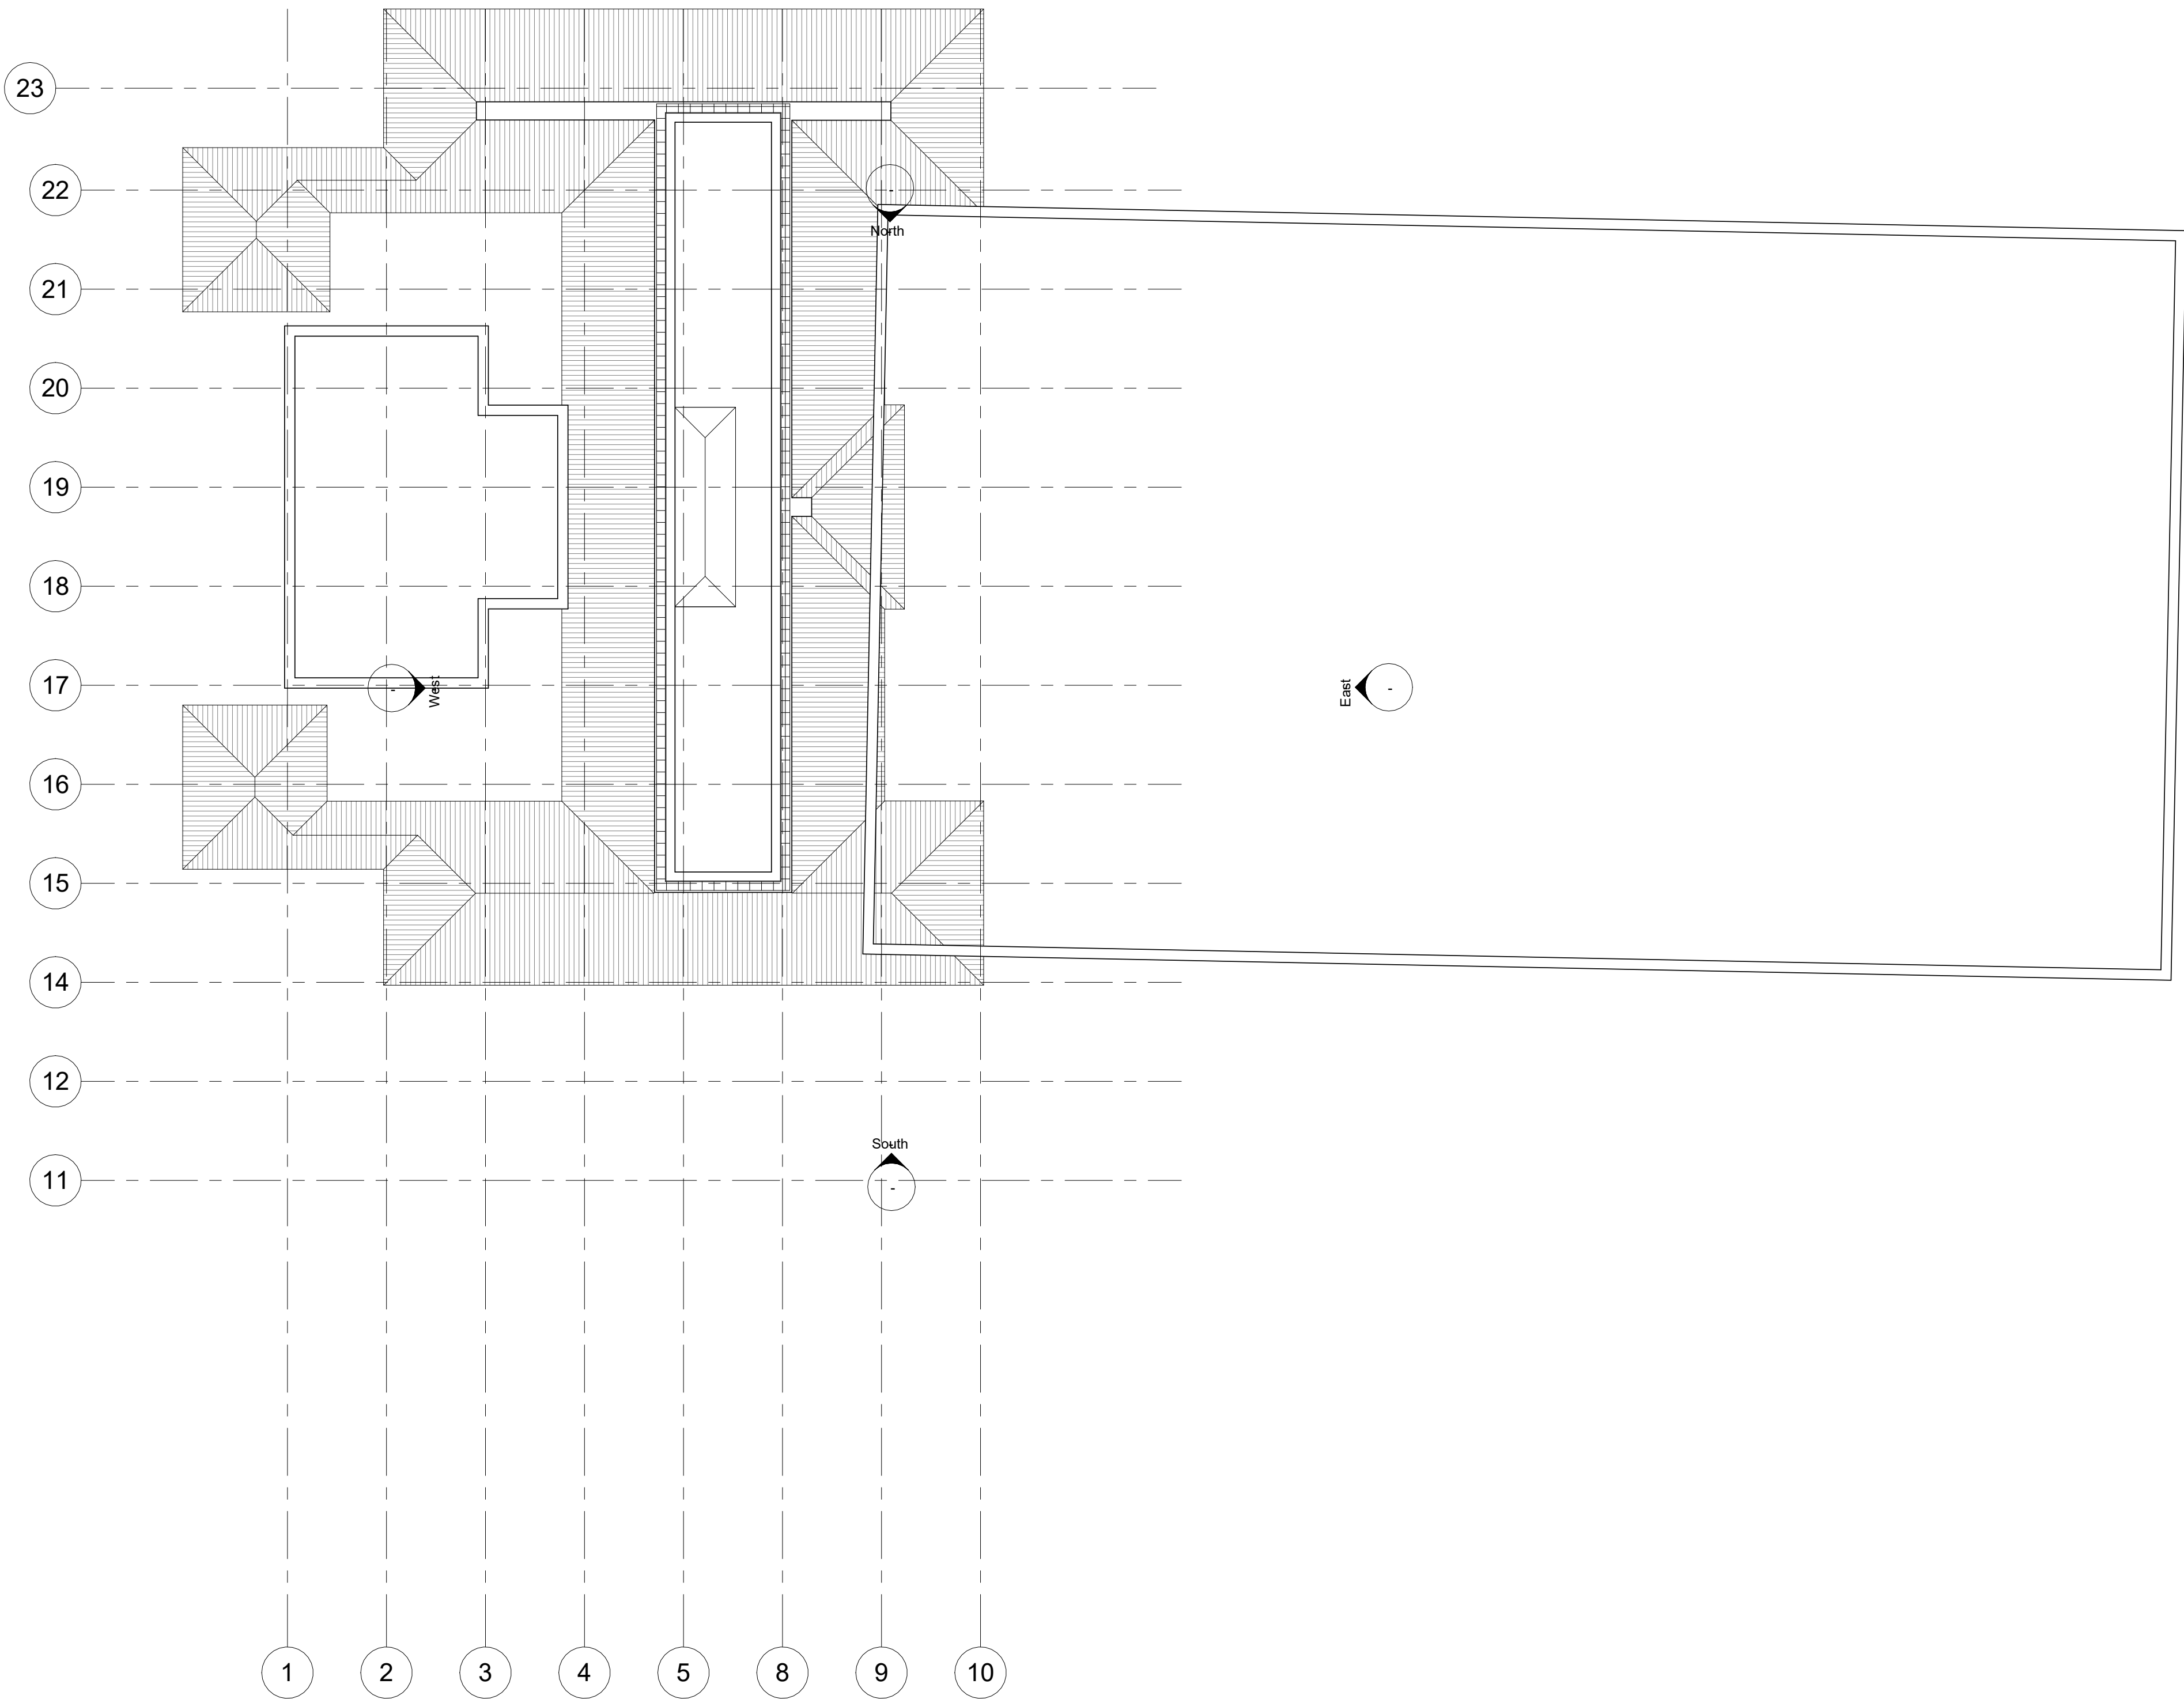

1 Primary Roof Structure
1 : 200

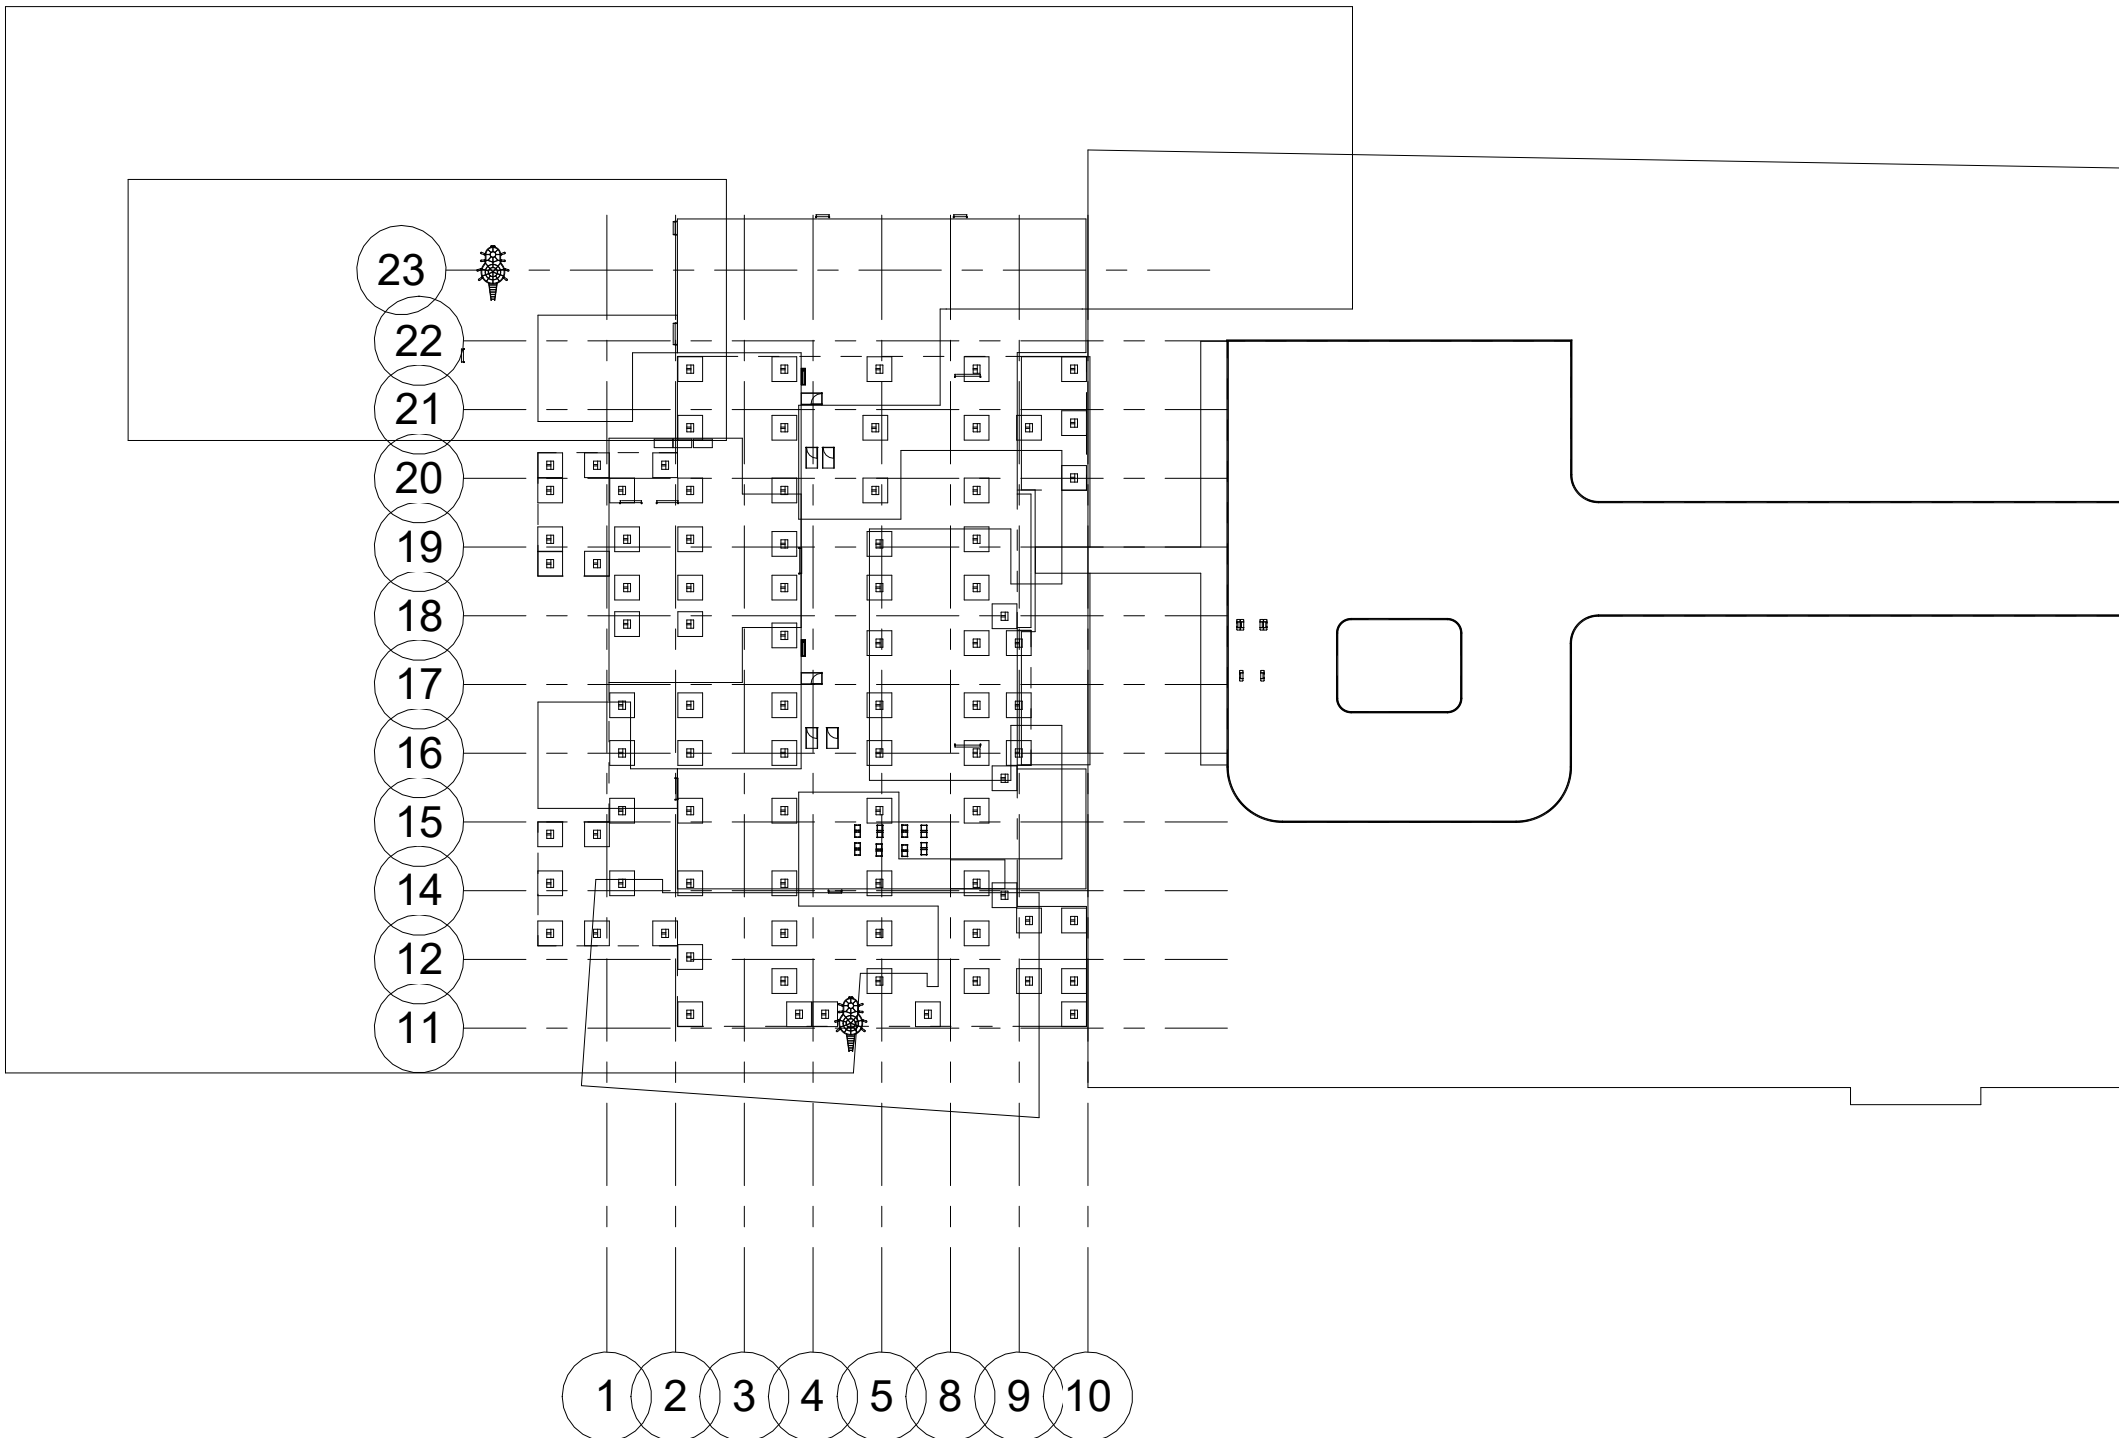

1 Foundation Plan
1 : 500

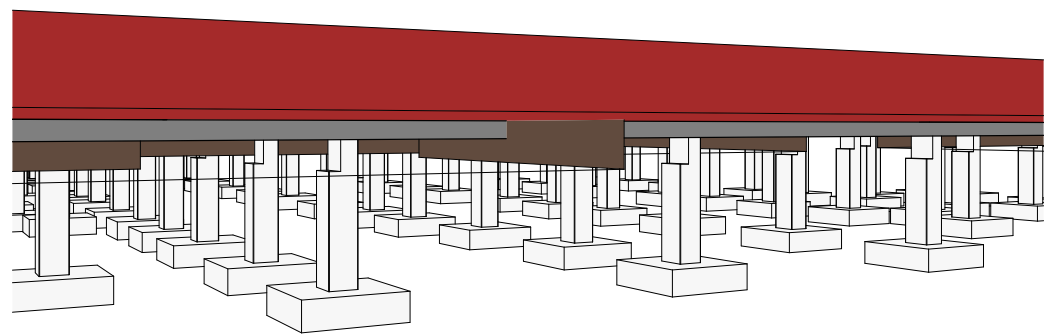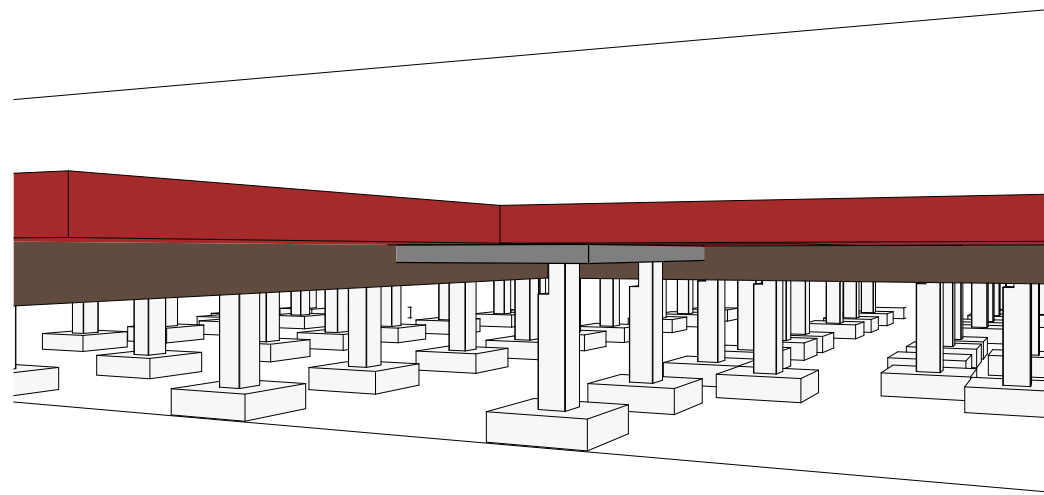


1

Structural Visulisation

2

Foundation Detail

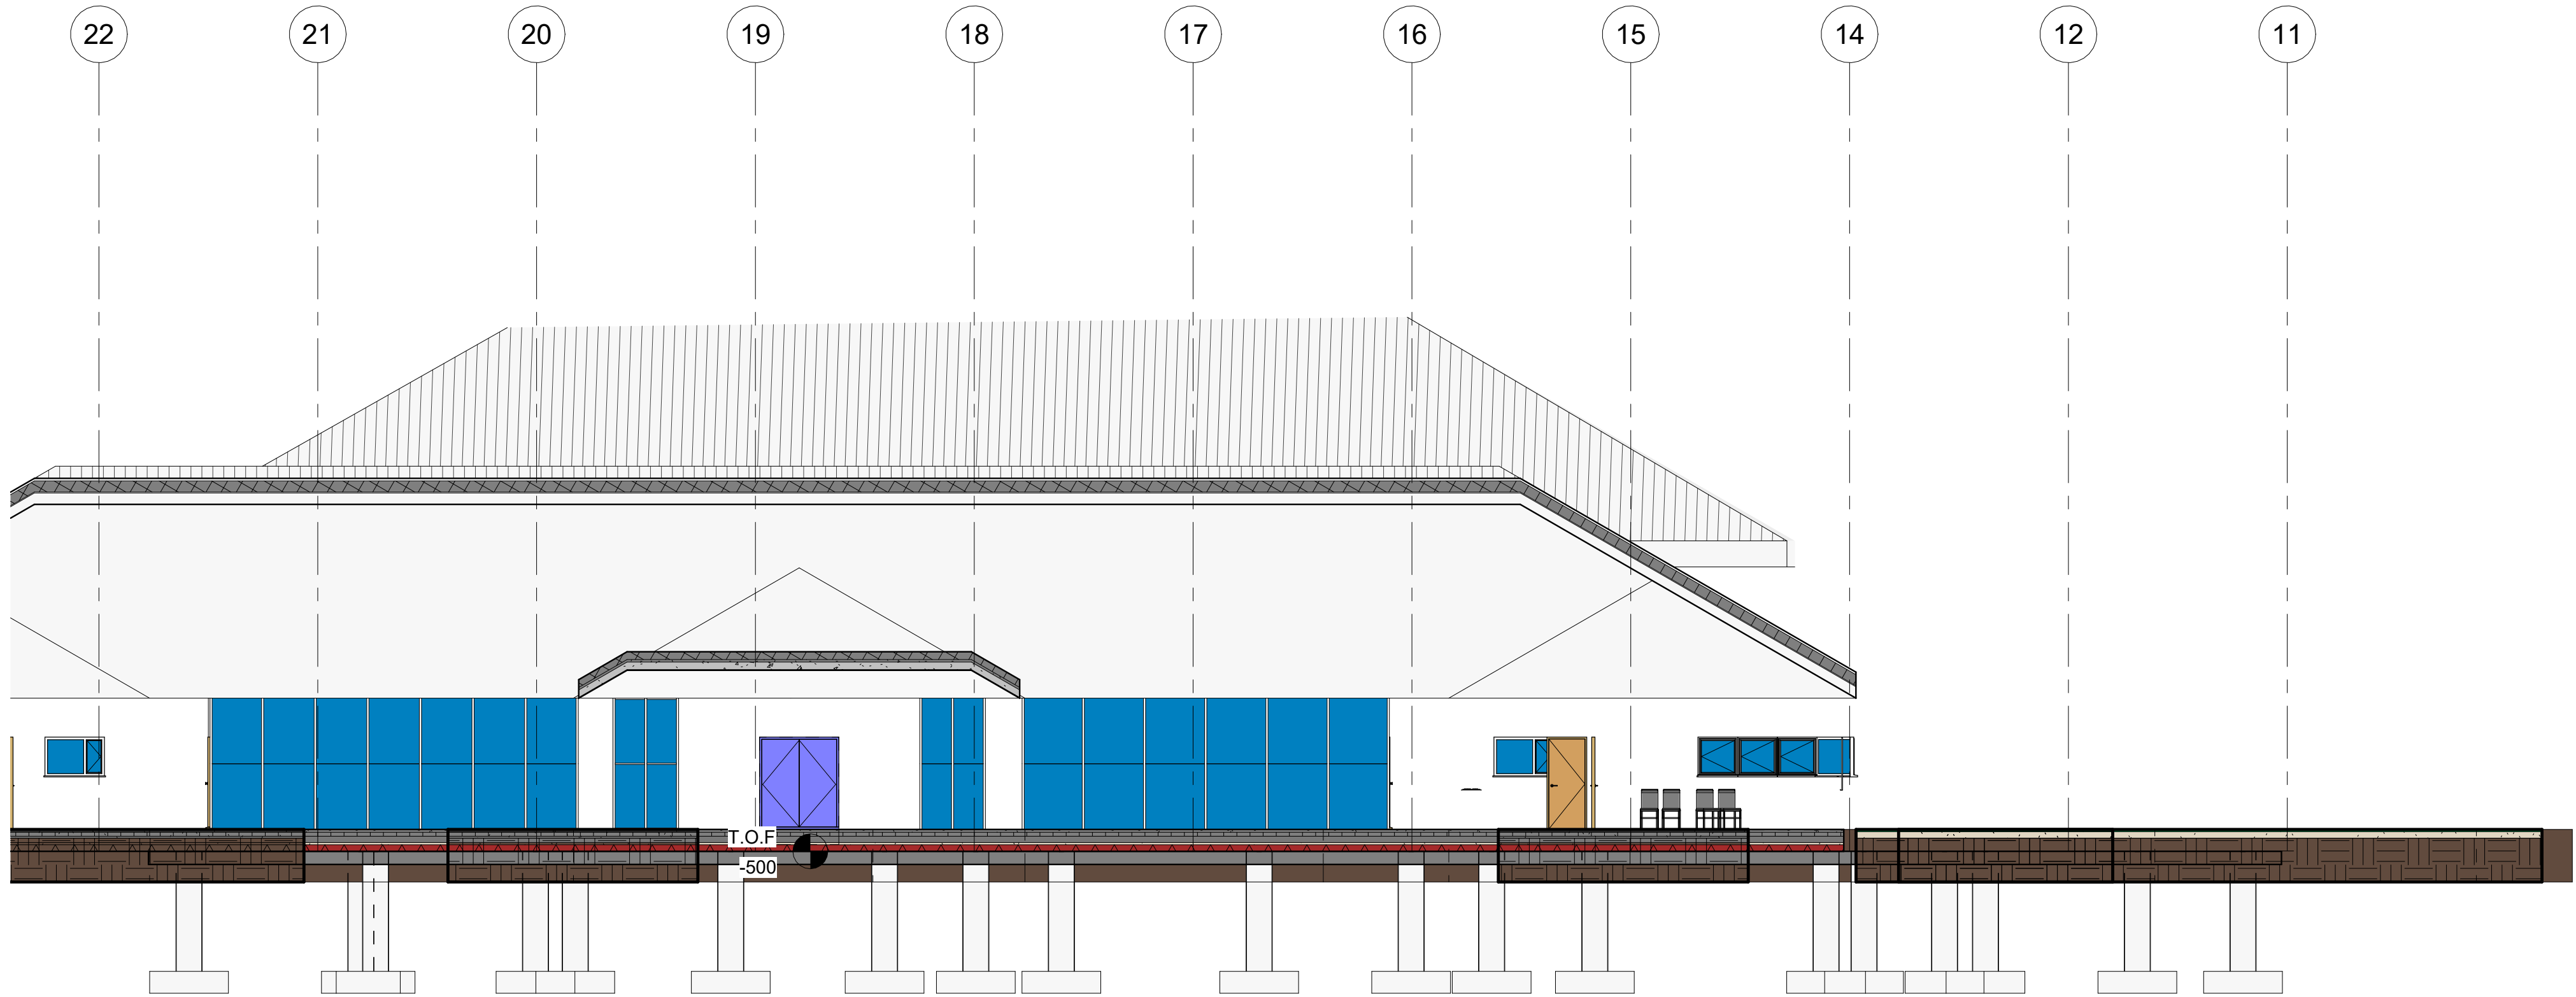

1 Structure of Roof and Foundation
1:100

Project Name: Ysgol Glangwili

UPRN Code: 5010

Originator Code: UWTSD

Discipline : Quantity
Surveyor

Drawn By: BF

Checked By: GT

Date: 05/04/23

Project Status: S1