


NOTES:
Do not scale from this drawing
All dimensions to be checked on site
Larger scale drawings take precedence
Contractor to notify CA of discrepancies immediately

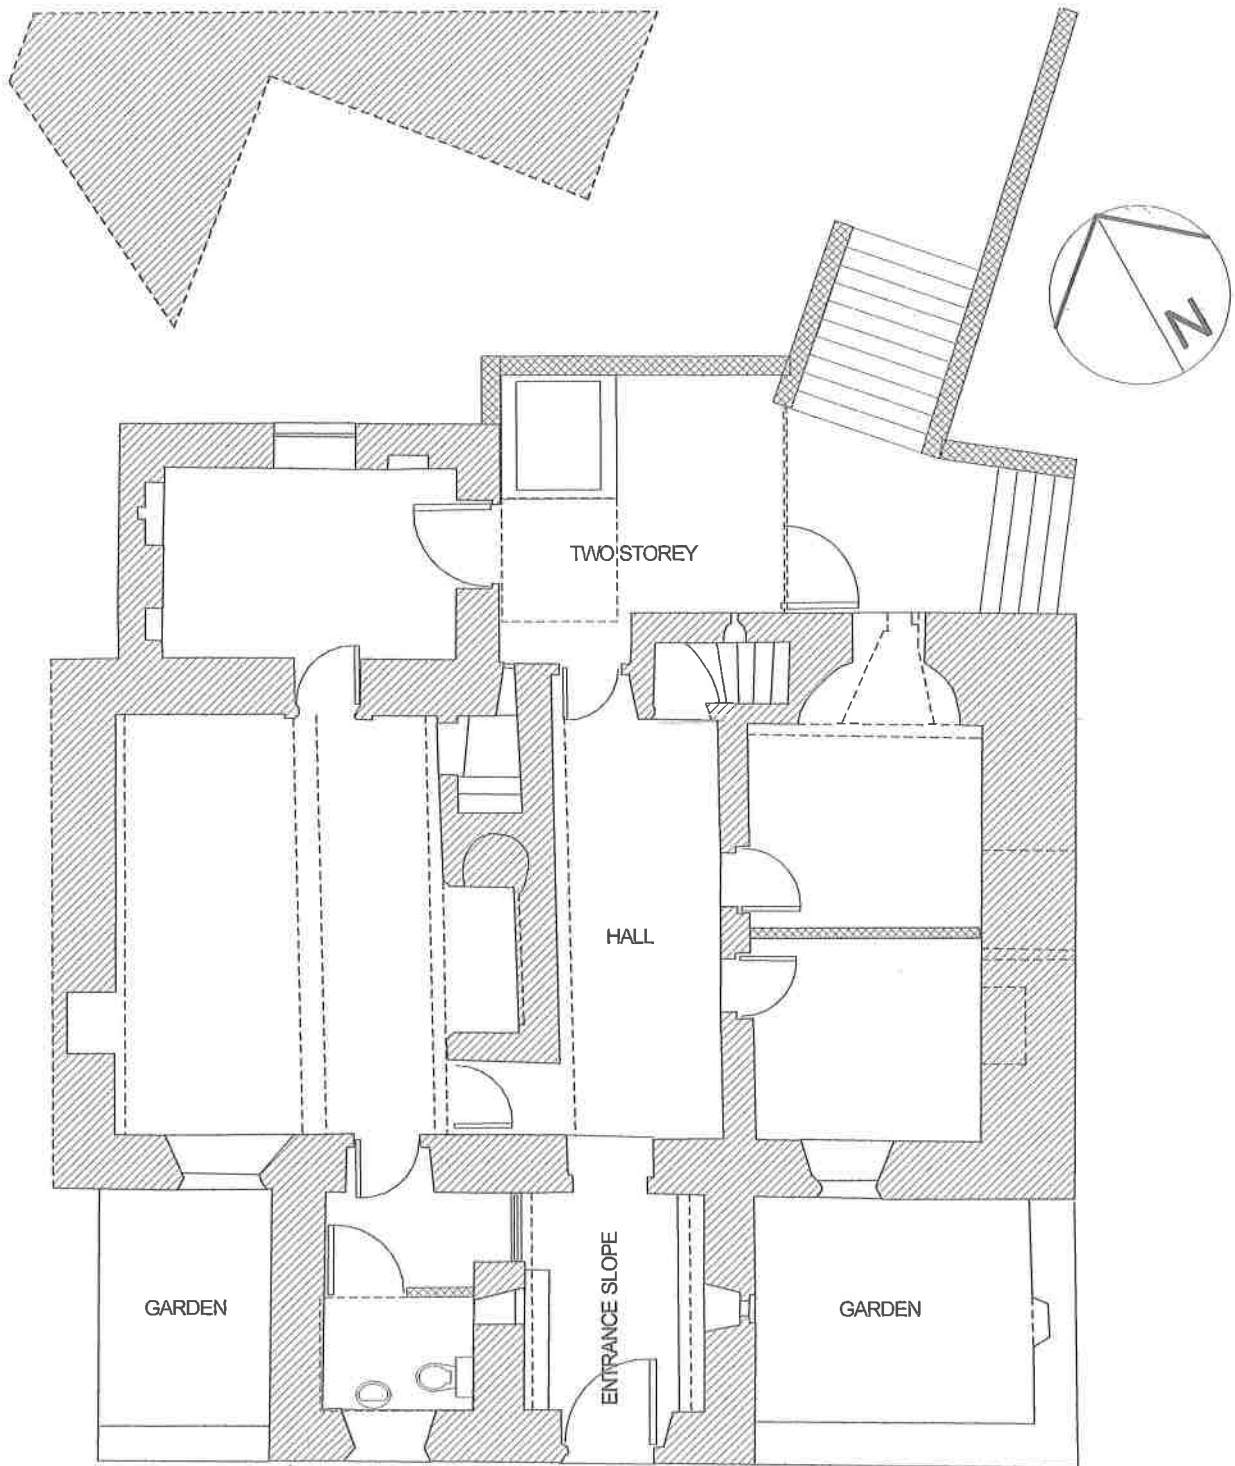




Page & Dean Ltd. - Consulting
ARCHITECTURE : PROJECT MANAGEMENT : DESIGN : CONSERVATION
RESEARCH : INTERPRETATION : MARKETING : BUSINESS PLANNING
REGENERATION : TOWN PLANNING : FUNDING : PUBLIC RELATIONS

Old St. Peters, Peterstone, Wentloog, Cardiff, Wales CF3 2TR Tel/Fax: 01633 689066

**ST. JOHN'S HOUSE
NEWCASTLE HILL, BRIDGEND
WALES CF3 2TR**

PROPOSED GROUND FLOOR PLAN - OPTION 2C
Drwg No: 013/002/003 Date: March 2013 Drawn: RSD Scale 1:50

C

 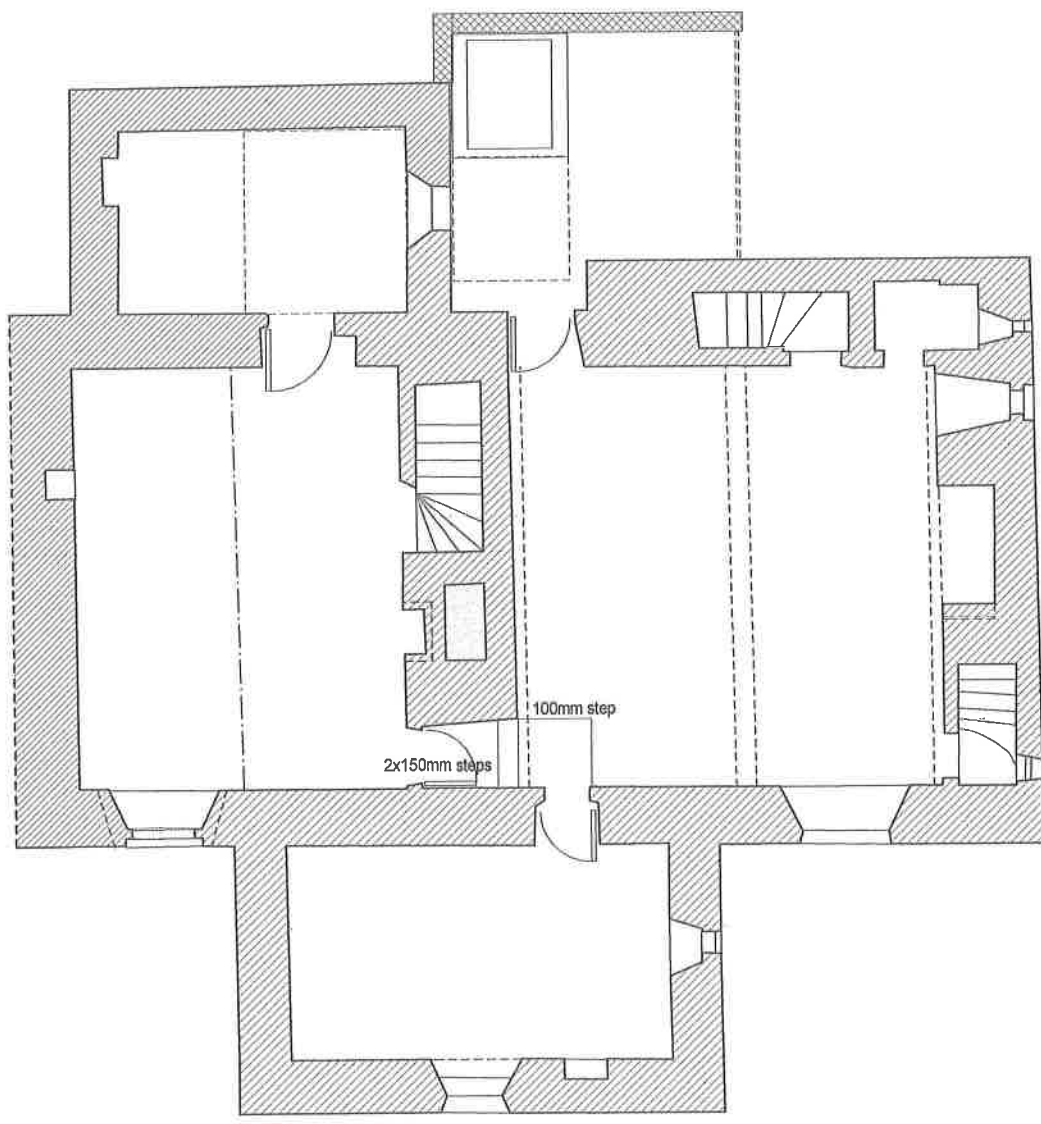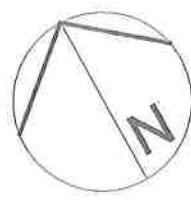

NOTES:
Do not scale from this drawing
All dimensions to be checked on site
Larger scale drawings take precedence
Contractor to notify CA of discrepancies immediately



Page & Dean Ltd. - Consulting
ARCHITECTURE : PROJECT MANAGEMENT : DESIGN : CONSERVATION
RESEARCH : INTERPRETATION : MARKETING : BUSINESS PLANNING
REGENERATION : TOWN PLANNING : FUNDING : PUBLIC RELATIONS

Old St. Peters, Peterstone, Wentloog, Cardiff, Wales CF3 2TR Tel/Fax: 01633 689066

**ST. JOHN'S HOUSE
NEWCASTLE HILL, BRIDGEND
WALES CF3 2TR**

PROPOSED FIRST FLOOR PLAN - OPTION 2C
Drwg No: 013/002/003 Date: March 2013 Drawn: RSD Scale 1:50