

Project Name: SA1 Community Hub

UPRN Code: 5010

Originator Code: UWTSD


Discipline : A

Drawn By: D.Thomas

Checked By: G.Traylor


Date: 01.07.2022

Project Status: WIP

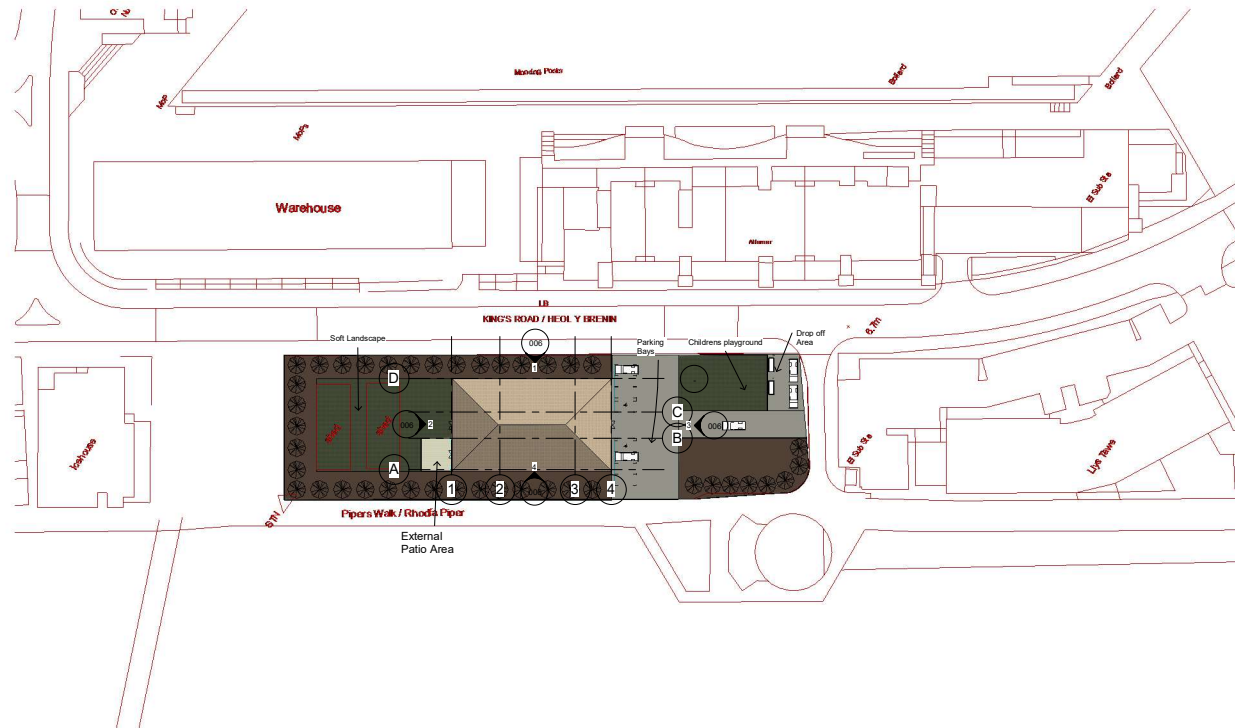


Site Location Plan
1 : 500

Property Title	Detail	<table><tr><td>Property</td><td>Originator</td><td> Drawn Functional Breakdown </td><td> Level Spatial Breakdown </td><td> Type Form </td><td>Discipline</td><td>Number</td><td>Description</td><td>Status</td><td>Revision</td></tr><tr><td>5010</td><td>UWTSO - XX</td><td>-</td><td>-</td><td>-</td><td>A</td><td>002</td><td>Site Location Plan</td><td>WIP</td><td>-</td></tr></table> File Path: D:\Revit Resubmission SA1 Community Hub\Resit submission\5010_UWTSO_XX_XX_DR_A - SA1 Community Hub.rvt	Property	Originator	Drawn Functional Breakdown	Level Spatial Breakdown	Type Form	Discipline	Number	Description	Status	Revision	5010	UWTSO - XX	-	-	-	A	002	Site Location Plan	WIP	-	scale 1 : 500 date 01.07.2022	drawn D.Thomas checked G.Taylor	 Prifysgol Cymru Y Drindod Dewi Sant University of Wales Trinity Saint David	(S0) UNCONTROLLED Not to be used as a reference document Check Status Before Quoting	Drawn By Reason
Property	Originator	Drawn Functional Breakdown	Level Spatial Breakdown	Type Form	Discipline	Number	Description	Status	Revision																		
5010	UWTSO - XX	-	-	-	A	002	Site Location Plan	WIP	-																		

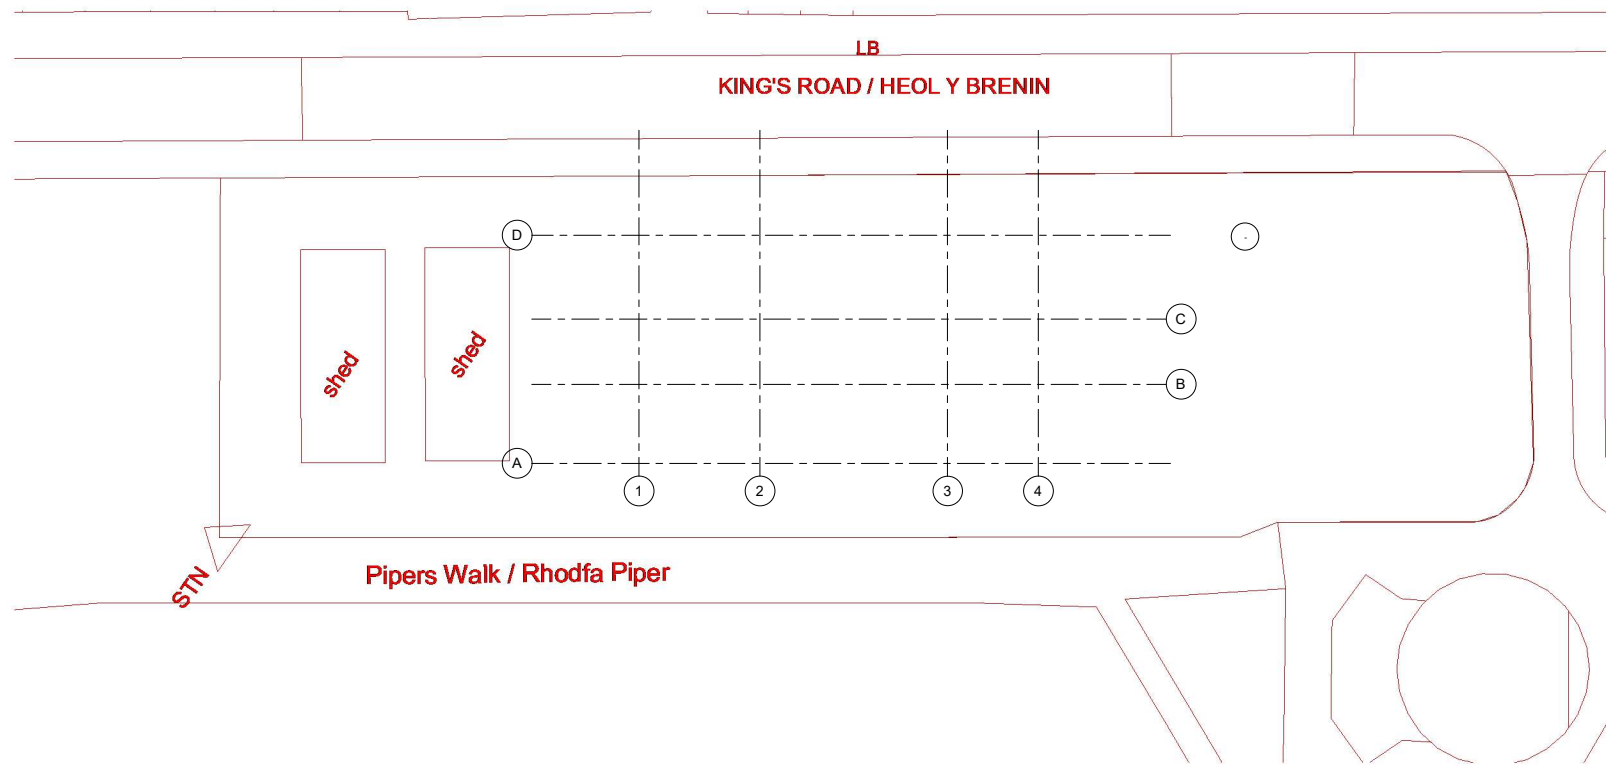


0 - Existing Site Plan and Demolition
1 : 200

Property Title SA1 Community Hub	Detail Existing Site plan and Demolition	Property Originator (Drawn) Functional Specification (Landed) Spatial Specification (Type) Form Discipline Number Description Status Revision										scale 1 : 200	drawn D.Thomas	Prifysgol Cymru Y Drindod Dewi Sant University of Wales Trinity Saint David	(S0) UNCONTROLLED Not to be used as a reference document Check Status Before Quoting	Revisited
		5010 — UWTSD — XX — — — A — 003 — Existing Site plan and — WIP —										date 01.07.2022	checked G.Traylor			
		File Path: D:\Revit Resubmission SA1 Community Hub\Resit submission\5010_UWTSD_x\Demolition_SA1 Community Hub.rvt														

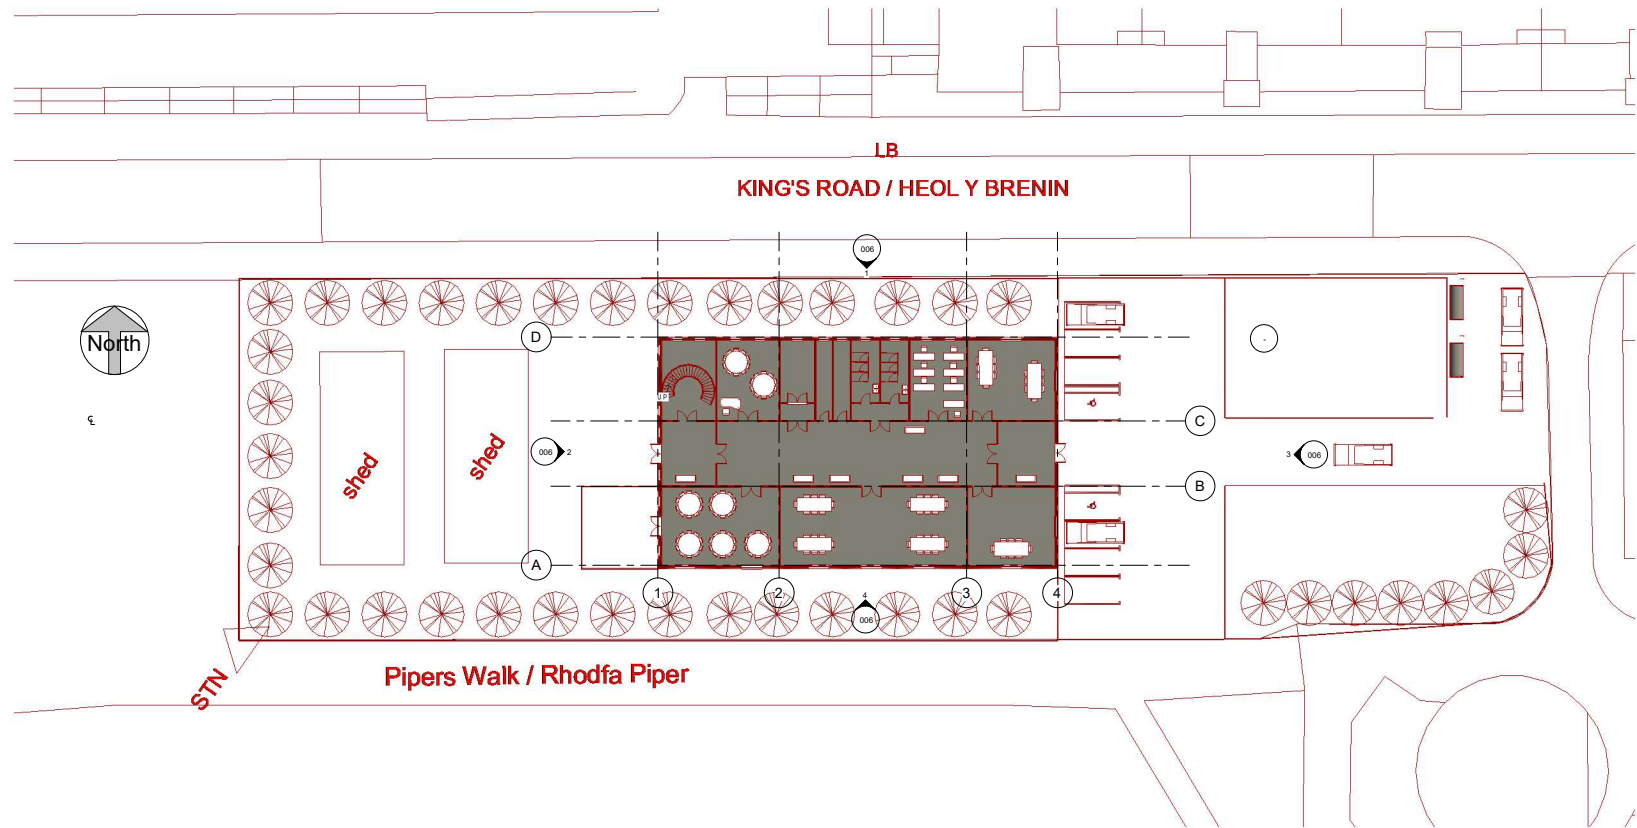

0 - Works Plan
1 : 200

Property Title SA1 Community Hub	Detail Works Plan	<table><tr><th>Property</th><th>Originator</th><th>(Joint Functional Breakdown)</th><th>(Level) Spatial</th><th>(Type) Form</th><th>Discipline</th><th>Number</th><th>Description</th><th>Status</th><th>Revision</th></tr><tr><td>5010</td><td>UWTSD</td><td>XX</td><td></td><td></td><td>A</td><td>004</td><td>Works Plan</td><td>WIP</td><td></td></tr></table>										Property	Originator	(Joint Functional Breakdown)	(Level) Spatial	(Type) Form	Discipline	Number	Description	Status	Revision	5010	UWTSD	XX			A	004	Works Plan	WIP		scale 1 : 200	drawn D.Thomas	 Prifysgol Cymru Y Drindod Dewi Sant University of Wales Trinity Saint David	(S0) UNCONTROLLED Not to be used as a reference document Check Status Before Quoting	Revit/Issued Revision
		Property	Originator	(Joint Functional Breakdown)	(Level) Spatial	(Type) Form	Discipline	Number	Description	Status	Revision																									
		5010	UWTSD	XX			A	004	Works Plan	WIP																										
File Path: D:\Revit Resubmission SA1 Community Hub\Resit submission\5010_UWTSD_XX_XX_DR_A - SA1 Community Hub.rvt										date 01.07.2022	checked G.Traylor SA1 Capital Revit Model Date Issued 01.07.2022																									

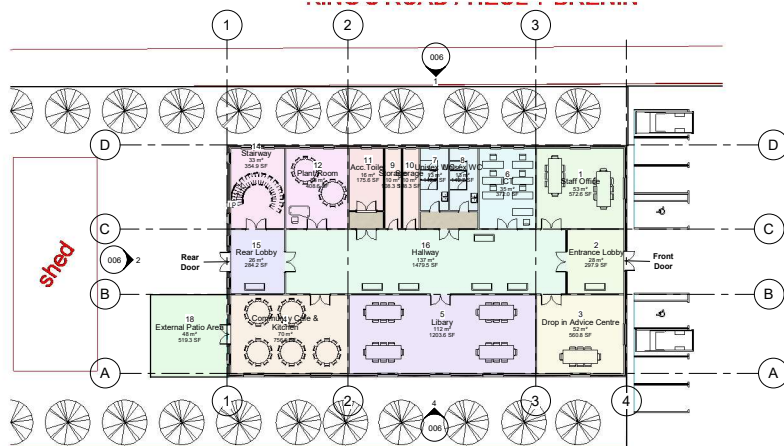


s Walk / Rhodfa Piper

By Room Name Legend

- ☐ Acc.Toilet
- ☐ Community Cafe & Kitchen
- ☐ Drop in Advice Centre
- ☐ Entrance Lobby
- ☐ External Patio Area
- ☐ Hallway
- ☐ ICT
- ☐ Library
- ☐ Plant Room
- ☐ Rear Lobby
- ☐ Staff Office
- ☐ Stairway
- ☐ Storage
- ☐ Unisex WC

0 - GF Propsoed
1 : 200

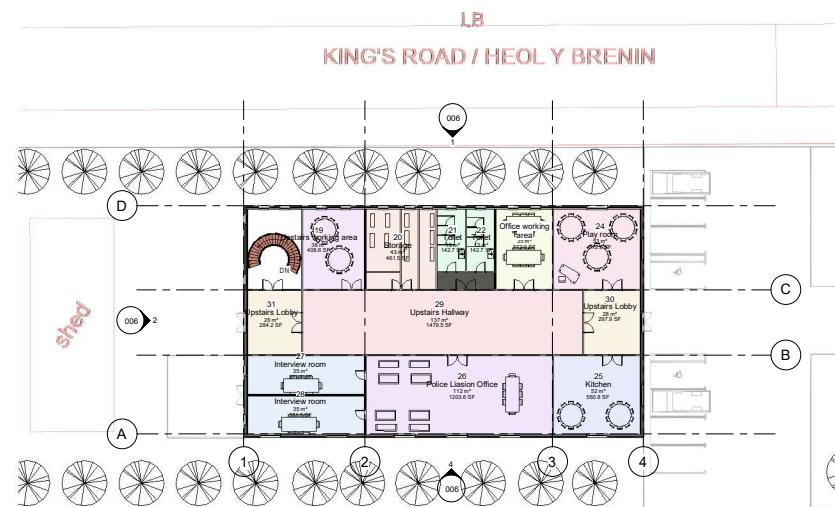


rs Walk / Rhodfa Piper

By Room Name Legend


- ☐ Interview room
- ☐ Kitchen
- ☐ Play room
- ☐ Police Liaison Office
- ☐ Room
- ☐ Storage
- ☐ Toilet
- ☐ Upstairs Hallway
- ☐ Upstairs Lobby
- ☐ Upstairs working area

1 - FF
1 : 200


Property Title	Detail	Property	Originator	Discipline	Number	Description	Status	Revision	Scale	Drawn	Checked	Date	File Path	Prifysgol Cymru Y Drindod Dewi Sant University of Wales Trinity Saint David	(S0) UNCONTROLLED Not to be used as a reference document Check Status Before Quoting	Revision
SA1 Community Hub	Proposed General Arrangement Floor Plans	5010	UWTSO - XX	A	005	Proposed - General	WIP		1 : 200	D.Thomas	G.Traylor	01.07.2022	D:\Revit Resubmission SA1 Community Hub\Resit submission\5010_UWTSO_xArrangement\1 Community Hub.rvt			

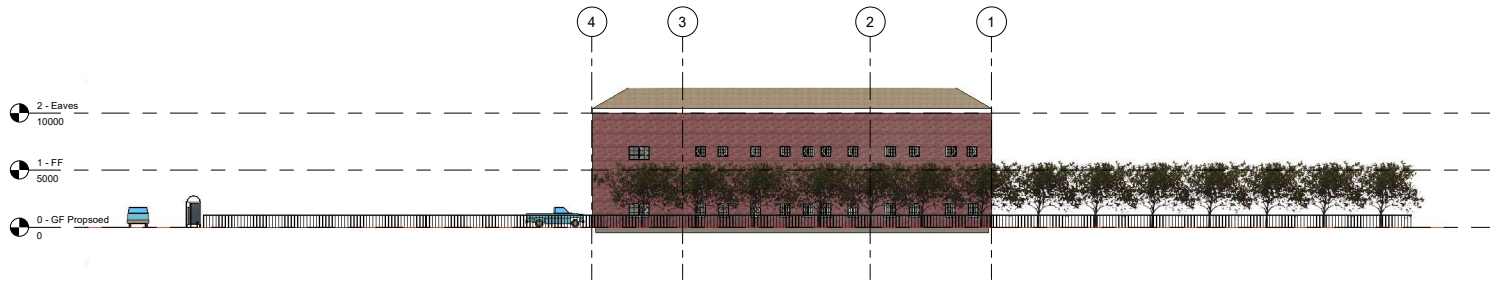


East
1 : 200

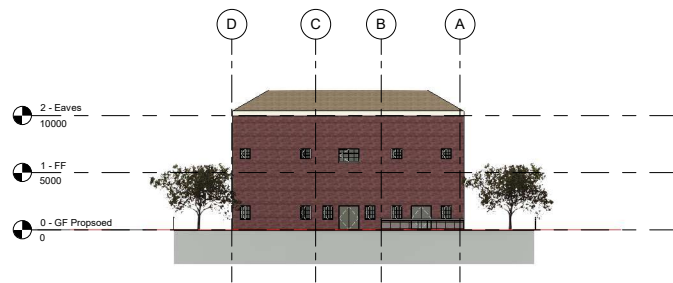

North
1 : 200

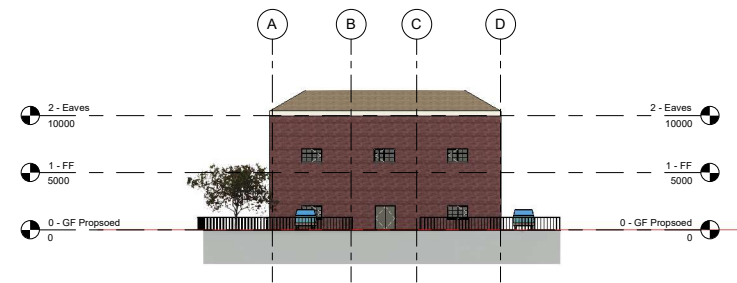


South
1 : 200

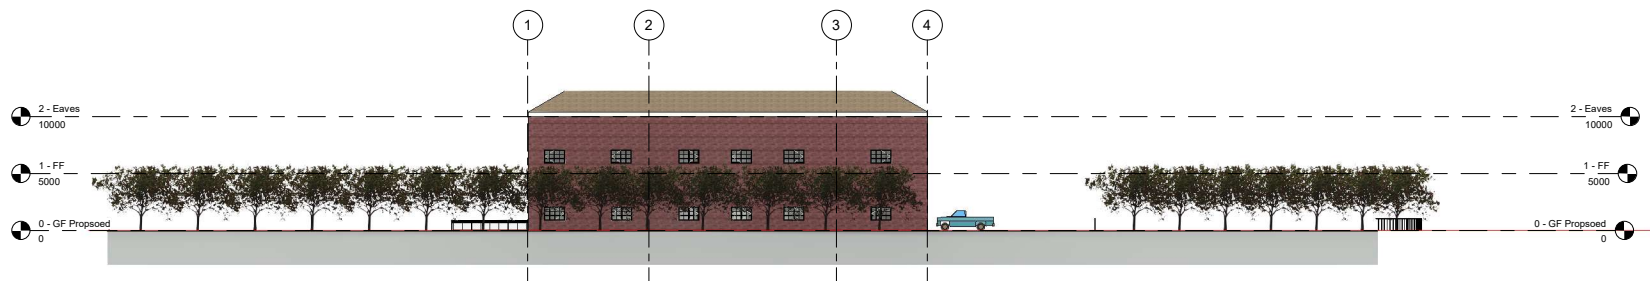


West
1 : 200

Property Title SA1 Community Hub	Detail Proposed Principal Elevations	Property — Originator — (Drawn) Functional Breakdown — (Surreal) Spatial Breakdown — (Type) Form — Discipline — Number — Description — Status — Revision 5010 — UWTSO — XX — — — A — 006 — Proposed — Principal — WIP — File Path: D:\Revit Resubmission SA1 Community Hub\Resit submission\5010_UWTSO_x Elevations SA1 Community Hub.rvt	Scale 1 : 200 Date 01.07.2022	Drawn D. Thomas Checked G. Taylor Prifysgol Cymru Y Drindod Dewi Sant University of Wales Trinity Saint David	Prifysgol Cymru Y Drindod Dewi Sant University of Wales Trinity Saint David	(S0) UNCONTROLLED Not to be used as a reference document Check Status Before Quoting	Author/Checker Date/Time
--	--	---	--	---	--	---	-----------------------------

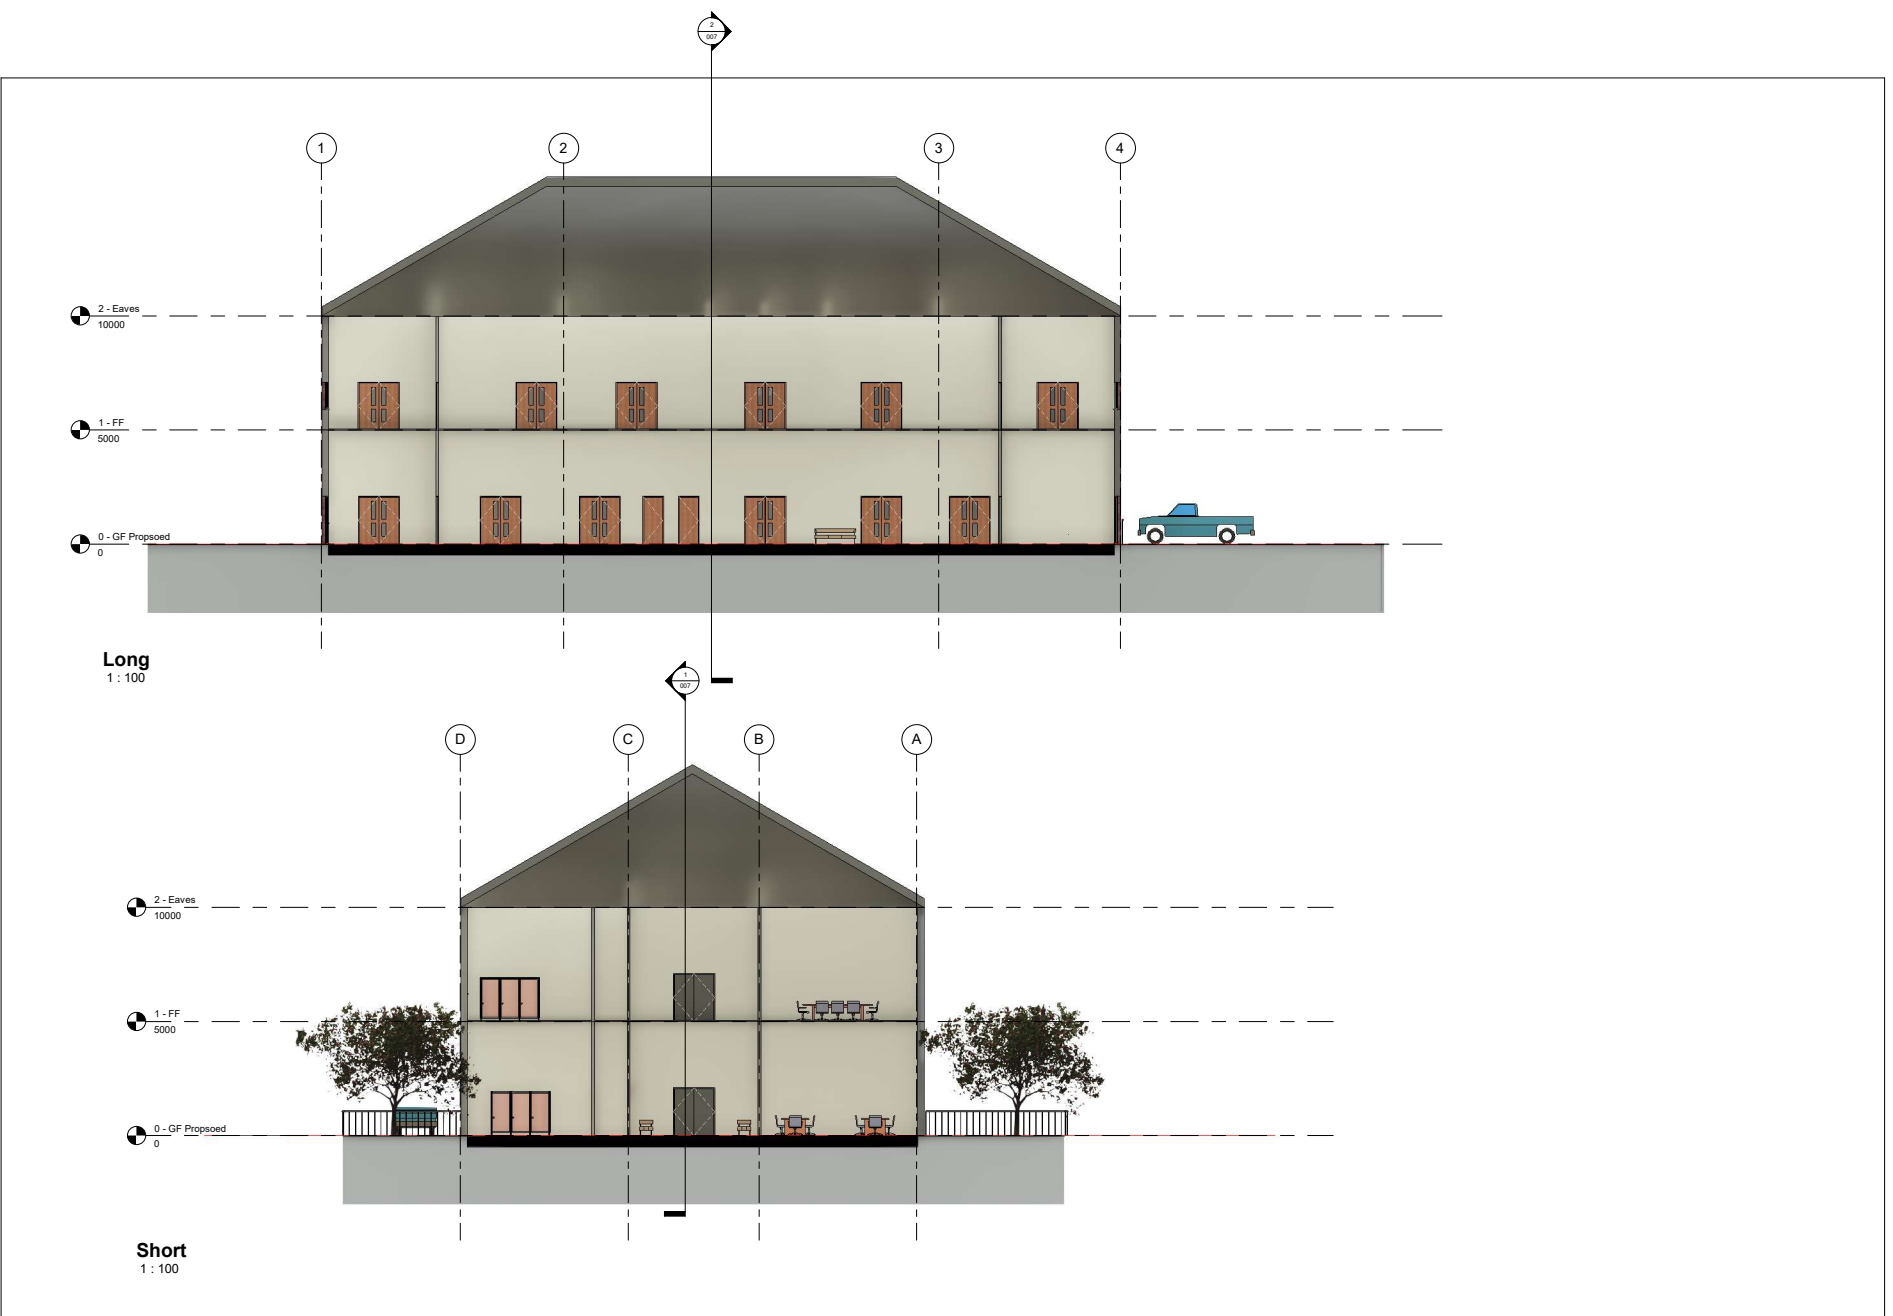

Property Title SA1 Community Hub	Detail Proposed Long and Short Sections	Property — Originator — (Drawn) Functional Breakdown — (Sched) Spatial Breakdown — (Type) Form — Discipline — Number — Description — Status — Revision							Scale 1 : 100	Drawn D.Thomas	Prifysgol Cymru Y Drindod Dewi Sant University of Wales Trinity Saint David	(S0) UNCONTROLLED Not to be used as a reference document Check Status Before Quoting	Revision
		5010 — UWTSO — XX — — — A — 007 — Proposed Long and Short Sections — WIP —							Date 01.07.2022	Checked G.Traylor			
		File Path: D:\Revit Resubmission SA1 Community Hub\Resit submission\5010_UWTSO_x_Short Sections\Community Hub.rvt											

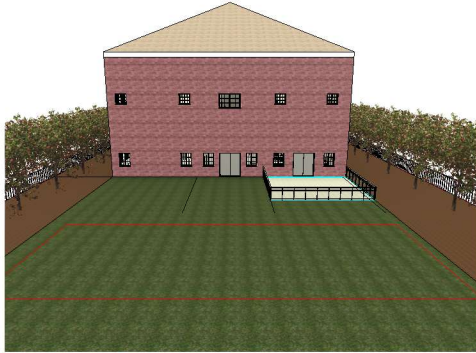

1 Rear External



2 Front External



3 Library



4 Cafe Area



5 Computer Room



6 Hallway



7 Police Station with Rooms

Property Title SA1 Community Hub	Detail Proposed Visualisations	Property Originator Drawn Functional Breakdown Layout Spatial Breakdown Type Form Discipline Number Description Status Revision								scale	drawn	 Prifysgol Cymru Y Drindod Dewi Sant University of Wales Trinity Saint David	(S0) UNCONTROLLED Not to be used as a reference document Check Status Before Quoting	Revit/Unity Revision
		5010 UWTSD XX A 008 Proposed Visualisations WIP								date	checked			
		File Path: D:\Revit Resubmission SA1 Community Hub\Resit submission\5010_UWTSD_XX_XX_DR_A - SA1 Community Hub.rvt								01.07.2022	G.Traylor			