

Project Name: Digital Technology BIM

UPRN Code: 4018

Originator Code: UWTSD

Role Code: Arichtech

Drawn By: JN

Checked By: GMT


Date: 05/05/25

Project Status: S0




1 Site
1 : 100

Property Title Digital Technology Bim	Detail Site Plan	Property — Originator — (Zone) — (Level) — (Type) — Role — Number — Description — Suitability — Revision Functional Breakdown — Spatial Breakdown — Form										scale 1 : 100	drawn Author	Prifysgol Cymru Y Drindod Dewi Sant University of Wales Trinity Saint David	(S0) UNCONTROLLED Not to be used as a reference document Check Status Before Quoting	Rev/Date/By Revision	
		4018 — UWTSD — XX — — — Designer0001 — Site Plan — S0 —										date	checked				Prifysgol Cymru Y Drindod Dewi Sant University of Wales Trinity Saint David
		File Path: C:\Users\jhena\Desktop\Revit Assignment.0002.rvt										05/05/25	Checker				SA1 Campus King's Road Swansea SA1 8HO

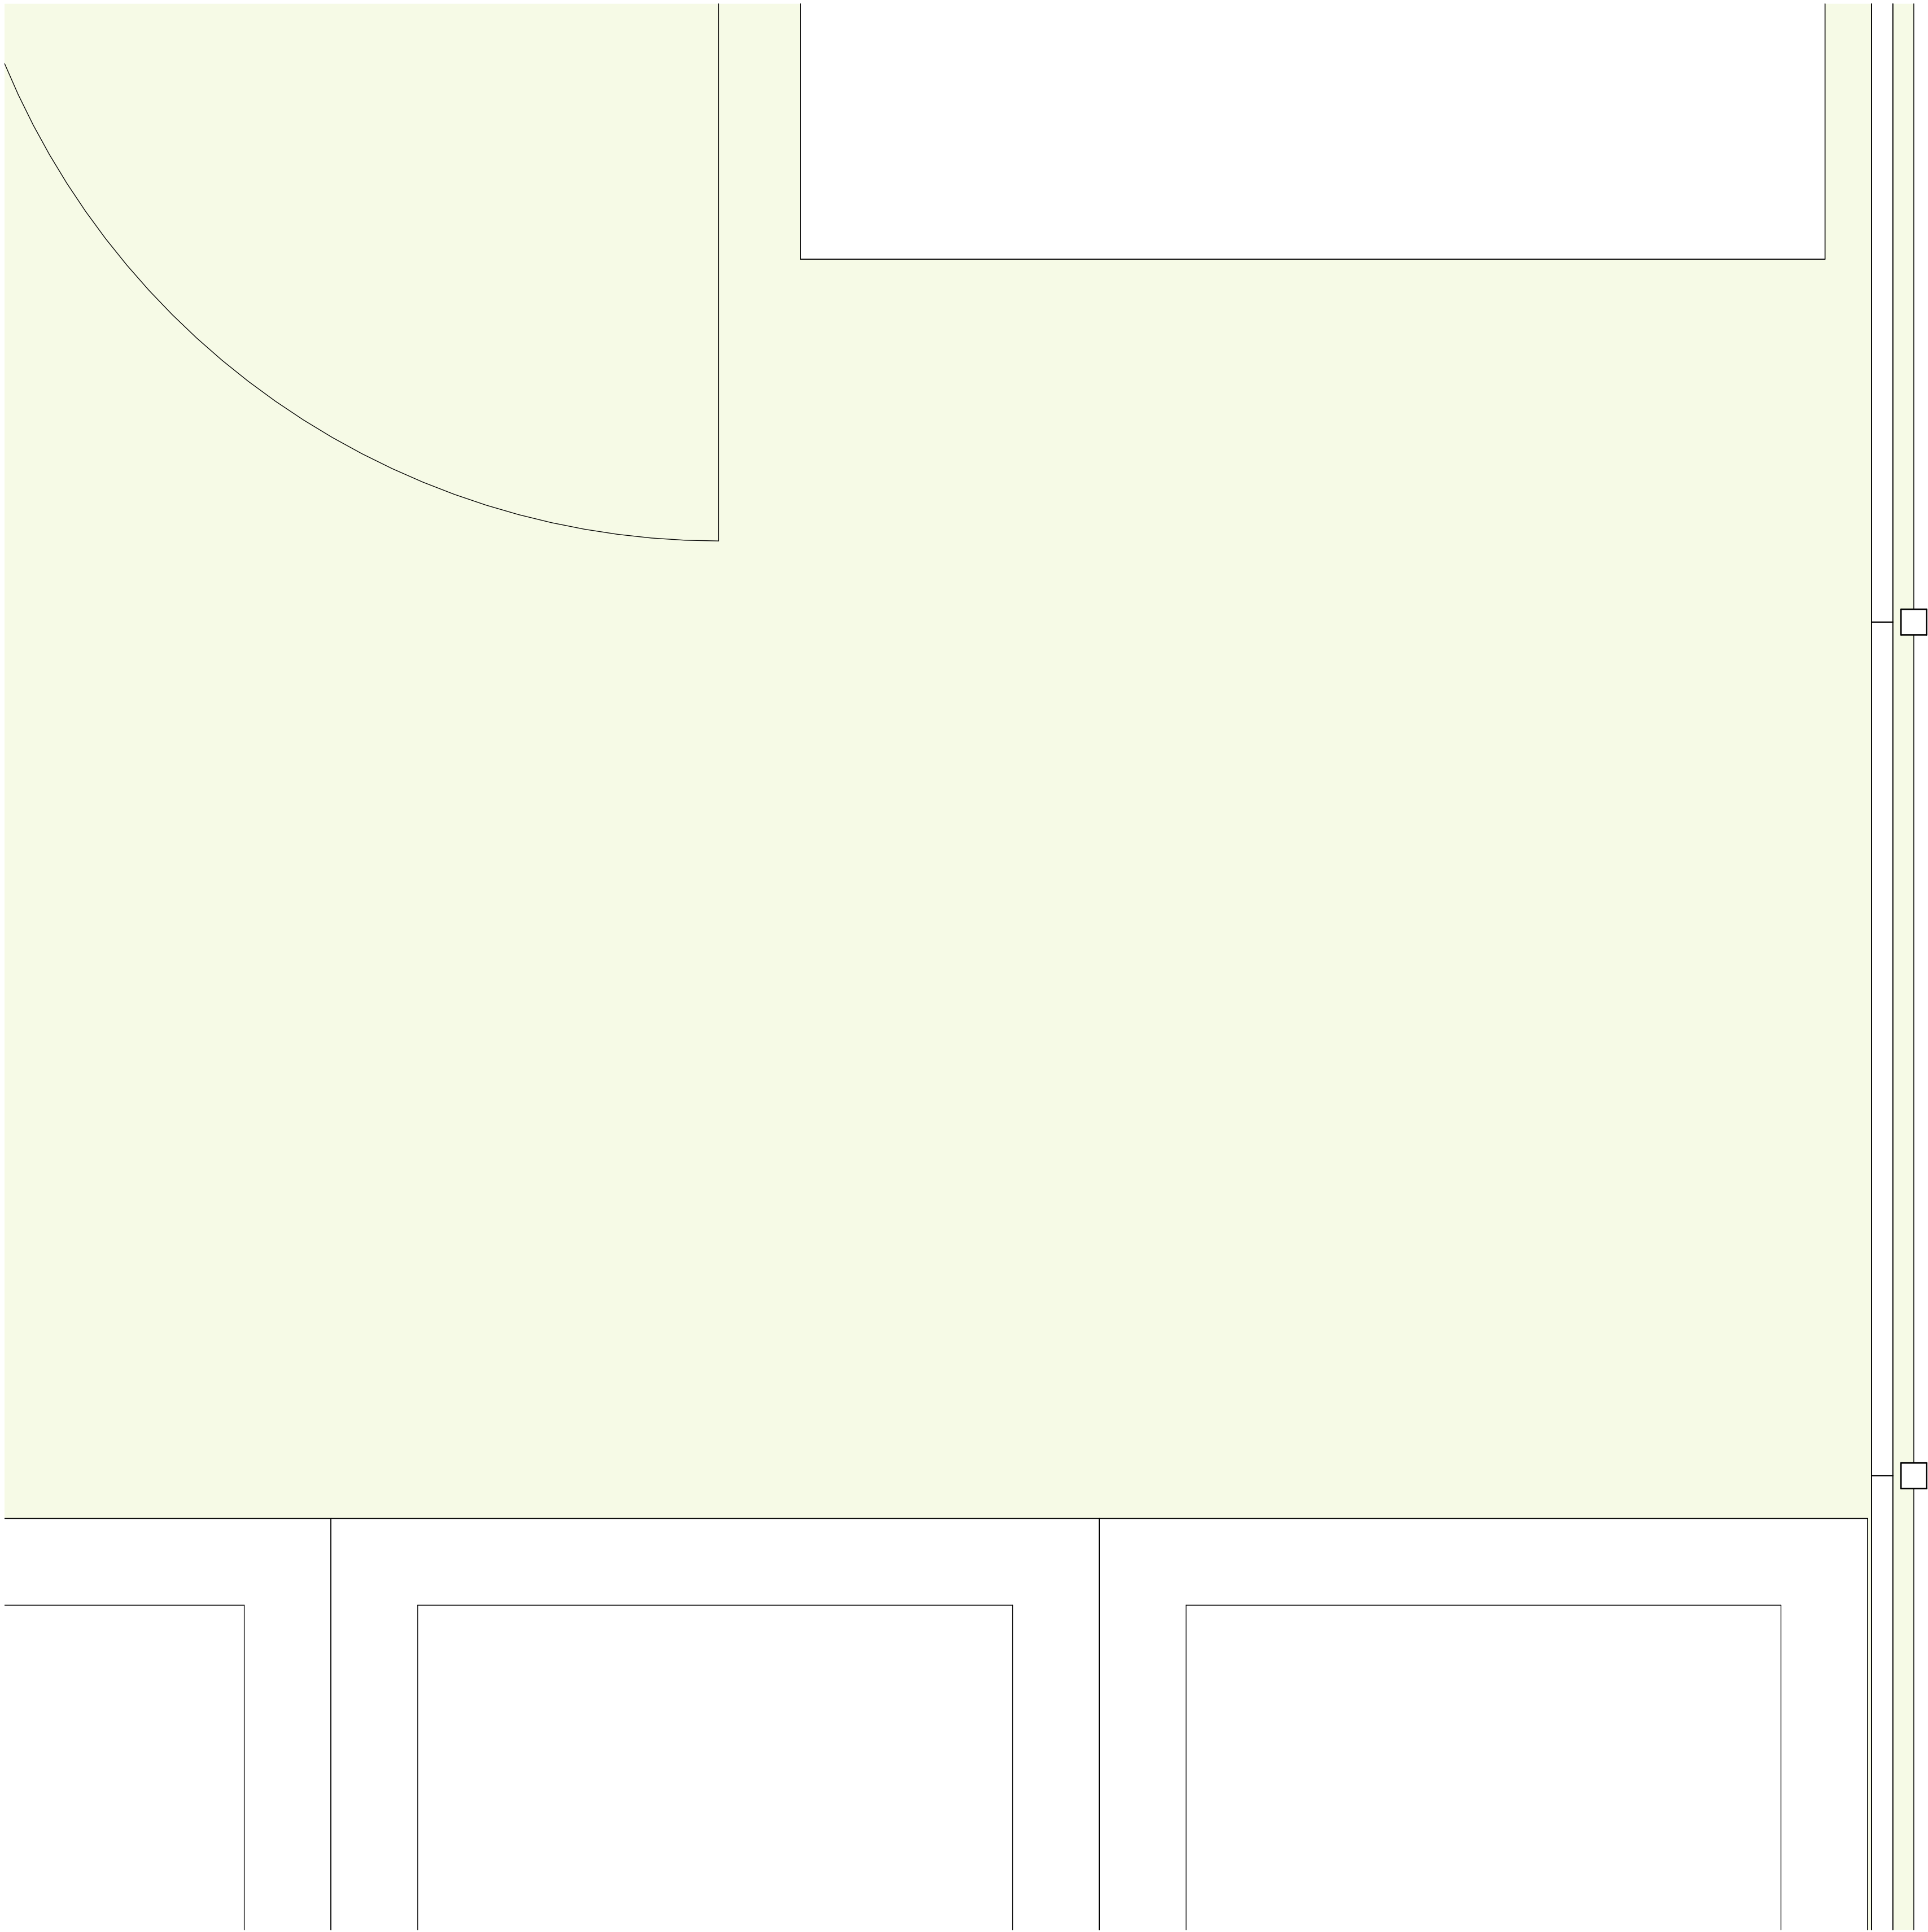


Orangery has been added to the side of the lounge to help keep the light and allow easy access, to tropical plants.

Curtain Walls installed to allow maximum light and heat for the plants

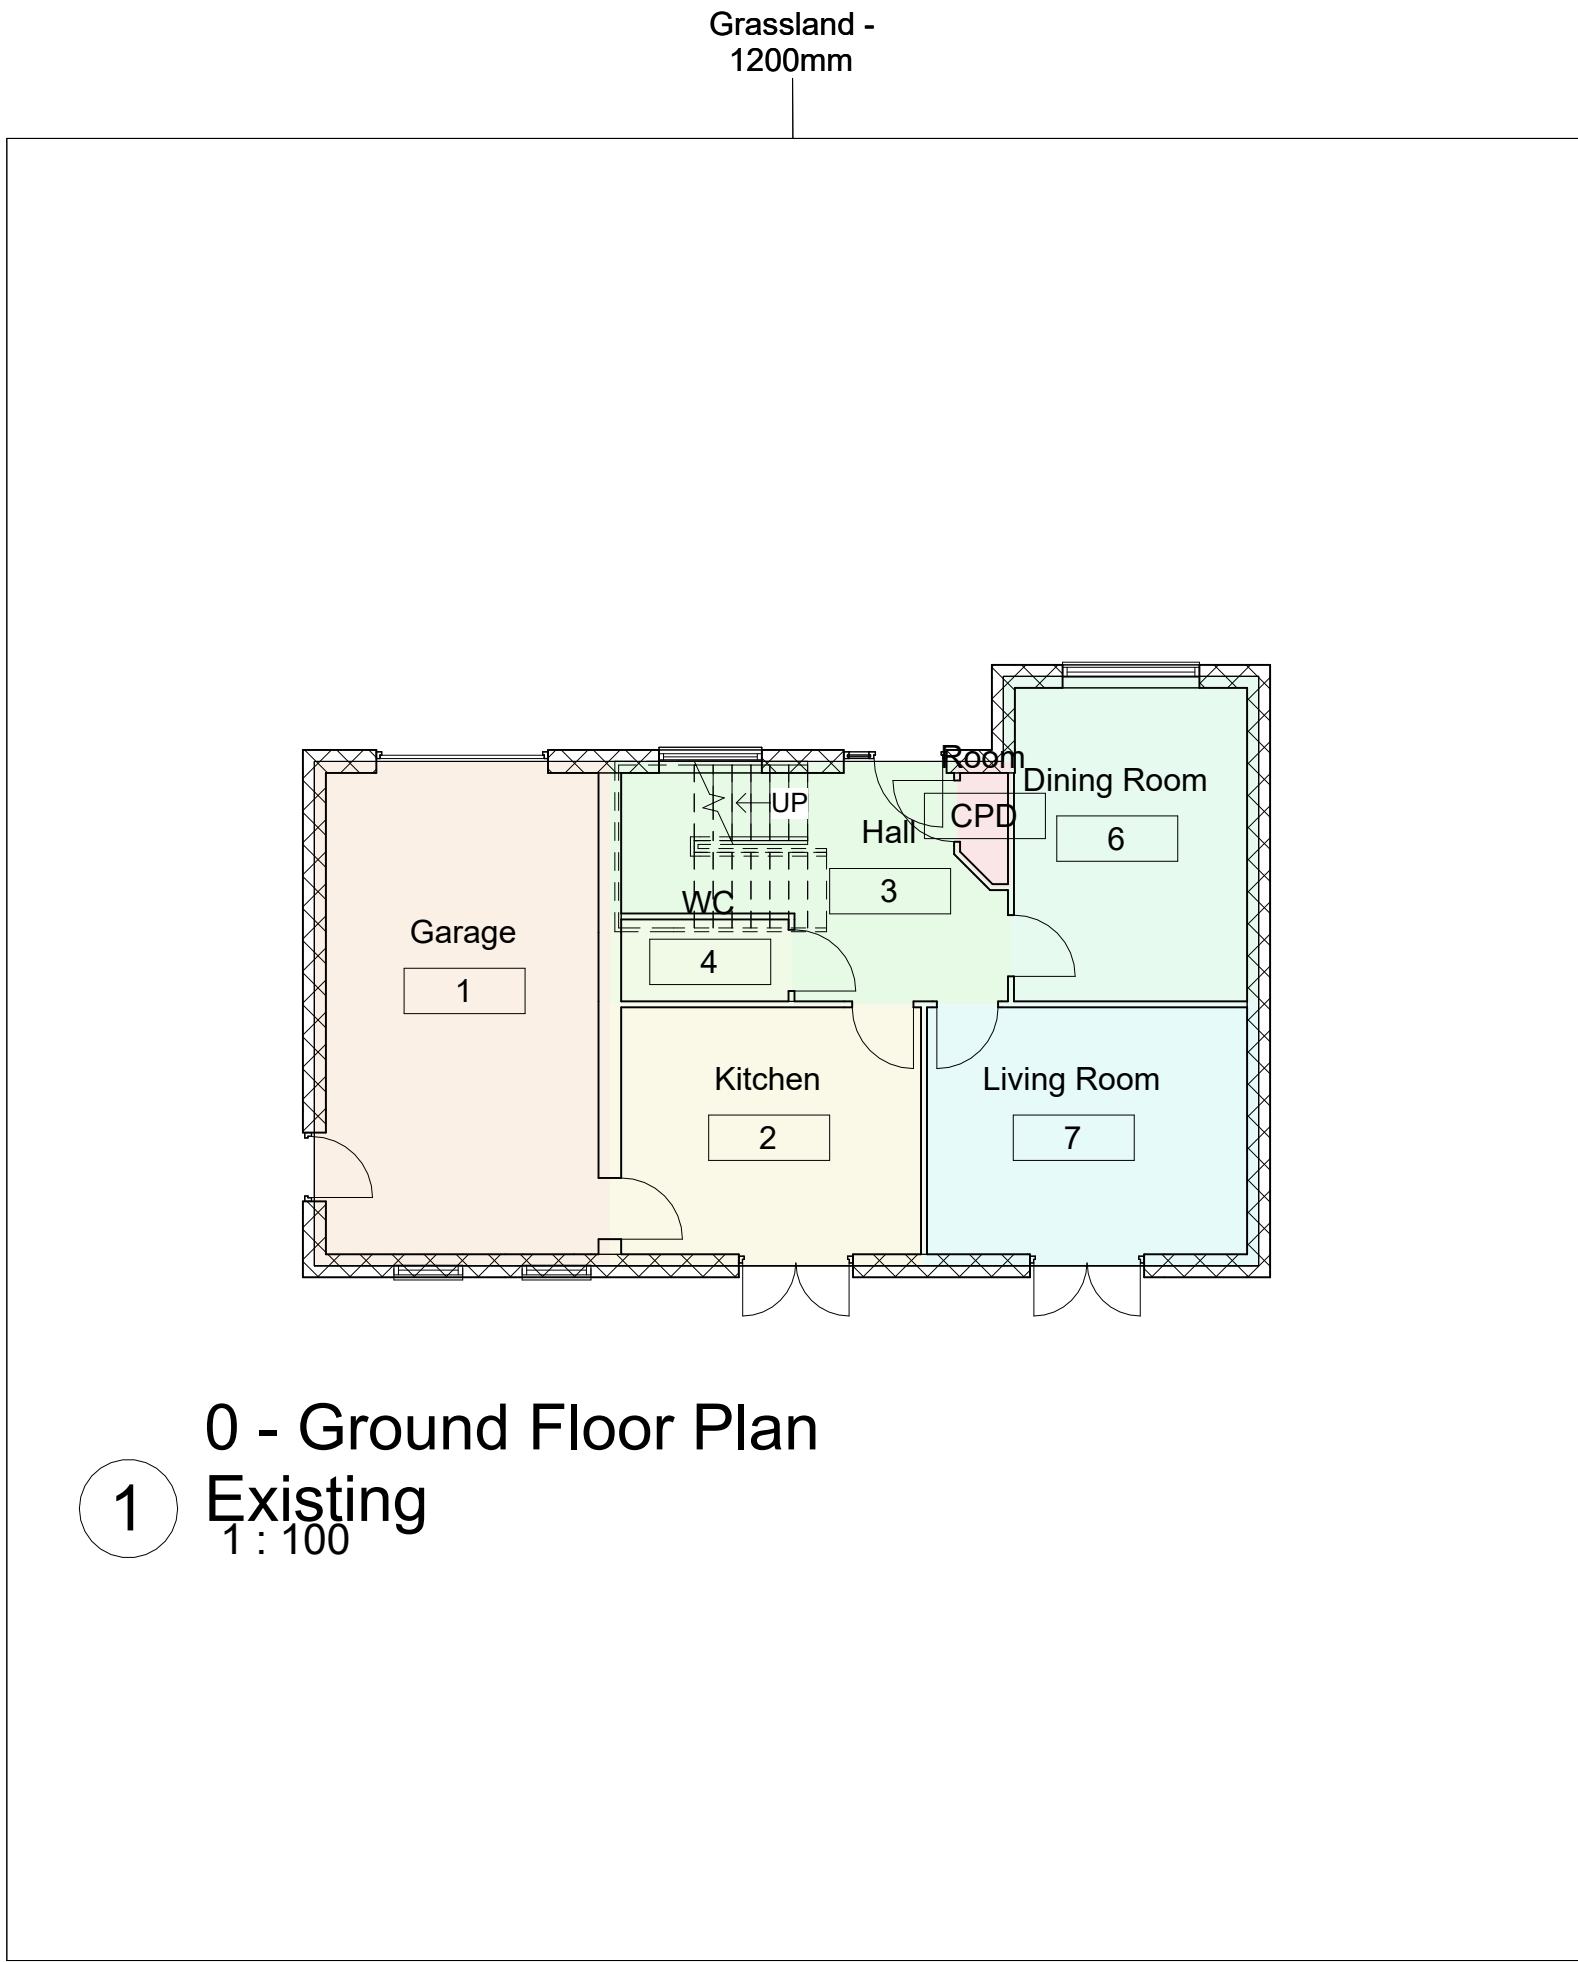



Room Legend

- Dining Room
- Garage
- Hall
- Kitchen
- Living Room
- Room
- WC

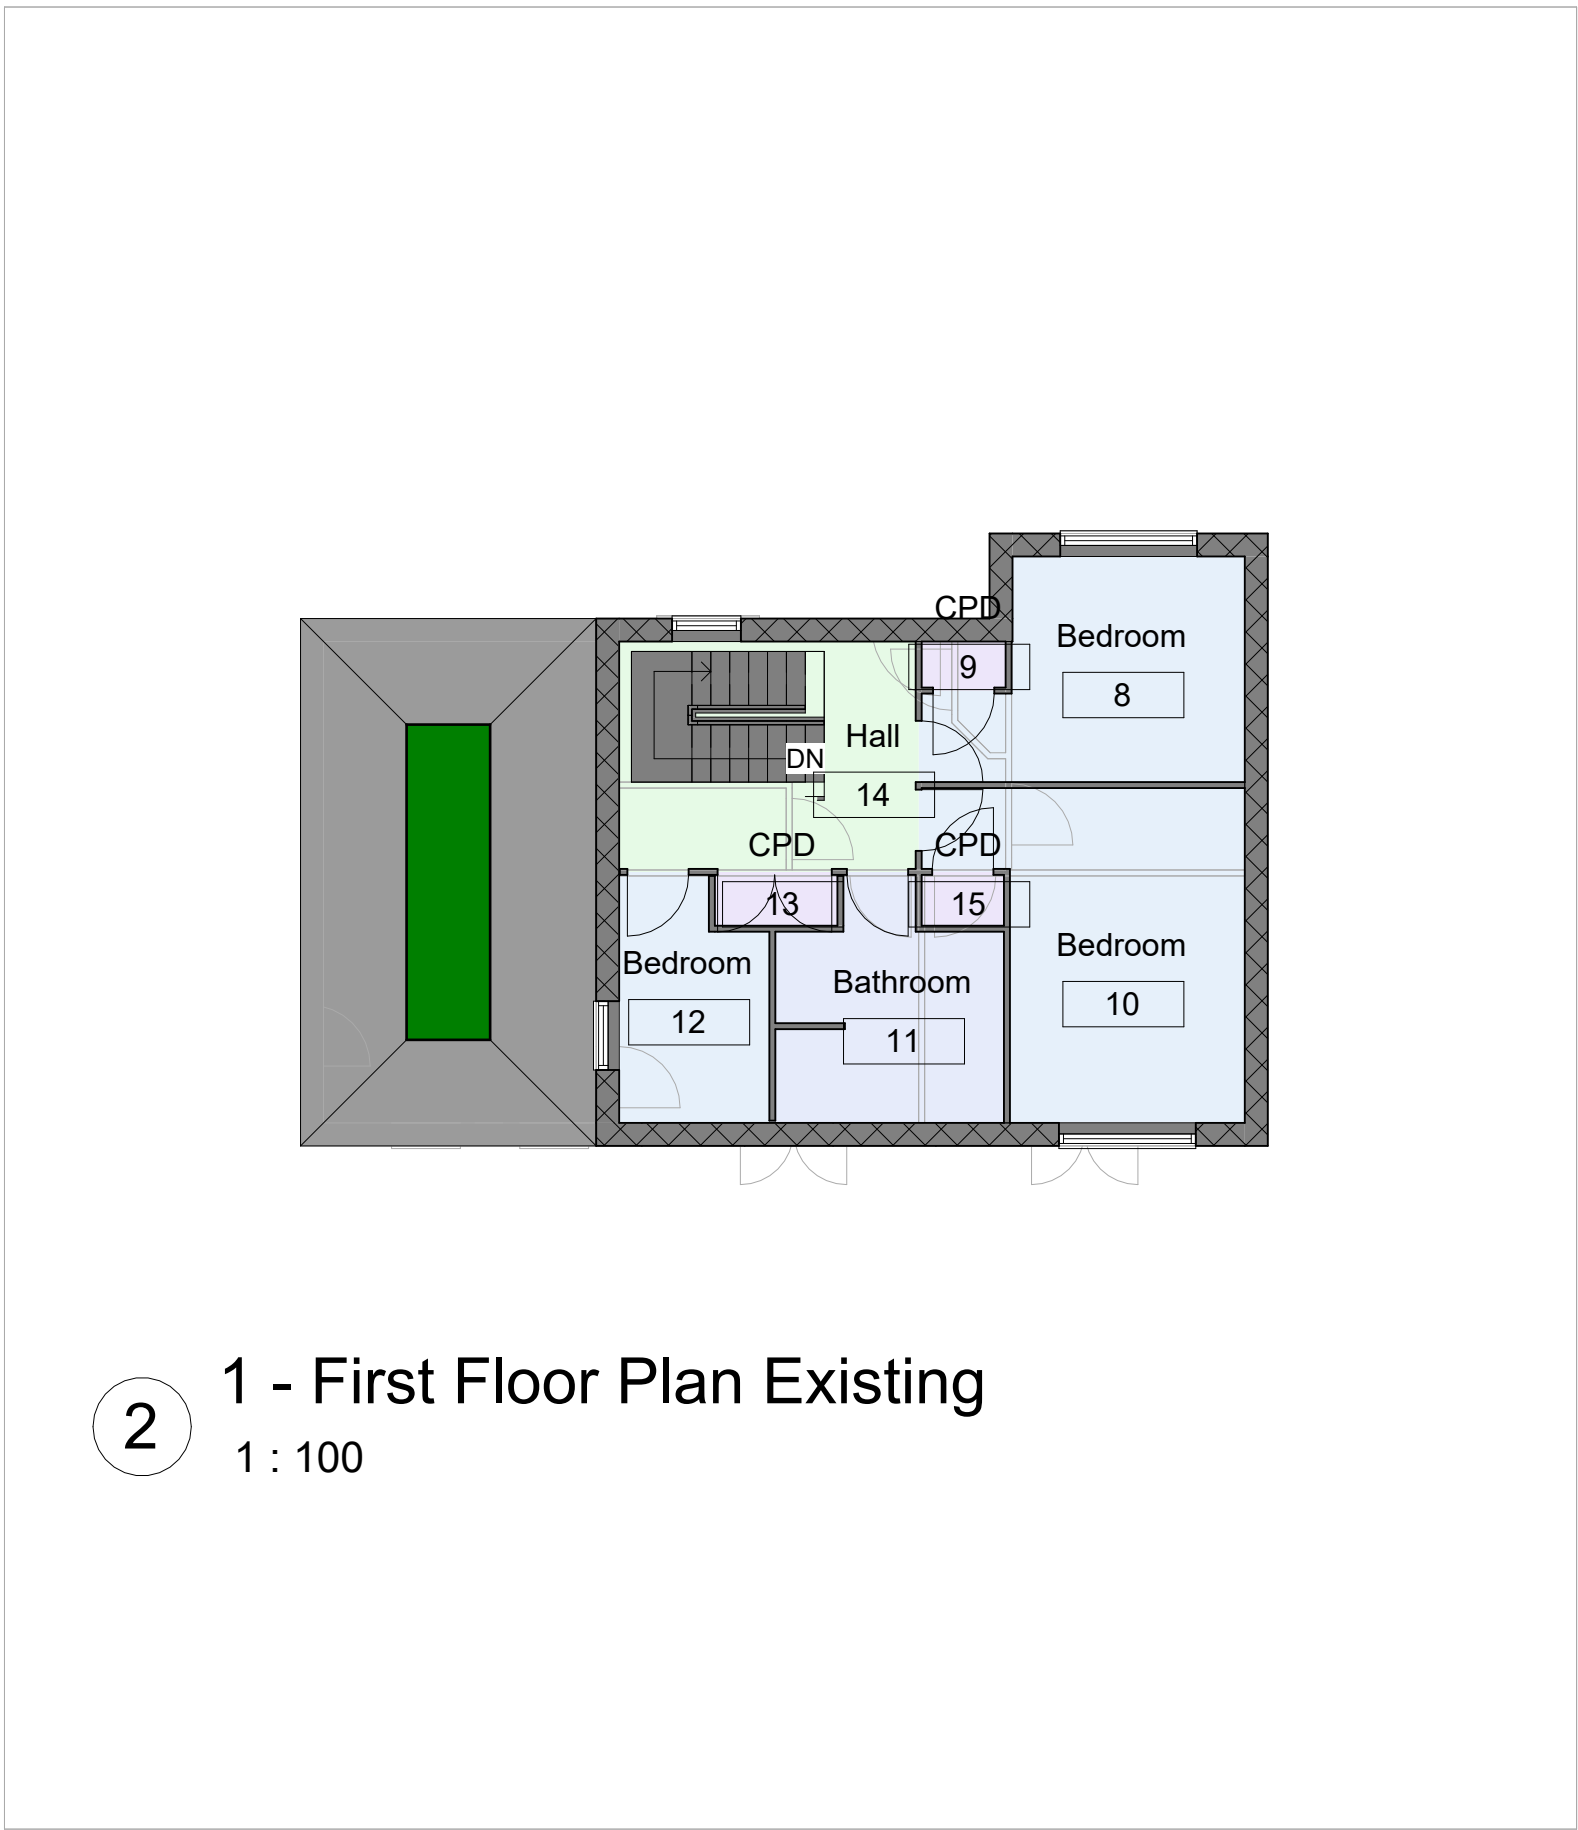


Room Legend

- Bathroom
- Bedroom
- CPD
- Dining Room
- Garage
- Hall
- Kitchen
- Living Room
- Room
- WC

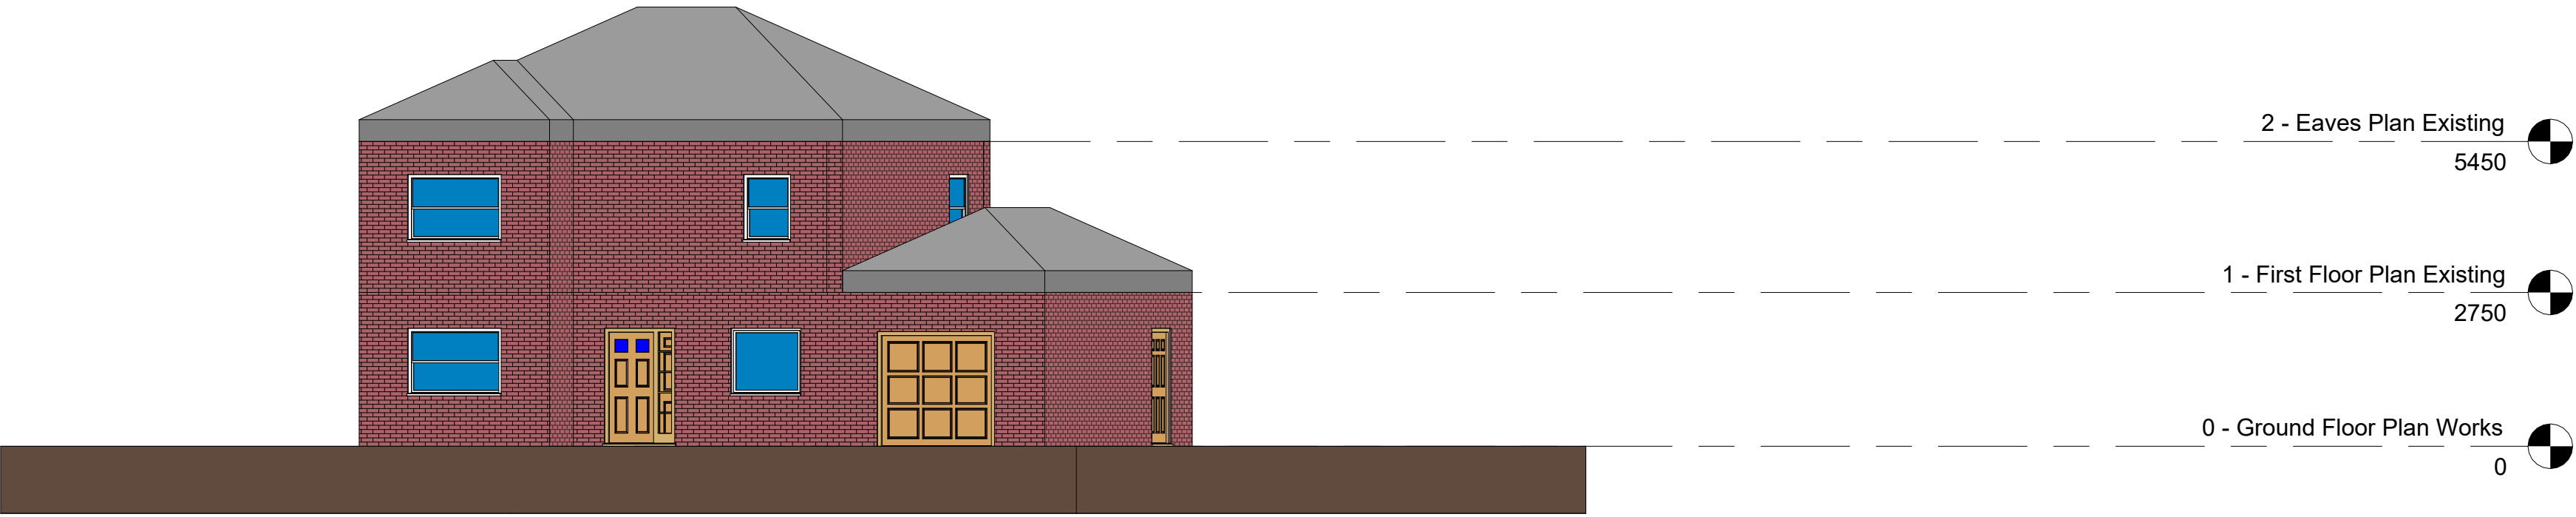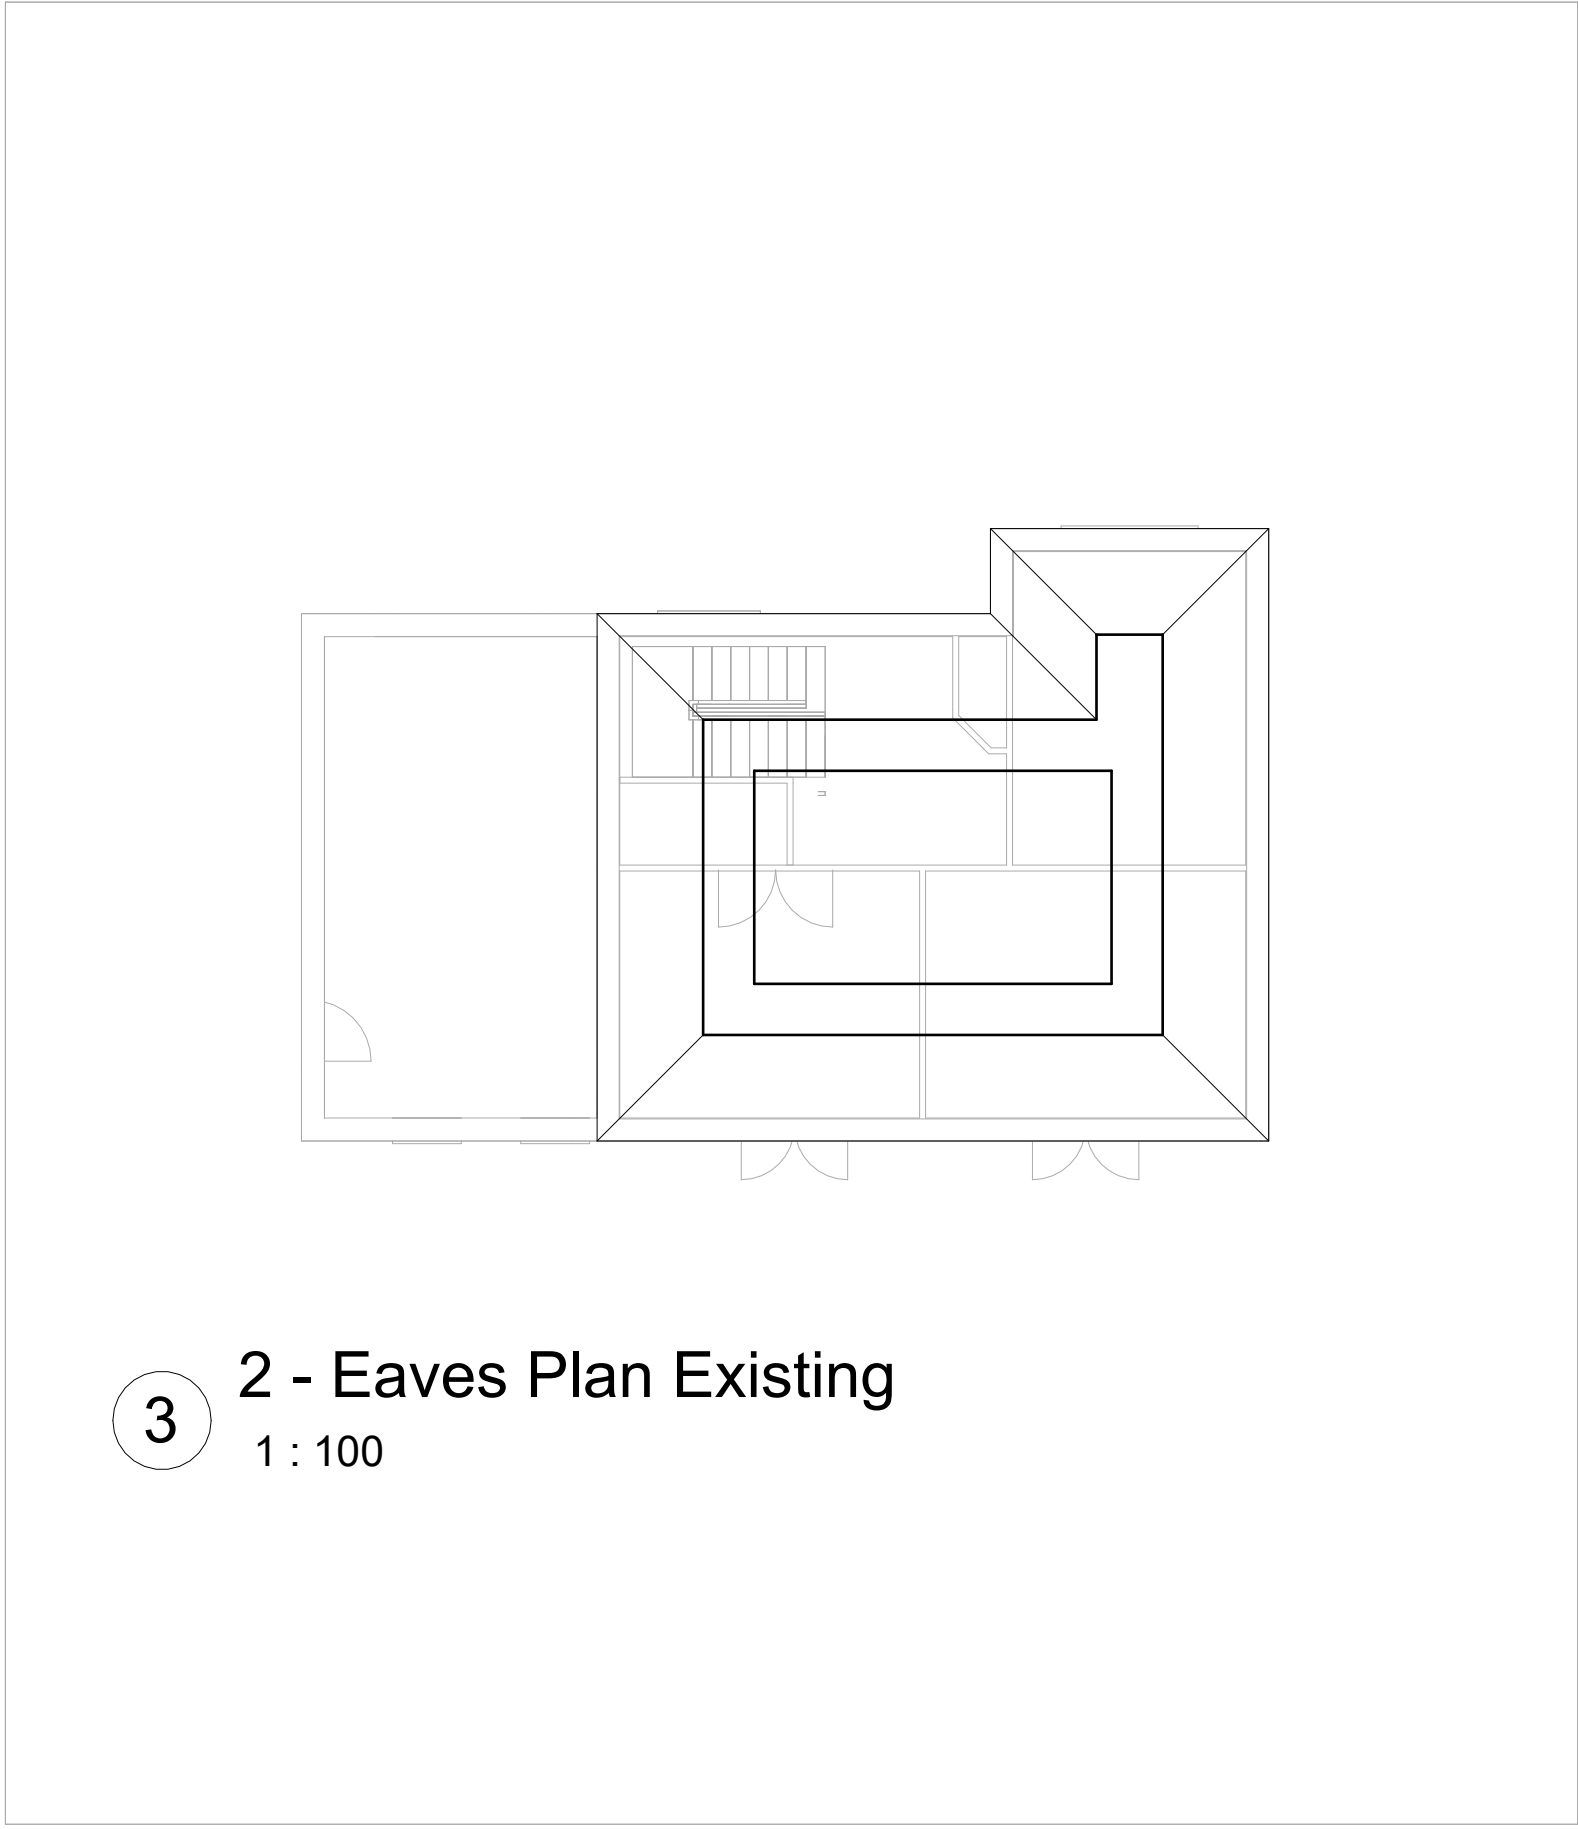


- 2 - Eaves Plan Existing
5450
- 1 - First Floor Plan Existing
2750
- 0 - Ground Floor Plan Works
0

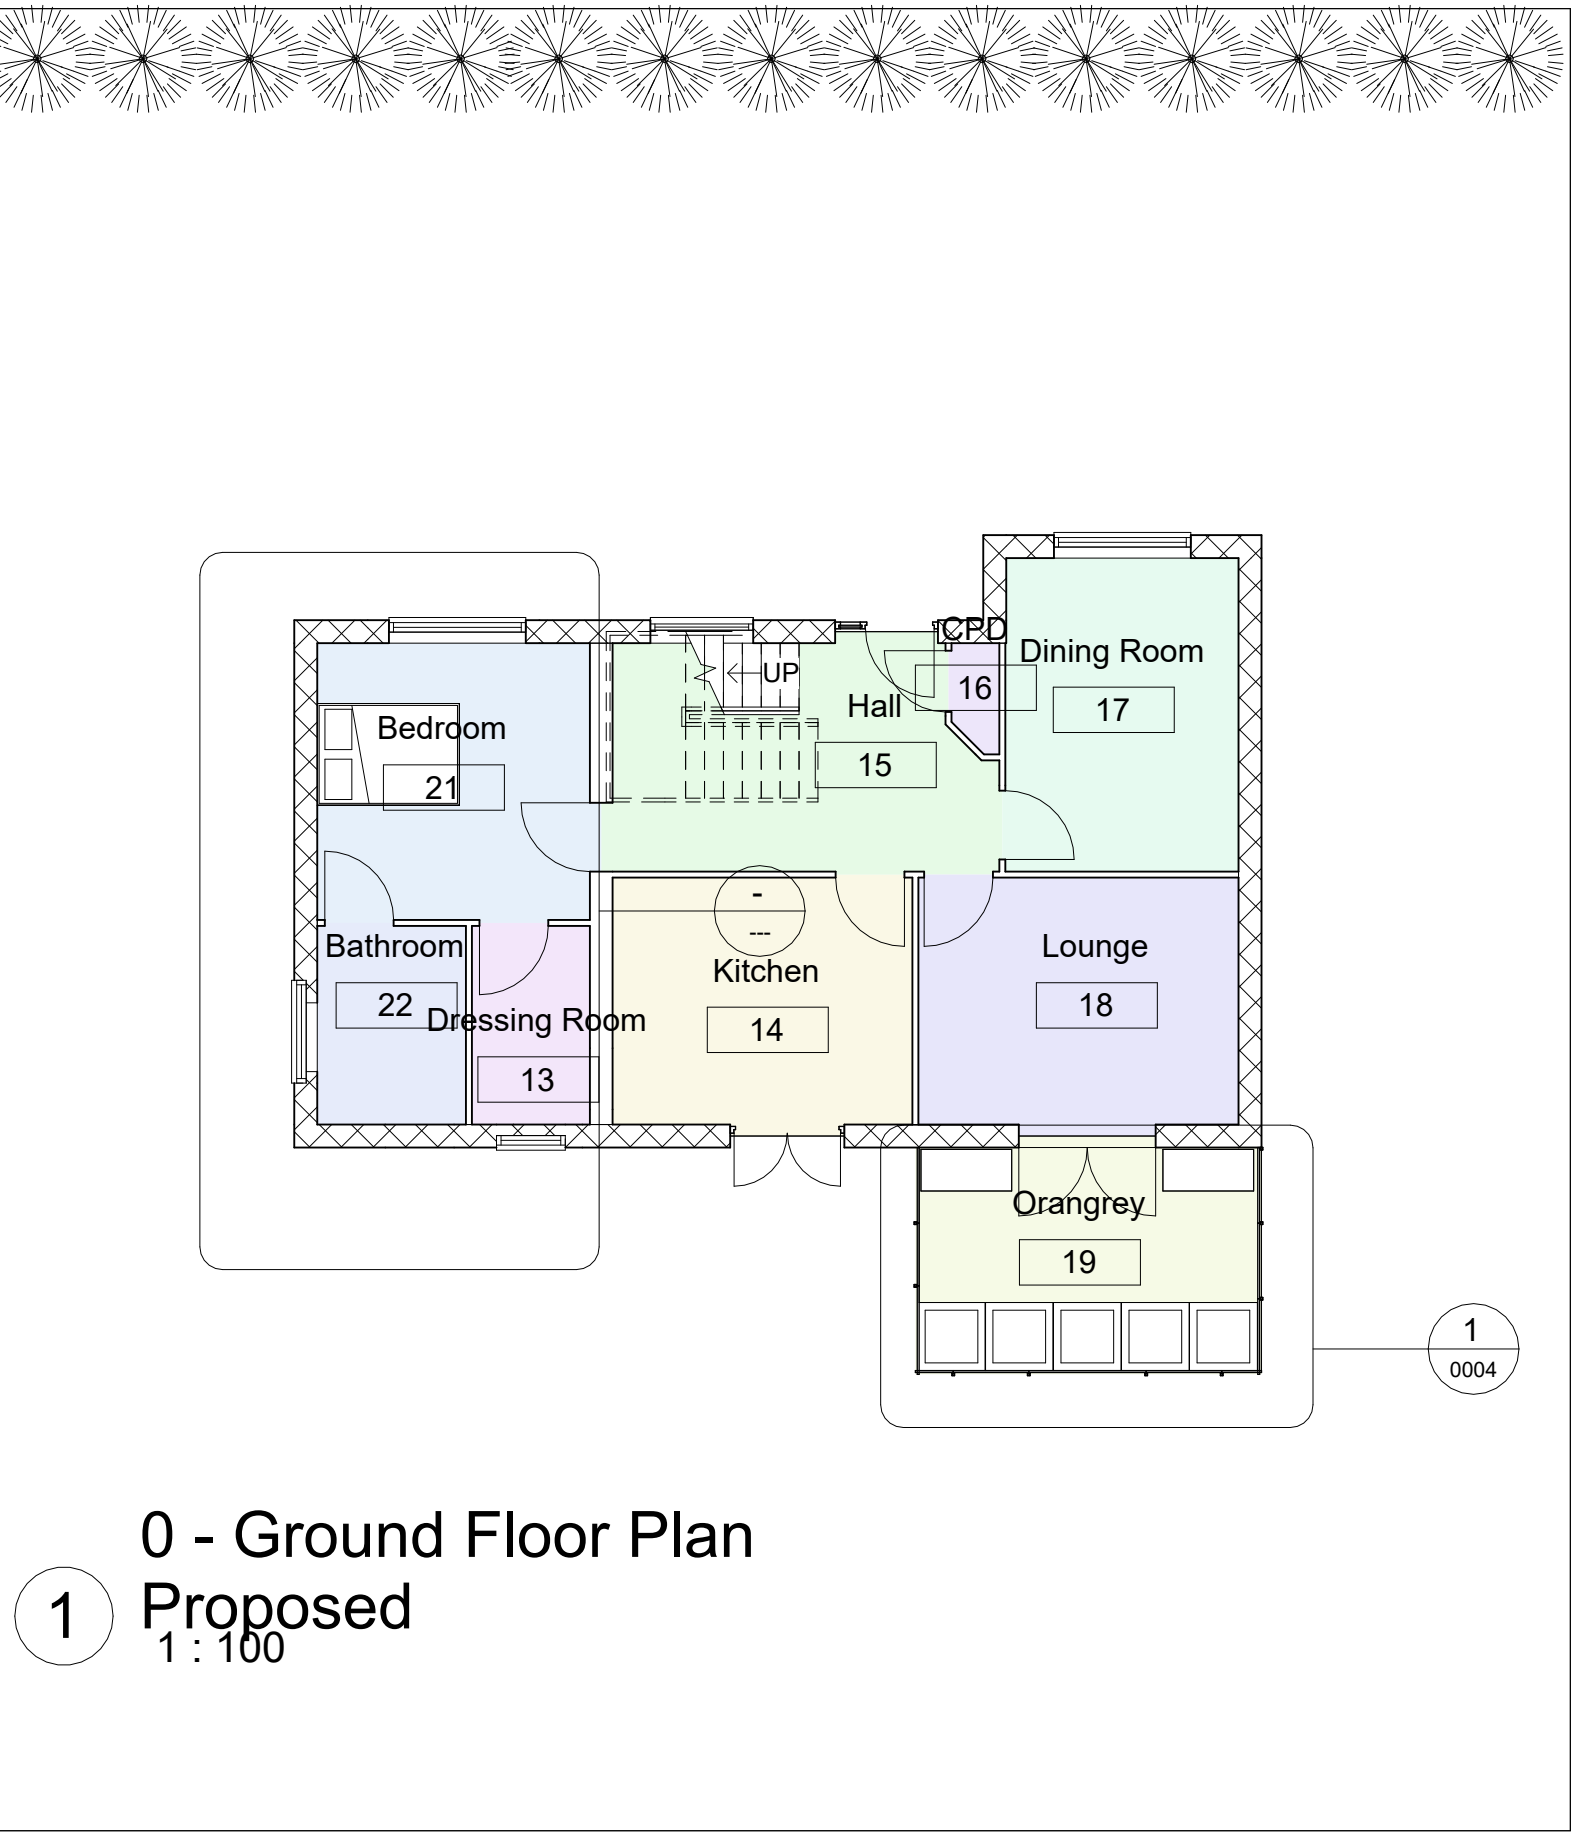


Room Legend

- Bathroom
- Bedroom
- CPD
- Dining Room
- Dressing Room
- Hall
- Kitchen
- Lounge
- Orangrey

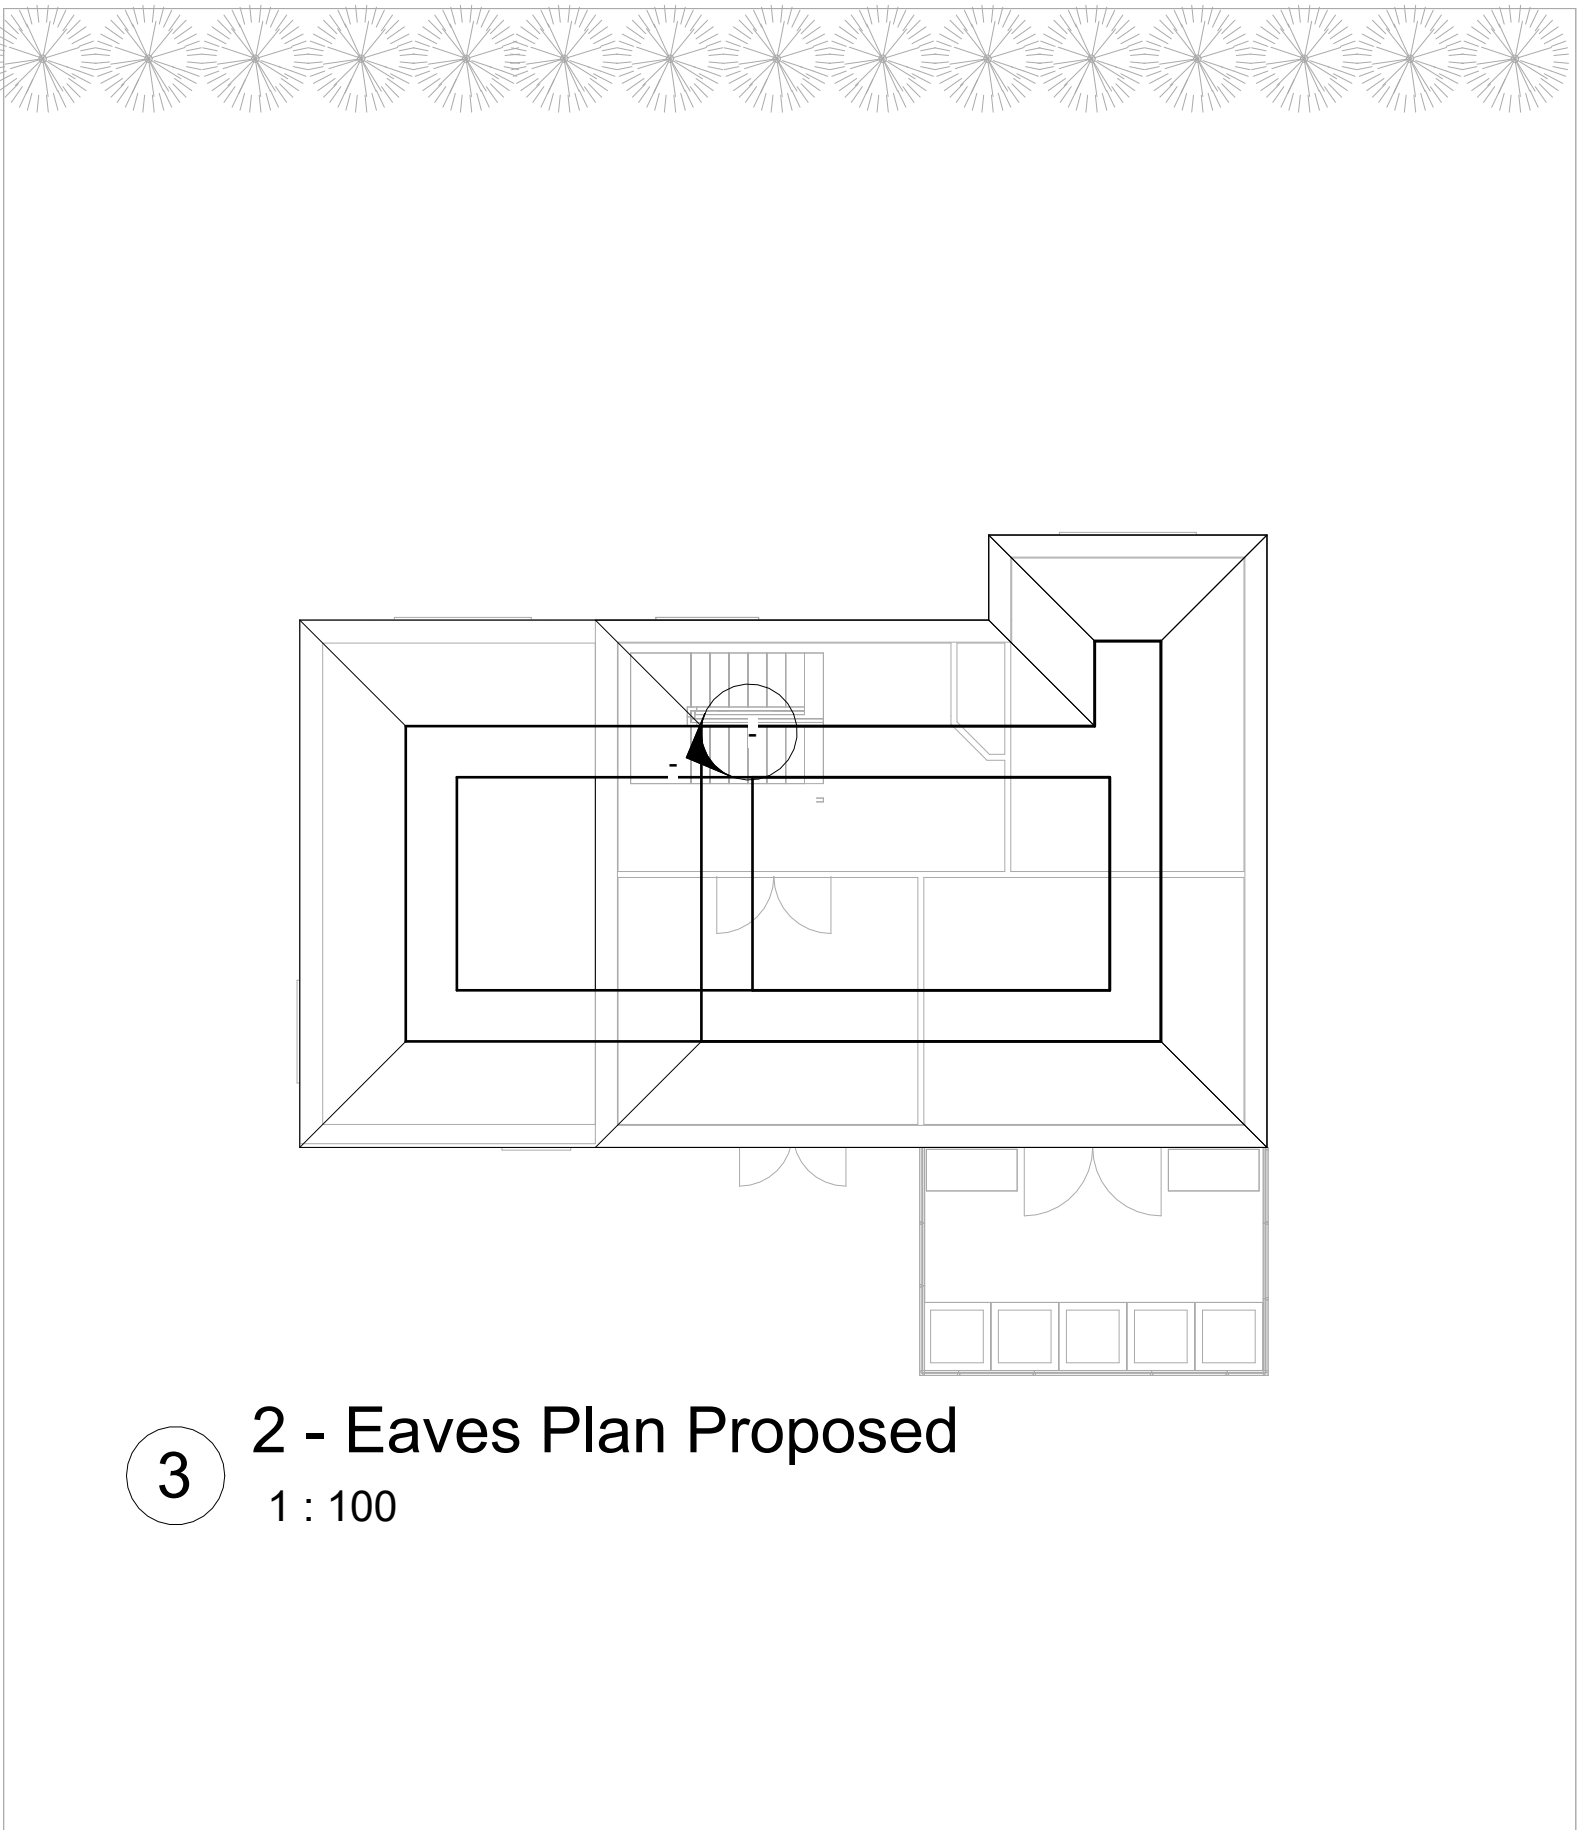


Room Legend

- Bathroom
- Bedroom
- CPD
- Dining Room
- Dressing Room
- Hall
- Kitchen
- Lounge
- Office
- Orangrey
- Sunroom

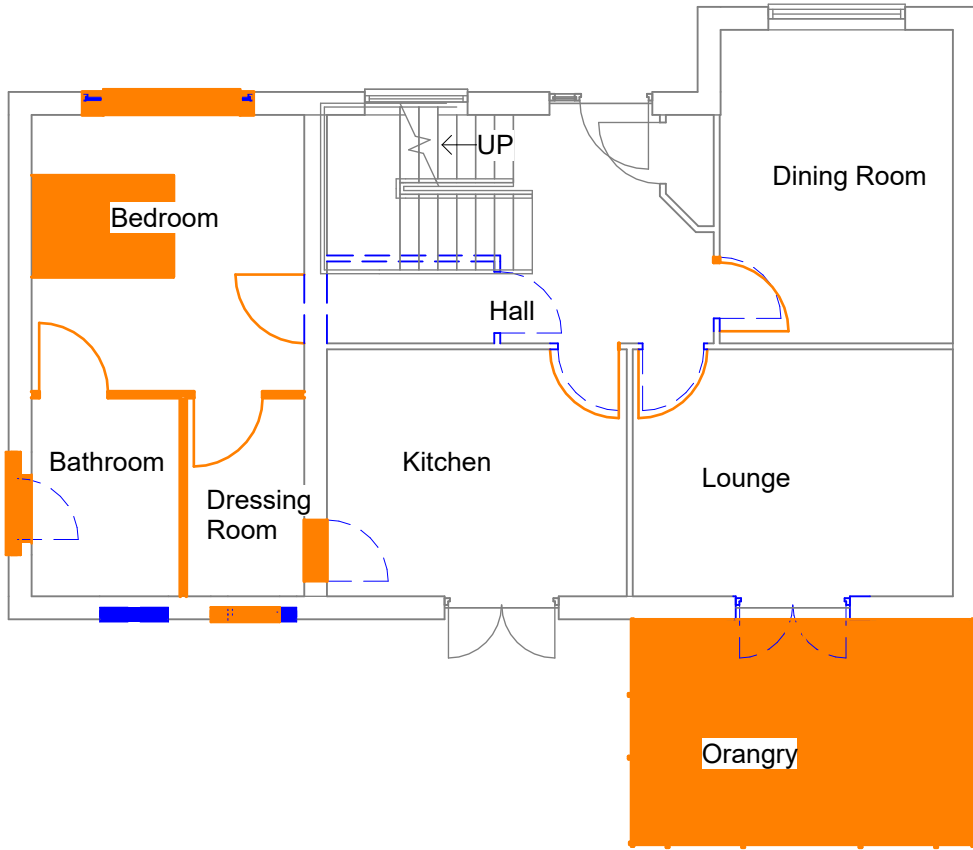

0 - Ground Floor Plan Works
1 : 100

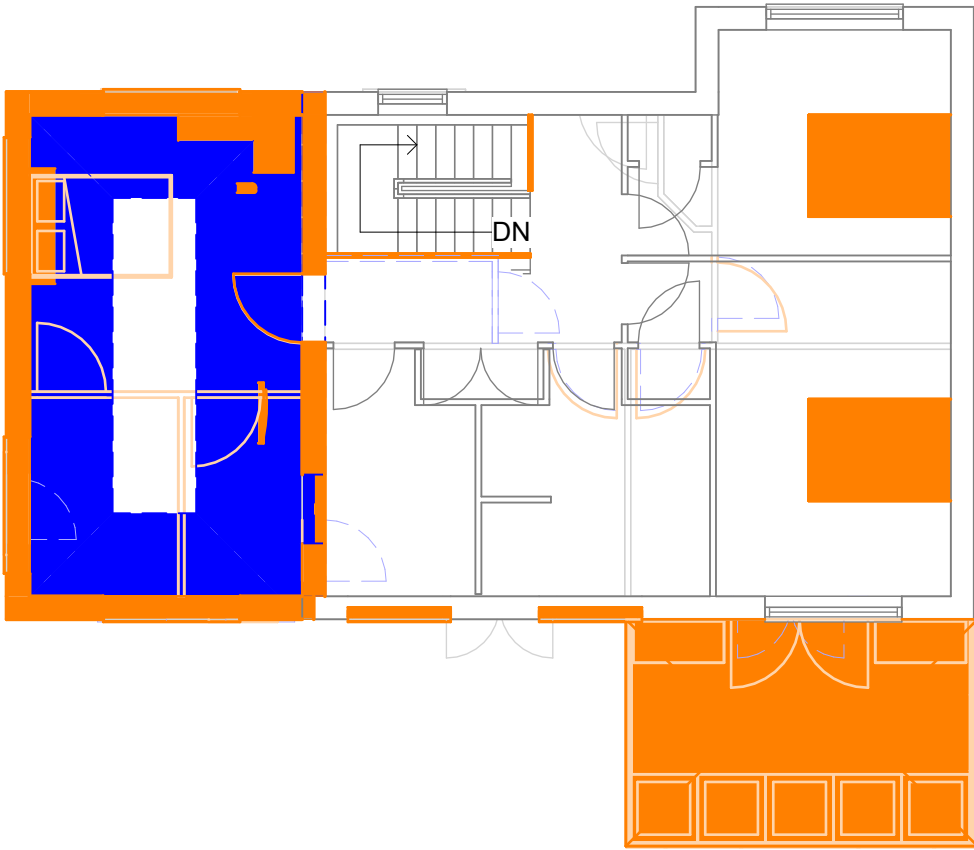

1 - First Floor Plan Works
1 : 100

2 - Eaves Plan Works
1 : 100

