

Project Name: Ysgol Bae Abertawe

UPRN Code: 5010

Originator Code: UWTSD

Discipline : Architect


Drawn By: Jon.Lang'

Checked By: G.Traylor

Date: 04/20/22


Project Status: S0

ACBA 5010
BIM : LEVEL 5

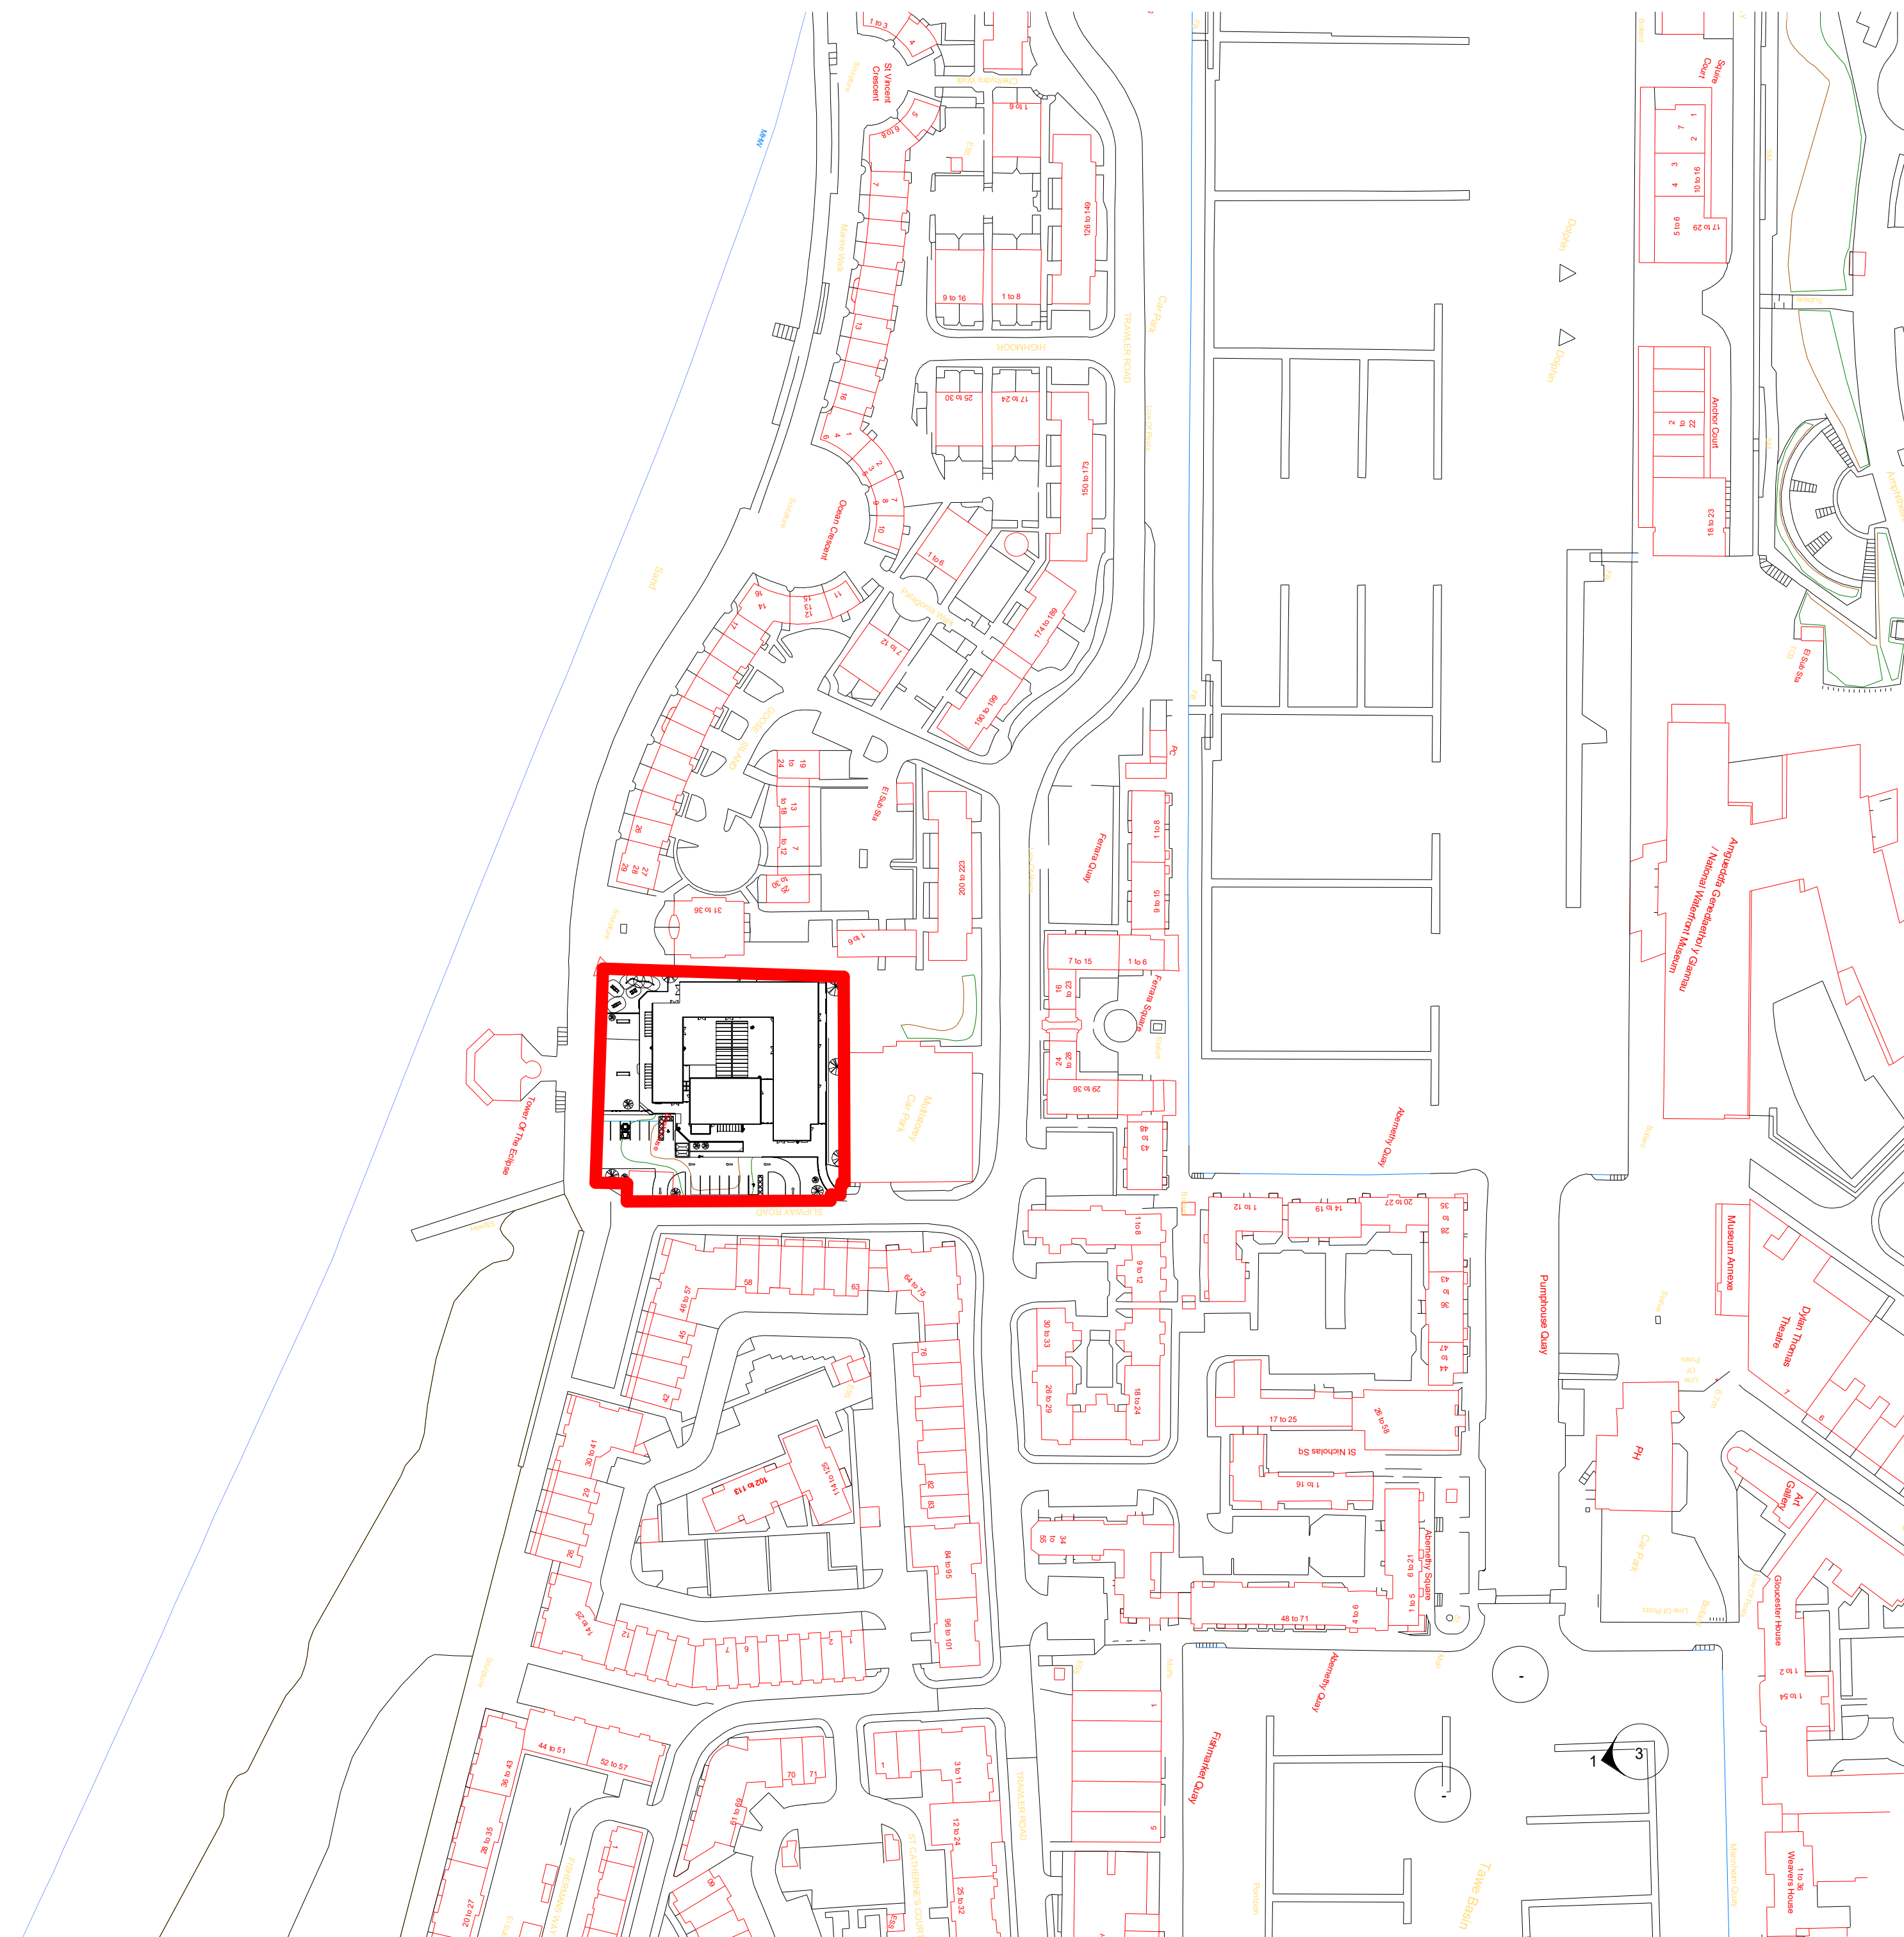

1 Site Location Plan

Property Title Ysgol Bae Abertawe	Detail Site Location plan	Property — Originator — (zone) Functional Breakdown — (Level) Spatial Breakdown — (Type) Form — Discipline — Number — Description — Status — Revision							scale 1 : 1100	drawn Author	 Prifysgol Cymru Y Drindod Dewi Sant University of Wales Trinity Saint David	(S0) UNCONTROLLED Not to be used as a reference document Check Status Before Quoting	Rev/Date/By
		5010 — UWTSd — XX — ZZ — M — Designer1 — Site Location plan — S0 —							date	checked Prifysgol Cymru Y Drindod Dewi Sant University of Wales Trinity Saint David			Revision
		File Path: C:\Users\UserOneDrive - University of Wales Trinity Saint David\Desktop\ARCHI Model JL.rvt							04/24/22	Checker SA1 Campus King's Road Swainside SA1 8HQ			

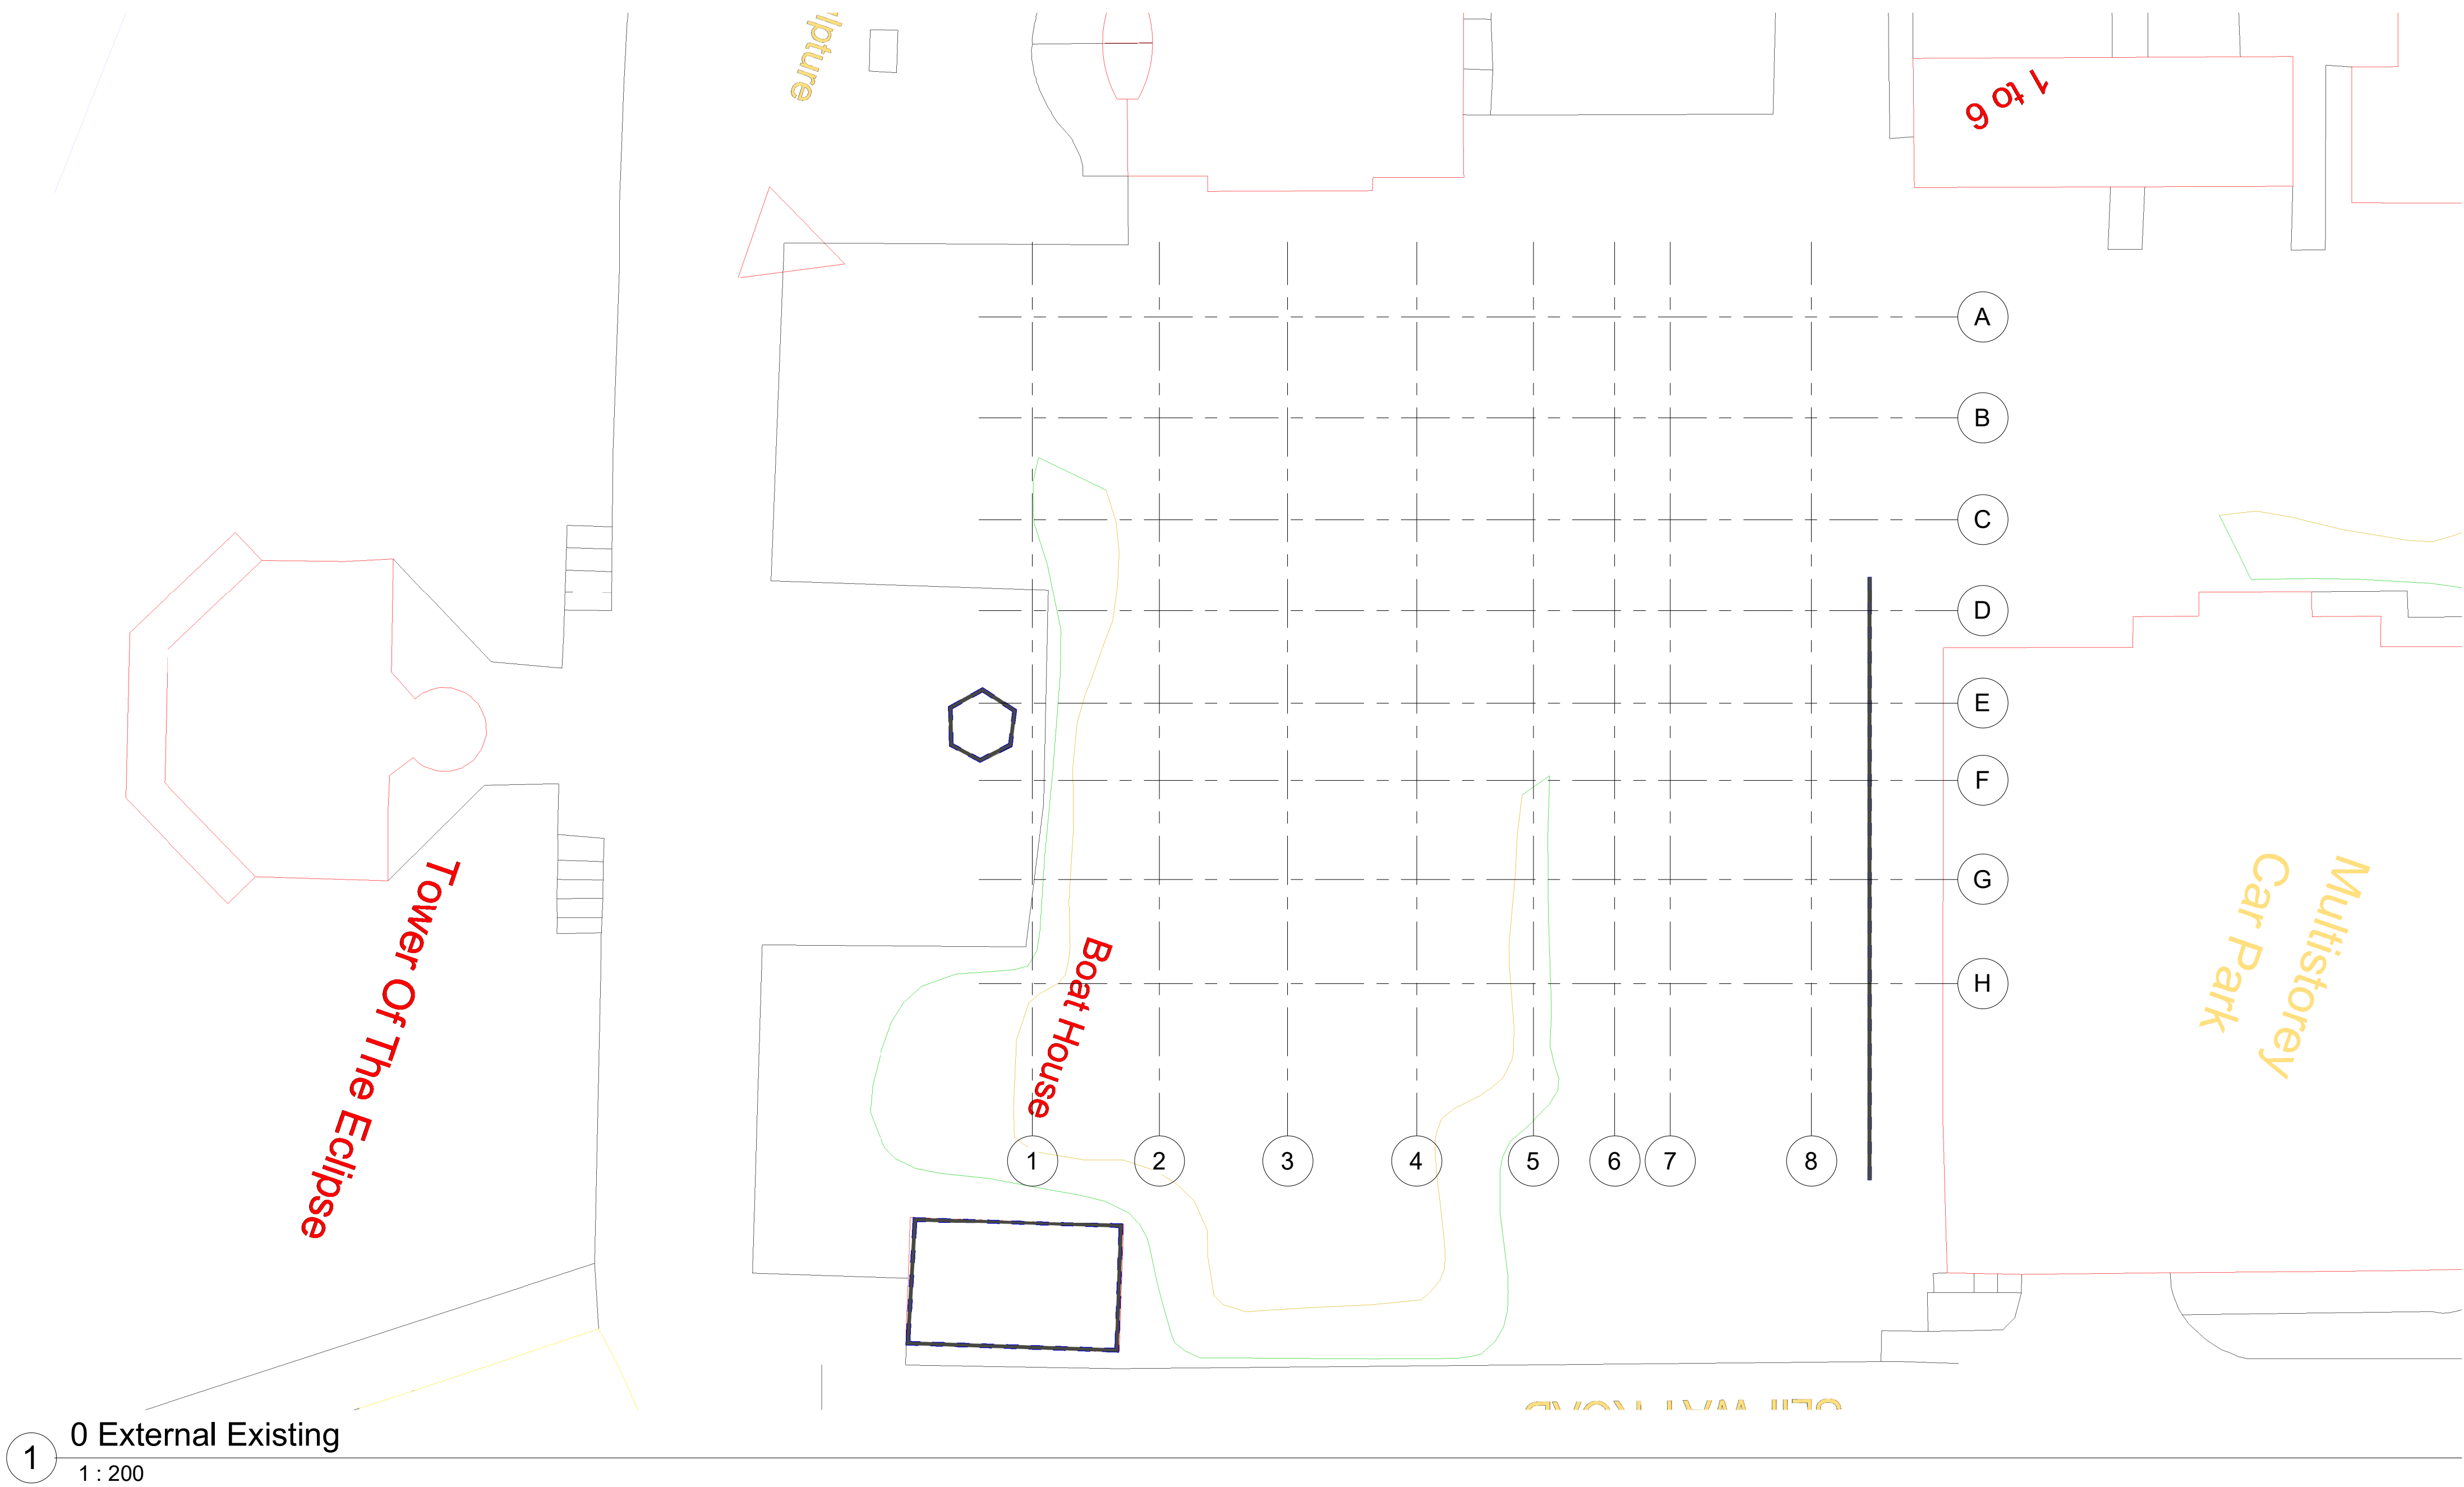





1 North
1 : 100



4 East
1 : 100

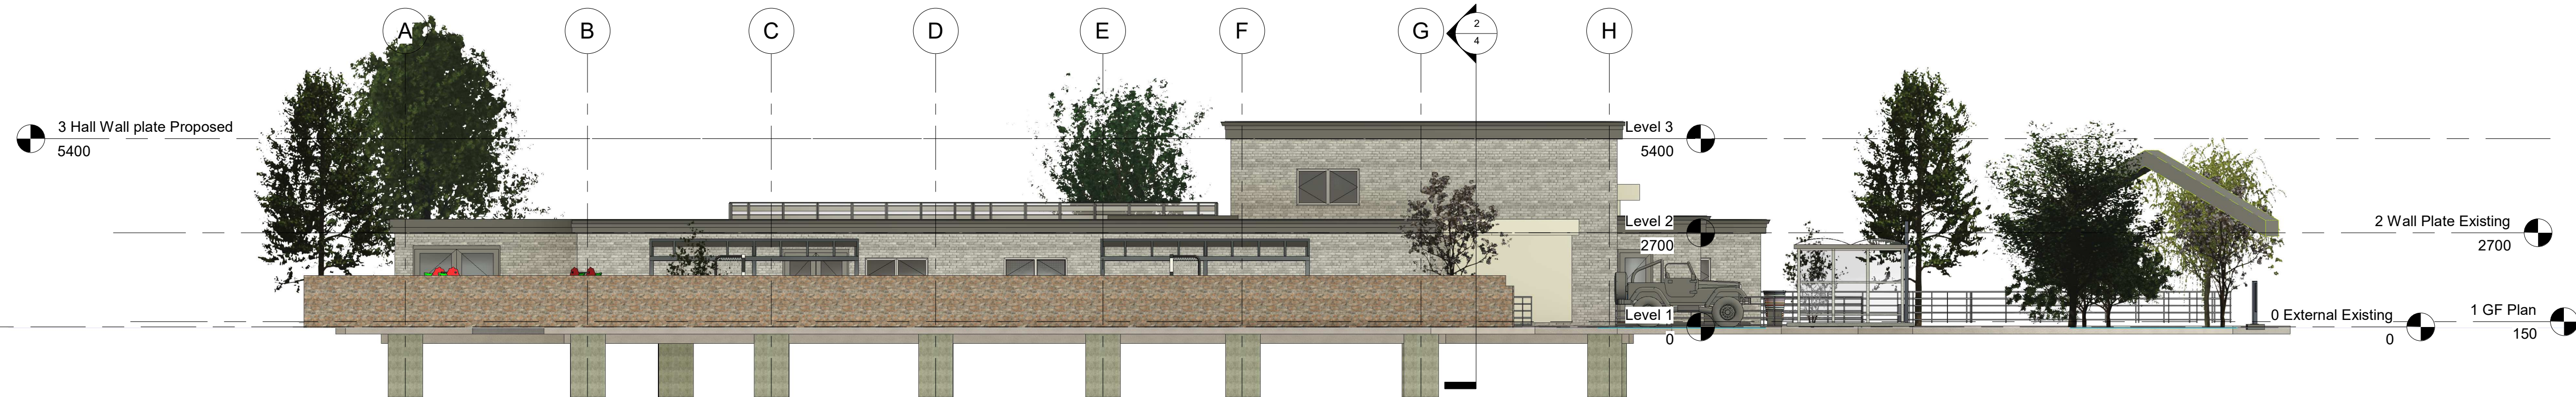


2 South
1 : 100

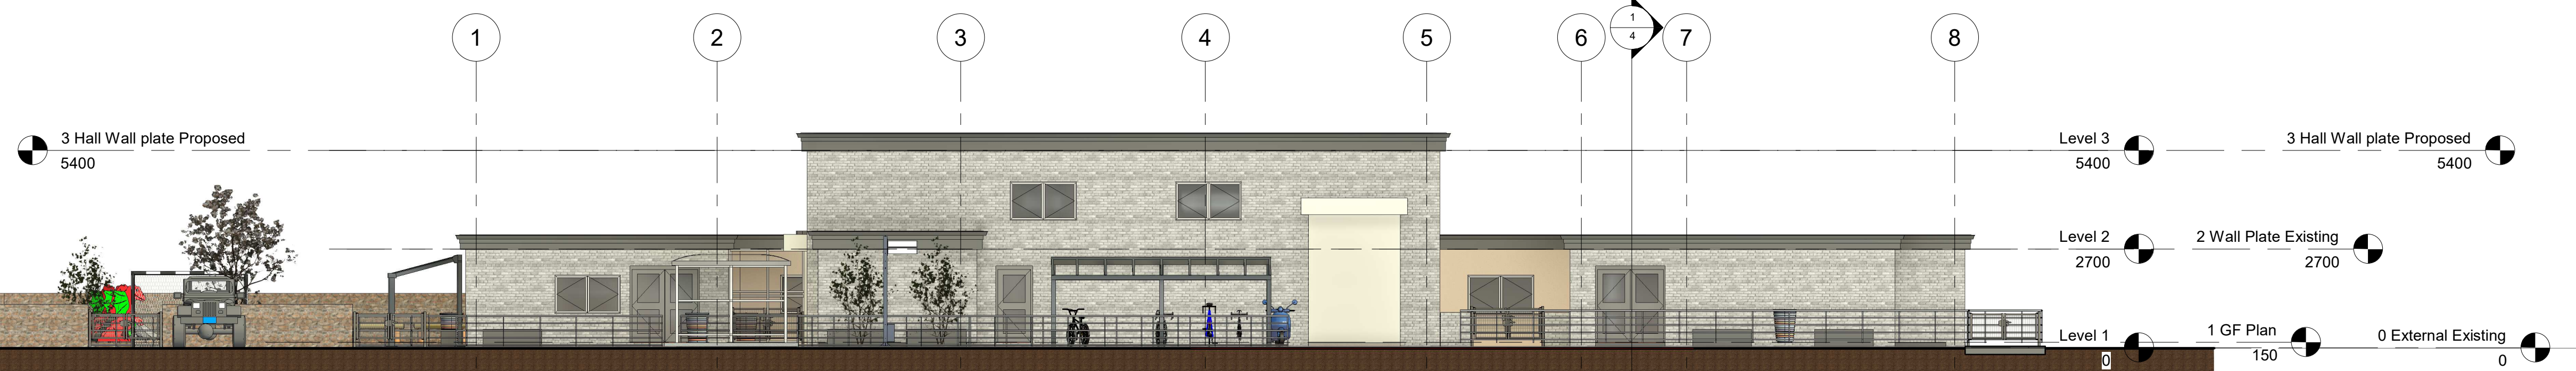


3 West
1 : 100

Property Title	Detail	Property	Originator	(zone) Functional Breakdown	(Level) Spatial Breakdown	(Type) Form	Discipline	Number	Description	Status	Revision	scale 1 : 100	drawn Author		(S0) UNCONTROLLED Not to be used as a reference document Check Status Before Quoting	Rev/Date/By	
Ysgol Bae Abertawe	Proposed Principle Elevations	5010	UWTS	XX	ZZ	M	Architect	3	Proposed Principle Elevations	S0		date 04/24/22	Checker			SA1 Campus King's Road Swansea SA1 8RD	Revision
File Path: C:\Users\User\OneDrive - University of Wales Trinity Saint David\Desktop\ARCH\																	

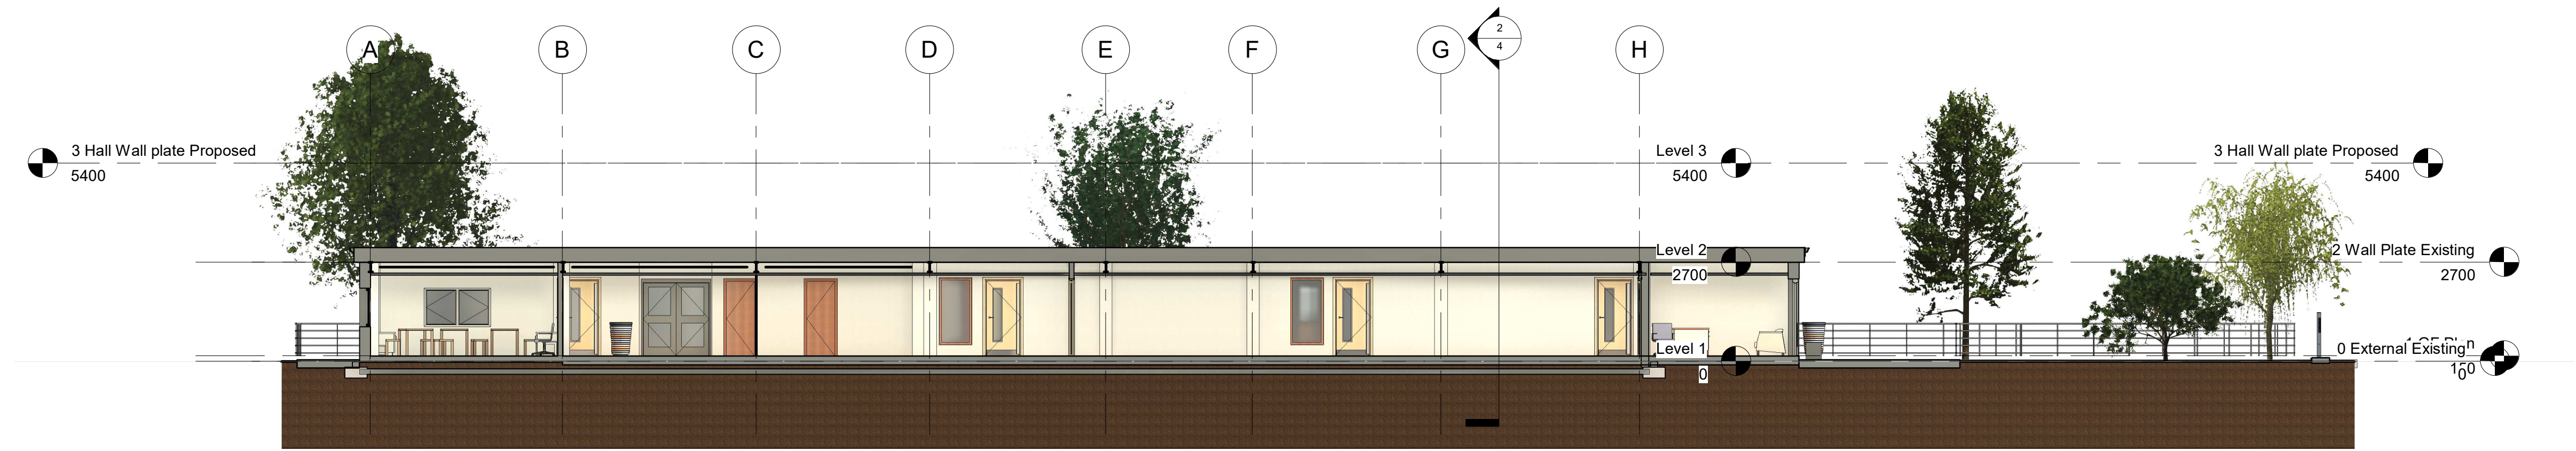


1 Long Section
1 : 100

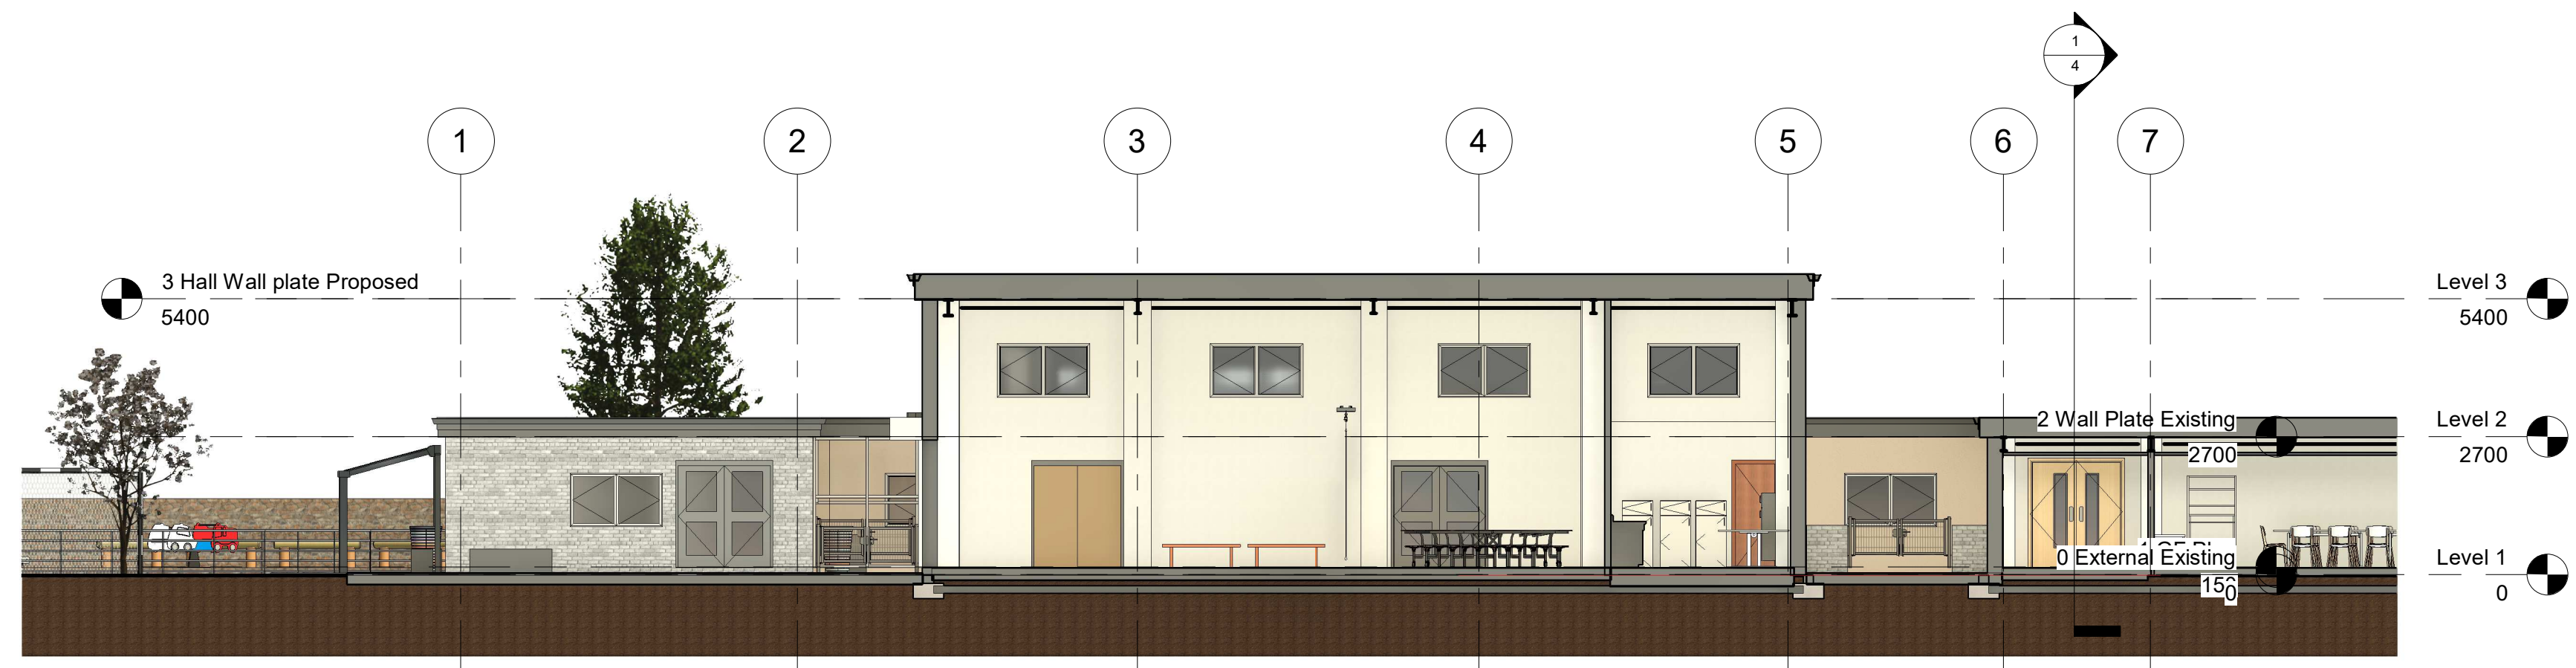


2 Short Section
1 : 100

Property Title Ysgol Bae Abertawe	Detail Proposed Long & Short Section	Property Originator (zone) Functional Breakdown (Level) Spatial Breakdown (Type) Form Discipline Number Description Status Revision 5010 UWTSD XX ZZ M Architect4 Proposed Long & Short Section S0 File Path: C:\Users\User\OneDrive - University of Wales Trinity Saint David\Desktop\ARCH\Section\Section.rvt	scale 1 : 100 date 04/24/22	drawn Author checked Prifysgol Cymru Y Drindod Dewi Sant University of Wales Trinity Saint David SA1 Campus Kilgobbin Road Swansea SA1 8RD Checker		(S0) UNCONTROLLED Not to be used as a reference document Check Status Before Quoting	Rev/Date/By Revision
---	--	--	---	---	---	---	--

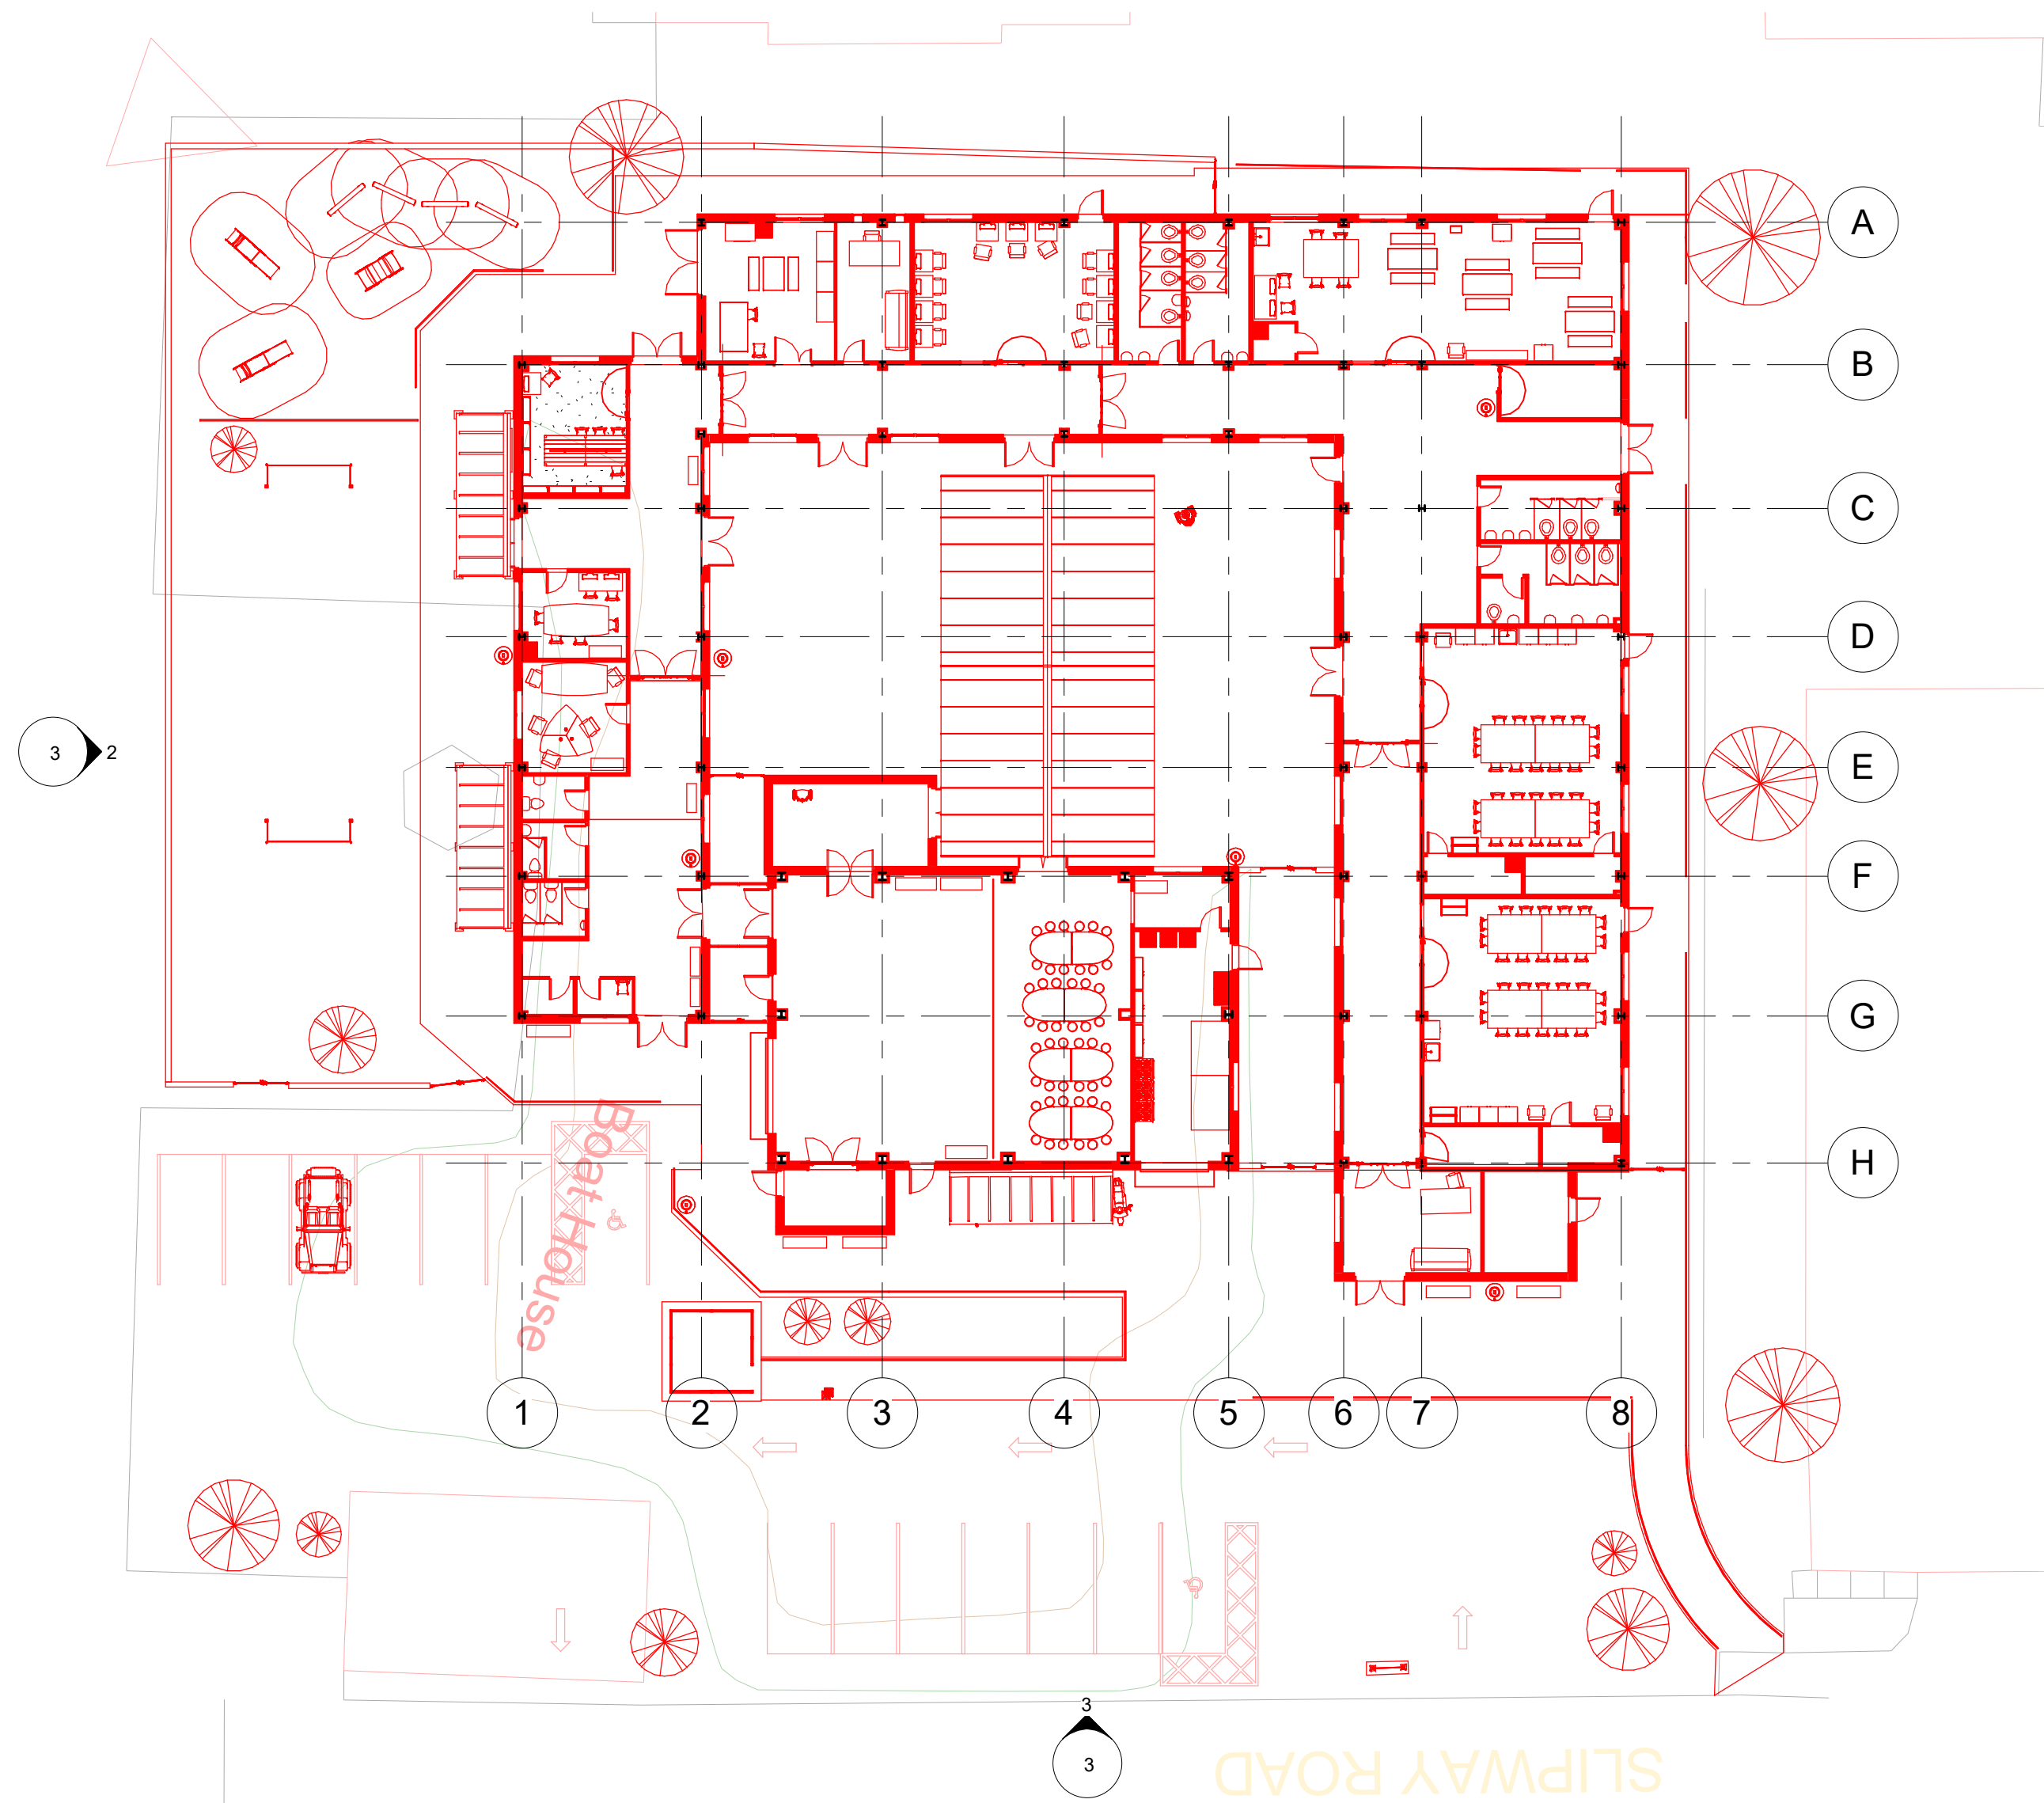


2 1 GF Plan Works plan
1 : 200

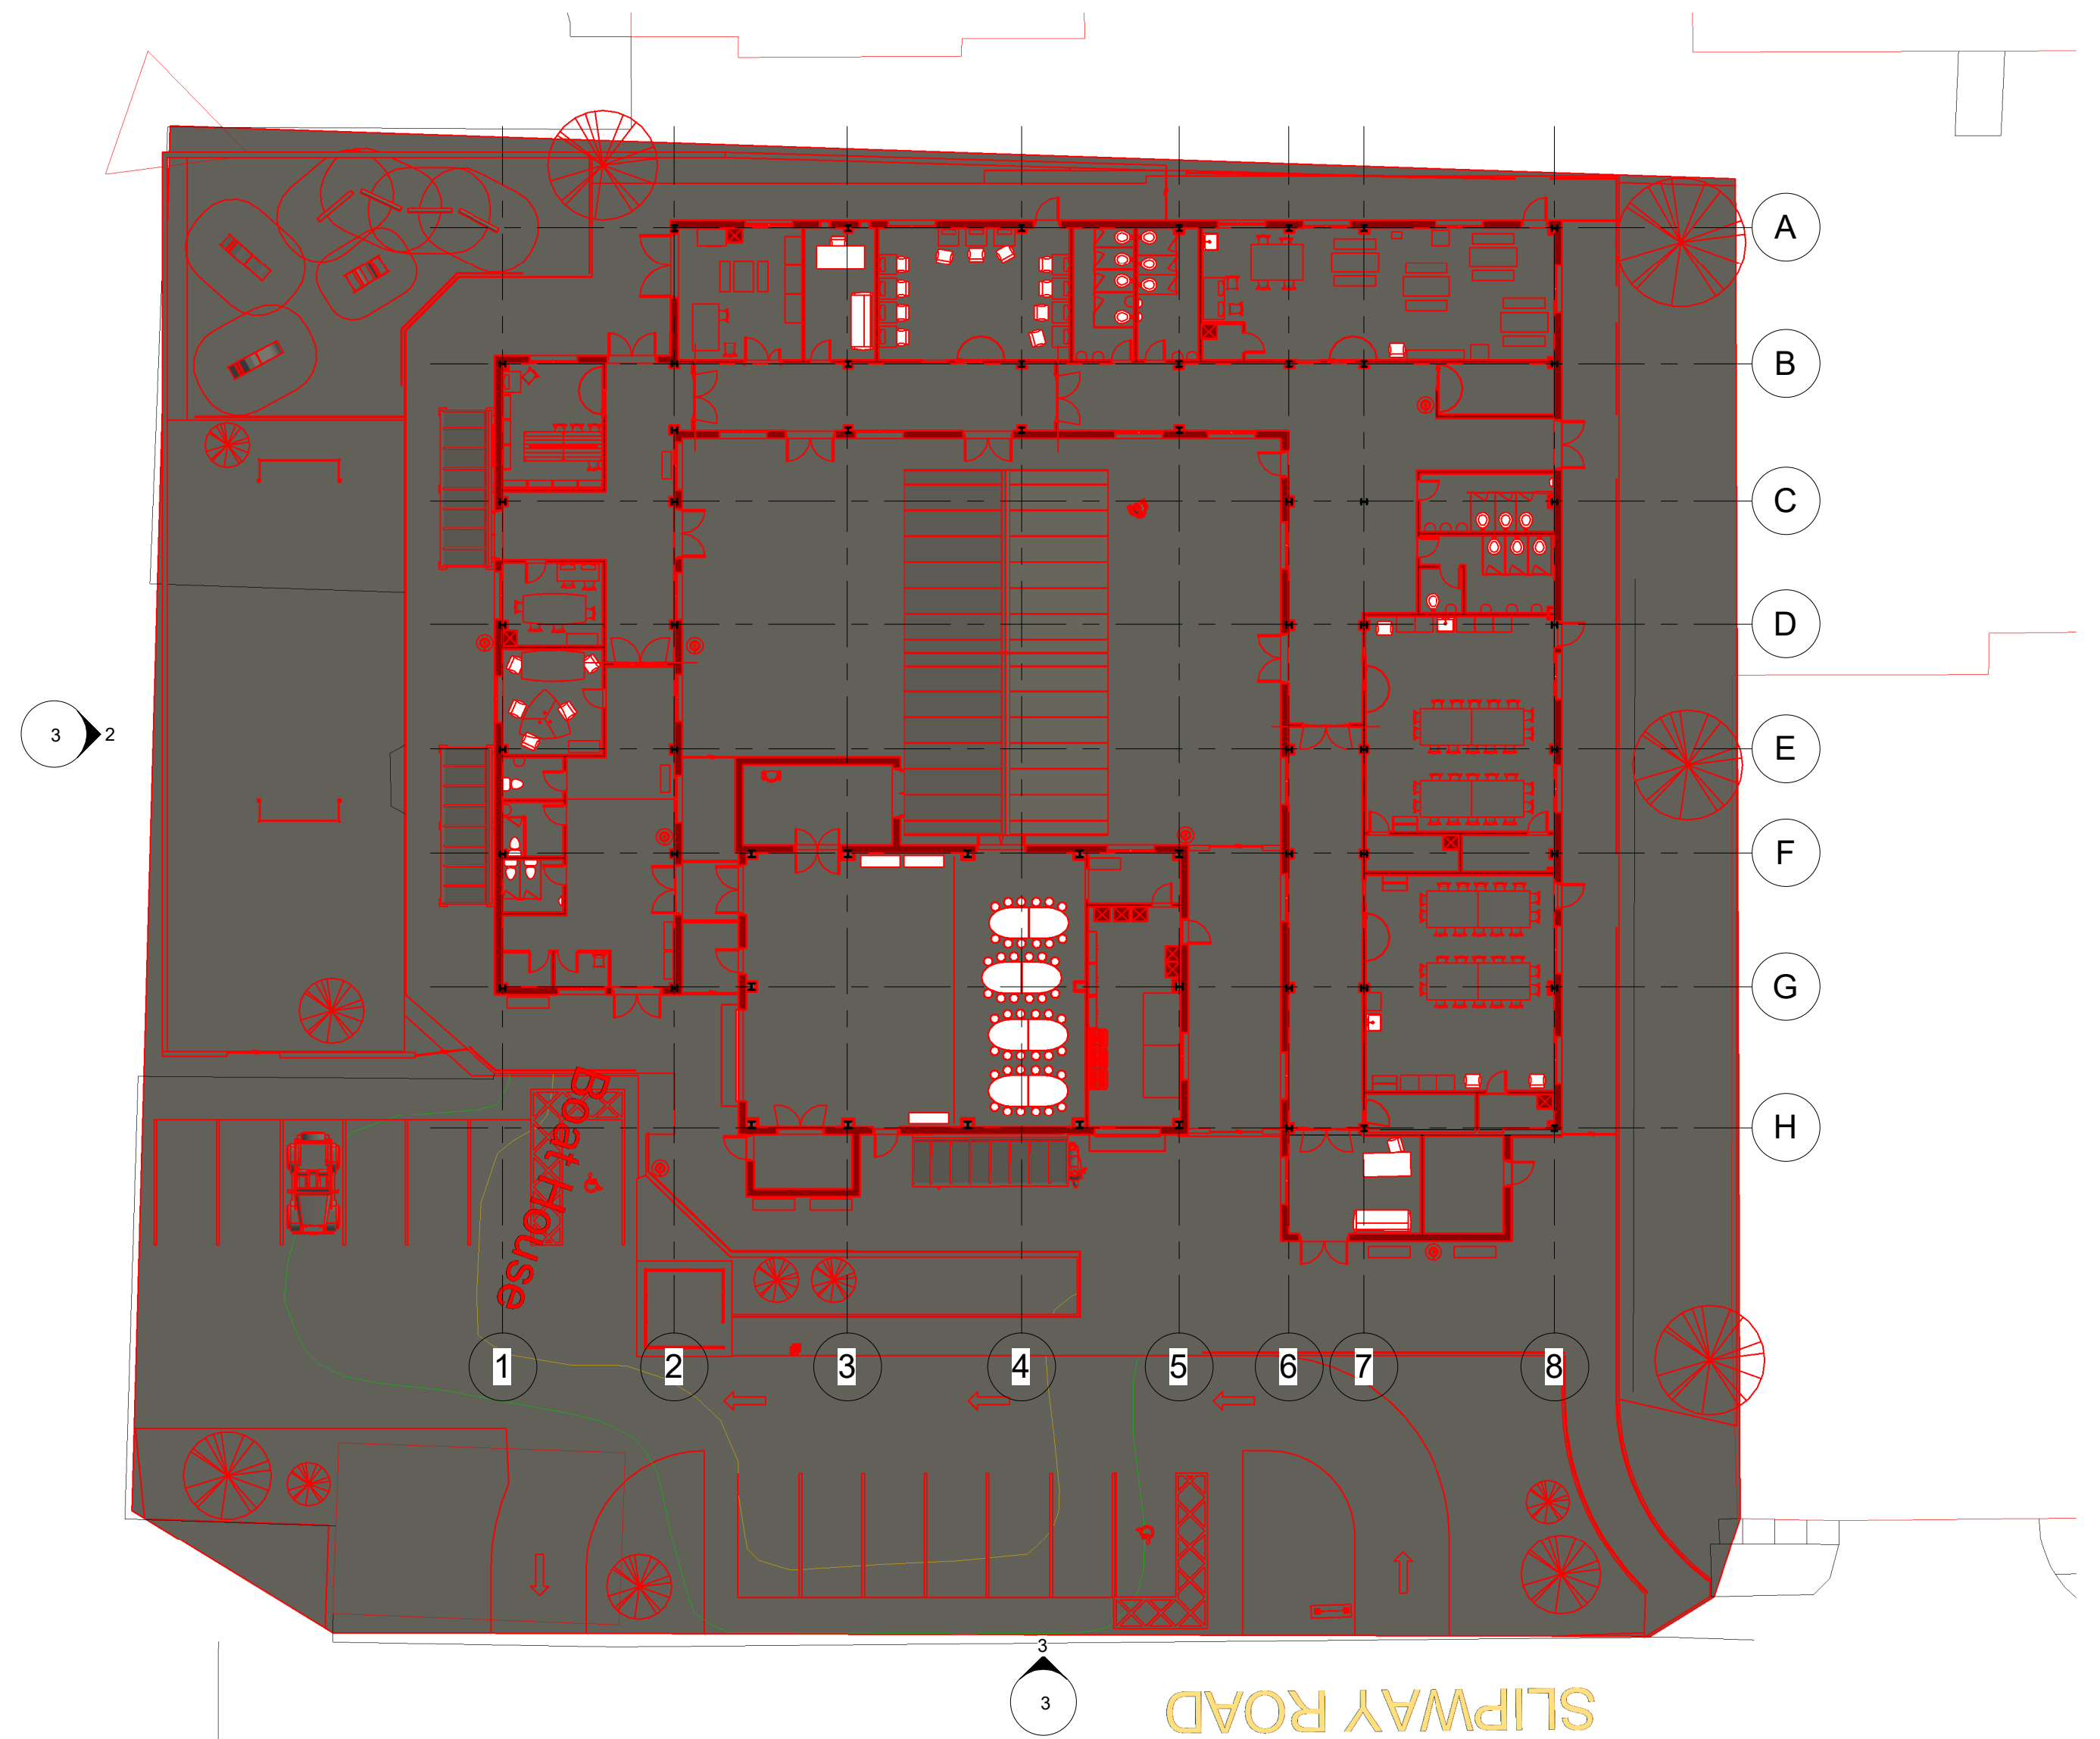

1 0 External Works plan
1 : 200

Property Title Ysgol Bae Abertawe	Detail Works Plan	Property — Originator (zone) Functional Breakdown (Level) Spatial Breakdown (Type) Form Discipline Number Description Status Revision										scale 1 : 200	drawn Author	Prifysgol Cymru Y Drindod Dewi Sant University of Wales University of Wales Trinity Saint David	(S0) UNCONTROLLED Not to be used as a reference document Check Status Before Quoting	Rev/Date/By Revision
		5010 — UWTSD — XX — ZZ — M — Architect5 — Works Plan — S0 —										date 04/24/22	checked Checker			
		File Path: C:\Users\User\OneDrive - University of Wales Trinity Saint David\Desktop\ARCHI Model JL.rvt														

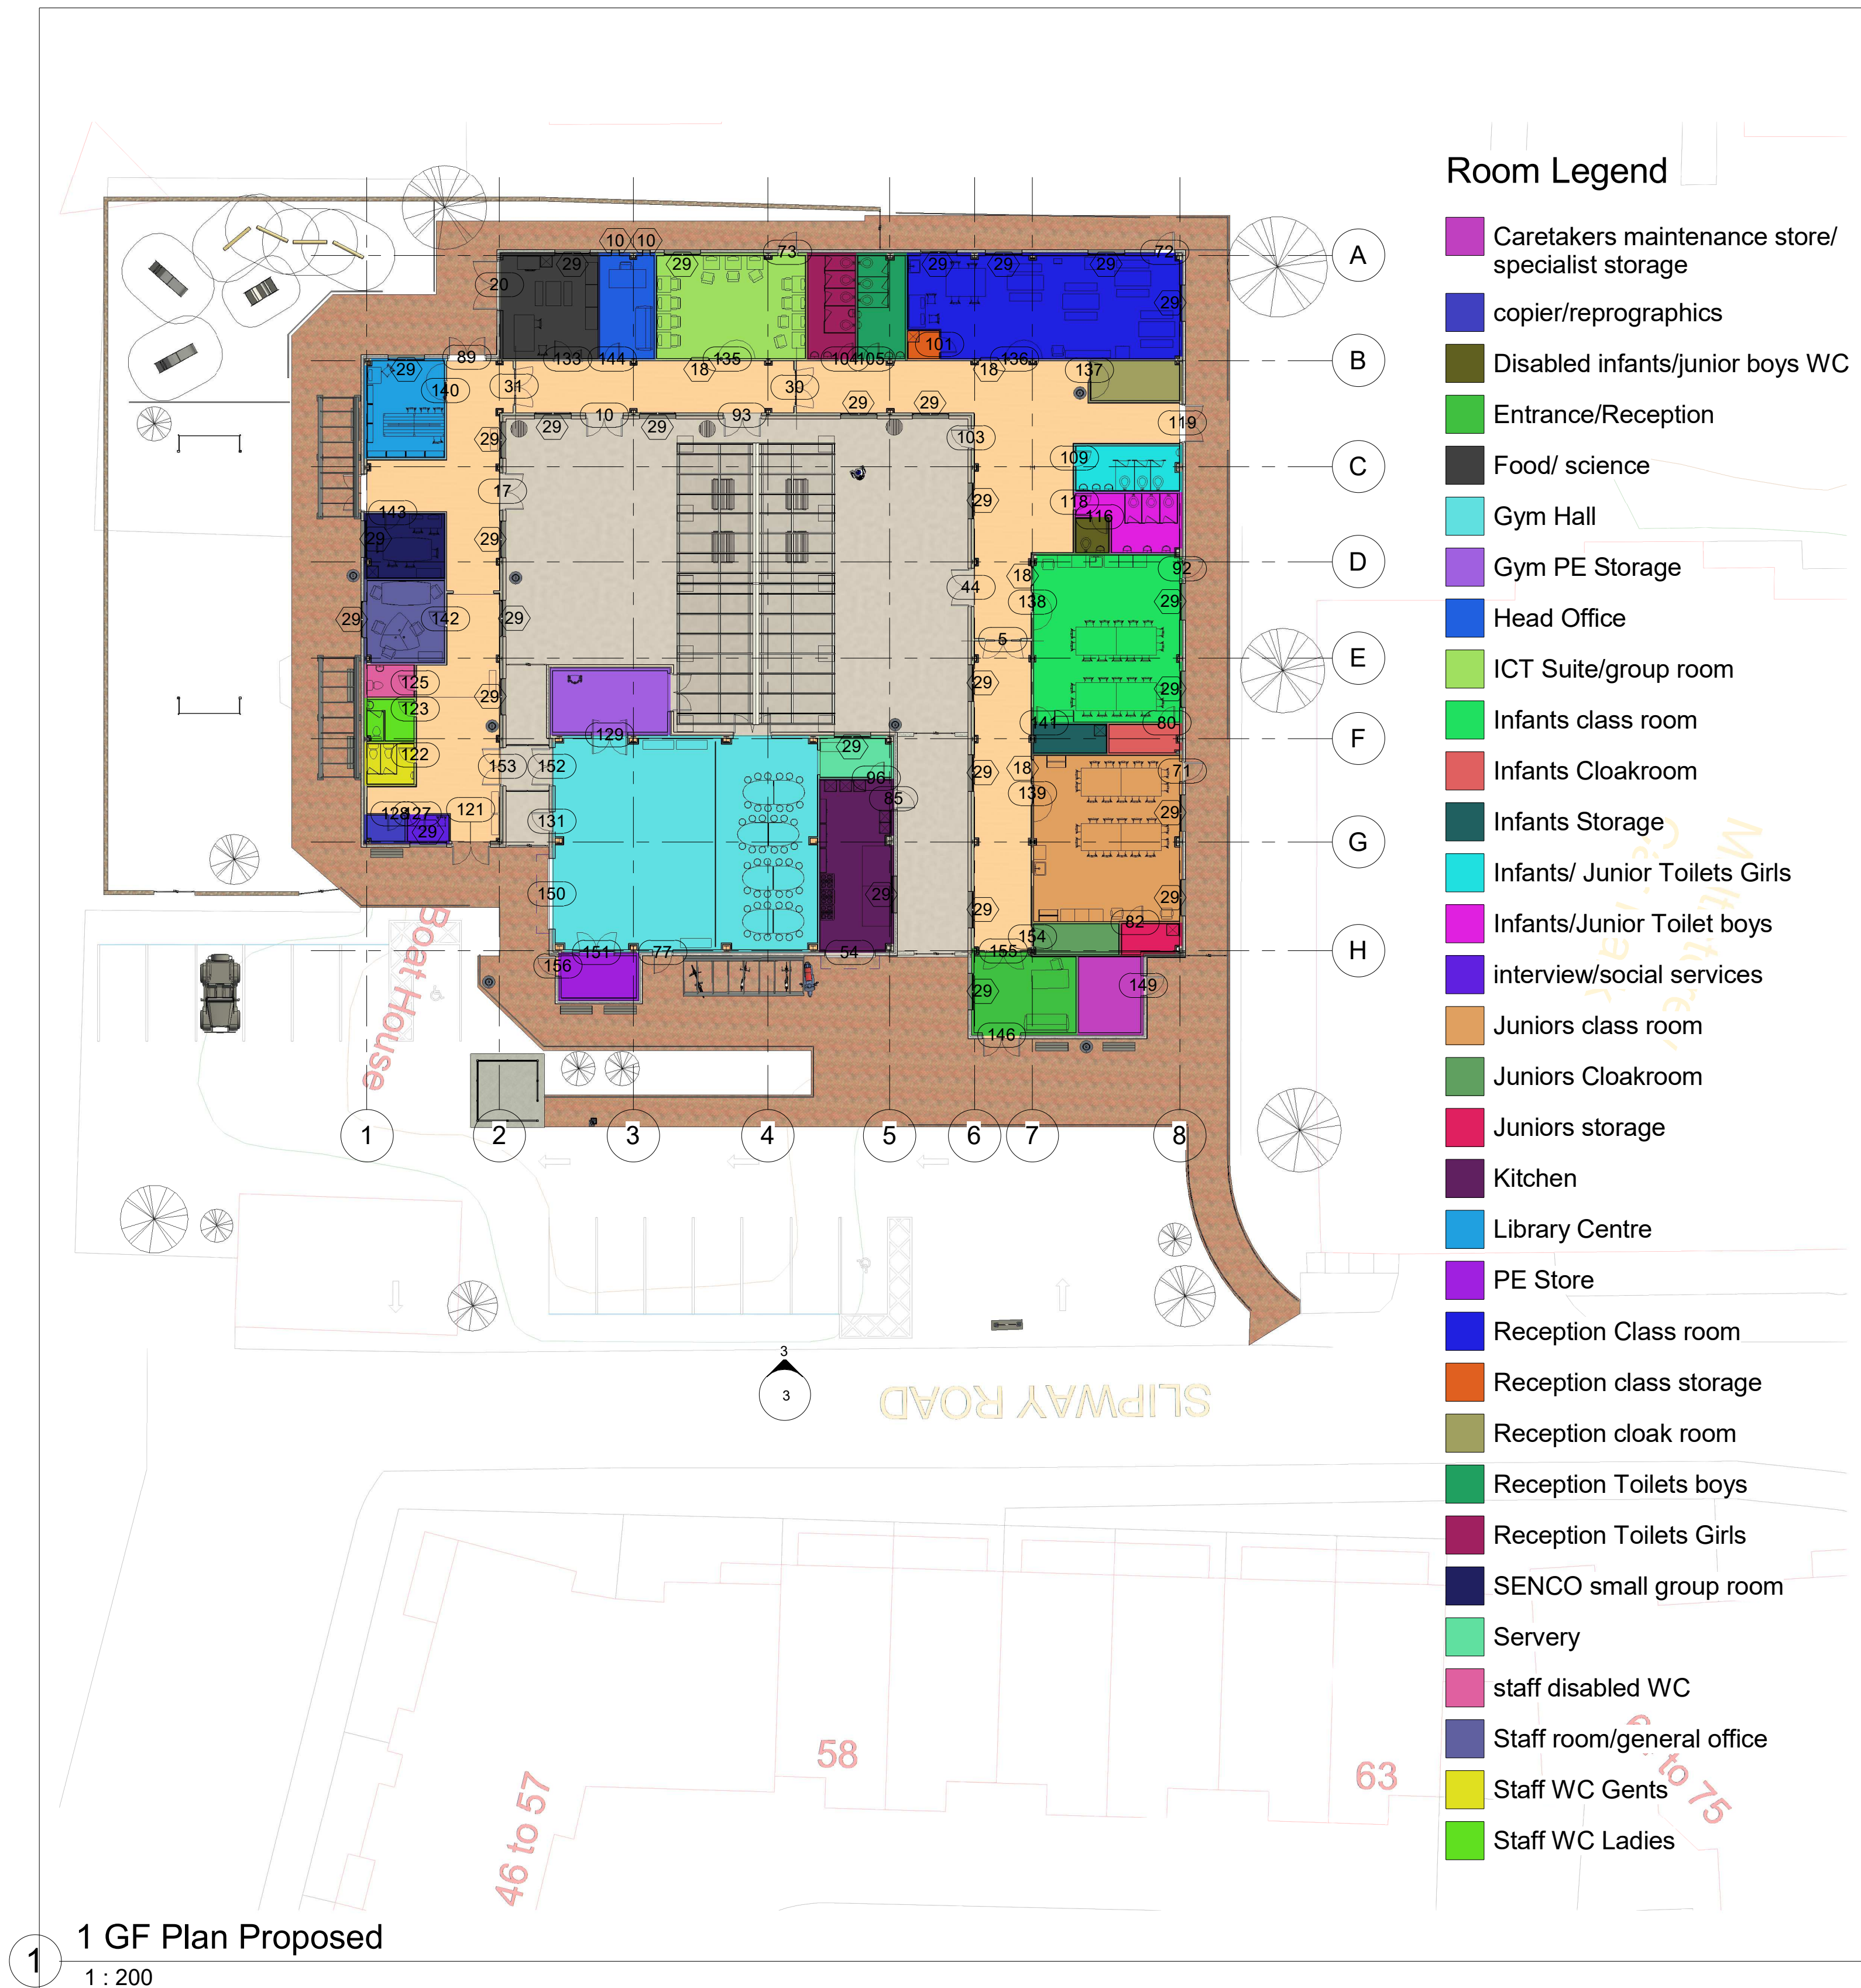

1 1 GF Plan Proposed
1 : 200

Room Legend

- Caretakers maintenance store/ specialist storage
- copier/reprographics
- Disabled infants/junior boys WC
- Entrance/Reception
- Food/ science
- Gym Hall
- Gym PE Storage
- Head Office
- ICT Suite/group room
- Infants class room
- Infants Cloakroom
- Infants Storage
- Infants/ Junior Toilets Girls
- Infants/Junior Toilet boys
- interview/social services
- Juniors class room
- Juniors Cloakroom
- Juniors storage
- Kitchen
- Library Centre
- PE Store
- Reception Class room
- Reception class storage
- Reception cloak room
- Reception Toilets boys
- Reception Toilets Girls
- SENCO small group room
- Servery
- staff disabled WC
- Staff room/general office
- Staff WC Gents
- Staff WC Ladies



2 0 External Proposed
1 : 200

Property Title
Ysgol Bae Abertawe

Detail
General Arrangement Floor Plan

Property	Originator	(zone) Functional Breakdown	(Level) Spatial Breakdown	(Type) Form	Discipline	Number	Description	Status	Revision
5010	UWTS	XX	ZZ	M	Architect	6	General Arrangement Floor Plan	S0	

File Path: C:\Users\User\OneDrive - University of Wales Trinity Saint David\Desktop\ARCH\Floor Plan

scale
1 : 200

date
04/24/22

drawn
Author

checked

Checker

Prifysgol Cymru
Y Drindod Dewi Sant
University of Wales
Trinity Saint David
SA1 Campus
Kilgus Road
Swansea
SA1 8RD



(S0) UNCONTROLLED
Not to be used as a
reference document
Check Status Before Quoting

Rev/Date/By
Revision



1 Ysgol Bae Abertawe
Visualisation 1
1:2



4 Outdoor Play Area



7 Library centre



5 School gym Canteen



2 School Courtyard
Visualisation
1:1




3 Reception Class
Visualisation




6 School Entrance
Visualisation
1:1


Property Title	Detail	Property	Originator	(zone) Functional Breakdown	(Level) Spatial Breakdown	(Type) Form	Discipline	Number	Description	Status	Revision	scale As indicated	drawn Author	 Prifysgol Cymru Y Drindod Dewi Sant University of Wales Trinity Saint David	(S0) UNCONTROLLED Not to be used as a reference document Check Status Before Quoting	Rev/Date/By Revision
Ysgol Bae Abertawe	Proposed Visualisations	5010	UWTSD	XX	ZZ	M	Architect	7	Proposed Visualisations	S0		date 04/24/22	checked			
File Path: C:\Users\User\OneDrive - University of Wales Trinity Saint David\Desktop\ARCHI Model\JL.rvt													Checker			

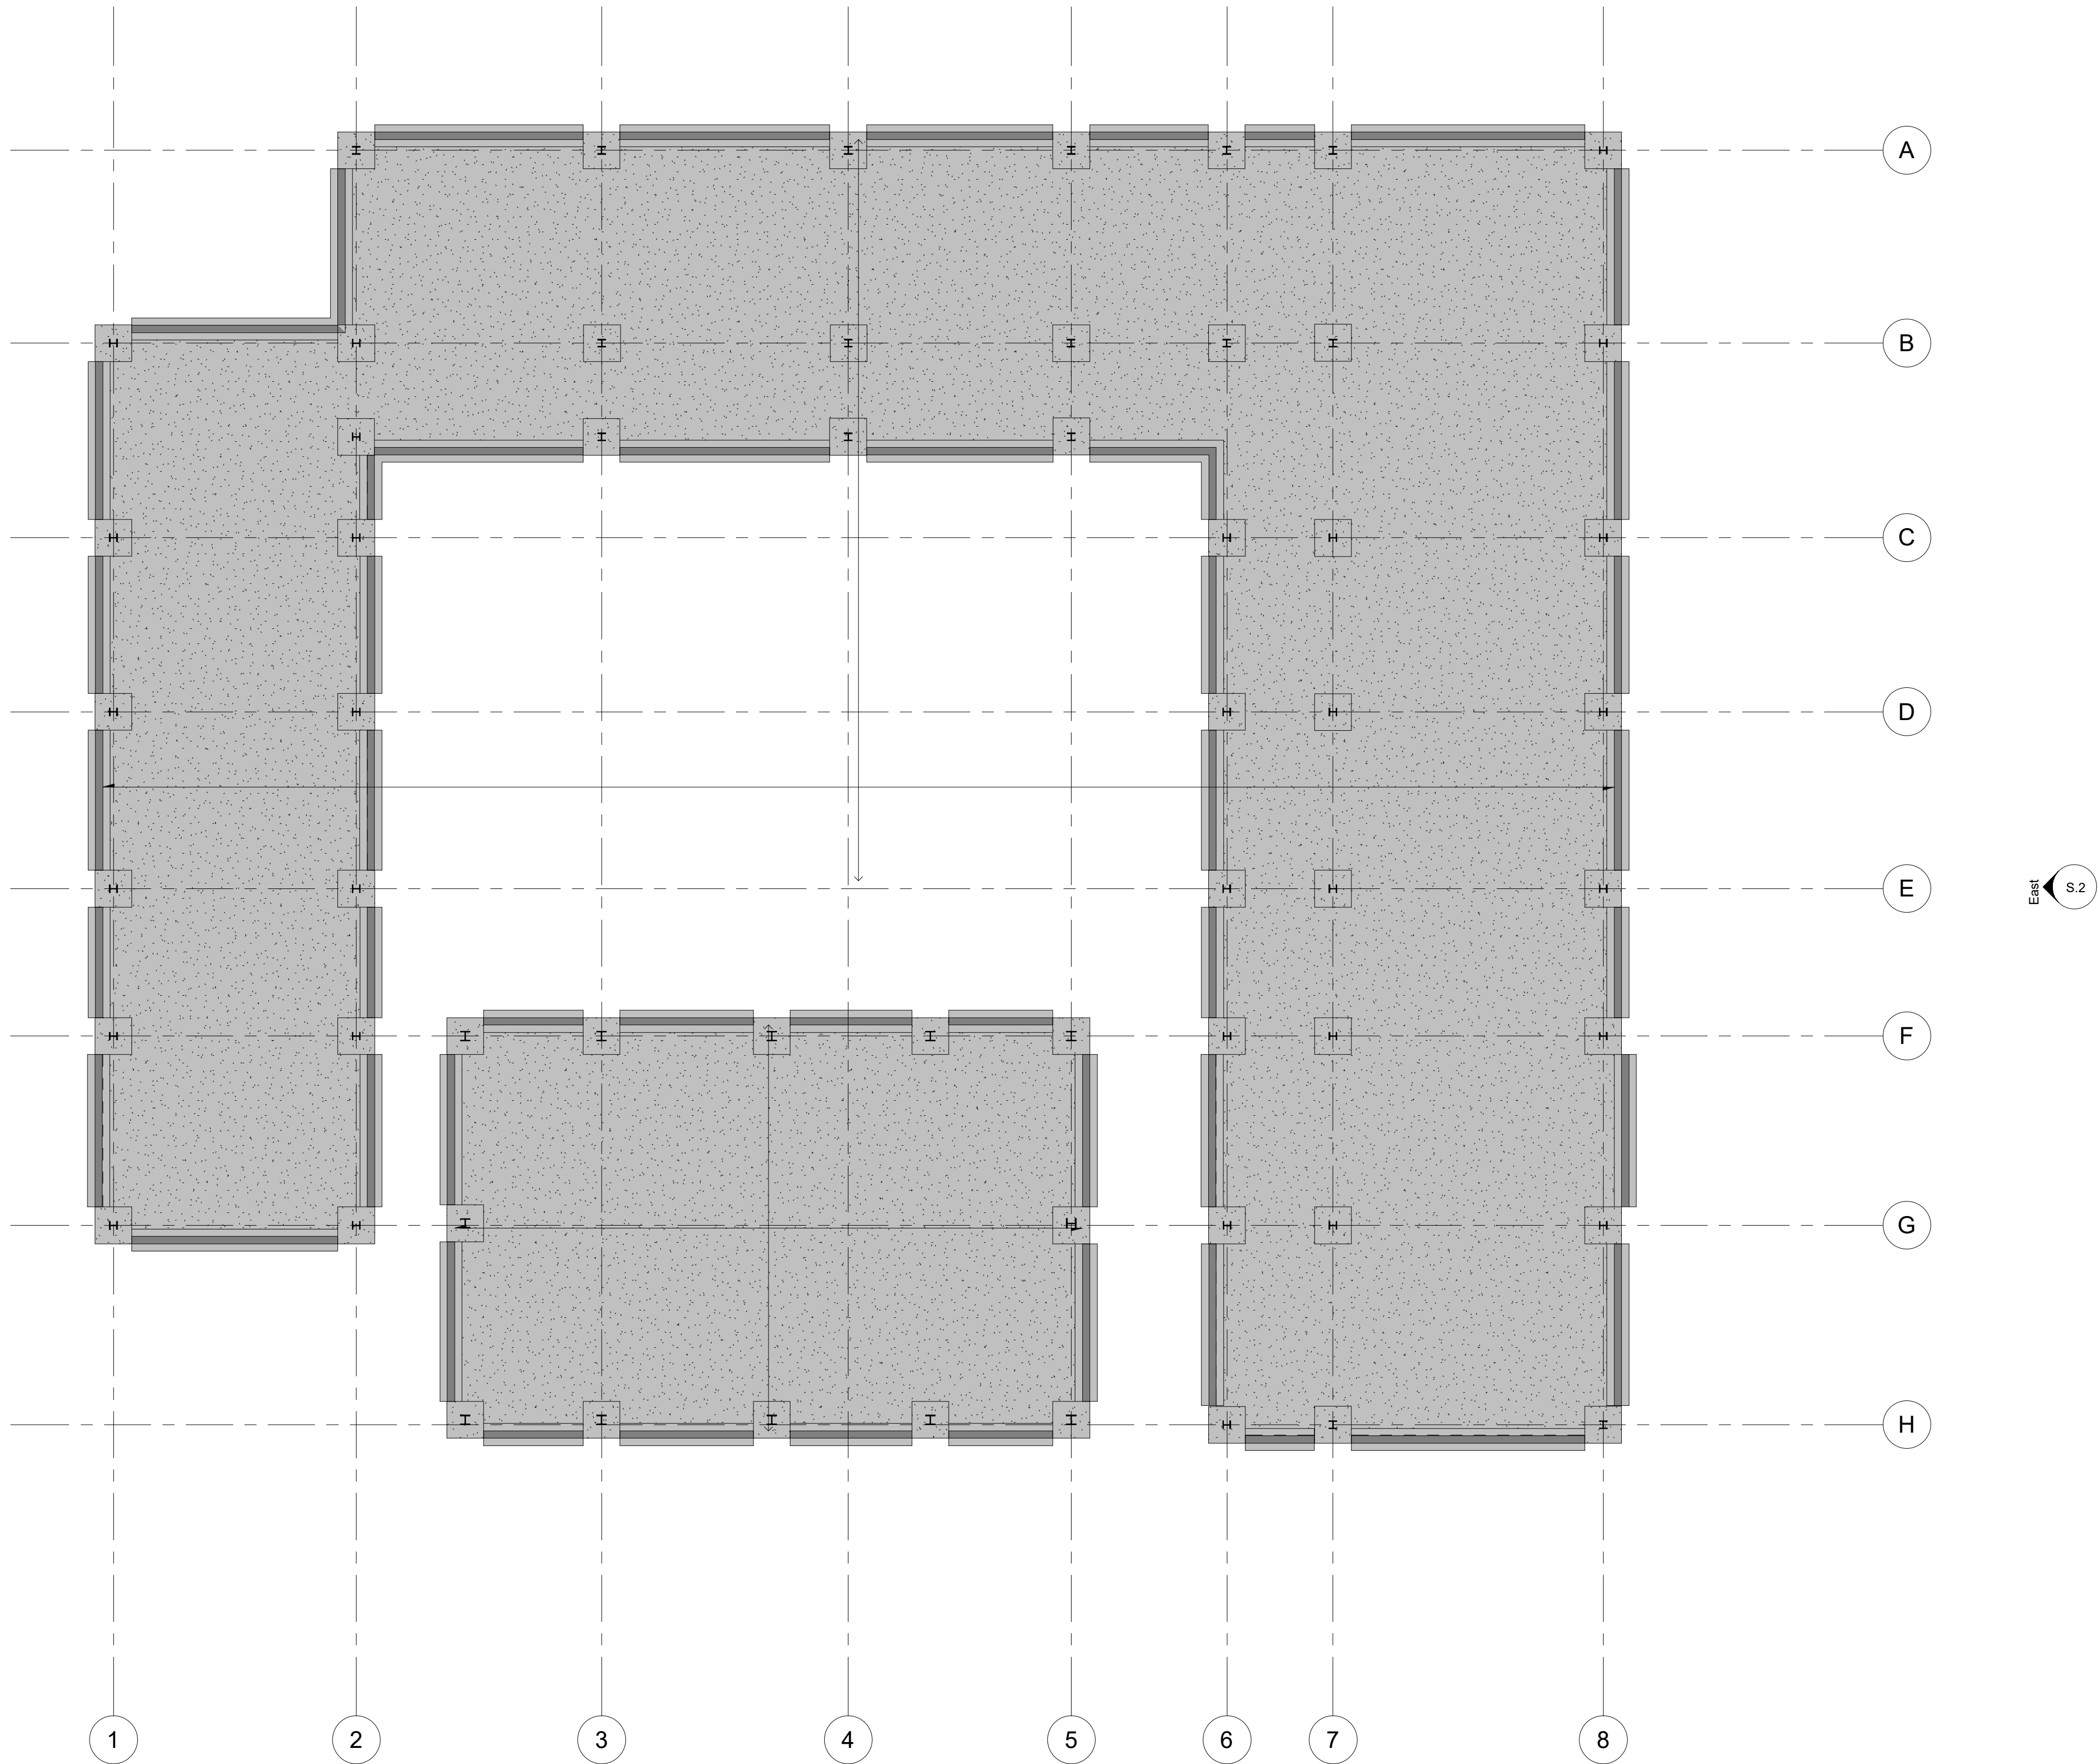


1 Level 1
1 : 100

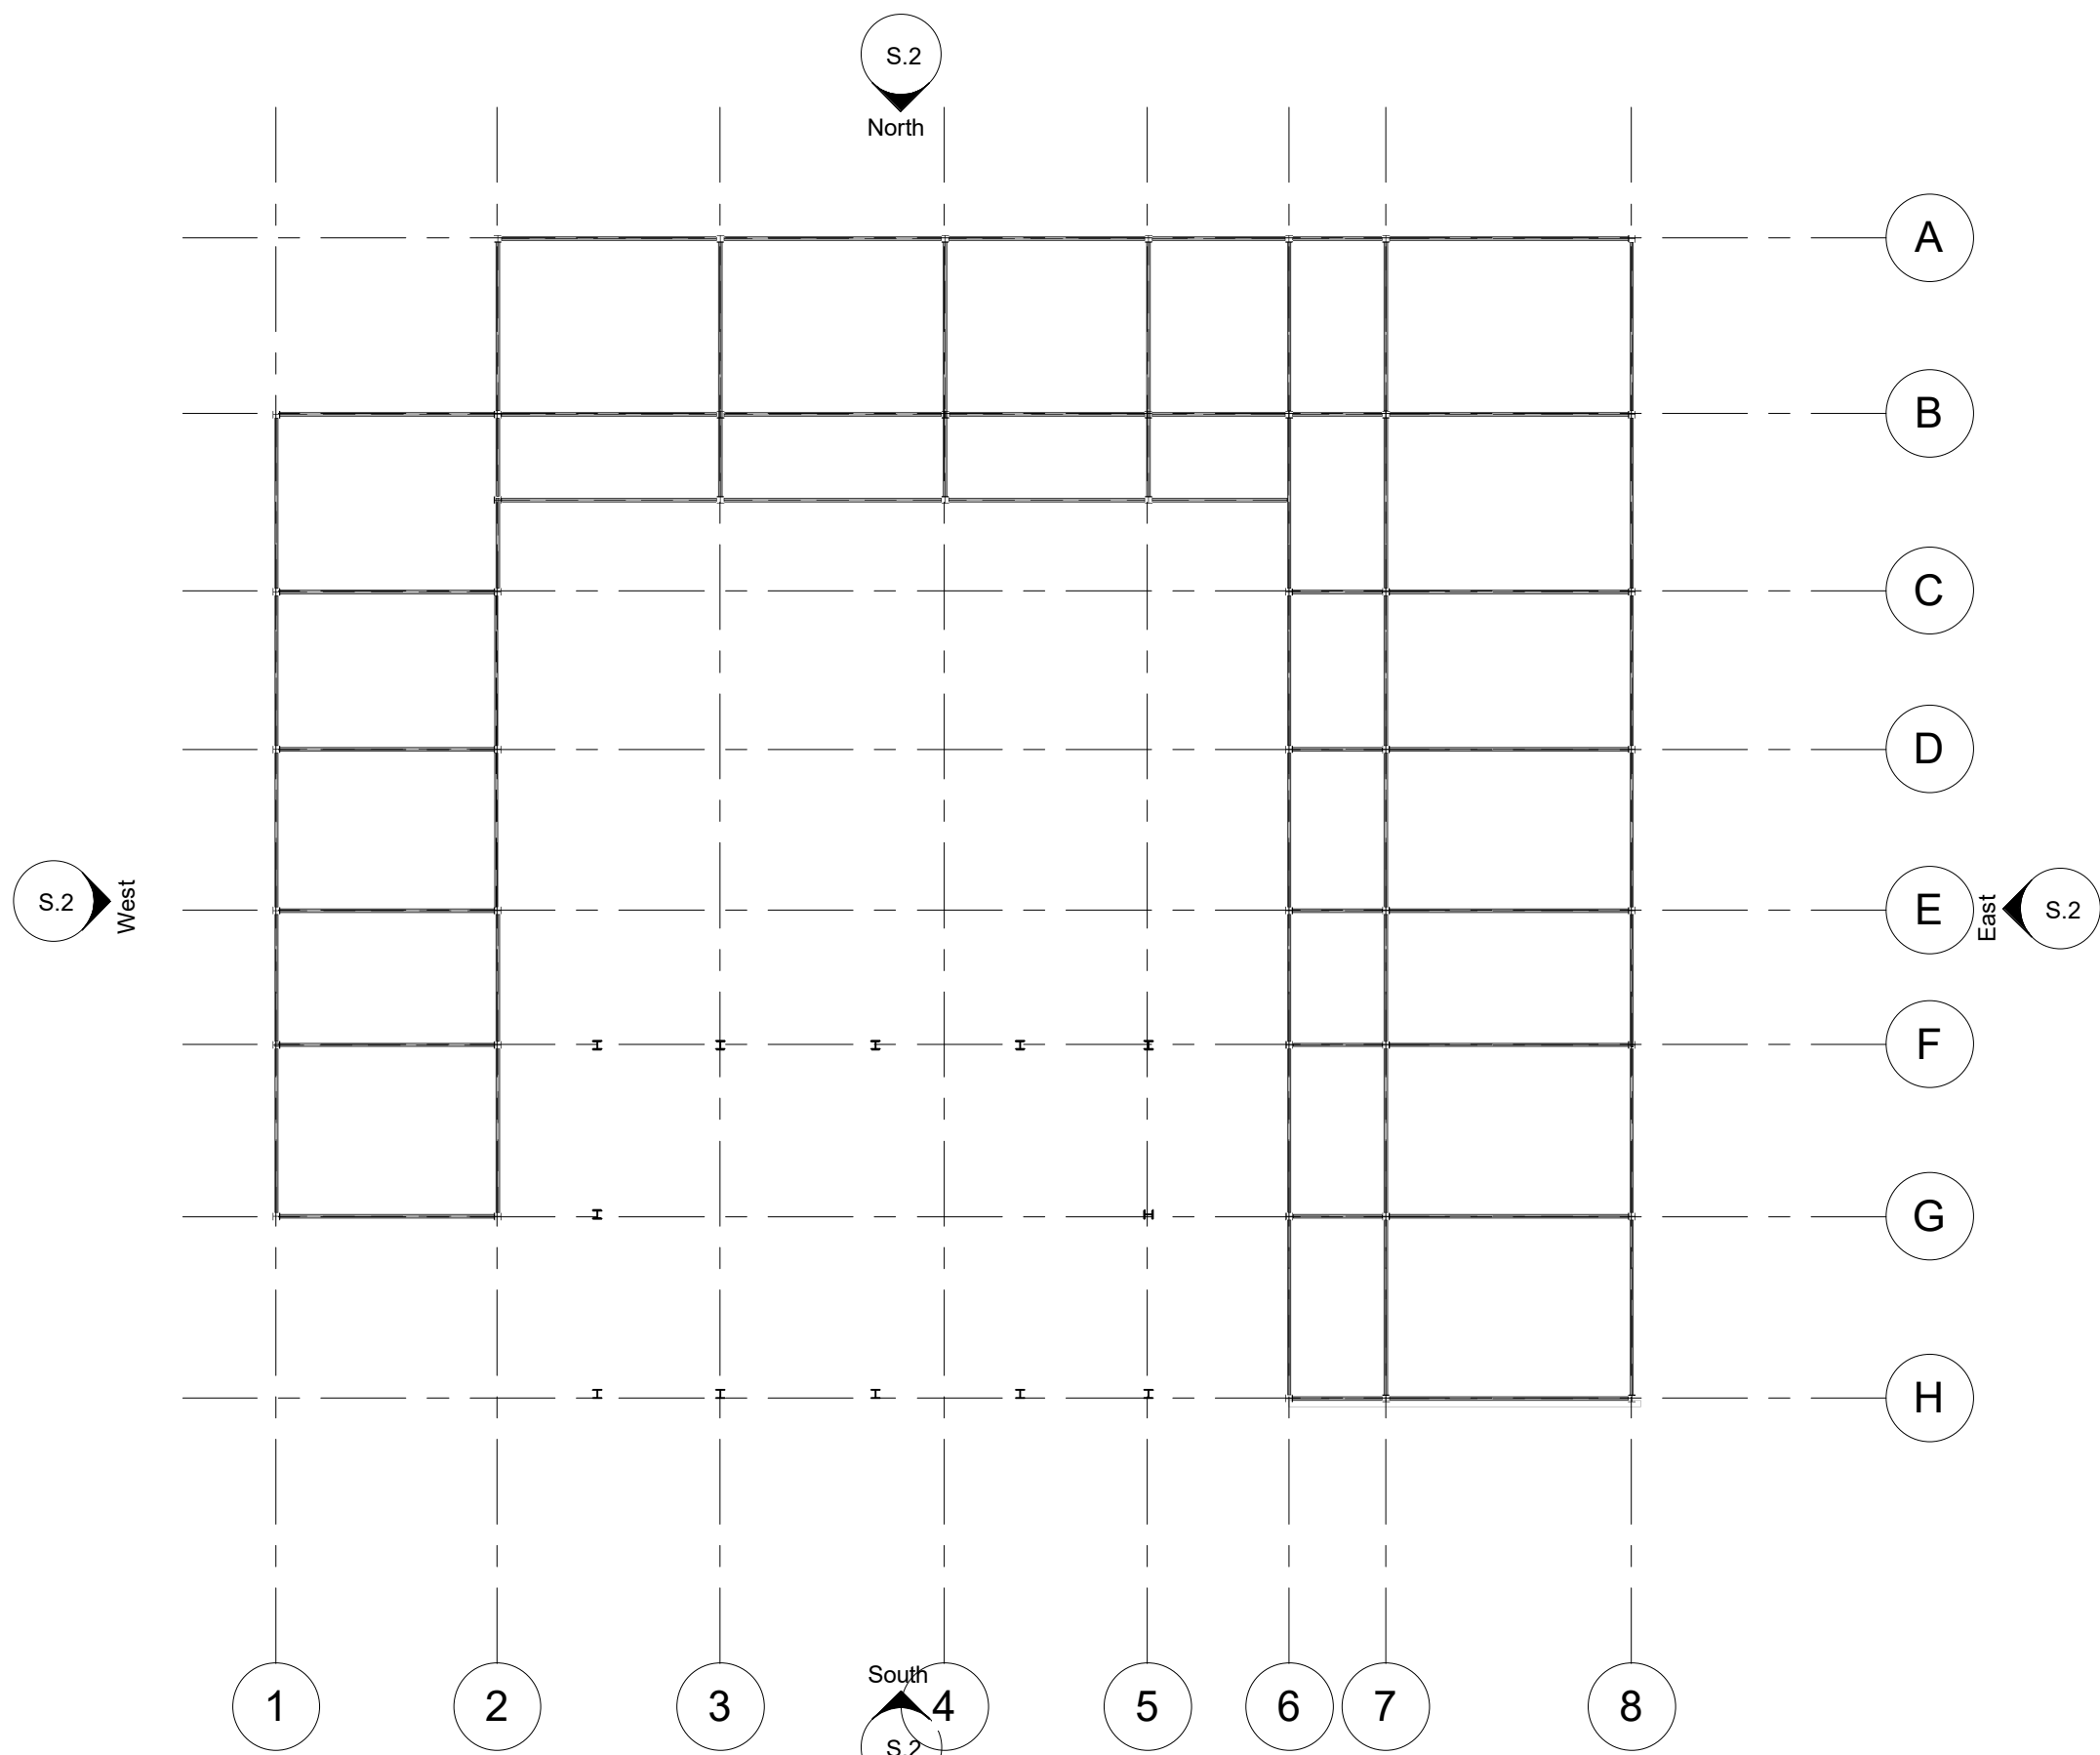


1 Level 2
1 : 200

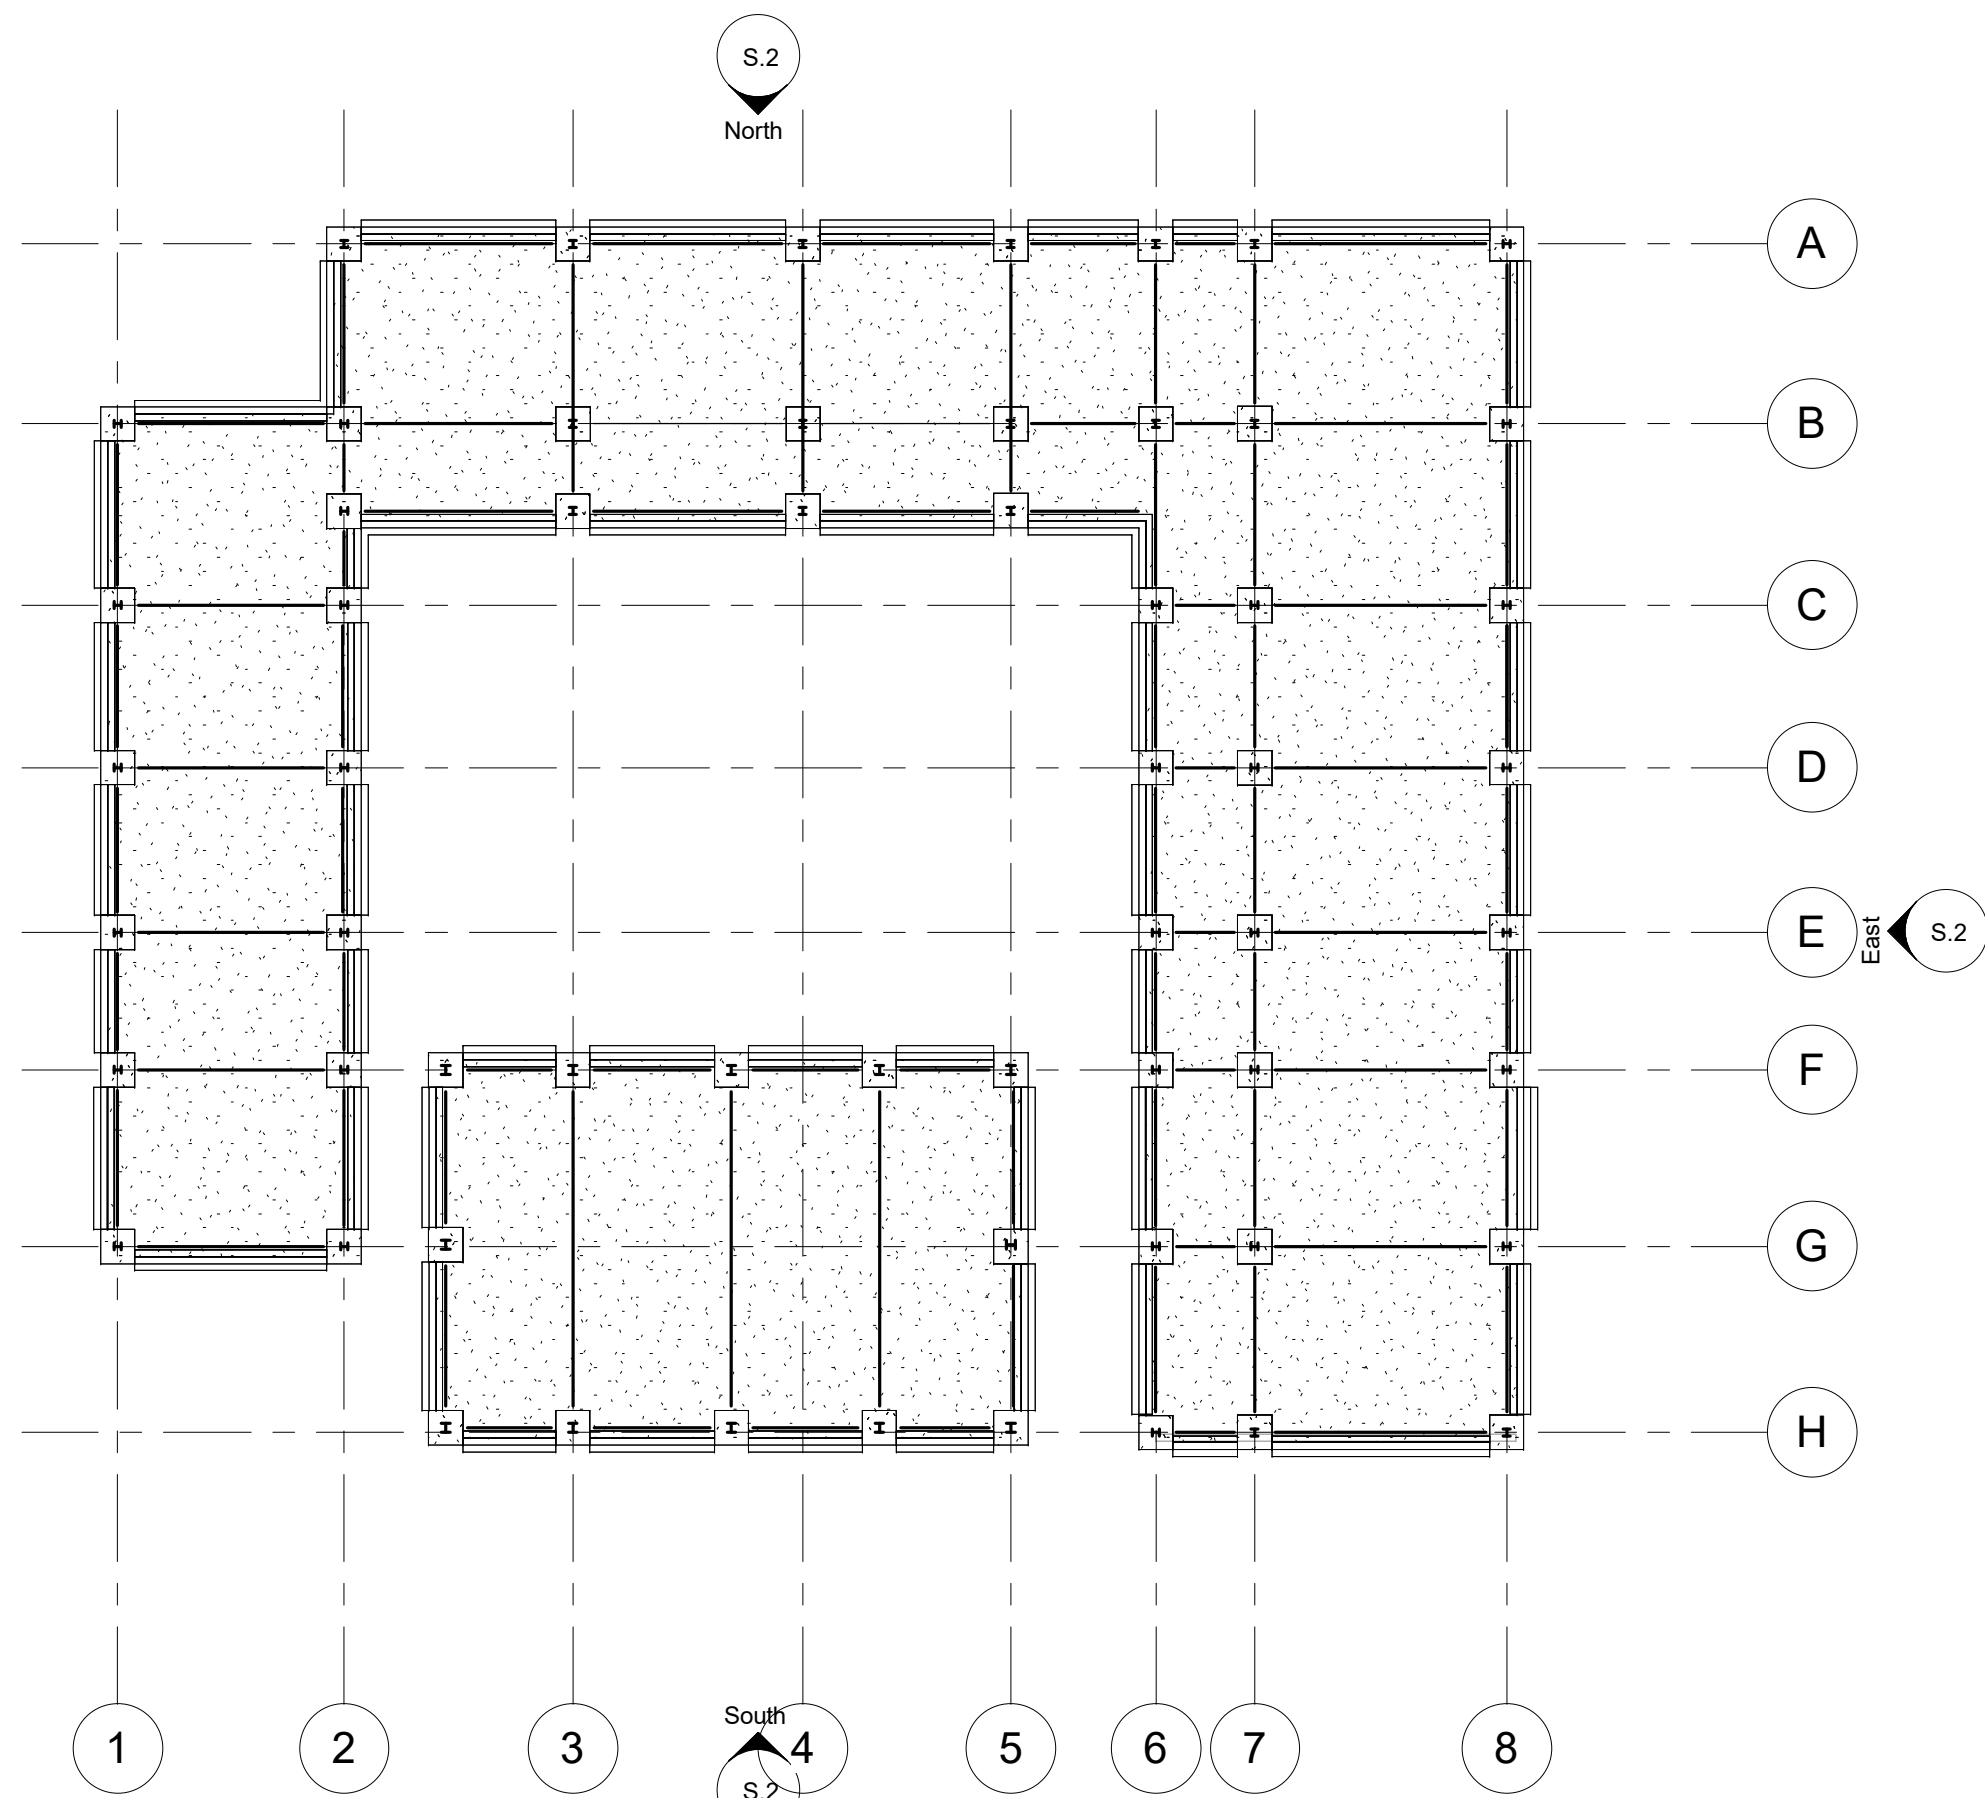


2 Level 3
1 : 200

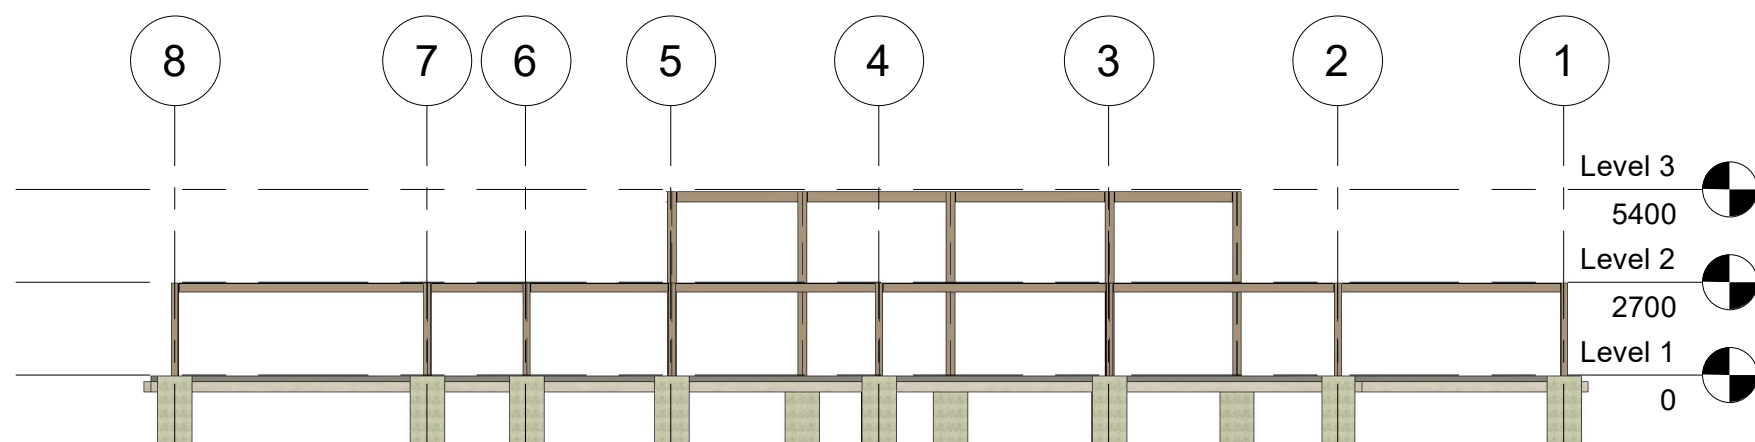


3 North
1 : 200

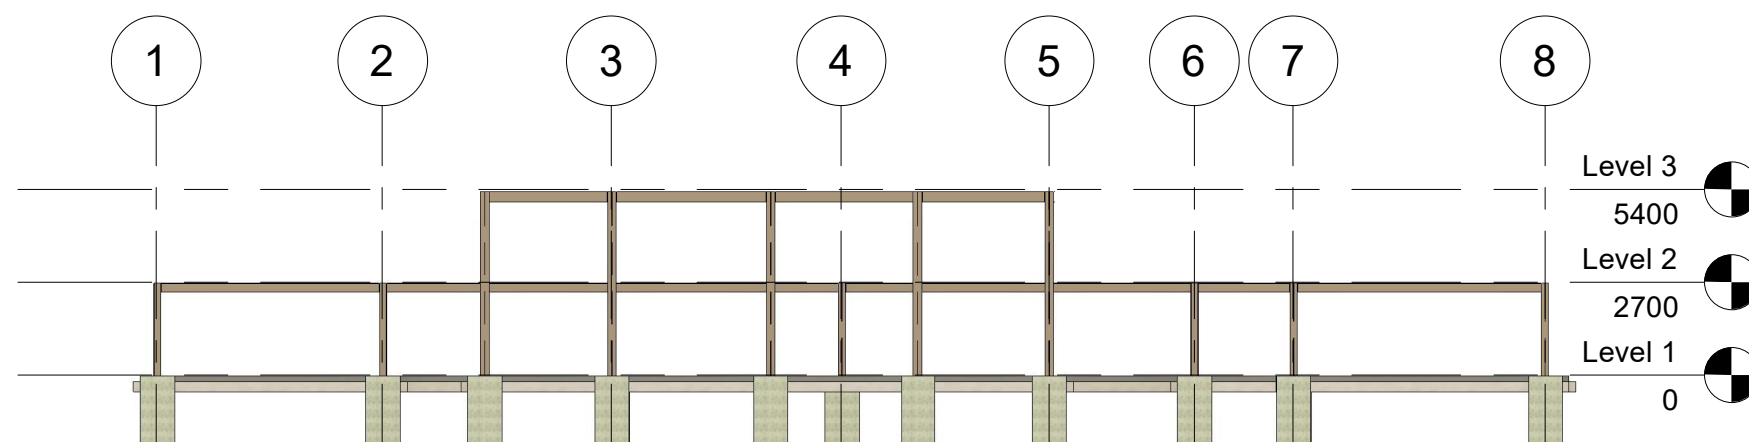


4 South
1 : 200

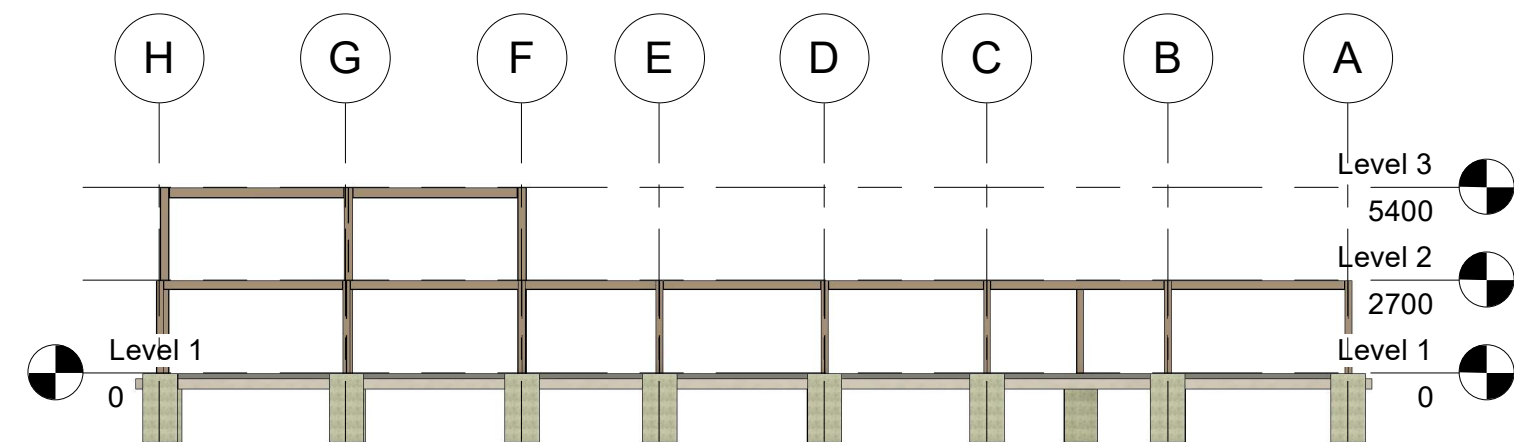

6 East
1 : 200

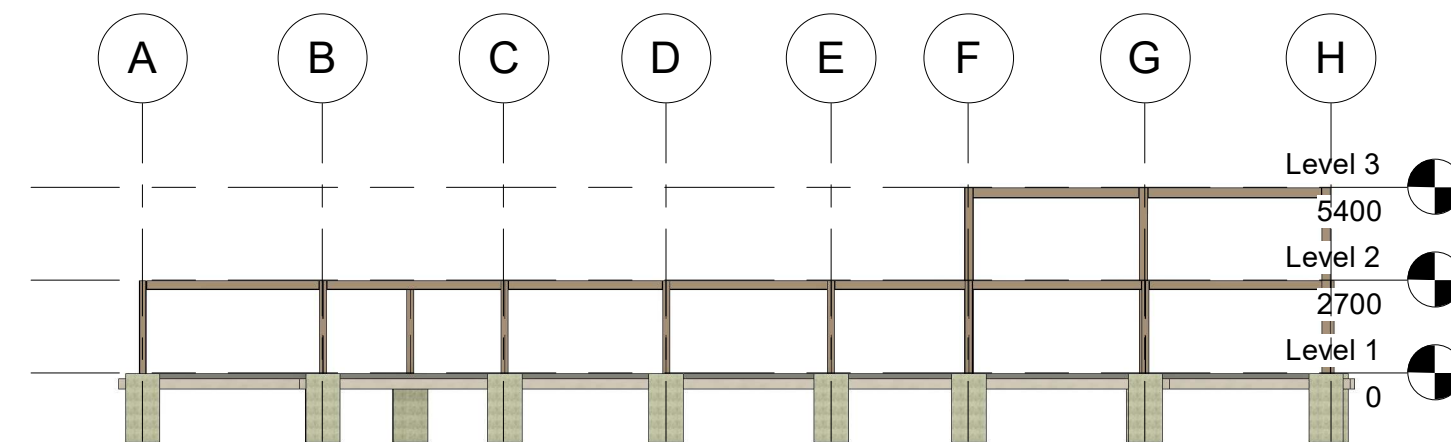

5 West
1 : 200

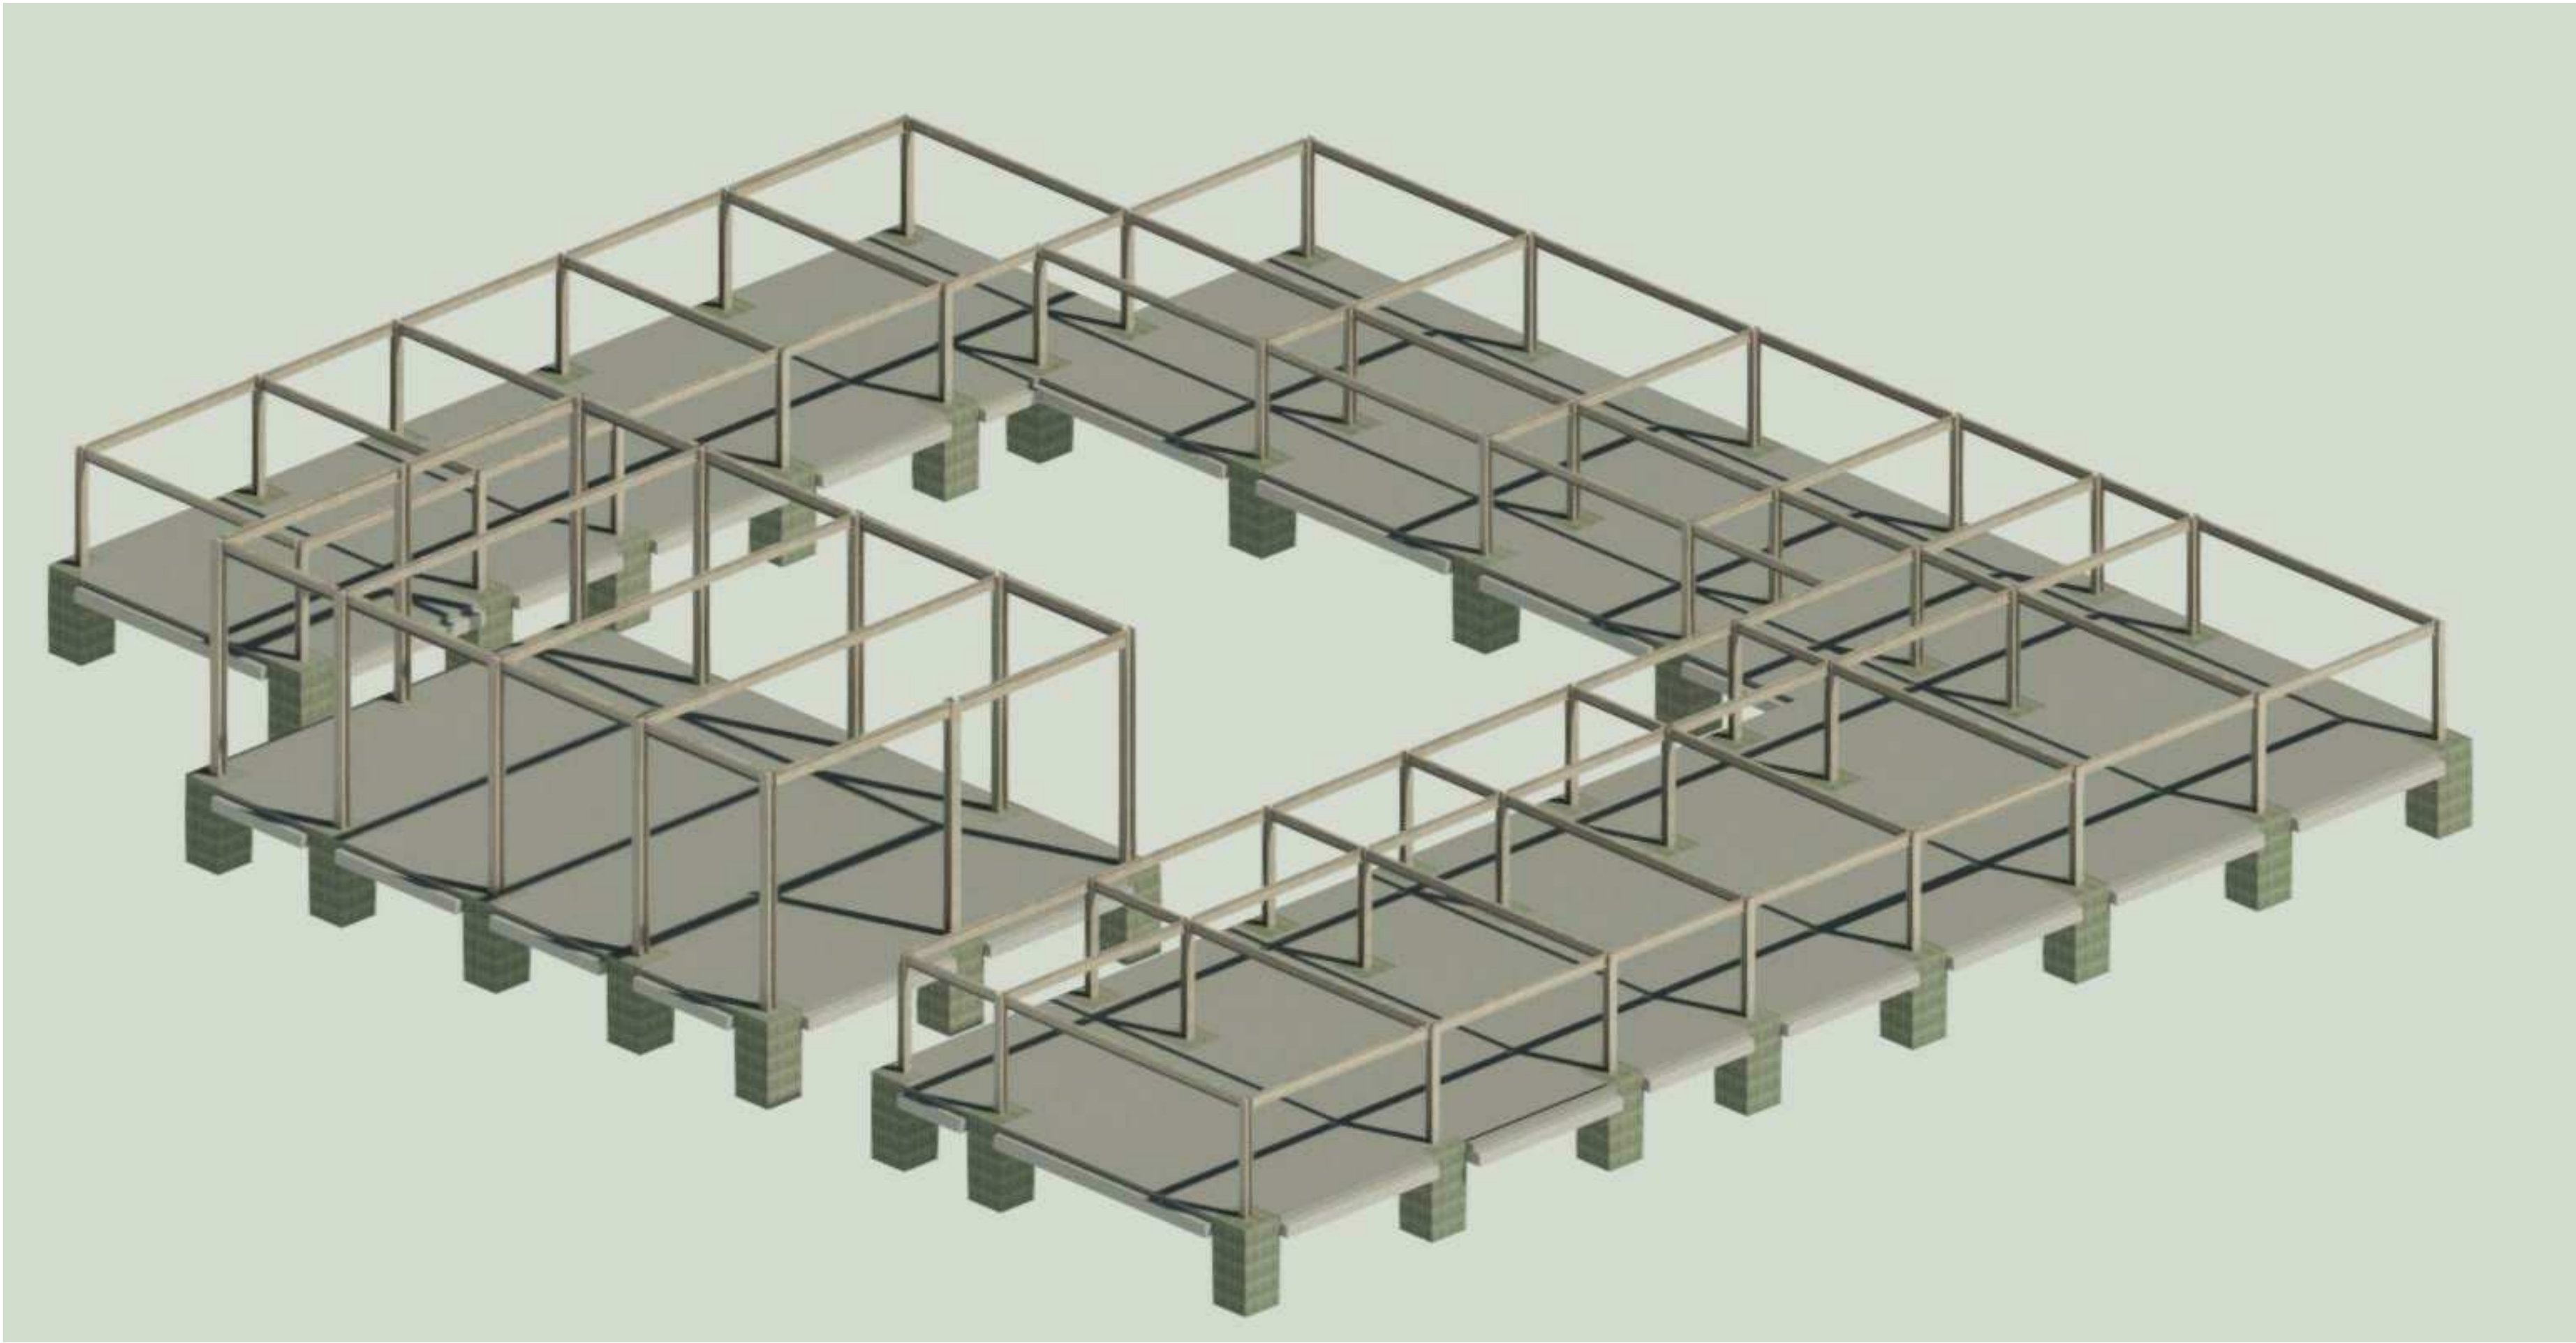

1 Render Structure Visual 1
1 : 1