


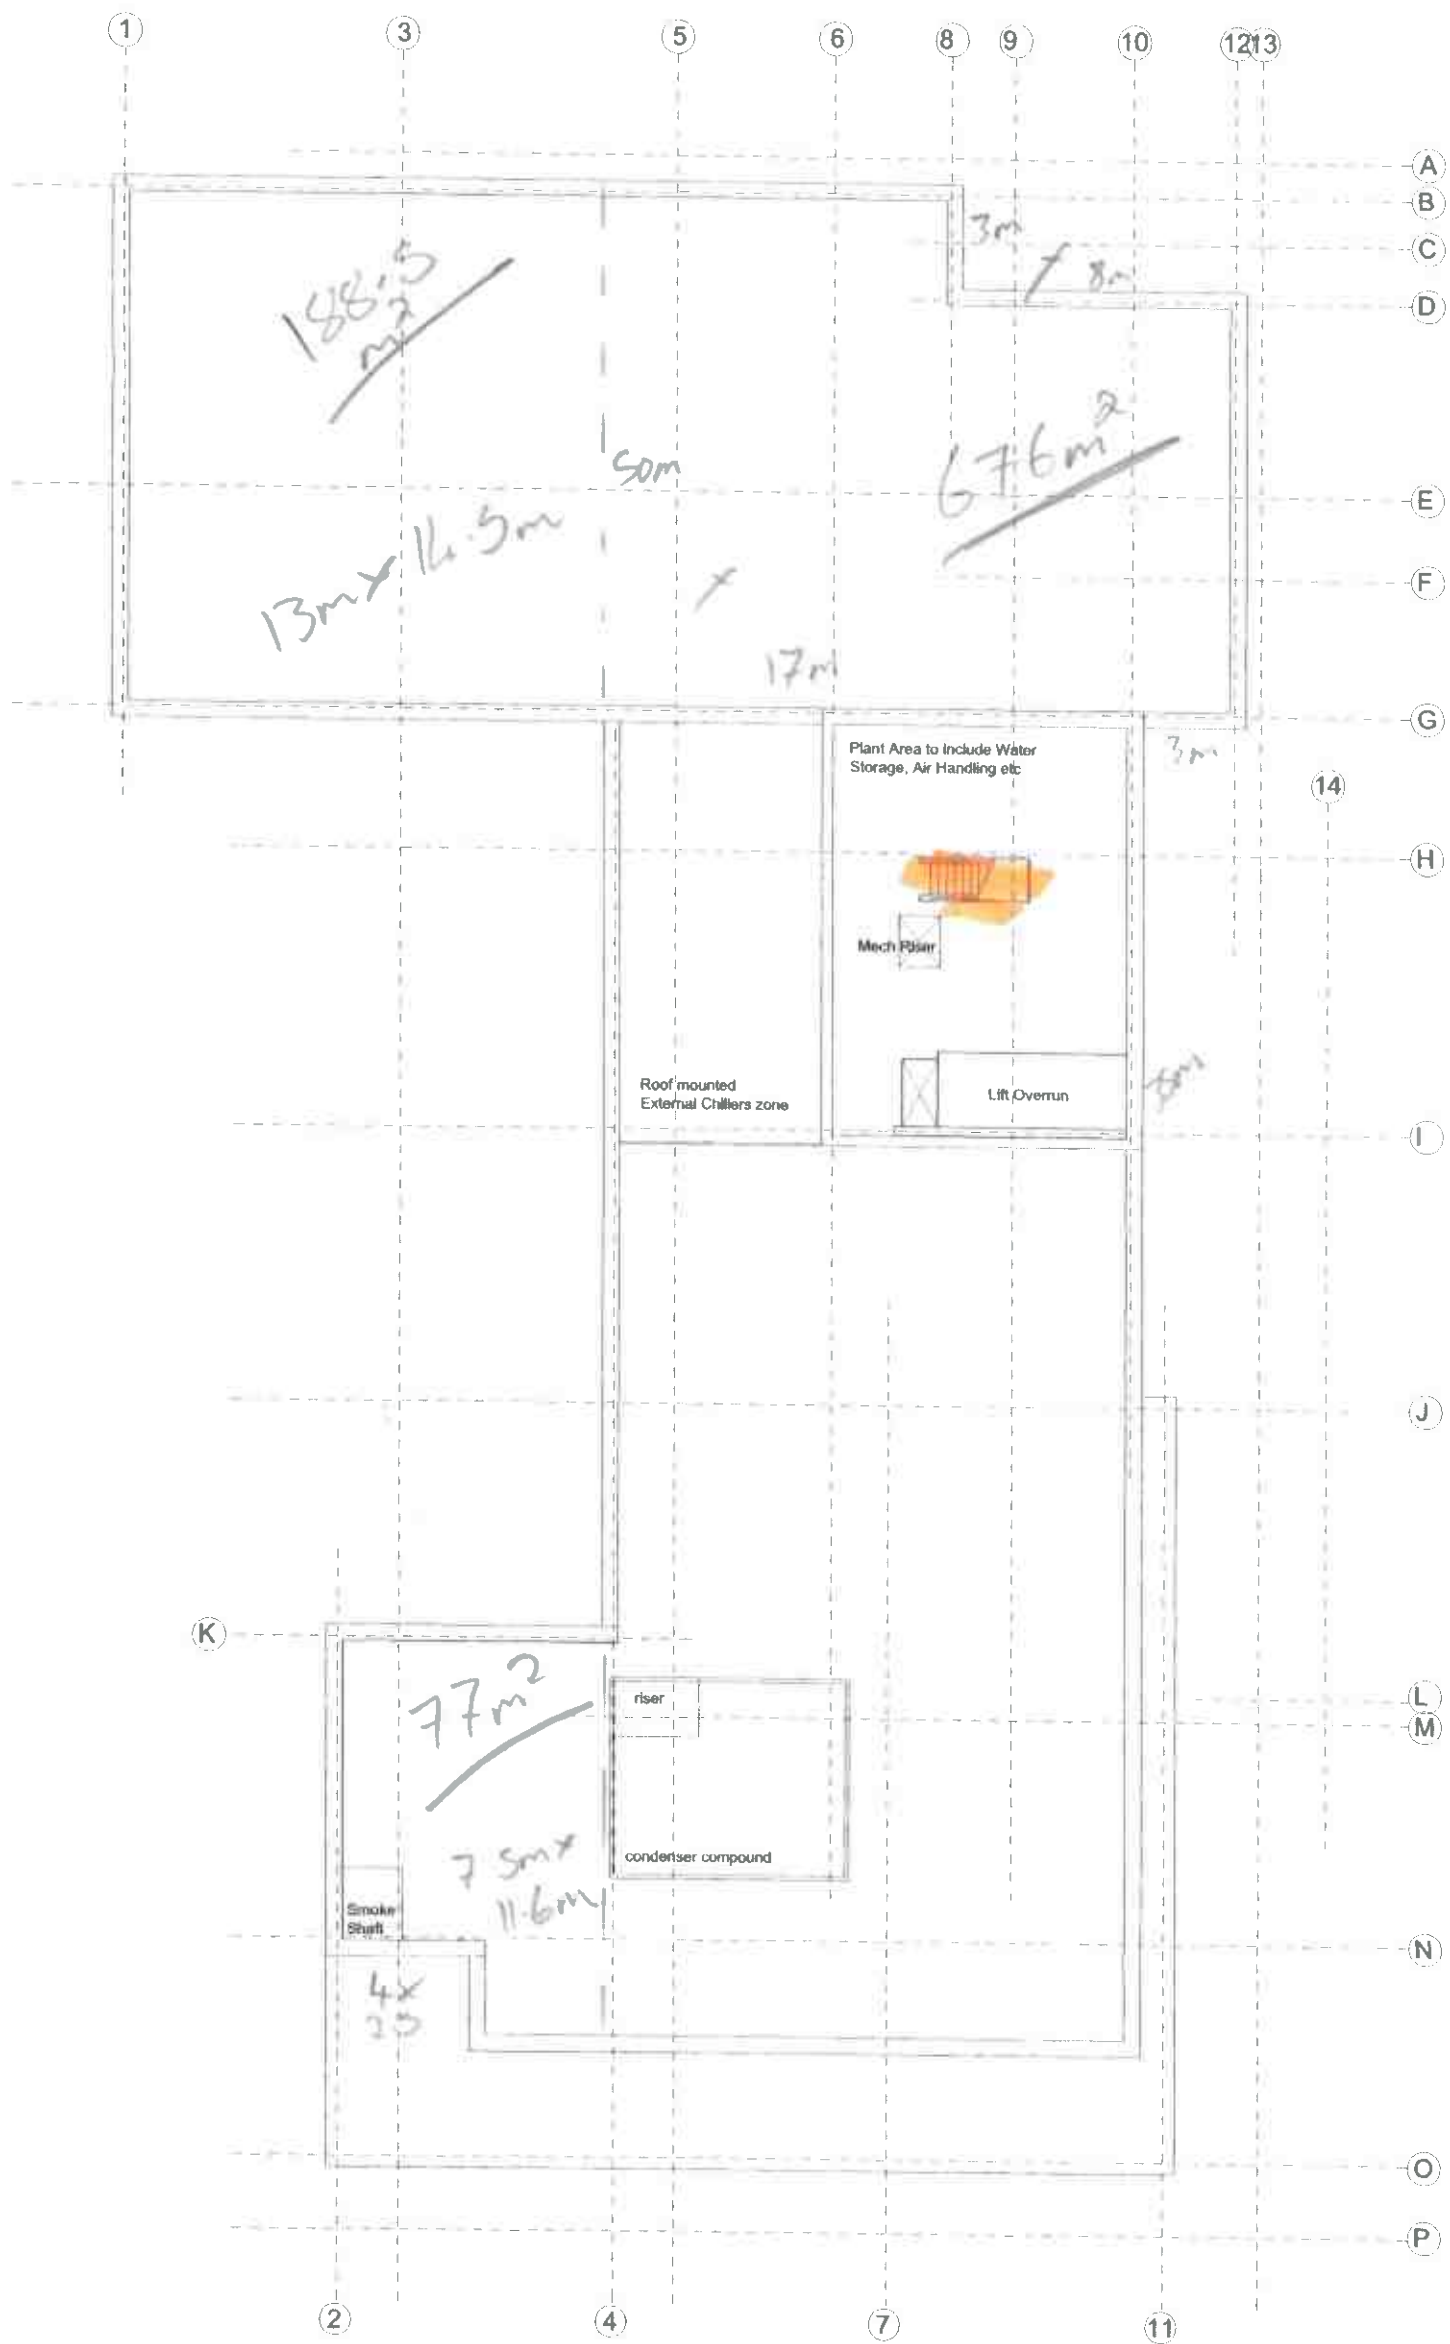

Rev F 10.06.06 - Ground Floor Revisions
 Rev C 10.07.06 - General amendments
 Rev B 12.08.06 - site area amended, Rooms no. 129
 and no. 130 added to site plan
 Rev A 12.05.08 - D.M.A. and Room added

CWA	
J. W. ANDERSON	
Architectural Services	
100-101-102-2613-2614	

Total

Hotel

$$\text{area} = 567\text{m}^2 + 941.5\text{m}^2$$

$$+ (1050 \times 3)$$

$$= 46585\text{m}^2$$

$$\approx 4.750\text{m}^2$$

$$6\text{m} \times 3\text{m} = 18\text{m}^2 + 22\text{m}$$

$$+ 3.5\text{m} + 19\text{m} +$$

$$34\text{m} \times 27\text{m} +$$

$$18\text{m} \times 6\text{m} + 11\text{m}$$

$$4\text{m} = 336.5\text{m}$$

$$29\text{m} \times 4\text{m} = 116\text{m}$$

458.5m



Internal Walls

458.5m

941.5m²
as roof
area.

Rev G 24.08.08 - Interconnecting Rooms added.
Rev F 18.08.08 - Ground Floor Revisions
Rev E 10.07.08 - Rooms increased to 120. General area shown
Rev D 13.06.08 - all area approved. Rooms 101, 120
now attached to restaurant from cash bar area - yard area preserved
Rev A 12.05.08 - Stair and lift area amended
Window openings added. Doors and floors added

CWA	
C. W. ARCHITECTS	
100, 101, 102,200	
Client: The Development - 001	
Site: 100, 101, 102, 200	
SP126 - P06	

Internal walls



4 m bathroom
x 30 nr.
3 x 9 m.
6 m room
length x
38 nr.

~~228~~ m +
129 m + 22 m
19 m + 2 m
30 m + 11 m
36 m + 21 m
13 m
51 m
51 m

Rev G 24.09.08 - Interconnecting Rooms added.
Rev F 18.08.08 - Ground Floor Revisions
Rev C 10.07.08 - Rooms increased to 132. General amendments
Rev B 04.08.08 - site area amended. Rooms to 129
new windows to be installed from kitchen (photo) yard area amended
Rev A 12.05.08 - floor and lift area amended
Window openings added. Ducts and doors added

CWA C. W. ARCHITECTS Consulting Architects & Planners (Pty) Ltd 100-110, 111, 112,1000	
---	--

1:100 @ A1 = 1:200 @ A3

$$29.7 \text{ m} \times 51.2 \text{ m} = 1520.64 \text{ m}^2$$

$$\text{Less } (296.96 \text{ m}^2 + 81.2 + 30 + 43 + 22.2)$$

$$1049.28 \text{ m}^2 \approx 1050 \text{ m}^2$$



Rev G 24.09.08 - Interconnecting Rooms added.
 Rev F 18.08.08 - Ground Floor Ravelone
 Rev C 10.07.08 - Rooms increased to 132. General amendments
 Rev B 12.06.08 - all areas amended. Rooms no. 129
 new entrance to restaurant from rooftop stairs. yard area amended
 Rev A 12.03.08 - Stair and lift area amended.
 Window openings added. Ducts and floors added

CWA C.W. ARCHITECTS ARCHITECTS	
Project Title: Development 1 001	
Site: 6.1.1.1 - 1st Floor Plan	
Scale: 1:100	Drawn by: G
SP138 - P04	Rev: 1

1050m²
 as fourth floor.



Rev G 24.06.08 - Interconnecting Rooms added.
 Rev F 18.06.08 - Ground Floor Revisions
 Rev C 10.07.08 - Rooms increased to 132. General amendments.
 Rev B 13.05.08 - site area searched. Rooms no. 128
 new entrance to restaurant from marked plans, and area searched
 Rev A 12.05.08 - Site area searched. Rooms no. 128
 Western openings added. Doors and Rooms added

CWA C.W. ARCHITECTS 100/101, 102/103, 104/105, 2406/2407, 2	
---	--



Stairs.

26m

Intergral
Walls
Total
458.5 +
(51.2 x 3)

+ 202.5
+ 70.5m
= 2264.5m

Assumed
interal wall
height 2.5m

= 5,661.25m²
≈ 6000m²



29m x
26m
= 754m²
(Less: 2x6x
13m²
5.6.3m x 7.4m
2x20 = 140m²
187m²)

Hotel



area
= 567m²

Rev G 24.08.08 - Restaurant Fit Out Removed, Interconnecting Rooms added.
Rev F 18.08.08 - Ground Floor Revisions
Rev C 10.07.08 - Rooms Increased by 132. General amendments
Staff Room added, linen store moved
Rev B 13.05.08 - new stair removed, Rooms no. 102
new entrance to restaurant from market place, paid area extended
Rev A 12.05.08 - Reception area rearranged, Reception
added to restaurant, Window openings, doors and more added

CWA C. W. ARCHITECTS REGISTERED ARCHITECT STATION SQUARE	
Project Name: [illegible]	
Client: [illegible]	
Date: [illegible]	
Scale: [illegible]	
Drawing No: [illegible]	
Sheet No: [illegible]	
[illegible]	

1:100 @ A1 = 1:200 @ A3.

2000
Windows 1.4x1.4
@ 12 m

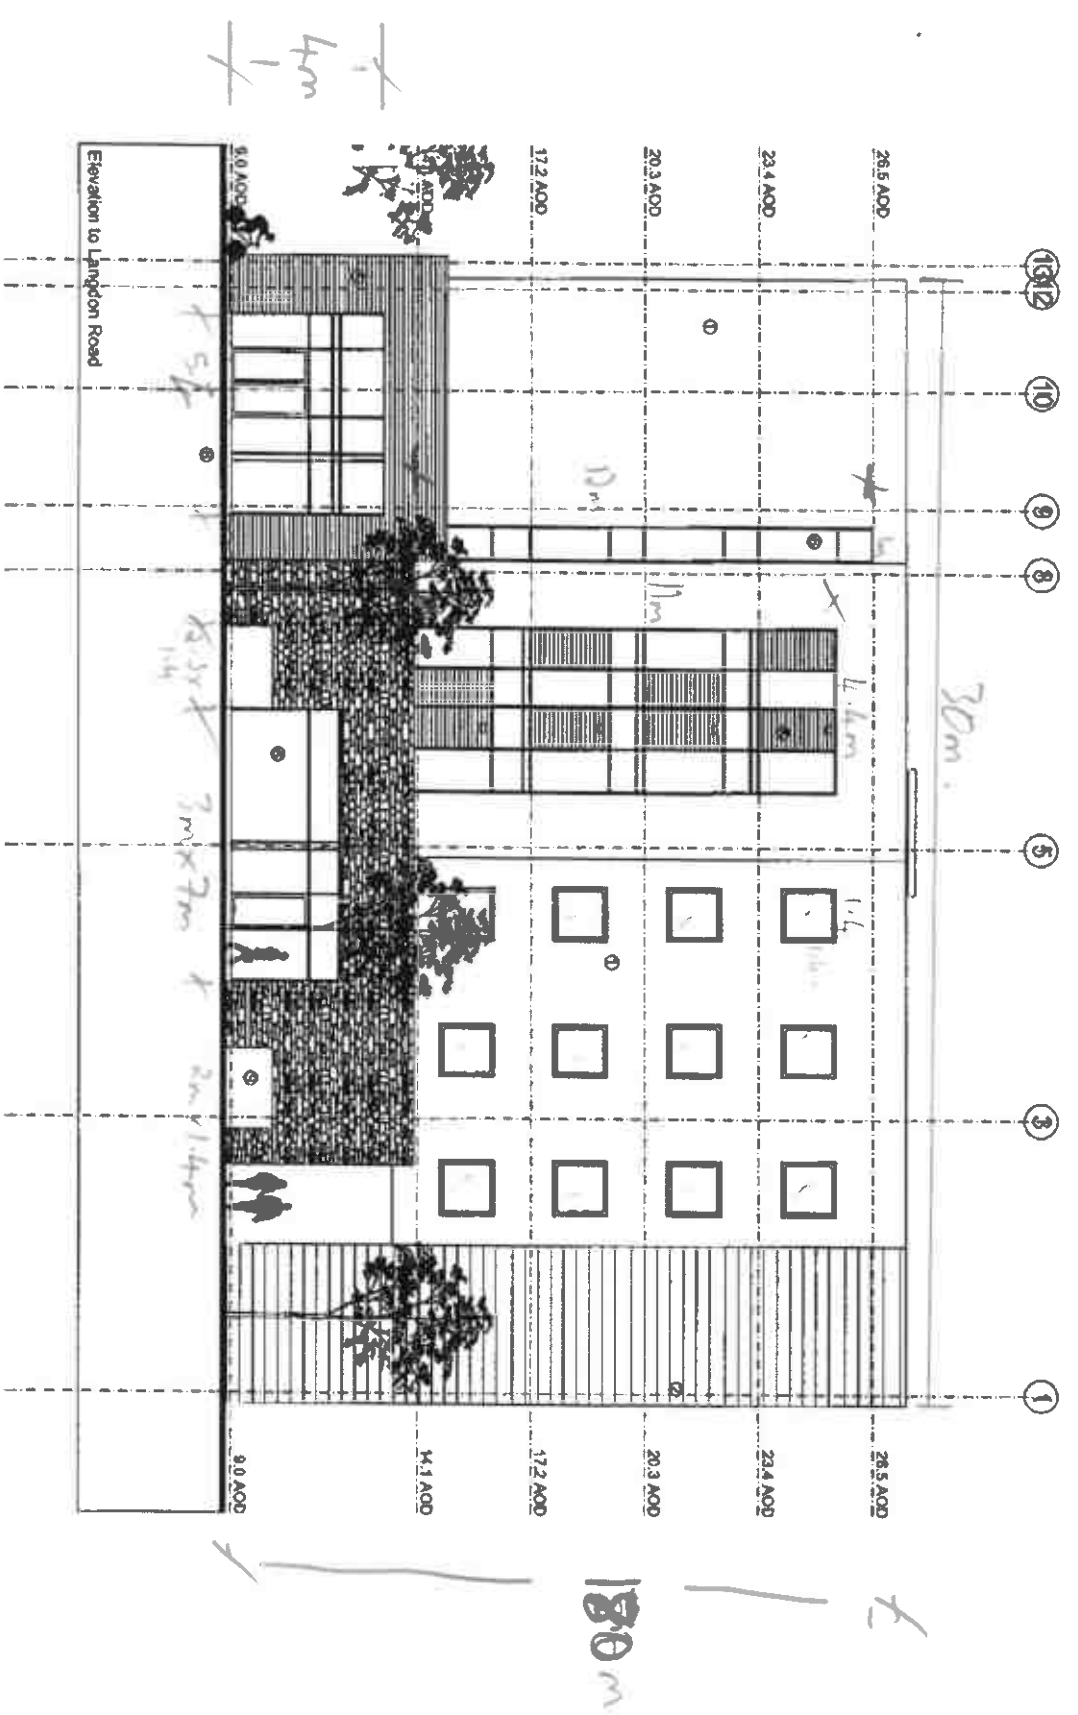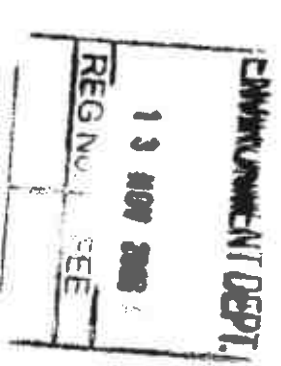

- Materials Key
- ① White through colour render RAL 9010
 - ② Grey colour coated aluminium cladding RAL 7015
 - ③ White levolut sunbreaker 30° 1m wide brise soleil (or similar) RAL 9010
 - ④ Rough coursed piers: stone
 - ⑤ Stained timber boards
 - ⑥ Aluminium colour coated clear glass curtain walling RAL 7015
 - ⑦ Glass balustrade
 - ⑧ Timber louvres
 - ⑨ Through colour rendered planter WEBBER IVORY
 - ⑩ Green through colour render WEBBER IVORY

Curtain Walling
 $12m^2 + 21.6m^2 + 3.5m^2$
 $+ 21m^2 + 2.8m^2 + 1.8m^2$
 $= 109.3m^2$

CWA			
C. W. ARCHITECTS			
100 Langdon Road, Langdon Road, Langdon Road, Langdon Road			
Project Title			
Mixed Use Development - SA1			
Drawing Title			
Site A14A - Elevation to Langdon Road			
Drawing Number	Scale	Drawn By	Check By
SP136 - P11	1:200 @ A3	H	DA
Rev. H		Date	
		April 2008	

Rev H 24.08.08 - Floor Levels Adjusted.
Rev G 18.08.08 - Signage omitted.
Rev F 06.08.08 - Signage, doors, materials amended.
Rev E 28.07.08 - Veris added to elevations.
Rev D 18.07.08 - Signage zones added.
Rev C 10.07.08 - General amendments.
Rev B 13.06.08 - elevational treatment amended to reflect internal changes.
Rev A 12.05.08 - Plan changes reflected. Signage options added. Materials amended. Ground line and levels amended.

523

~~✓~~

4



- Rev H 24.08.08 - Floor Levels Adjusted.
 Rev G 18.08.08 - Signage and Canopy omitted.
 Rev F 06.08.08 - Signage, doors, materials amended
 Rev E 28.07.08 - Vents added to elevations
 Rev D 18.07.08 - Signage zones added
 Rev C 10.07.08 - General amendments
 Rev B 13.06.08 - new entrance from market place
 top floor and plant areas amended
 Rev A 12.05.08 - Plan changes reflected. Signage
 options added. Materials amended. Ground line
 and levels amended

Curtain Walling

$$16.2m^2 + 12.5m^2 + 34.2m^2 + 29.5m^2 + 100m^2 + 11m^2 + 118.8m^2 = 333.2m^2$$

CWA C. W. ARCHITECTS Deveraux House, 4 Park Lane, Cardiff CF1 1JH Tel: 0185 20 221 11 Fax: 0185 20 20007	
Project Title Mixed Use Development - SA1	
Drawing Title Site A14A - Elevation to Plaza	
Issued By 1: SWH @ AS 14	Drawn By 14
Check H	Date April 2008

ENVIRONMENTAL USE 1.

13 NOV 2002

REG No. 1

EE

1.4m x 1.4m



19.5m

- ① White through colour milder RAL 9010
- ② Grey colour coated aluminium cladding RAL 7015
- ③ White linotex, Sunbrella® 87 1m wide brise soleil (or similar) RAL 9010
- ④ Rough coated pavement stones
- ⑤ Stained timber boards
- ⑥ Aluminium colour coated clear glass curtain walling RAL 7015
- ⑦ Glass ballustrade
- ⑧ Timber louvers
- ⑨ Through colour rendered plaster WEBBER IVORY
- ⑩ Cream through colour render WEBBER IVORY

Curtain Walling


$$\frac{39 \text{ m}^2 + 35 \text{ m}^2}{+ 30 \text{ m}^2 = 104 \text{ m}^2}$$

CWA C. W. ARCHITECTS Charlotte, N.C. 28203 Tel. 404.382.1133 Fax 404.382.1134	
Product Title	Mobile Use Development - SA1
Drawing Title	Site A14A - Elevation to Plot A11C
Drawing Number	SP136 - P13
Scale	1" = 6'-0"
Rev.	H
Date	April 2008
Drawn by	na

2008/22232

Windows 1.4 x 1.4
@ 14m

13 NOV 2008
REG NO FEE

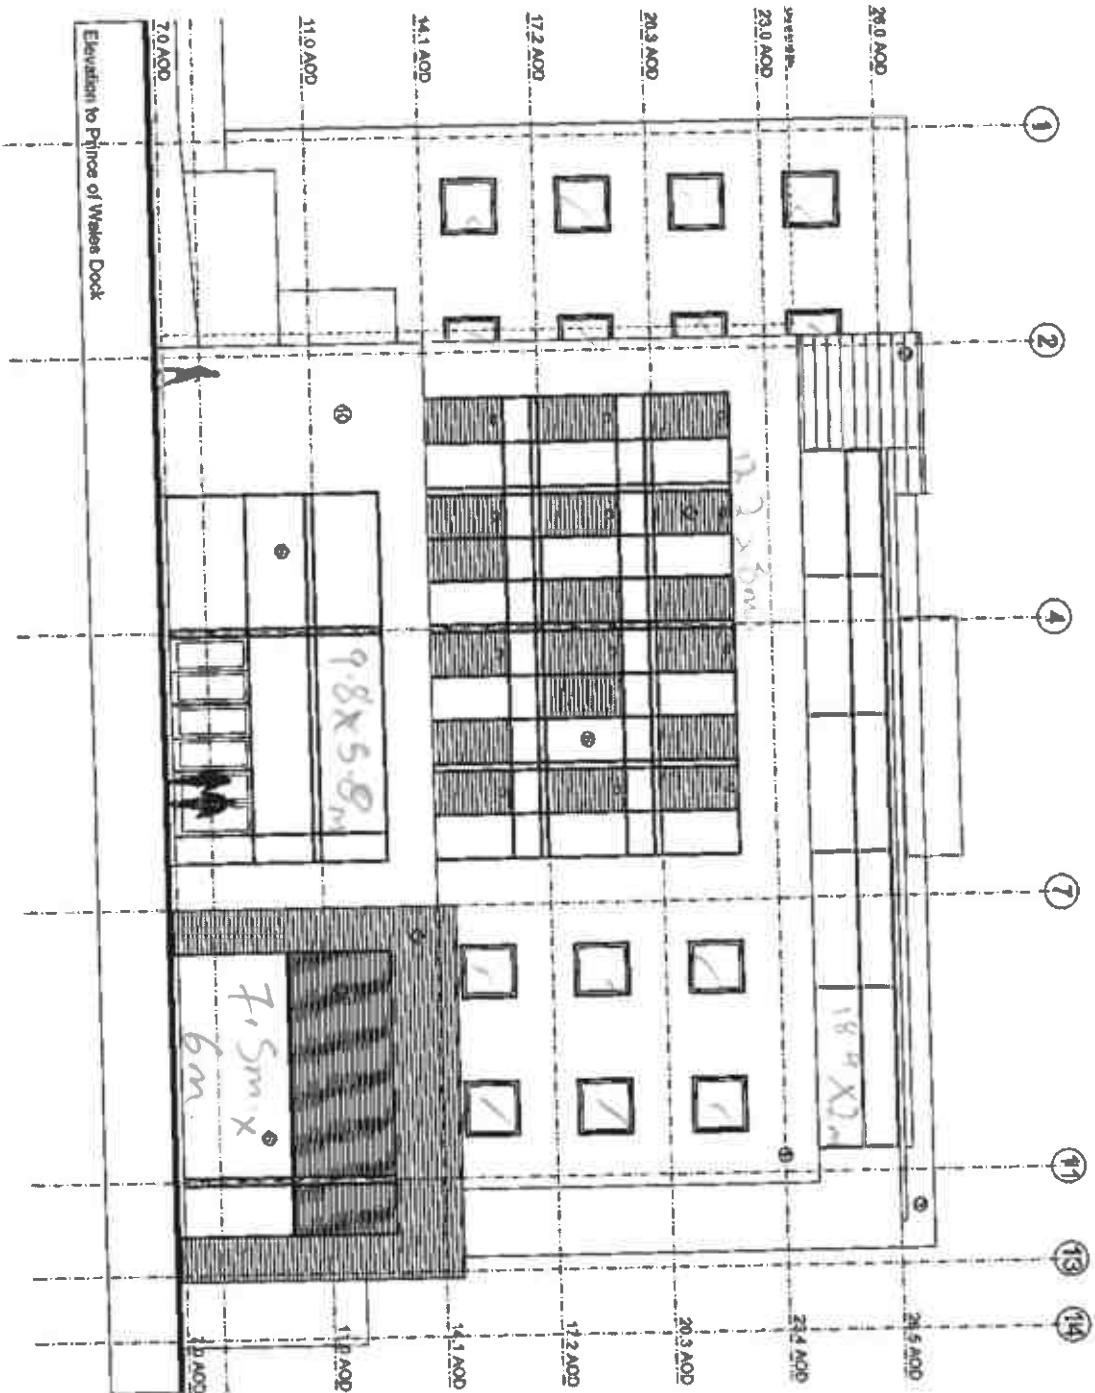

- Materials Key
- 1 White through colour render RAL 9010
 - 2 Grey colour coated aluminium cladding RAL 7015
 - 3 White terracotta 'sunbreaker' 90° 1m wide brick saddle (or similar) RAL 9010
 - 4 Rough coursed Portland stone
 - 5 Stained timber boards
 - 6 Aluminium colour coated clear glass curtain walling RAL 7015
 - 7 Glass balustrade
 - 8 Timber louvers
 - 9 Through colour rendered planter WEBBER MORY
 - 10 Cream through colour render WEBBER MORY

Curtain Wall systems
 $97.6m^2 + 45m^2 +$
 $56.84m^2 = 200m^2$

CWA
C. W. ARCHITECTS
Director: Robert A. Paul, BSc, CEng, CEM, CIBT, CEM
Tel: 01202 351111 Fax: 01202 351112


Project Title: Mixed Use Development - SA1

Client: Site A14A - Elevation to Dockside

Scale: 1:200 @ A3
Rev: H
Date: April 2008

Rev H 24.09.08 - Floor Levels Adjusted,
Rev G 18.08.08 - Signage omitted,
Rev F 06.08.08 - Signage, doors, materials amended
Rev E 28.07.08 - Vents added to elevations
Rev D 18.07.08 - Signage zones added
Rev C 10.07.08 - General amendments
Rev B 13.06.08 - elevational treatment amended
to reflect internal changes
Rev A 12.05.08 - Plan changes reflected. Signage
options added. Materials amended. Ground line
and levels amended

2000.22232

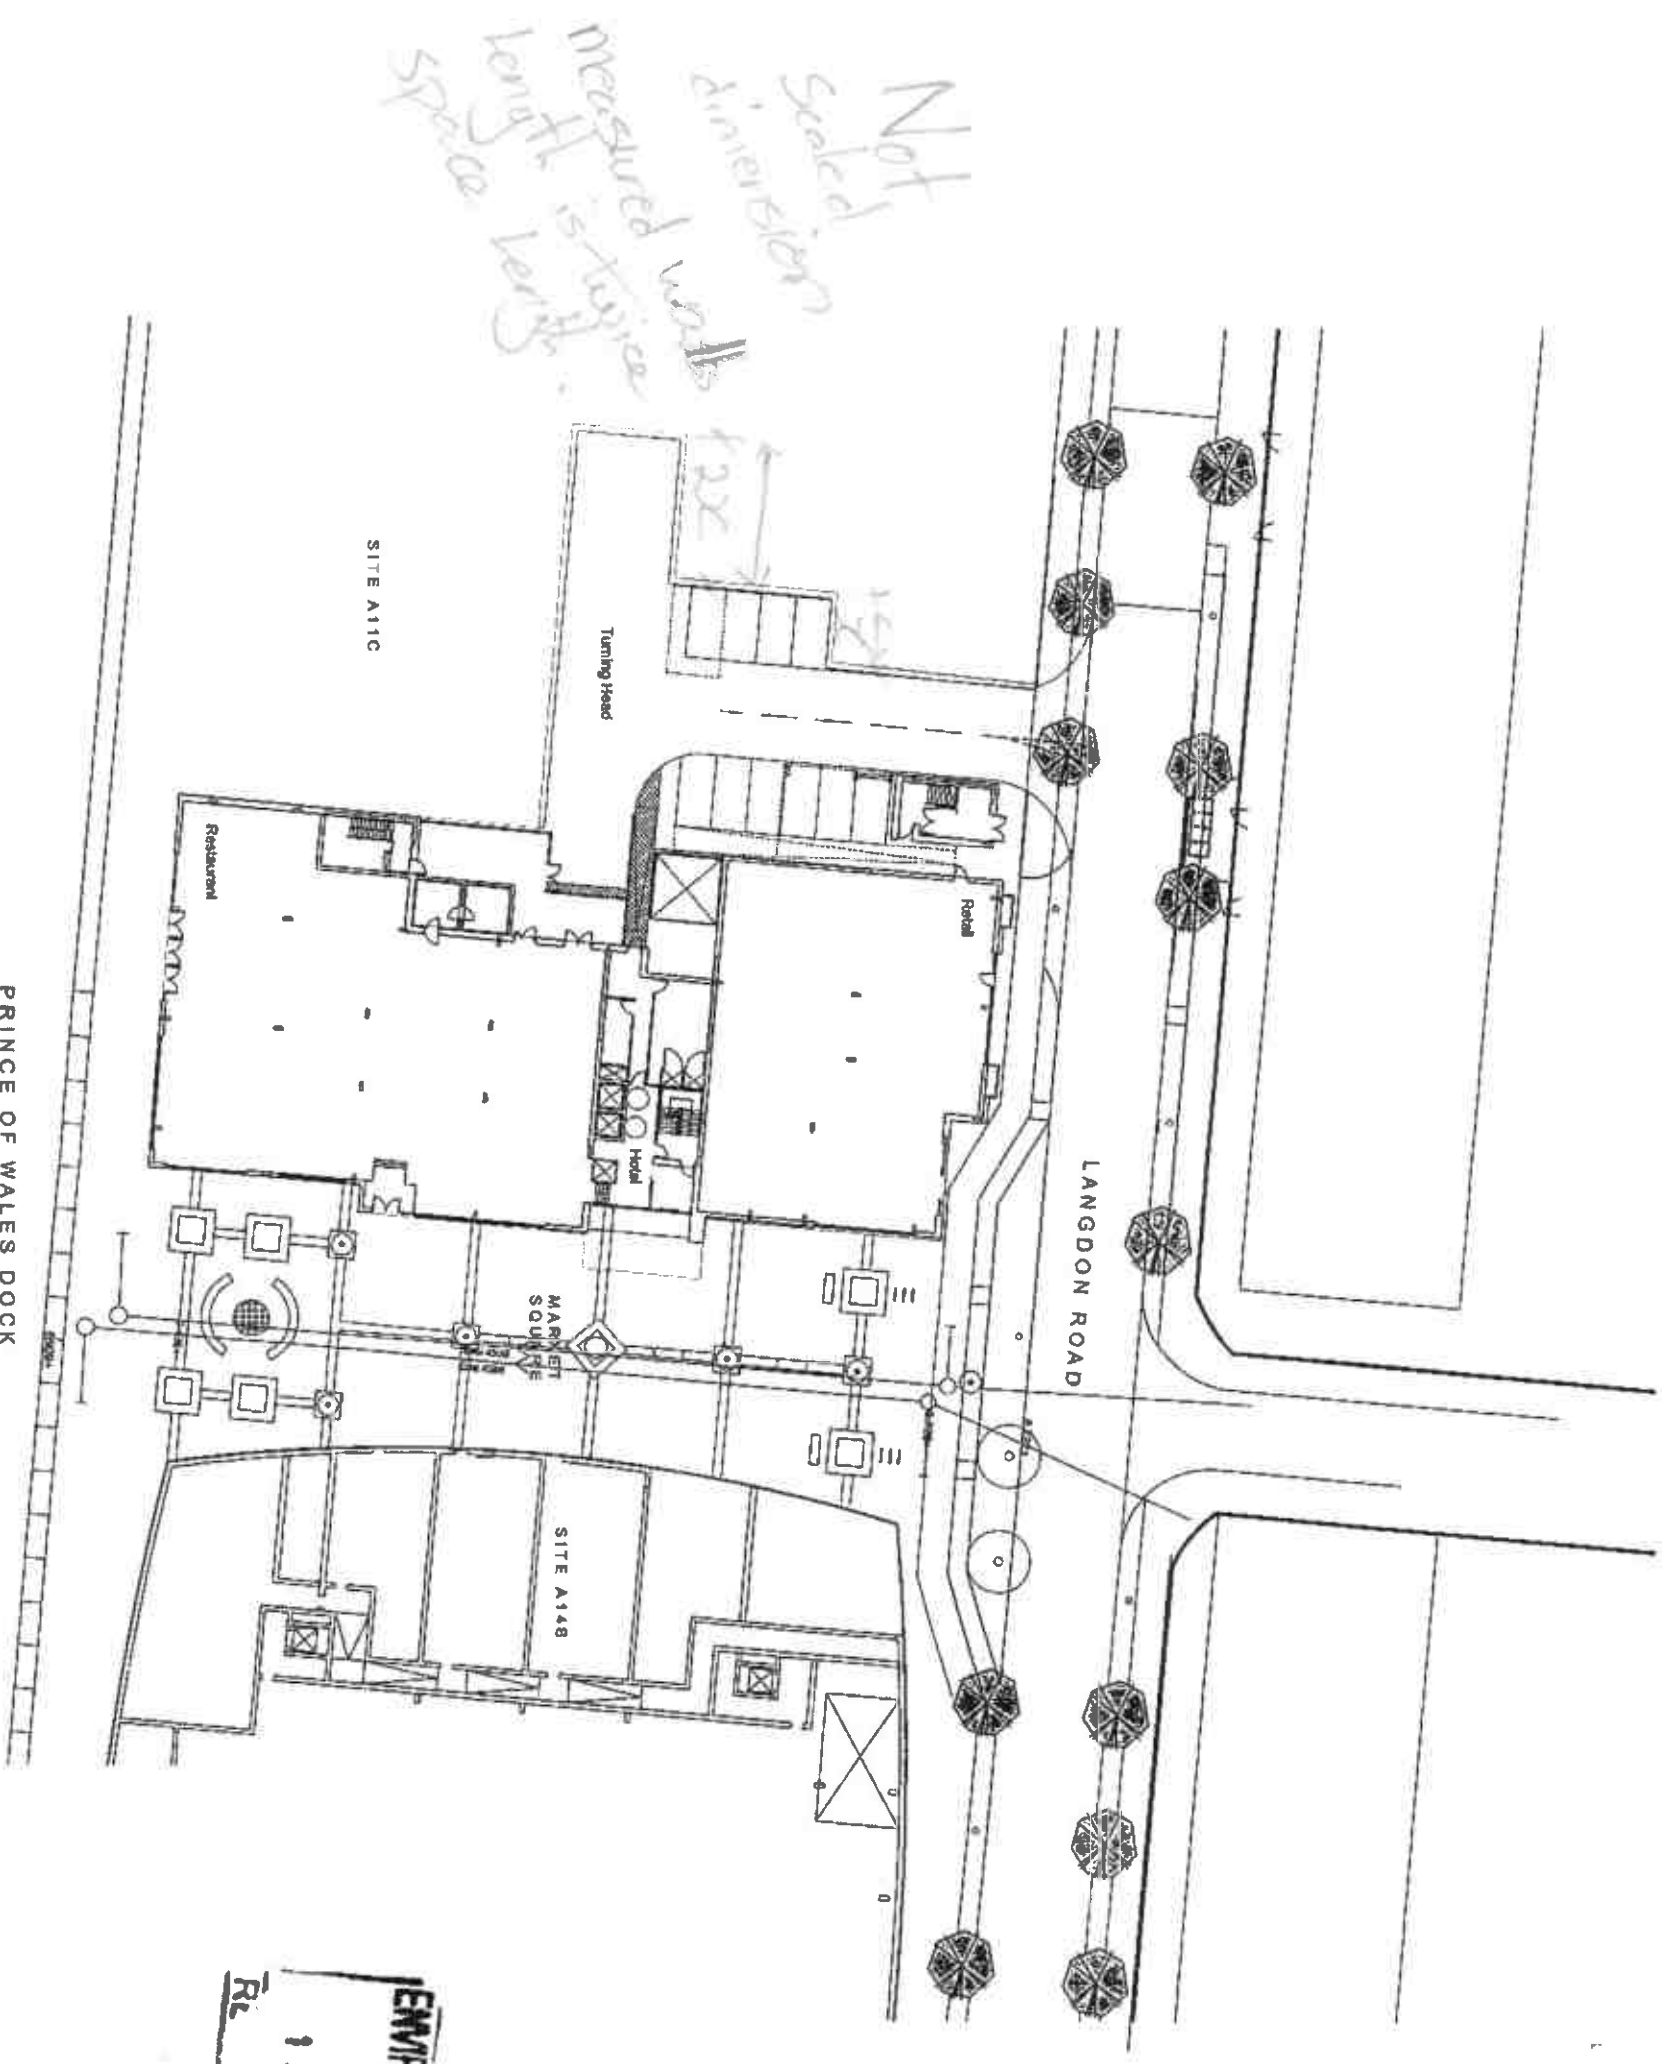

ENVIRONMENT DEPT.
13 NOV 2003
RECEIVED

CWA			
C. W. ARCHITECTS			
Drawing Office, 8 Park Green, Cardiff CF1 3BN			
Tel: 033 20 223123 Fax: 033 20 266167			
Project Title			
Mixed Use Development - SA1			
Drawing Title			
Site Plan			
Drawing Number	Scale	Drawn By	Check
SP136 - P002	1:500 @ A3	cd	September 2003
Rev.	C		