



① 3D View - Car Park



② 3D View - Play area



③ 3D View - Main Entrance



④ 3D View - Main Hall


Property Title Ysgol Yr Afan	Detail GEO MOD	Property Originator Drawn Functional Sanitary Typical Discipline Number Description Status Revision										scale	Drawn	2118883	 Prifysgol Cymru Y Drindod Dewi Sant University of Wales Trinity Saint David	(S0) UNCONTROLLED Not to be used as a reference document Check Status Before Quoting	Revision
		5010 CC XX ZZ D A 1009 GEO MOD 06 A										date	Checked	Prifysgol Cymru Y Drindod Dewi Sant University of Wales Trinity Saint David			
		File Path: C:\Users\JODonnell\OneDrive - Laing O'Rourke\Documents\Personal\University\Year 03\BIM\Assignment Revit\Final\2118883 -										04/16/24	Checker	SAI Cymru SAI Cymru SAI Cymru SAI Cymru			



3 3D Entrance




1 3D Site Plan

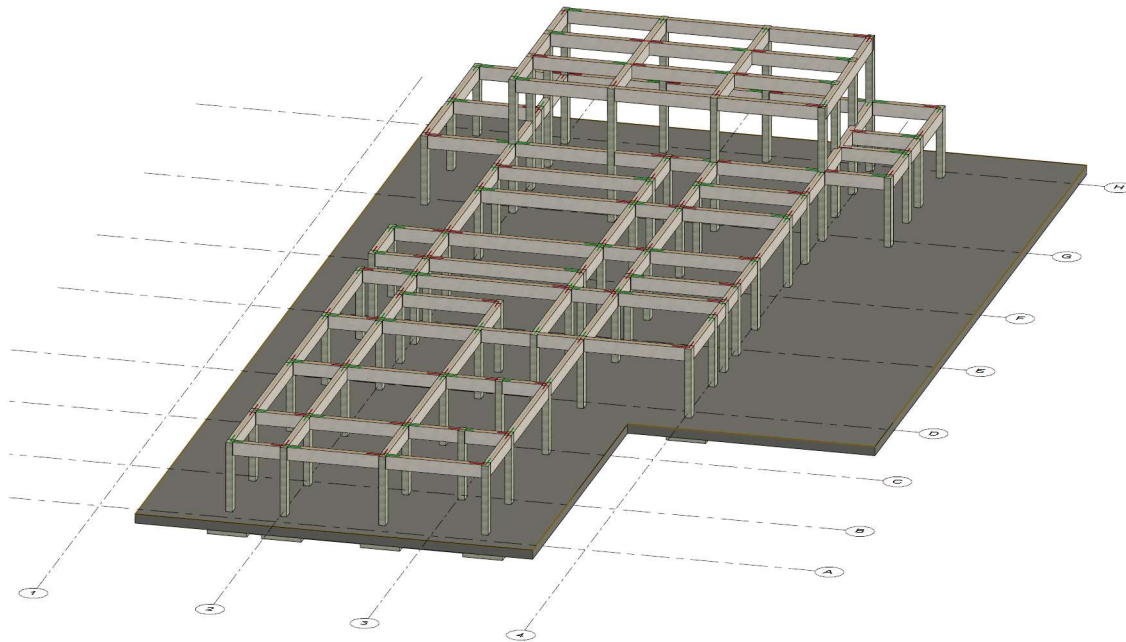

2 3D Structure


Property Title Ysgol Yr Afan	Detail GEO MOD	Property <u> </u> Originator <u> </u> (Drawn) Functional <u> </u> (Drawn) Layout <u> </u> (Drawn) Discipline <u> </u> Number <u> </u> Description <u> </u> Status <u> </u> Revision <u> </u>										Scale	Drawn	Author	 Prifysgol Cymru Y Drindod Dewi Sant University of Wales Trinity Saint David	(S0) UNCONTROLLED Not to be used as a reference document Check Status Before Quoting	Revision <table><tr><td> </td><td> </td></tr></table>		
		5010	CC	XX	ZZ	D	C	2001	GEO MOD	Approved	A	Date	Checked	Prifysgol Cymru Y Drindod Dewi Sant University of Wales Trinity Saint David					
File Path: C:\Users\JODonnell\OneDrive - Laing O'Rourke\Documents\Personal\University\Year 03\BIM\Assignment Revit\Final\2118883 - Ysgol Yr Afan - Structural.rvt										04/25/24	Checker	Prifysgol Cymru Y Drindod Dewi Sant University of Wales Trinity Saint David							

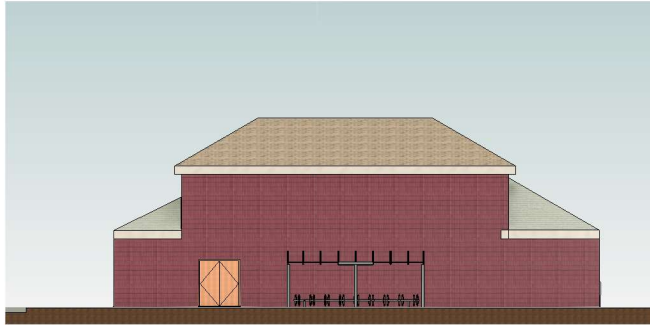

1 Elevation 1 - South
1 : 100




3 3D View Proposed

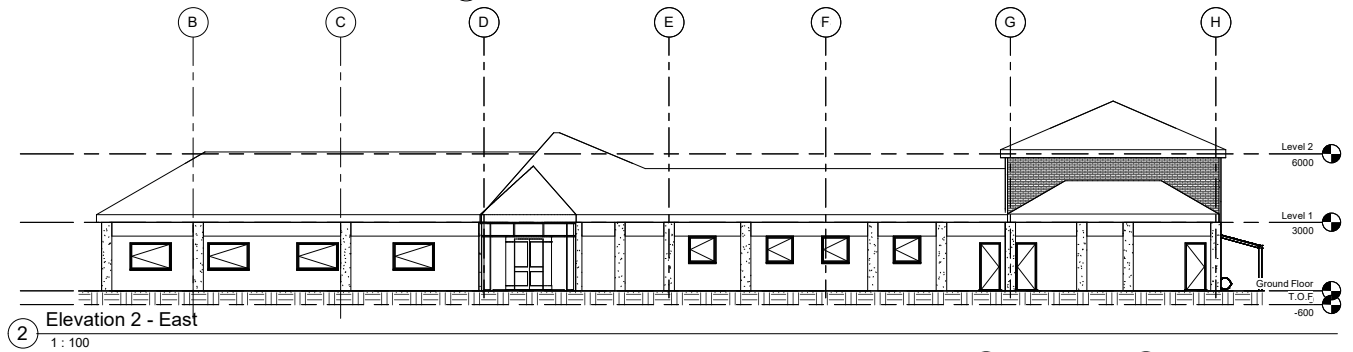

2 Elevation 2 - East
1 : 100











4 Elevation 4 - West
1 : 100

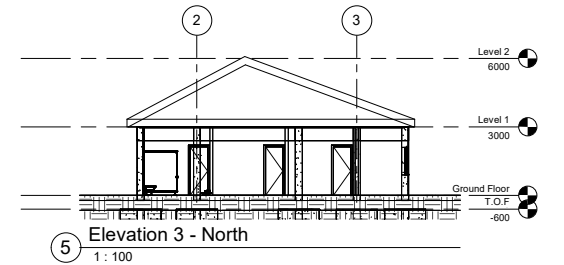

5 Elevation 3 - North
1 : 100

Property Title Ysgol Yr Afan	Detail SITE	Property — Originator — (Drawn) Functional Breakdown — (Surreal) Spatial Breakdown — (Type) Form — Discipline — Number — Description — Status — Revision 5010 — CC — XX — ZZ — D — A — 0002 — SITE — 06 — A File Path: C:\Users\JODonnell\OneDrive - Llang Ofourke\Documents\Personal\University\Year 03\BIM\Assignment Revit\Final\2118883 - Ysgol Yr Afan - Architect.rvt	Scale 1 : 100 Date 03/12/24	Drawn Author 2118883 Checked Prifysgol Cymru Y Drindod Dewi Sant University of Wales Trinity Saint David Checker Siti Cooper 4610 Newport Cardiff SA1 1PP	 Prifysgol Cymru Y Drindod Dewi Sant University of Wales Trinity Saint David	(S0) UNCONTROLLED Not to be used as a reference document Check Status Before Quoting	Rev/Issued By Reason
--	-----------------------	--	---	--	--	---	--


Property Title Ysgol Yr Afan	Detail GA PLAN	Property — Originator — 2nd/3rd Functional Breakdown* (Level) Spatial Breakdown* — (Type) Form — Discipline — Number — Description — Status — Revision 5010 — CC — XX — ZZ — D — C — 0001 — GA PLAN — 06 —	Scale As Indicated Date 04/16/24	Drawn Author Checked Checker	 Prifysgol Cymru Y Drindod Dewi Sant University of Wales Trinity Saint David	(S0) UNCONTROLLED Not to be used as a reference document Check Status Before Quoting	File Path: C:\Users\JODonnell\OneDrive - Llangorour\Documents\Personal\University\Year 03\BIM\Assignment Revit\Final\2118863 - Ysgol Yr Afan - Revit.rvt File Name Revision
--	--------------------------	---	--	--	--	---	---

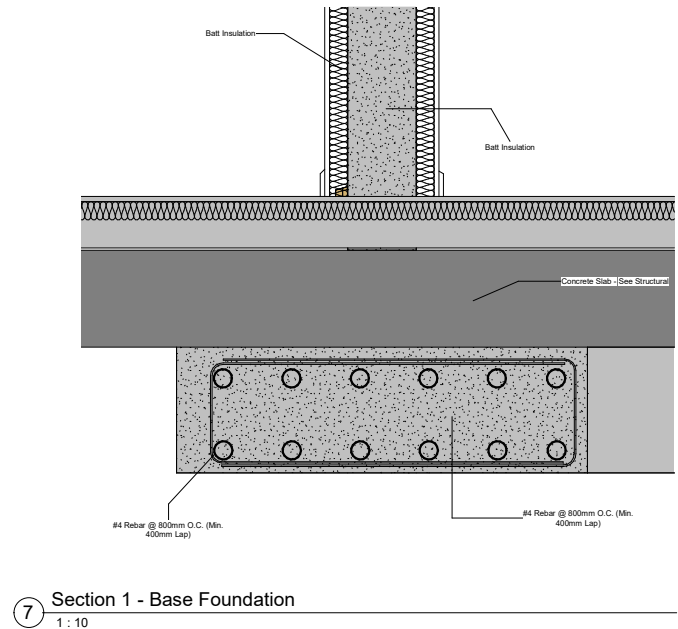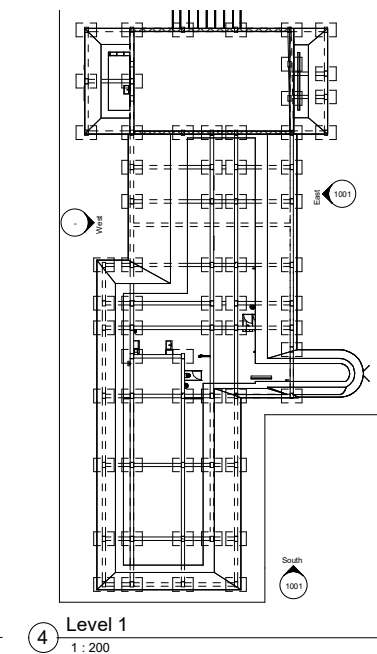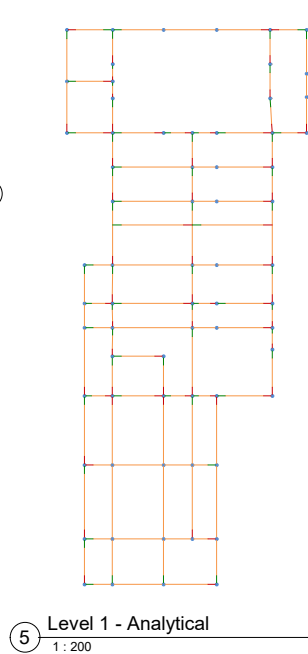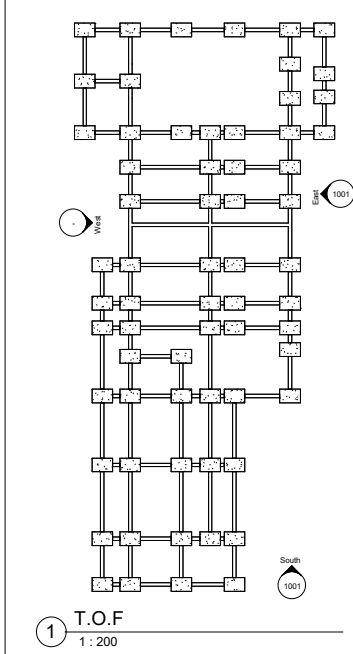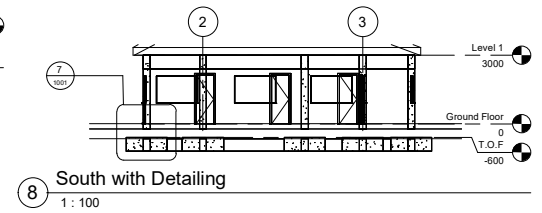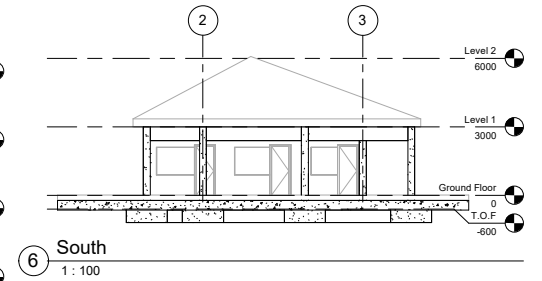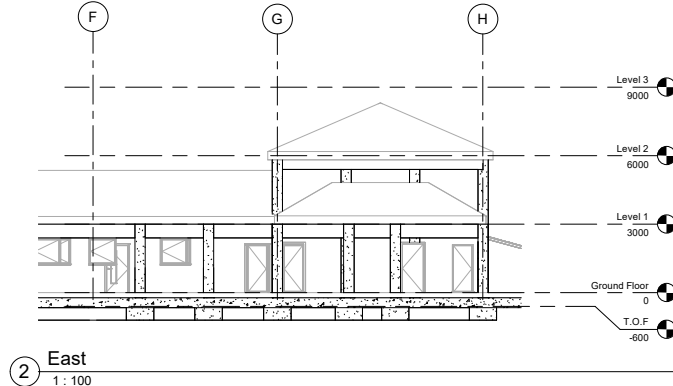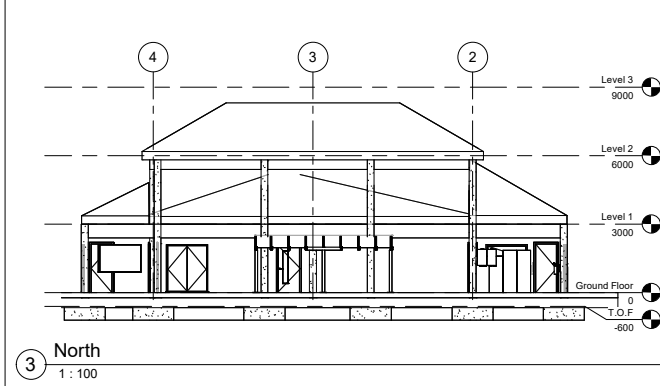

Property Title Ysgol Yr Afan	Detail SITE	Property Originator 5910 CC XX ZZ D S 1001 SITE Approved Discipline Number 1001 SITE Approved Revision 1 Approved	Scale As Indicated 14/04/24 Drawn Author 2118883 Checked Checker	Prifysgol Cymru Y Drindod Dewi Sant University of Wales Trinity Saint David	(S0) UNCONTROLLED Not to be used as a reference document Check Status Before Quoting	Rev/Issued Reason
--	-----------------------	---	---	--	---	--



① 3D View (6) Kitchen

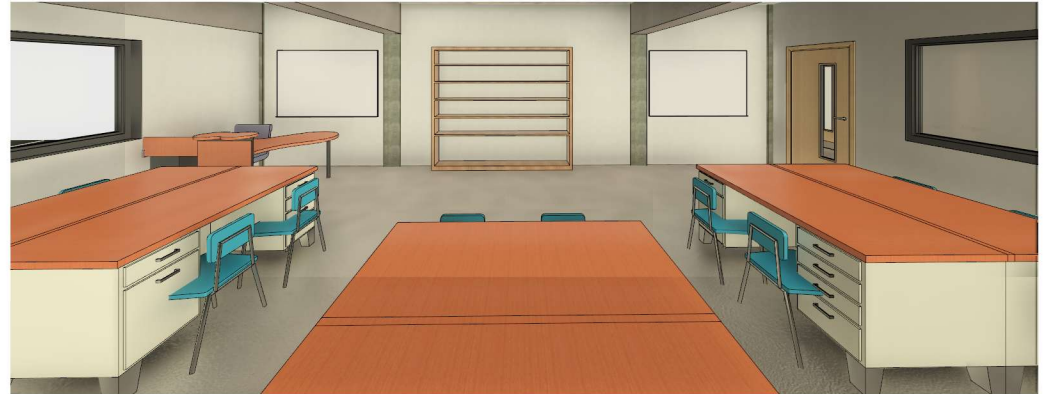

④ 3D View (32) Reception



③ 3D View - (13) Staff room



② 3D View (8) Infant Class 2

Property Title Ysgol Yr Afan	Detail FINISHES	Property Originator (Drawn) (Status) (Type) Discipline Number Description Status Revision Functional Breakdown Form 5010 CC XX ZZ D A 1004 FINISHES 06 — File Path: C:\Users\JODonnell\OneDrive - Laing O'Rourke\Documents\Personal\University\Year 03\BIM\Assignment Revit\Final\211883 -										Scale	Drawn	 Prifysgol Cymru Y Drindod Dewi Sant University of Wales Trinity Saint David	(S0) UNCONTROLLED Not to be used as a reference document Check Status Before Quoting	Revision
		date	Author													
		04/10/24	Checker													