


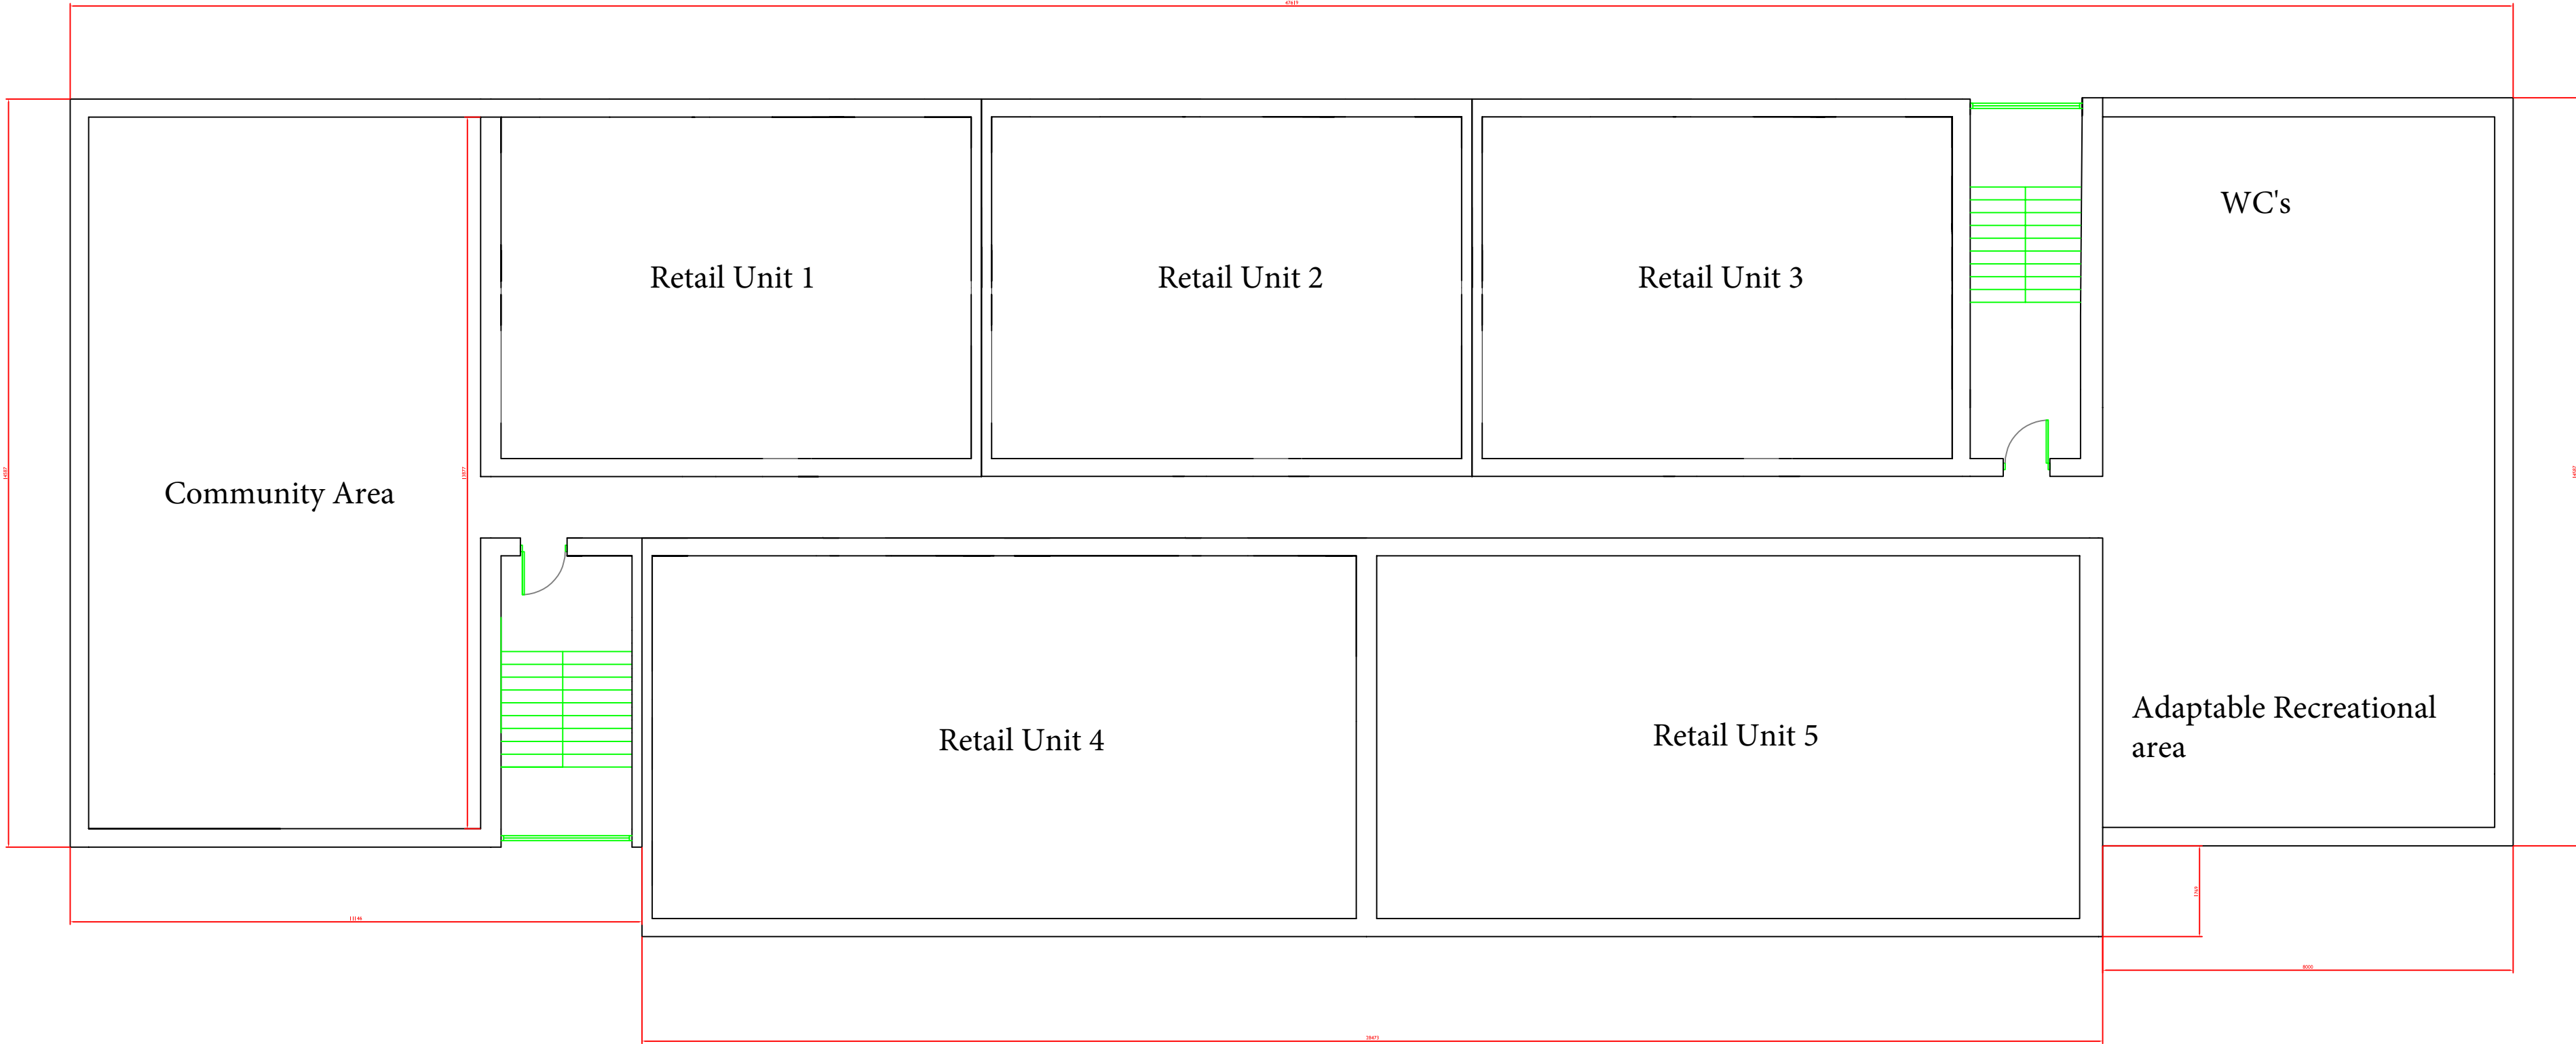

Construction

Rev	Description	Date
Client		
Project		
Data Bell Construction Ground Floor Plans		
Title		
Drawn By	Date	Job No
LT	26.04.21	
Scale	DO NOT SCALE	Drawing No
1:100 - A2		001