

Project Name: Ysgol Twyn

UPRN Code: 5016

Originator Code: UWTSD

Discipline : A

Drawn By: Louis

Checked By: King
Gavin

Date: Traylor
21/04/26

Project Status: RIBA STAGE 1




Detail

Proposed Site Plan


scale	1 : 500
date	04/17/26

Prifysgol Cymru Y Drindod Dewi Sant
University of Wales Trinity Saint David

SA1 Campus
King's Road
Swansea
SA1 8HO

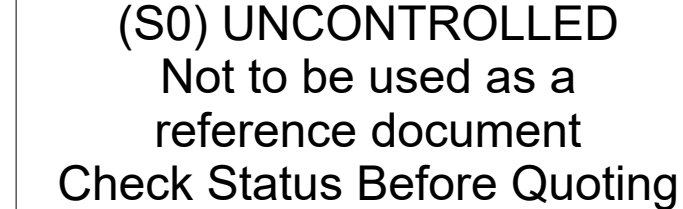

Rev/Date/By

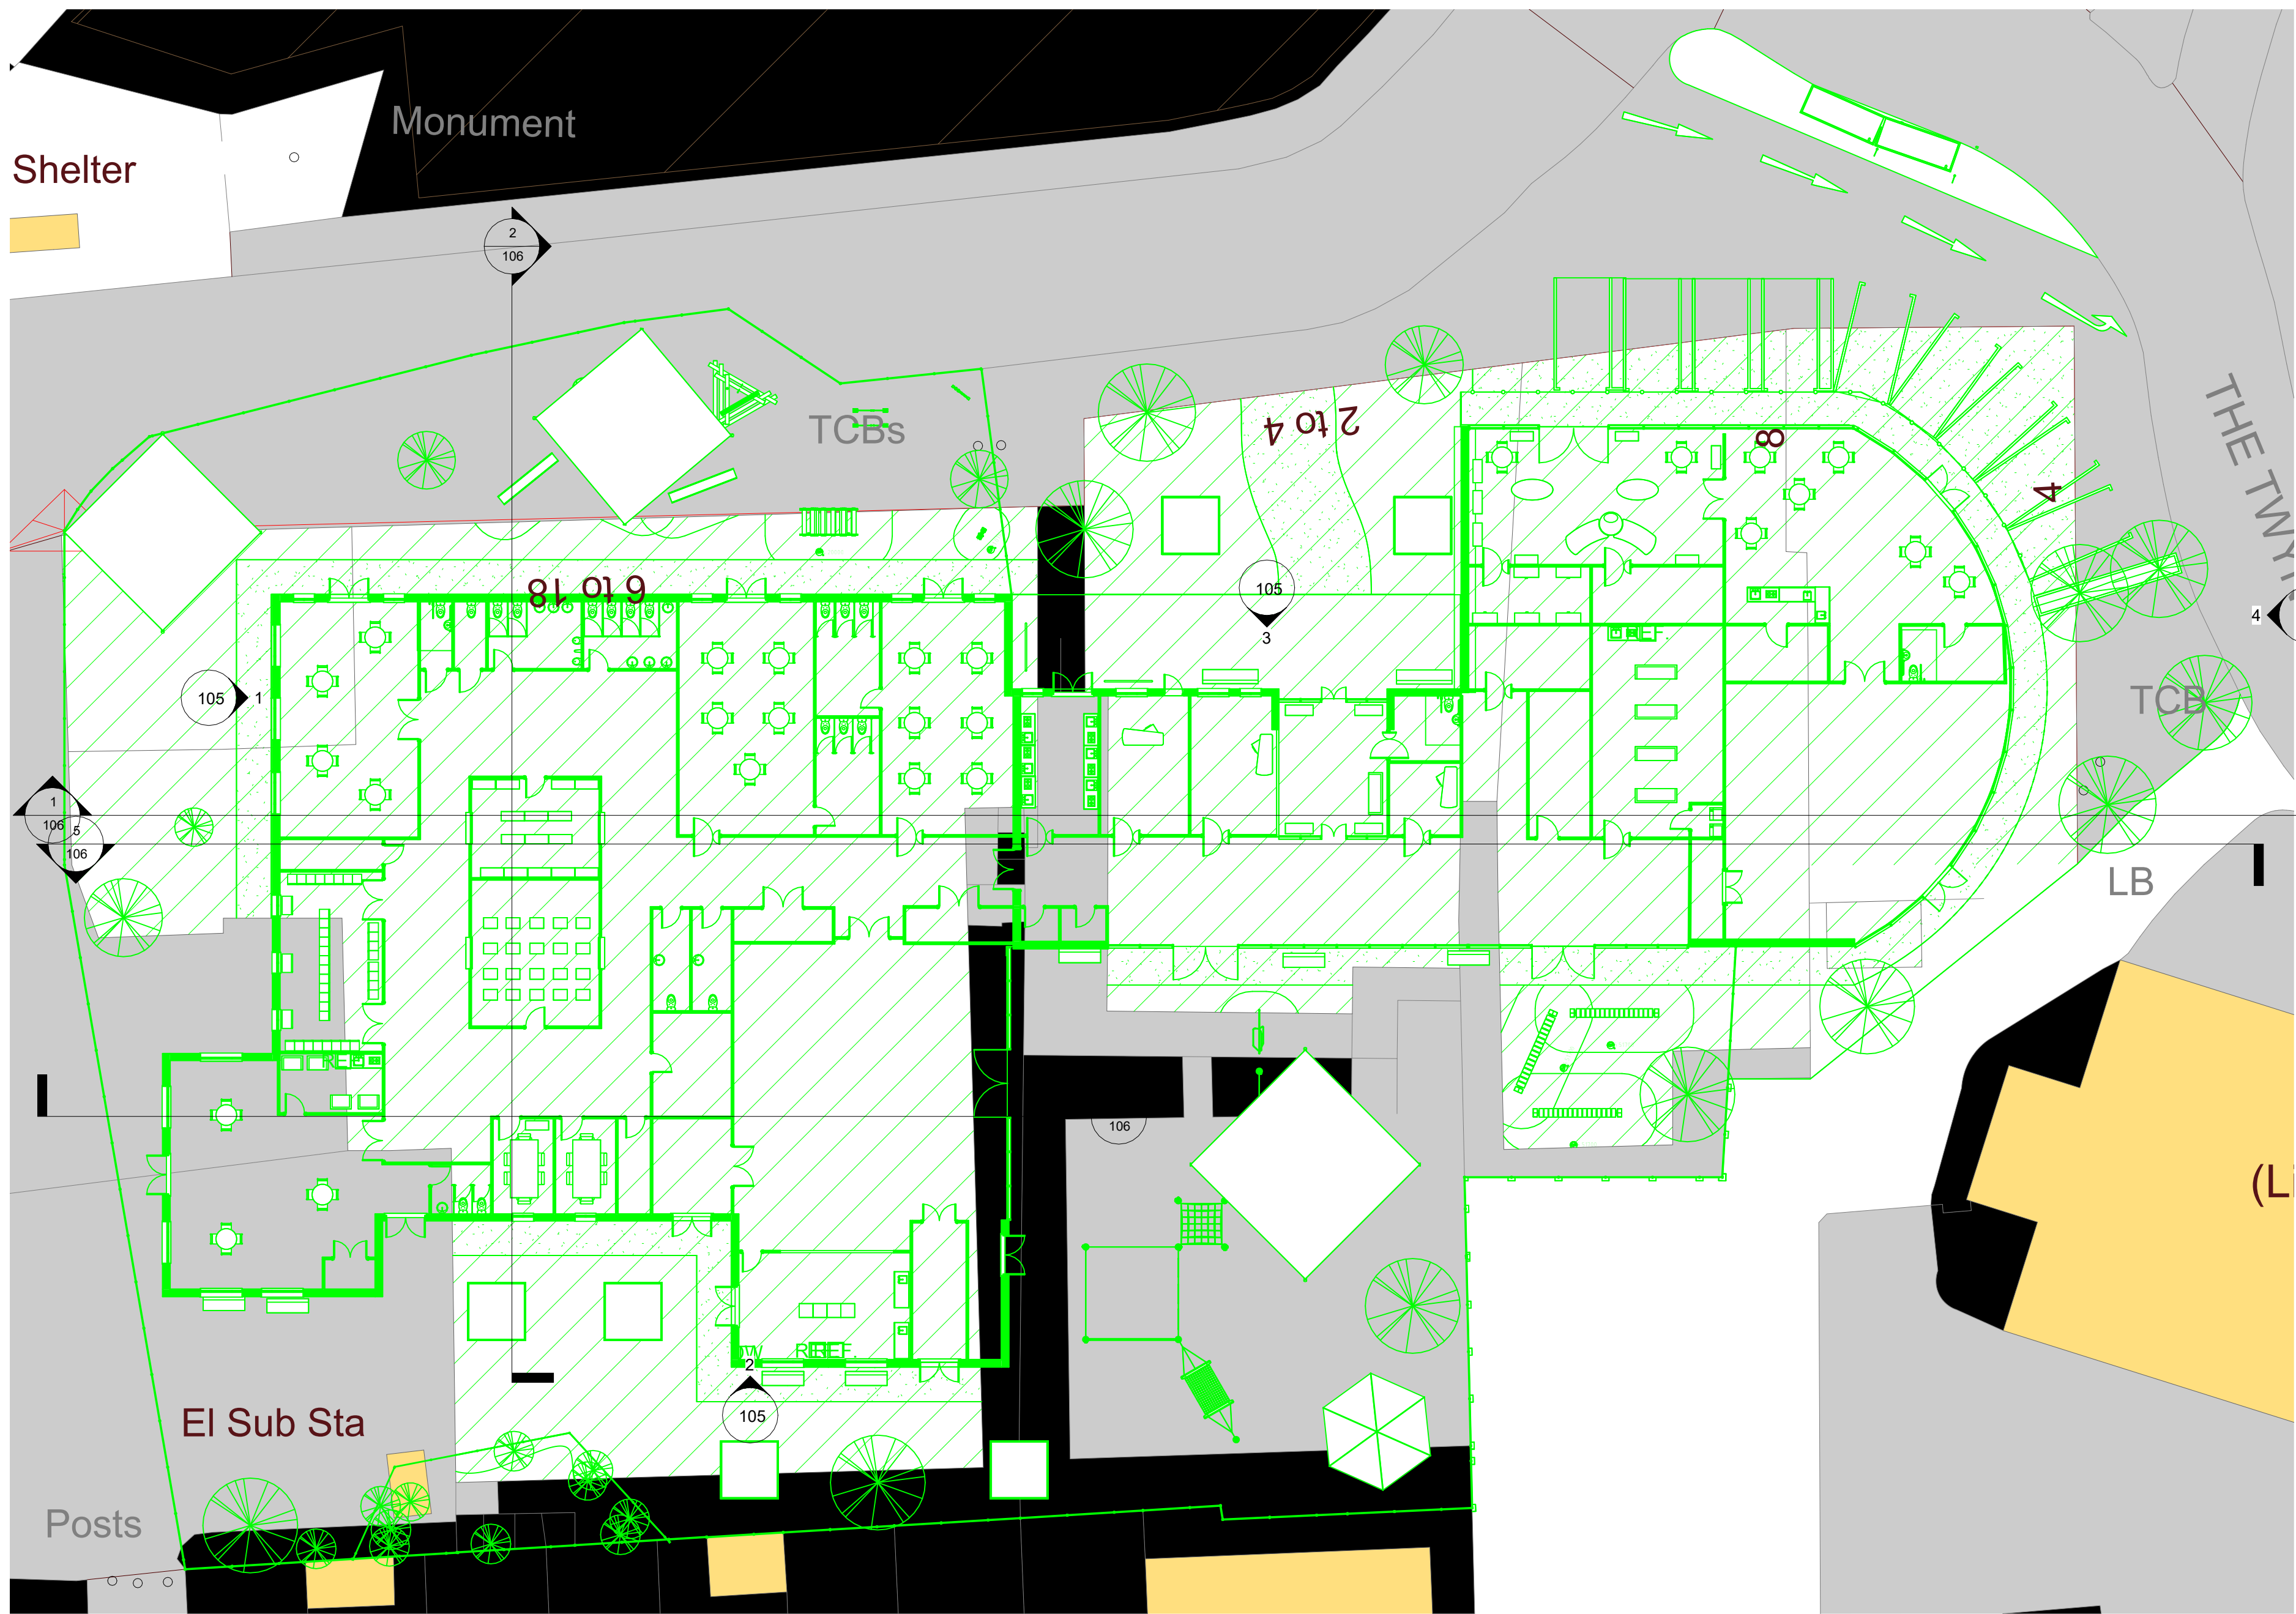


1 Finished Floor Works Plan
1 : 200



1 Finished Floor Existing Plan
1 : 200


2 Finished Floor Demoshed Plan
1 : 200

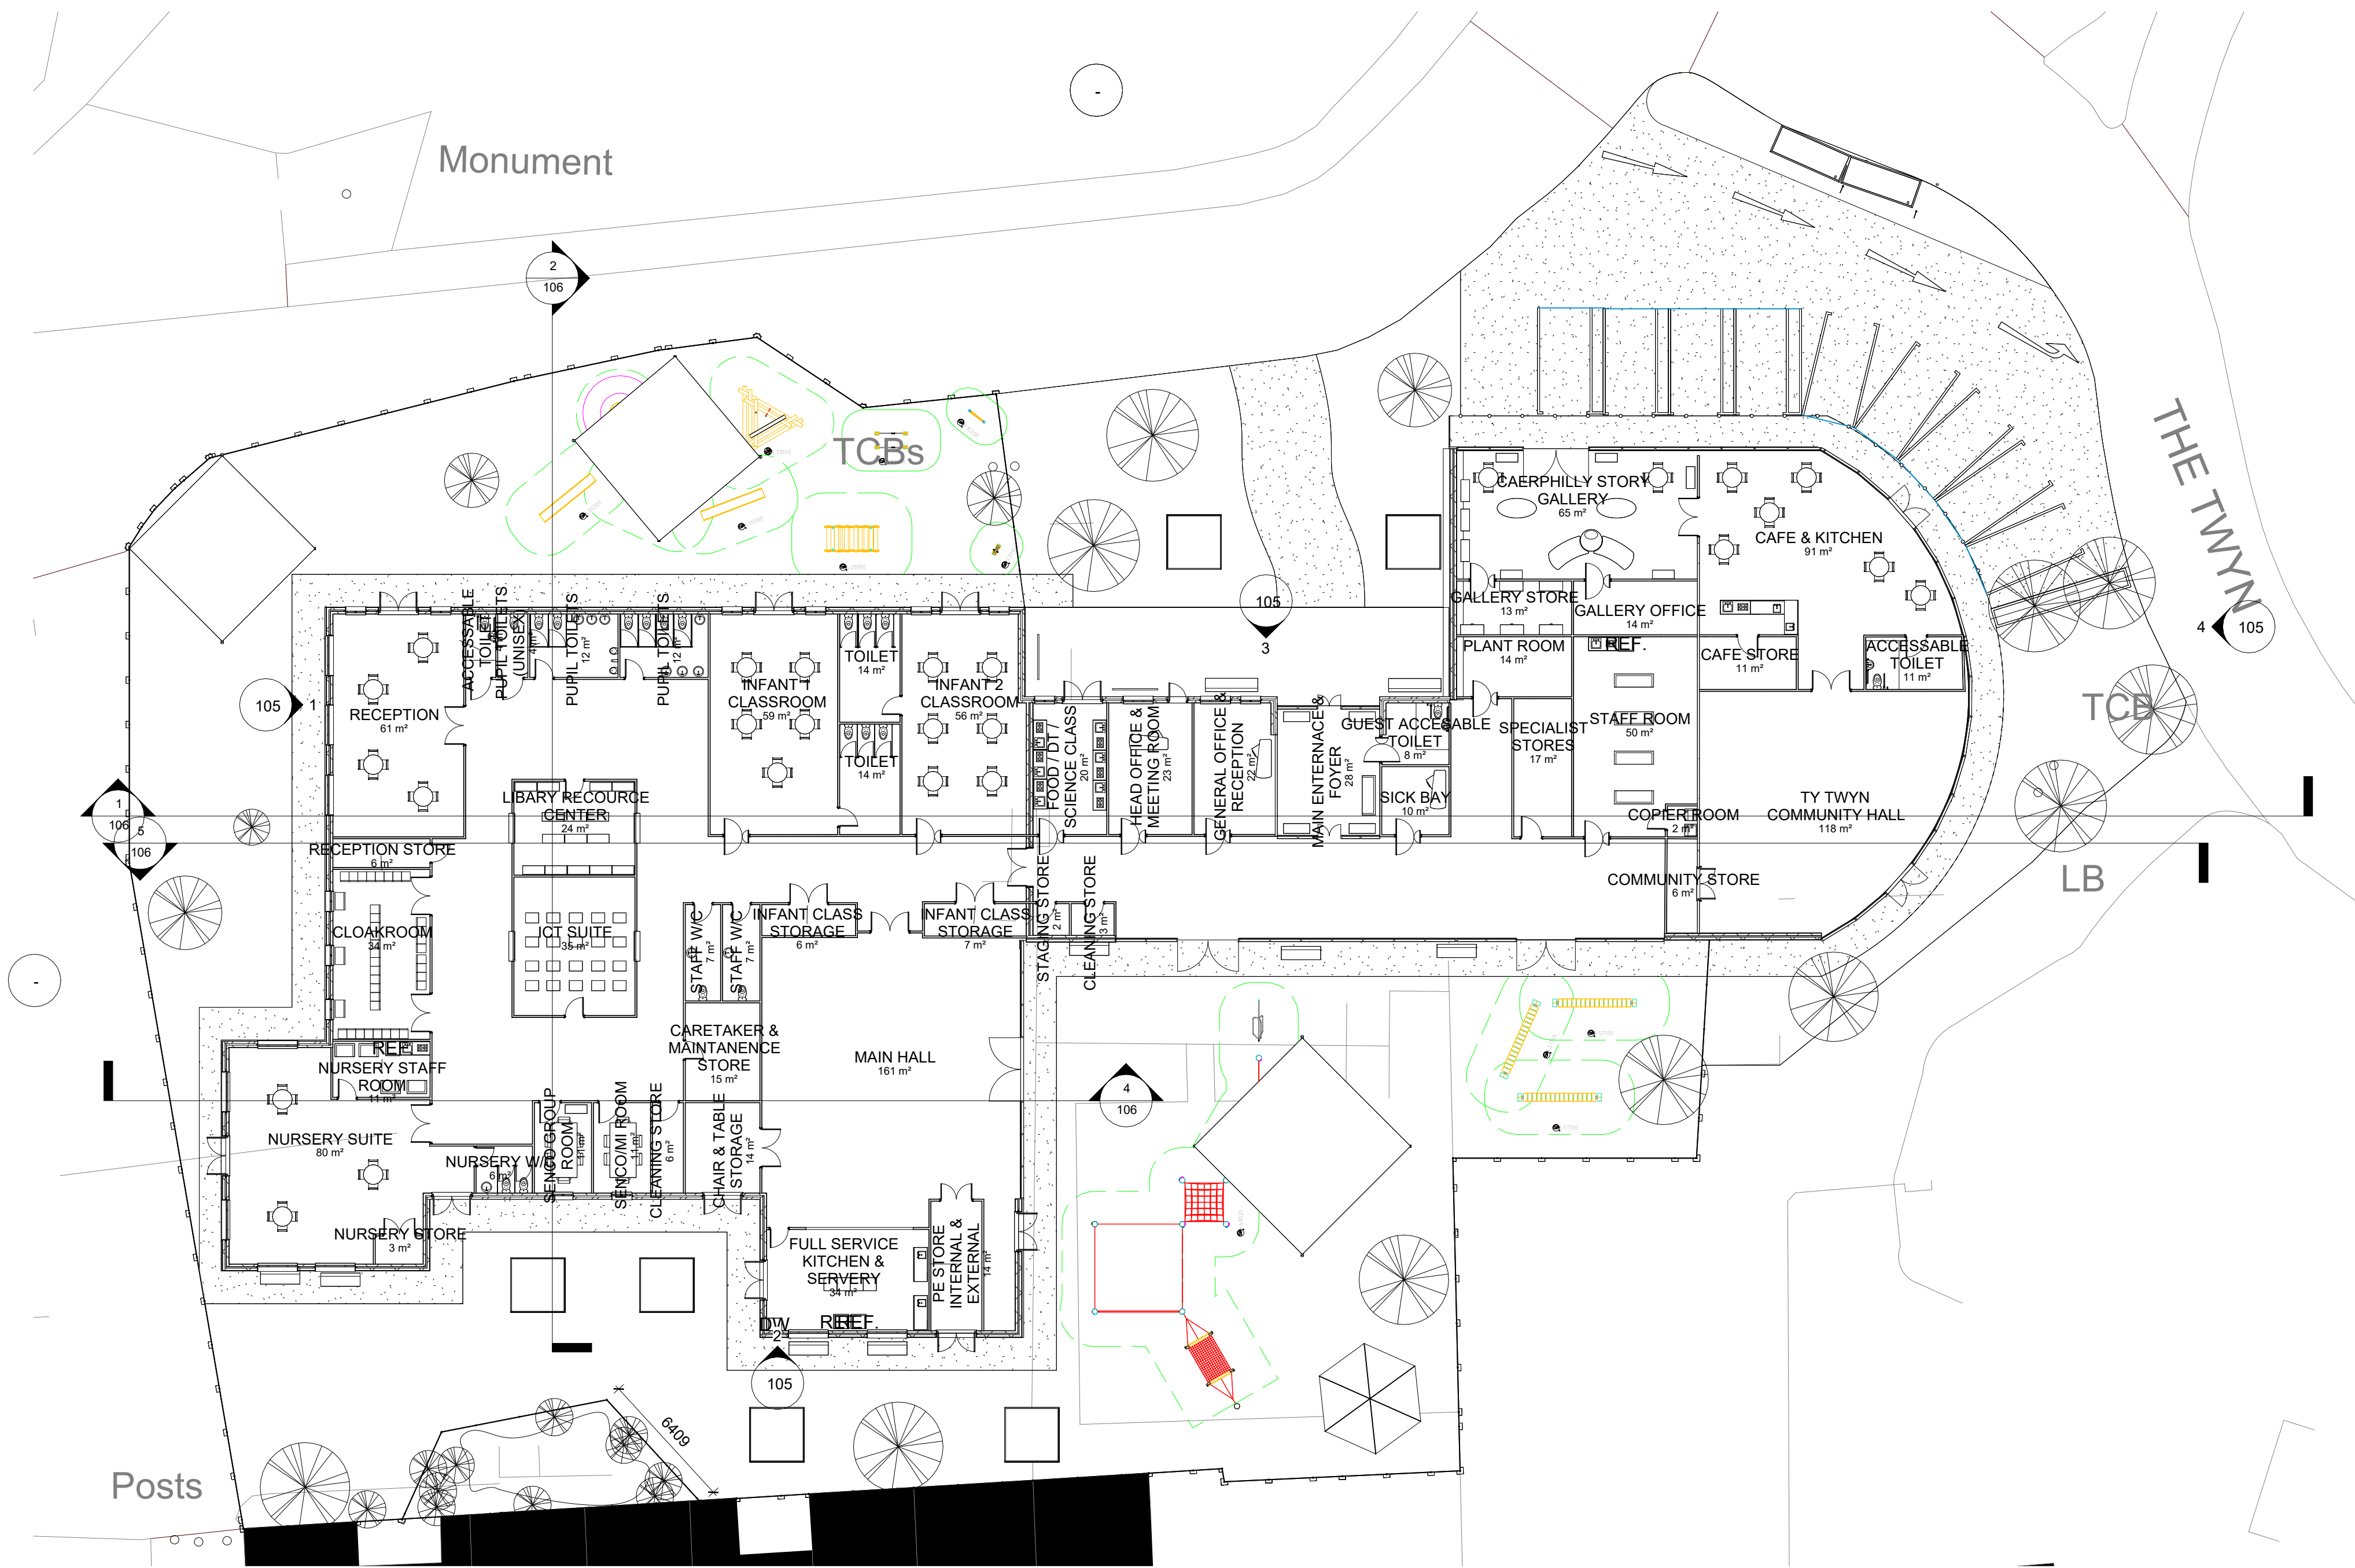


1 Finished Floor Proposed Plan
1 : 200



Long Section
1 : 200

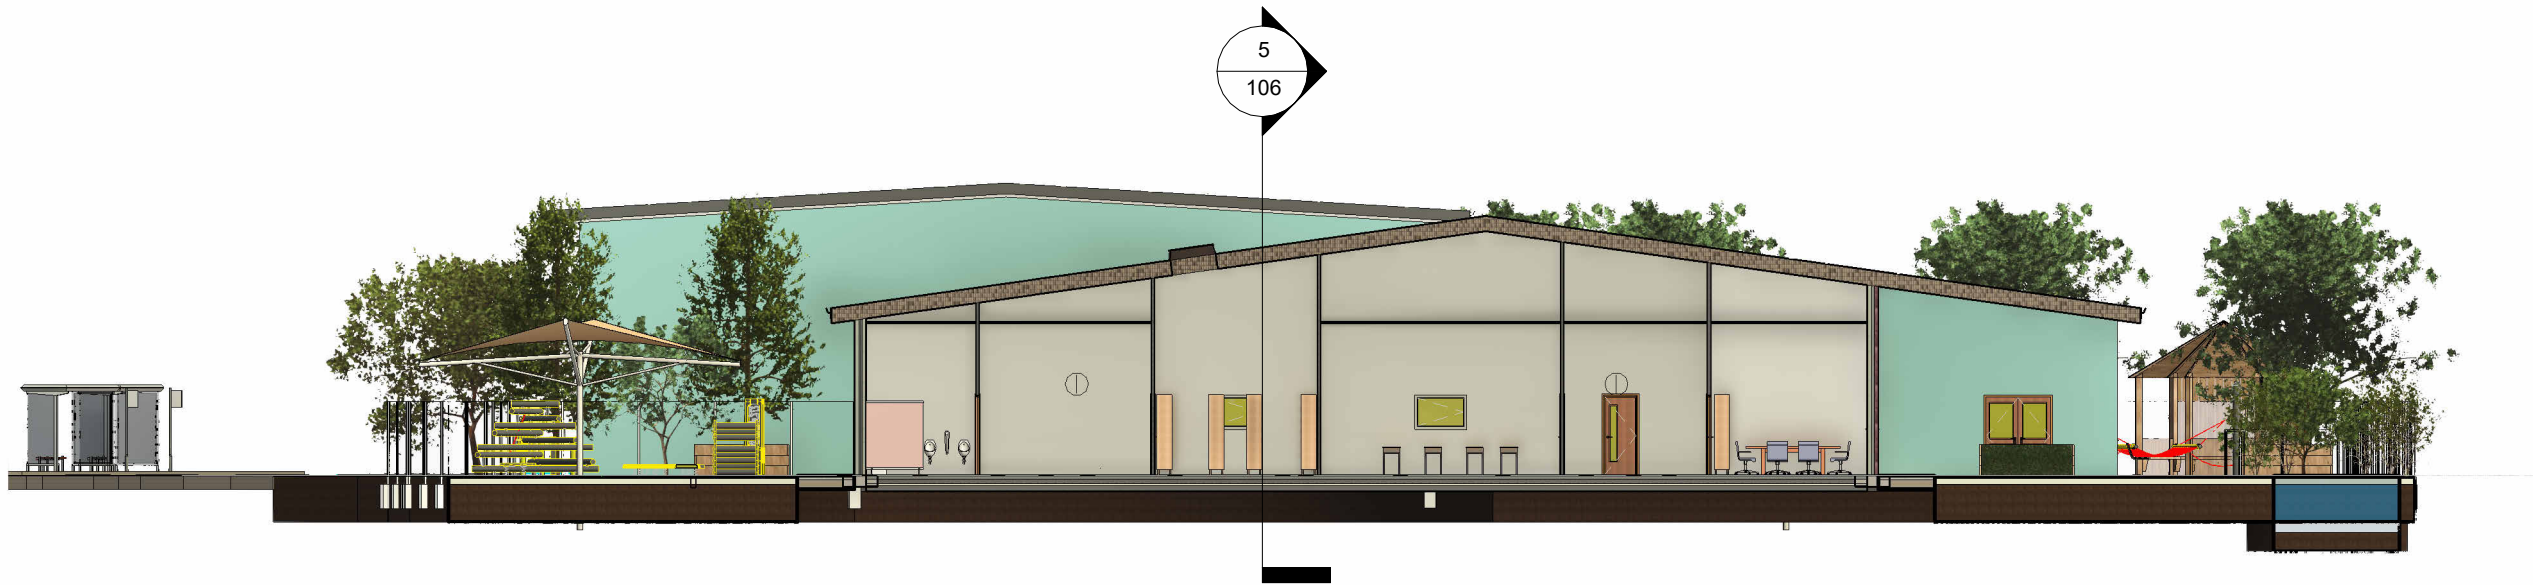


Short Section
1 : 200

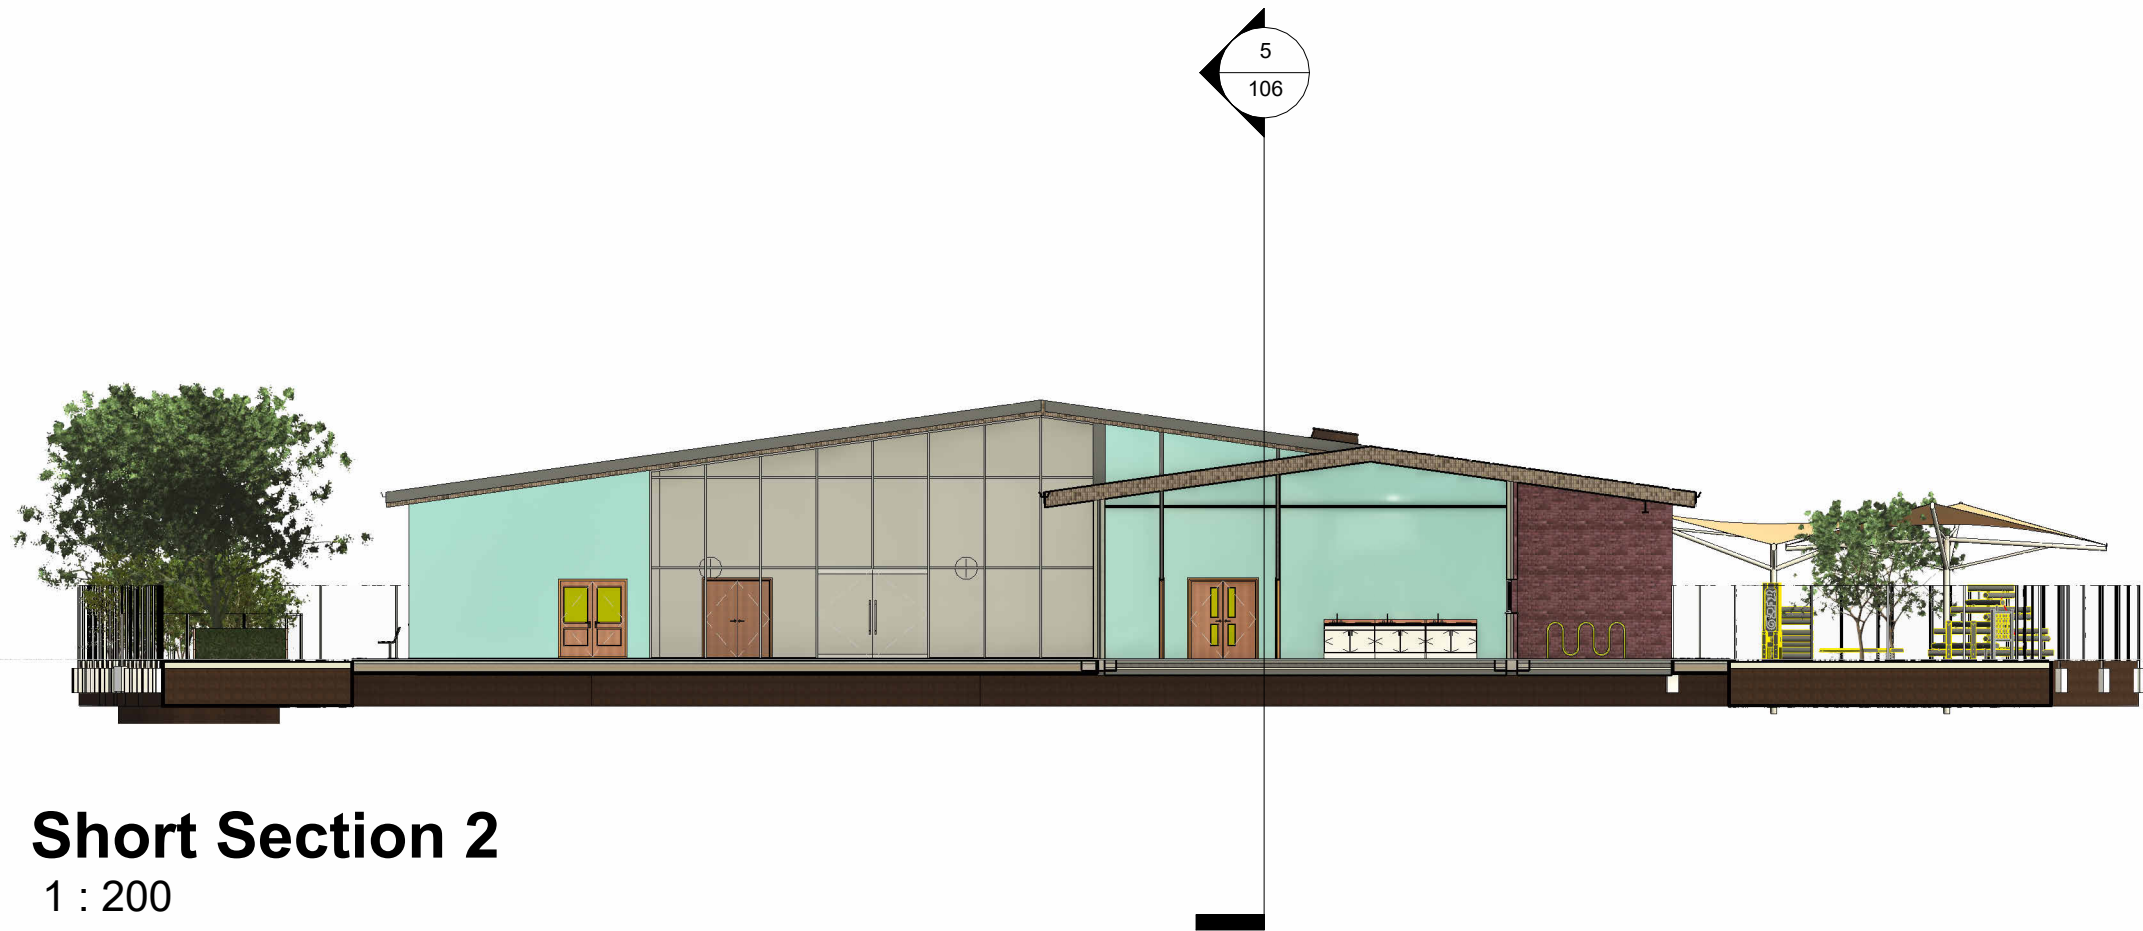

Short Section 2
1 : 200




Long Section 2
1 : 200

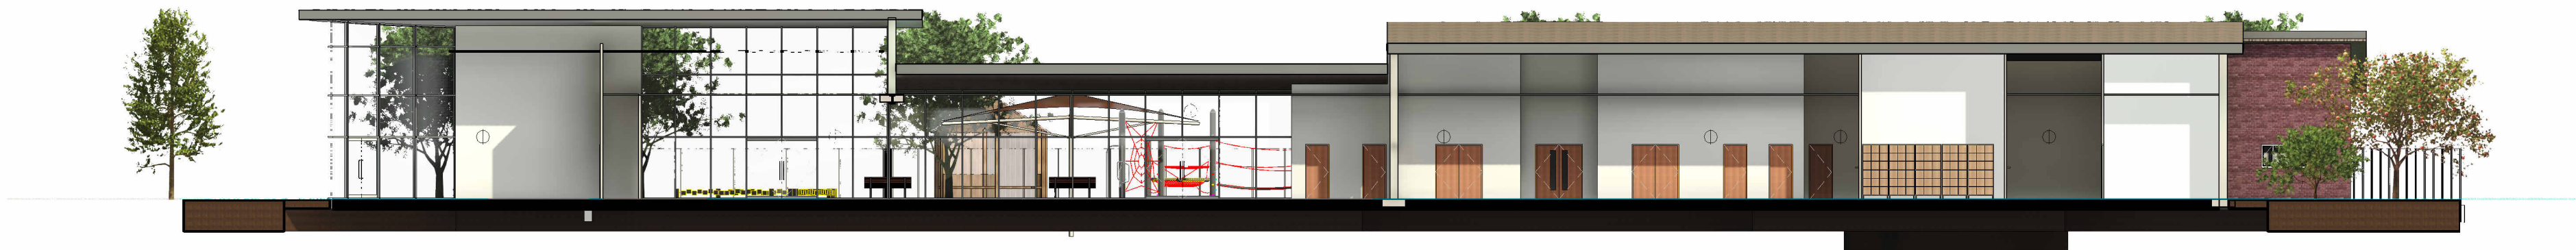

Long Section 3
1 : 200


Property Title	Detail	Property — Originator — (zone) Functional Breakdown — (Level) Spatial Breakdown — (Type) Form — Discipline — Number — Description — Status — Revision	scale 1 : 200	drawn Author		 Prifysgol Cymru Y Drindod Dewi Sant University of Wales Trinity Saint David	(S0) UNCONTROLLED Not to be used as a reference document Check Status Before Quoting	Rev/Date/By
Ysgol Twyn	Section (Long & Short)	5016 — UWTS — XX — ZZ — M — Designer106 — Section (Long & Short) — RIBA STAGE 1	date 04/26/26	checked	Prifysgol Cymru Y Drindod Dewi Sant University of Wales Trinity Saint David			Revision
		File Path: T:\Tenancy Change folder\LOUIS KING\UNI\SCORINGSHEETS,CERTS,CAPITAL,WHQS2024\UNI COURSEWORK NOTES\25-26 YR2\BIM ACBA 5016\ASSIGNMENT 2\BIM ASS - Architectural.0042.rvt		Checker	SA1 Campus King's Road Swansea SA1 8HO			

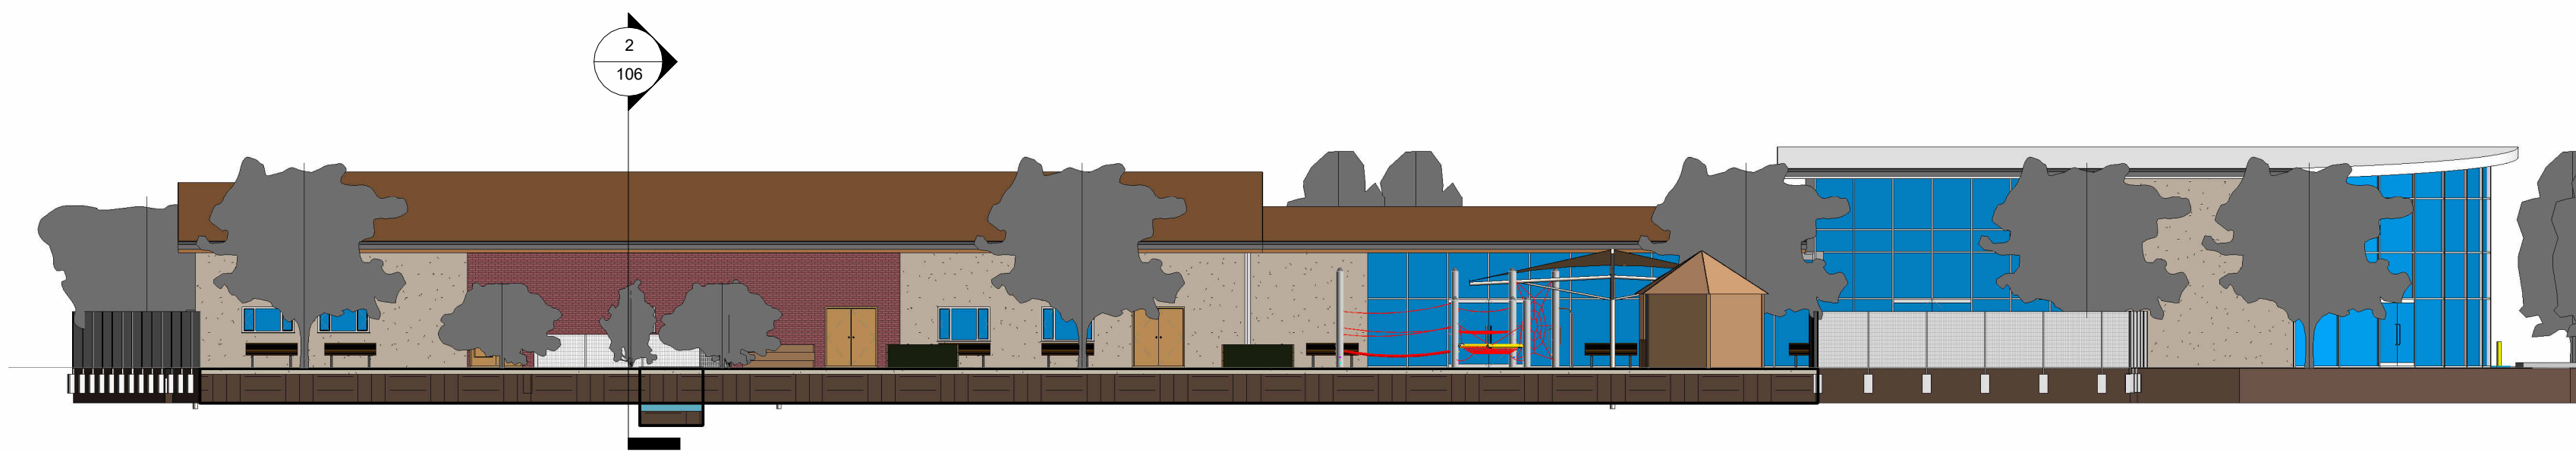


NORTH
1 : 200



SOUTH
1 : 200

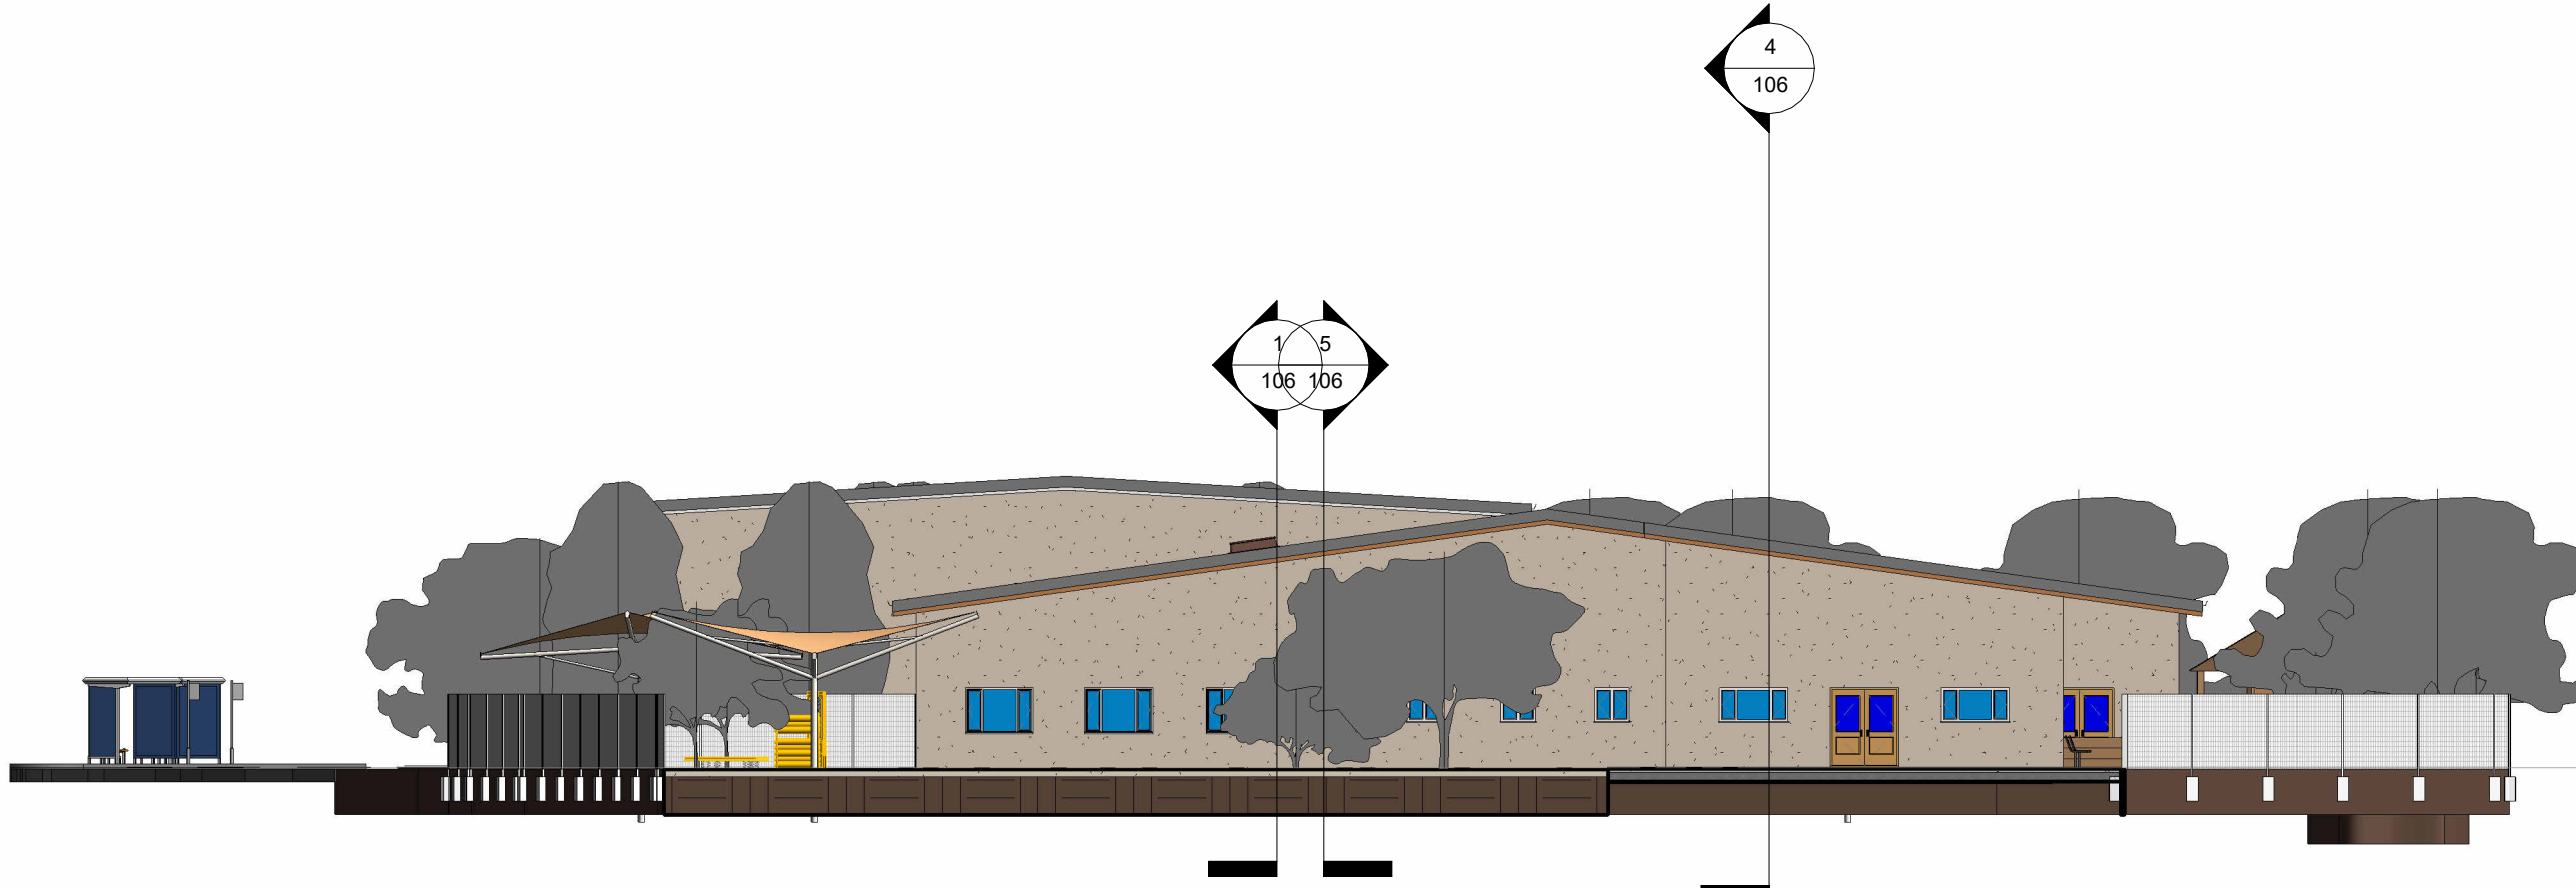

EAST
1 : 200

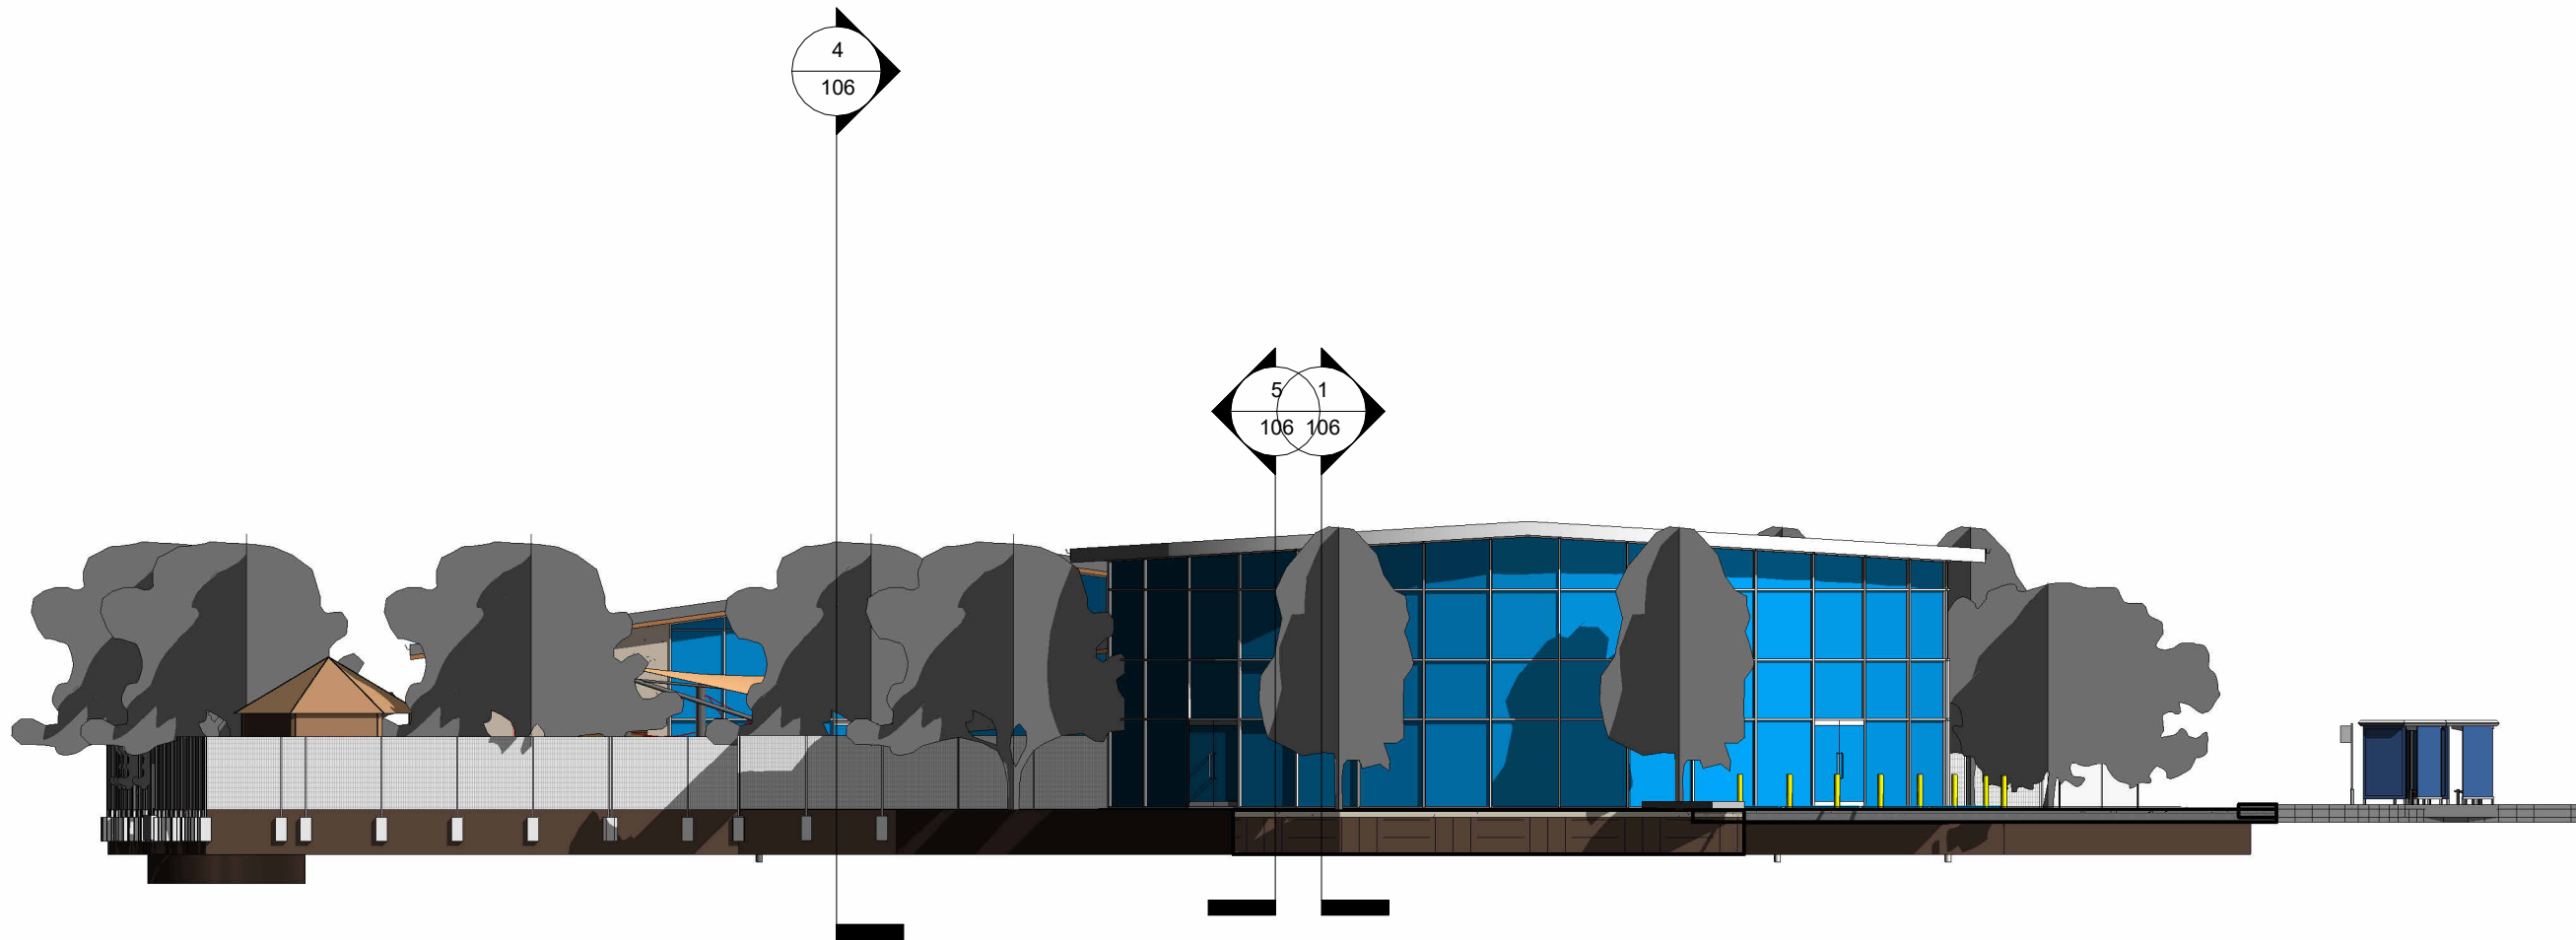

WEST
1 : 200



3D RENDER 1
1 : 1



3D RENDER 2
1 : 1



3D RENDER 3
1 : 1




3D RENDER 5
1 : 1




3D RENDER 4
1 : 1




3D RENDER 6
1 : 1

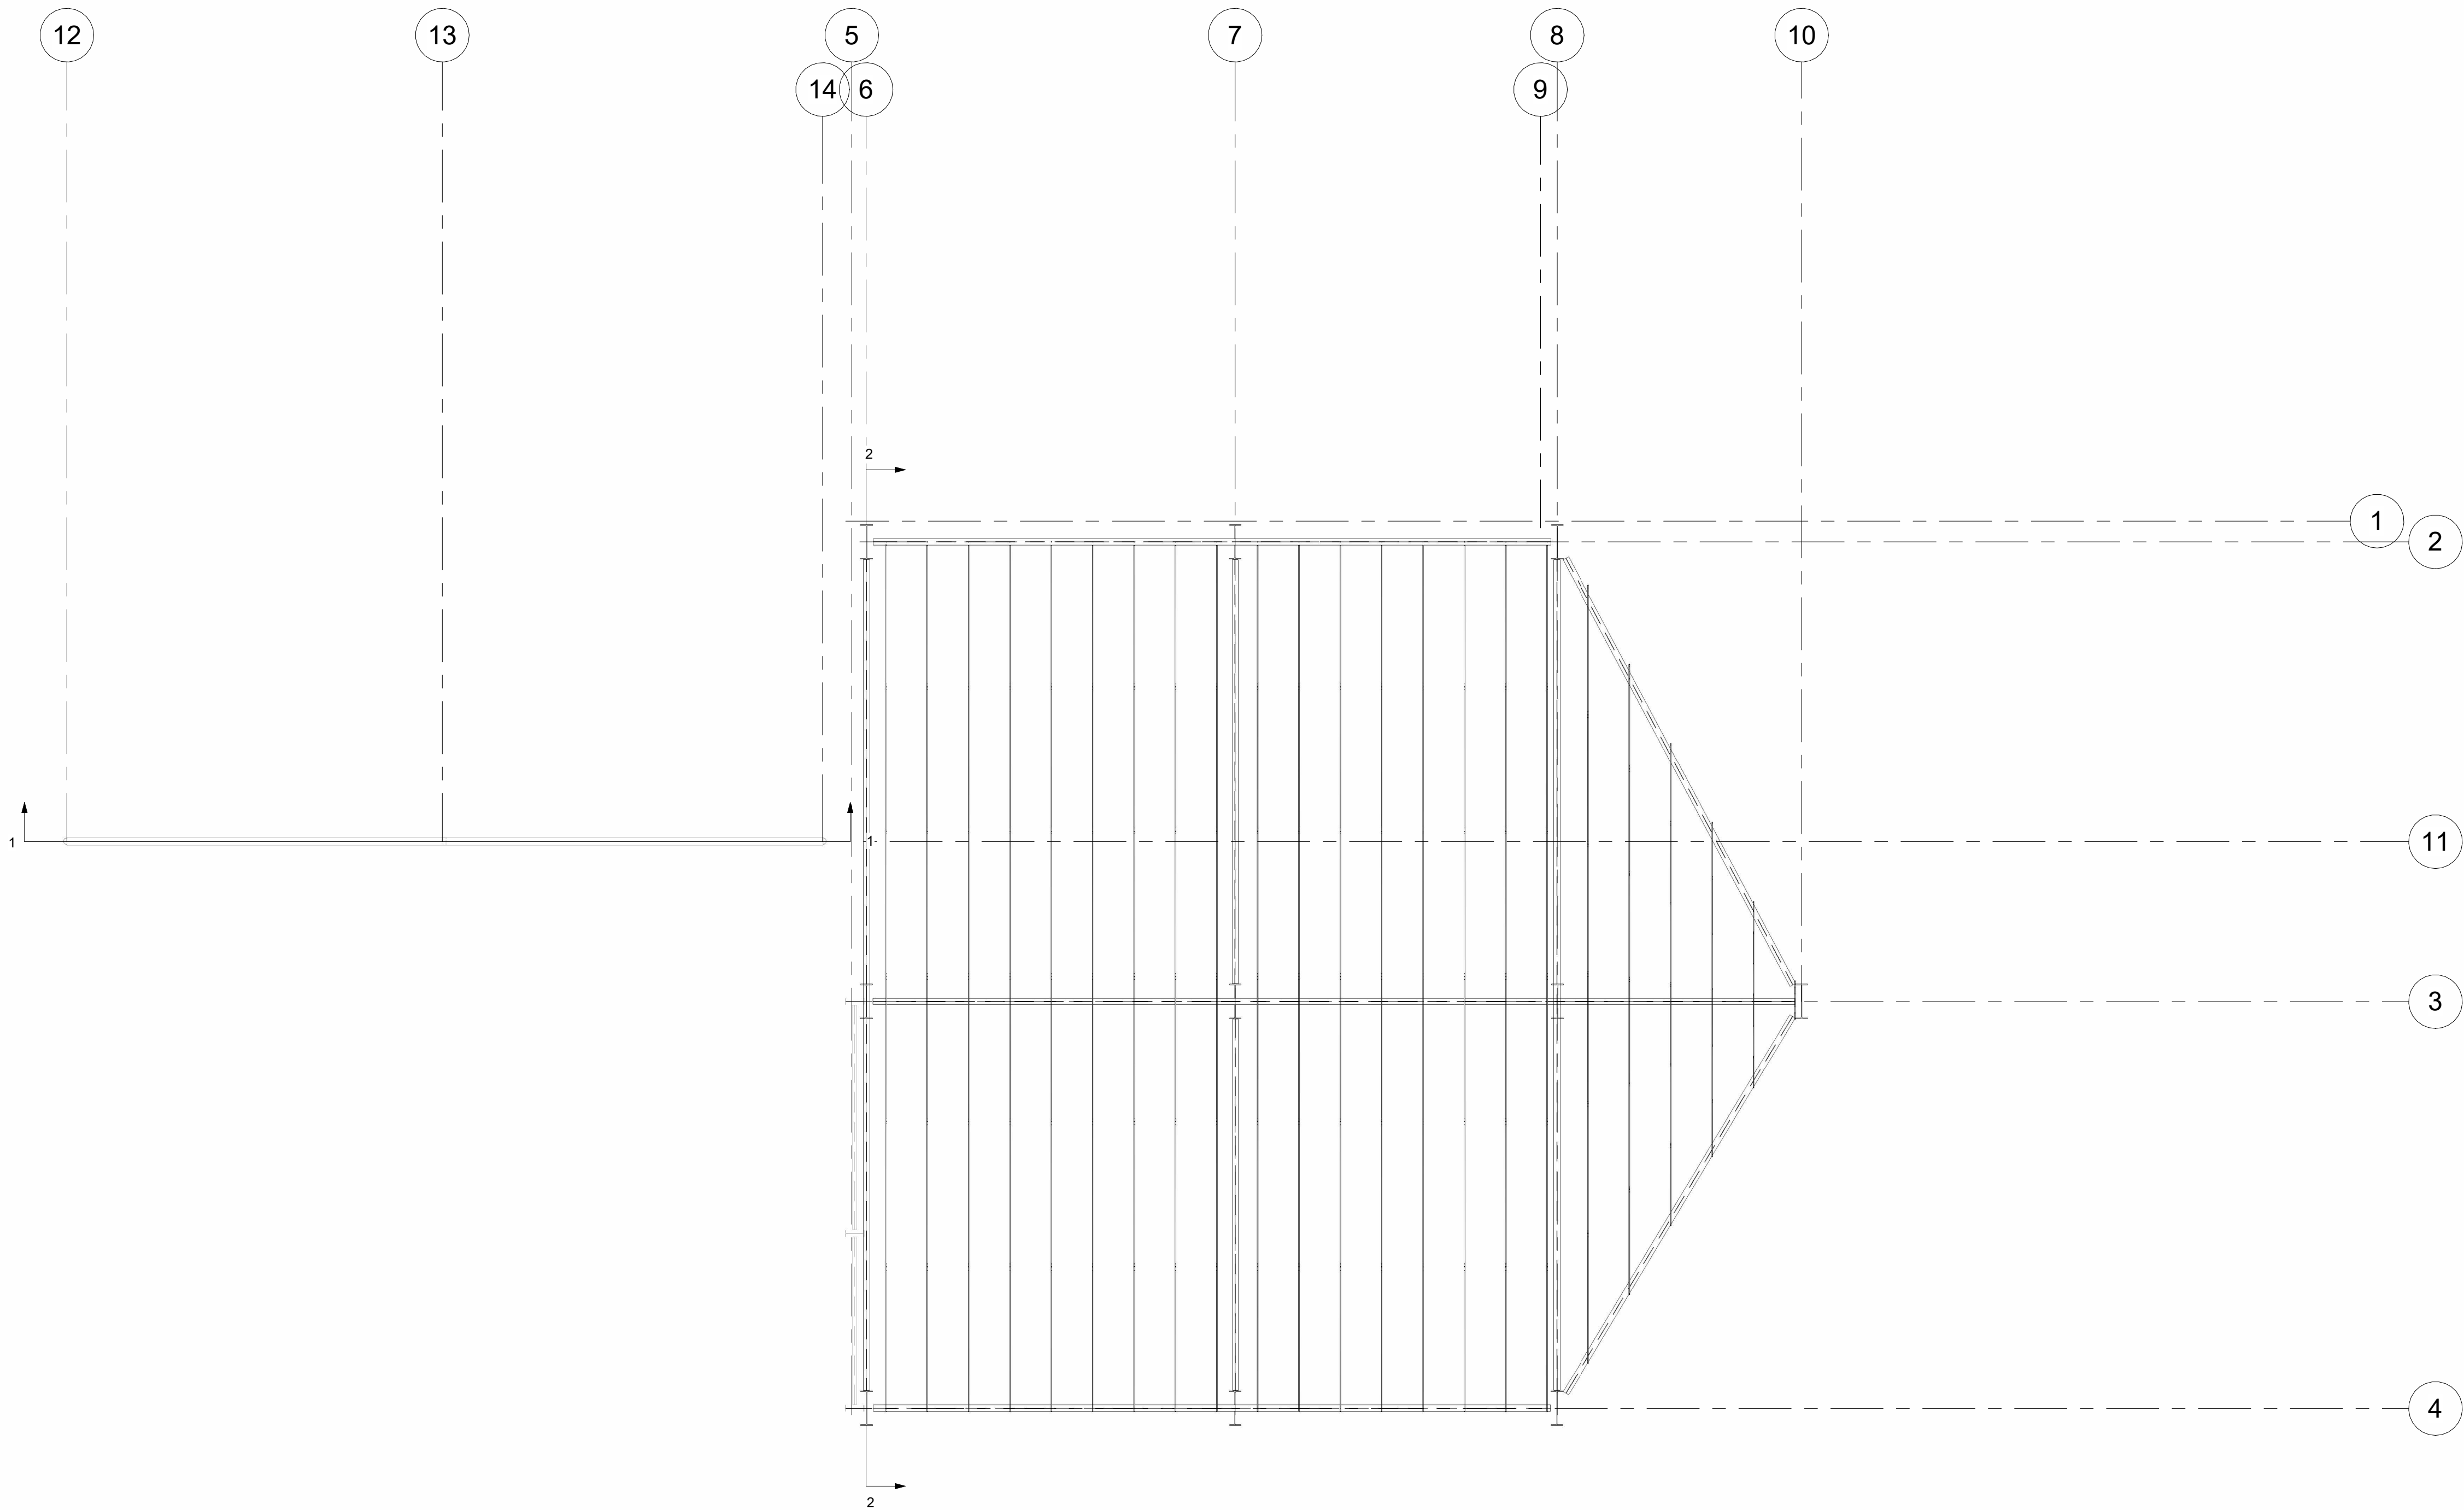


1 ROOF HEIGHT
1 : 100

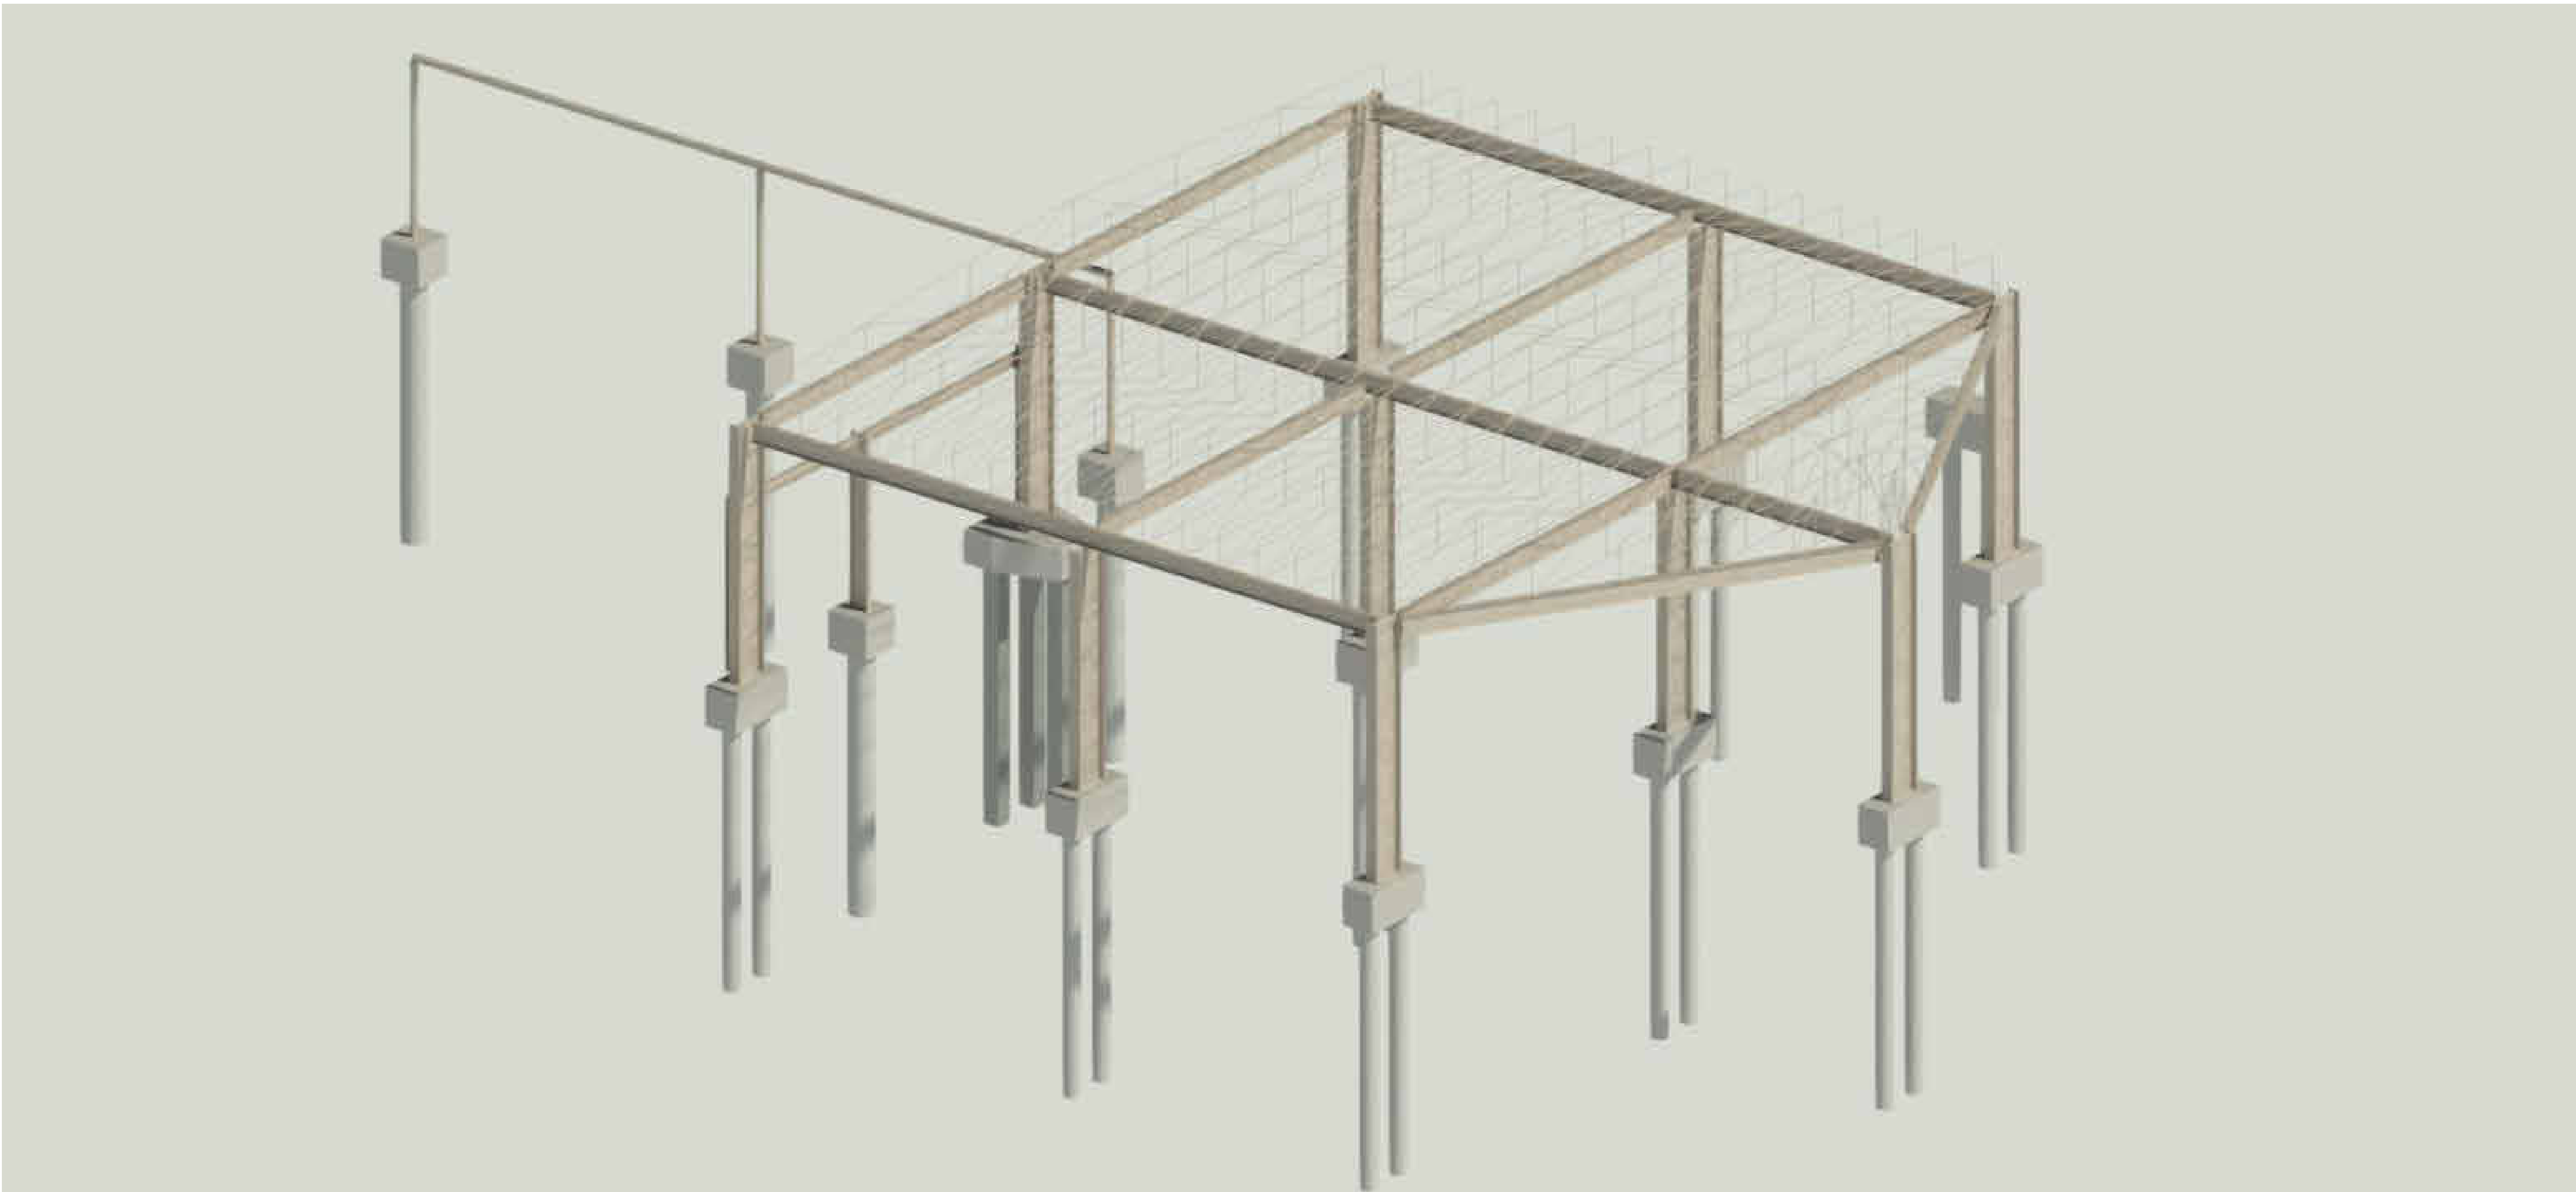

1 3D RENDER-
STRUCTURAL
1:1

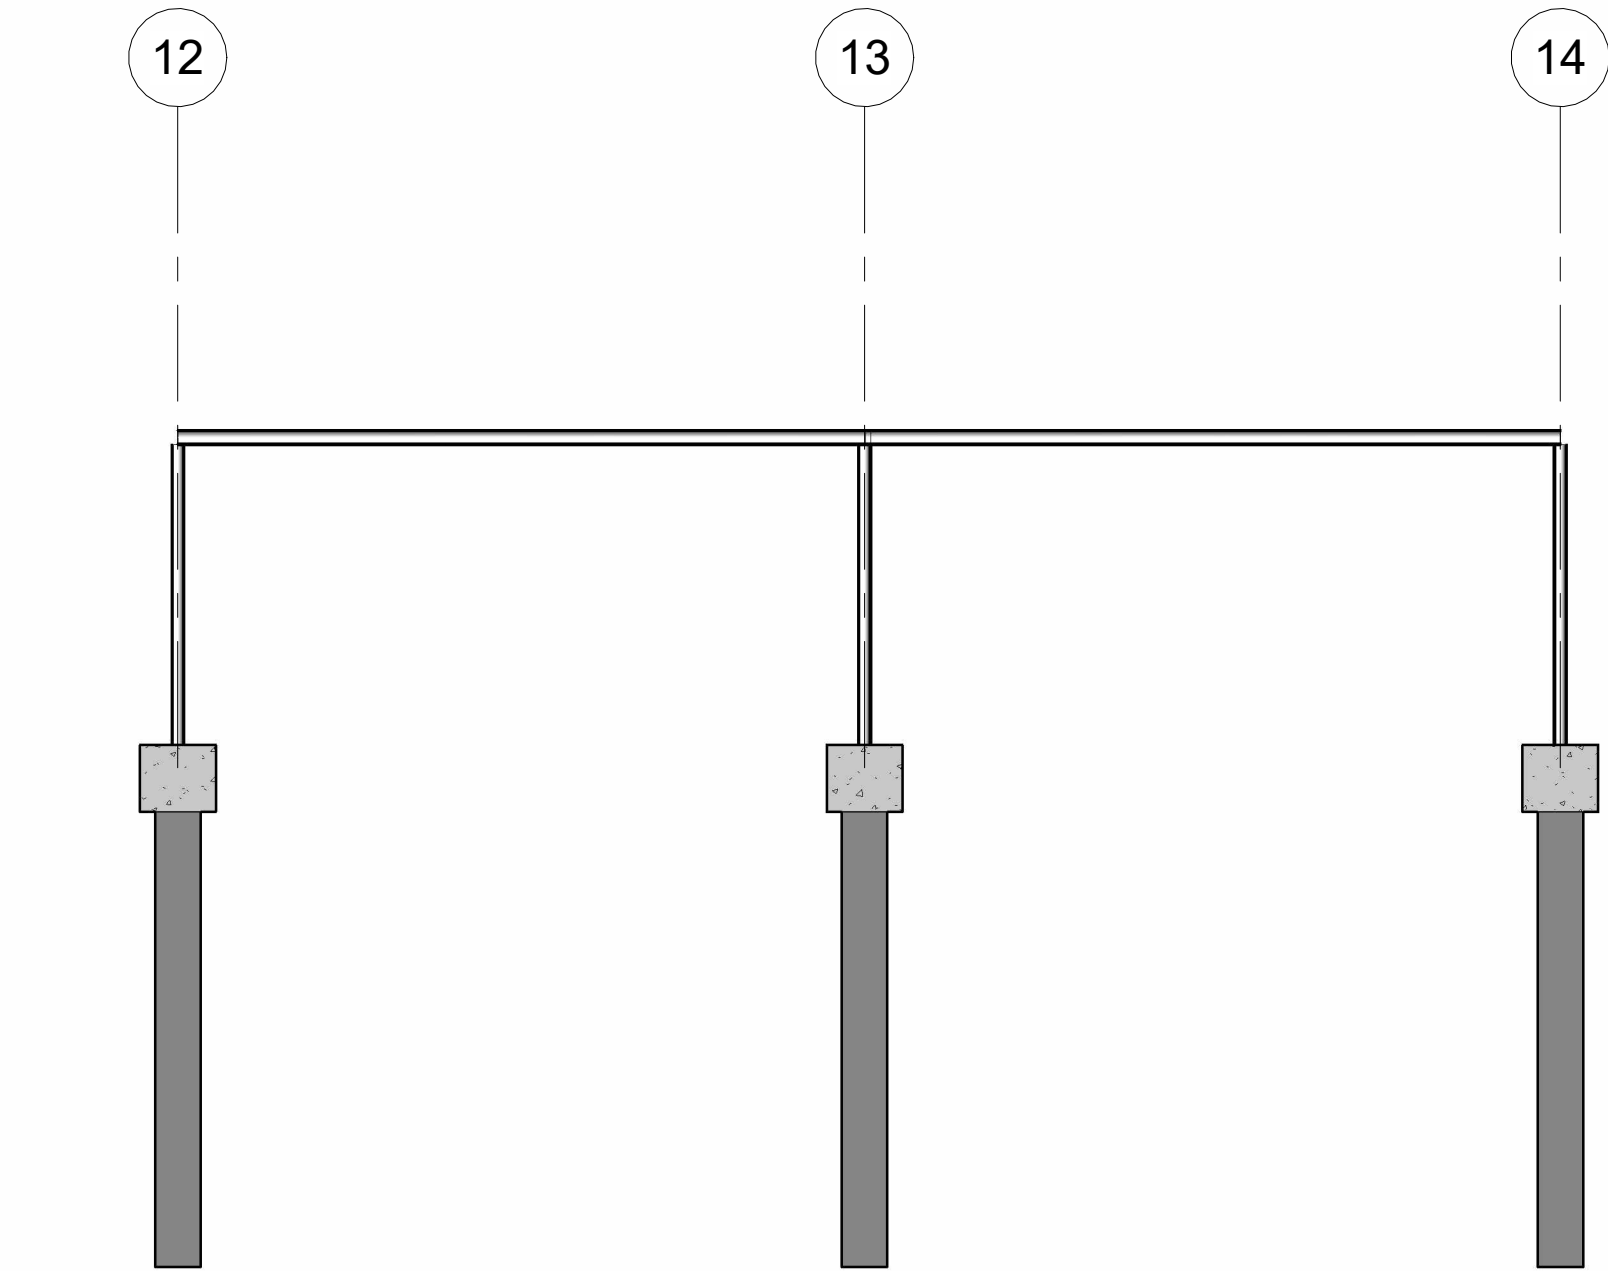

1 Section 1
1 : 100

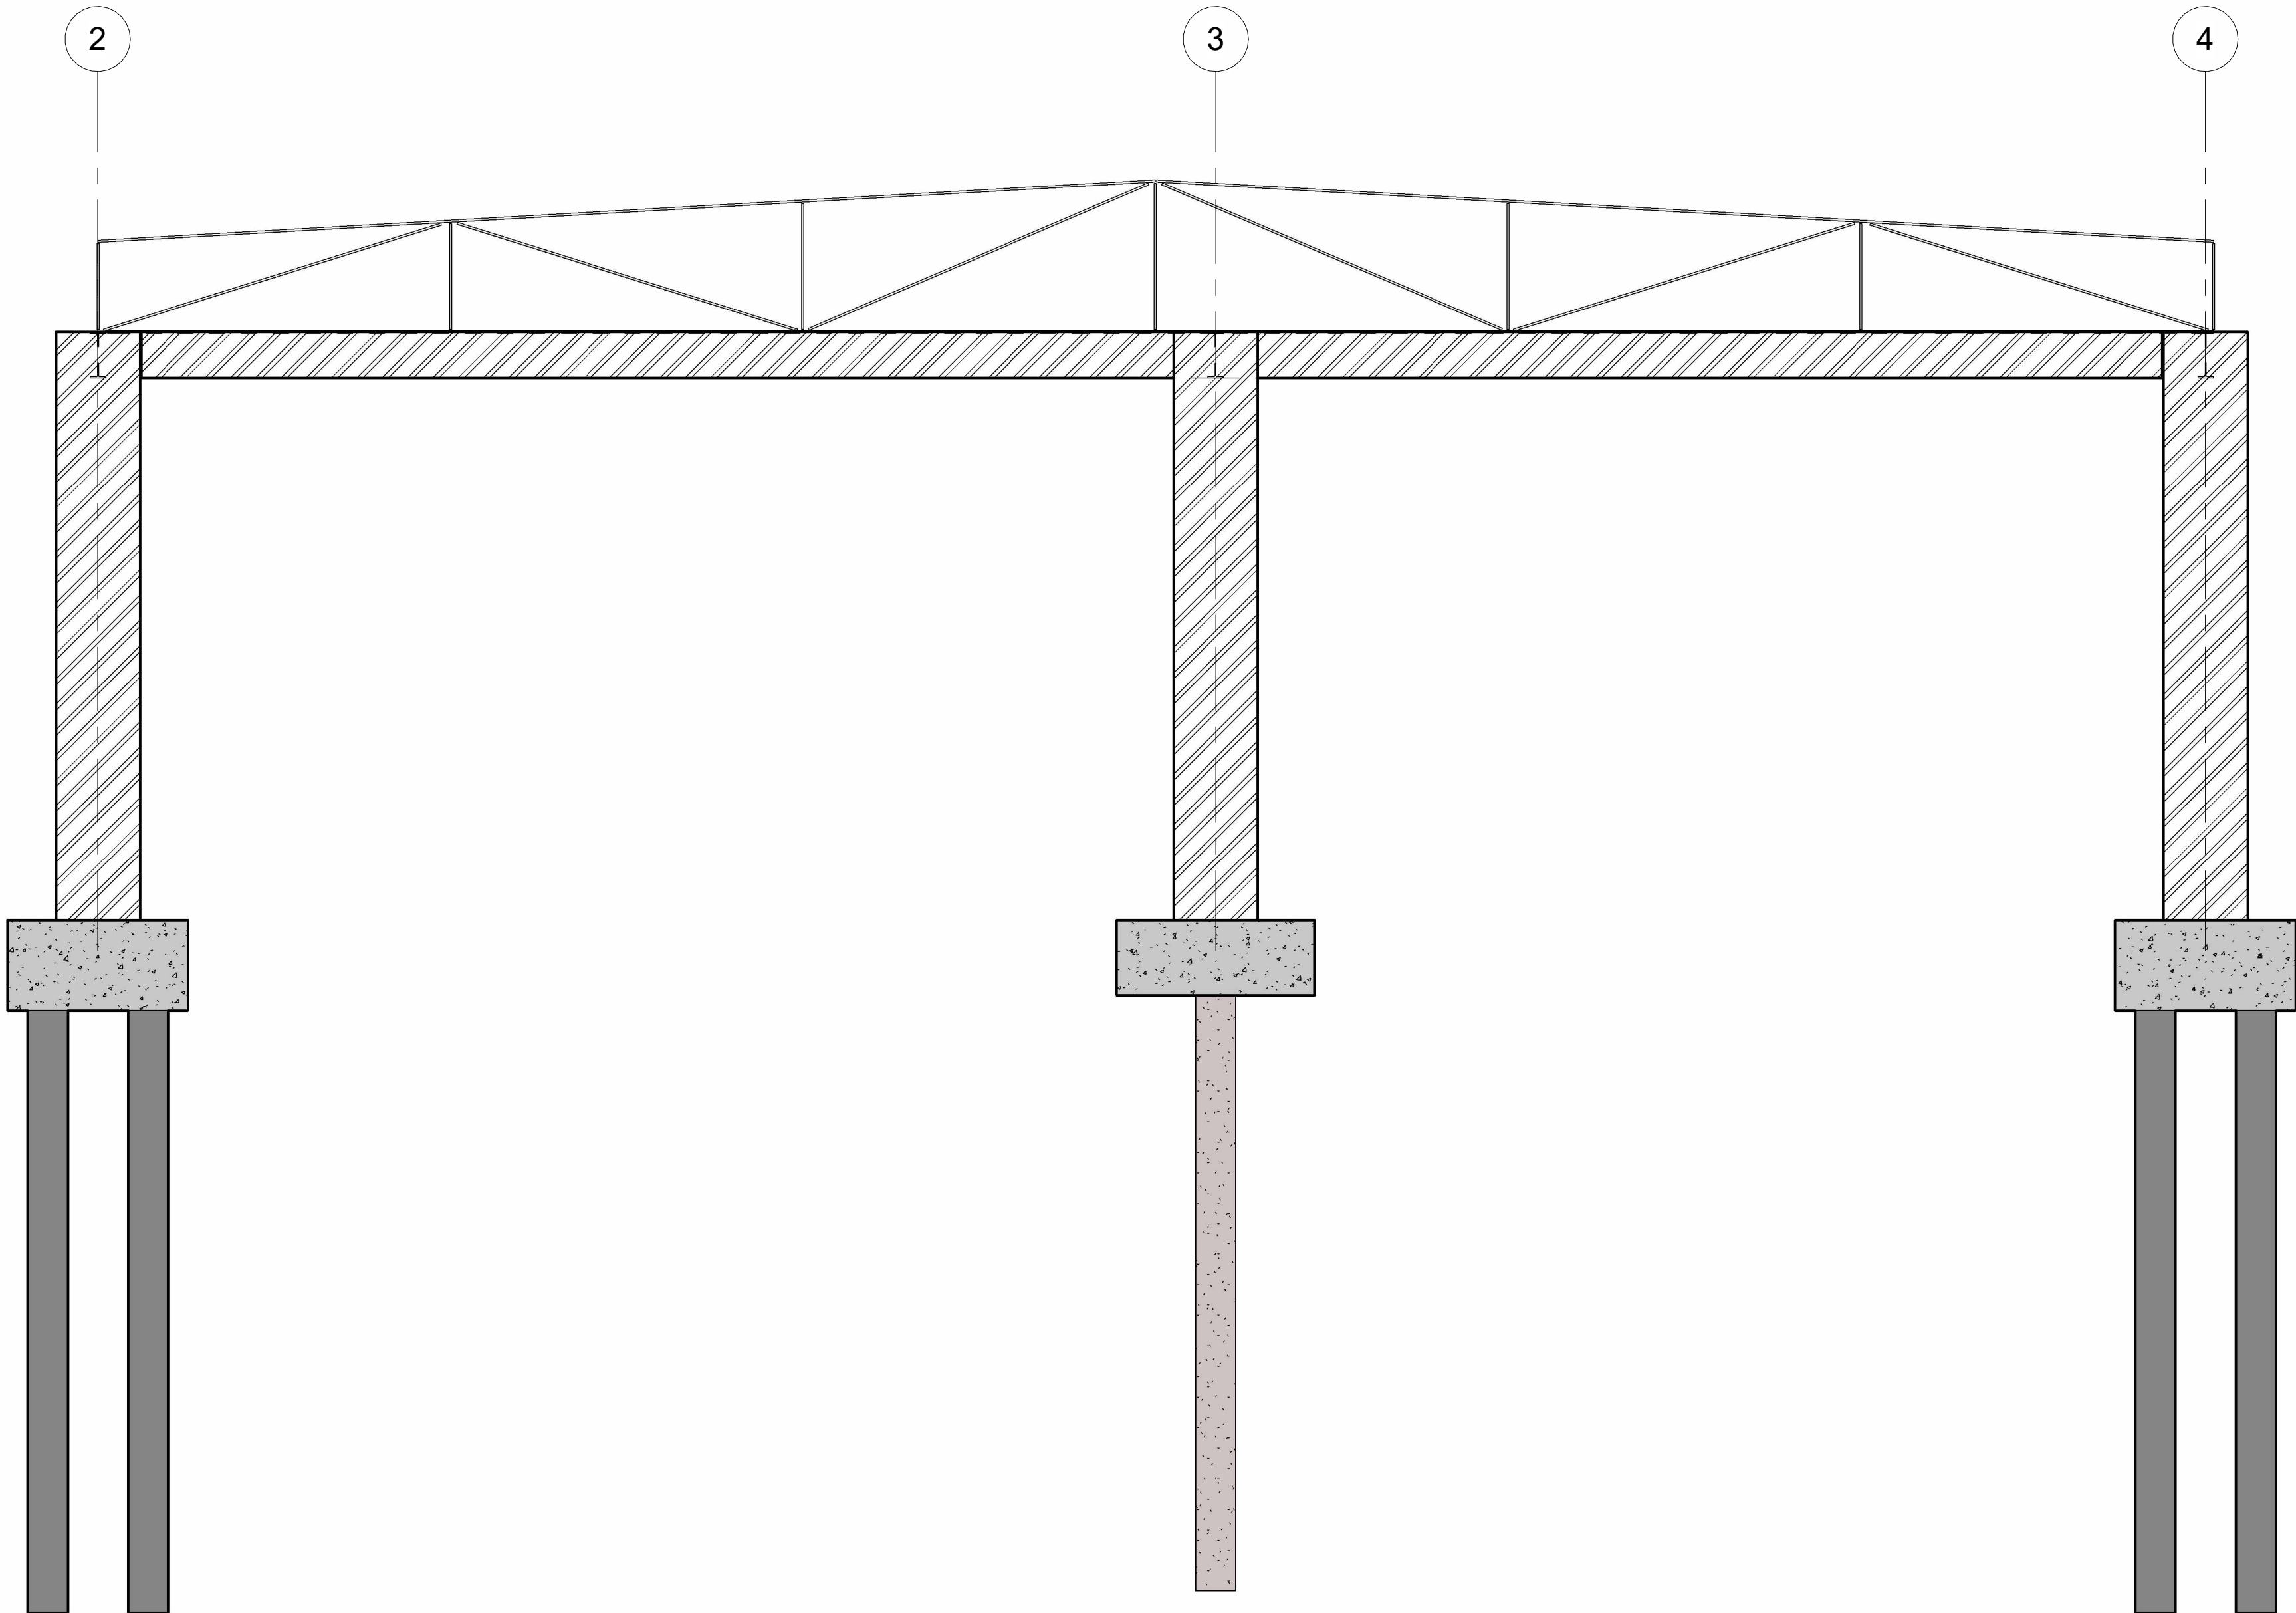

2 Section 2
1 : 50