

Project Name: Ysgol Bae Abertawe - Infant School.

UPRN Code: 5010

Originator Code: UWTSD

Discipline : A


Drawn By: GG.

Checked By: GMT.


Date: 04/26/22.

Project Status: S0


ACBA 5010
BIM : LEVEL 5

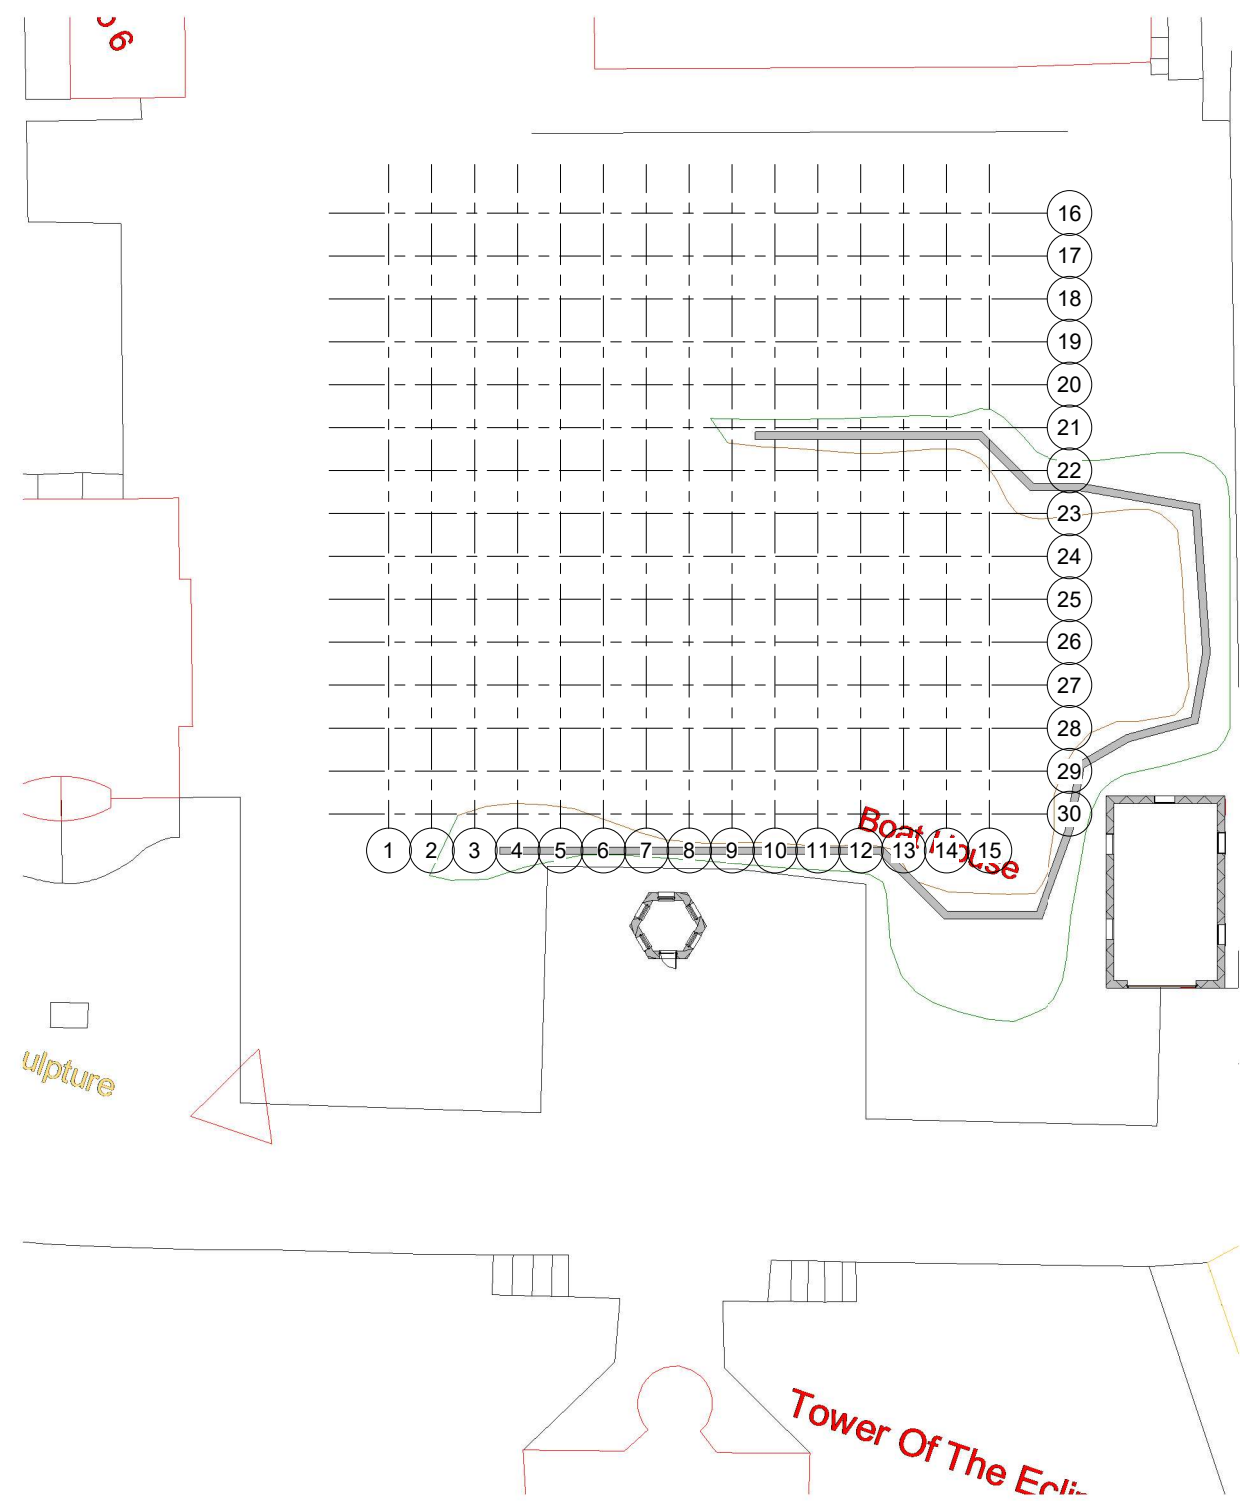

1 0 - Ground Floor Plan Existing.
1 : 200

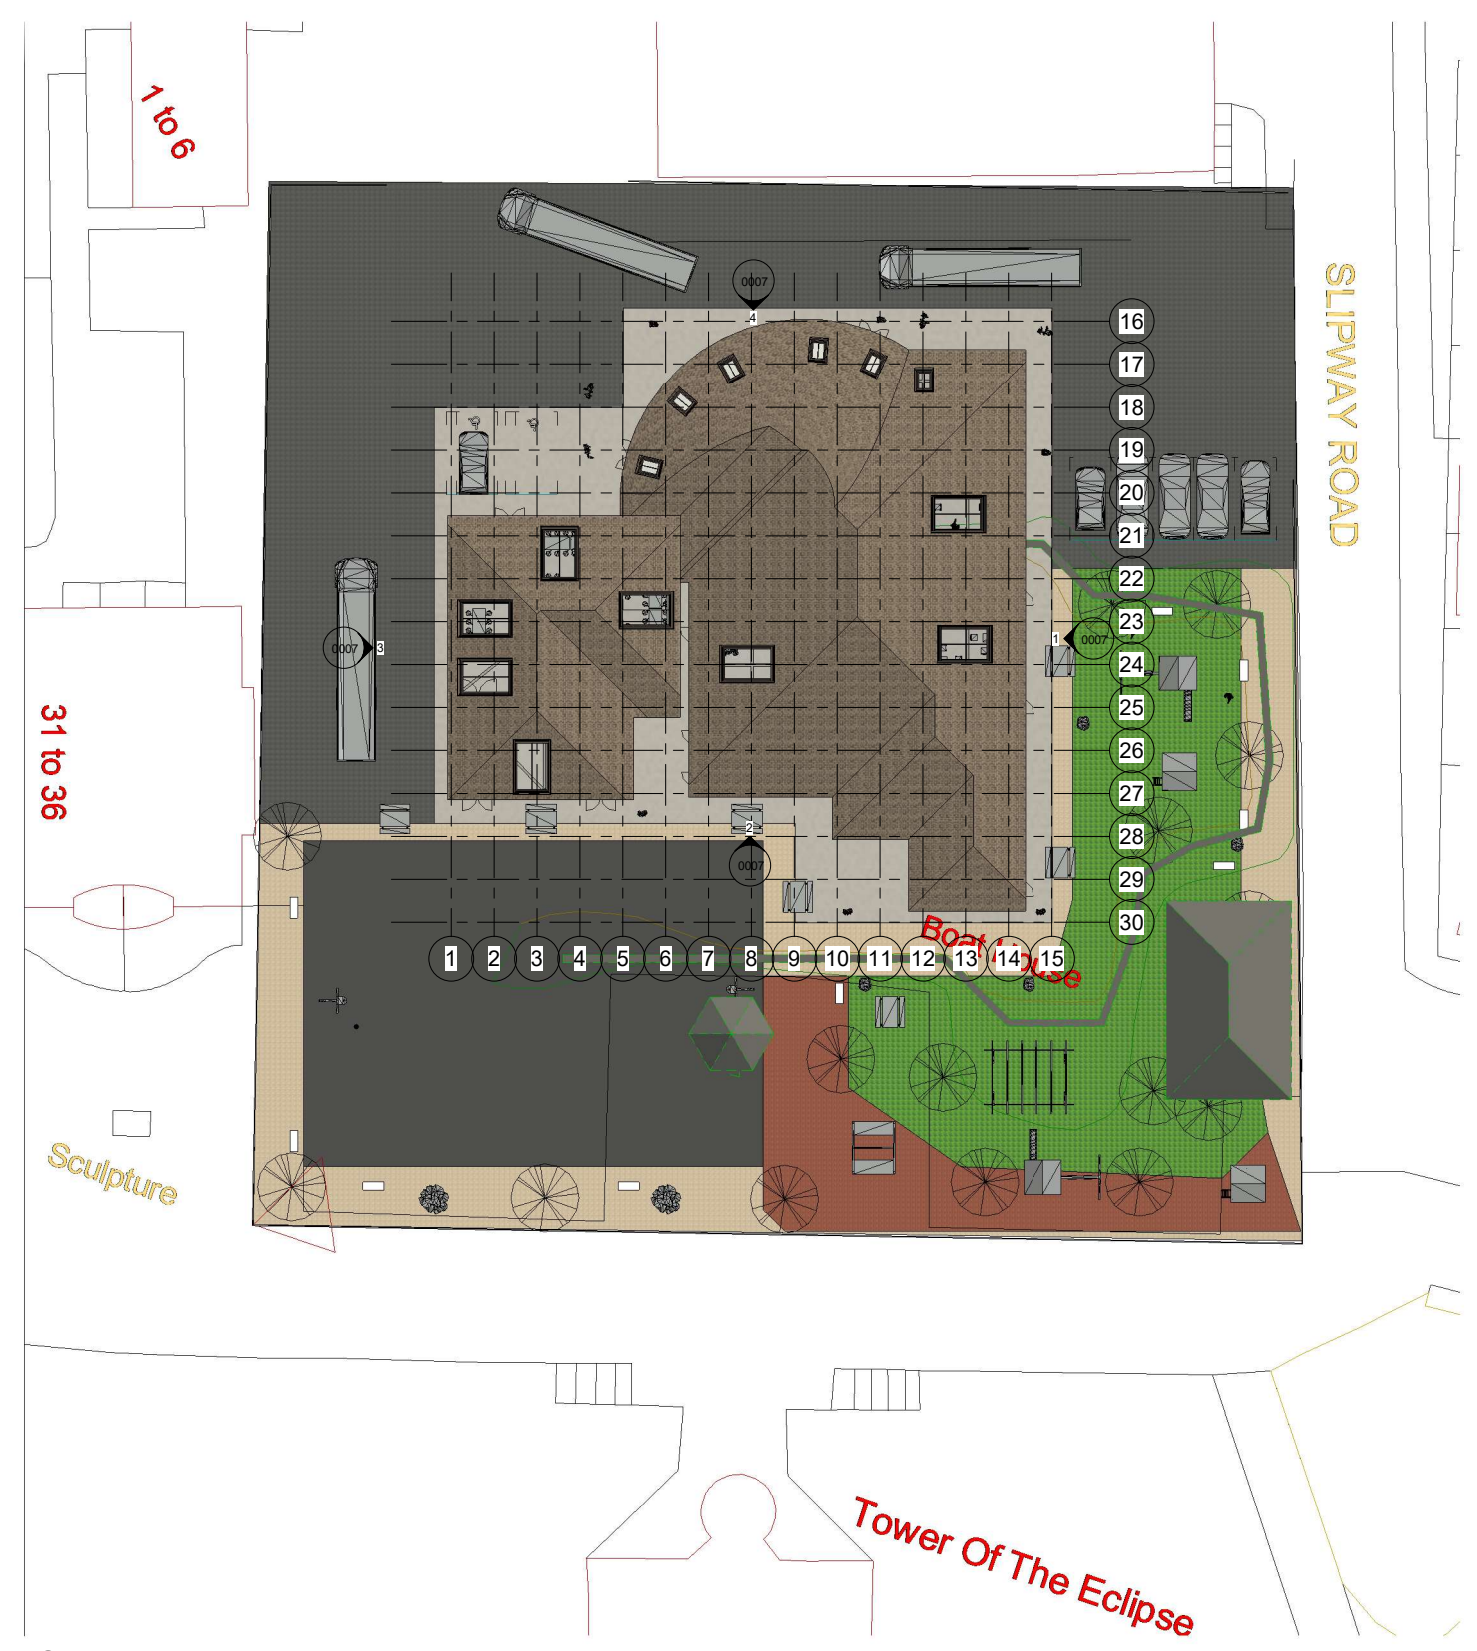


2 Site Location Plan.
1 : 200

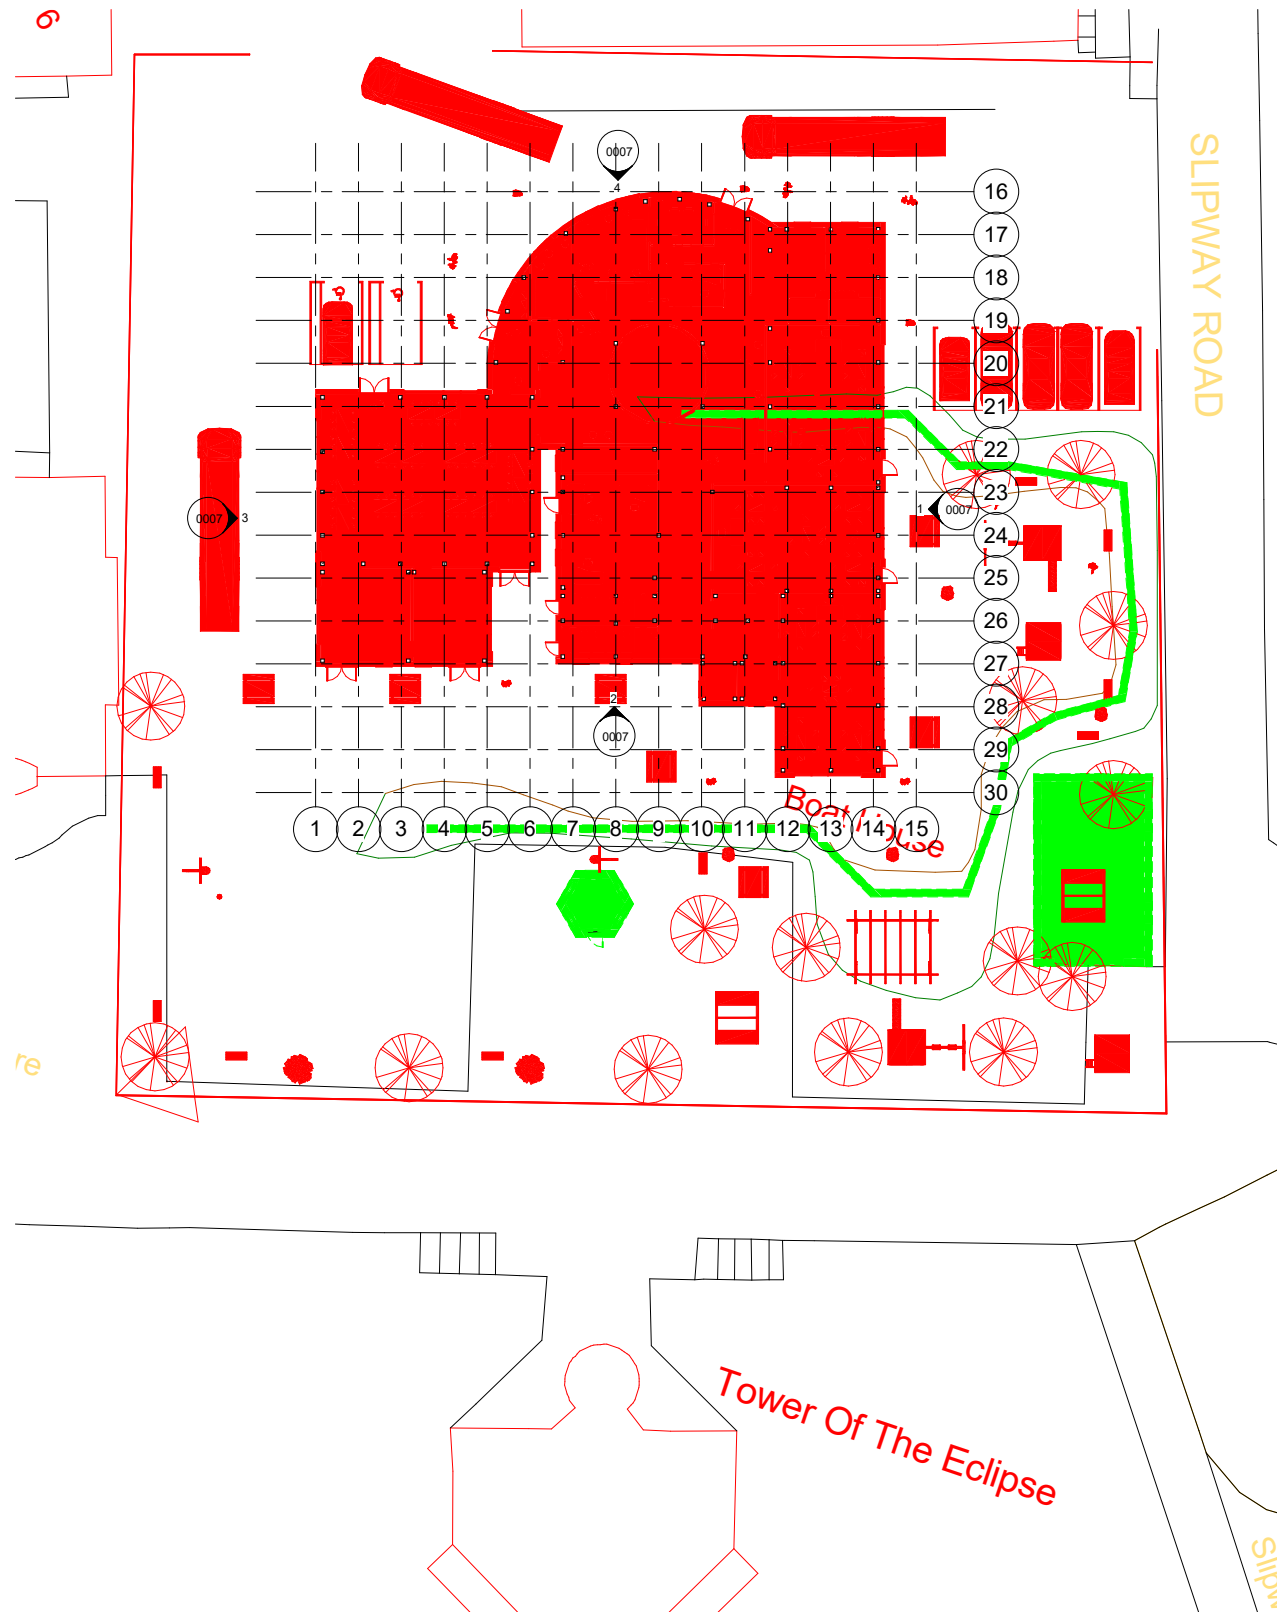


1 0 - Ground Floor Plan Works.
1 : 200



2 1 - 3D View Existing Site Location.

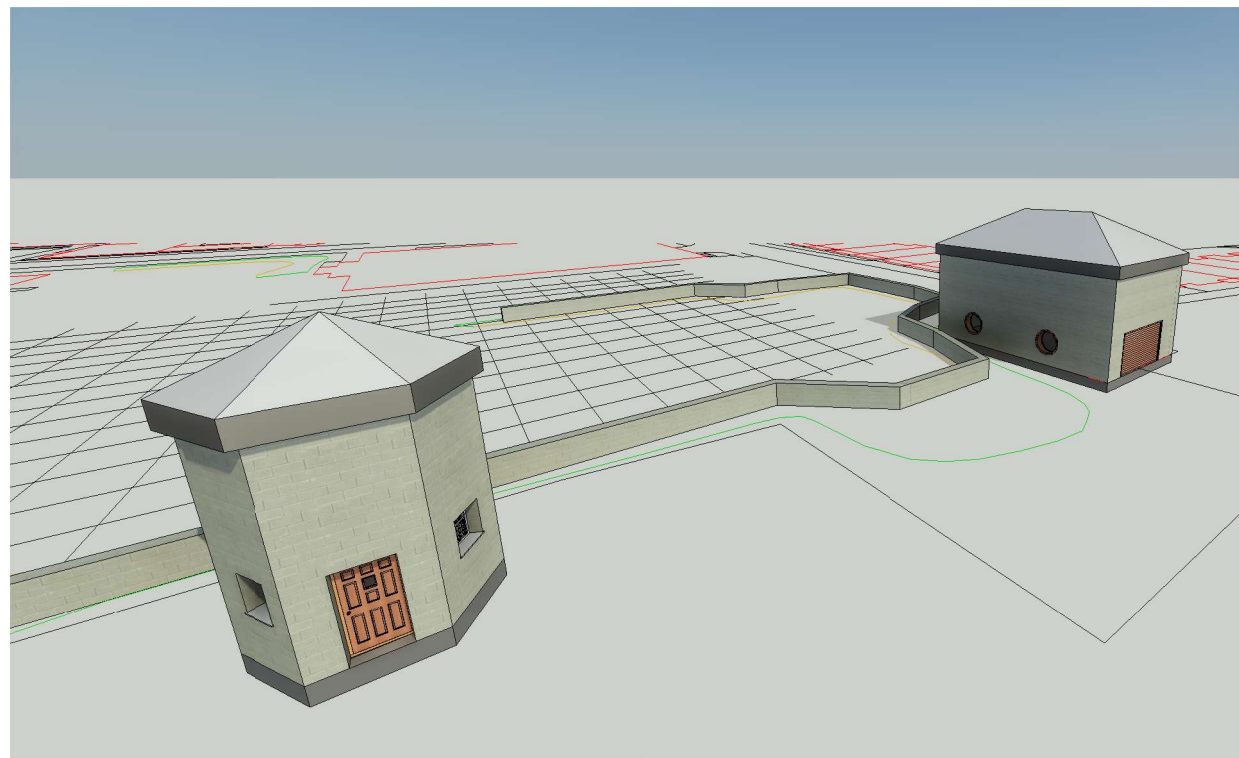


3 2 - 3D View Existing Site Location.

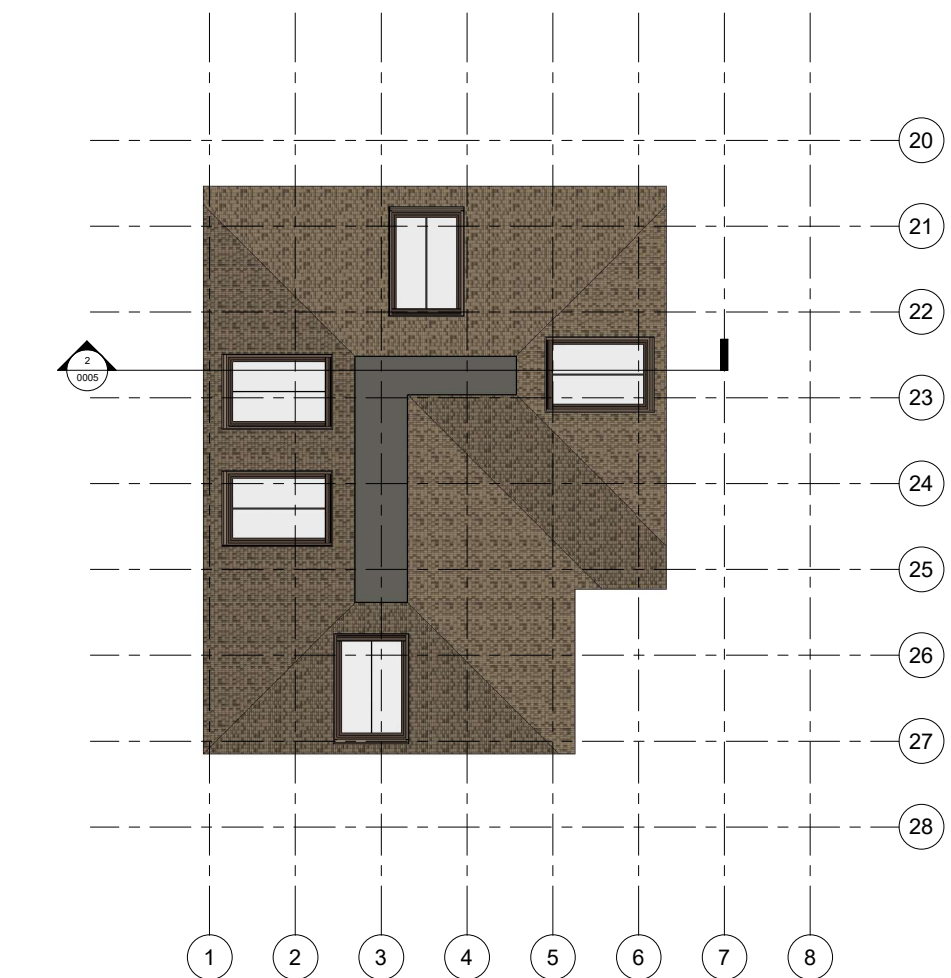


1 - Eaves Level 2500mm Proposed.
1 : 100

Property Title Ysgol Bae Abertawe - Infant School.	Detail Proposed Eaves Levels.	Property ___ Originator ___ (zone) Functional Breakdown ___ (Level) Spatial Breakdown ___ (Type) Form ___ Discipline ___ Number ___ Description ___ Status ___ Revision ___	scale 1 : 100	drawn GG	 Prifysgol Cymru Y Drindod Dewi Sant University of Wales Trinity Saint David	(S0) UNCONTROLLED Not to be used as a reference document Check Status Before Quoting	Rev/Date/By Reason	
		5010 ___ UWTSO ___ XX ___ ZZ ___ D ___ A ___ 0004 ___ Proposed Eaves Levels. ___ S0 ___	date 26/04/22	checked GMT				Prifysgol Cymru Y Drindod Dewi Sant University of Wales Trinity Saint David SA1 Campus King's Road Swansea SA1 8AQ
		File Path: G:\GG Assignment 2 BIM 2022 - 5010 UWTSO XX ZZ D A 0001 ArchWIP S0.rvt						

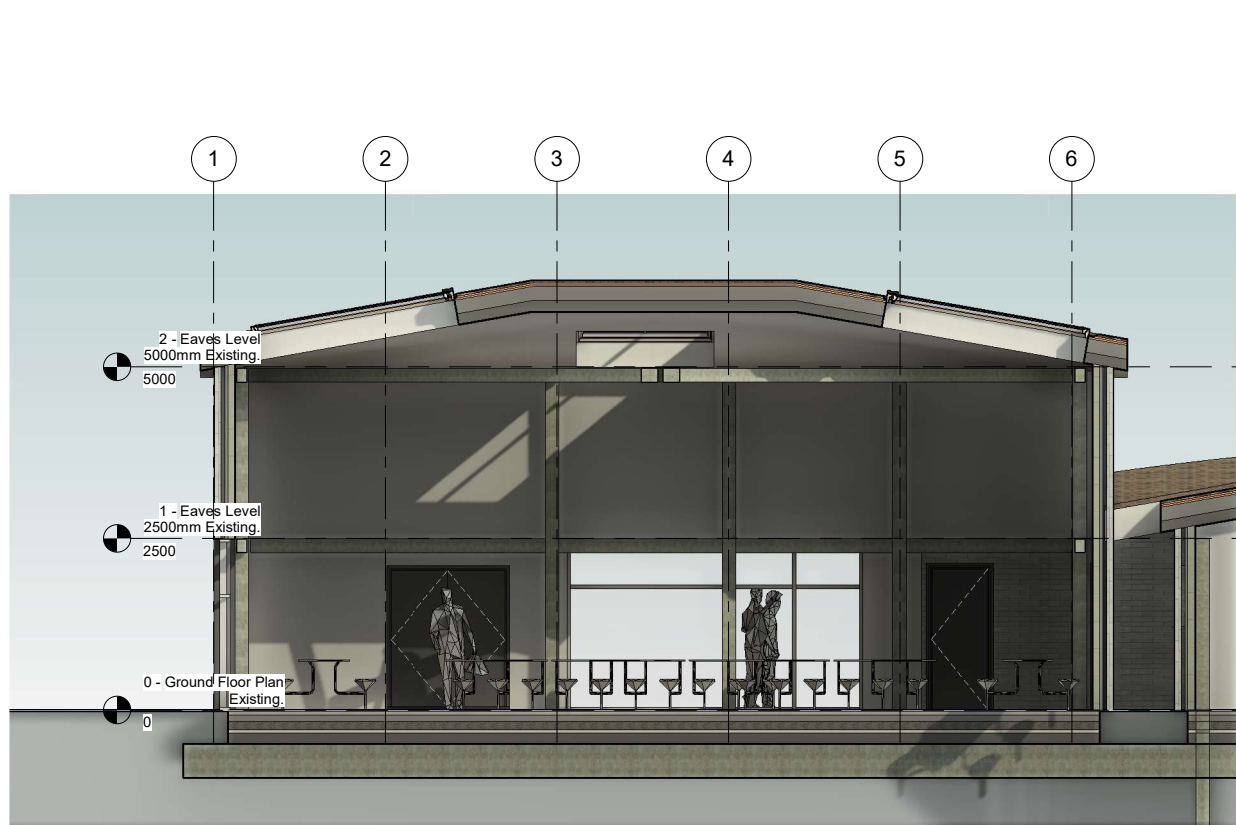


2 Short - Section Proposed Main Hall, G/F Plan.
1 : 50

Pitched Roof:
38mm Roof Tiles.
25mm Batten.
Roofing Felt.
25mm Wood Finish.
150mm Rigid Insulation.
200mm Rafters.
12.5mm Gypsum Board.

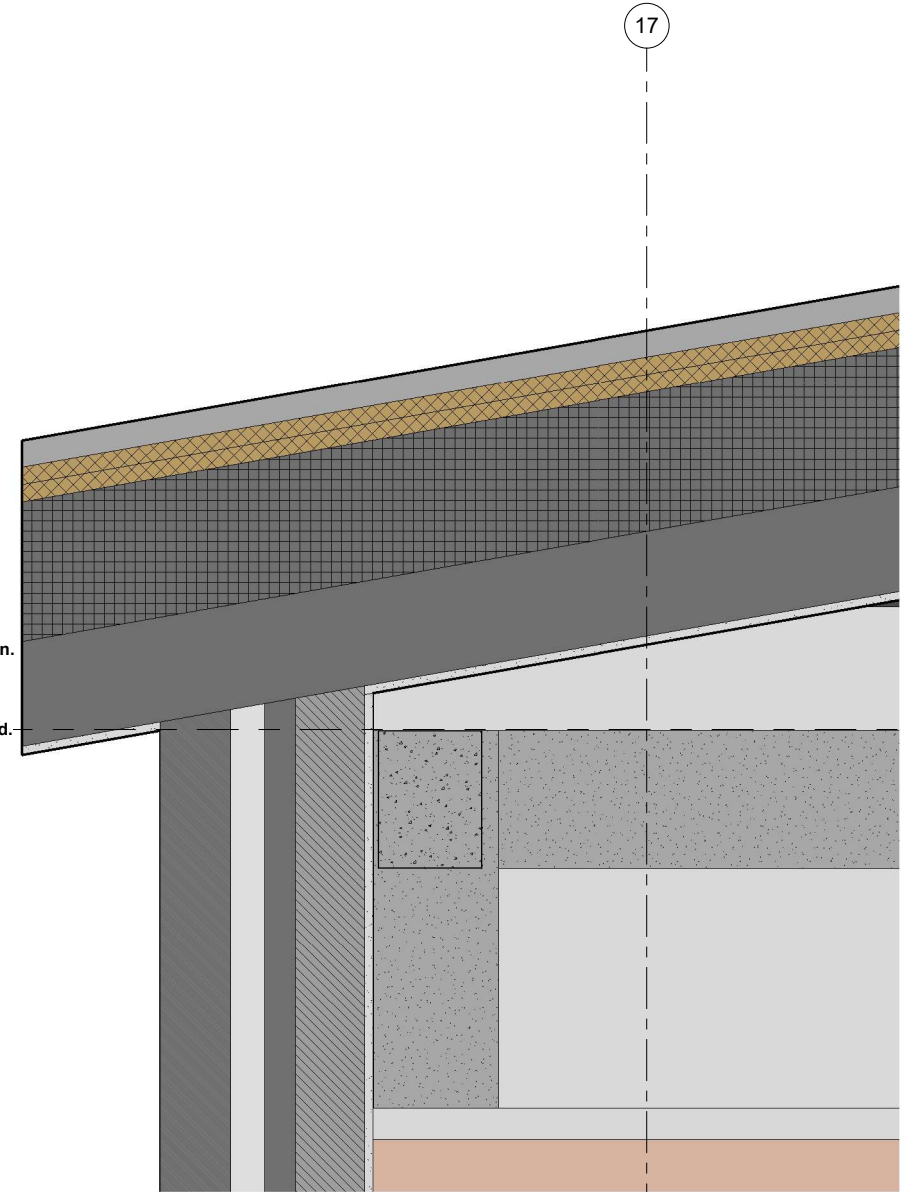

3 Callout - Section Proposed Roof - Callout 1
1 : 5

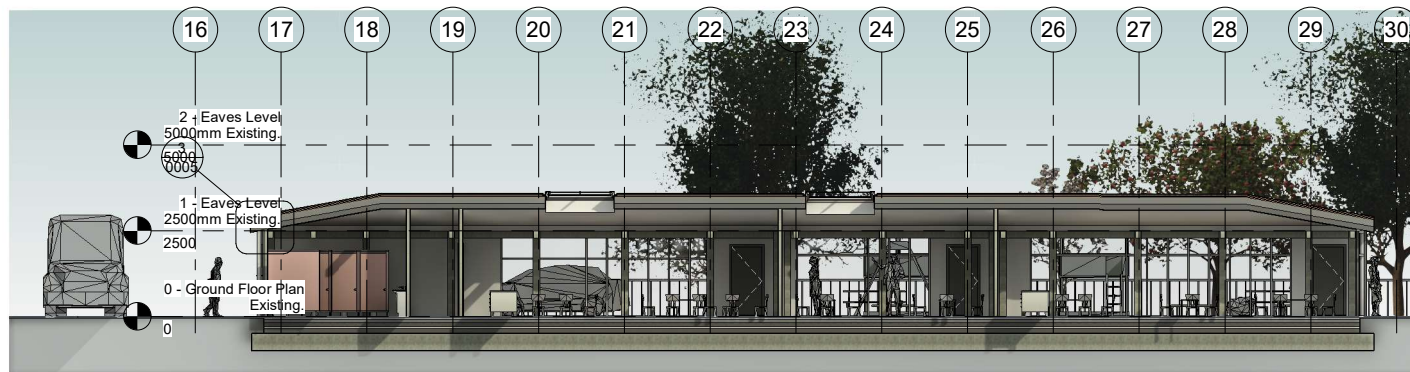

1 Long - Section Proposed Classrooms, G/ F Plan.
1 : 100

Property Title
**Ysgol Bae Abertawe -
 Infant School.**

Detail
**Proposed Long,
 Short and Callout
 Sections.**

Property	Originator	(zone) Functional Breakdown	(Level) Spatial Breakdown	(Type) Form	Discipline	Number	Description	Status	Revision
5010	UWTSD	XX	ZZ	D	A	0005	Proposed Long, Short and Callout Sections.	S0	
File Path: G:\GG Assignment 2 BIM 2022 - 5010_UWTSD_XX_ZZ_D_A_0001_ArchWIP_S0									

Scale
 As indicated
 date
 26/04/22

drawn
 GG
 checked
 GMT

Prifysgol Cymru Y Drindod Dewi Sant
 University of Wales Trinity Saint David
 SAI Campus
 Killy Road
 Swansea
 SA1 8RD




(S0) UNCONTROLLED
 Not to be used as a
 reference document
 Check Status Before Quoting

Rev/Date/By
 Revision



10 - 3D View Playground.

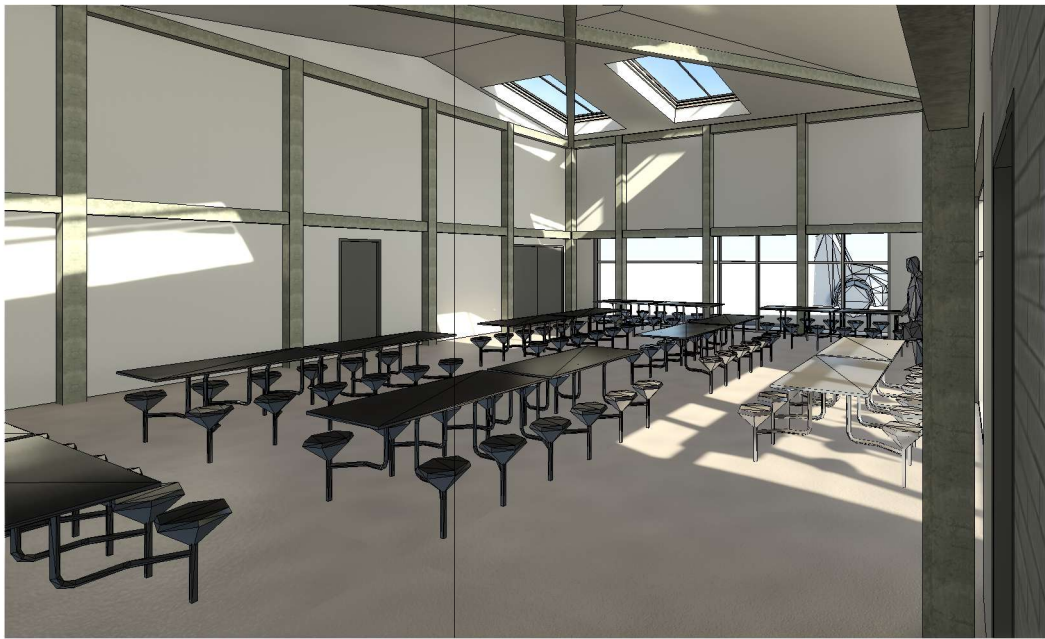


6 - 3D View Main Hall.




8 - 3D Front View.




9 - 3D View Classroom.

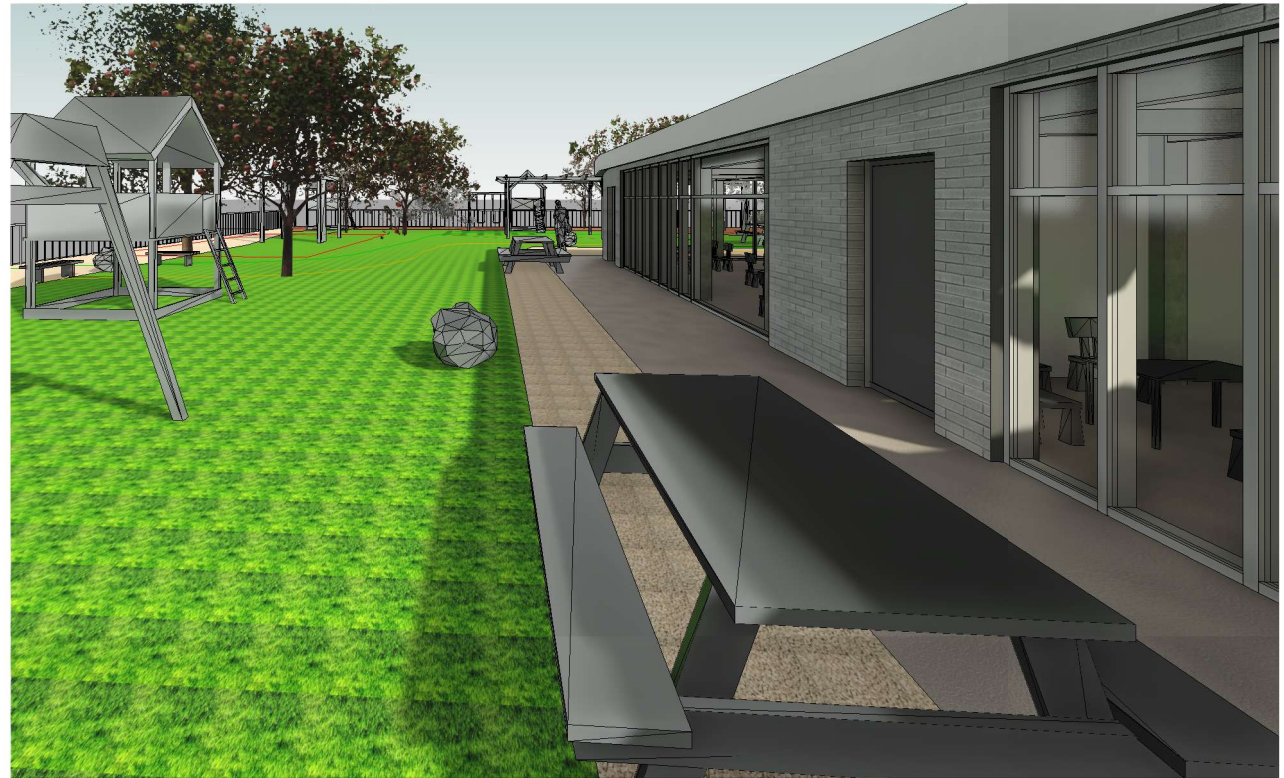


11 - 3D View Soft Play Area.

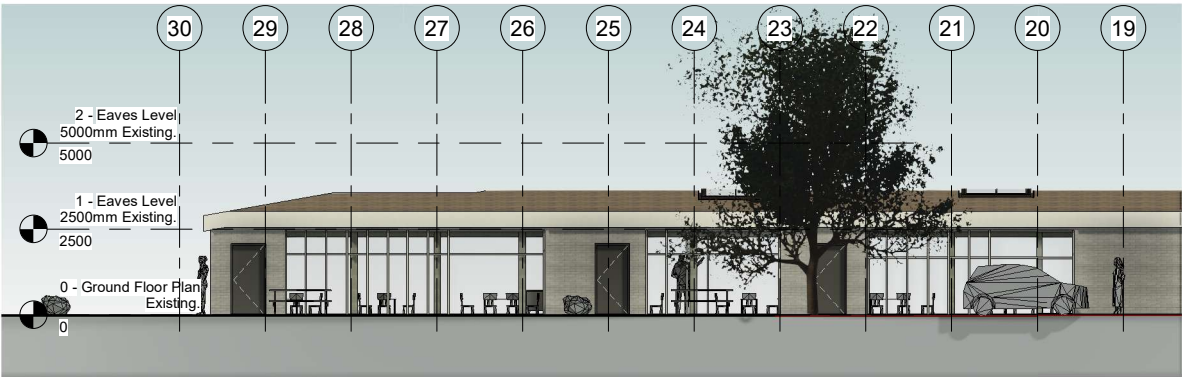


1 Proposed Elevation 1 - North East Facing.
1 : 100

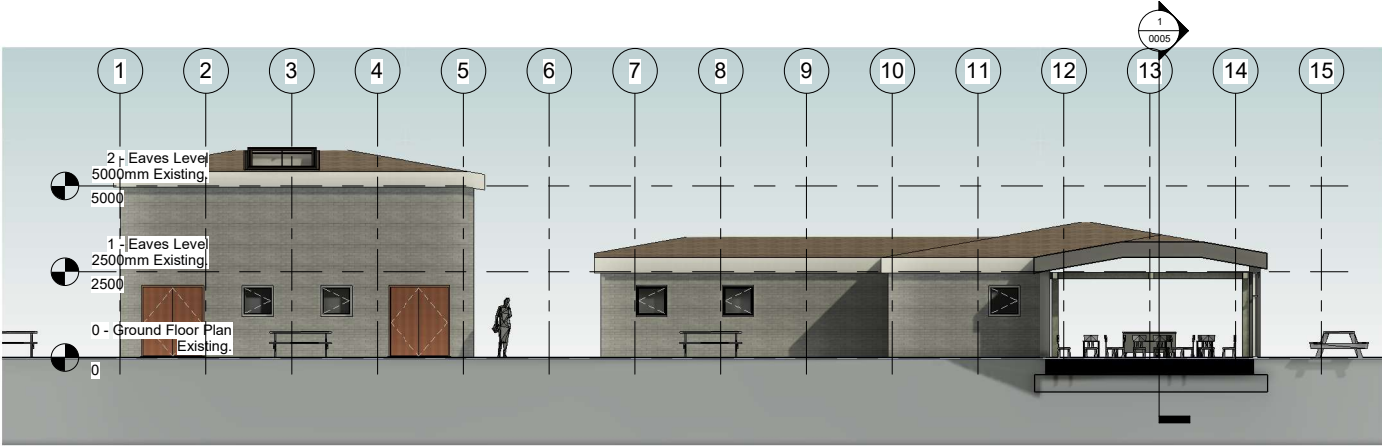

2 Proposed Elevation 2 - South East Facing.
1 : 100

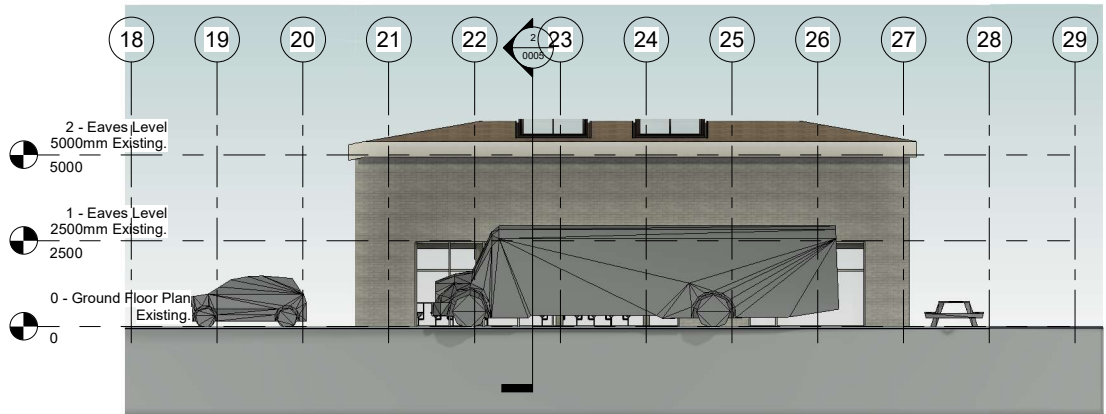

3 Proposed Elevation 3 - South West Facing.
1 : 100

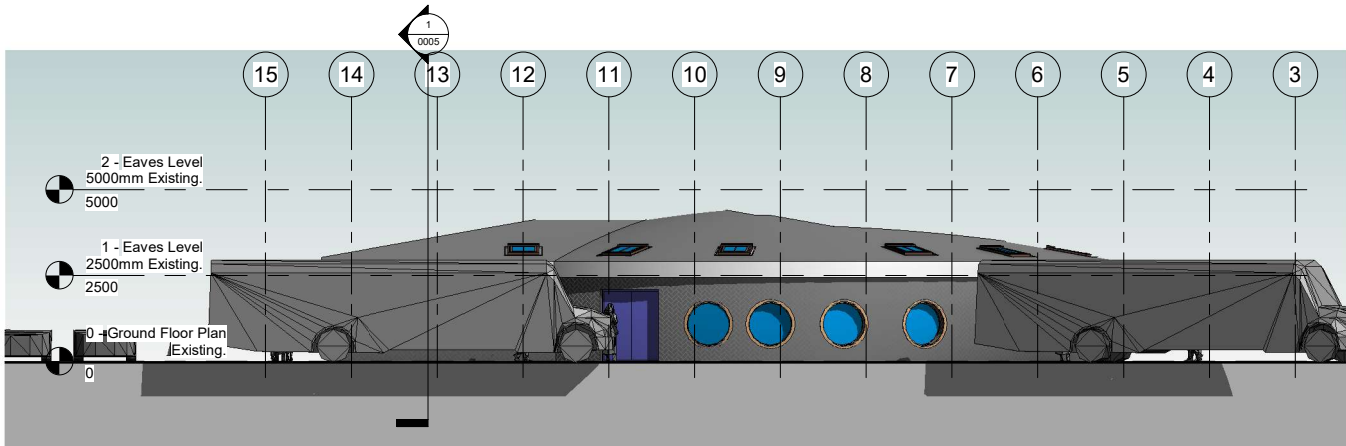

4 Proposed Elevation 4 - North West Facing.
1 : 100

Property Title	Detail	Property	Originator	(zone) Functional Breakdown	(Level) Spatial Breakdown	(Type) Form	Discipline	Number	Description	Status	Revision	Scale 1 : 100	drawn GG	 Prifysgol Cymru Y Drindod Dewi Sant University of Wales Trinity Saint David	(S0) UNCONTROLLED Not to be used as a reference document Check Status Before Quoting	Rev/Date/By Revision
Ysgol Bae Abertawe - Infant School.	Proposed Elevations.	5010	UWTSD	XX	ZZ	D	A	0007	Proposed Elevations.	S0		date 26/04/22.	checked GMT			
File Path: G:\GG Assignment 2 BIM 2022 - 5010_UWTSD_XX_ZZ_D_A_0001_ArchWIP_S0.rvt																