



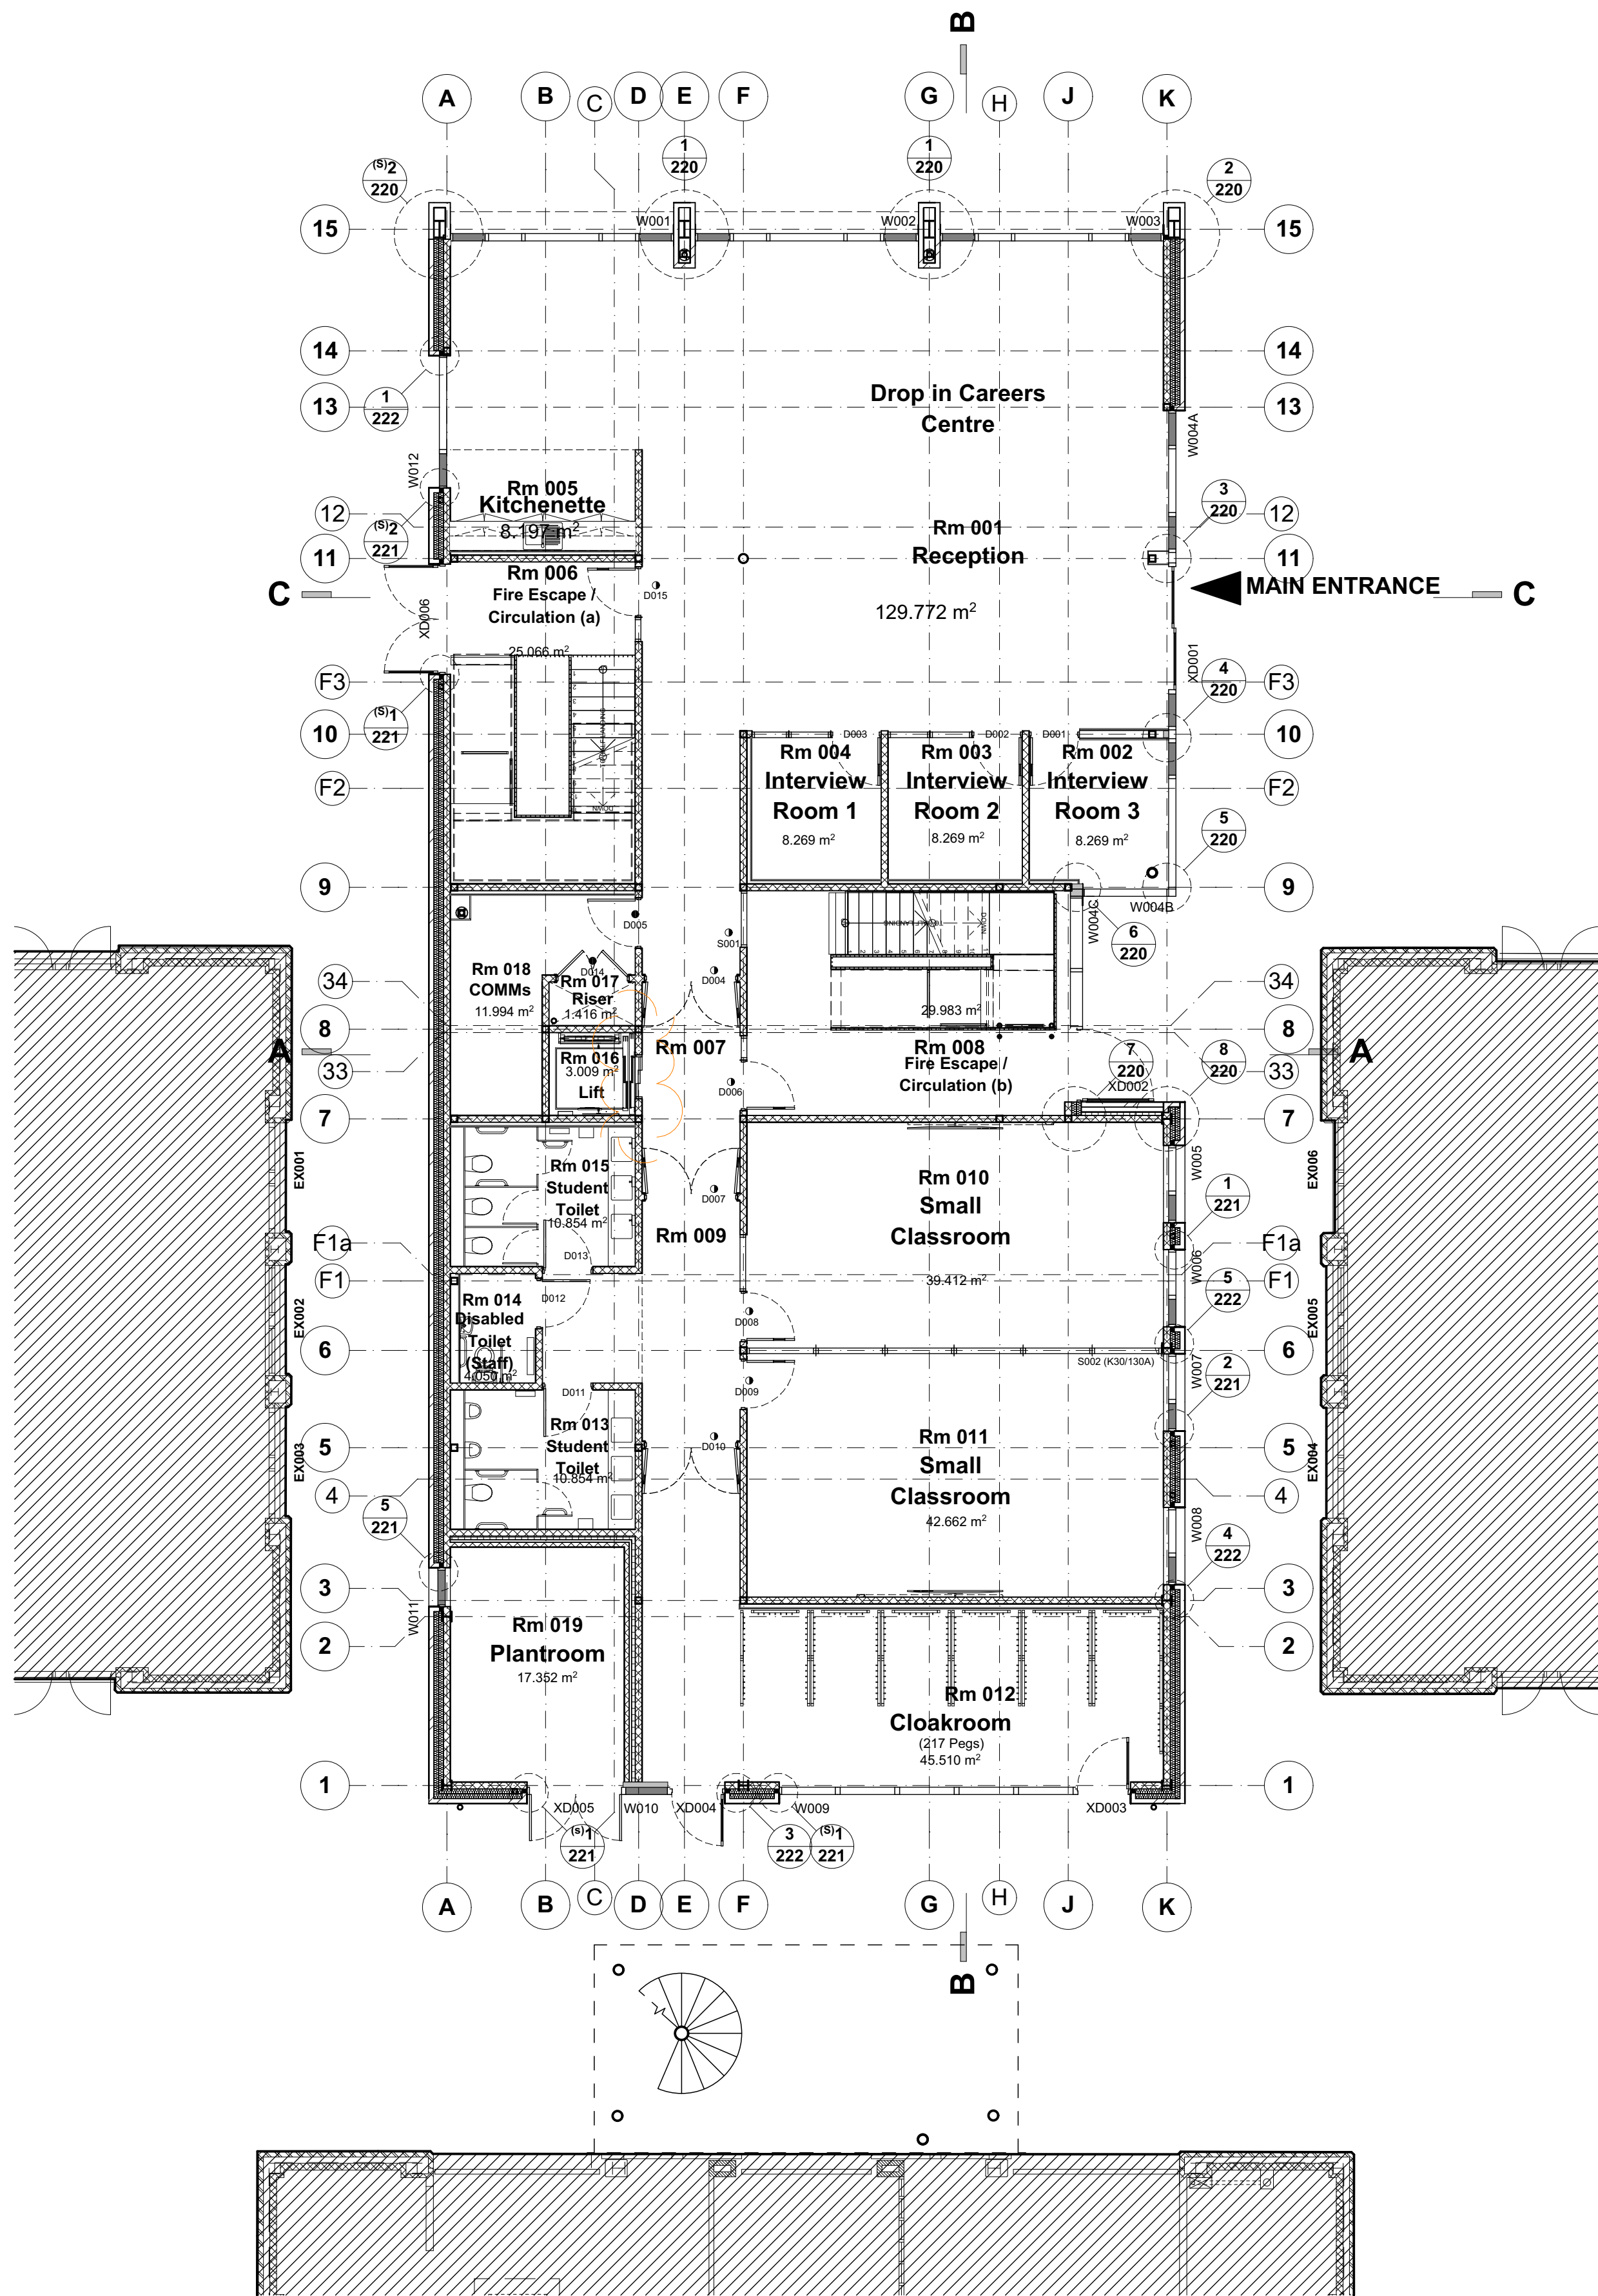

GROUND FLOOR PLAN
SCALE 1:100

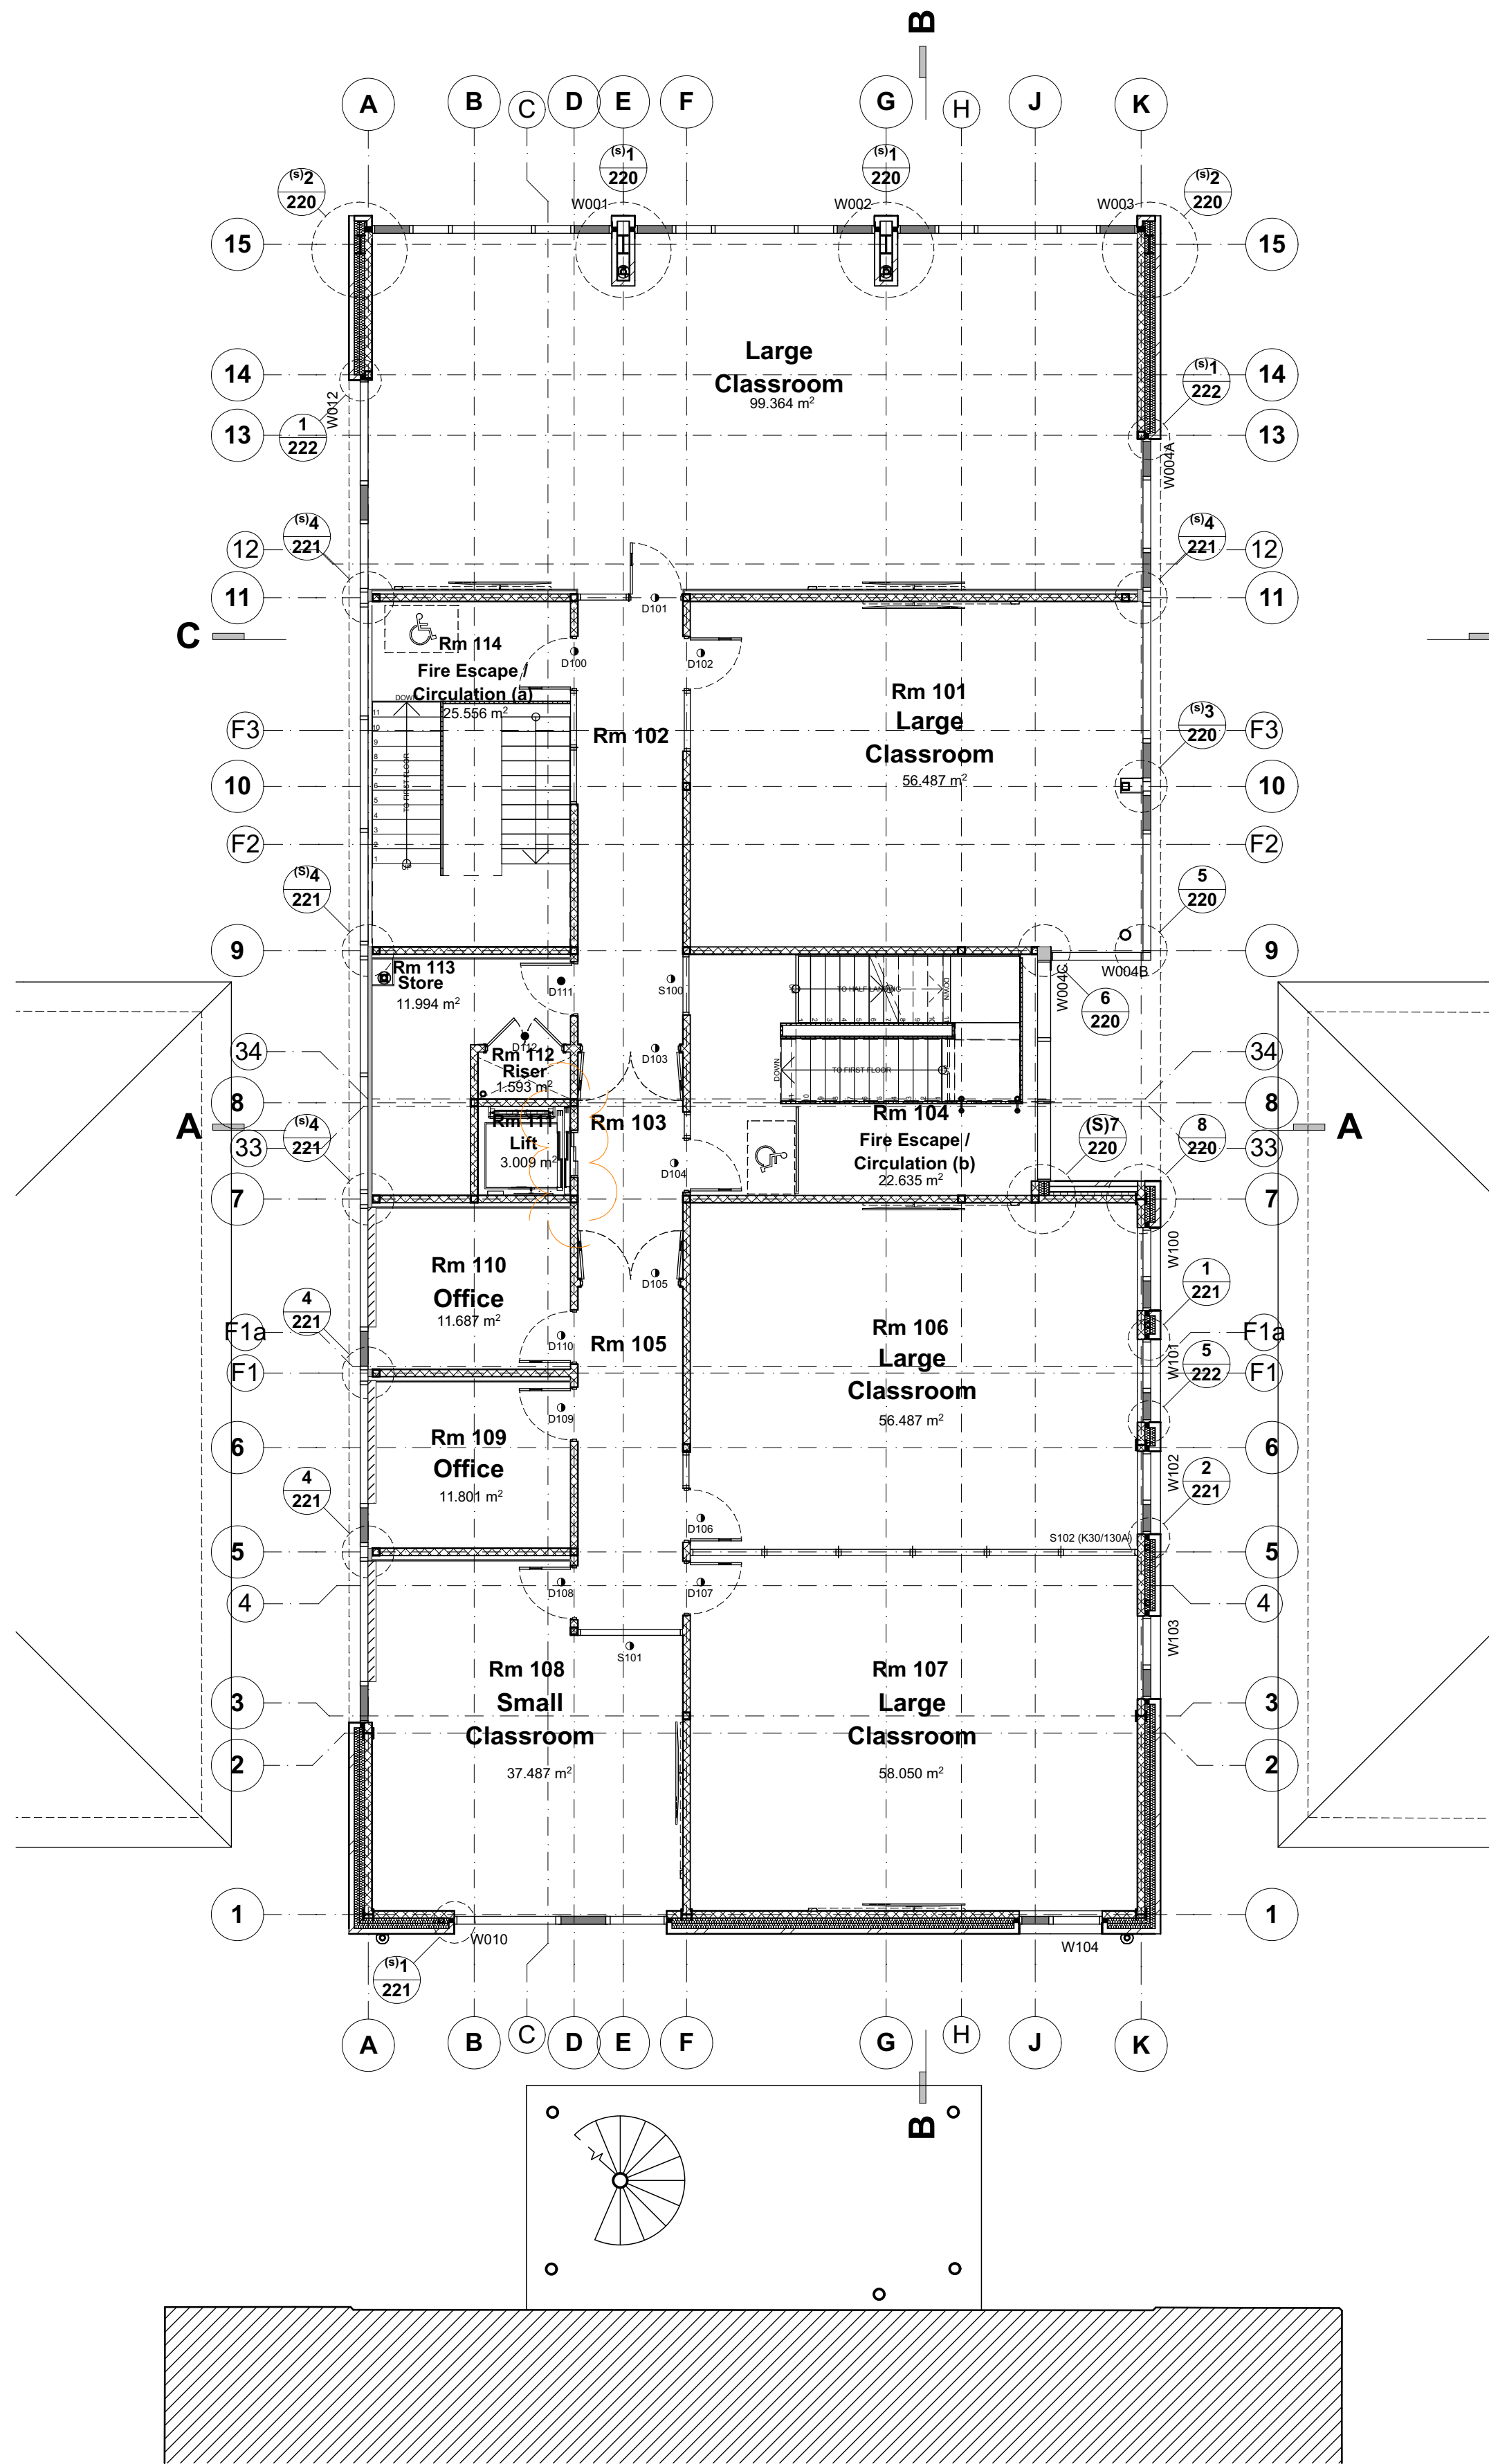

FIRST FLOOR PLAN
SCALE 1:100

EXTERIOR CONSTRUCTION		
TYPE 1		Plaster finish (M20/210) 140mm Blockwork (F10/355) 197.5mm (200mm Compressed) Full fill insulation (F30/150) 102.5mm Red facing brick (F10/110)
TYPE 2		Plaster finish (M20/210) 140mm Blockwork (F10/355) 75mm Partial fill cavity wall 98mm Cavity 102.5mm Red facing brick (F10/110)
TYPE 3		Plaster finish (M20/210) 140mm Blockwork (F10/355) 75mm Partial fill cavity wall 50mm Cavity 100mm Blockwork (F10/355)
TYPE 4		102.5mm Red facing brick (F10/110) 235mm Cavity 102.5mm Red facing brick (F10/110)
TYPE 5		Curtain Wall - Ceramic Back incorporating Insulation 135mm Cavity with Full fill insulation (F30/150) 72mm Lightweight Metal Stud 12mm Plywood 12.5mm Plasterboard with Skim Finish

INTERIOR CONSTRUCTION	
TYPE 1	

NOTE:
- Blockwork and internal masonry walls to be built to underside of steel beams / metal composite deck or roof deck.
- Concrete lintels above all internal doors and screens including corridors.

- LEGEND
- Refers to Detail Number
 - Refers to Drawing Number
 - The symbol (s) means the detail is of a similar construction.

NOTE: DWG Files are provided FOR INFORMATION only. DWG Files are generated from ArchiCAD. Non-editable Hardcopies and PDF Files take precedence and in the event of any discrepancies please advise the Architect immediately.

DRAWING TITLE: Proposed Ground & First Floor Plan		
JOB DESCRIPTION: THOMAS TELFORD SCHOOL		
STATUS: CONSTRUCTION		
DRAWING SCALE: 1:100@A1	DATE: 05/03/19	DRAWING REF: 2609-F-010B

BAART HARRIES NEWALL
ARCHITECTS

1 WILDERHOPE HOUSE
POUNCEY GARDENS
85LE VUE
SHREWSBURY SY3 7JG
Fax: 01743 349444
Tel: 01743 361261