

Project Name: Ysgol Clasdir

UPRN Code: 5010

Originator Code: UWTSD


Discipline : Designer


Drawn By: J.H

Checked By: G.T

Date: 05/01/25

Project Status: S0

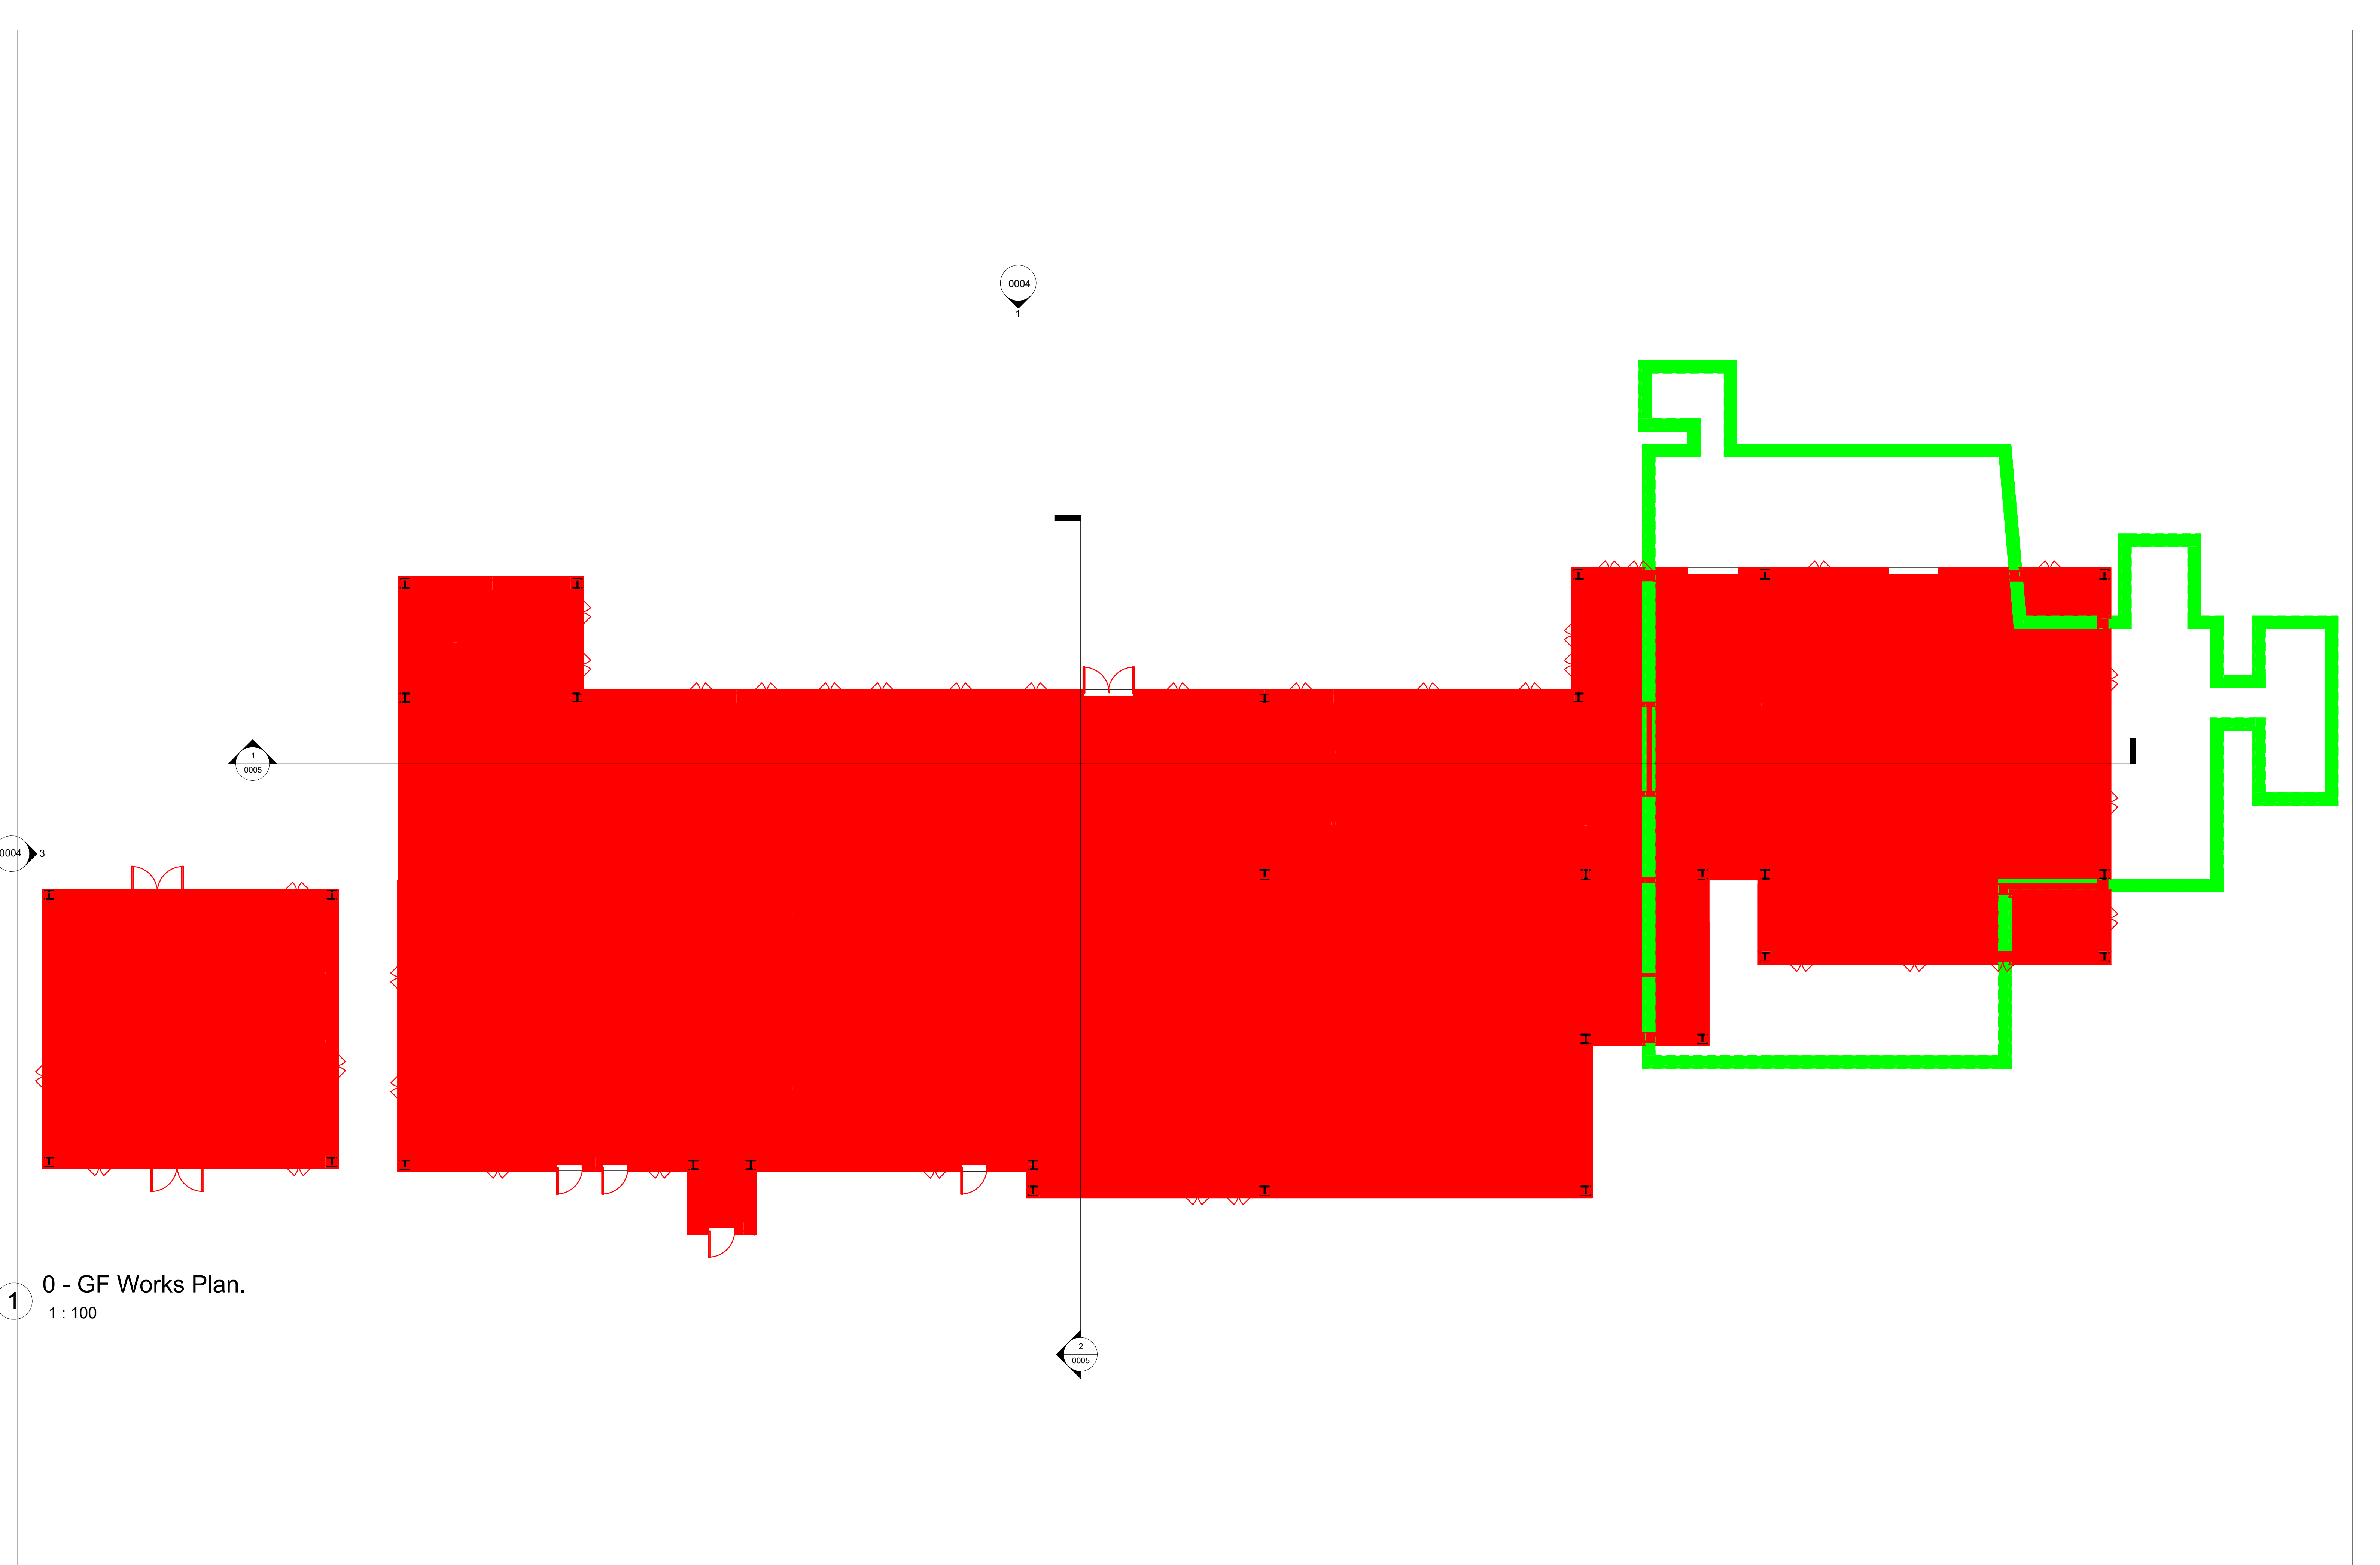


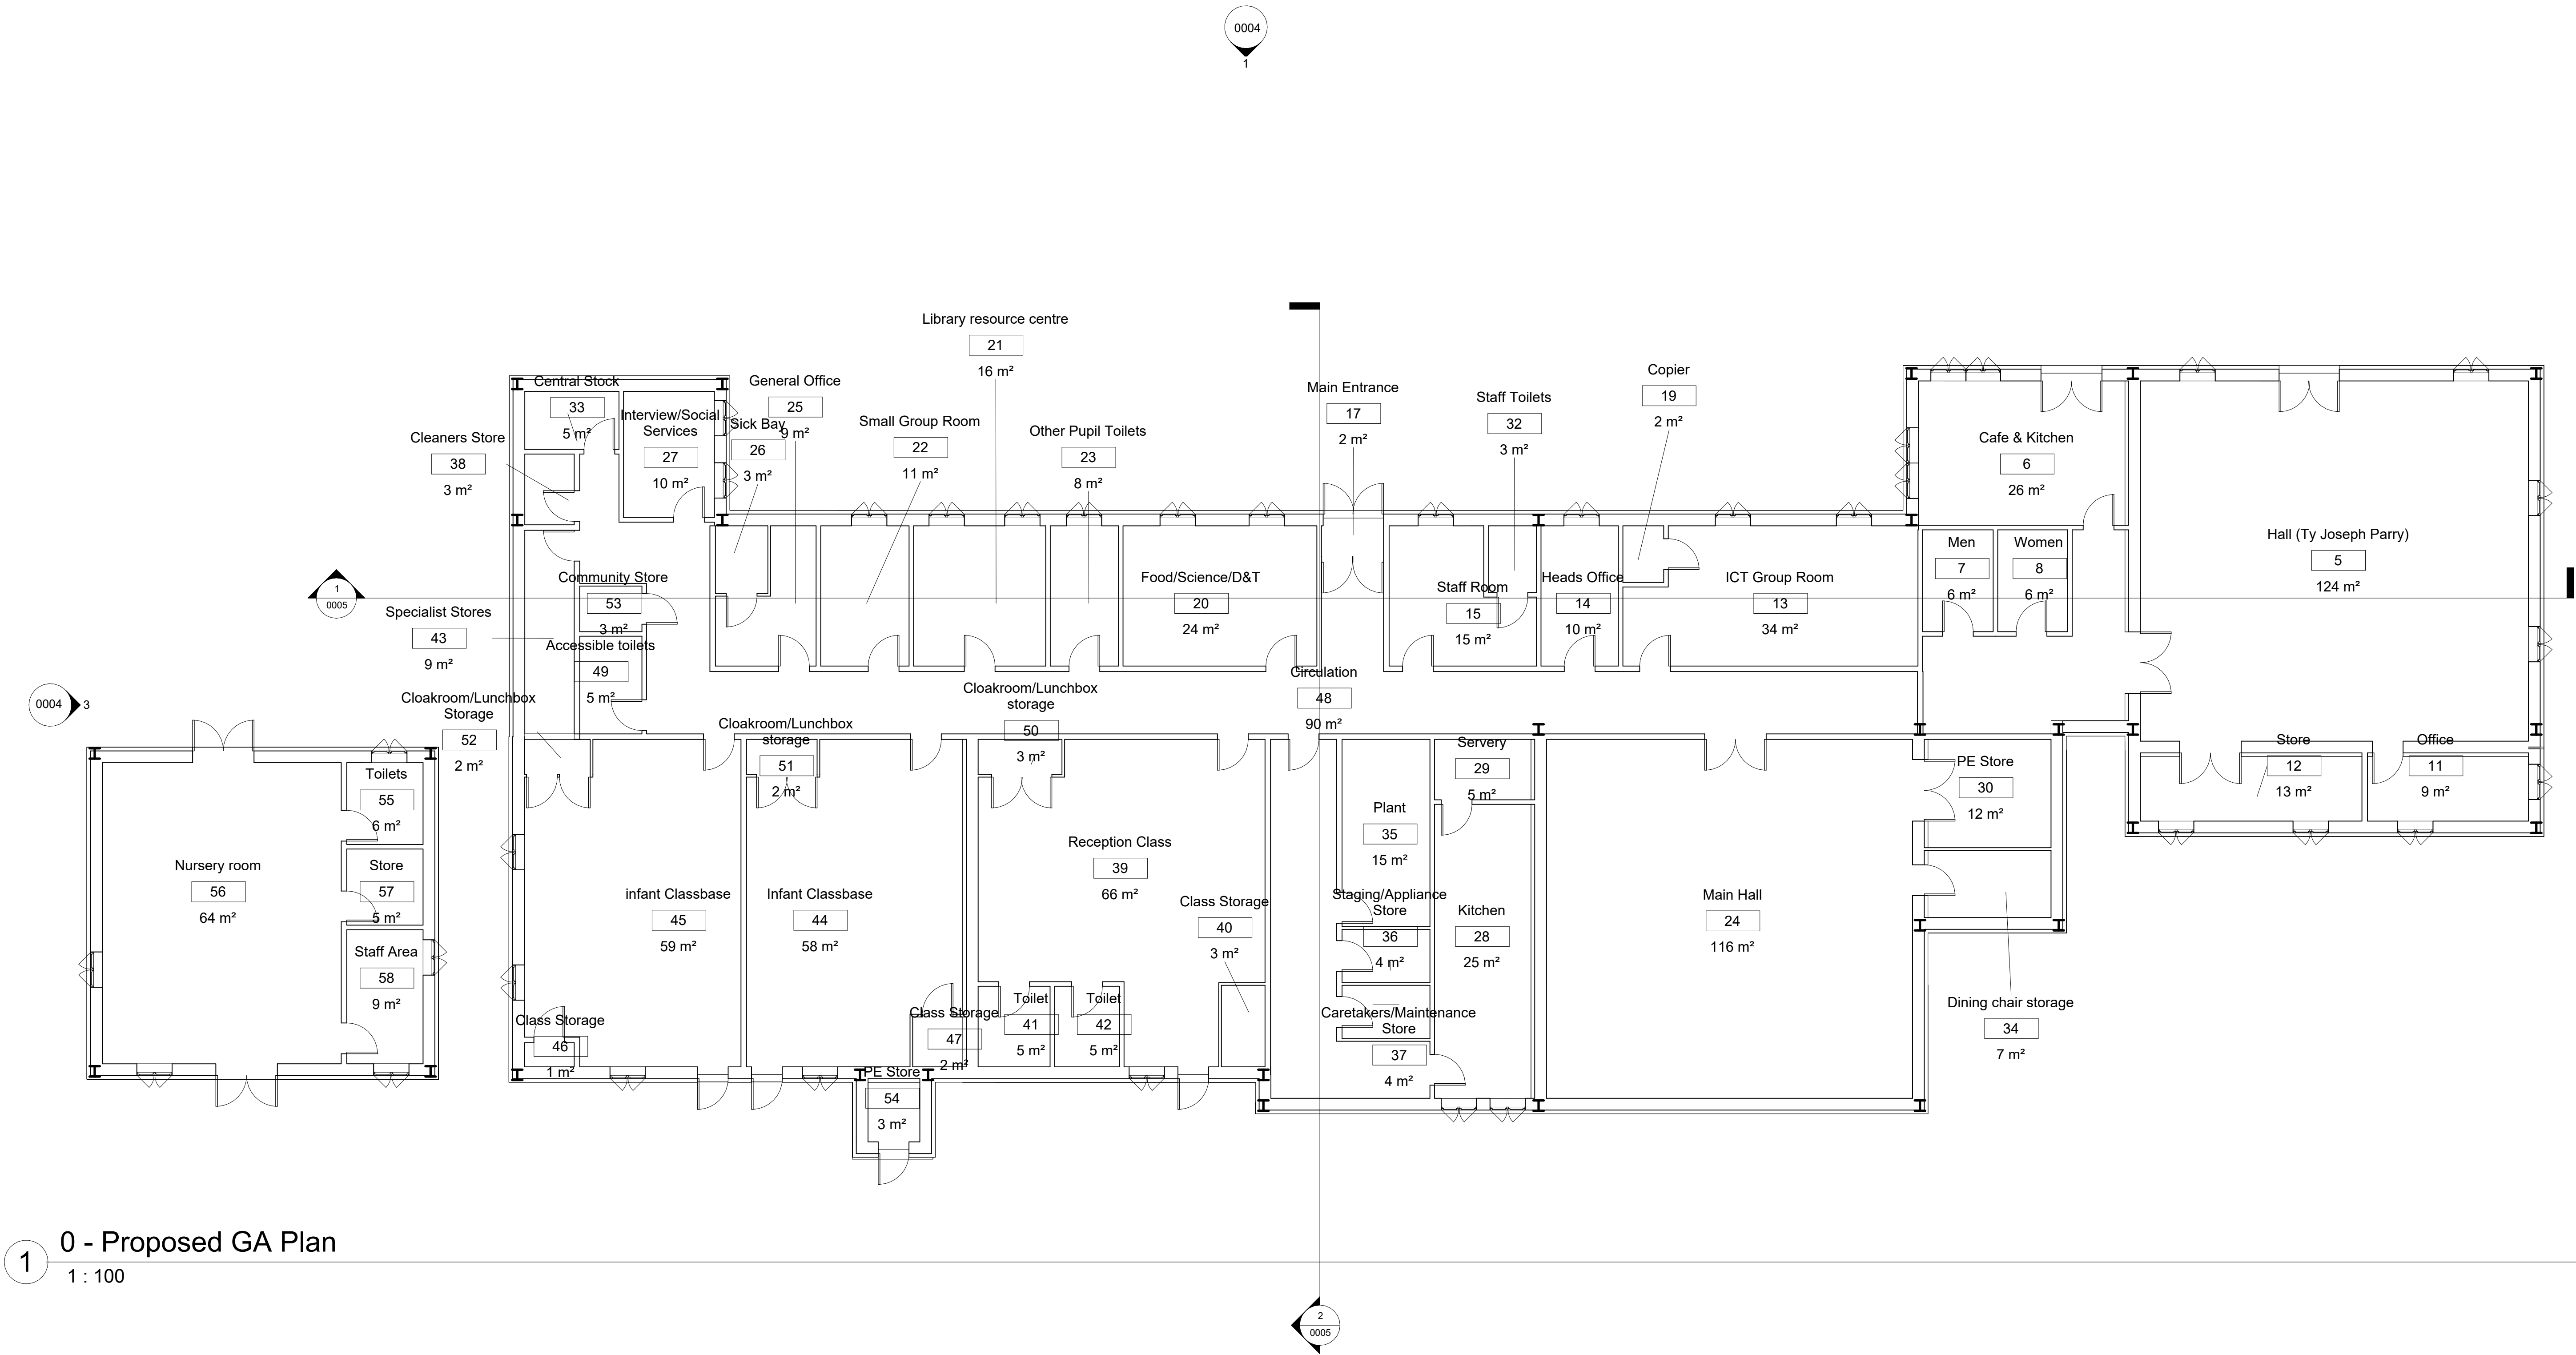


1 0 - Proposed GA Plan
1 : 100




1 North Elevation
1 : 200

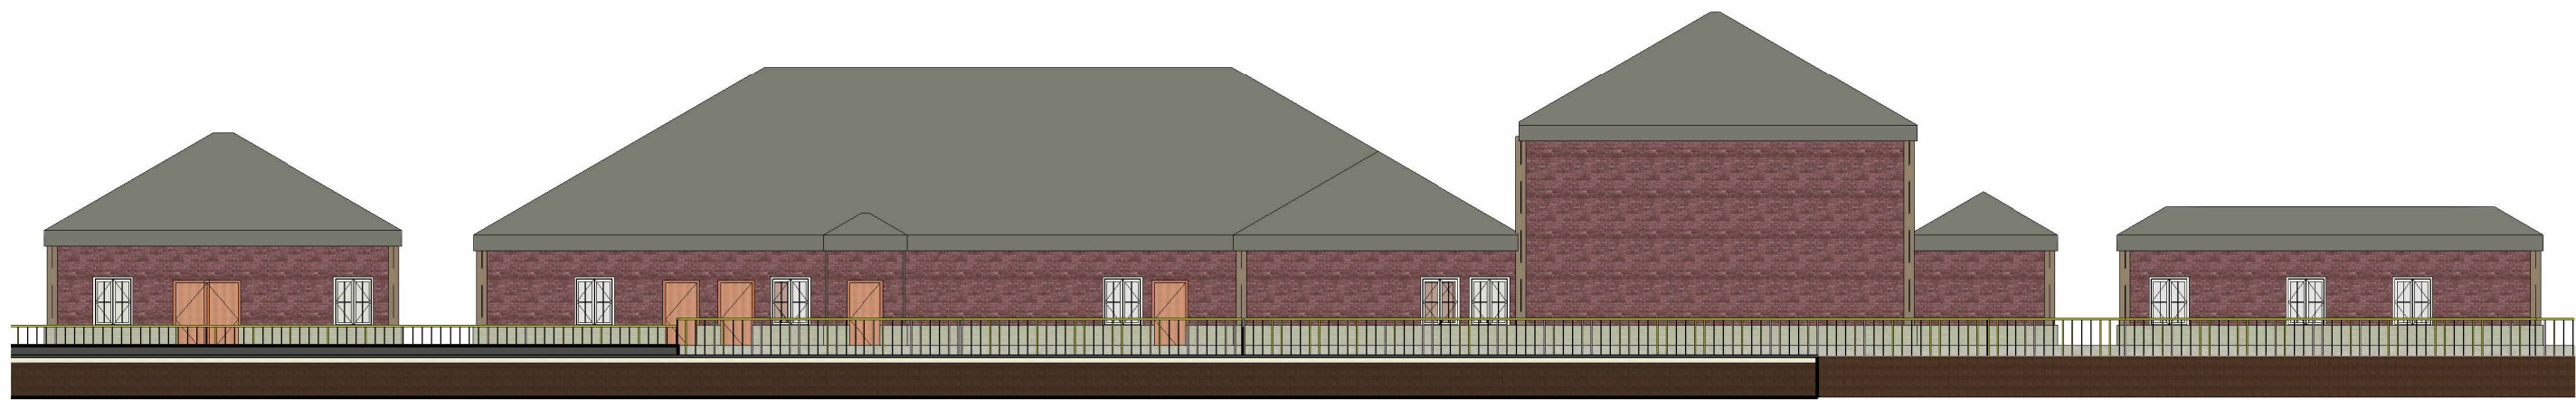


2 South Elevation
1 : 200

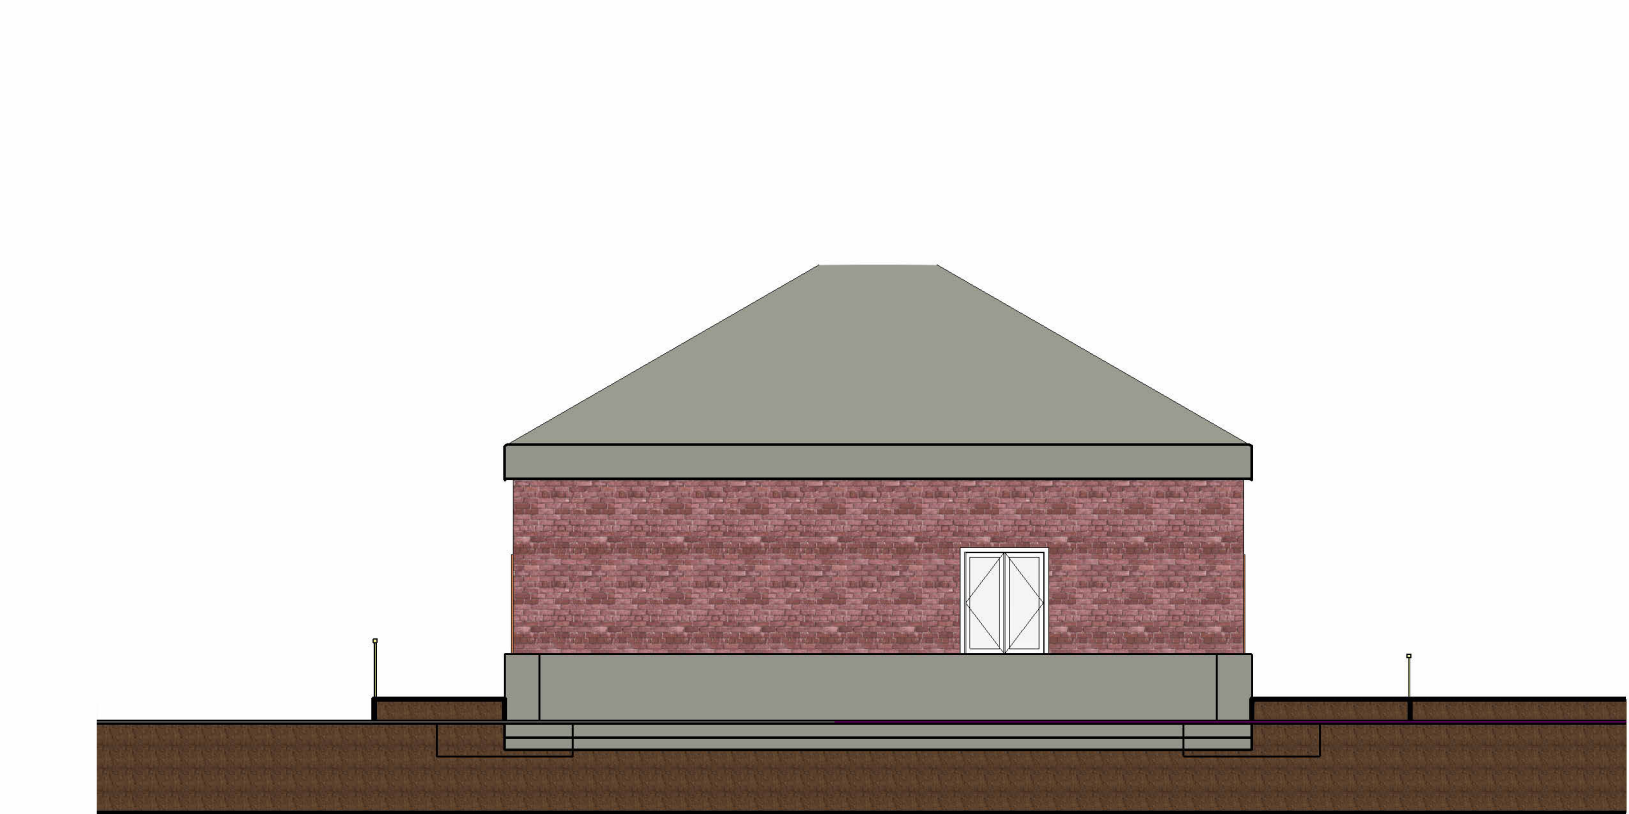


3 West Elevation
1 : 100

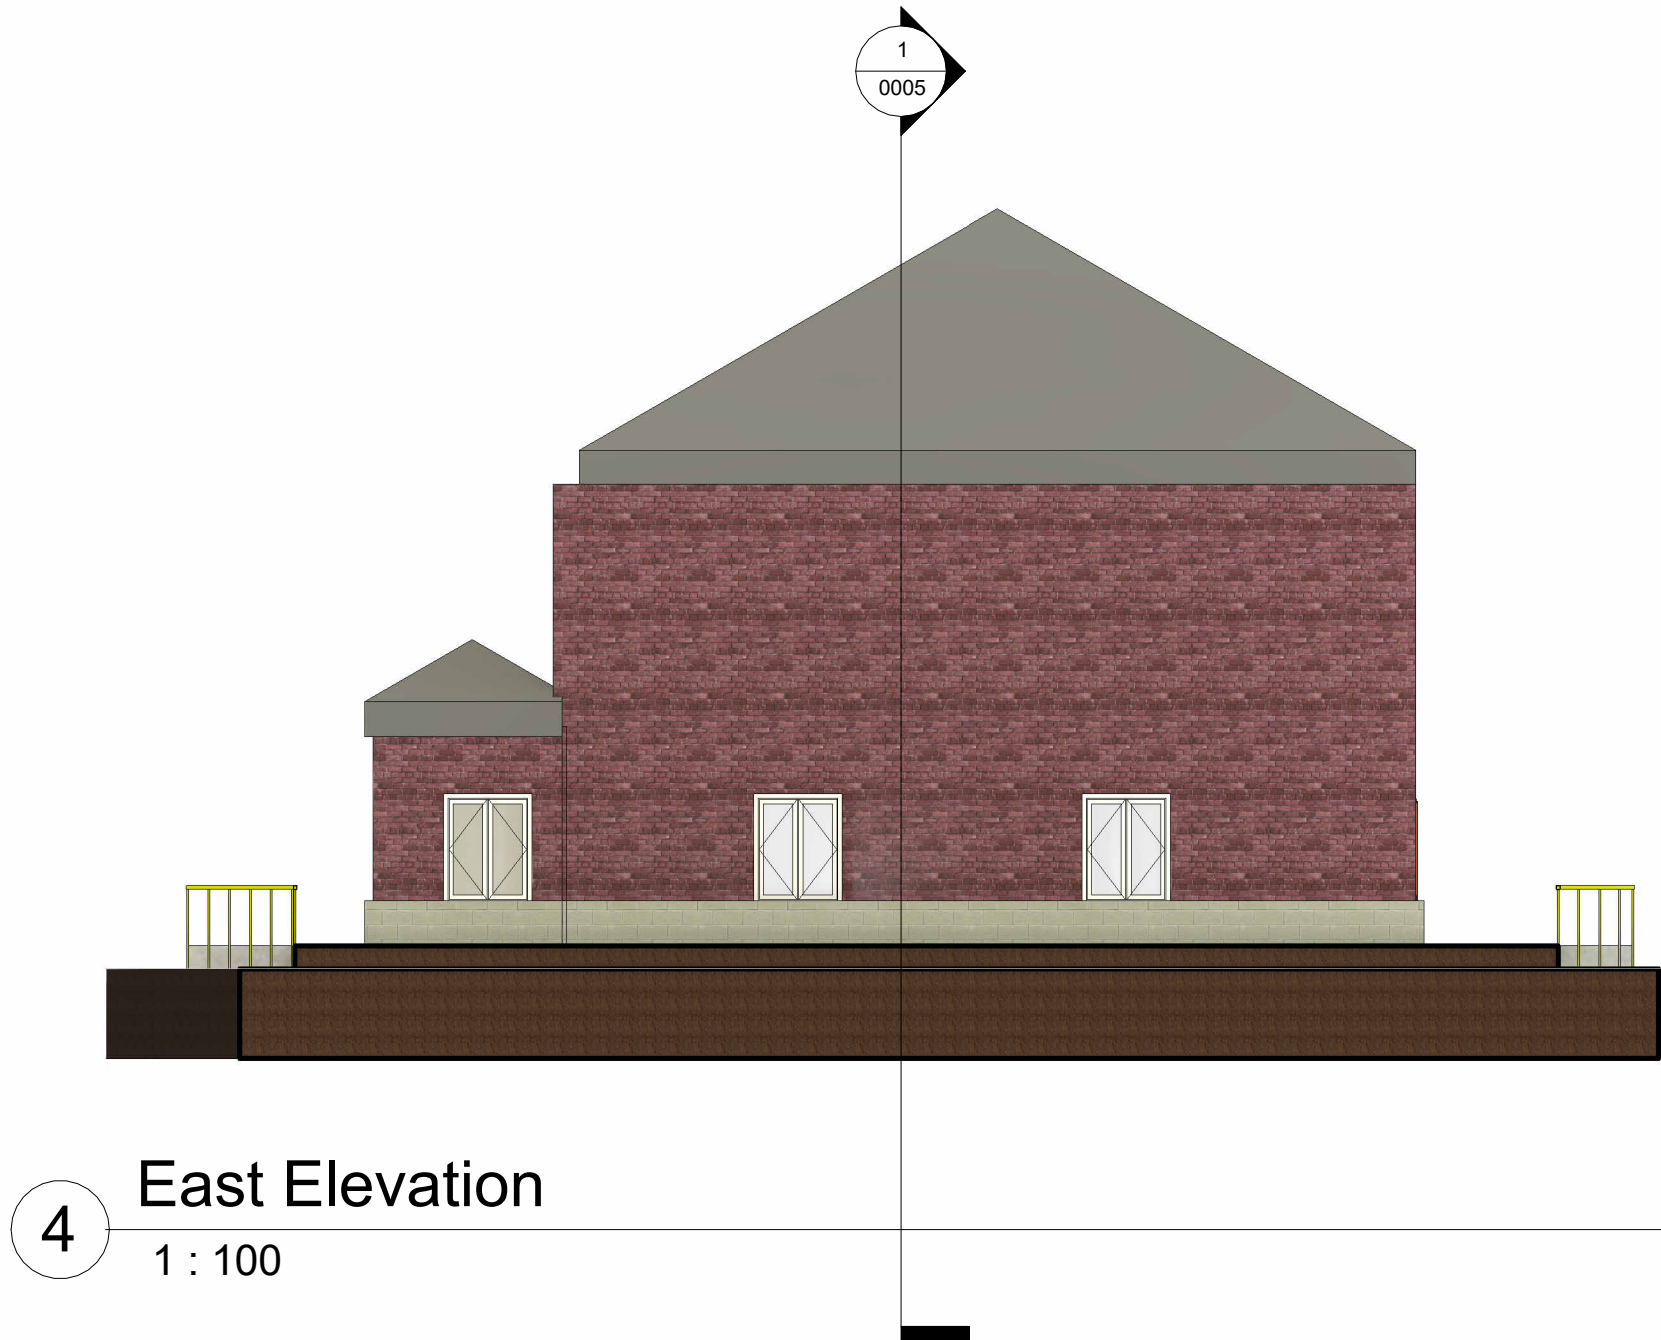


4 East Elevation
1 : 100

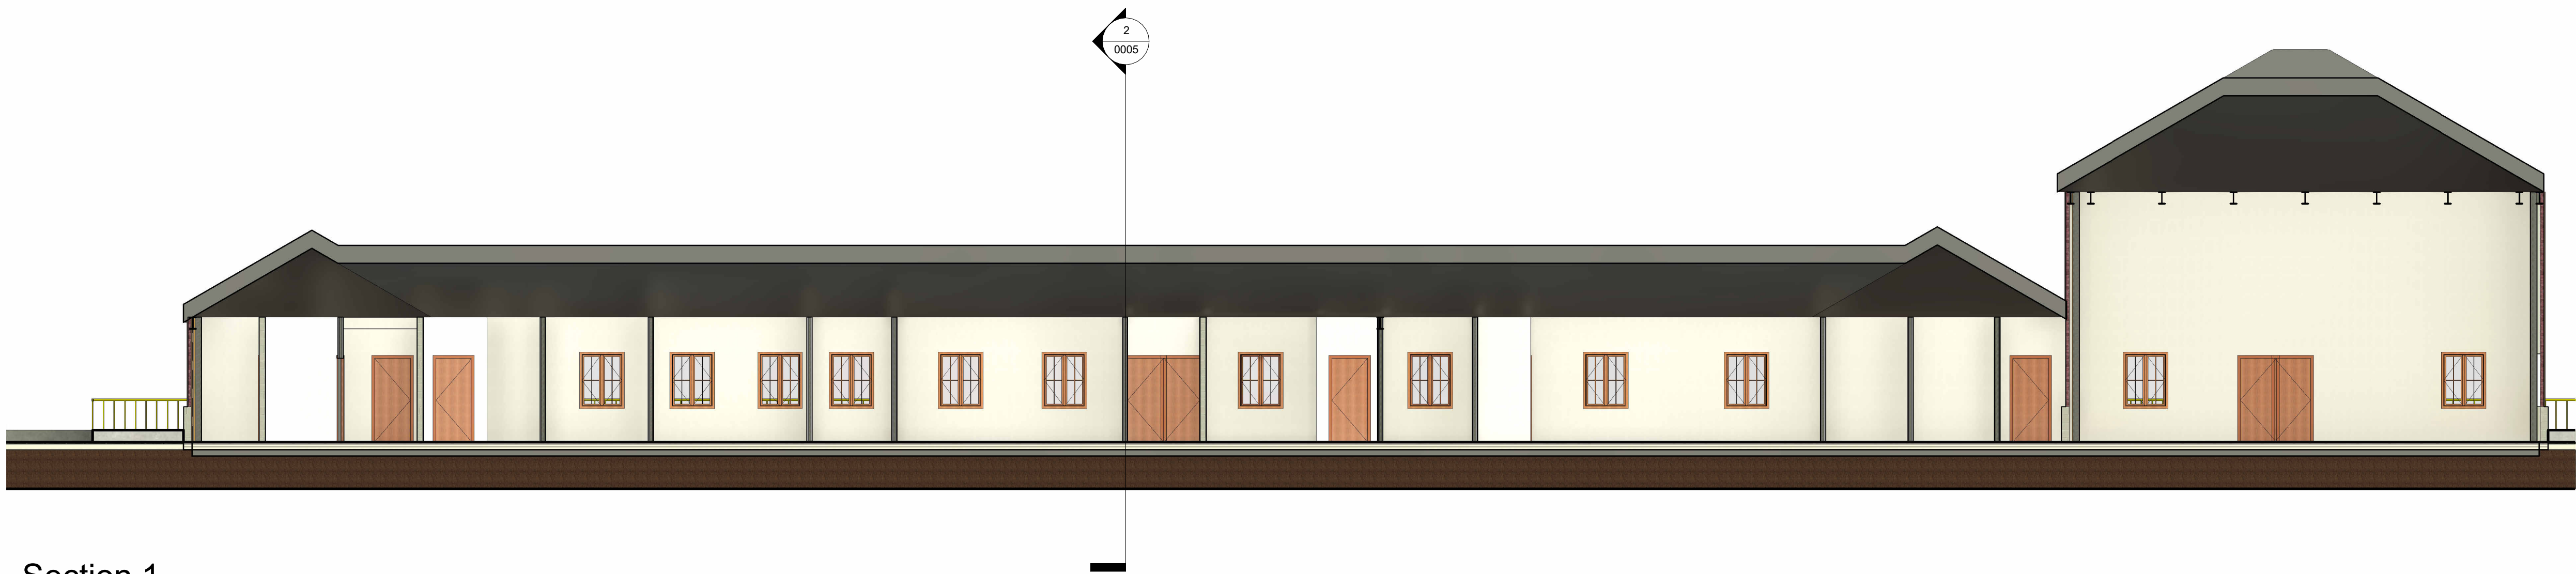


1 Section 1
1 : 100

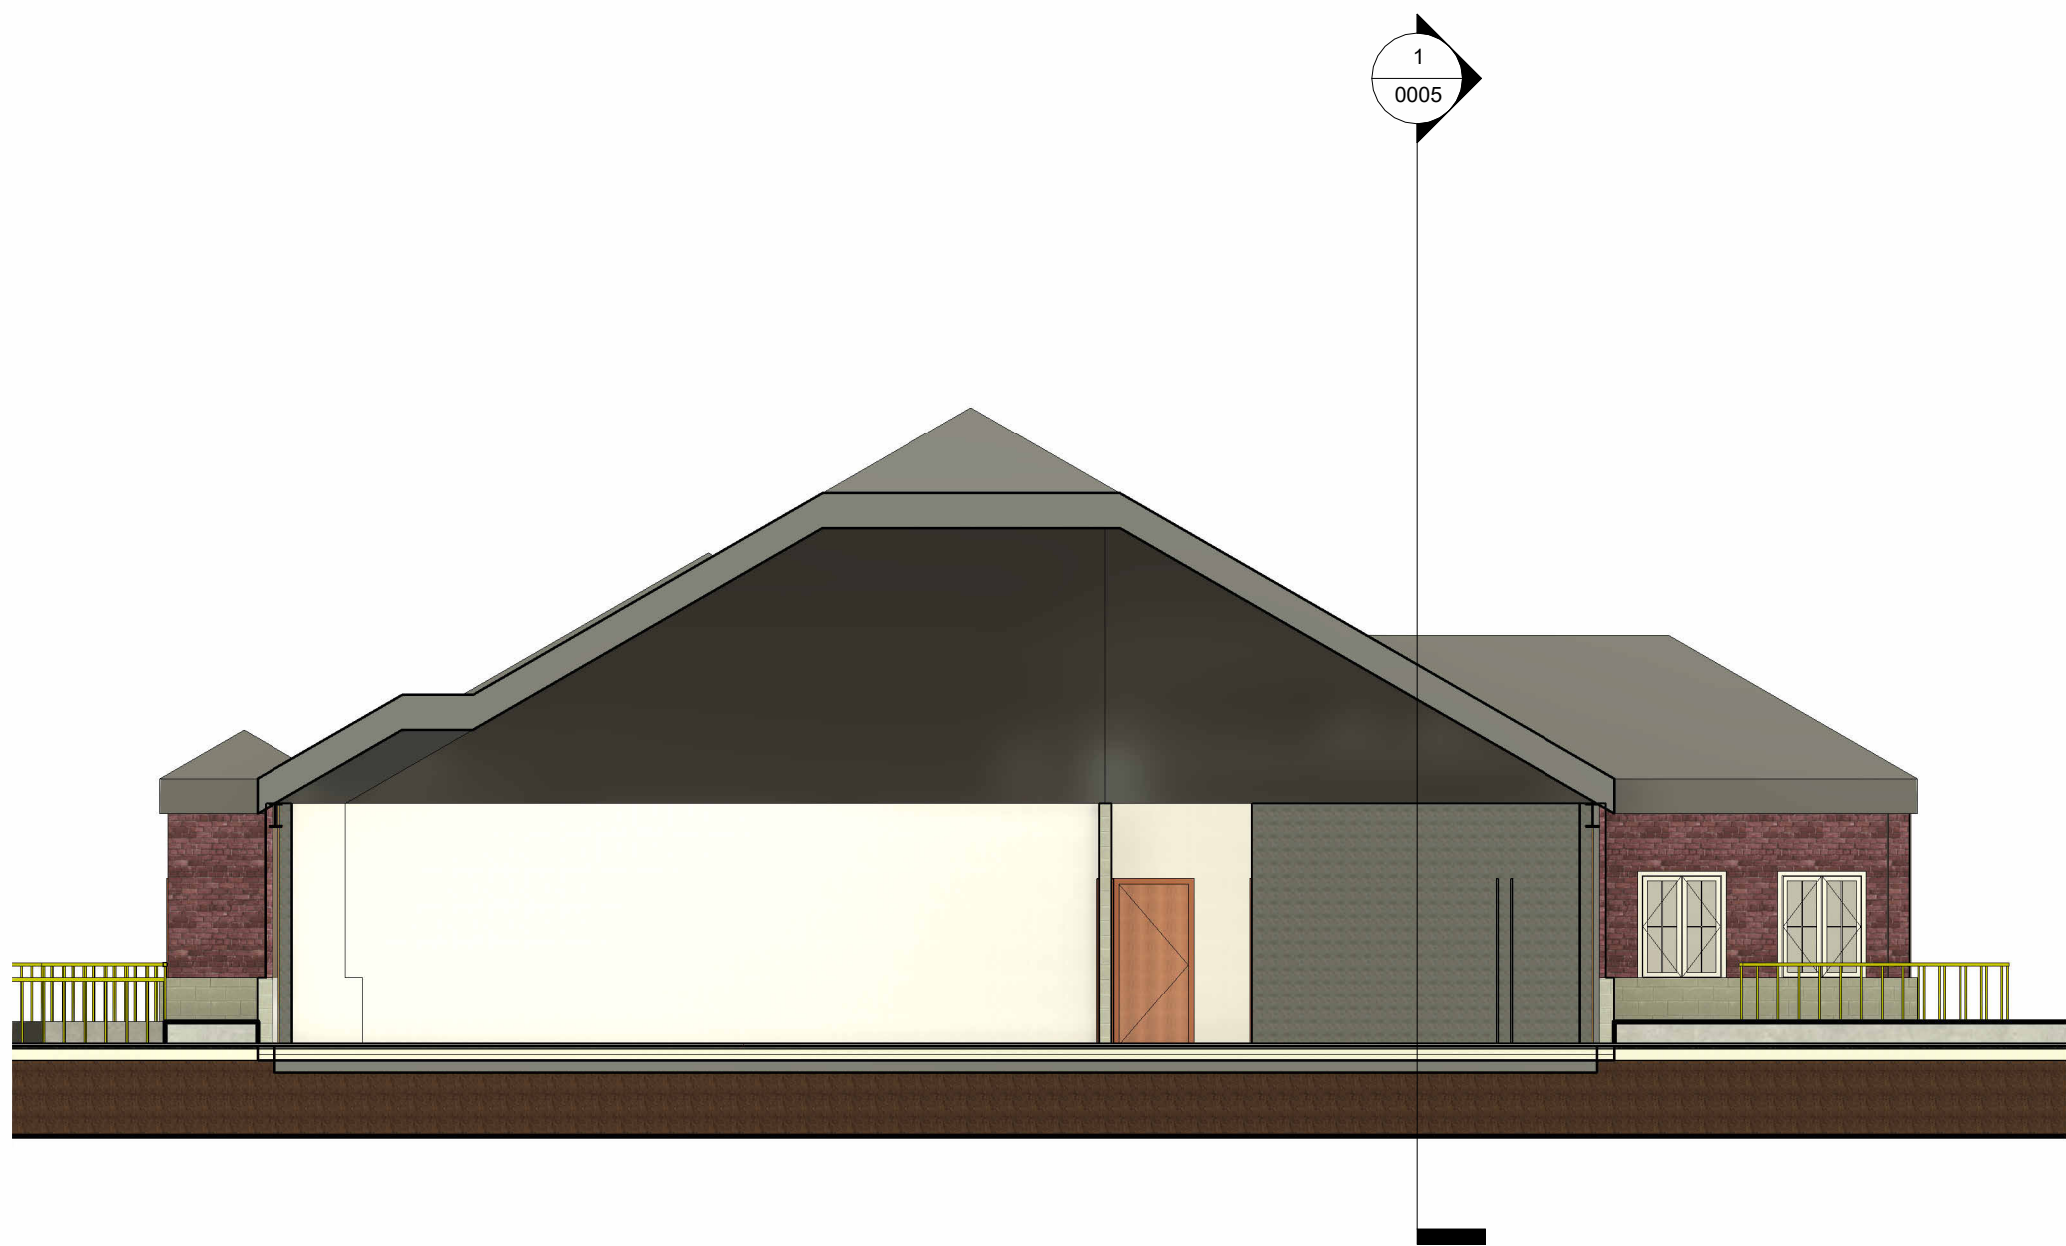

2 Section 2
1 : 100

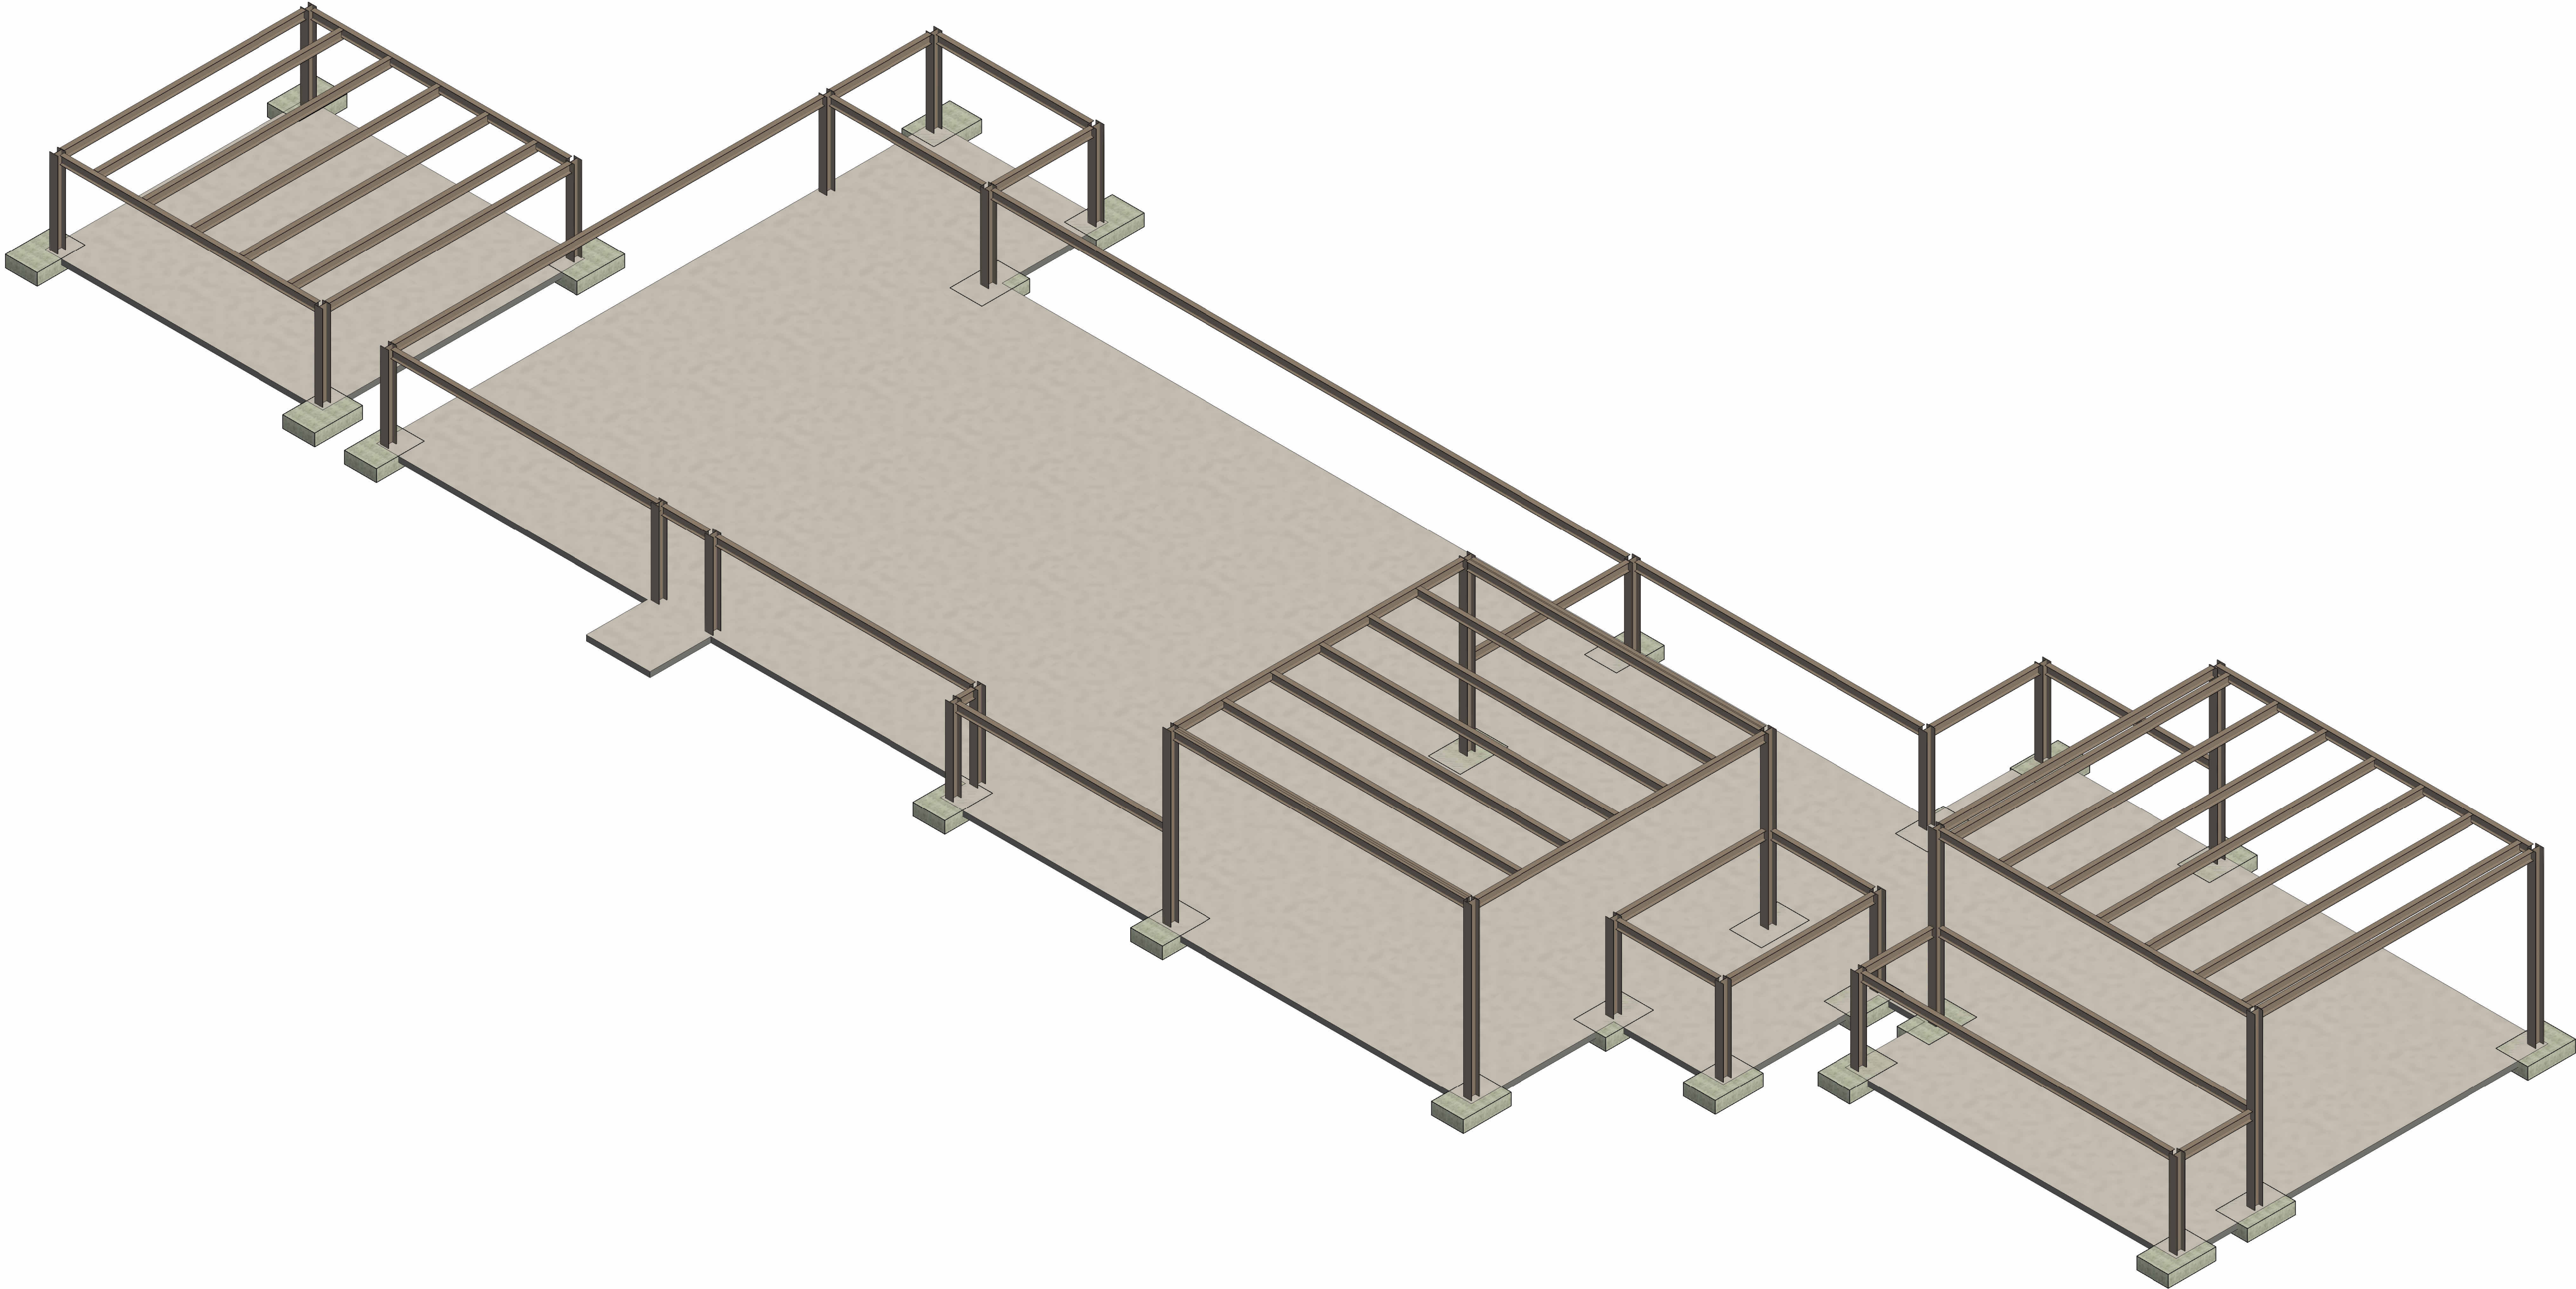

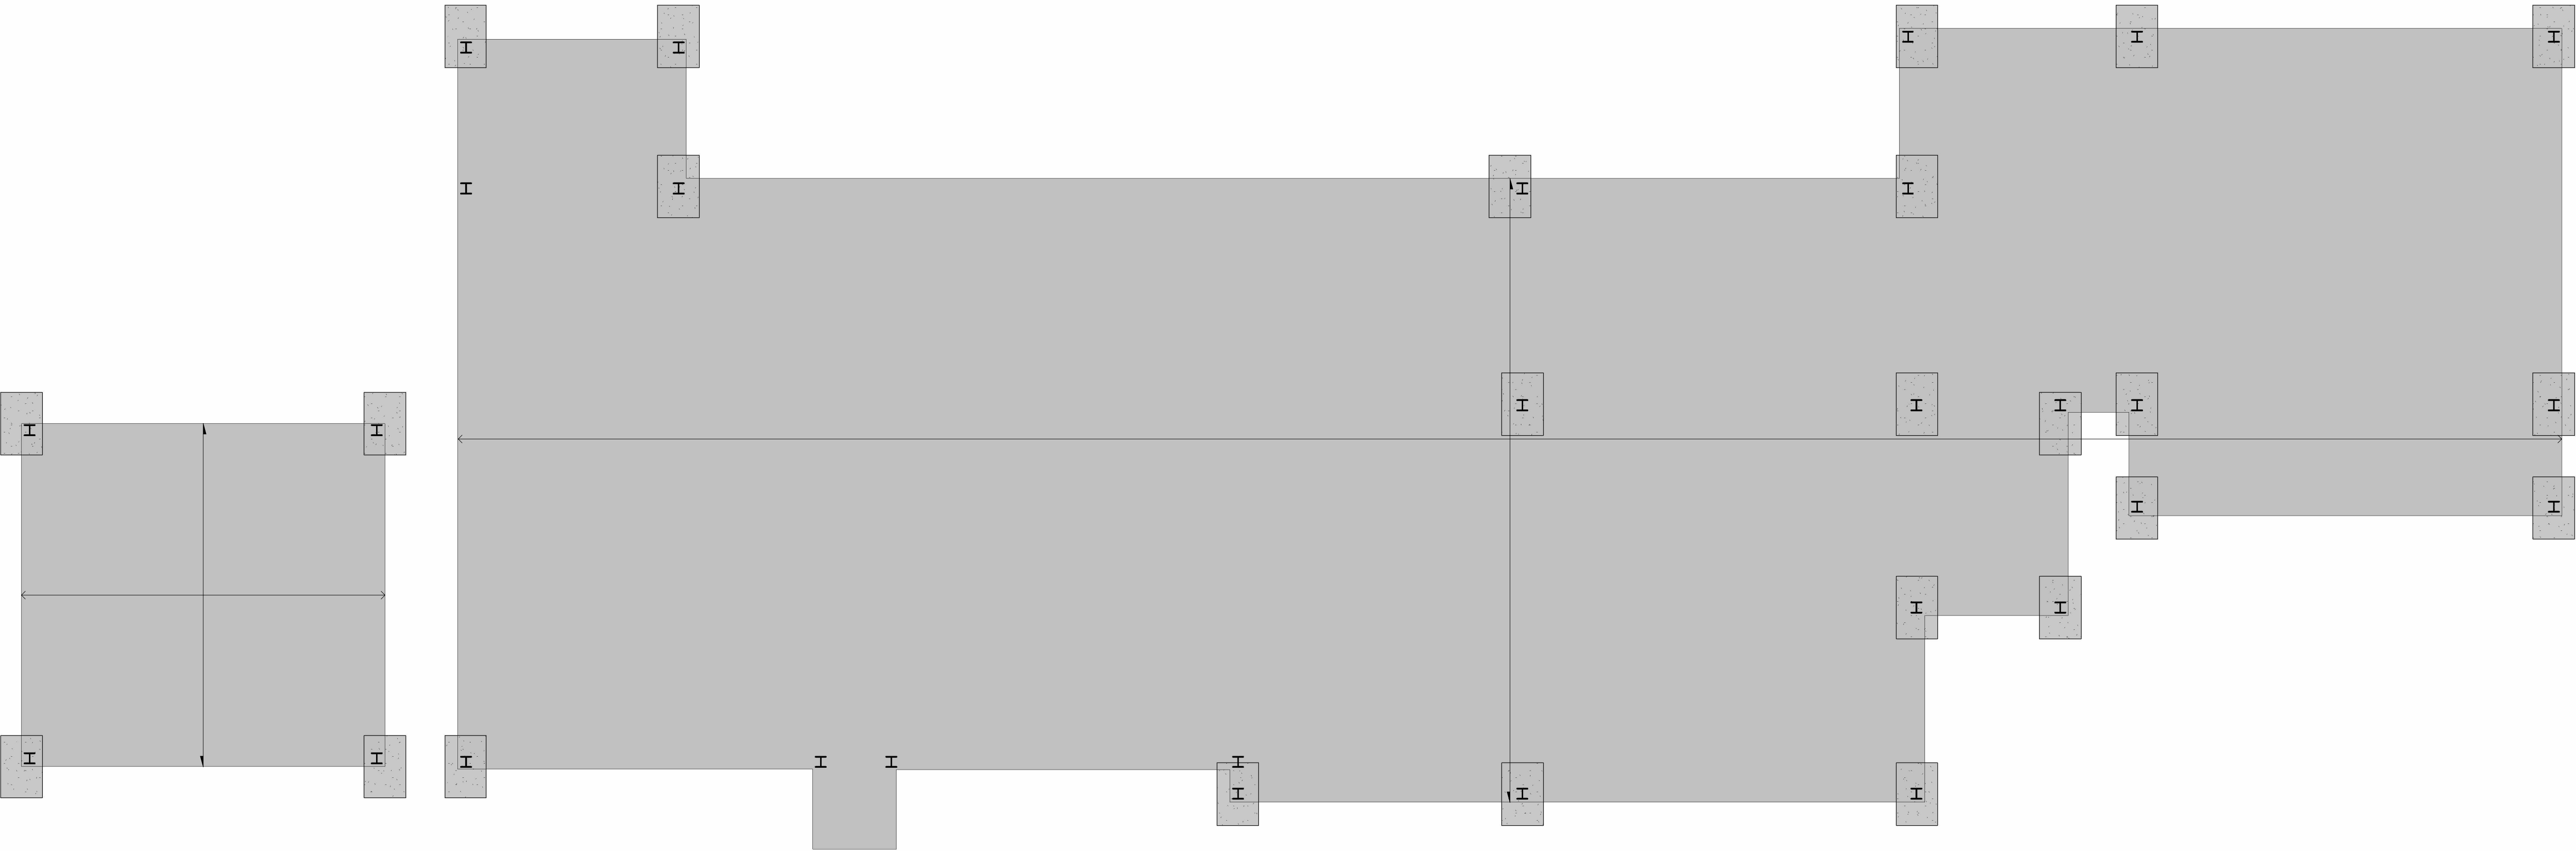

1

0 - GF
1 : 100