

Project Name: Ysgol Yr Afan

UPRN Code: 5010

Originator Code: UWTSD



Discipline : A

Drawn By: K J B

Checked By: Gavin
Traylor



Date: 30/04/24

Project Status: S0

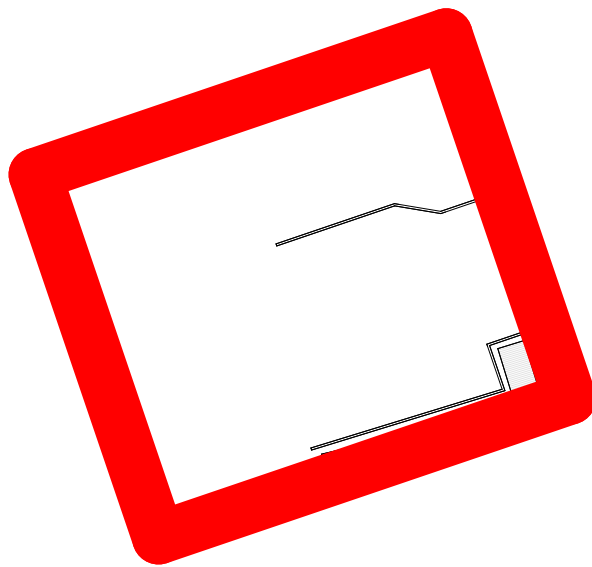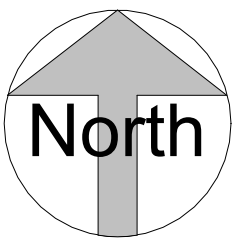


Site
1 : 1000

Property Title Ysgol Yr Afan	Detail Location plan	Property Originator (zone) Functional Breakdown XX (Level) Spatial Breakdown ZZ (Type) Form D Discipline A Number 0002 Description Location plan Status S0 Revision	scale 1 : 1000	drawn K J B	Prifysgol Cymru Y Drindod Dewi Sant University of Wales Trinity Saint David	(S0) UNCONTROLLED Not to be used as a reference document Check Status Before Quoting	Rev/Date/By Revision
		5010 UWTSD XX ZZ D A 0002 Location plan S0	date 30/04/24	checked G T			
		File Path: C:\Users\1801413\OneDrive - University of Wales Trinity Saint David\Documents\1801413 - ACBA5010 Revit Assignment 2 - Architectural.rvt		SA1 Campus King's Road Swansea SA1 8HO			

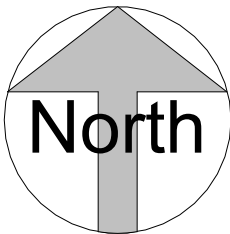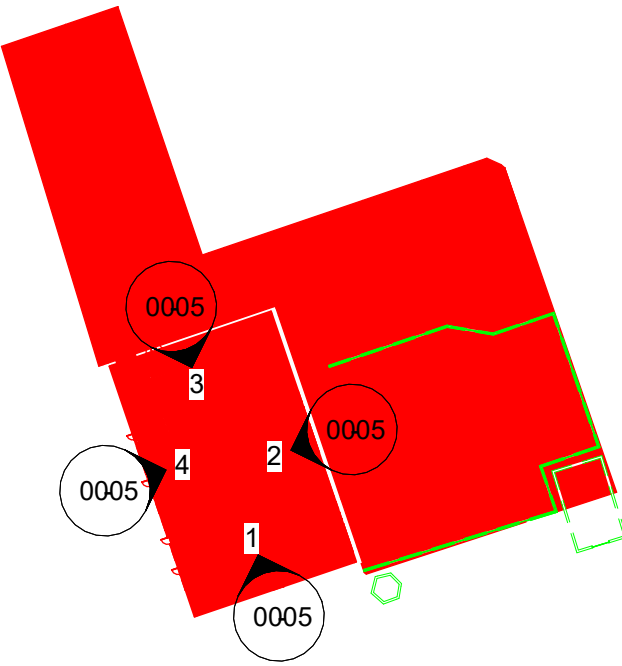

0 - Ground Floor Plan Works (1)
1 : 1000

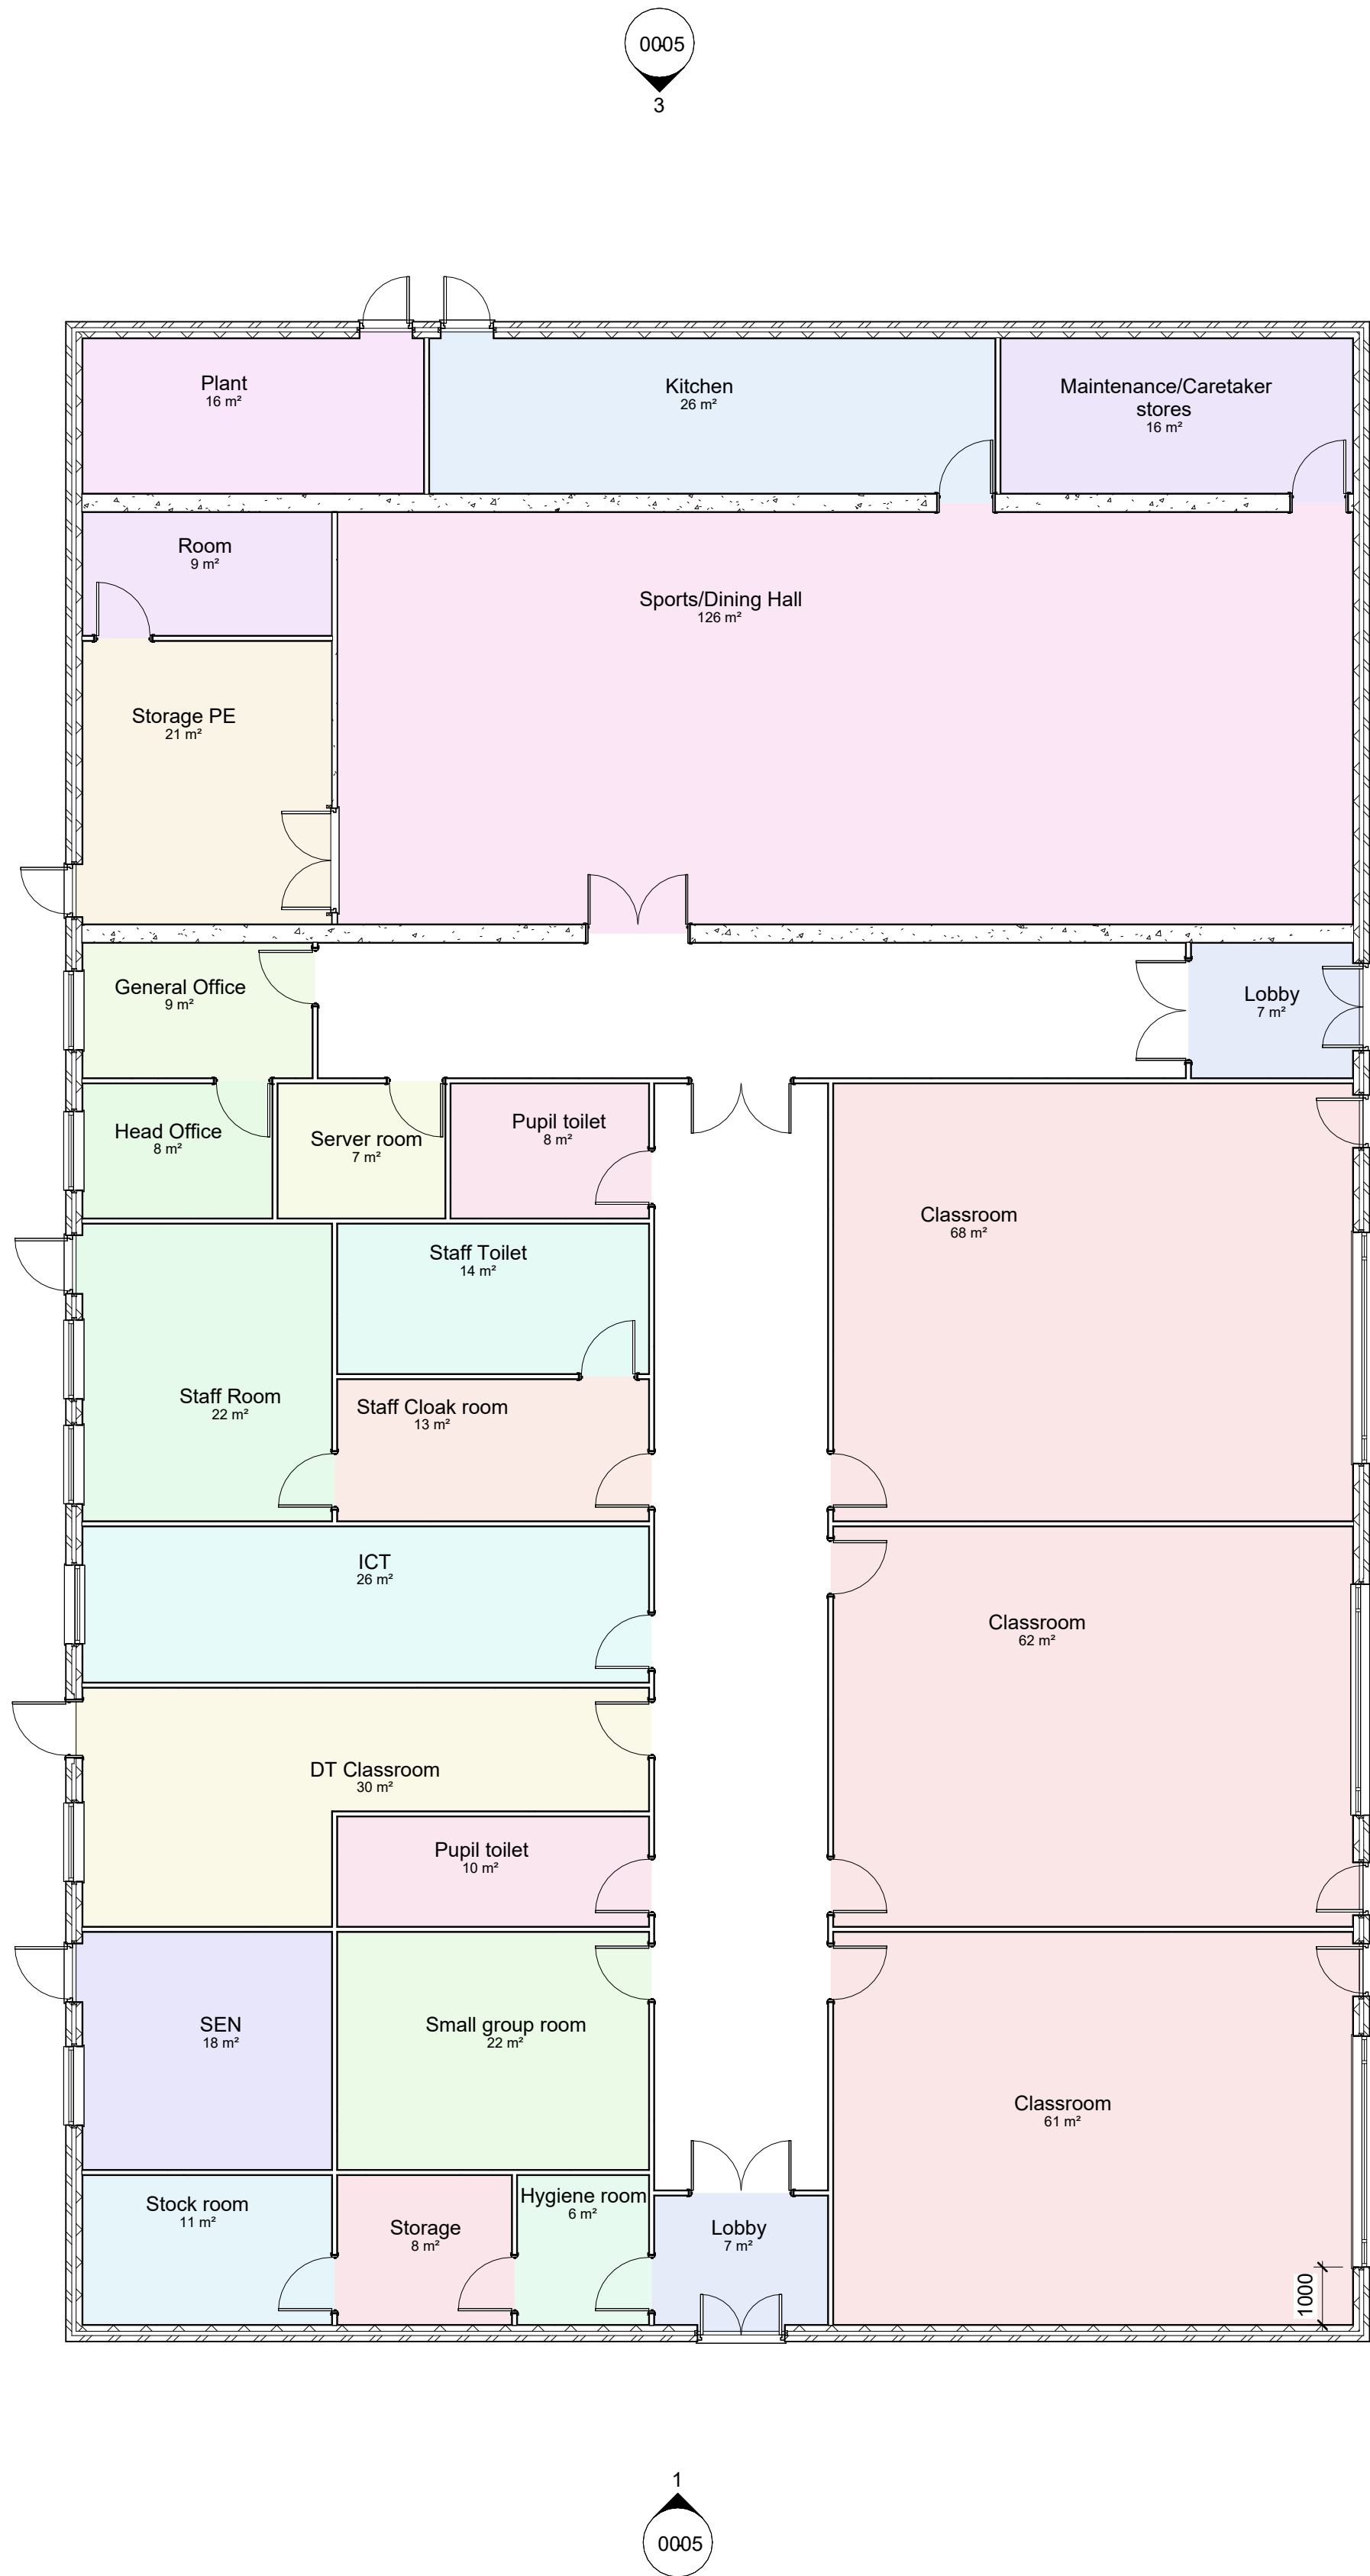


By Room Name Legend

- Classroom
- DT Classroom
- General Office
- Head Office
- Hygiene room
- ICT
- Kitchen
- Lobby
- Maintenance/Caretaker stores
- Plant
- Pupil toilet
- Room
- SEN
- Server room
- Small group room
- Sports/Dining Hall
- Staff Cloak room
- Staff Room
- Staff Toilet
- Stock room
- Storage
- Storage PE


2 0005

0 - Ground Floor Plan Proposed (1)


1 : 100

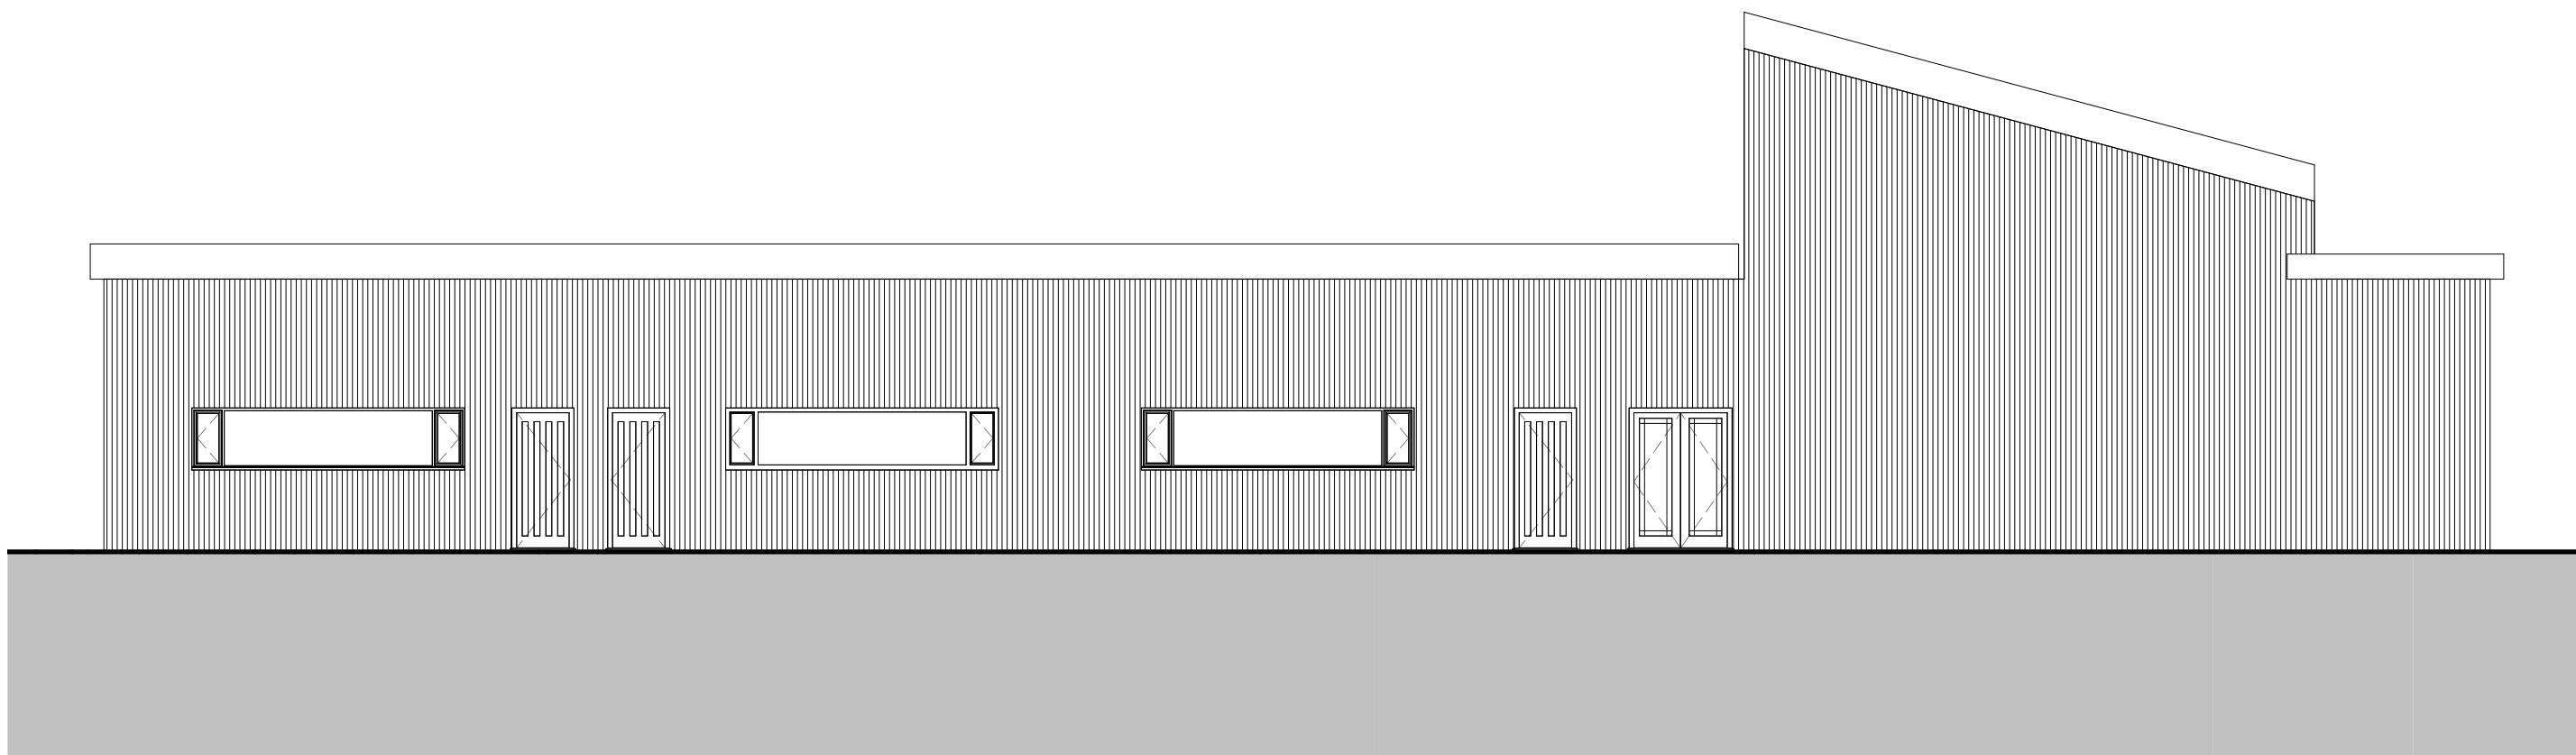


Elevation 2 - NE 1
1 : 100

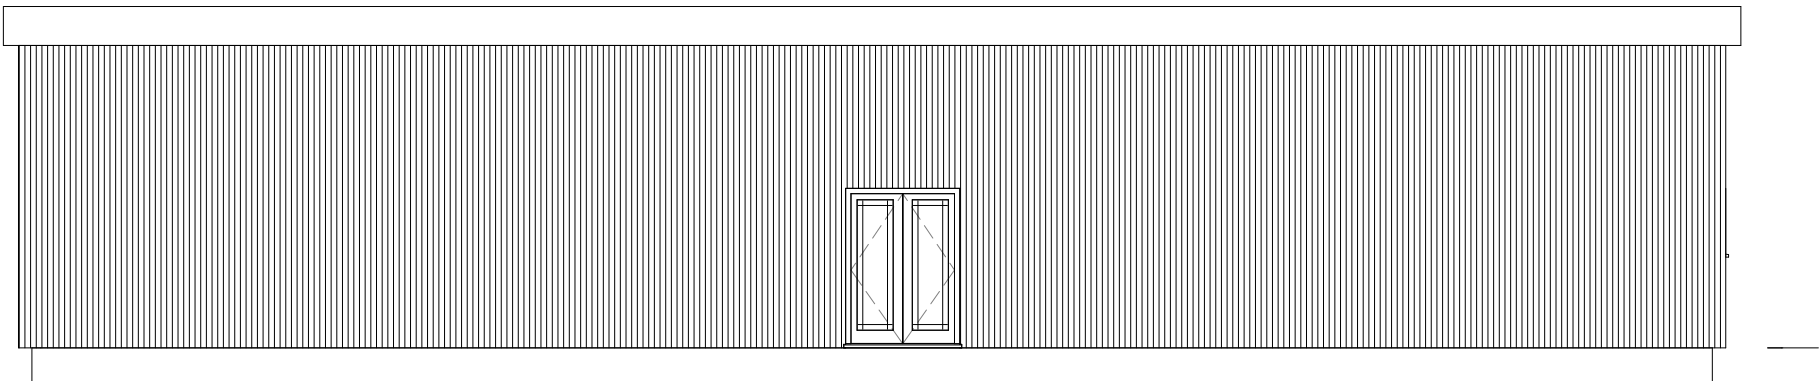

Elevation 1 - SE 1
1 : 100

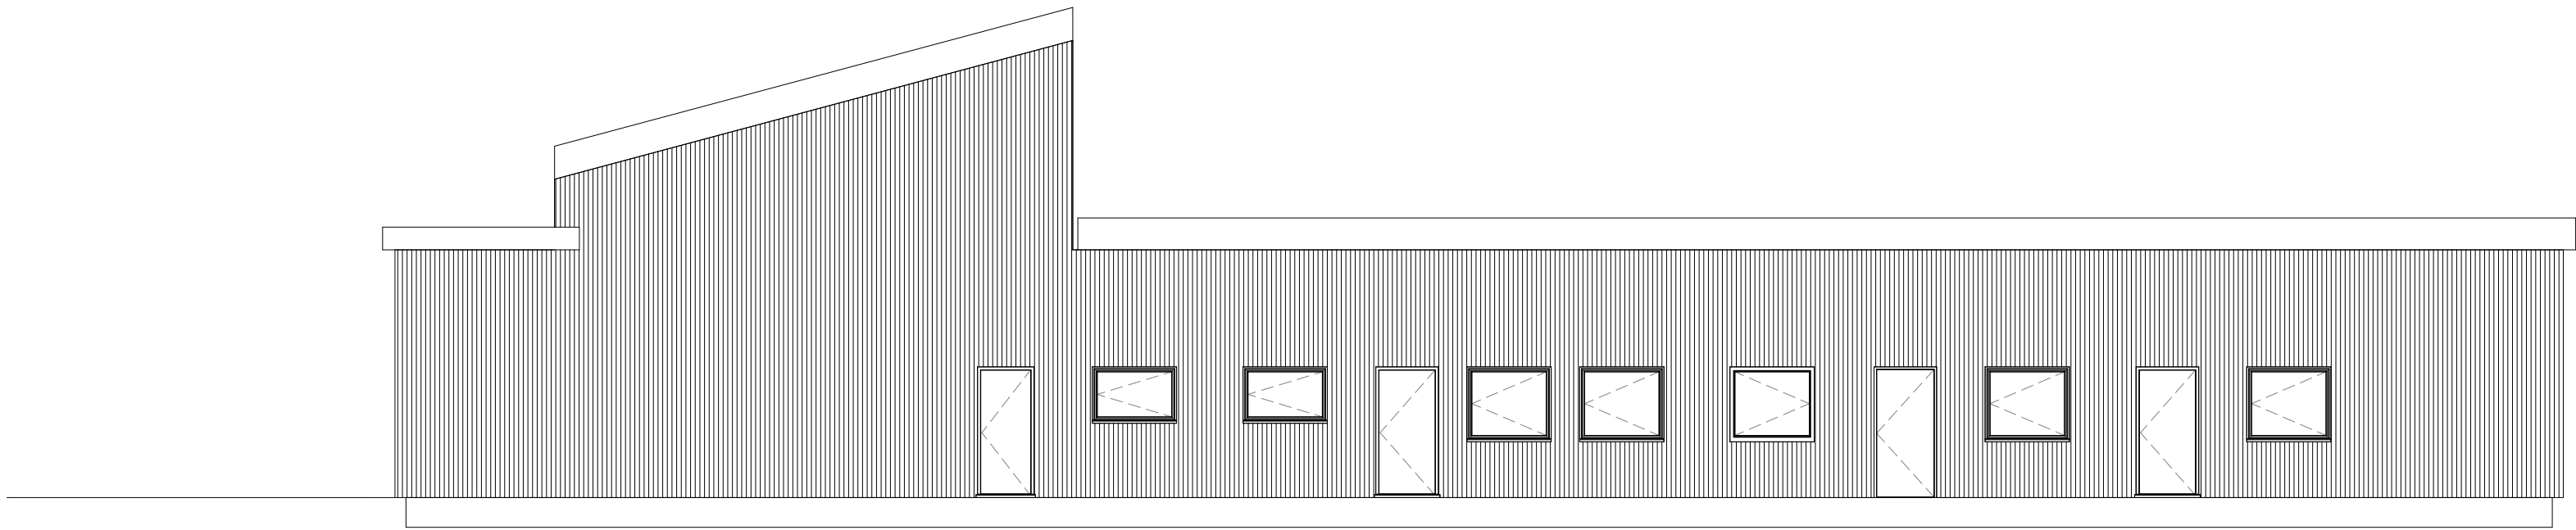

Elevation 4 - SW 1
1 : 100

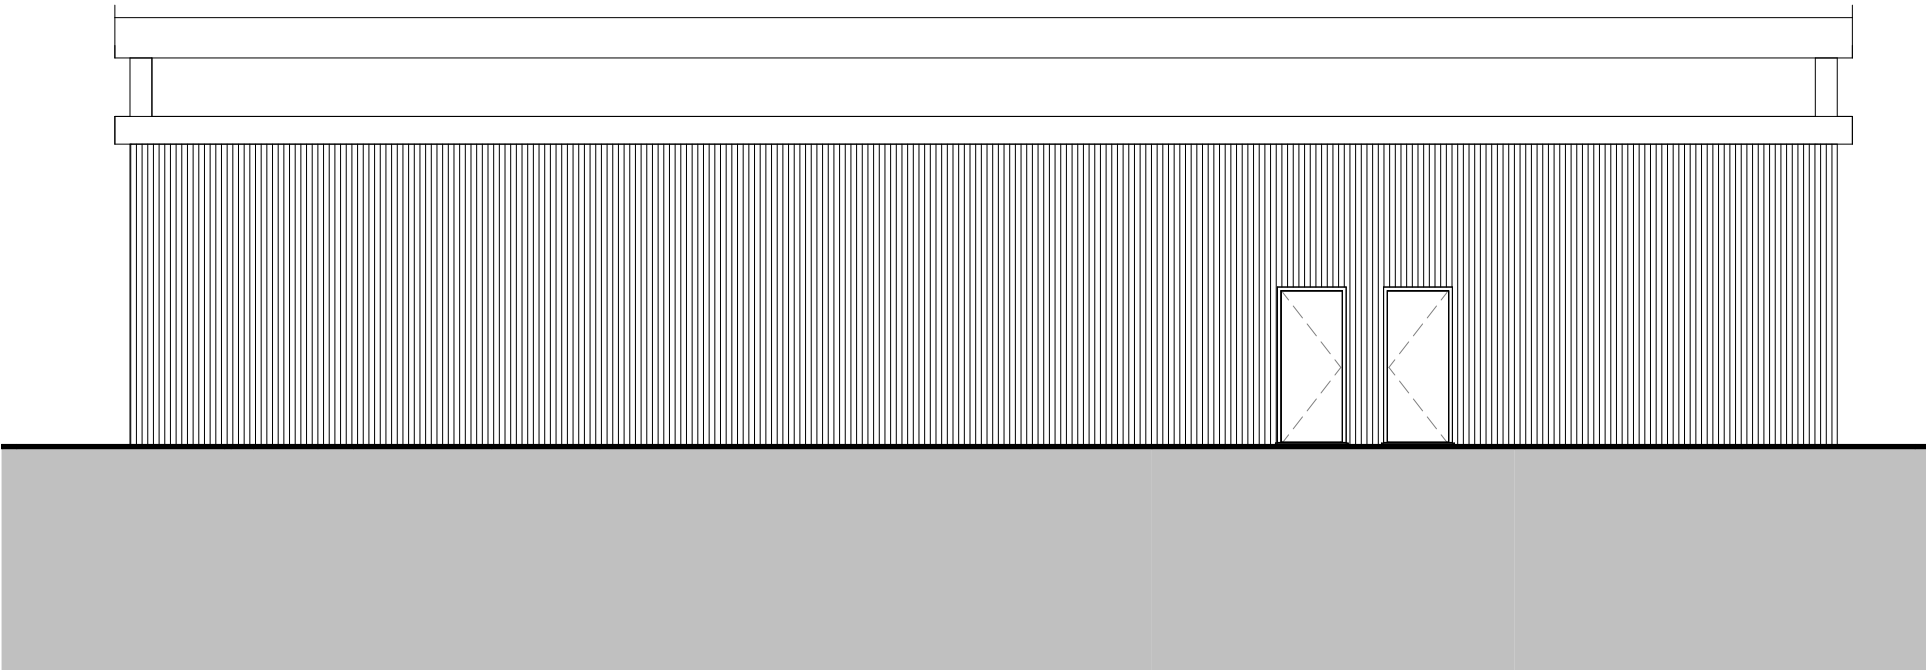

Elevation 3 - NW 1
1 : 100