




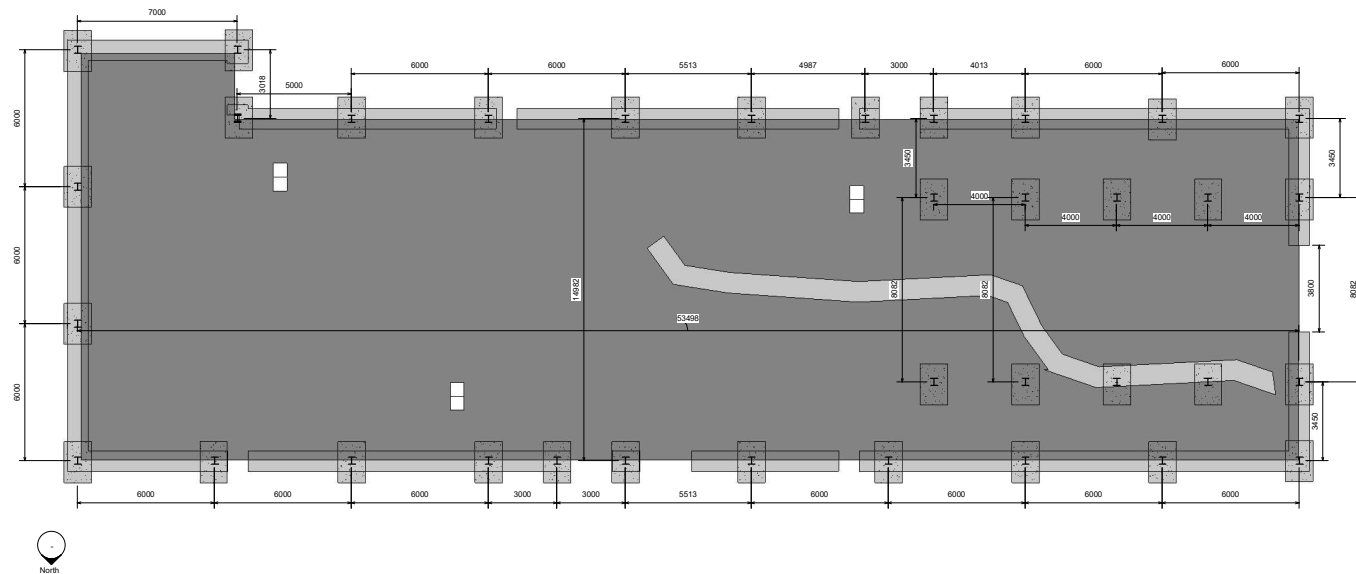


① Level 1
1 : 100

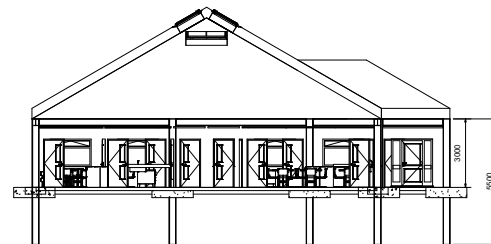

② East
1 : 100

Property Title Project Name	Detail Foundations Plan	Property — Originator — Zone — Level — Type — Role — Number — Description — Suitability — Revision 5010 — UWTS — XX — ZZ — DR — S — S.002 — Foundations — S0 — — Plan — File Path: C:\Users\PC\OneDrive\Desktop\I\ND Civil Engineering\Semester 2\BIM Assignment\Ysgol Bae Abertawe\ACBA5010 - Ysgol Bae Abertawe - Struct.rvt	scale 1 : 100 date 05/04/21 checked RM	drawn RM checked RM Prifysgol Cymru Y Drindod Dewi Sant University of Wales Trinity Saint David Sai Ceinwen BEng (Hons) Structural Engineering Sai Ceinwen	Prifysgol Cymru Y Drindod Dewi Sant University of Wales Trinity Saint David	(S0) UNCONTROLLED Not to be used as a reference document Check Status Before Quoting	Author _____ Date _____
---------------------------------------	-----------------------------------	---	---	---	--	---	----------------------------------

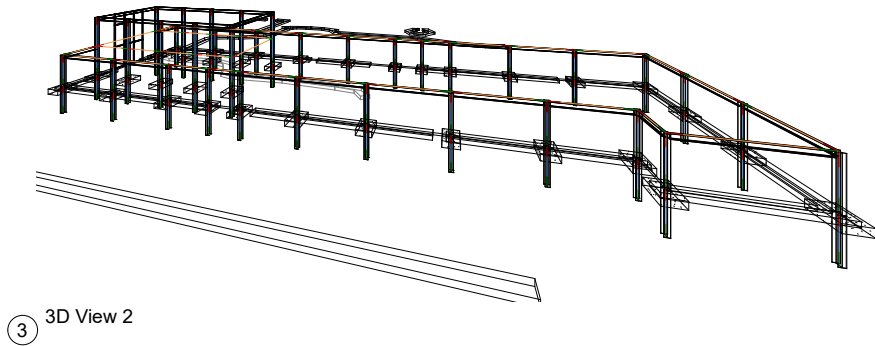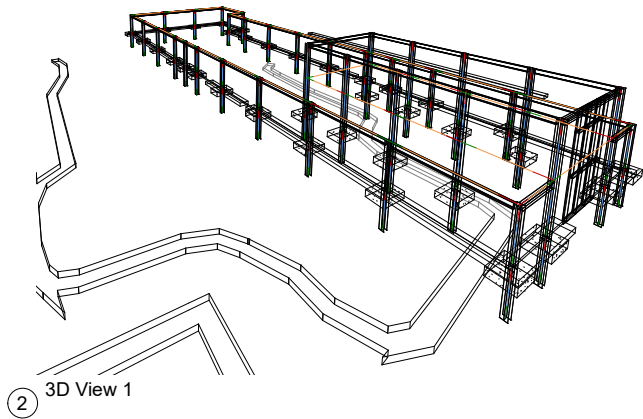

Property Title Project Name	Detail Structural Visualisation	Property ___ Originator ___ Zone ___ Level ___ Type ___ Role ___ Number ___ Description ___ Suitability ___ Revision								scale	drawn	 Prifysgol Cymru Y Drindod Dewi Sant University of Wales Trinity Saint David	(S0) UNCONTROLLED Not to be used as a reference document Check Status Before Quoting	Reviewed By Author
		5010 ___ UWTS0 ___ XX ___ ZZ ___ DR ___ S ___ S.003 ___ Structural ___ S0 ___ Visualisation								date	checked			
		File Path: C:\Users\PC\OneDrive\Desktop\I\ND Civil Engineering\Semester 2\BIM Assignment\Ysgol Bae Abertawe\ACBA5010 - Ysgol Bae Abertawe - Struct.rvt								05/04/21	RM			

Project Name: Ysgol Bae Abertawe

UPRN Code: 5010

Originator Code: UWTSD

Role Code: A


Drawn By: RM

Checked By: RM

Date: 05/04/21


Project Status: SO

ACBA 5010
BIM : LEVEL 5

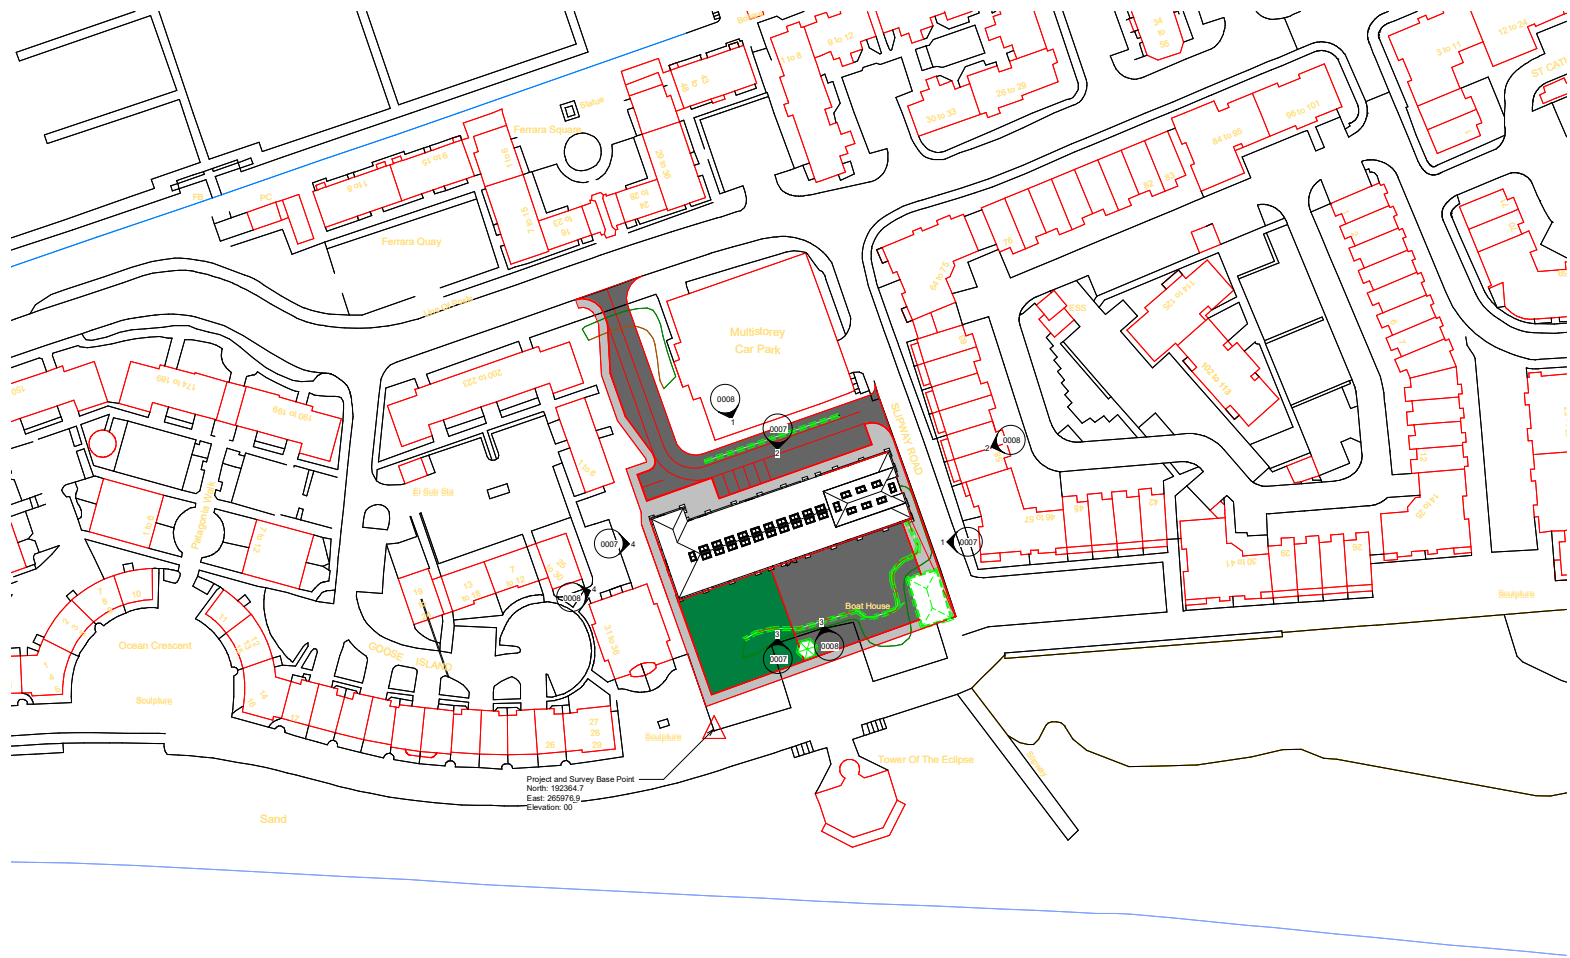

1 Site
1 : 500

Property Title	Detail	Property	Originator	Zone	Level	Type	Role	Number	Description	Subsidiary	Revision	Scale	Drawn	Checked	File Path	Prifysgol Cymru Y Drindod Dewi Sant University of Wales Trinity Saint David	(S0) UNCONTROLLED Not to be used as a reference document Check Status Before Quoting	Surfacity
Ysgol Bae Abertawe	Location Plan	5010	UWTS	XX	ZZ	DR	A	0002	Location Plan	SO		1 : 500	RM	RM	C:\Users\PC\OneDrive\Desktop\HND Civil Engineering\Semester 2\BIM Assignment\Ysgol Bae Abertawe\ACBA5010 - Ysgol Bae Abertawe - Arch.rvt			
												05/04/21						

 

Property Title Ysgol Bae Abertawe	Detail Existing Site Plan and Demolition	Property — Originator — Zone — Level — Type — Role — Number — Description — Suitability — Revision 5010 — UWTSO — XX — ZZ — DR — A — 0003 — Existing Site Plan and Demolition — SO — File Path: C:\Users\POONE\Desktop\IHD Civil Engineering\Semester 2\BIM\Assignments\Demolition\Abertawe\ACBA5010 - Ysgol Bae Abertawe - Arch.v	Scale 1 : 500 date 05/04/21	Drawn RM checked RM	Prifysgol Cymru Y Drindod Dewi Sant University of Wales Trinity Saint David	(S0) UNCONTROLLED Not to be used as a reference document Check Status Before Quoting	Drawn by Reason
---	--	---	--	--	---	---	--------------------



1 Ground Floor Works Plan
1 : 200

Property Title Ysgol Bae Abertawe	Detail Works Plan	Property — Originator — Zone — Level — Type — Role — Number — Description — Subability — Revision										scale 1 : 200	drawn RM	 Prifysgol Cymru Y Drindod Dewi Sant University of Wales Trinity Saint David	(S0) UNCONTROLLED Not to be used as a reference document Check Status Before Quoting	Revised By
		5010 — UWTS — XX — ZZ — DR — A — 0004 — Works Plan — SO —										date 05/04/21	checked RM			
		File Path: C:\Users\PC\OneDrive\Desktop\11ND Civil Engineering\Semester 2\BIM Assignment\Ysgol Bae Abertawe\ACBA5010 - Ysgol Bae Abertawe - Arch.rvt														

0008

0007

0007

SLIPWAY ROAD

Room Legend

- Classroom 1
- Classroom 2
- Classroom 3
- Cleaning Storage
- Cloakroom
- Computer Lab 1
- Computer Lab 2
- External Storage
- Head Office
- Kitchen and Servery
- Library
- Main Corridor
- Main Hall
- Misc Hall Storage
- Office and Sick
- PE Storage
- Reception
- School Toilets
- SEN Room
- Special Store
- Staff Room
- Staff Toilets
- Teacher Storage
- Toilets

0007

Boat House

① Ground Floor Proposed
1 : 100

Property Title
Ysgol Bae Abertawe

Detail
GA-Ground Floor

Property	Originator	Zone	Level	Type	Room	Number	Description	Subsidiary	Revision
5010	UWTSD	XX	ZZ	DR	A	0005	GA-Ground Floor	SO	
File Path: C:\Users\PC\OneDrive\Desktop\I\ND Civil Engineering\Semester 2\BIM Assignment\Ysgol Bae Abertawe\ACBA5010 - Ysgol Bae Abertawe - Arch.rvt									

Scale
1 : 100


Drawn
RM

checked
RM


Prifysgol Cymru
Y Drindod Dewi Sant
University of Wales
Trinity Saint David

(S0) UNCONTROLLED
Not to be used as a
reference document
Check Status Before Quoting

Reason




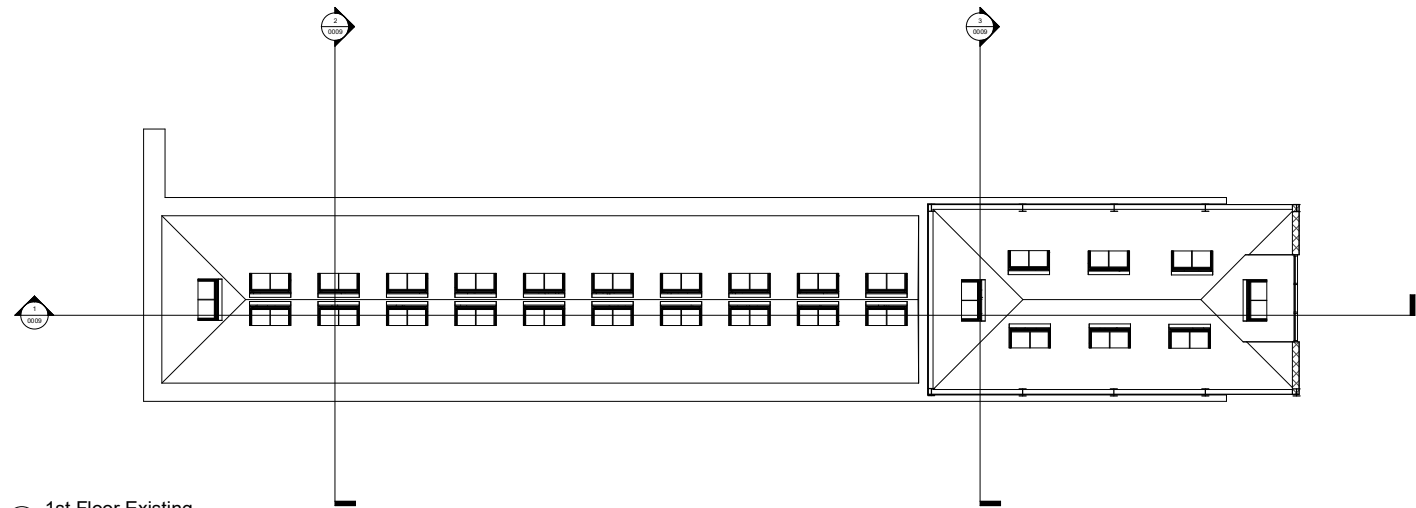


1 1st Floor Existing
1 : 100

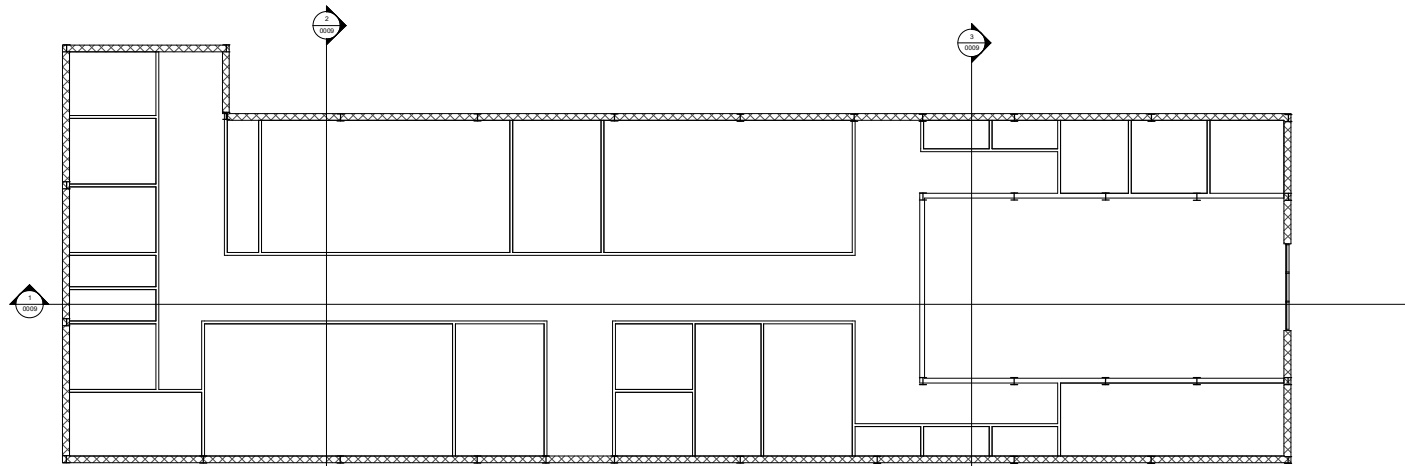


2 Ground Floor Existing
1 : 100

Property Title Ysgol Bae Abertawe	Detail Ceiling View	Property — Originator — Zone — Level — Type — Role — Number — Description — Suitability — Revision 5010 — UWTS — XX — ZZ — DR — A — 0006 — Ceiling View — SO — File Path: C:\Users\PC\OneDrive\Desktop\HND Civil Engineering\Semester 2\BIM Assignment\Ysgol Bae Abertawe\ACBA5010 - Ysgol Bae Abertawe - Arch.rvt	Scale 1 : 100 Date 05/04/21	Drawn RM Checked RM	Prifysgol Cymru Y Drindod Dewi Sant University of Wales Trinity Saint David	(S0) UNCONTROLLED Not to be used as a reference document Check Status Before Quoting	Revision
---	-------------------------------	--	--------------------------------------	------------------------------	---	---	----------

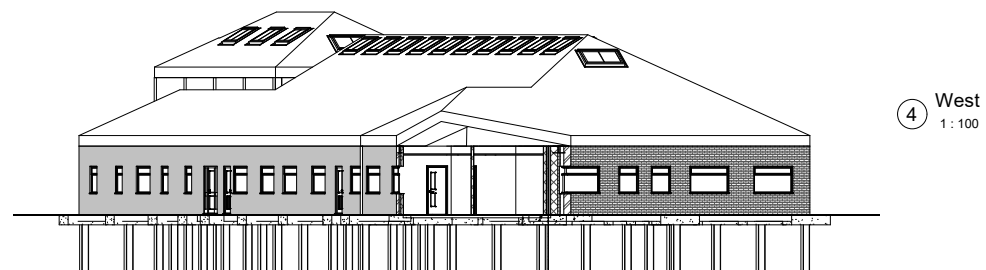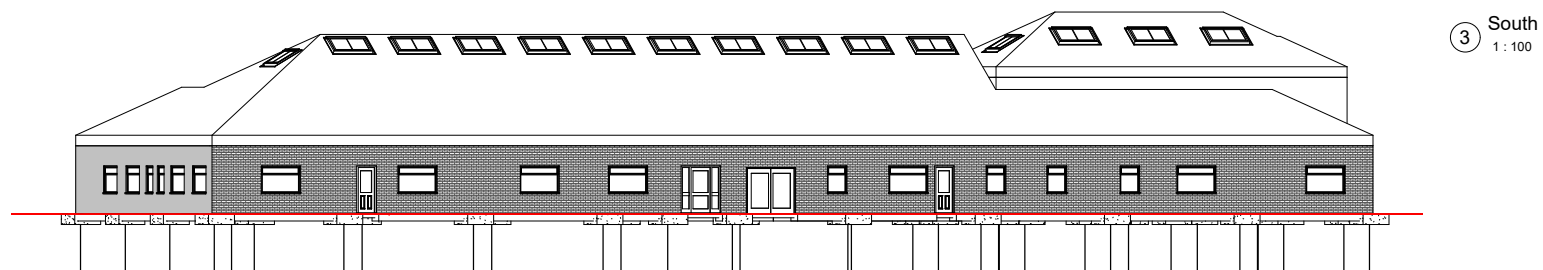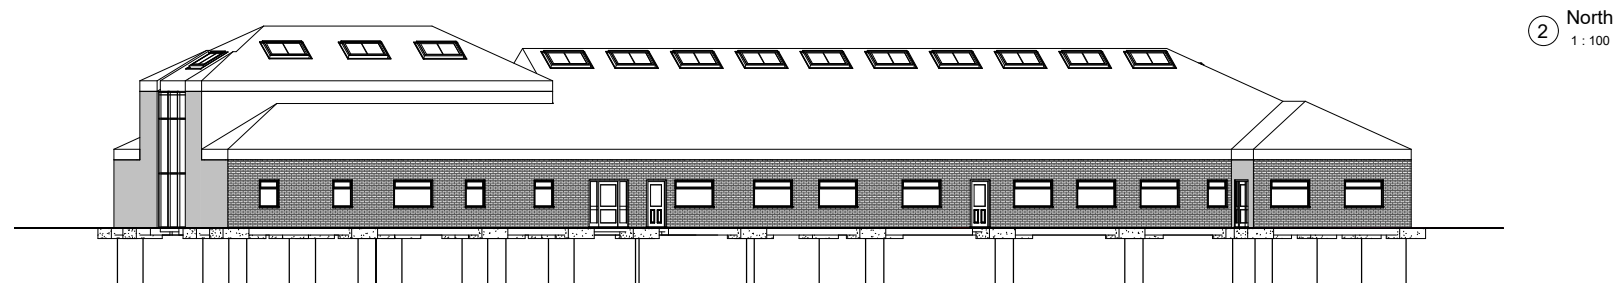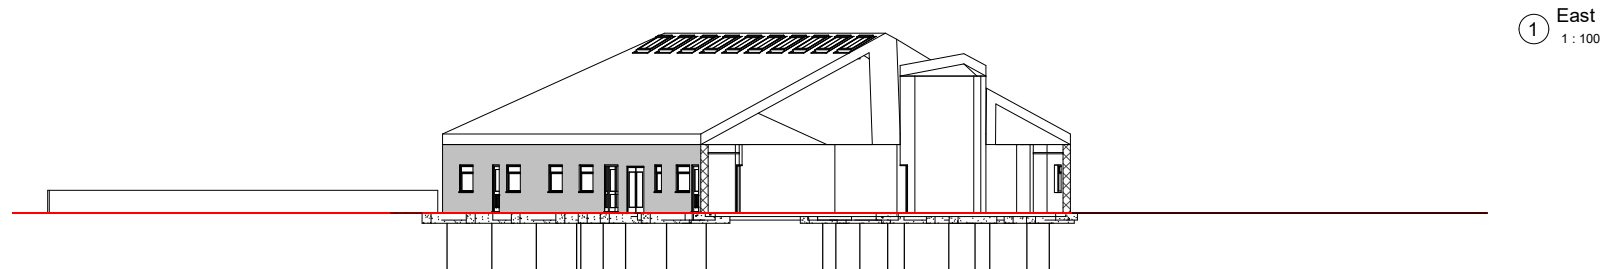

Property Title Ysgol Bae Abertawe	Detail Principal Elevations	Property ___ Originator ___ Zone ___ Level ___ Type ___ Role ___ Number ___ Description ___ Suitability ___ Revision ___	scale 1 : 100	Screen RM	 Prifysgol Cymru Y Drindod Dewi Sant University of Wales Trinity Saint David	(S0) UNCONTROLLED Not to be used as a reference document Check Status Before Quoting	Rev/Control Status
		5010 ___ UWTSD ___ XX ___ ZZ ___ DR ___ A ___ 0007 ___ Principal ___ SO ___ Elevations	date checked	RM			
		File Path: C:\Users\PC0neDrive\Desktop\HND Civil Engineering\Semester 2\BIM Assignment\Ysgol Bae Abertawe\ACBA5010 - Ysgol Bae Abertawe - Arch.rvt	05/04/21	RM			

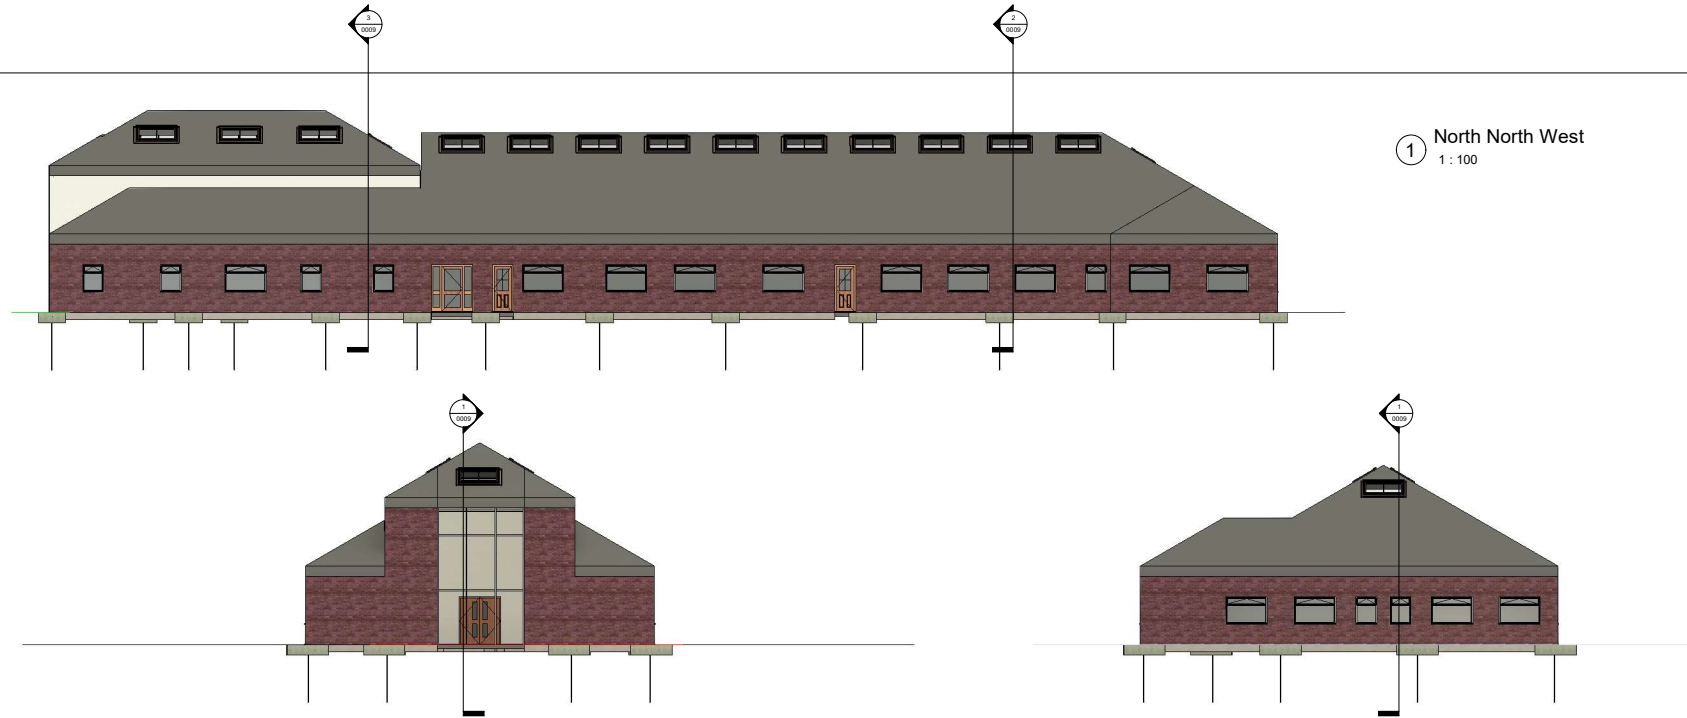


① North North West
1 : 100

② North East East
1 : 100


④ South West West
1 : 100

③ South South East
1 : 100


Property Title Ysgol Bae Abertawe	Detail Elevations	Property — Originator — Zone — Level — Type — Role — Number — Description — Suitability — Revision	scale 1 : 100	drawn RM	 Prifysgol Cymru Y Drindod Dewi Sant University of Wales Trinity Saint David	(S0) UNCONTROLLED Not to be used as a reference document Check Status Before Quoting	Rev/Issued By Revision
		5010 — UWTS — XX — ZZ — DR — A — 0008 — Elevations — SO —	date 05/04/21	checked RM			
		File Path: C:\Users\PC\OneDrive\Desktop\11ND Civil Engineering\Semester 2\BIM Assignment\Ysgol Bae Abertawe\ACBA5010 - Ysgol Bae Abertawe - Arch.rvt					

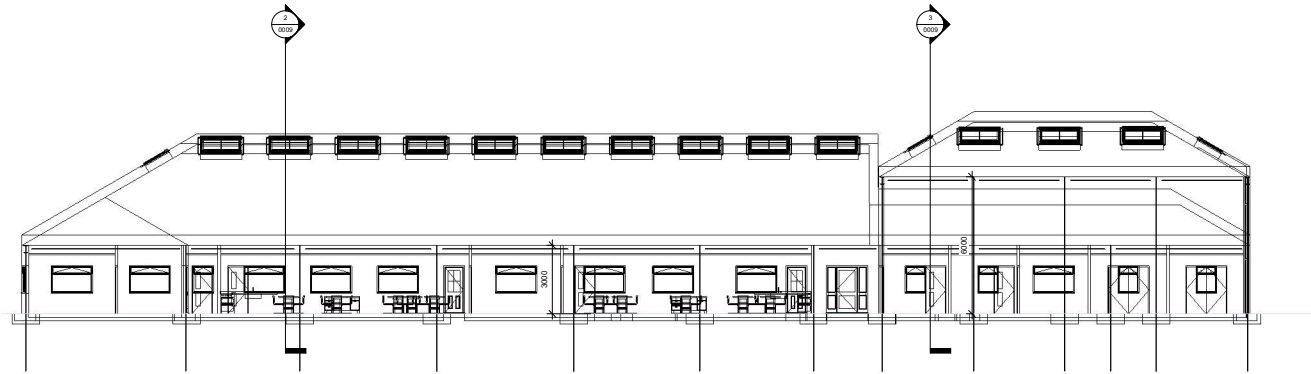

① Long Section
1 : 100

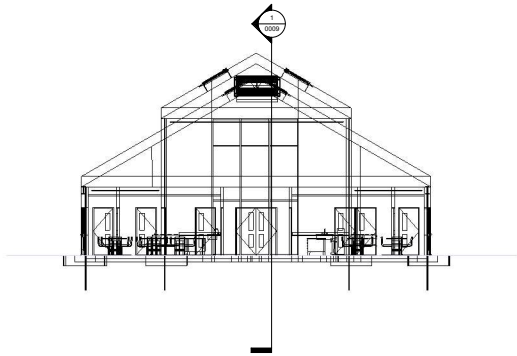

② Short Section - Classrooms
1 : 100

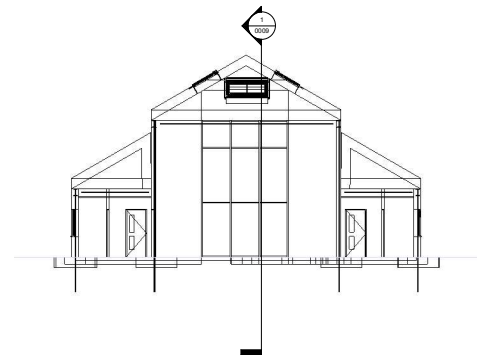

③ Short Section - Main Hall
1 : 100

Property Title Ysgol Bae Abertawe	Detail Long and Short Sections	Property ___ Originator ___ Zone ___ Level ___ Type ___ Role ___ Number ___ Description ___ Suitability ___ Revision ___	scale 1 : 100	drawn RM	 Prifysgol Cymru Y Drindod Dewi Sant University of Wales Trinity Saint David	(S0) UNCONTROLLED Not to be used as a reference document Check Status Before Quoting	RevControl Revised
		5010 ___ UWTSD ___ XX ___ ZZ ___ DR ___ RM ___ 0009 ___ Long and Short Sections ___ SO ___	date 05/04/21	checked RM			
		File Path: C:\Users\PC\OneDrive\Desktop\HND Civil Engineering\Semester 2\BIM Assignment\Ysgol Bae Abertawe\ACBA5010 - Ysgol Bae Abertawe - Arch.rvt					

Door Schedule							
Comments	Cost	Count	Description	Mark	Rough Height	Rough Width	Type
		1		1			0915 x 2134mm
		1		2	2200	2270	2270x2200 mm
		1	Internal Single Door	3	2110	910	910x2110m m
		1	Internal Single Door	4	2110	910	910x2110m m
		1	Internal Single Door	5	2110	910	910x2110m m
		1	Internal Single Door	6	2110	910	910x2110m m
		1	Internal Single Door	7	2110	910	910x2110m m
		1	Internal Single Door	8	2110	910	910x2110m m
		1	Internal Single Door	9	2110	910	910x2110m m
		1	Internal Single Door	10	2110	910	910x2110m m
		1	Internal Single Door	11	2110	910	910x2110m m
		1	Internal Single Door	12	2110	910	910x2110m m
		1	Internal Single Door	13	2110	910	910x2110m m
		1	Internal Single Door	14	2110	910	910x2110m m
		1	Internal Single Door	15	2110	910	910x2110m m
		1	Internal Single Door	16	2110	910	910x2110m m
		1	Internal Single Door	17	2110	910	910x2110m m
		1	Internal Single Door	18	2110	910	910x2110m m
		1	Internal Single Door	19	2110	910	910x2110m m
		1	Internal Single Door	20	2110	910	910x2110m m
		1	Internal Single Door	21	2110	910	910x2110m m
		1	Internal Single Door	22	2110	910	910x2110m m
		1	Internal Single Door	23	2110	910	910x2110m m
		1	Internal Single Door	24	2110	910	910x2110m m
		1	Internal Single Door	25	2110	910	910x2110m m
		1	Internal Single Door	26	2110	910	910x2110m m
		1	Internal Single Door	27	2110	910	910x2110m m
		1	Internal Double Door	28	2110	1810	1810x2110 mm
		1	Internal Double Door	29	2110	1810	1810x2110 mm
		1	Internal Double Door	30	2110	1810	1810x2110 mm
		1		31	2050	2270	2270x2050 mm
		1		32	2110	1810	1810x2110 mm
		1		33	2110	910	910x2110m m
		1		34	2110	910	910x2110m m
		1		35	2110	910	910x2110m m
		1		36	2110	910	910x2110m m
		1		37	2110	1810	1810x2110 mm
		1		38	2110	1810	1810x2110 mm

Property Title
Ysgol Bae Abertawe

Detail
Material Schedule

Property — Originator — Zone — Level — Type — Role — Number — Description — Subability — Revision
5010 — UWTS — XX — ZZ — DR — A — 0010 — Material Schedule — SO —
File Path: C:\Users\PCOneDrive\Desktop\I\ND Civil Engineering\Semester 2\BIM\Assignment\Ysgol Bae Abertawe\ACBA5010 - Ysgol Bae Abertawe - Arch.rvt

scale

date
05/04/21

drawn

RM

checked


RM

Prifysgol Cymru Y Drindod Dewi Sant
University of Wales Trinity Saint David
Sefi Cyfeirwr
Architectural
BIM Team
Sefi 2021




(S0) UNCONTROLLED
Not to be used as a
reference document
Check Status Before Quoting


Revised

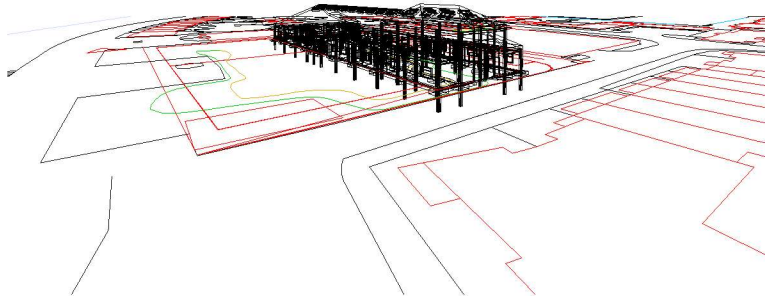

① 3D View 1

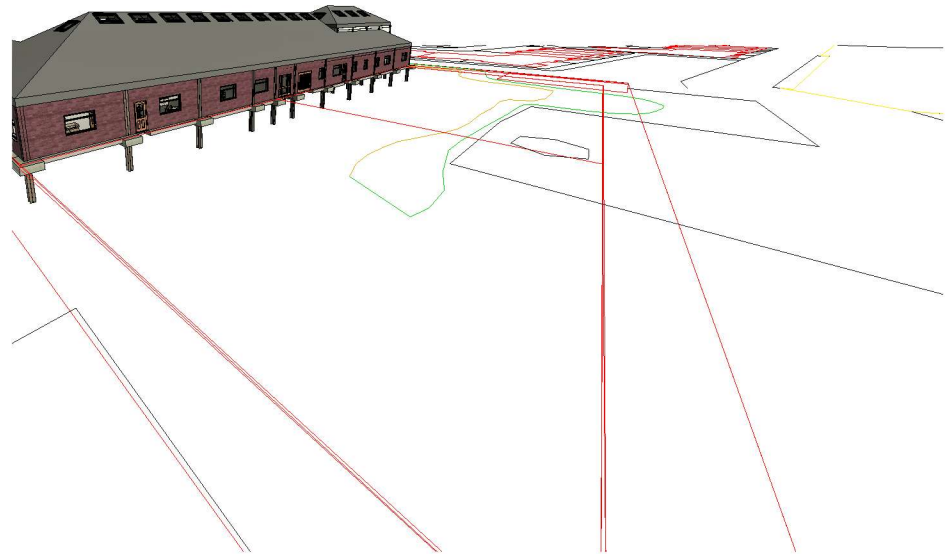

② 3D View 2

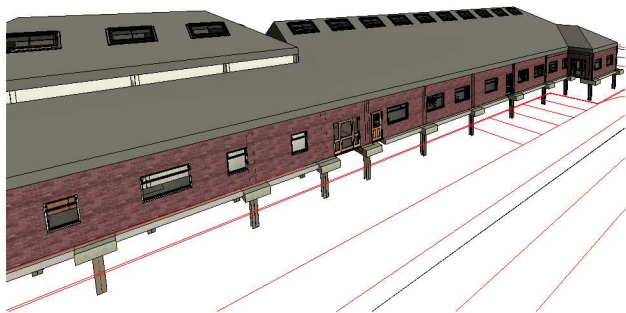

③ 3D View 3

Property Title Ysgol Bae Abertawe	Detail Visualisation	Property ___ Originator ___ Zone ___ Level ___ Type ___ Role ___ Number ___ Description ___ Suitability ___ Revision										scale	drawn	 Prifysgol Cymru Y Drindod Dewi Sant University of Wales Trinity Saint David	(S0) UNCONTROLLED Not to be used as a reference document Check Status Before Quoting	RevControl
		5010 ___ UWTSD ___ XX ___ ZZ ___ DR ___ A ___ 0011 ___ Visualisation ___ SO ___										date	checked			
		File Path: C:\Users\PC\OneDrive\Desktop\I\ND Civil Engineering\Semester 2\BIM Assignment\Ysgol Bae Abertawe\ACBA5010 - Ysgol Bae Abertawe - Arch.rvt										05/04/21	RM			