

Project Name: L4 Digital Technologies

UPRN Code: 4018

Originator Code: UWTSD

Role Code: A

Drawn By: JL

Checked By: GT

Date: 03/23/26

Project Status: S2

D:\UWTSD Revit\Assignment\Assignment Model - Existing.rvt




1 Site 1 1250
1:1250




2 Site 1 500
1:500

Property Title L4 Digital Technologies	Detail Site Location Plan & Existing Site Plan	Property — Originator — (Zone) Functional Breakdown — (Level) Spatial Breakdown — (Type) Form — Role — Number — Description — Suitability — Revision										scale As indicated	drawn Author	 Prifysgol Cymru Y Drindod Dewi Sant University of Wales Trinity Saint David	(S0) UNCONTROLLED Not to be used as a reference document Check Status Before Quoting	Rev/Date/By						
		4018	—	UWTSD	—	XX	—	ZZ	—	M	—	A	—			E0001	—	Site Location Plan & Existing Site Plan	S2	—	date 03/23/26	checked Prifysgol Cymru Y Drindod Dewi Sant University of Wales Trinity Saint David SA1 Campus Kings Road Swansea SA1 8HQ
		File Path: D:\UWTSD Revit\Assignment\Assignment Model - Existing.rvt																Revision				

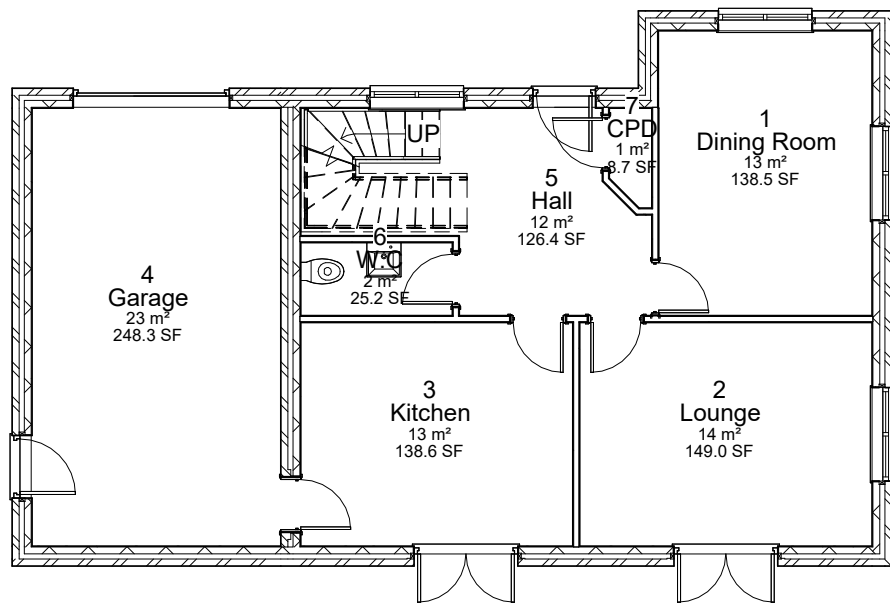


1 0 - Ground Floor
1 : 100

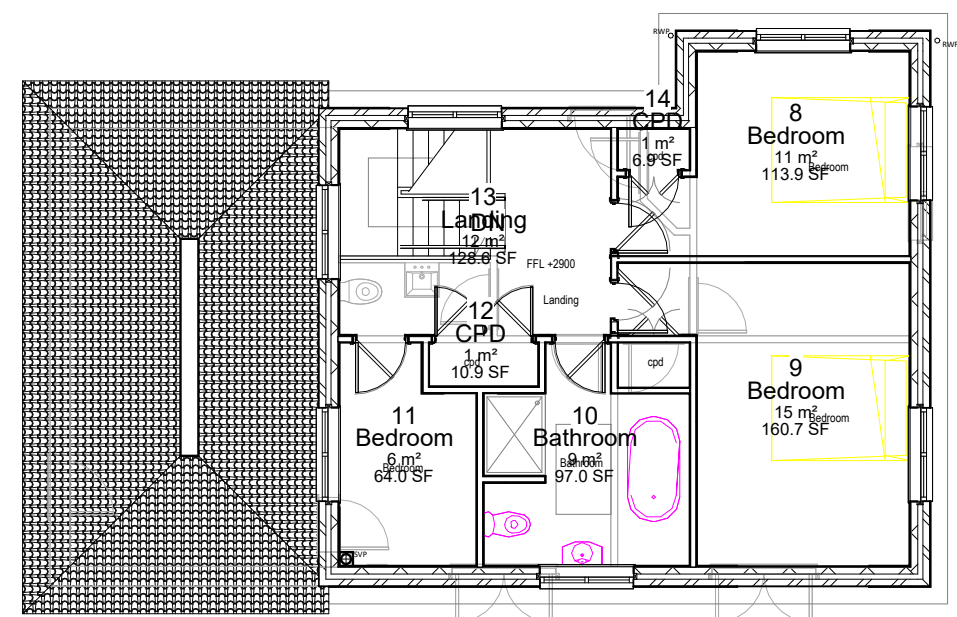


FIRST FLOOR PLAN


2 1 - First Floor FFL
1 : 100

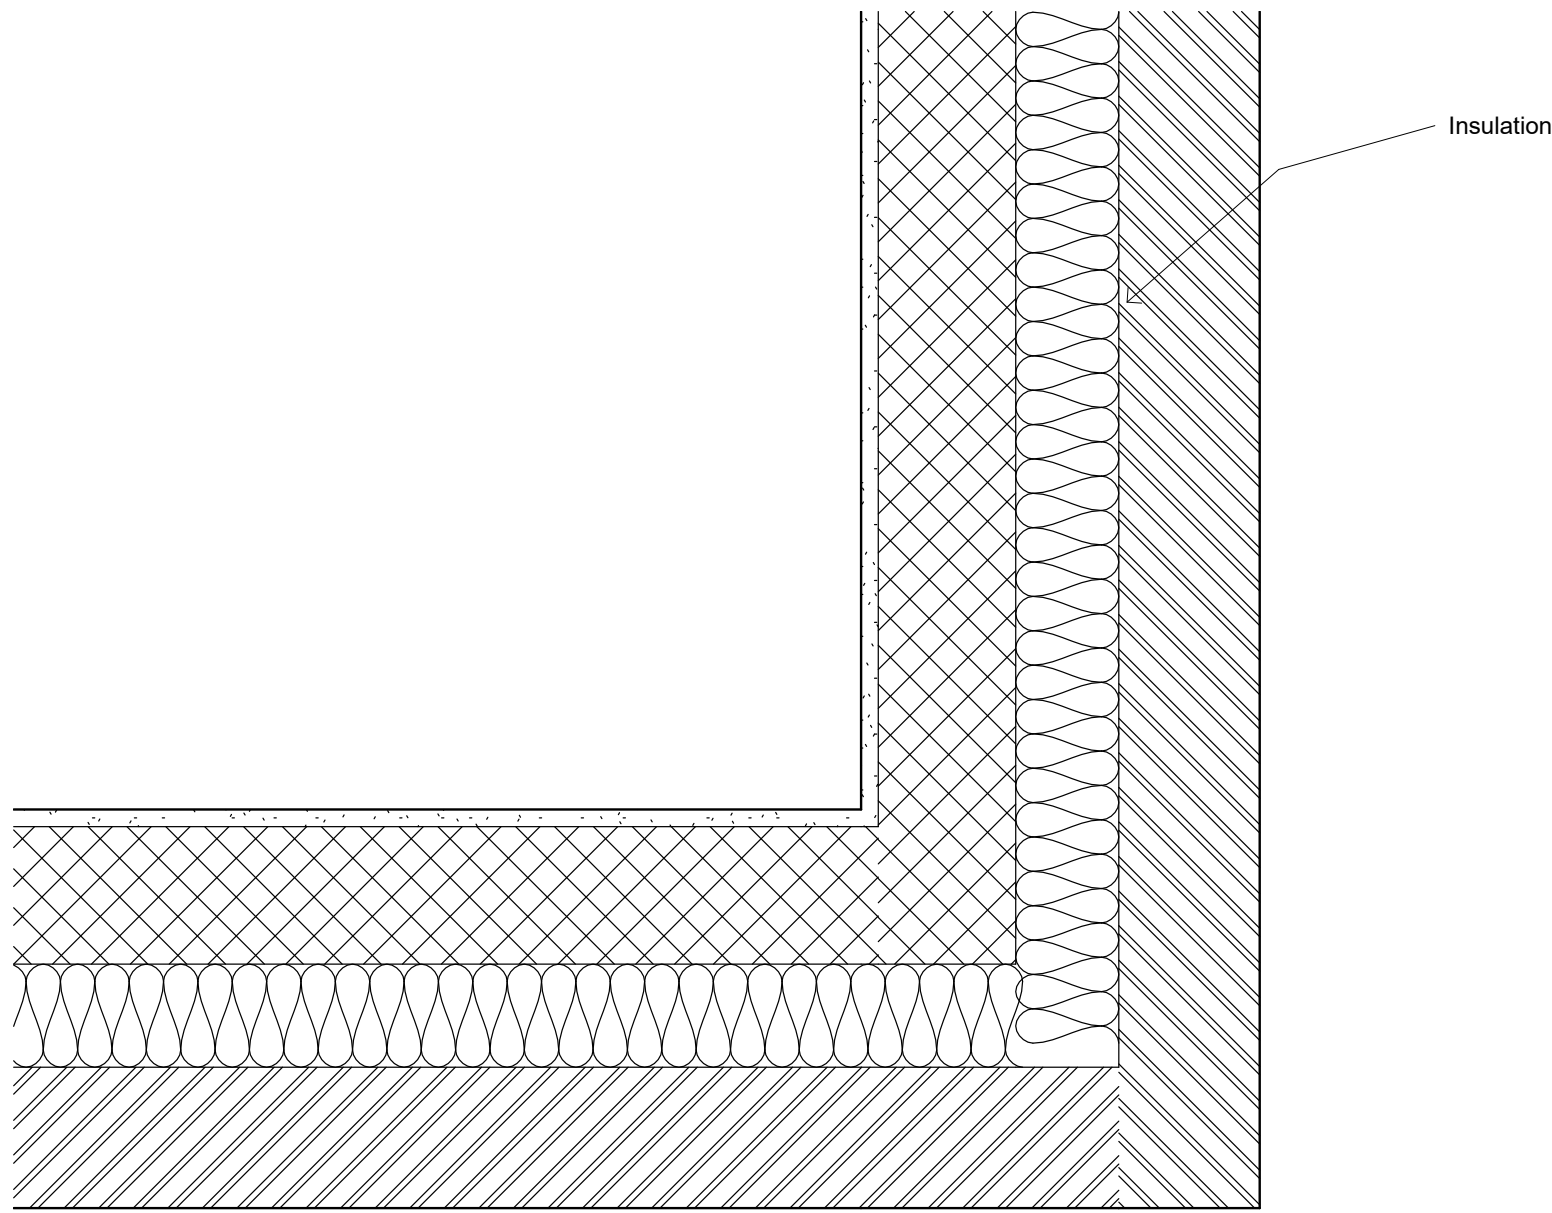


1 1 - First Floor FFL - Callout 1
1 : 5

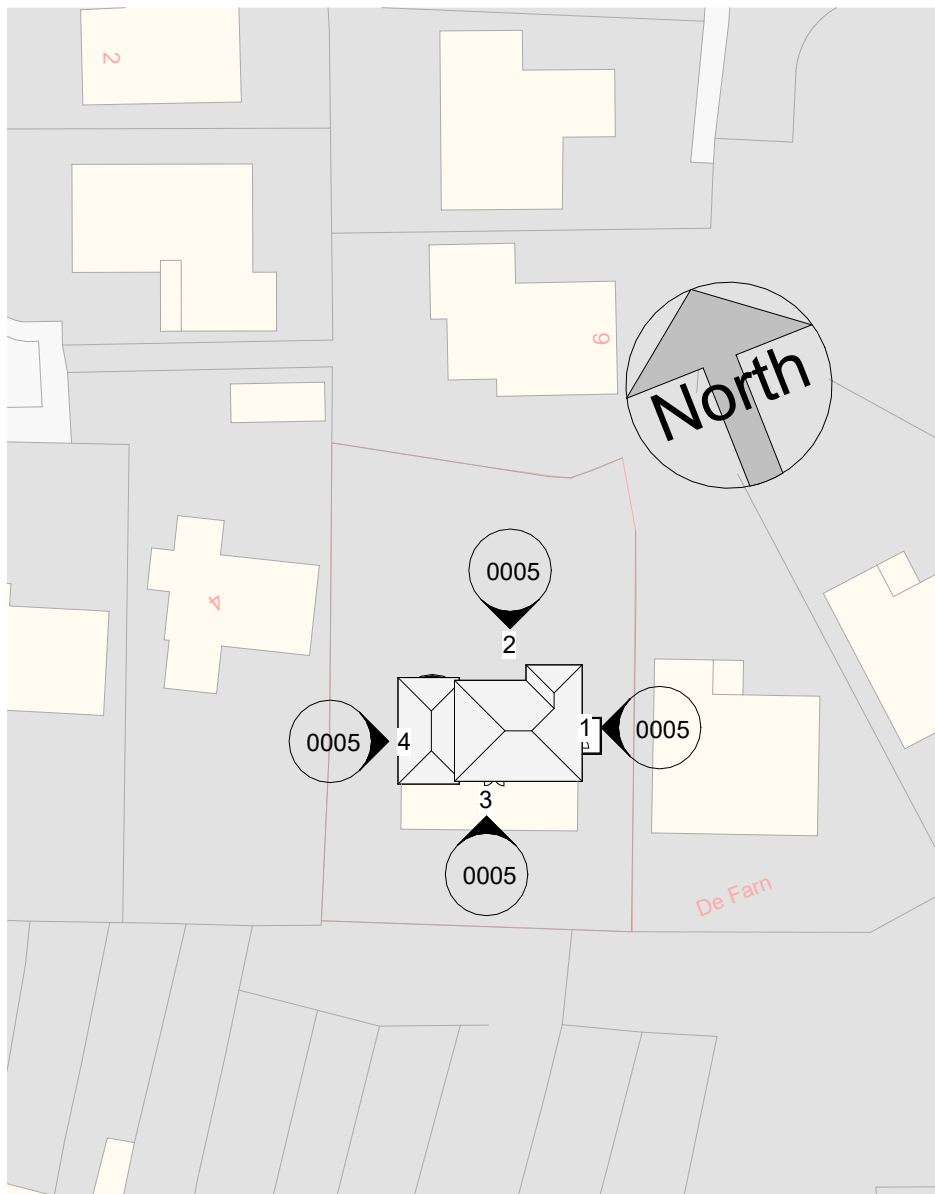

1 Site Location Plan
1 : 500

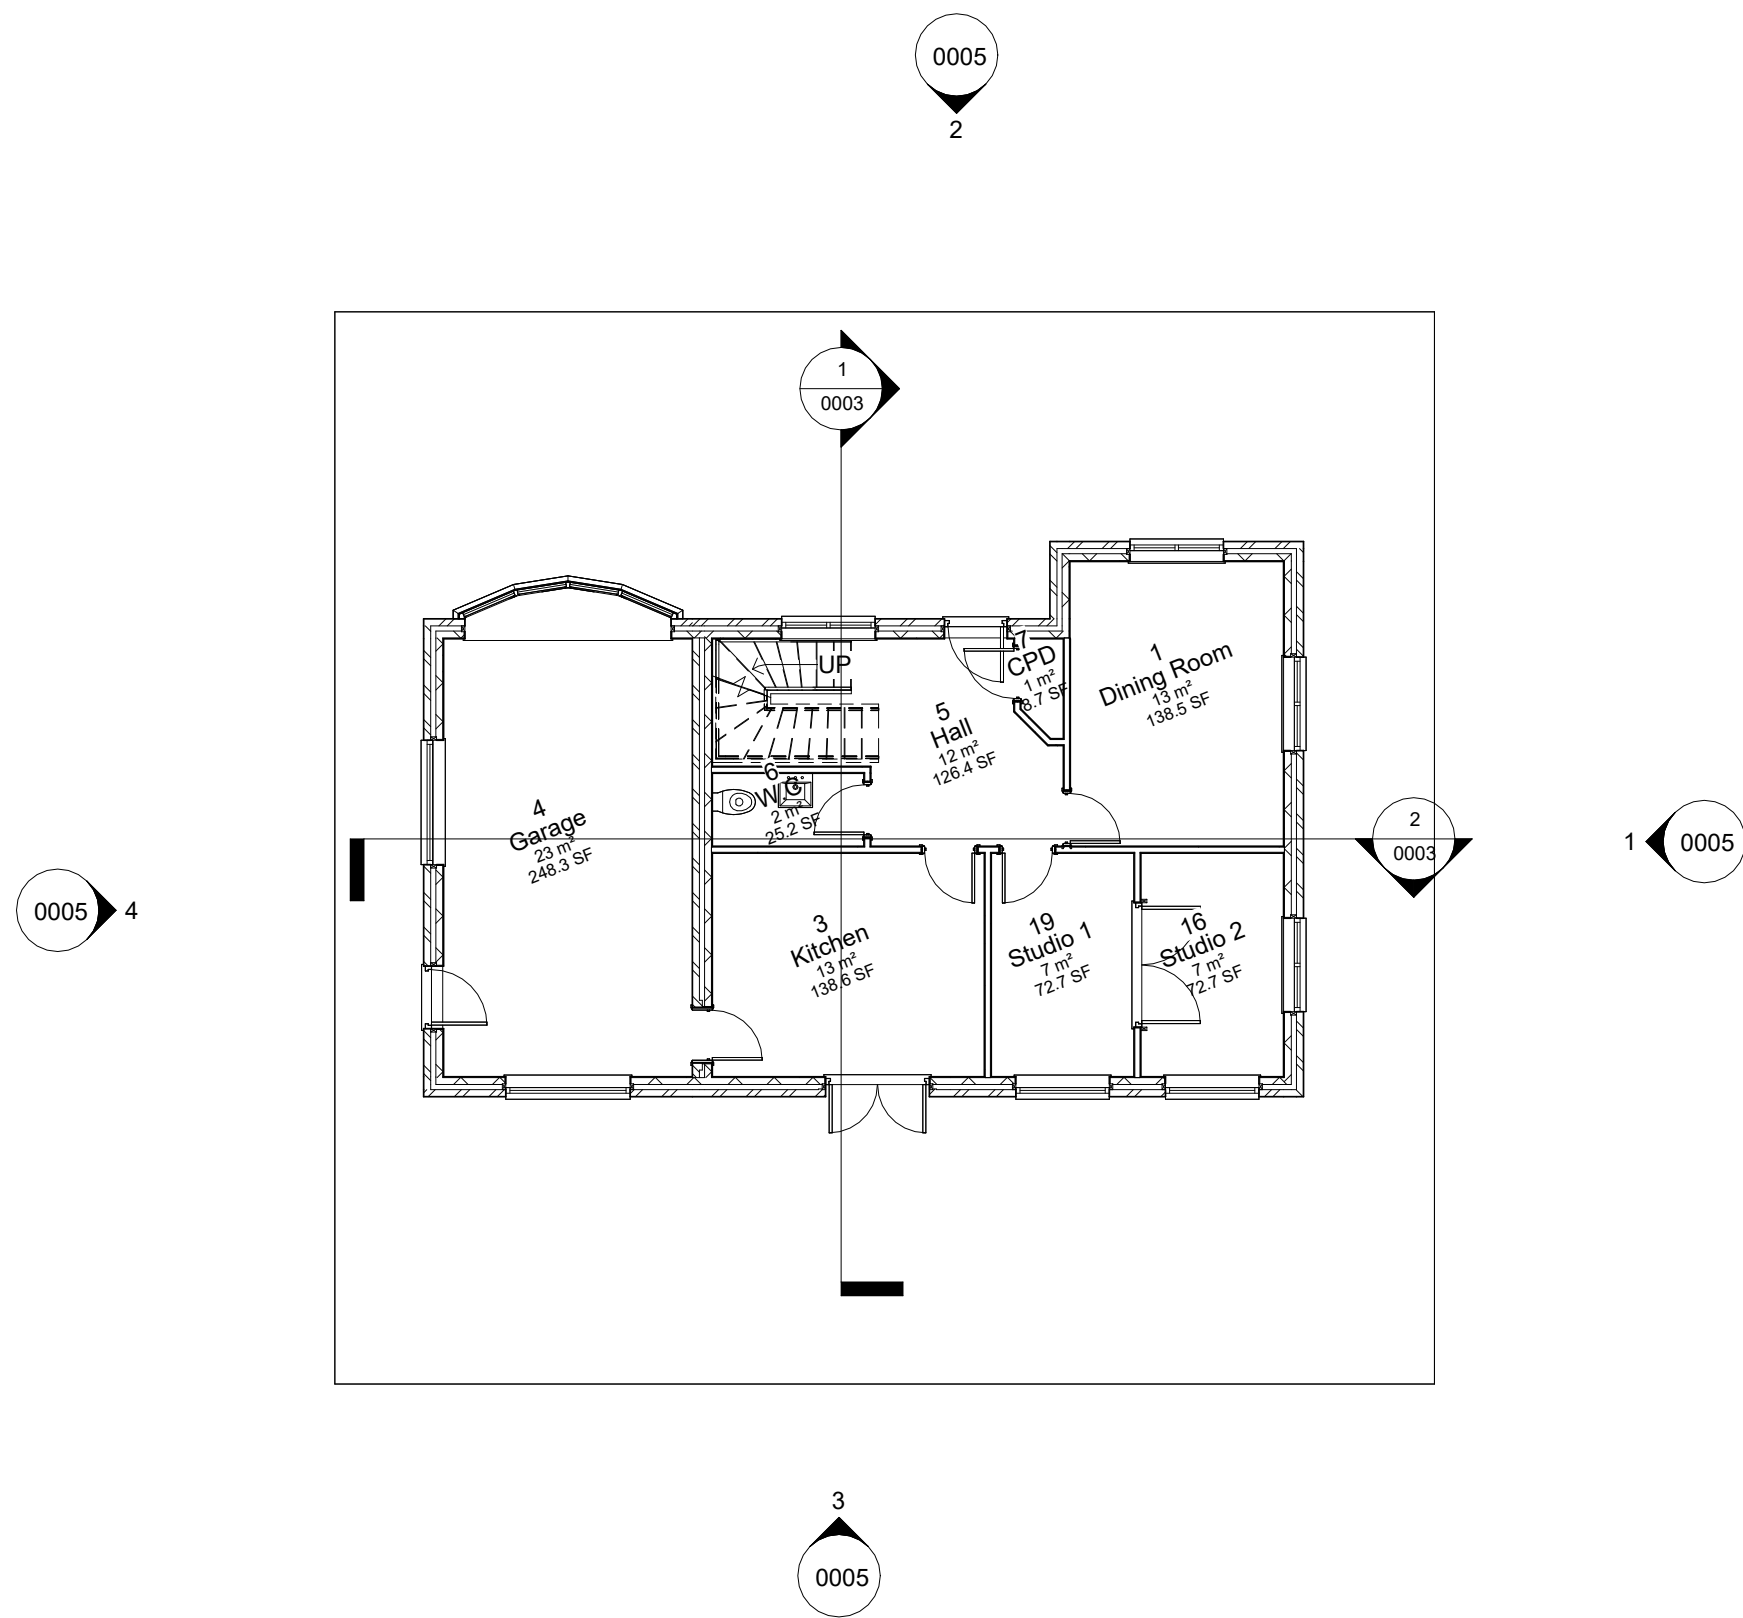


2 0 - Ground Floor
1 : 100

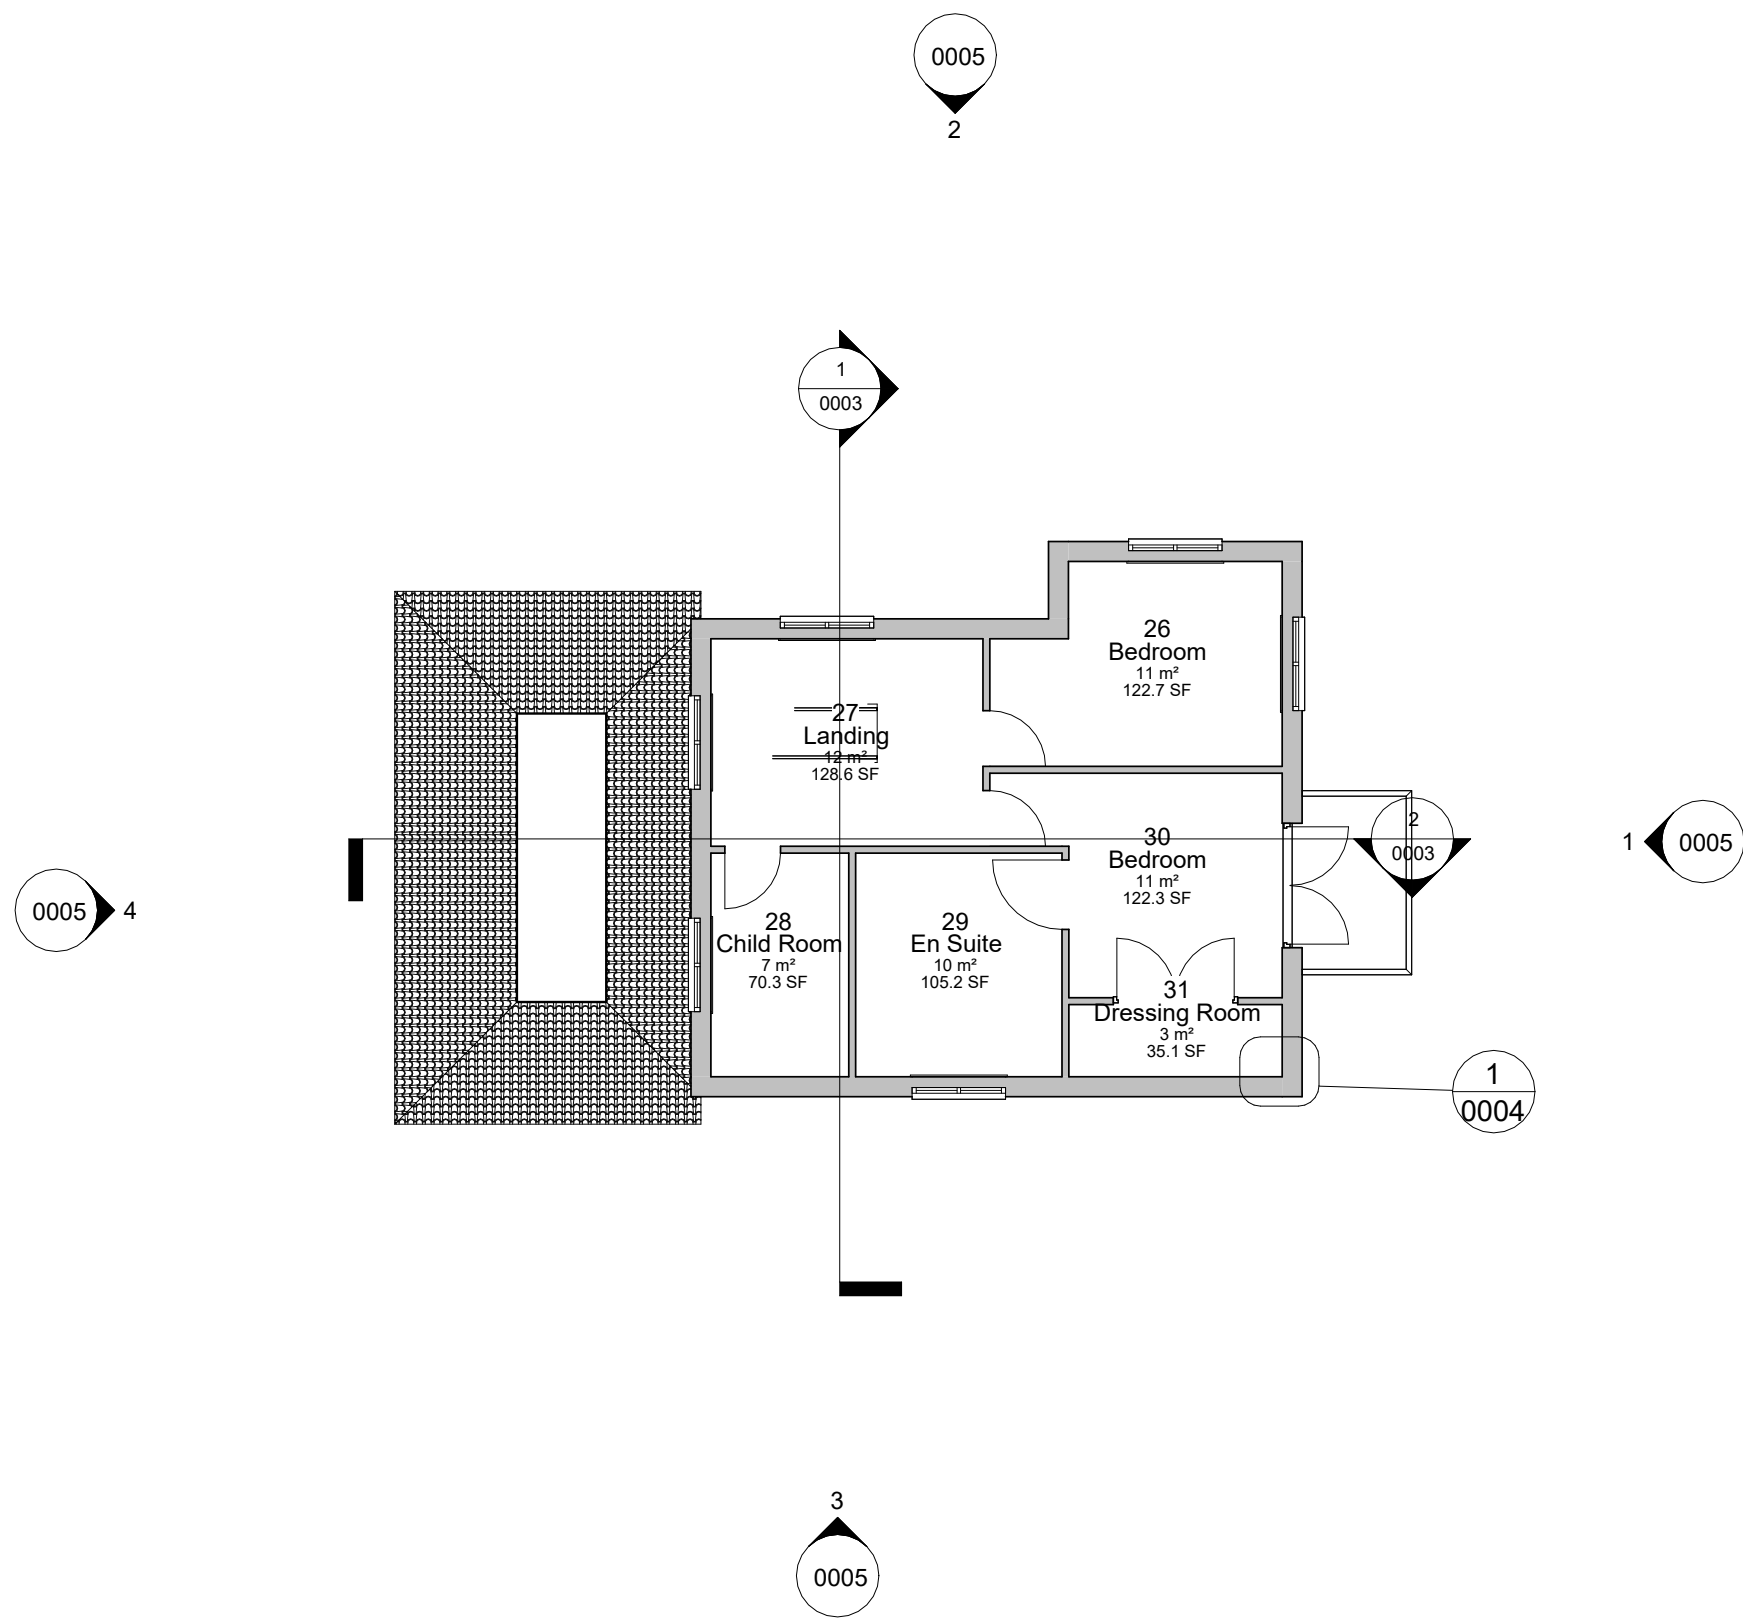


3 1 - First Floor FFL
1 : 100

Property Title L4 Digital Technologies	Detail Proposed Site Plan & Floor Plans	Property — Originator — (Zone) Functional Breakdown — (Level) Spatial Breakdown — (Type) Form — Role — Number — Description — Suitability — Revision										scale As indicated	drawn Author	 Prifysgol Cymru Y Drindod Dewi Sant University of Wales Trinity Saint David	(S0) UNCONTROLLED Not to be used as a reference document Check Status Before Quoting	Rev/Date/By Revision
		4018 — UWTS — XX — ZZ — M — A — 0001 — Proposed Site Plan & Floor Plans — S2 —										date 04/27/26	checked SA1 Campus Kings Road Swansea SA1 8NQ			
		File Path: D:\UWTS Revit\Assignment\Assignment Model - Proposed.rvt											Checker			

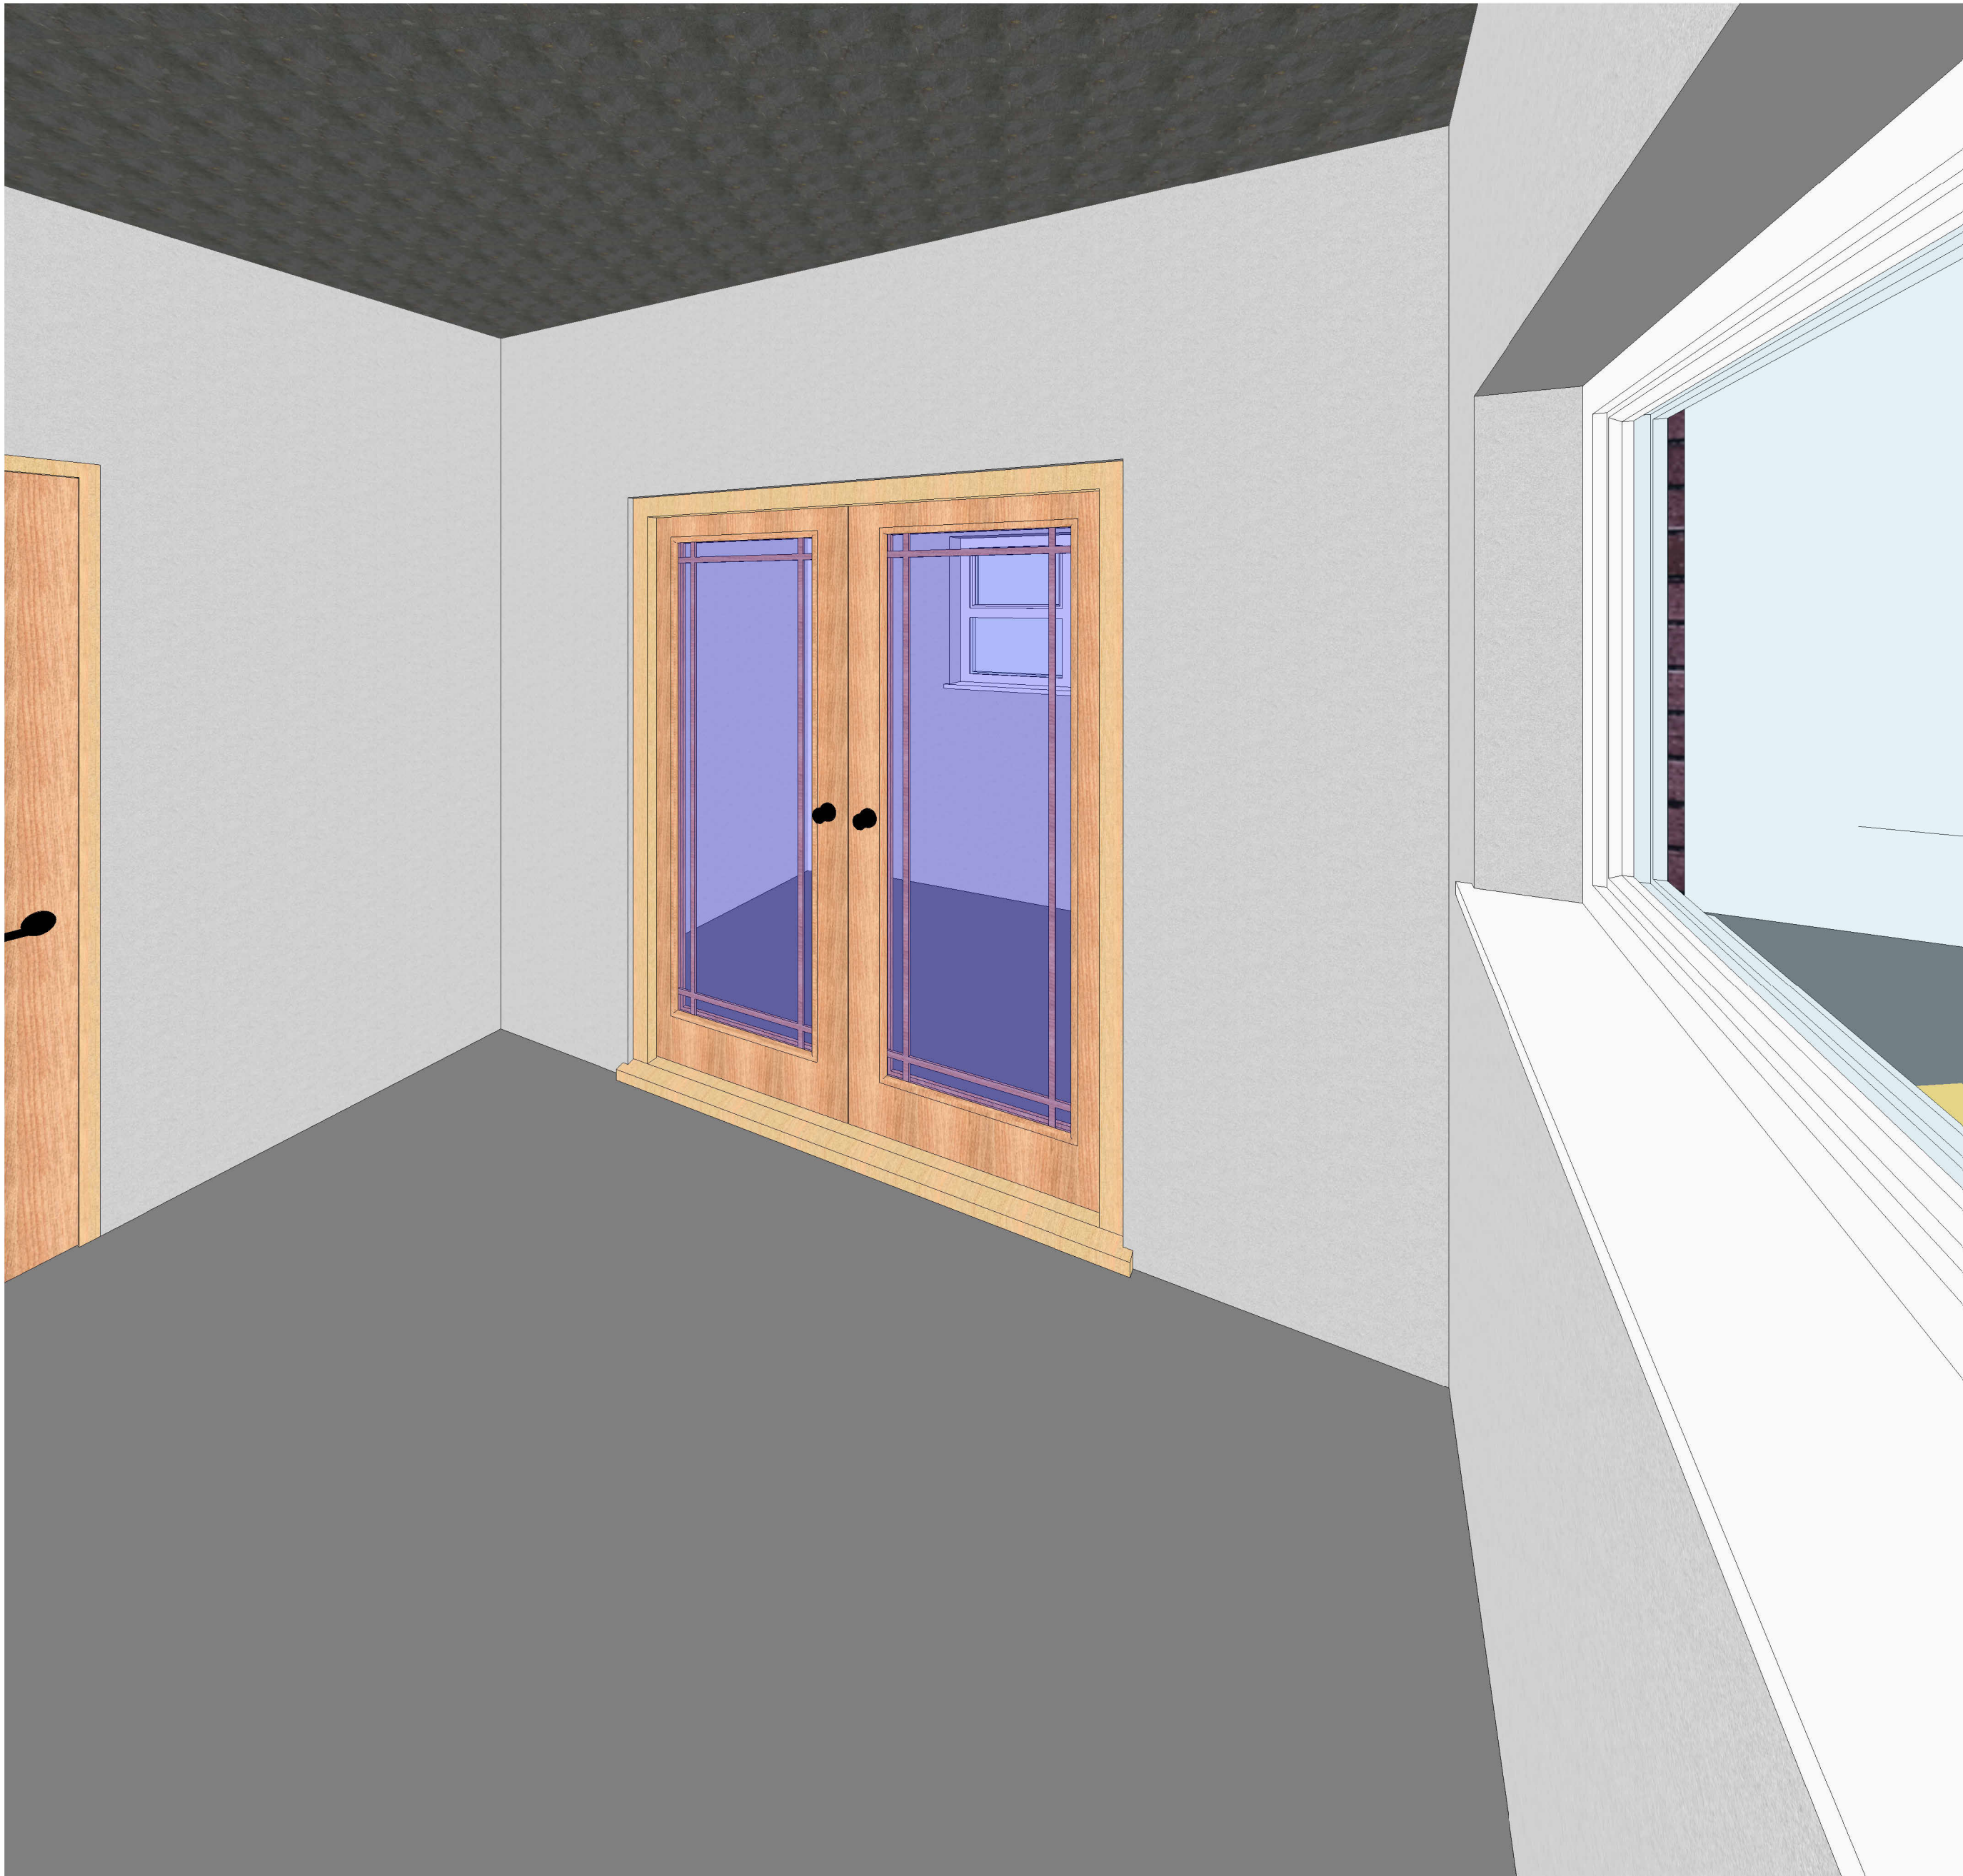

1 3D View 1

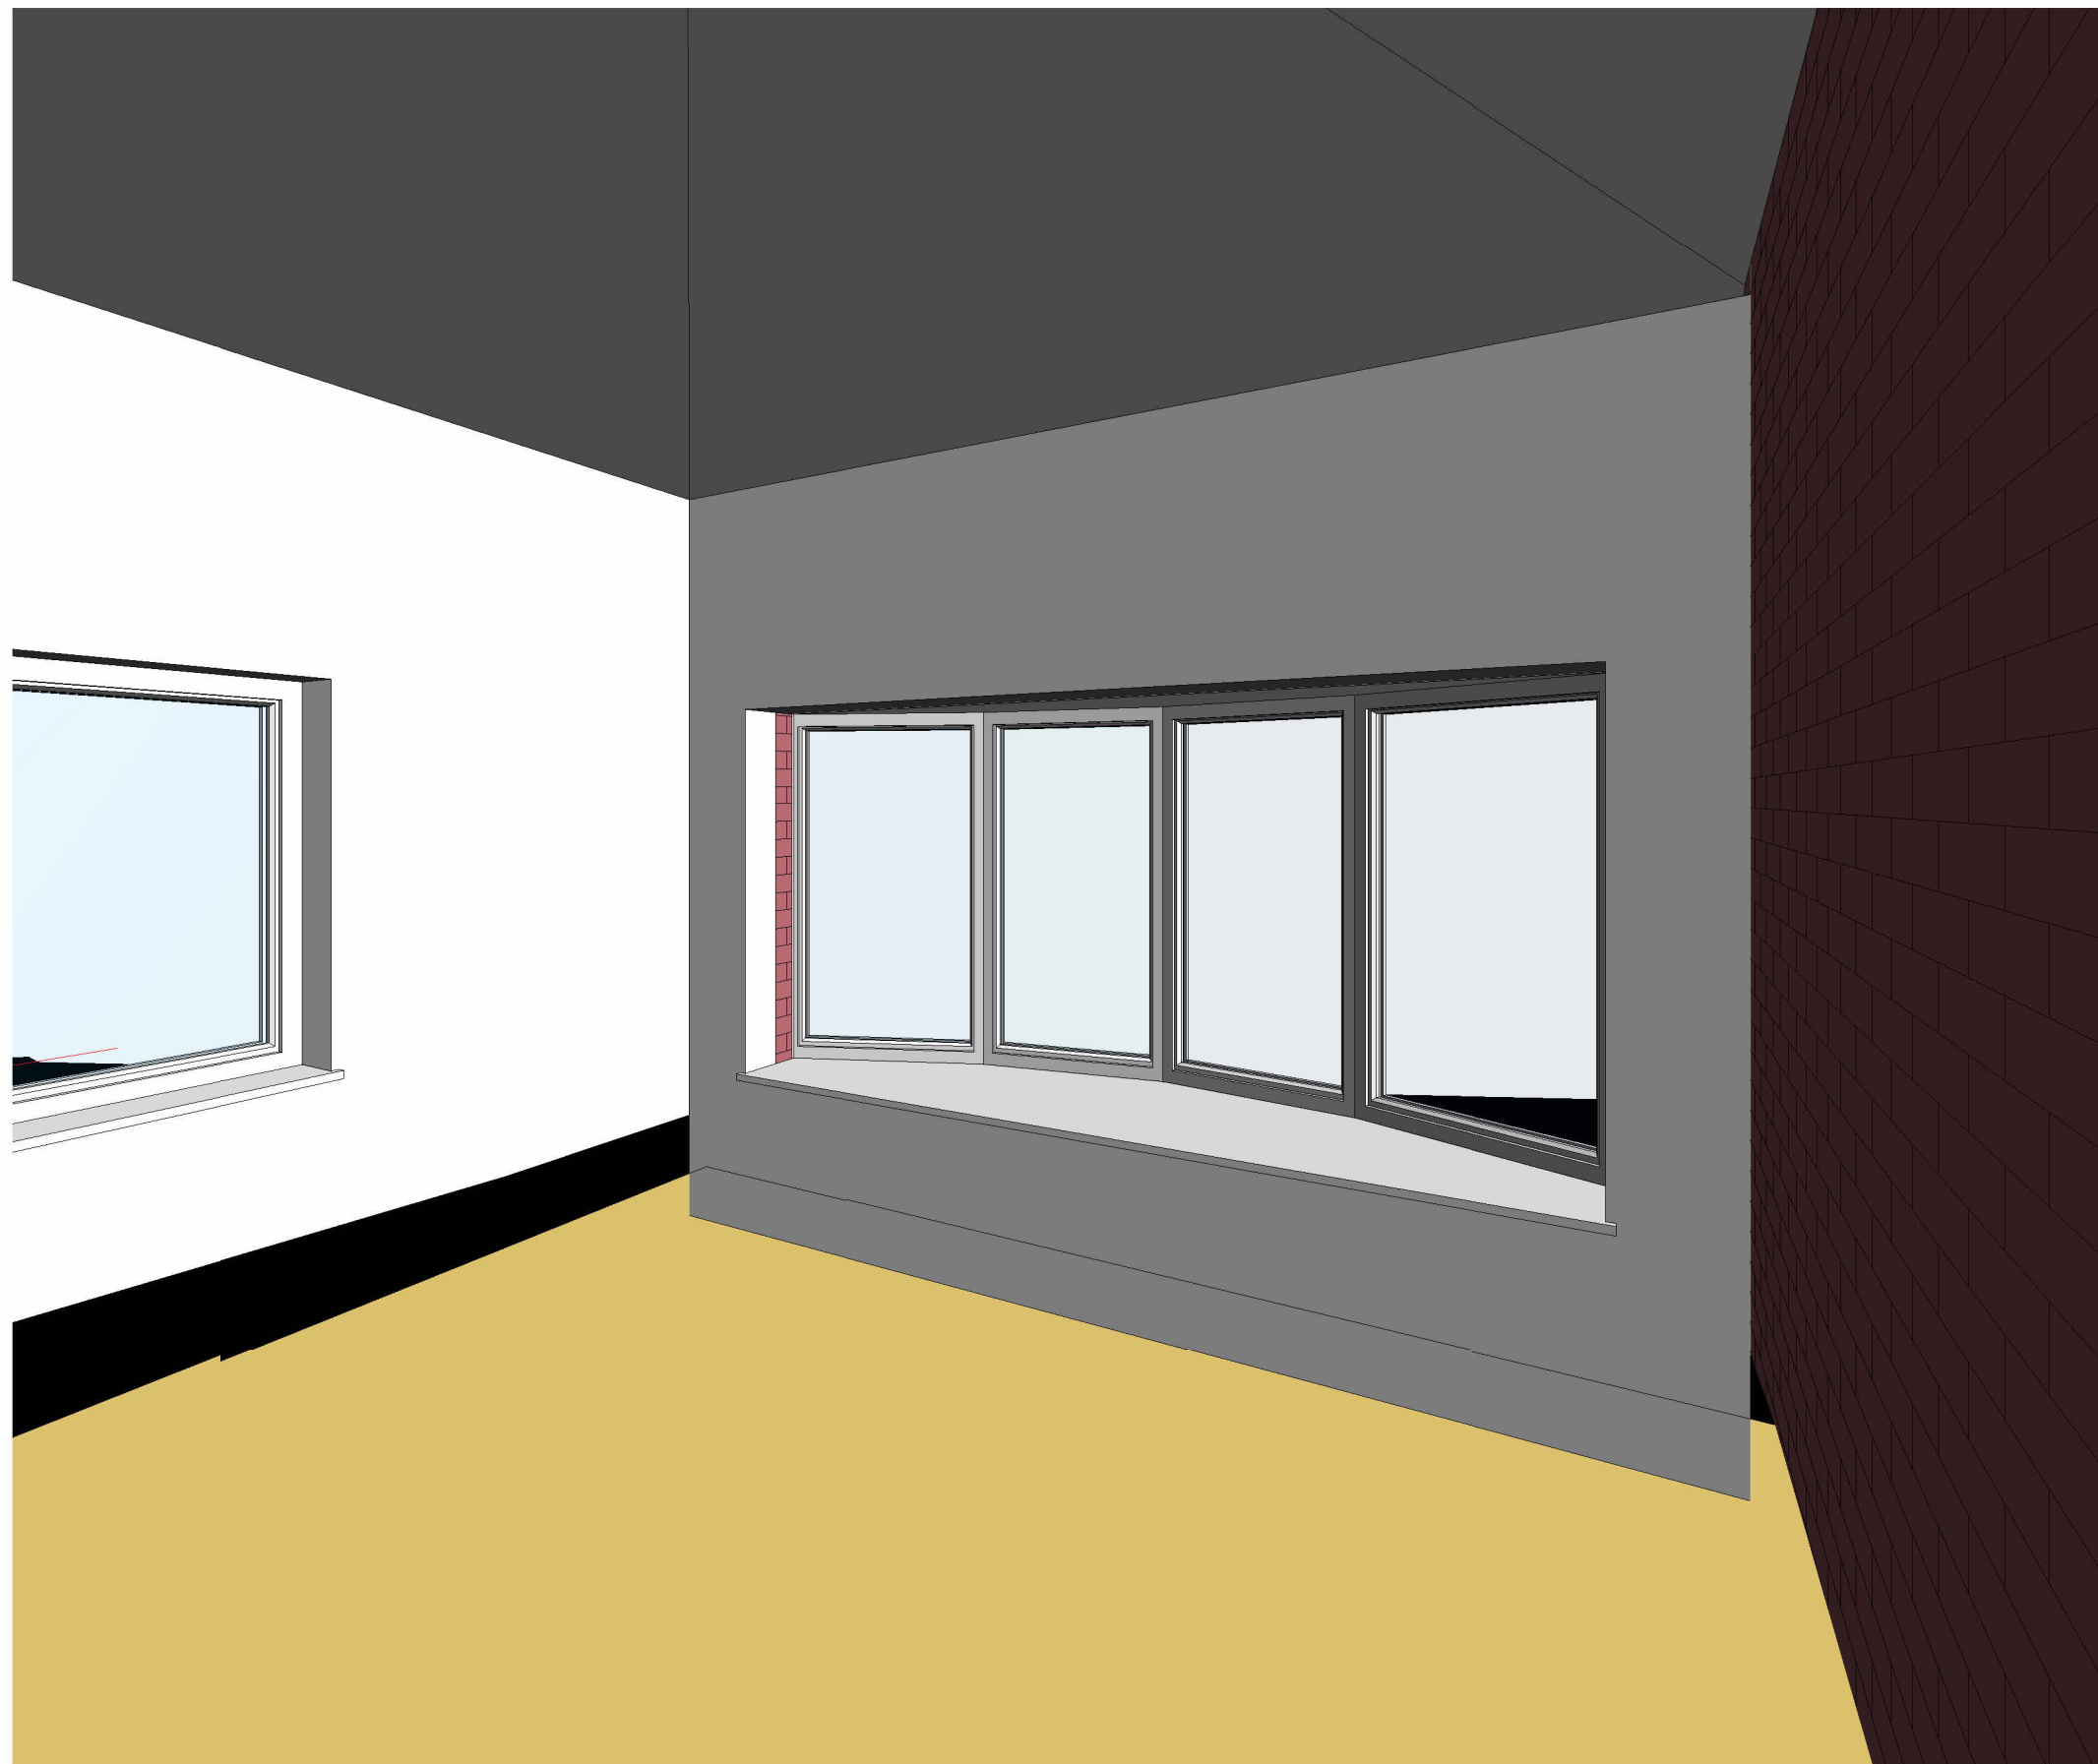

2 3D View 2

Property Title
**L4 Digital
Technologies**

Detail
3D Views

Property	Originator	(Zone) Functional Breakdown	(Level) Spatial Breakdown	(Type) Form	Role	Number	Description	Suitability	Revision
4018	UWTSD	XX	ZZ	M	A	0002	3D Views	S2	—
File Path: D:\UWTSD Revit\Assignment\Assignment Model - Proposed.rvt									

scale

date

04/27/26

drawn

checked

Checker


Author
Prifysgol Cymru Y Drindod Dewi Sant
University of Wales Trinity Saint David
SA1 Campus
Kings Road
Swansea
SA1 8NO




(S0) UNCONTROLLED
Not to be used as a
reference document
Check Status Before Quoting

Rev/Date/By


Revision

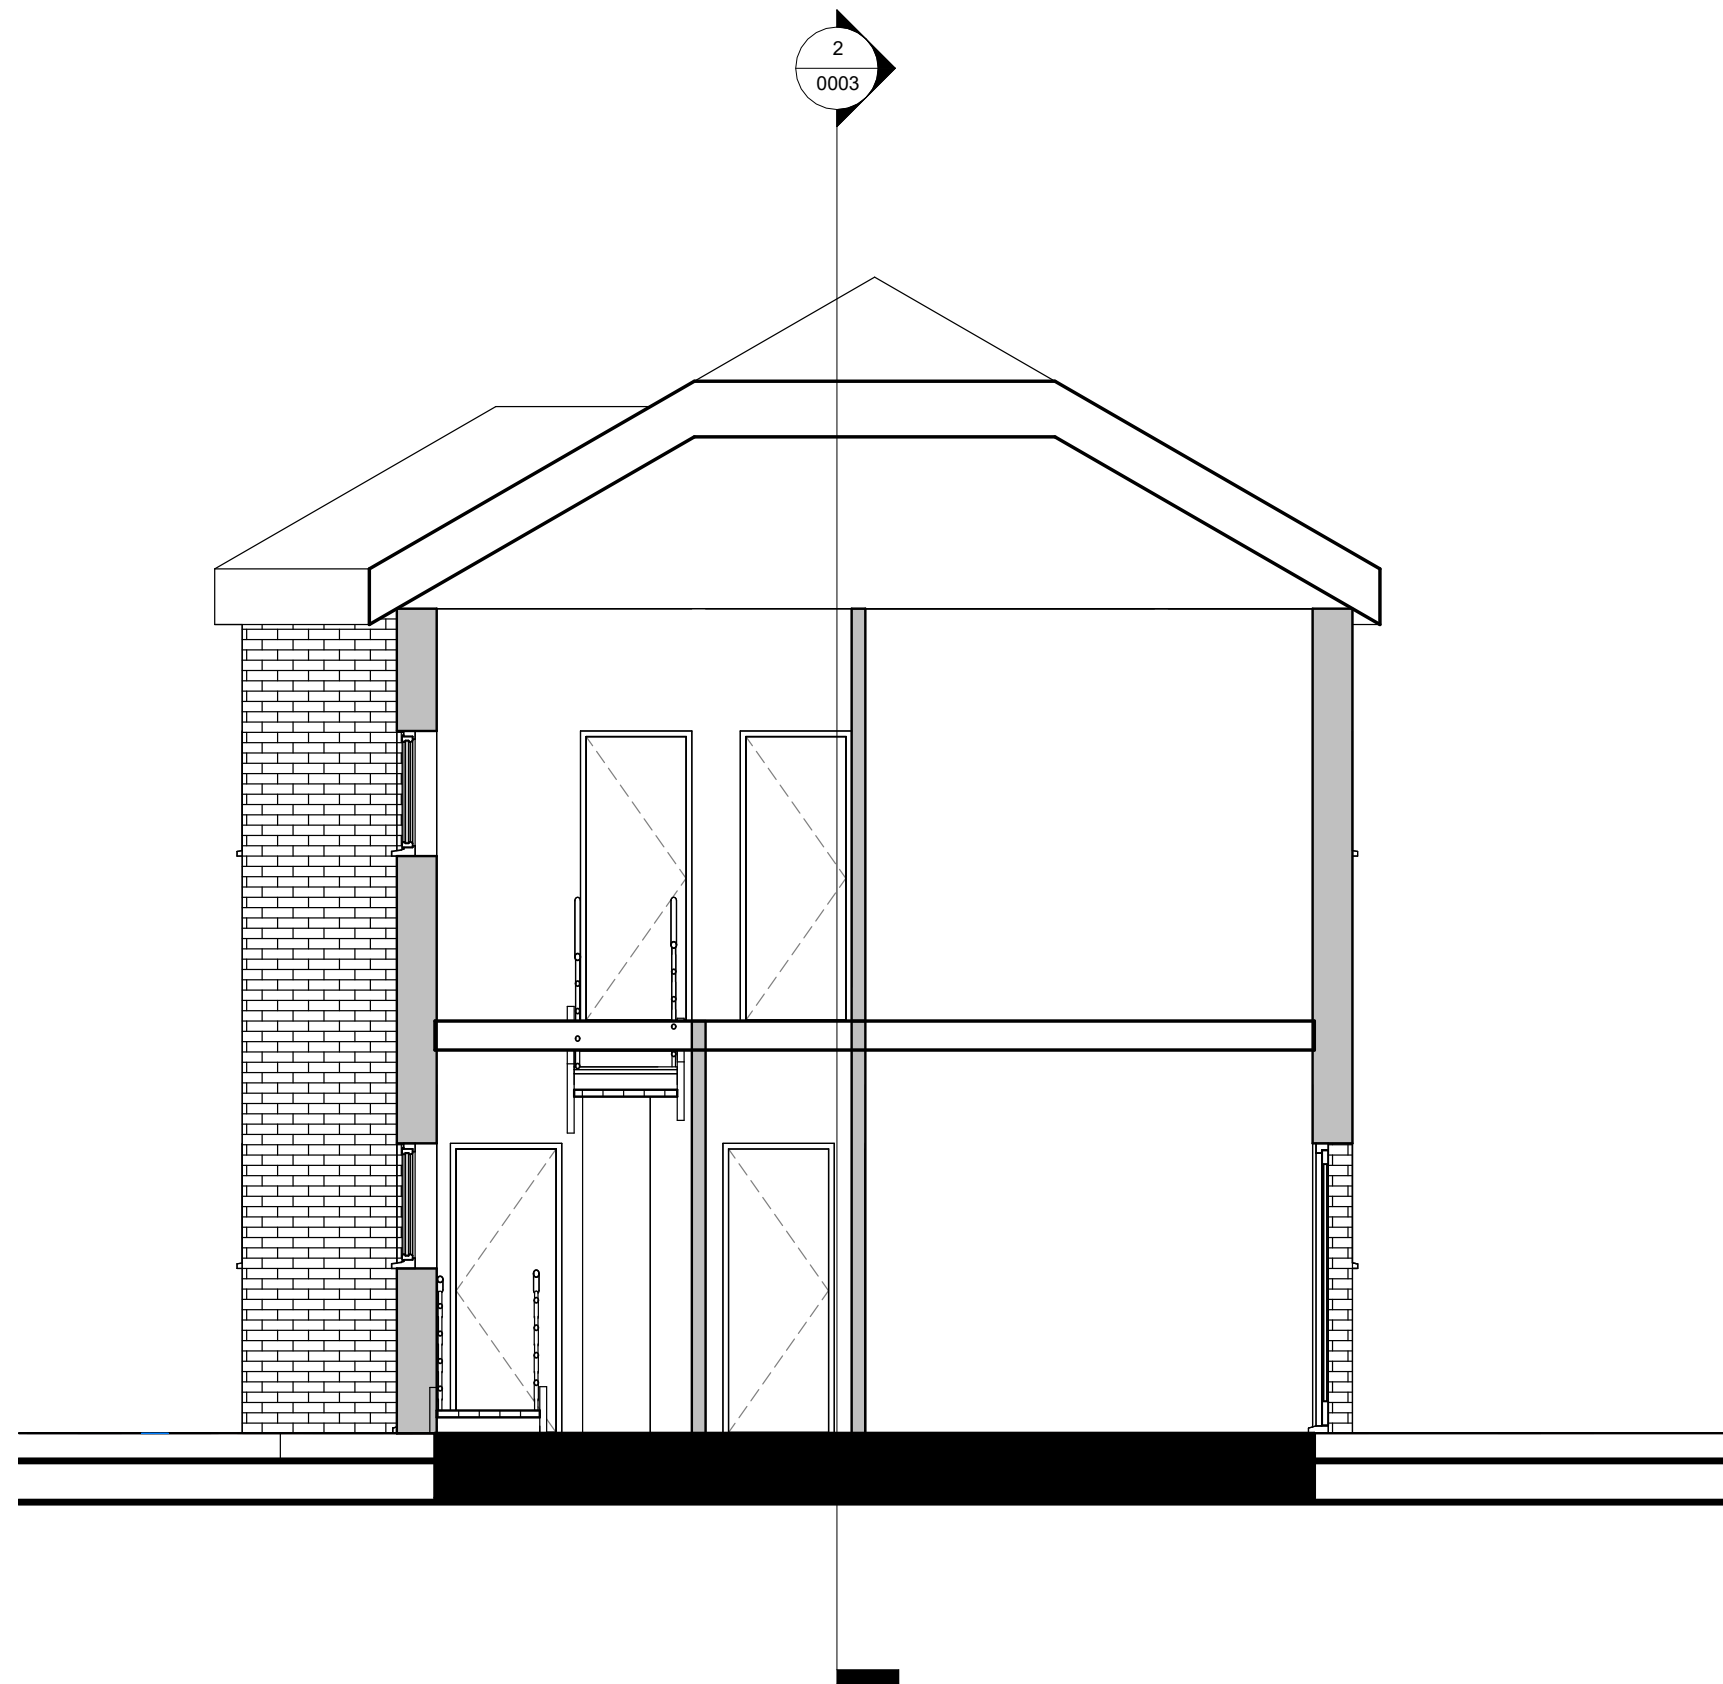


1 Section 1
1 : 50

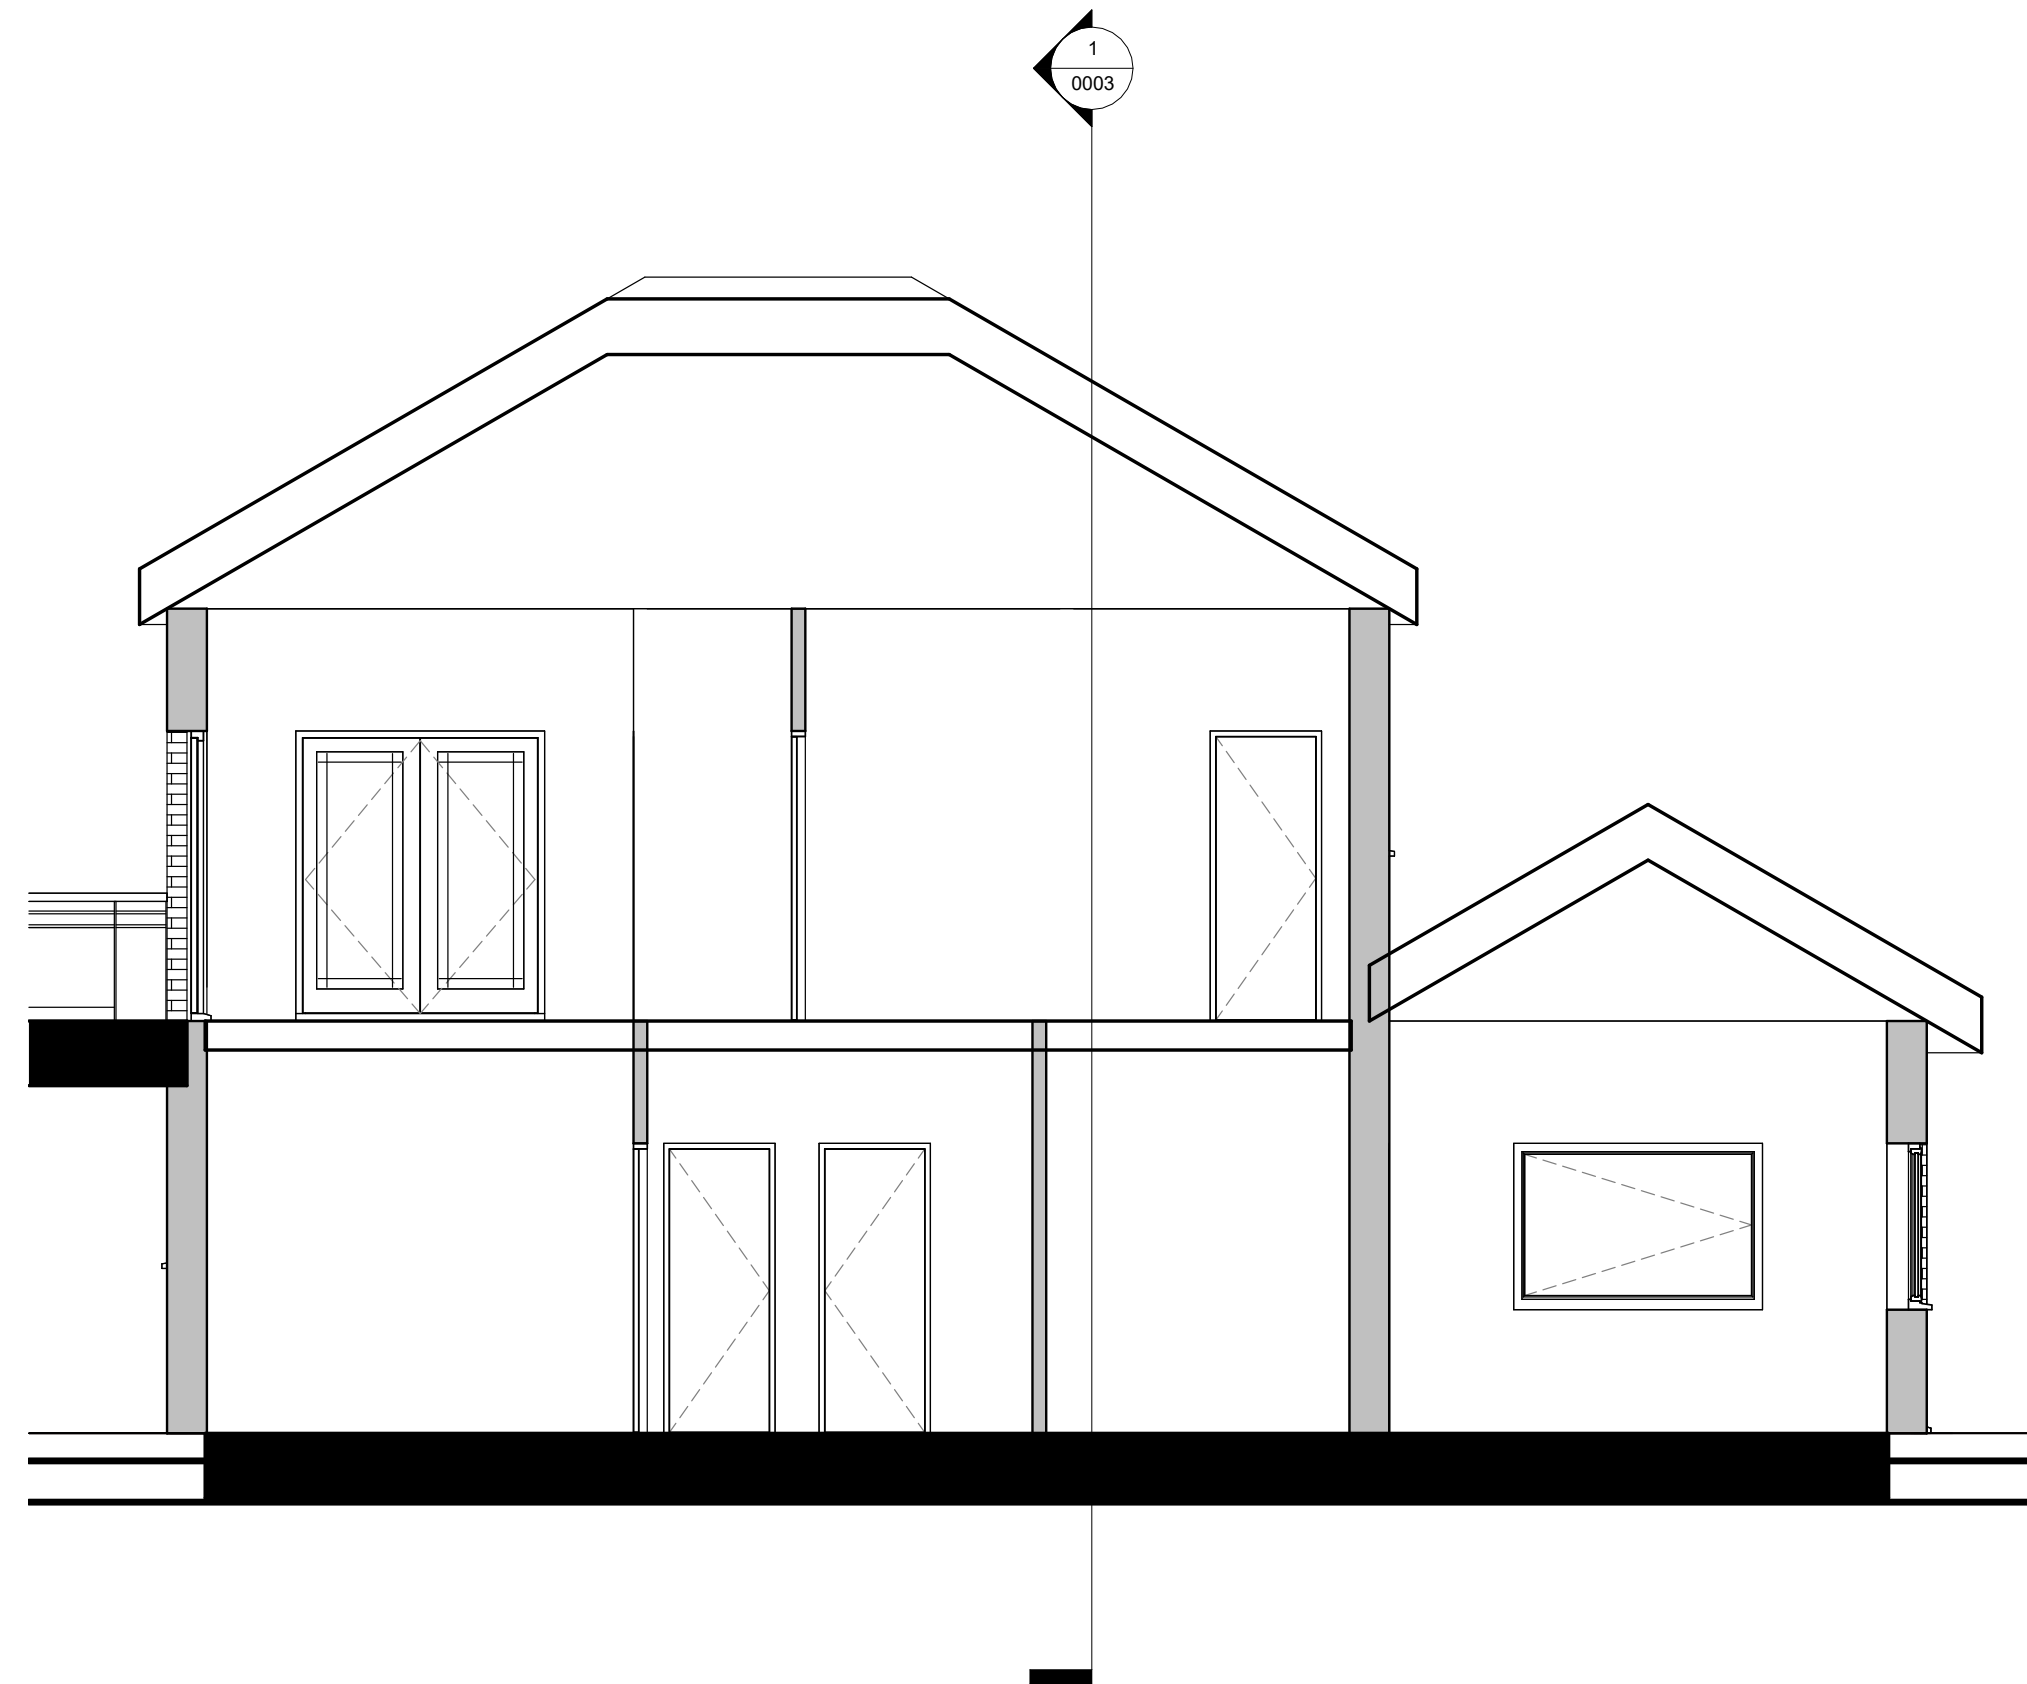


2 Section 2
1 : 50

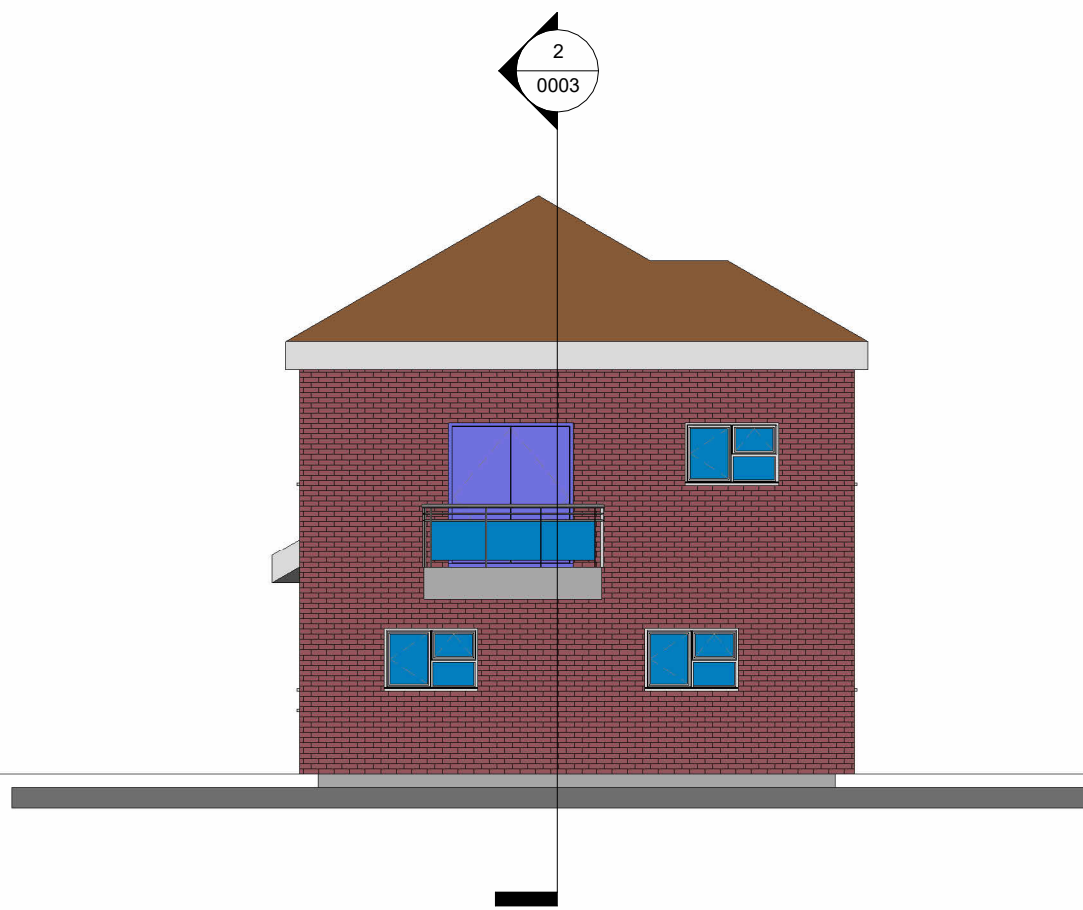


1 East
1 : 100

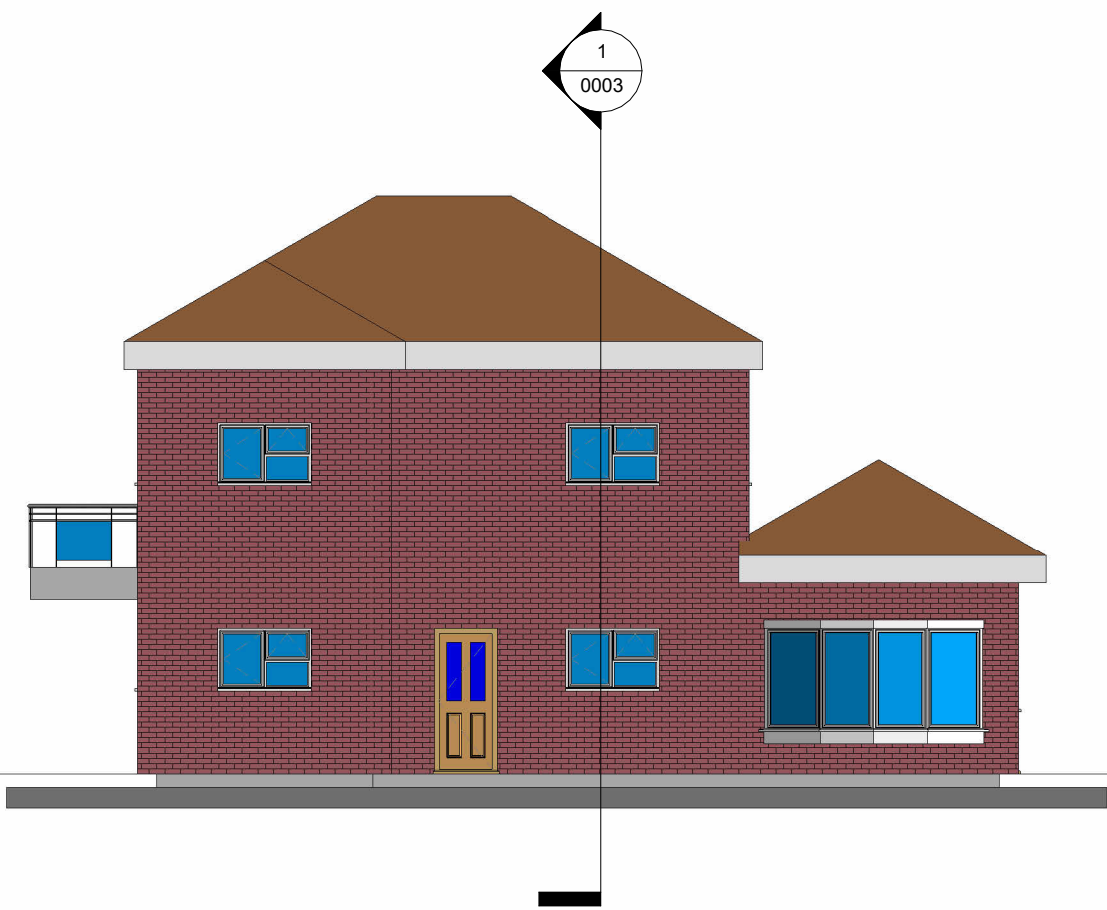

2 North
1 : 100

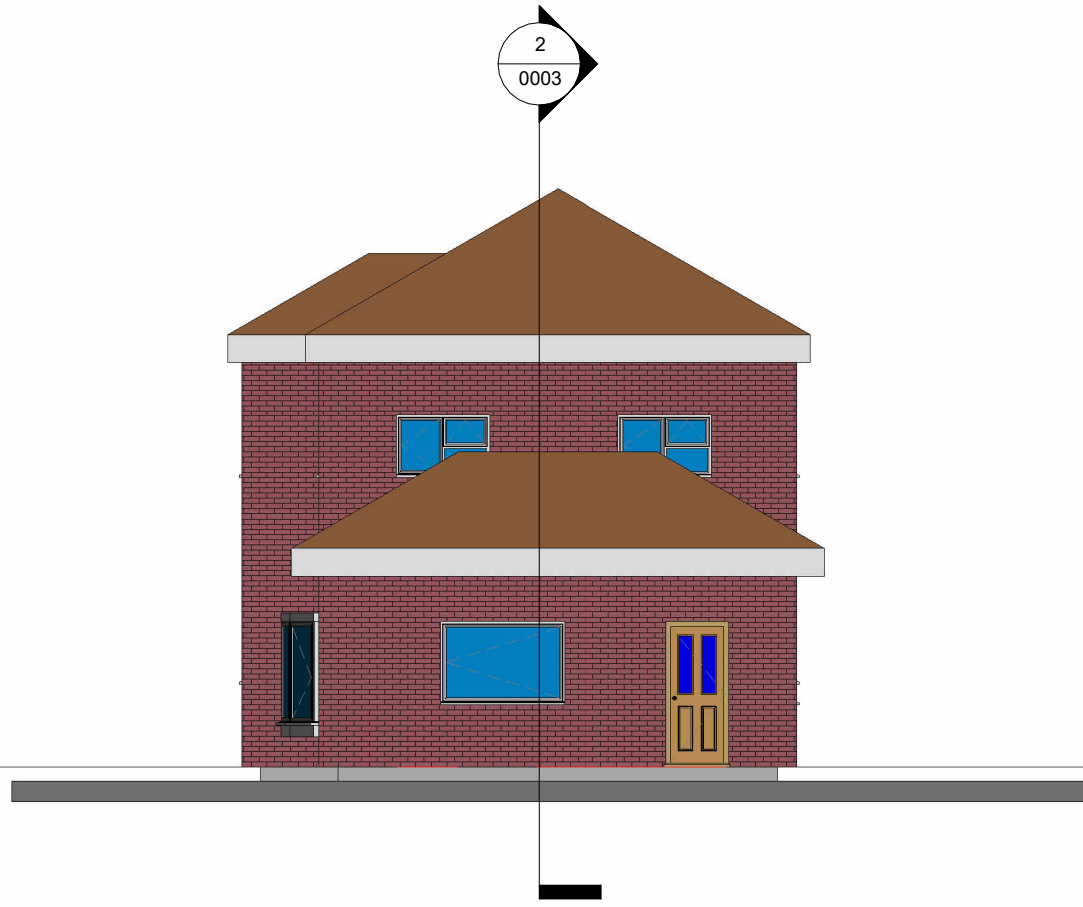

4 West
1 : 100

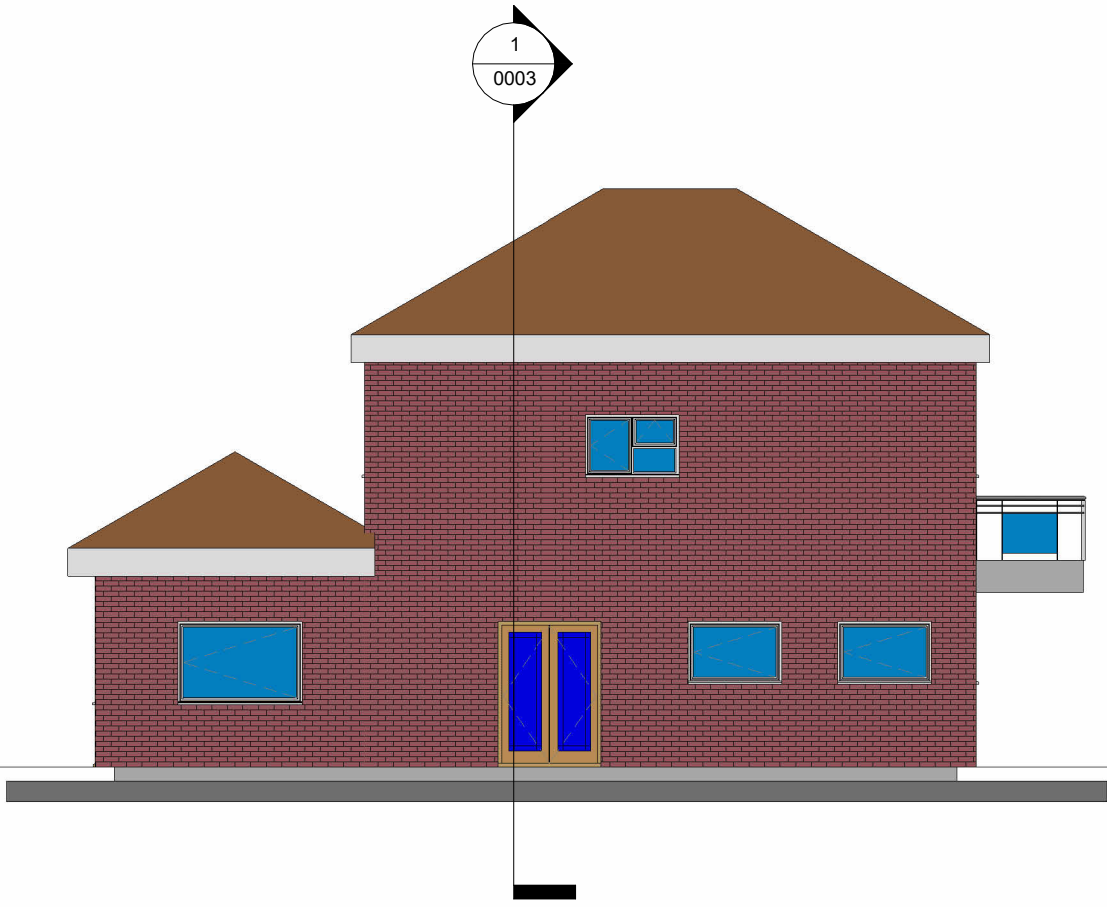

3 South
1 : 100

Project Name: L4 Digital Technologies

UPRN Code: 4018

Originator Code: UWTSD

Role Code: A

Drawn By: JL

Checked By: GT

Date: 03/23/26

Project Status: S2