




 

Property Title Ysgol Bae Abertawe	Detail Site Location Plan	Property Originator Zone Level Type Role Number Description Suitability Revision	scale As indicated	drawn RR	 Prifysgol Cymru Y Drindod Dewi Sant University of Wales Trinity Saint David	(S0) UNCONTROLLED Not to be used as a reference document Check Status Before Quoting	RevDateBy	
		5010 UWTSO XX ZZ M3 DesignerA1 - 2 Site Location Plan S0	date 05/03/21	checked GT			Prifysgol Cymru Y Drindod Dewi Sant University of Wales Trinity Saint David SA1 Campus Kings Road Swansea SA1 3AA	Revision
		File Path: U:\Architectural - 5010-UWTSO-XX-ZZ-A-M3-S0-0001.rvt						

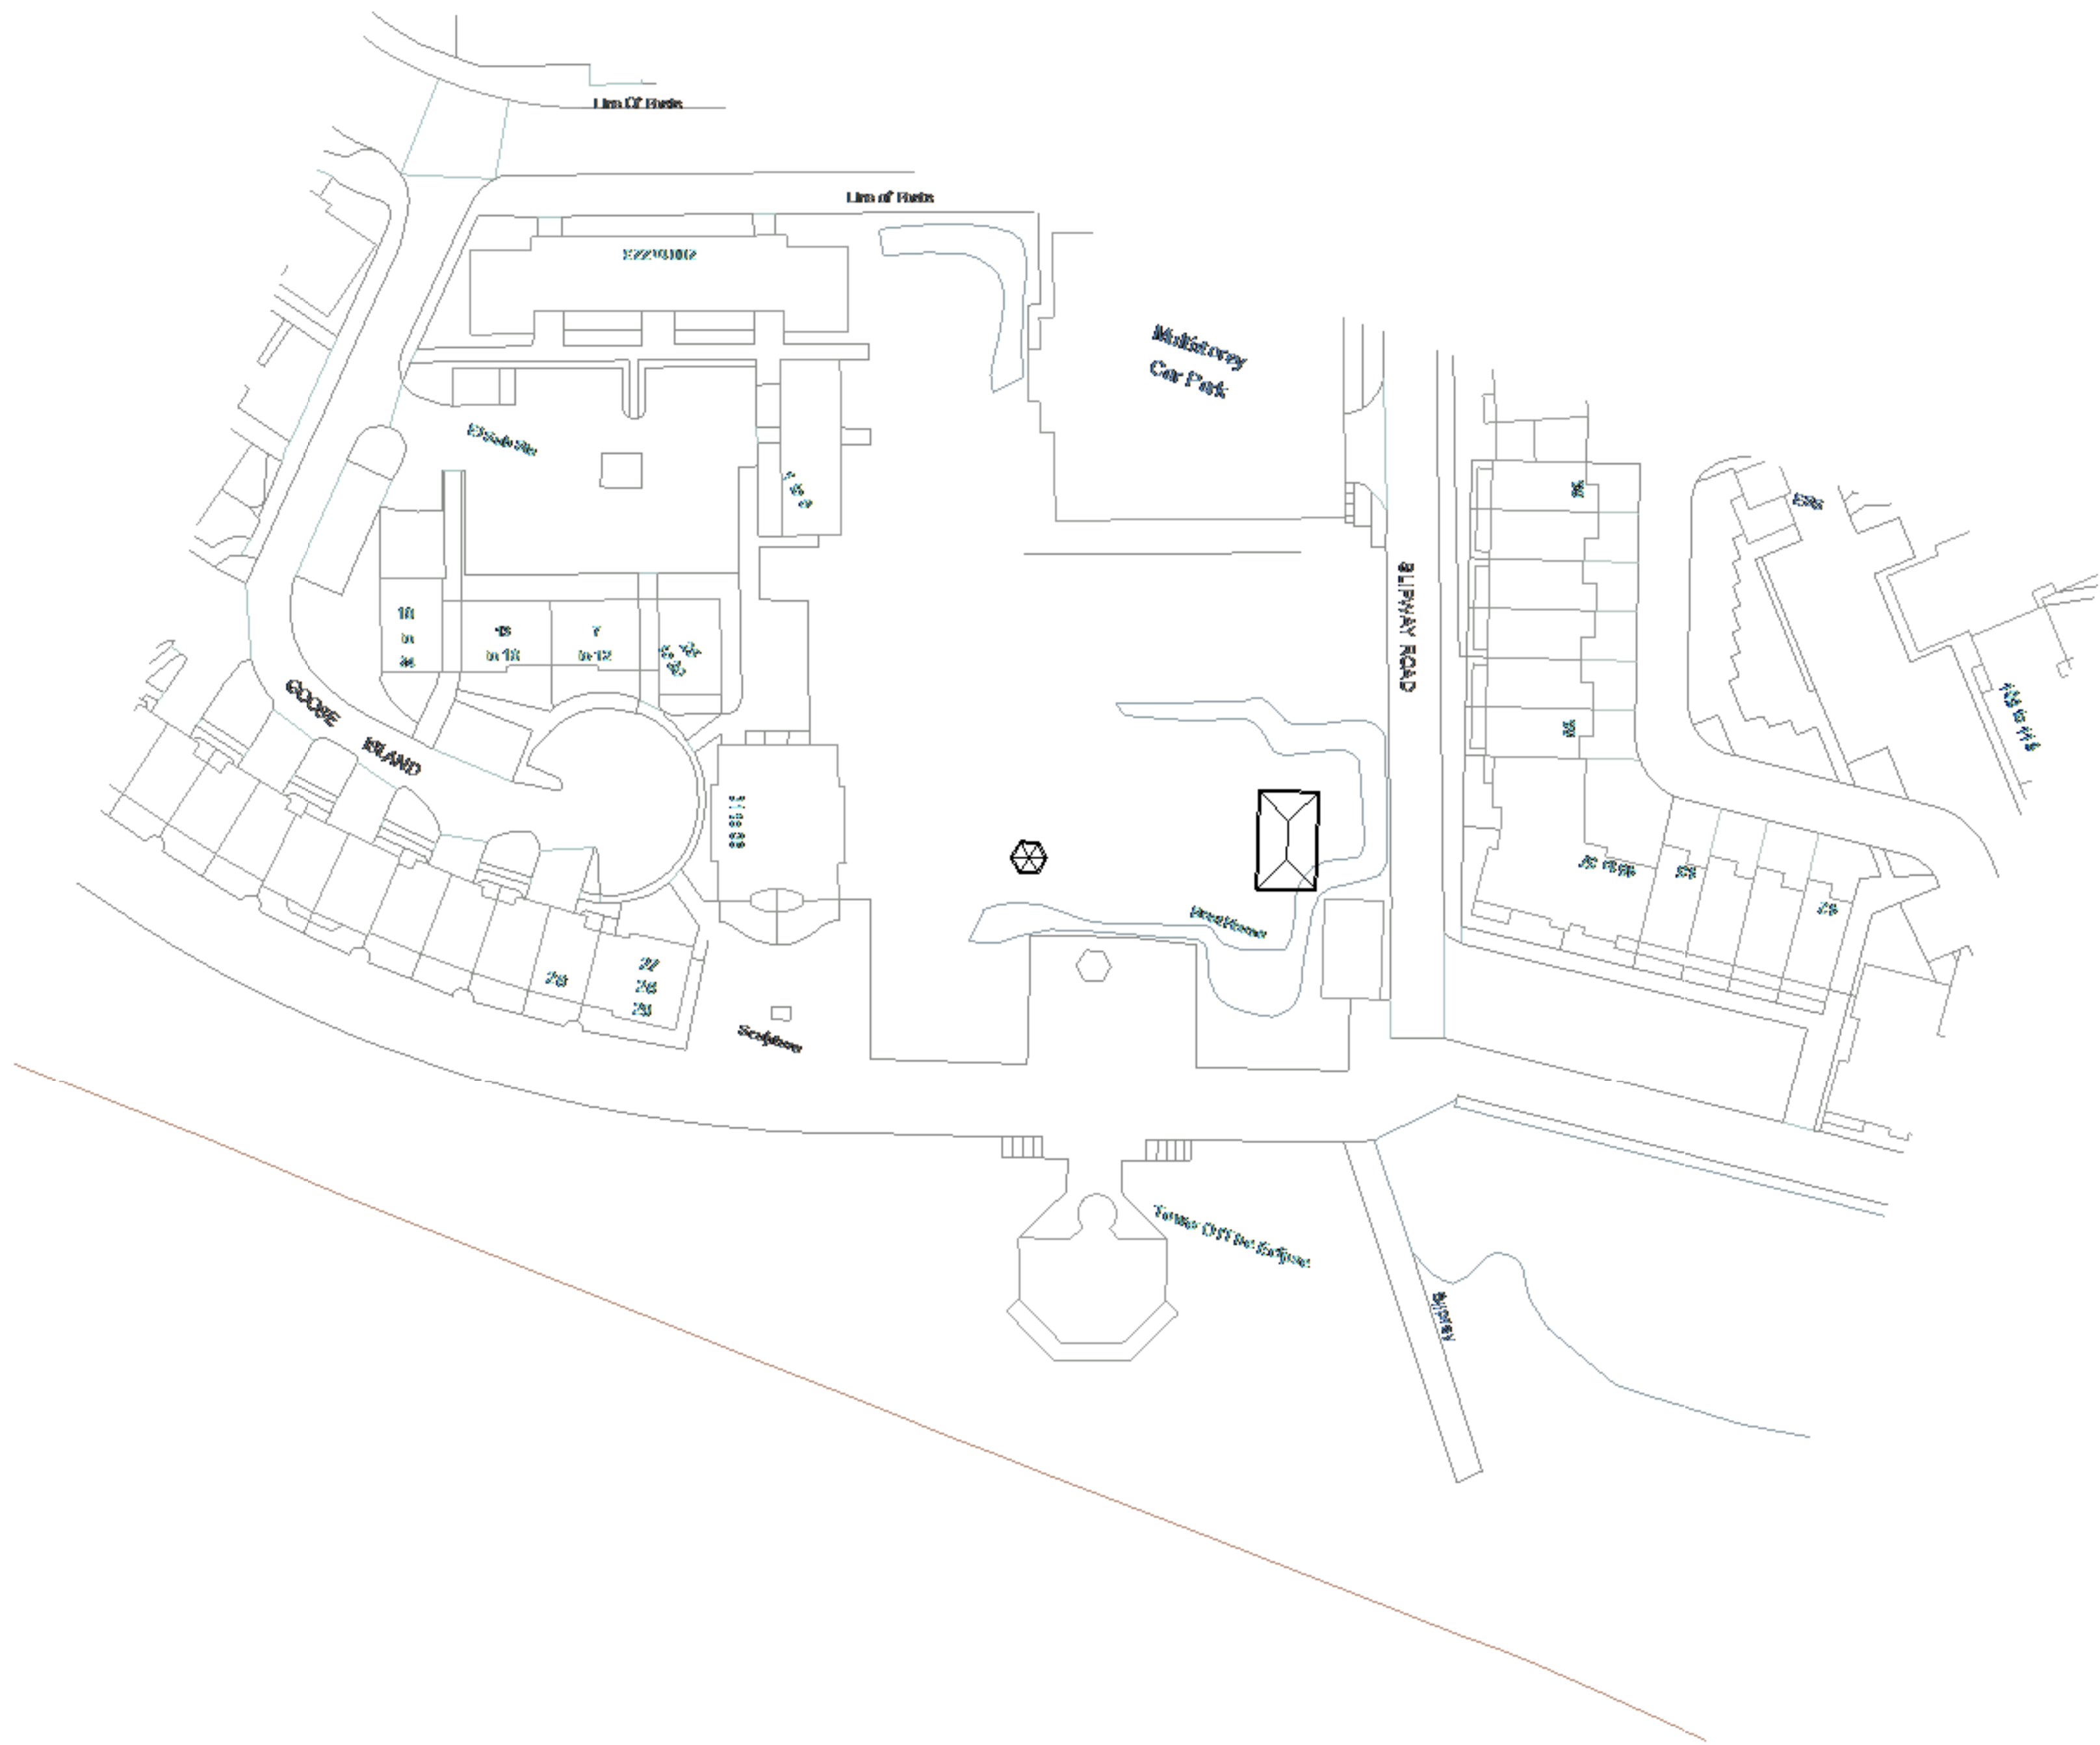

1 Existing Site Plan 1-500
1 : 500

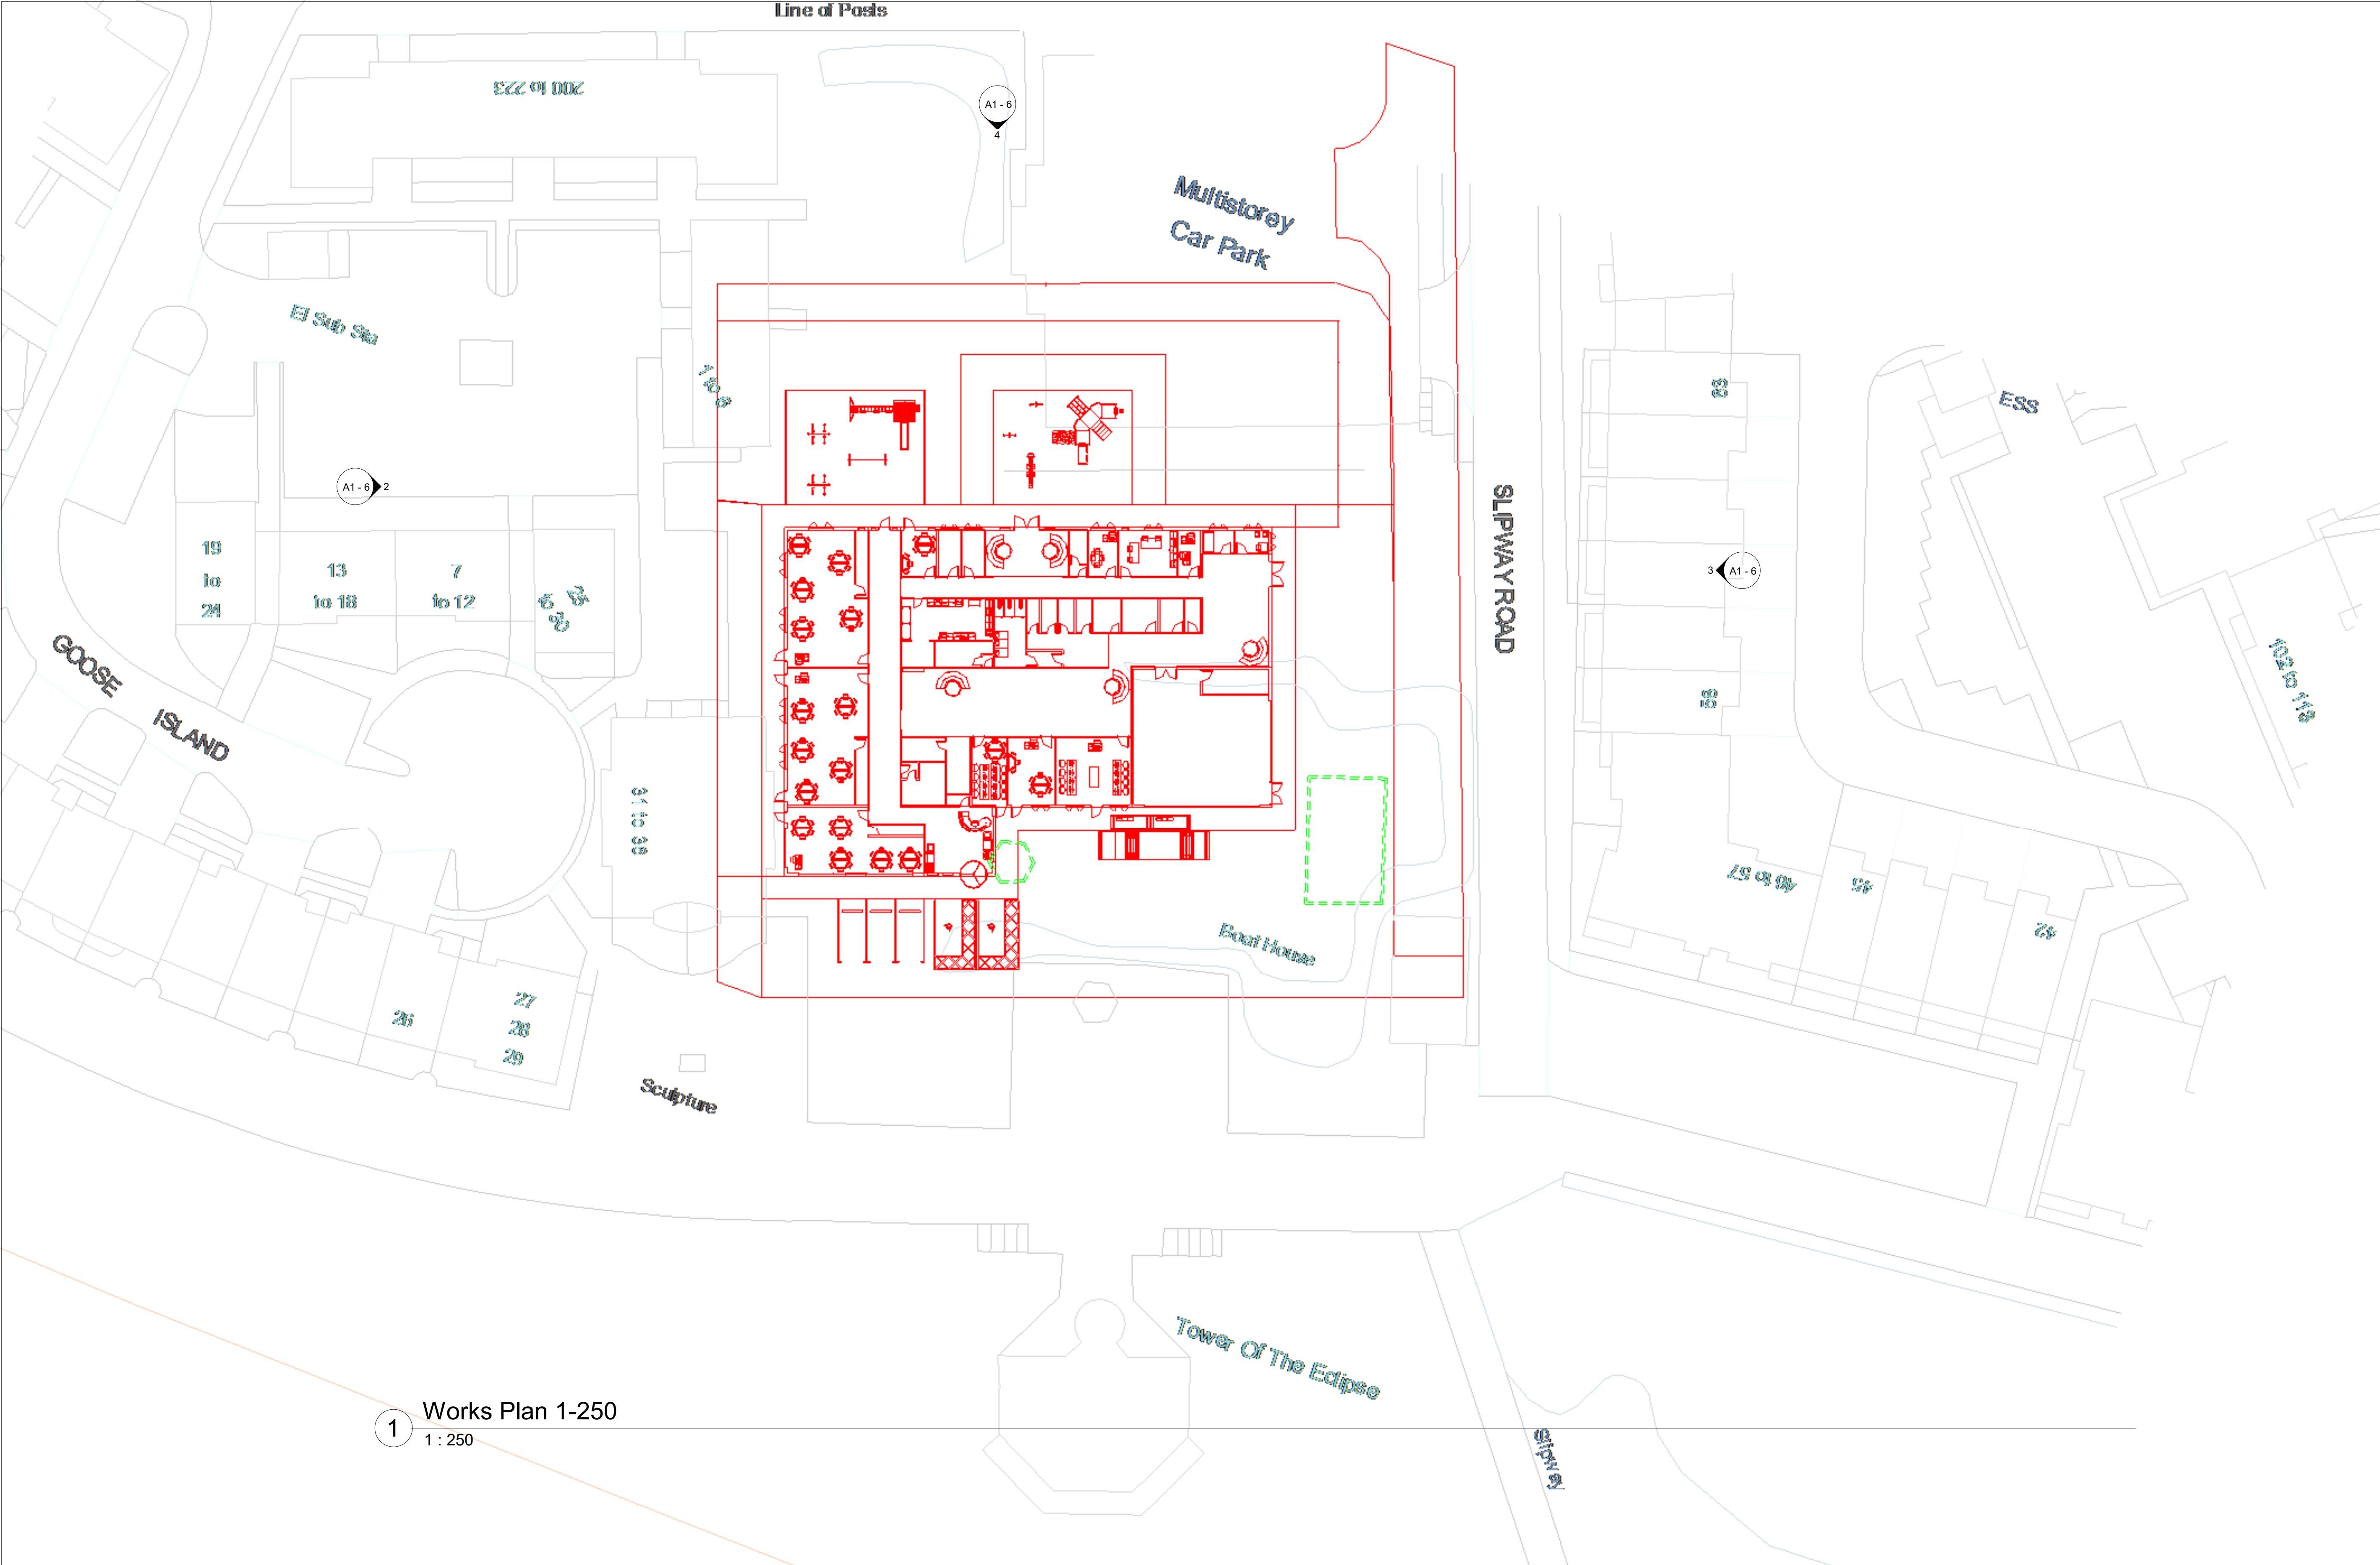


SLIPWAY ROAD


Boat House

1 GA Ground Floor Plan 1-100
1 : 100


Property Title Ysgol Bae Abertawe	Detail GA Proposed Floor Plan	Property Originator Zone Level Type Role Number Description Suitability Revision	scale 1 : 100	drawn Author	 Prifysgol Cymru Y Drindod Dewi Sant University of Wales Trinity Saint David	(S0) UNCONTROLLED Not to be used as a reference document Check Status Before Quoting	Rev/Date/By
		5010 — UWTSd — XX — ZZ — M3 — DesignerA1 - 5 — GA Proposed Floor Plan — S0 —	date 05/05/21	checked Prifysgol Cymru Y Drindod Dewi Sant University of Wales Trinity Saint David			Checker
		File Path: U:\Architectural - 5010-UWTSd-XX-ZZ-A-M3-S0-0001.rvt					

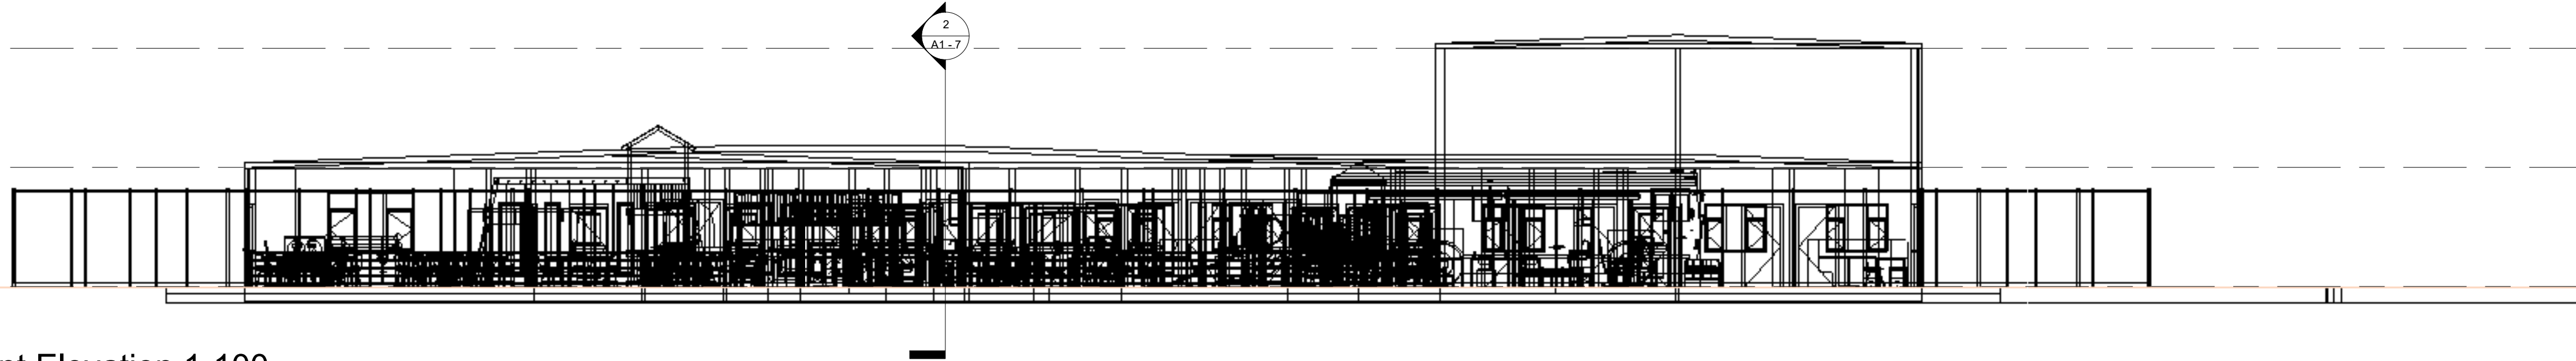


1 Front Elevation 1-100
1 : 100

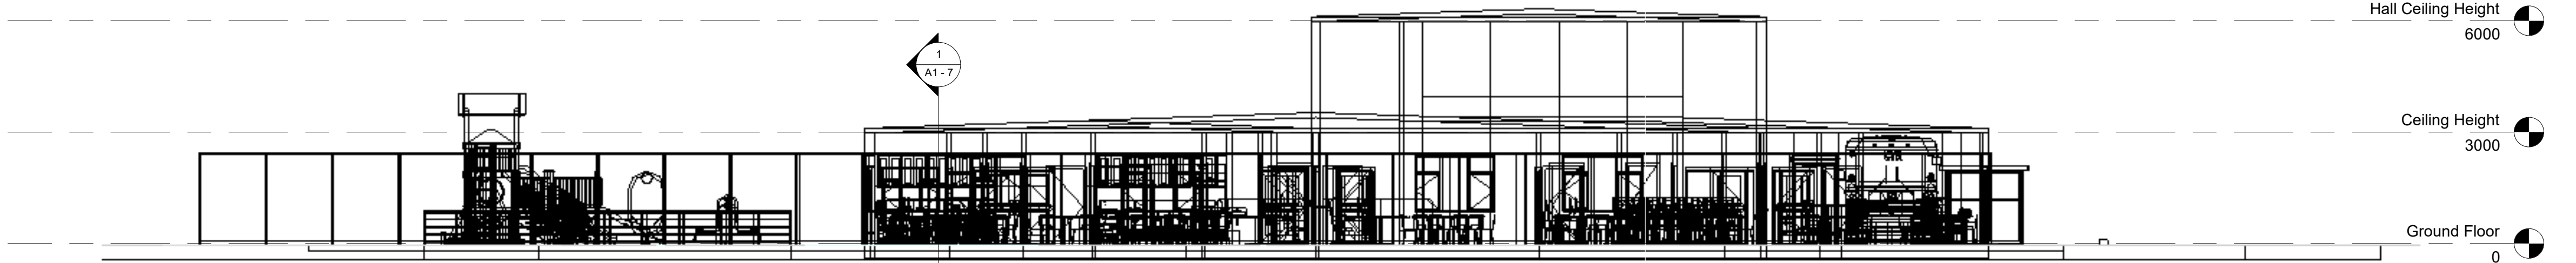

2 Side Elevation 1 - 1-100
1 : 100

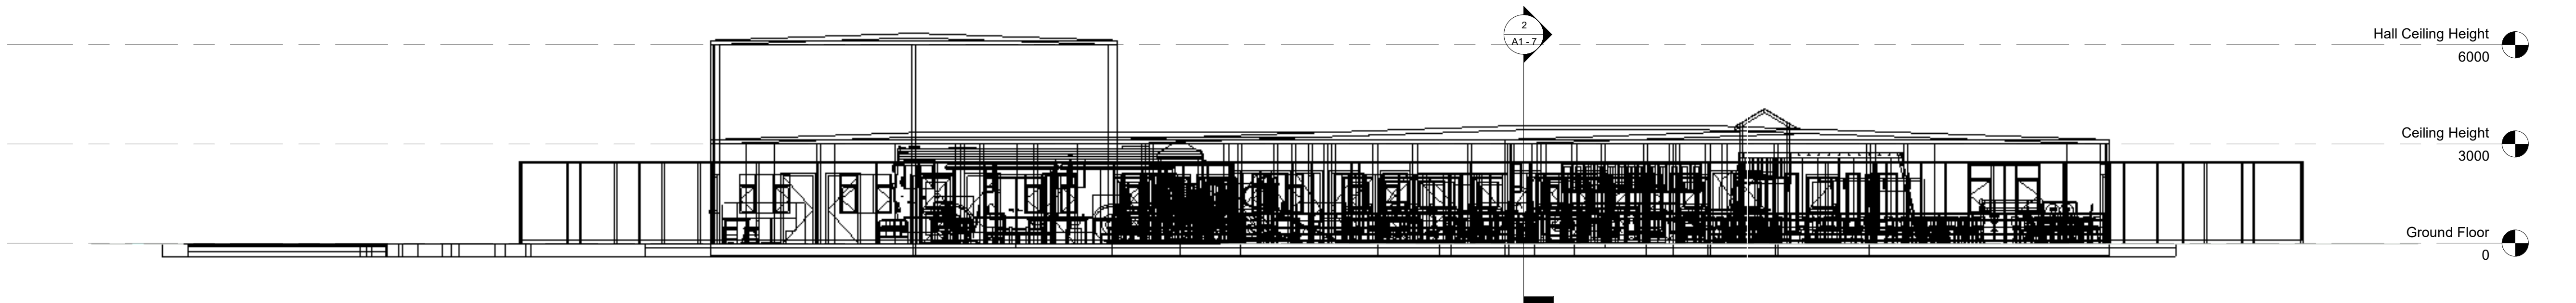

4 Rear Elevation 1-100
1 : 100

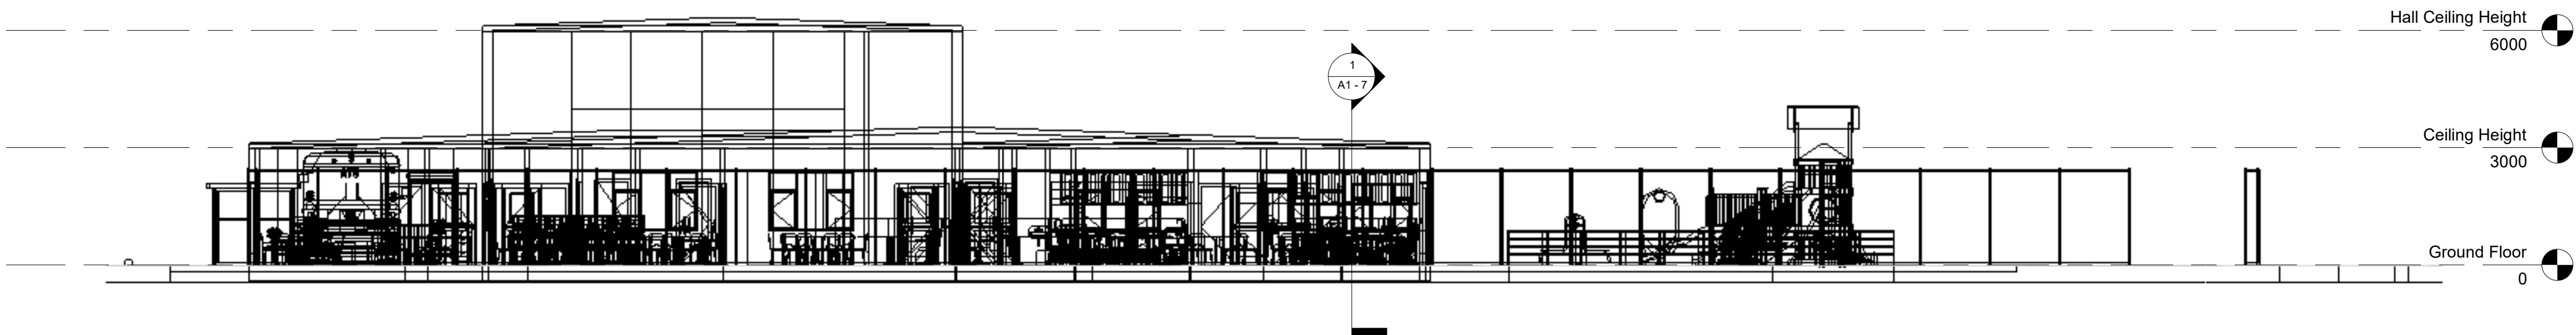

3 Side Elevation 2- 1-100
1 : 100

Property Title
Ysgol Bae Abertawe

Detail
Proposed Elevations

Property — Originator — Zone — Level — Type — Role — Number — Description — Suitability — Revision

5010 — UWTS — XX — ZZ — M3 — Designer A1 - 6 — Proposed Elevations — S0 —

File Path: U:\Architectural - 5010-UWTS-XX-ZZ-A-M3-S0-0001.rvt

scale
1 : 100

date

05/05/21

drawn
Author

checked

Checker


Prifysgol Cymru Y Drindod Dewi Sant
University of Wales Trinity Saint David
SA1 Campus
Kings Road
Swansea
SA1 8WO




(S0) UNCONTROLLED
Not to be used as a
reference document
Check Status Before Quoting

Rev/Date/By

Revision

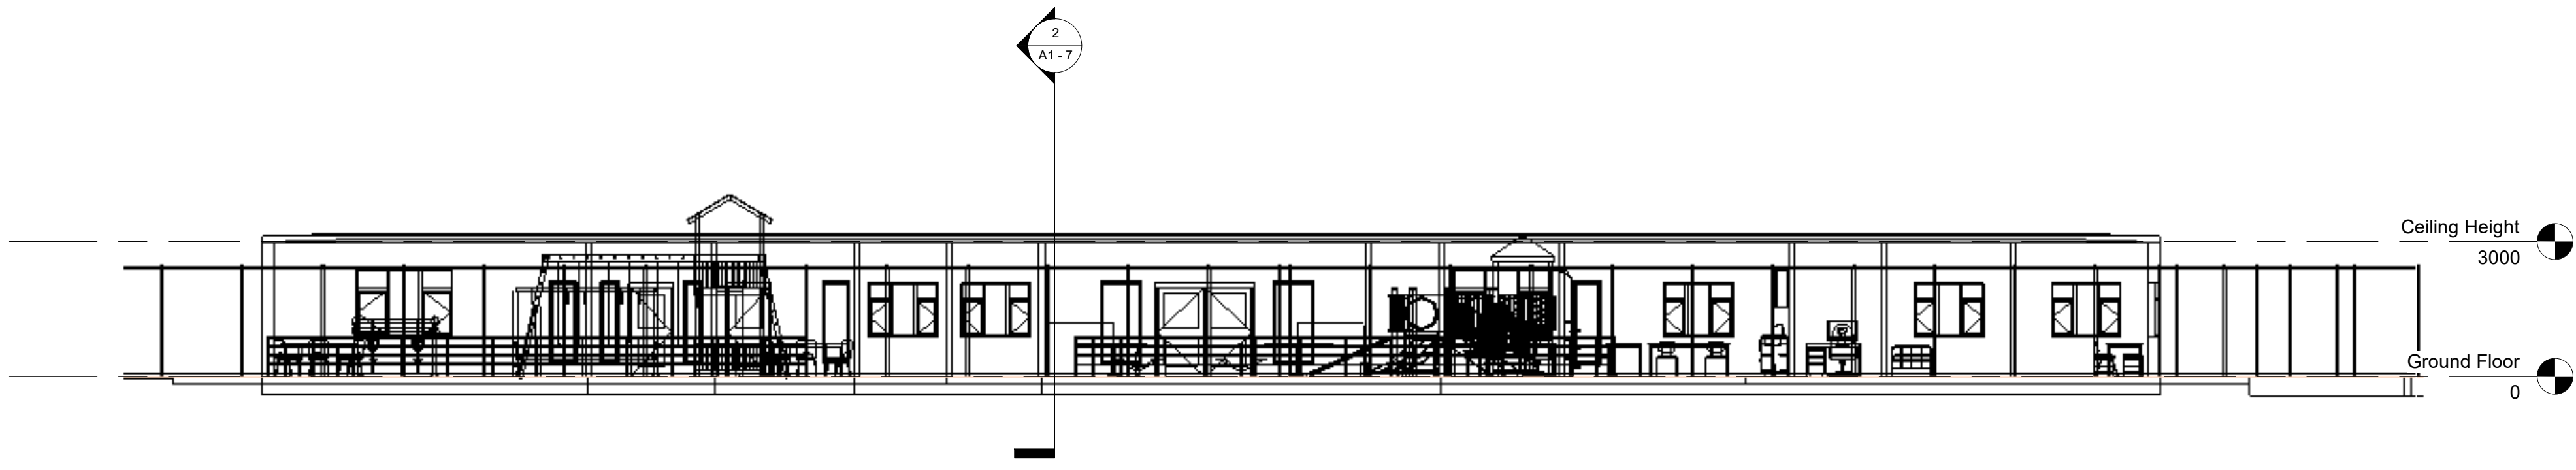


1 Section 1 - 1-100
1 : 100

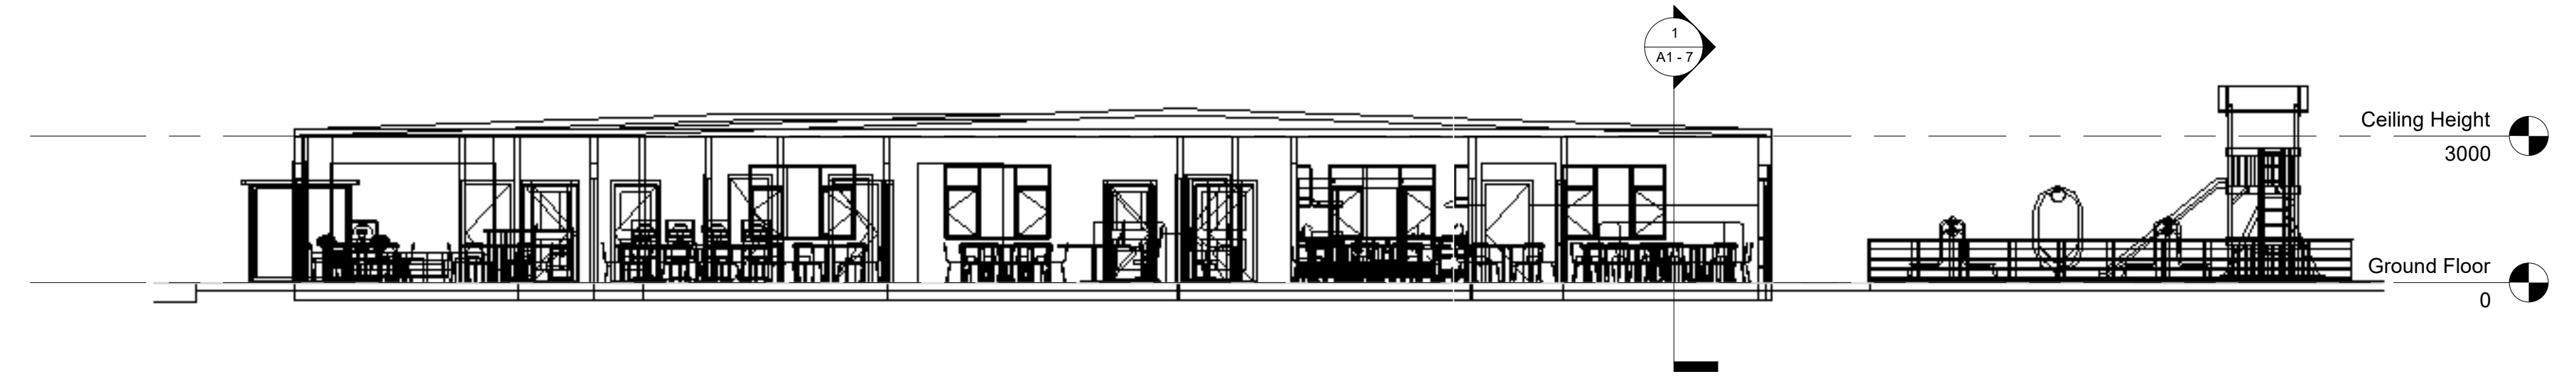


2 Short Section - 1-100
1 : 100




1 Front of School

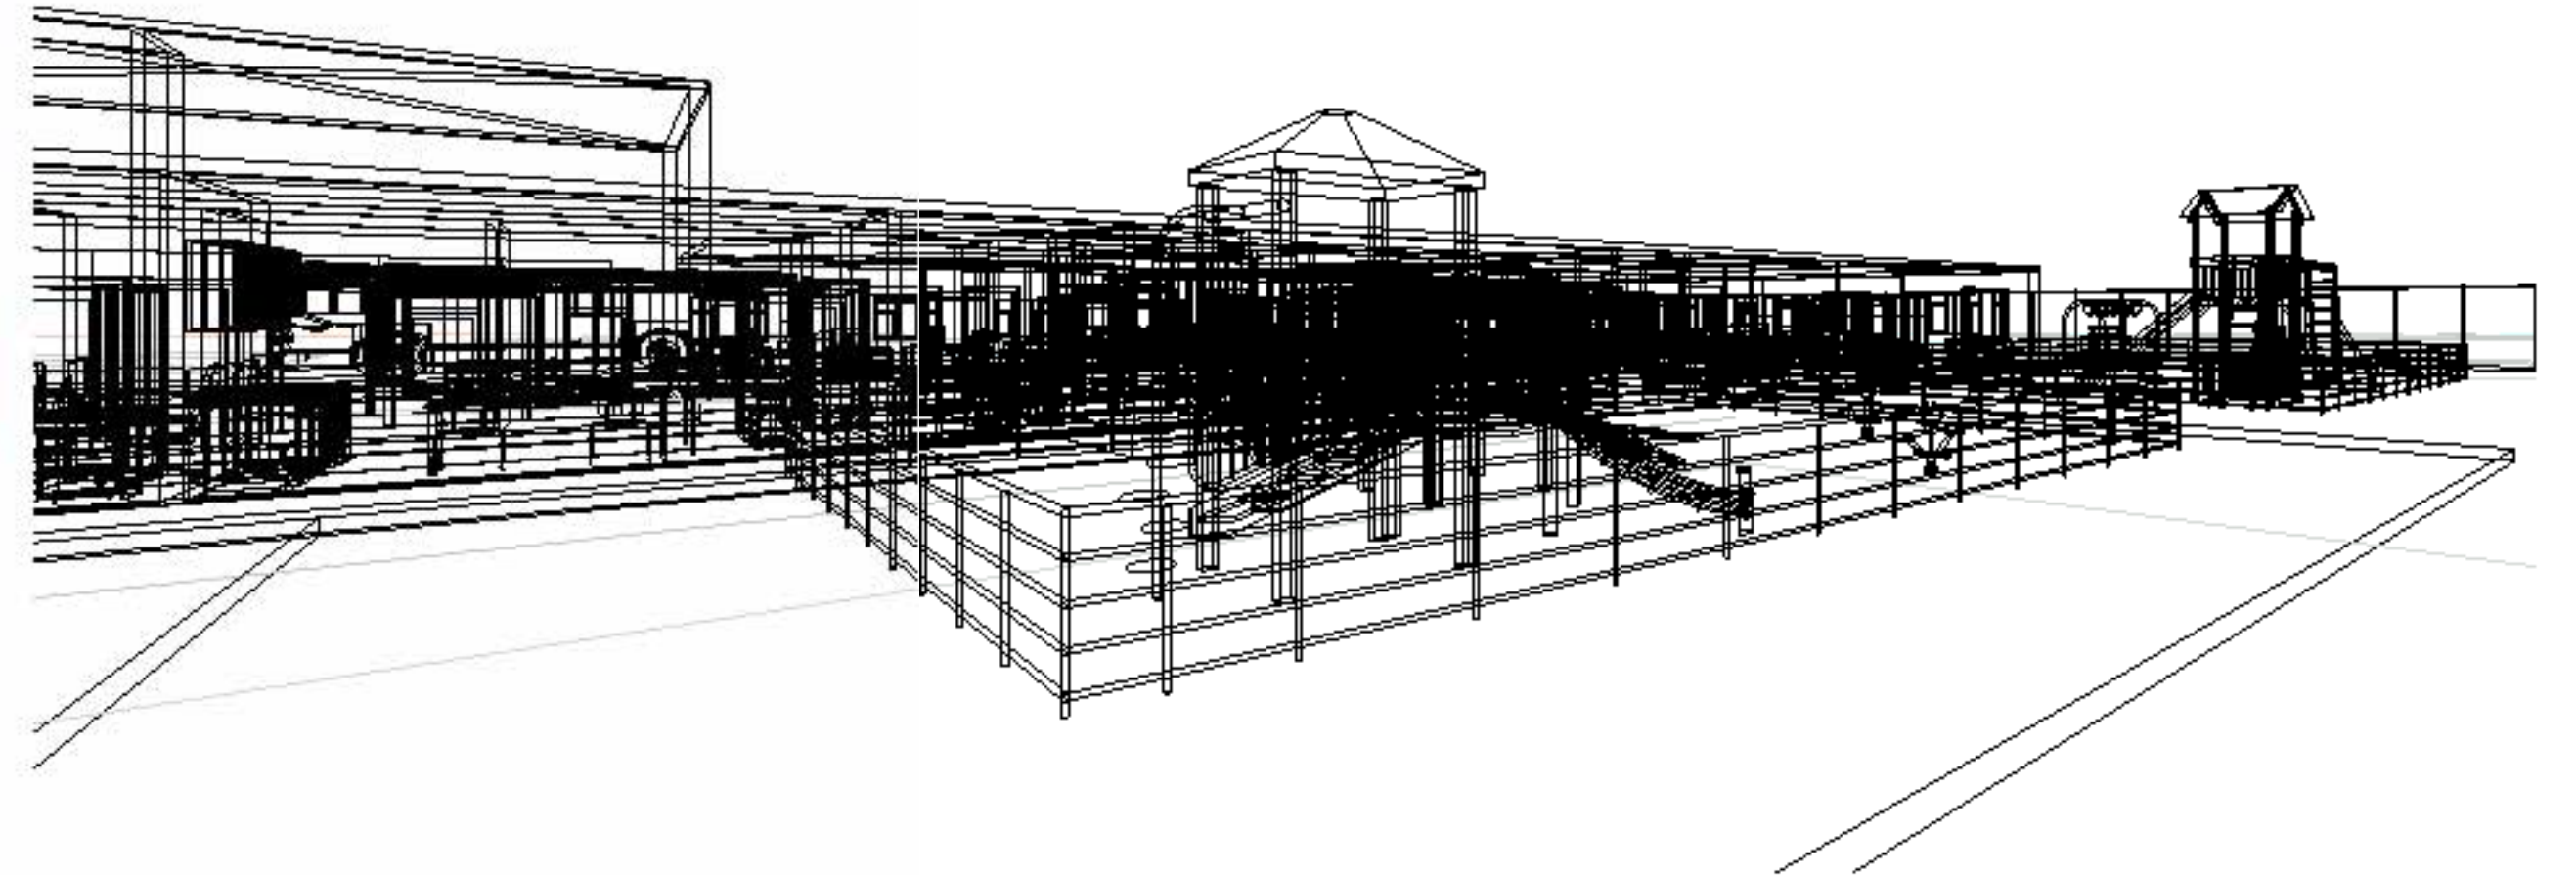

3 Park 2

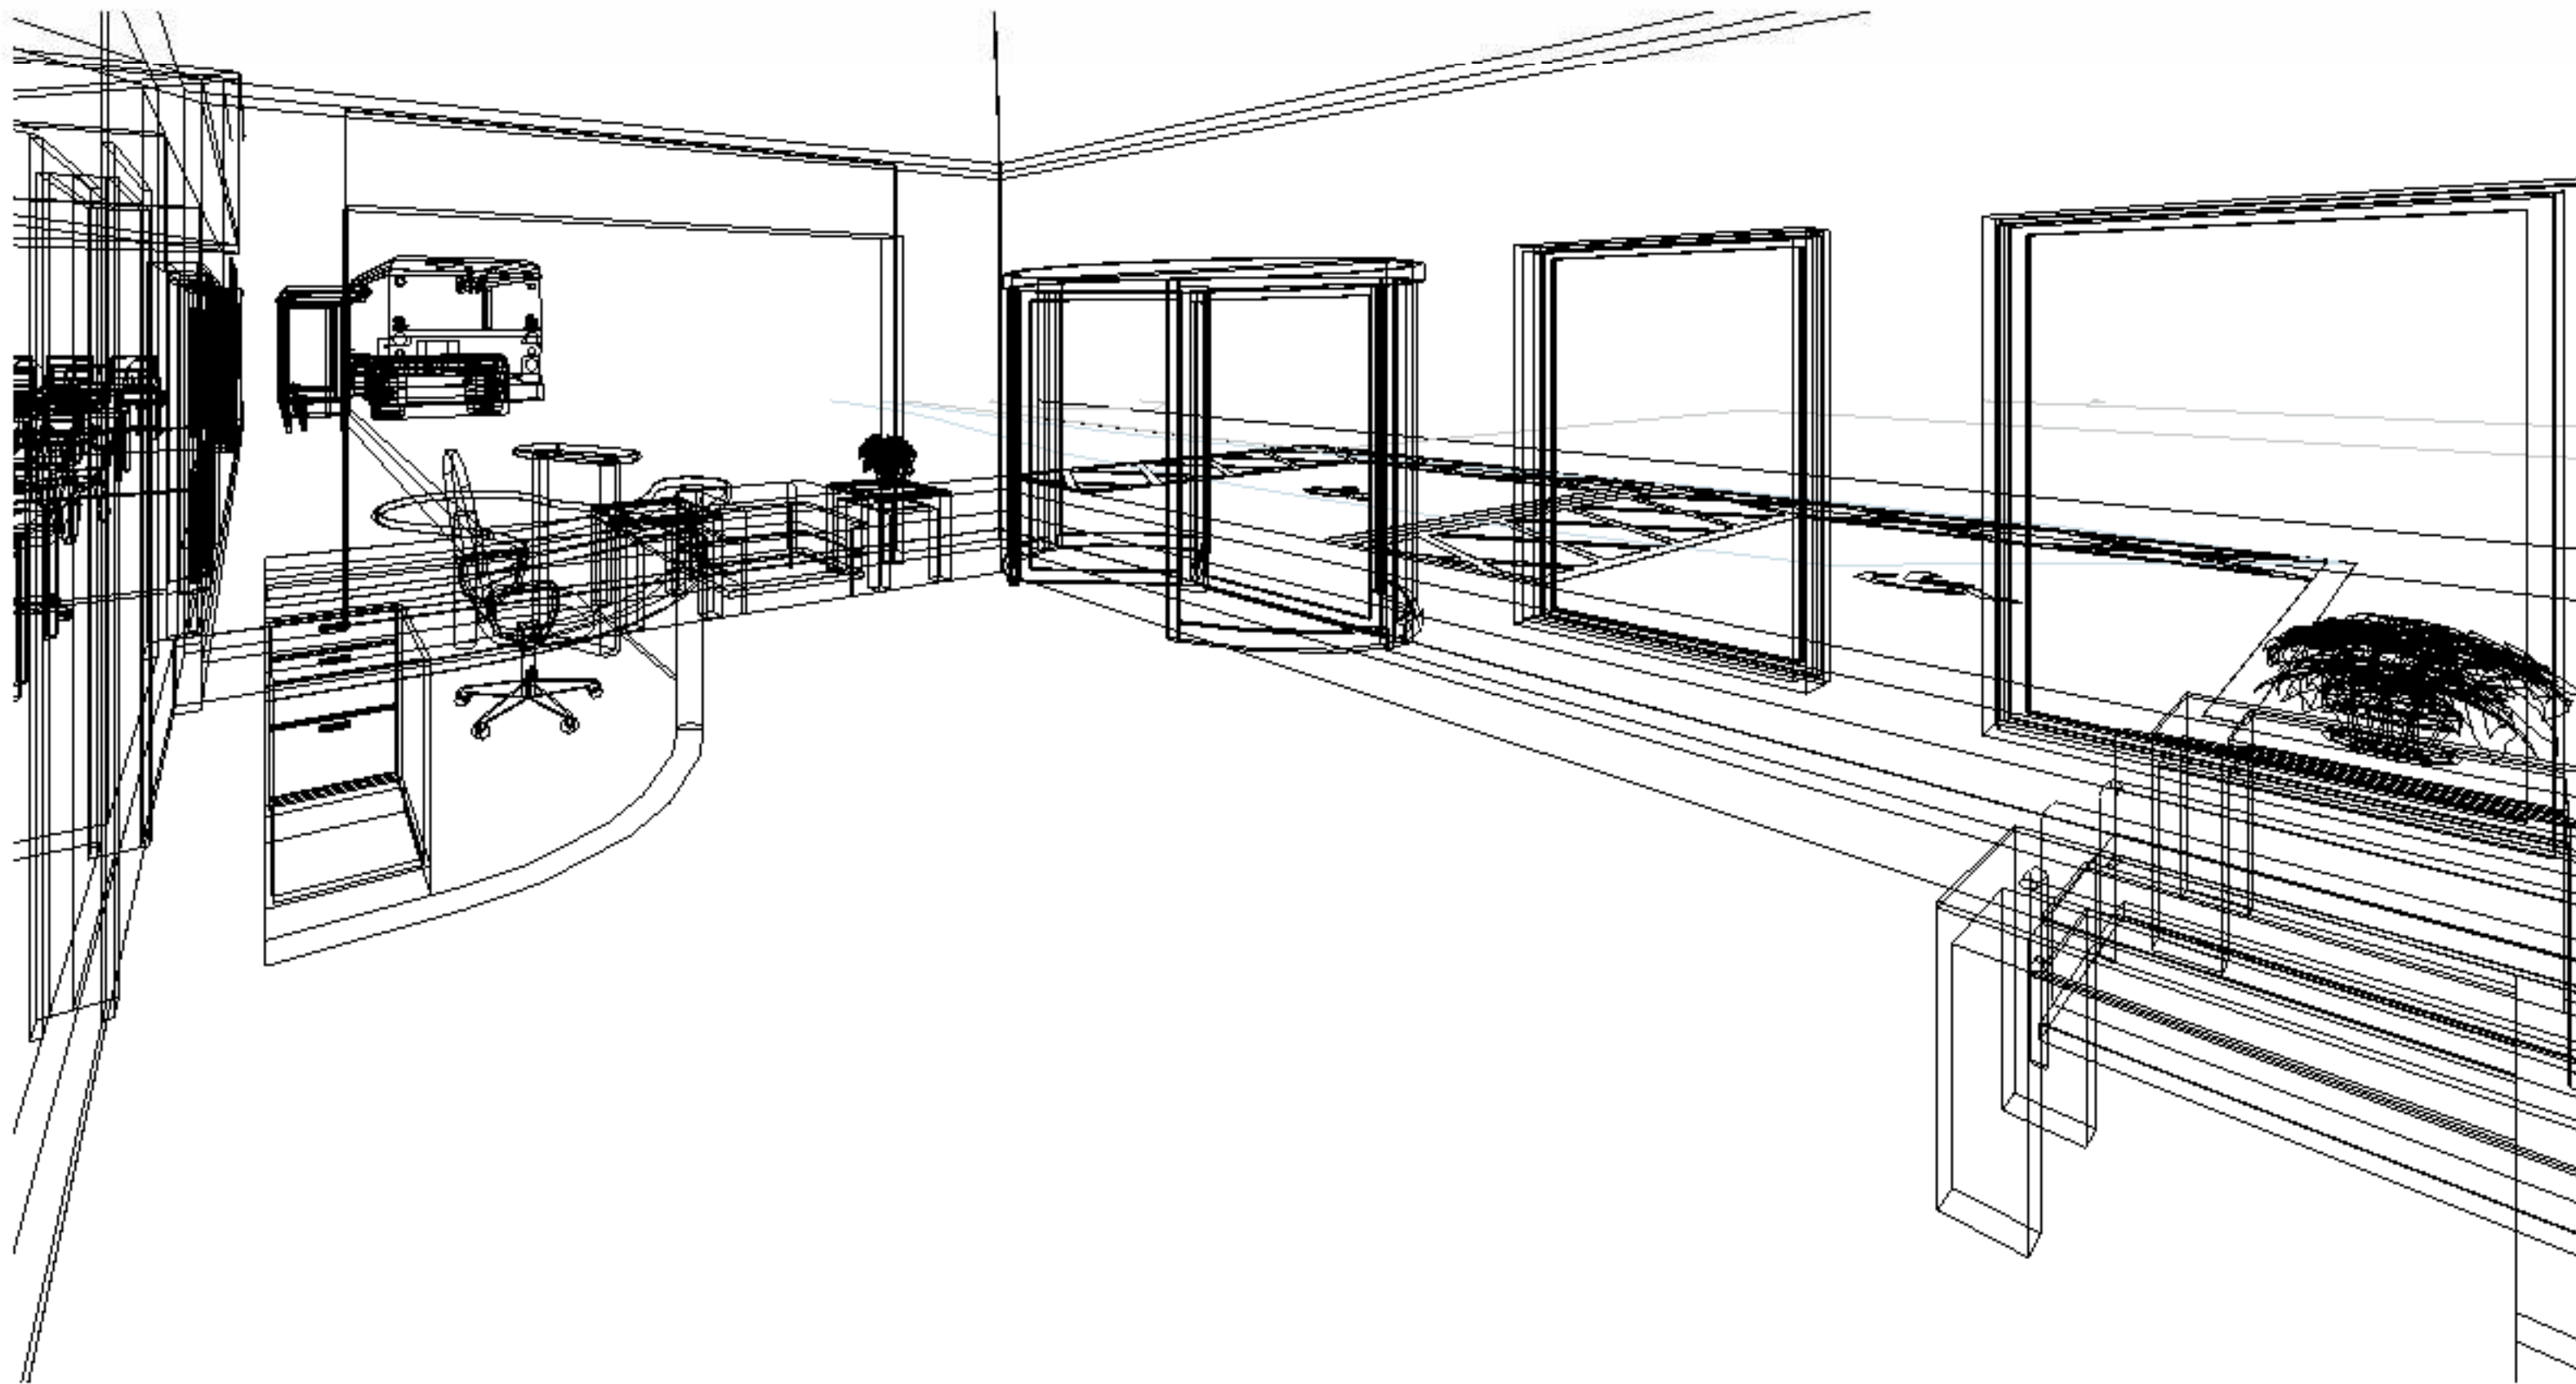

4 Reception

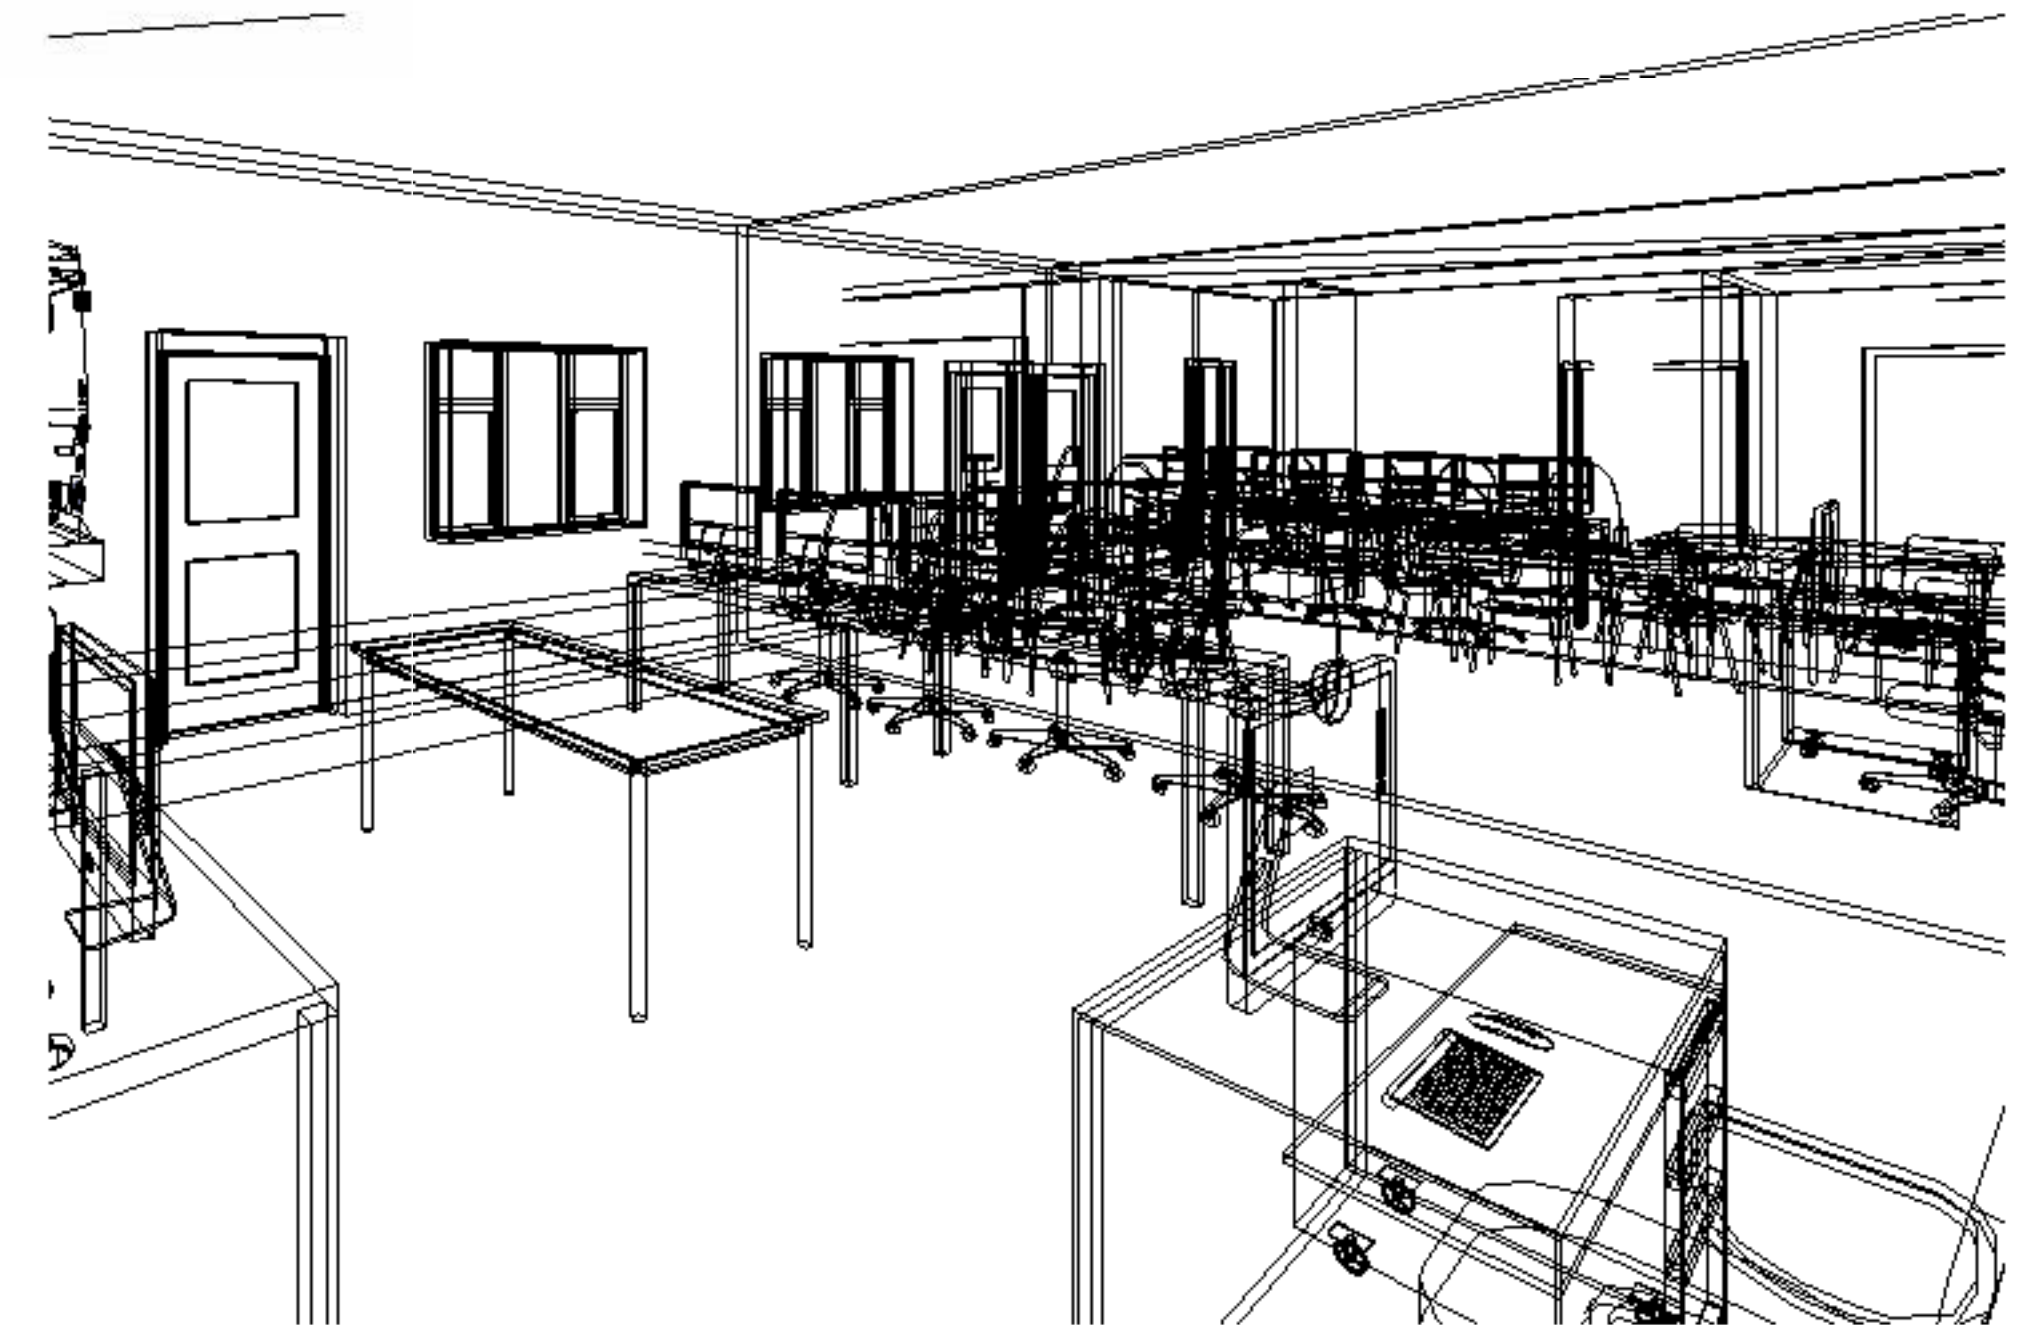

5 ICT Classroom

Property Title	Detail	Property	Originator	Zone	Level	Type	Role	Number	Description	Suitability	Revision	scale	drawn	Author	 Prifysgol Cymru Y Drindod Dewi Sant University of Wales Trinity Saint David	(S0) UNCONTROLLED Not to be used as a reference document Check Status Before Quoting	Rev/Date/By
Ysgol Bae Abertawe	Proposed Visualisation	5010	UWTSD	XX	ZZ	M3	DesignerA1	8	Proposed Visualisation	S0		date	checked	Prifysgol Cymru Y Drindod Dewi Sant University of Wales Trinity Saint David			Revision
File Path: U:\Architectural - 5010-UWTSD-XX-ZZ-A-M3-S0-0001.rvt												05/05/21	Checker	SA1 Campus Kings Road Swansea SA1 8WQ			

Project Name: Ysgol Bae Abertawe

UPRN Code: 5010

Originator Code: UWTSD

Role Code: Designer

Drawn By: RR

Checked By: GT

Date: 06/05/2021

Project Status: S0

ACBA 5010
BIM : LEVEL 5