

Project Name: Ysgol Bae Abertawe

UPRN Code: 5010

Originator Code: UWTSD

Role Code: A


Drawn By: JRB

Checked By: GMT


Date: 18/04/22

Project Status: S0

ACBA 5010
BIM : LEVEL 5

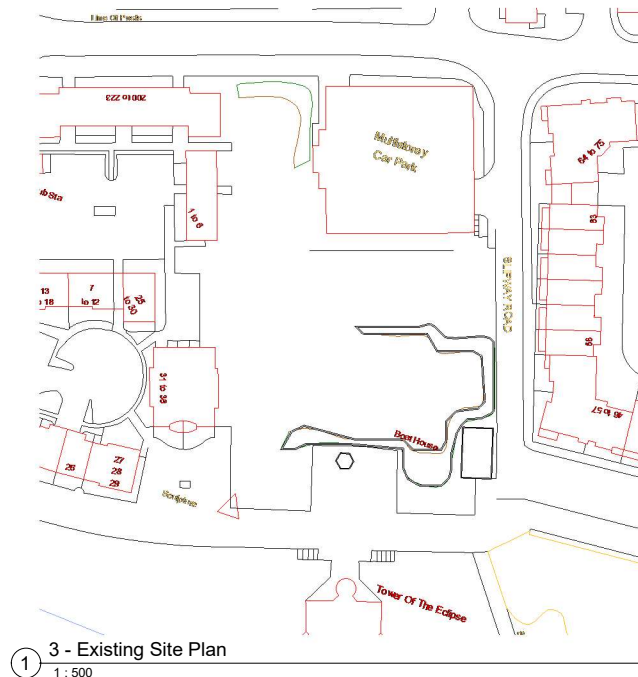

Property Title Ysgol Bae Abertawe	Detail Site Location Plan	Property __ Originator __ Zone __ Level __ Type __ Role __ Number __ Description __ Subsidiary __ Revision	scale 1 : 500	drawn JRB	 Prifysgol Cymru Y Drindod Dewi Sant University of Wales Trinity Saint David	(S0) UNCONTROLLED Not to be used as a reference document Check Status Before Quoting
		5010 __ UWTSD __ XX __ XX __ DR __ A __ 0001 __ Site Location __ S0 __ Plan	date 18/04/22	checked GMT		
		File Path: \\TRUSERV\Folder Redirection\JakeBevan\Documents\University\3rd Year\Building information modeling				

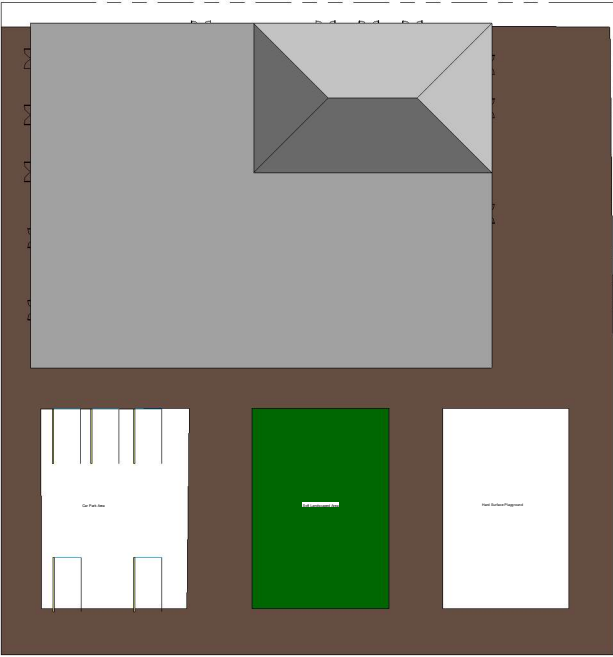


1

4 - Site Works Plan





1 : 200

Property Title	Detail	Property	Originator	Zone	Level	Type	Role	Number	Description	Suitability	Revision	Scale	Drawn	Checked	File Path	Prifysgol Cymru Y Drindod Dewi Sant University of Wales Trinity Saint David	(S0) UNCONTROLLED Not to be used as a reference document Check Status Before Quoting	Rev/Issued
Ysgol Bae Abertawe	Site Works Plan	5010	UWTSD	XX	XX	DR	A	0002	Site Works Plan	S0		1 : 200	JRB		\\TRUSERV\Folder Redirection\JakeBevan\Documents\University\3rd Year\Building information modelling (BIM)\Assignments\Assignment 2\To Submit\5010-UWTSD-XX-XX-DR-A - Ysgol Bae Abertawe.0001.rvt			
												date	GMT		18/4/22			

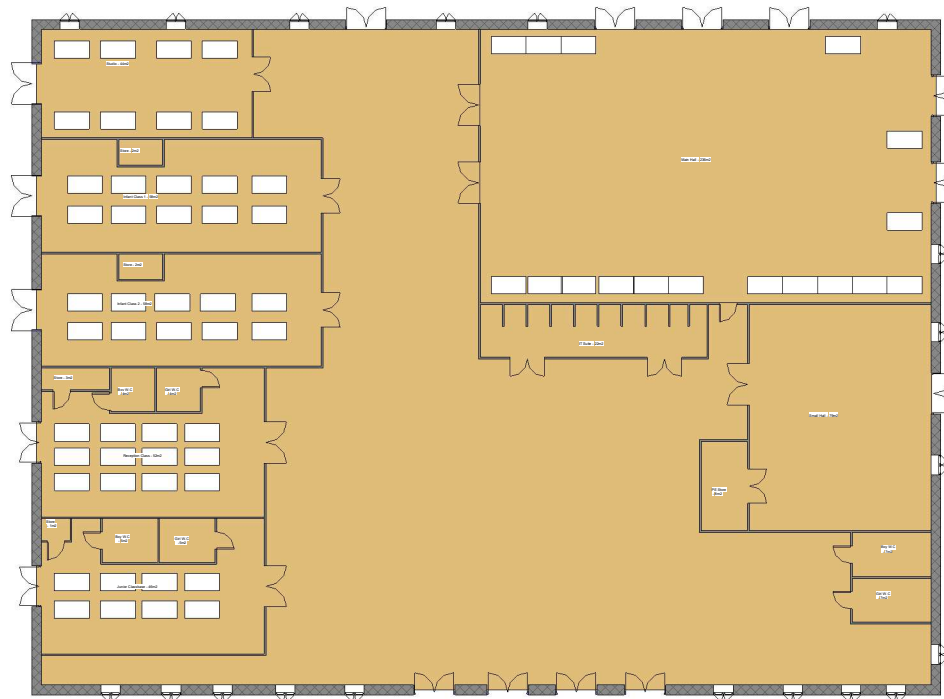

1 - Ground Floor Level
1 : 100

Property Title Ysgol Bae Abertawe	Detail Ground Floor Plan	Property — Originator — Zone — Level — Type — Role — Number — Description — Suitability — Revision 5010 — UWTS — XX — XX — DR — A — 0003 — Ground Floor — S0 — — Plan — File Path: \\TRUSERV\Folder Redirection\JakeBevan\Documents\University\3rd Year\Building Information modelling (BIM)\Assignments\Assignment 2\To Submit\5010-UWTS-XX-XX-DR-A - Ysgol Bae Abertawe.0001.rvt	Scale 1 : 100 Date 18/04/22	Drawn JRB Checked GMT	Prifysgol Cymru Y Drindod Dewi Sant University of Wales Trinity Saint David	(S0) UNCONTROLLED Not to be used as a reference document Check Status Before Quoting	Revision
---	------------------------------------	---	--------------------------------------	--------------------------------	--	---	----------

 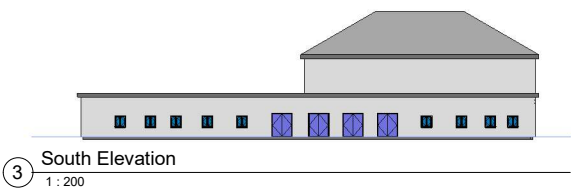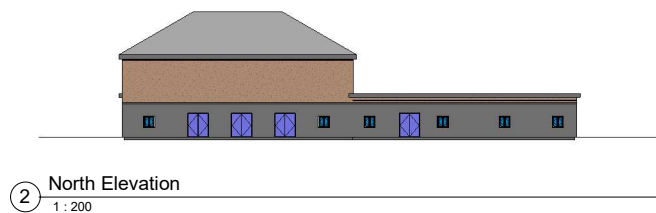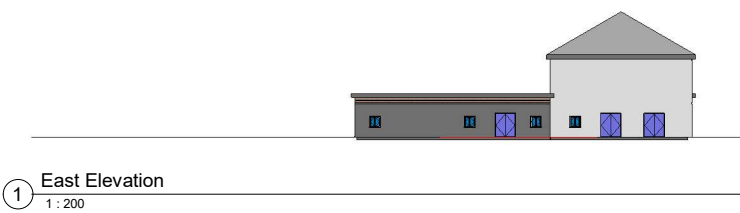

Property Title Ysgol Bae Abertawe	Detail Elevation Plan	Property — Originator — Zone — Level — Type — Role — Number — Description — Subability — Revision	Scale 1 : 200	Drawn JRB	 Prifysgol Cymru Y Drindod Dewi Sant University of Wales Trinity Saint David	(S0) UNCONTROLLED Not to be used as a reference document Check Status Before Quoting	Rev/Status
		5010 — UWTSD — XX — XX — DR — A — 0004 — Elevation Plan — S0 —	Date 18/04/22	Checked GMT			
		File Path: \\TRJ\\SERV\\Folder Redirection\\JakeBevan\\Documents\\University\\3rd Year\\Building information modelling (BIM)\\Assignments\\Assignment 2\\To Submit\\5010-UWTSD-XX-XX-DR-A - Ysgol Bae Abertawe.0001.rvt					