




FIRST FLOOR

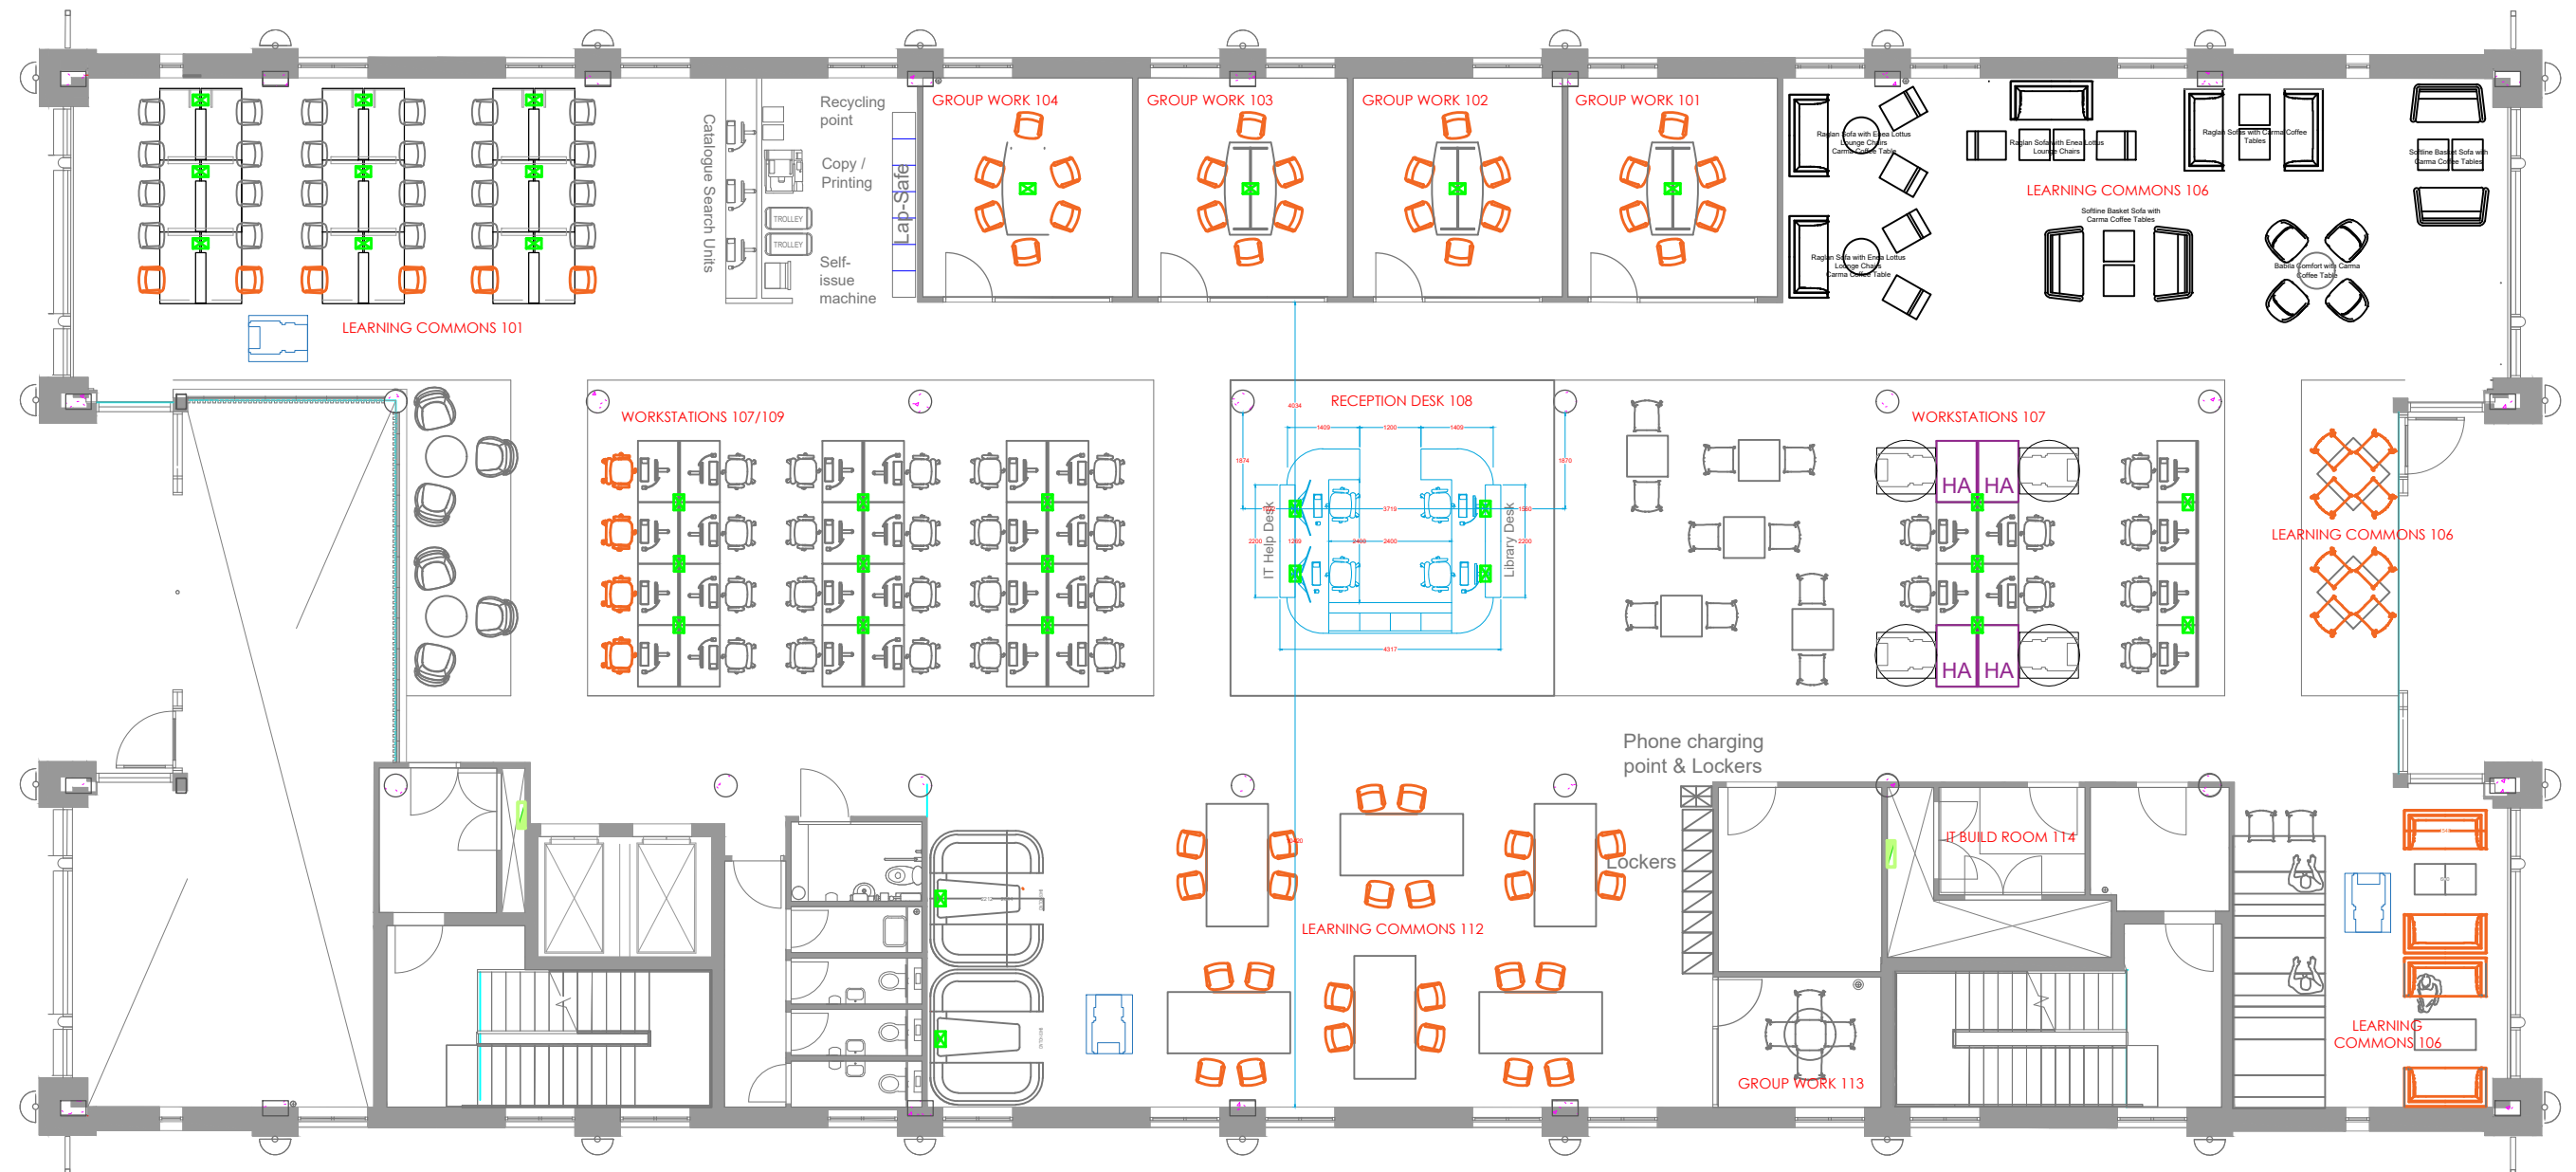

GROUND FLOOR

Client: UWTSD

Project: Ground Floor Layout Plan

Date: 03.04.2018

Drawn By: RW

Rev: D

momentum[®]

 Glass look alike panel


Opening lights to be confirmed by TB&A, subject to natural ventilation requirements.

All doors to achieve min. 800mm clear escape width.


To be read in conjunction with technical elevations and setting out floor plans.

CW Schedule	
Mark	Type Mark
GFCW01	CW Type 9a
GFCW02	CW Type 8
GFCW03	CW Type 5
GFCW04	CW Type 7
GFCW05	CW Type 9b
GFCW06	CW Type 15
GFCW07	CW Type 16
GFCW08	CW Type 18
GFCW09	CW Type 17
GFCW10	CW Type 16
GFCW11	CW Type 18
GFCW12	CW Type 17
GFCW13	CW Type 19
GFCW14	CW Type 10
GFCW15	CW Type 7
GFCW16	CW Type 6
GFCW17	CW Type 7
GFCW18	CW Type 10
GFCW19	CW Type 20
GFCW22	CW Type 20


CW Schedule	
Mark	Type Mark
GFCW23	CW Type 15
GFCW24	CW Type 24
02CW01	CW Type 4
02CW02	CW Type 1
02CW03	CW Type 3
02CW04	CW Type 11
02CW05	CW Type 12
02CW06	CW Type 12
02CW07	CW Type 12
02CW08	CW Type 12
02CW09	CW Type 12
02CW10	CW Type 12
02CW11	CW Type 14
02CW12	CW Type 4
02CW13	CW Type 2
02CW14	CW Type 3
02CW15	CW Type 14a
02CW16	CW Type 12
02CW17	CW Type 13d
02CW18	CW Type 13d
02CW19	CW Type 13a
02CW20	CW Type 13b
02CW21	CW Type 13c
02CW22	CW Type 11

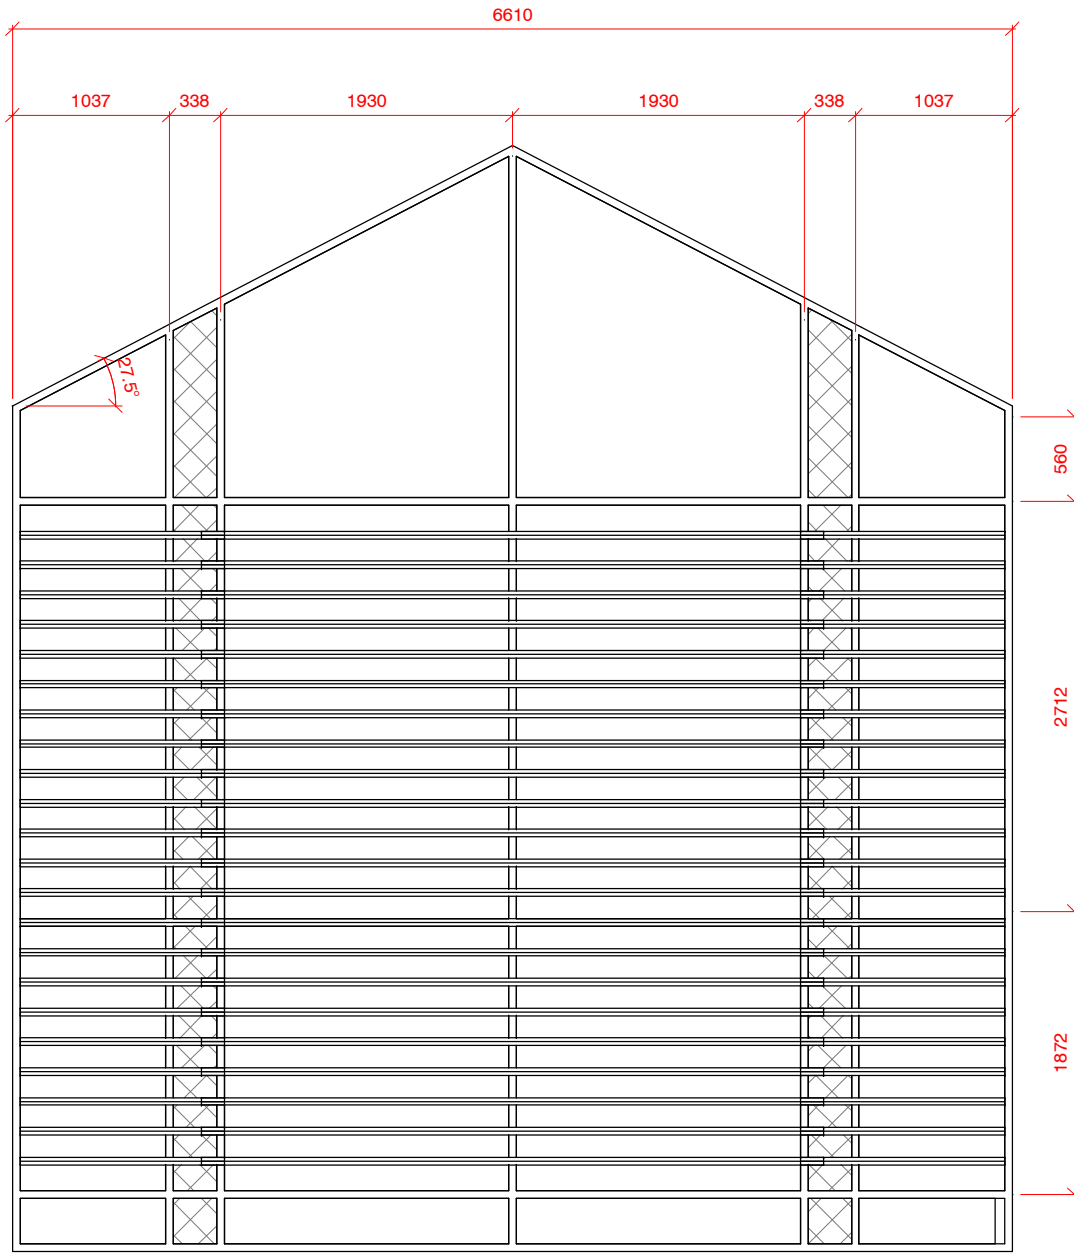


CW Type 1

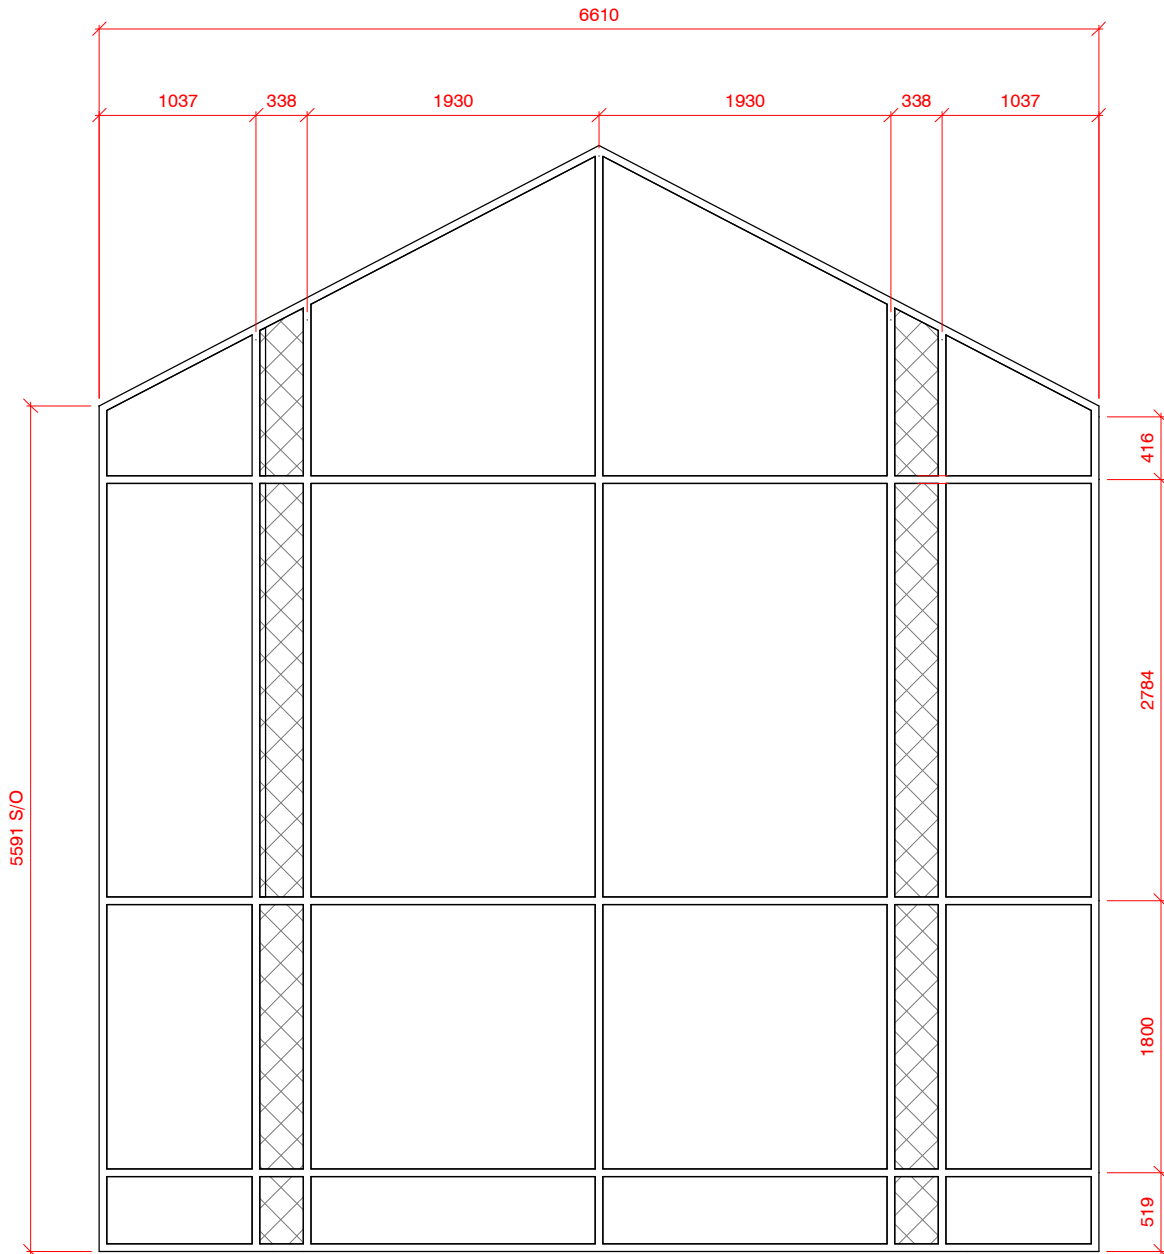


CW Type 2

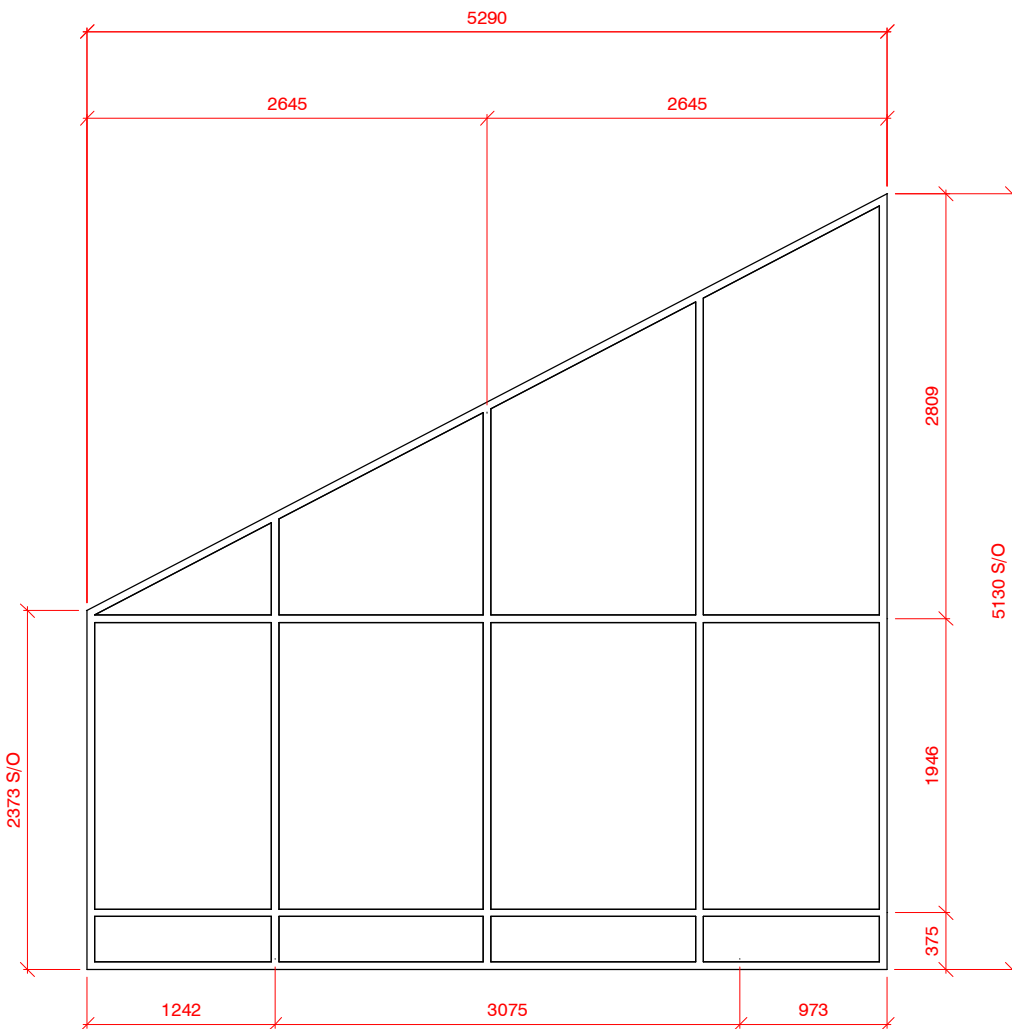


CW Type 3

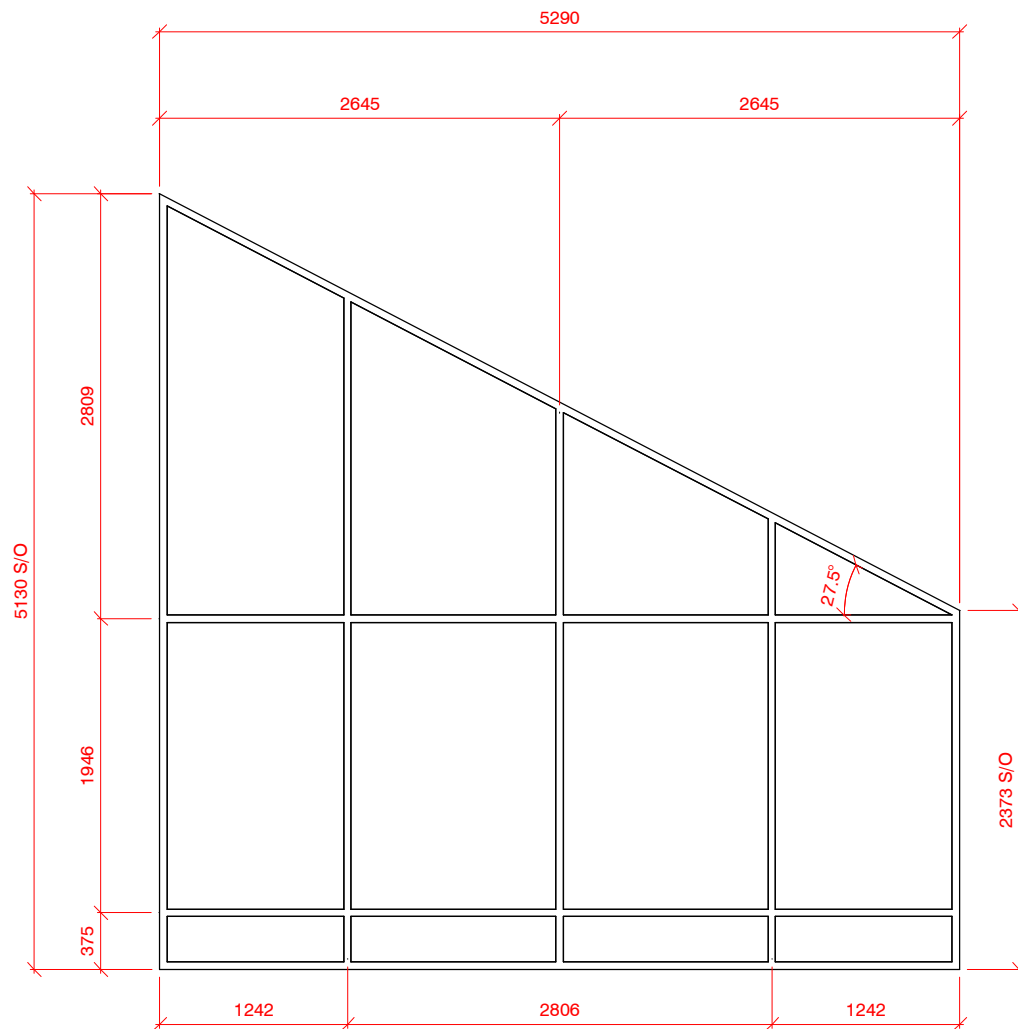


CW Type 4

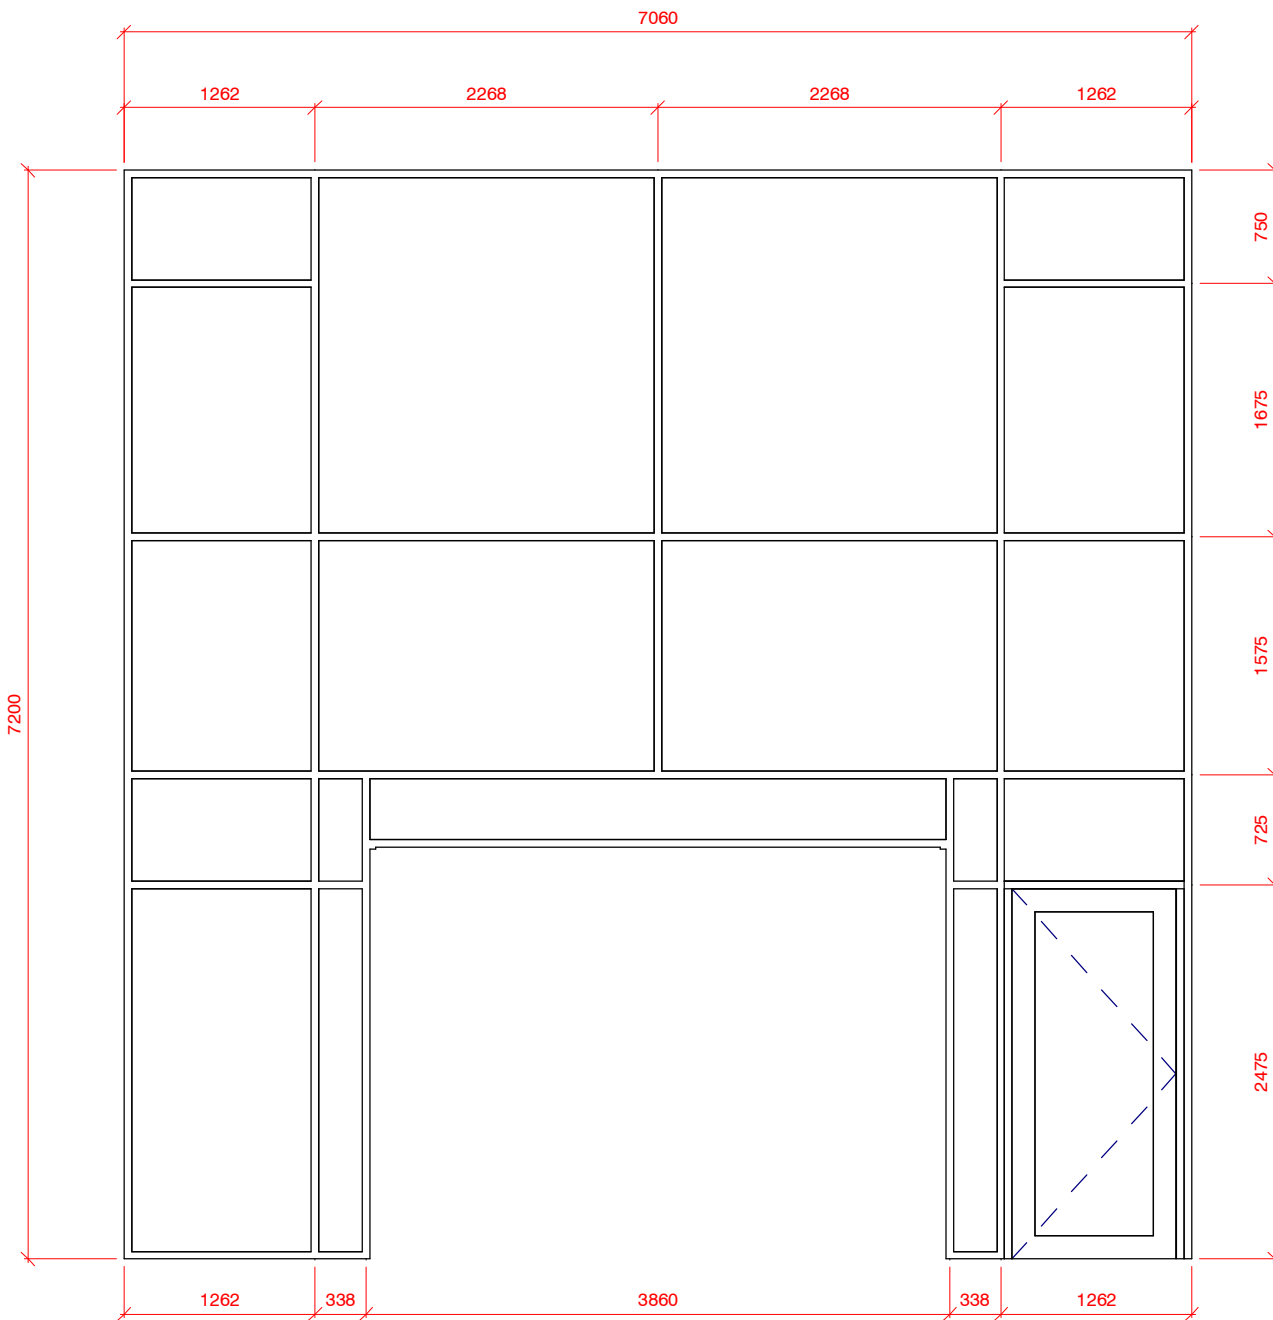


CW Type 5

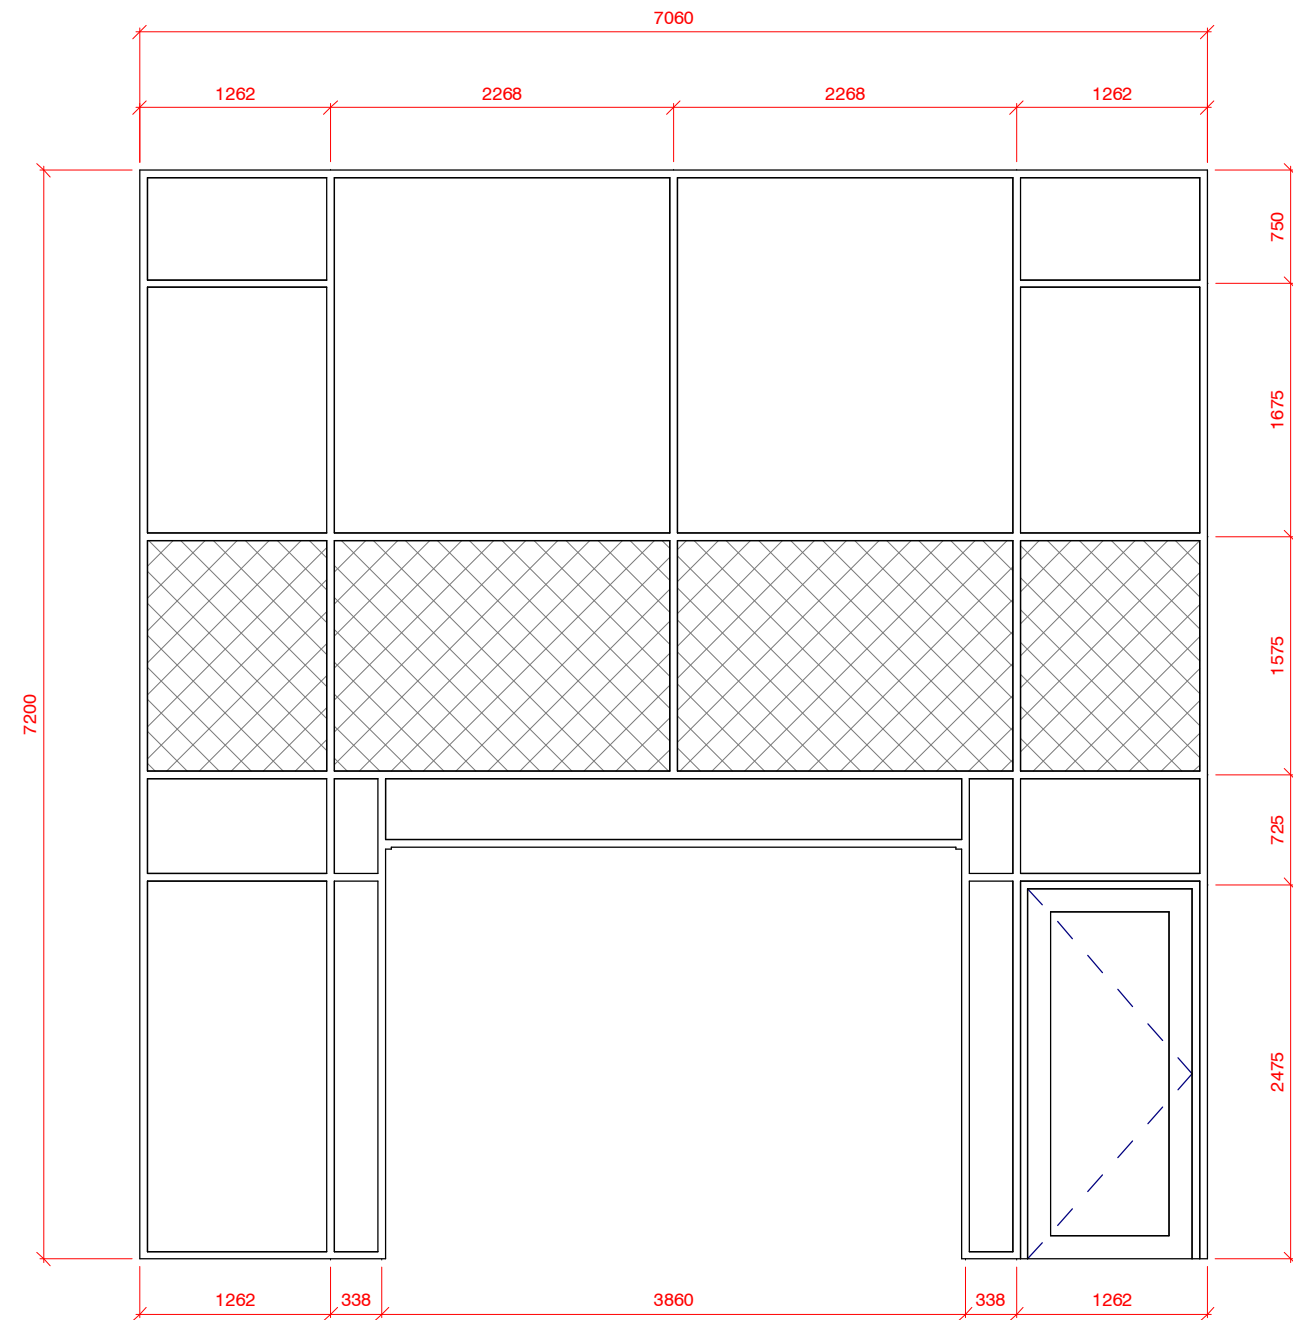

CW Type 6

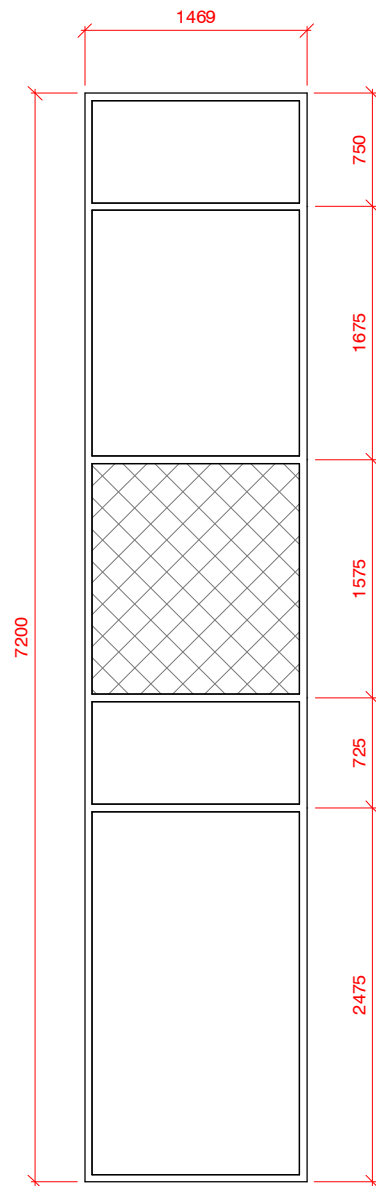

Type 7

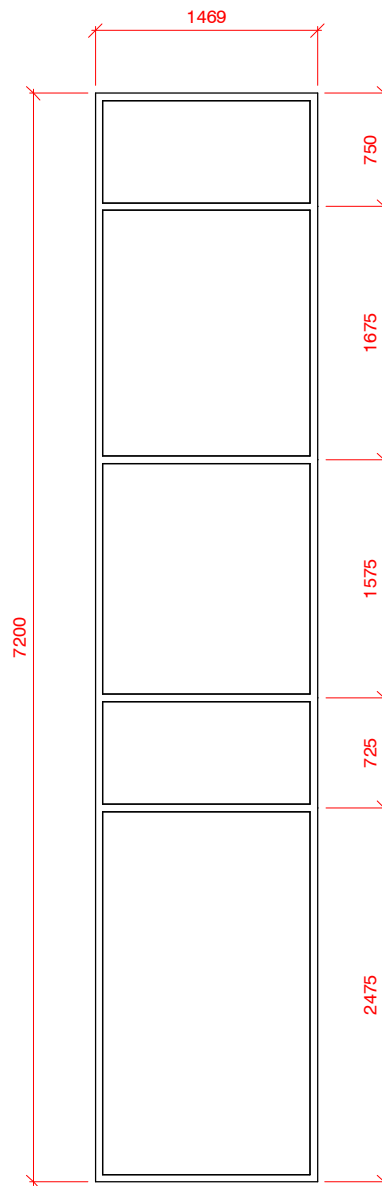

CW Type 8

FINAL CONSTRUCTION DRAWING
CONFORMING TO INFORMATION
PROVIDED TO THE ARCHITECT BY
THE CONTRACTOR

A	C119	15/08/18 FINAL CONSTRUCTION
A5	C115	06/03/18 Dimensions amended to coordinate with AB Glass drawings
S1	P33	01/11/16 Look-a-like panel added to screens adjacent to main entrance - Screen Types 7 and 9b created
S1	P32	25/10/16 Stage 5 Issue. Drawing number amended to new format.
S2	P5	13/05/16 Building Regulation Application Issue
S0	P4.9	09/05/16 First issue

STATUS	REV	DATE	DESCRIPTION	REVISED BY
CLIENT				MGL
University of Wales Trinity Saint David				CHECKED BY
				AMW
				ORIGINATOR NO
				70266_02

CONSULTANT

STRIDE TREGLOWN

www.stridetreglow.com © Stride Treglow Limited 2016

PROJECT


UWTSD Library
University of Wales Trinity Saint David
Swansea
SA1

DRAWING TITLE


Curtain Wall Elevations Sheet 1

SUITABILITY STATUS	SCALE
A : FINAL CONSTRUCTION	As indicated @ A1


PROJECT ORIGINATOR ZONE LEVEL TYPE ROLE CLASSIFICATION NUMBER	REVISION
UWTSD-STL-04-ZZ-DR-A-ZZZZ-64D01	C119

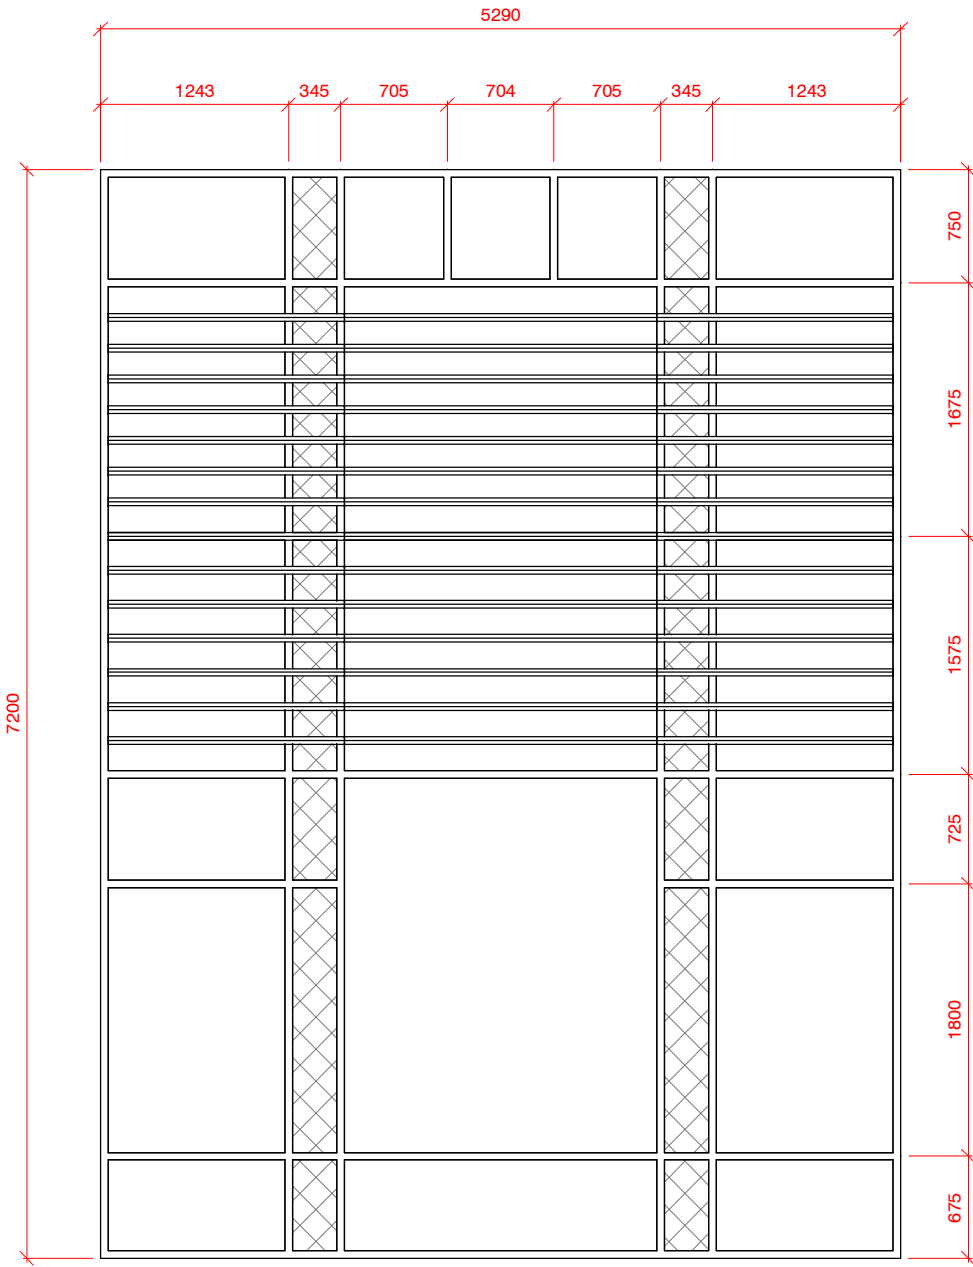


CW Type 9a

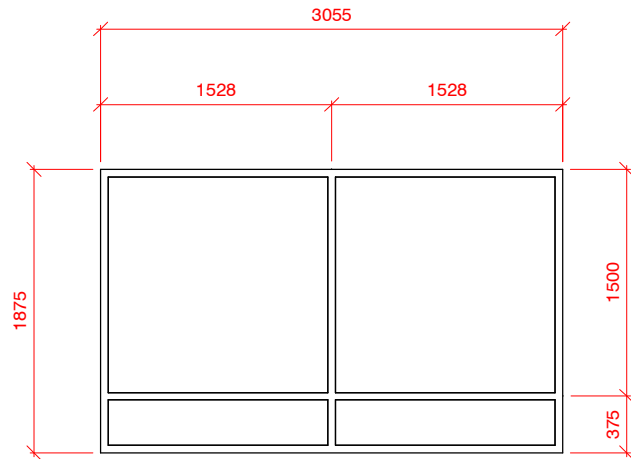


CW Type 11

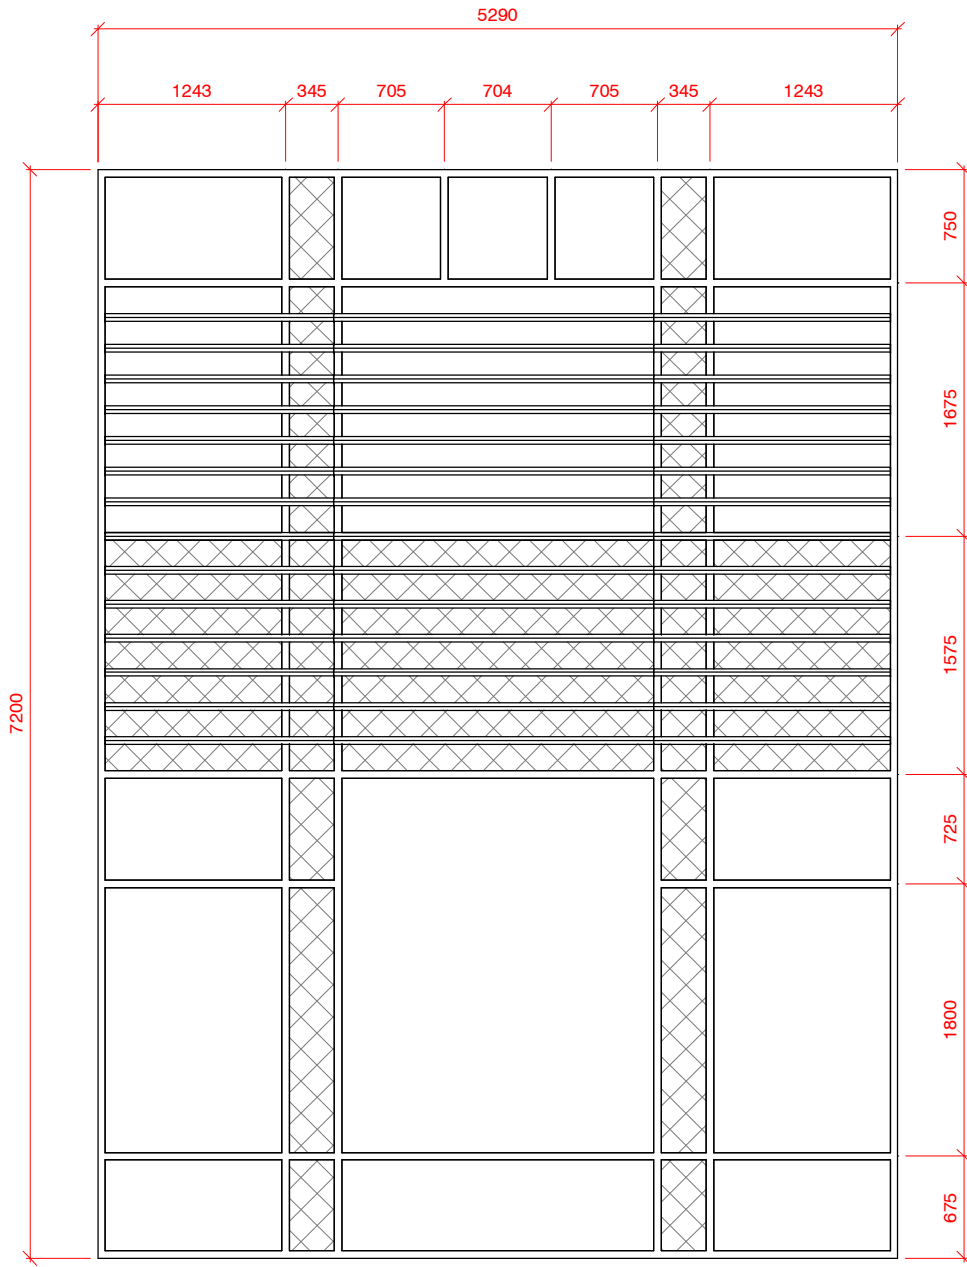


CW Type 9b

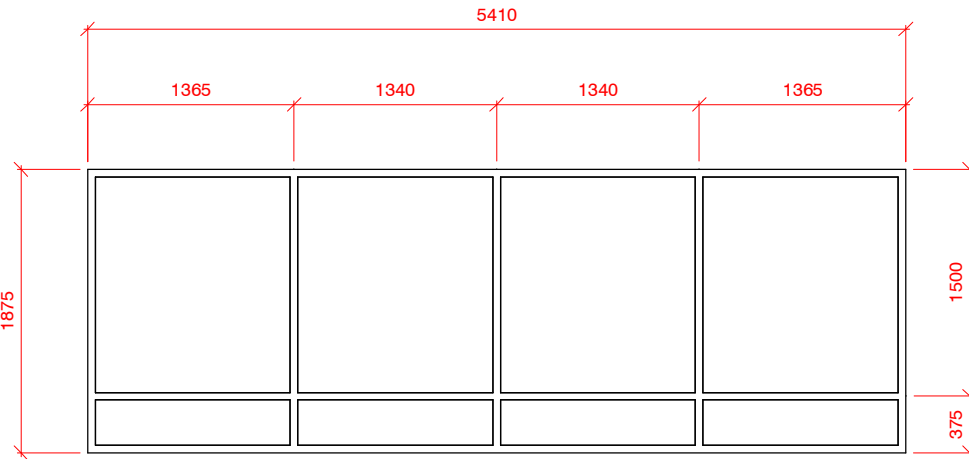


CW Type 12

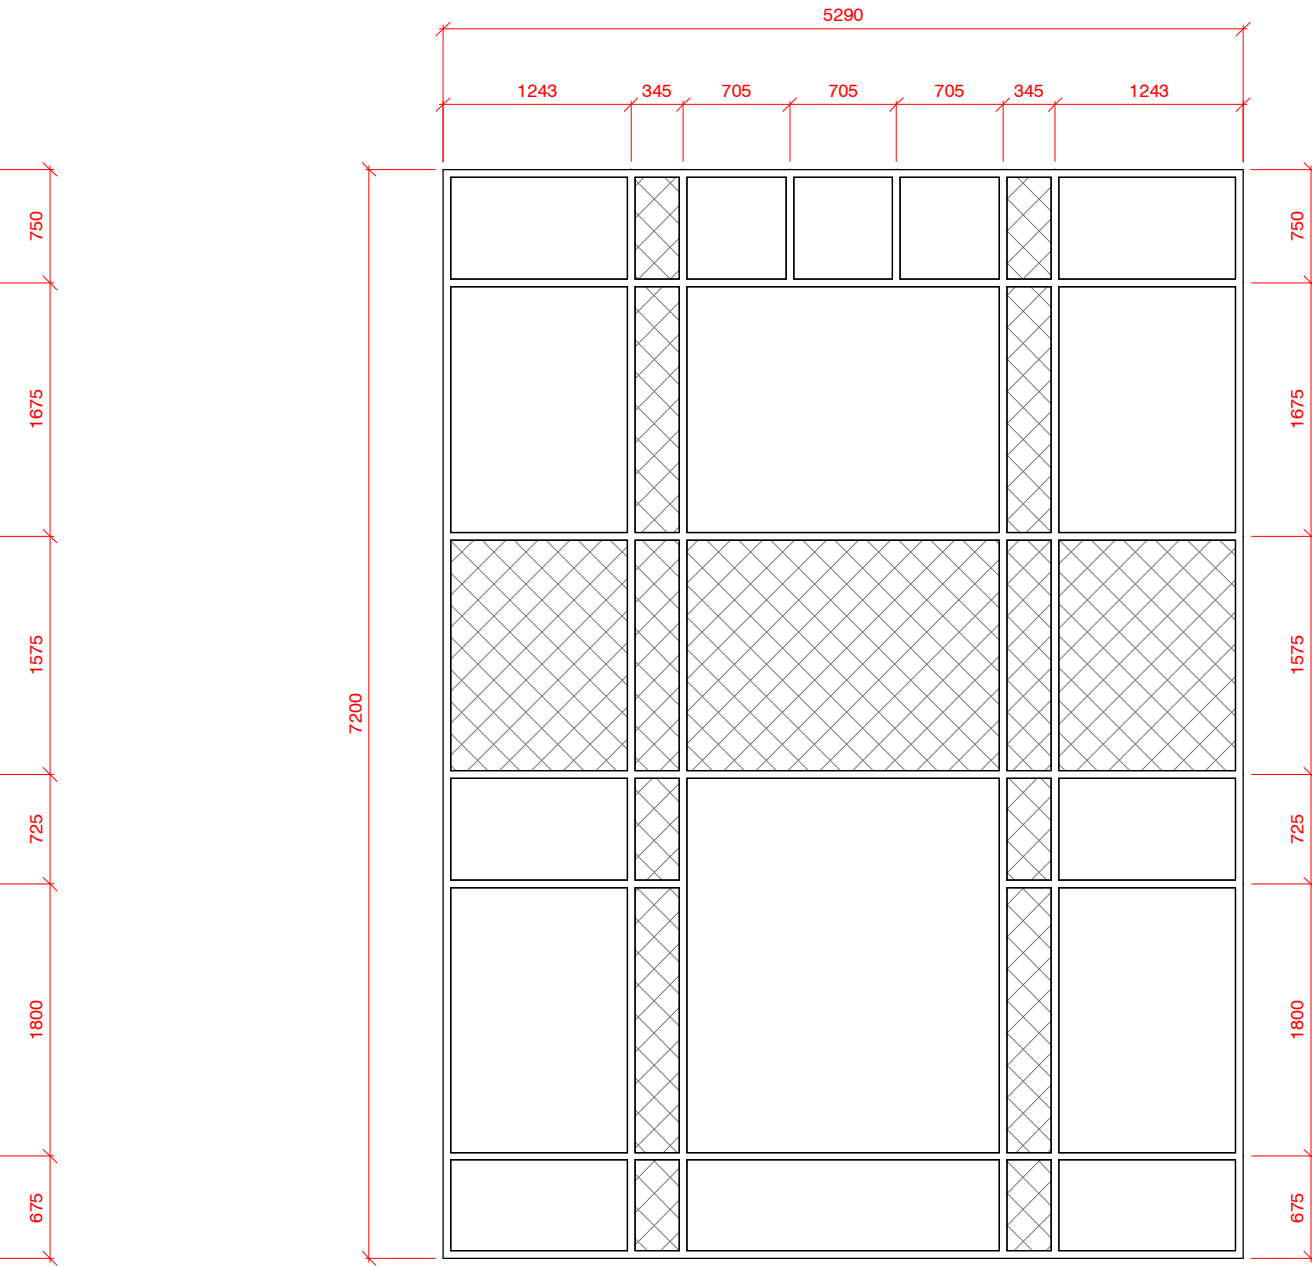


CW Type 10

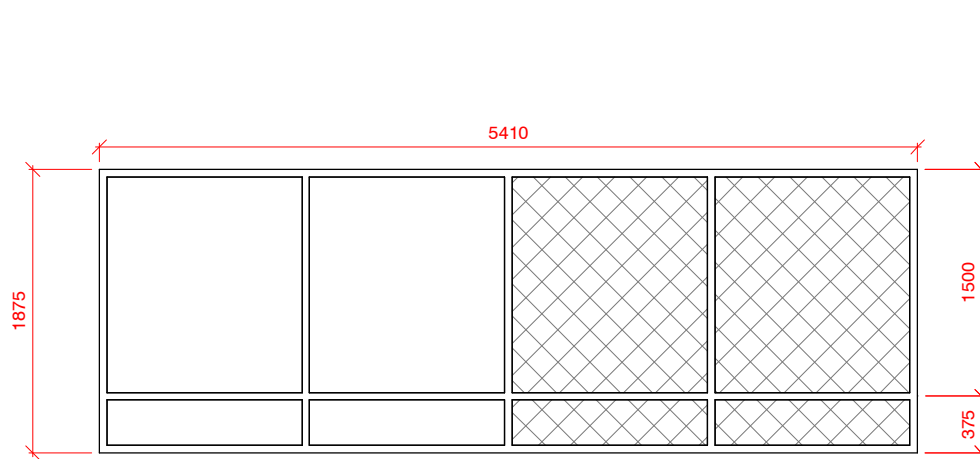


CW Type 13a

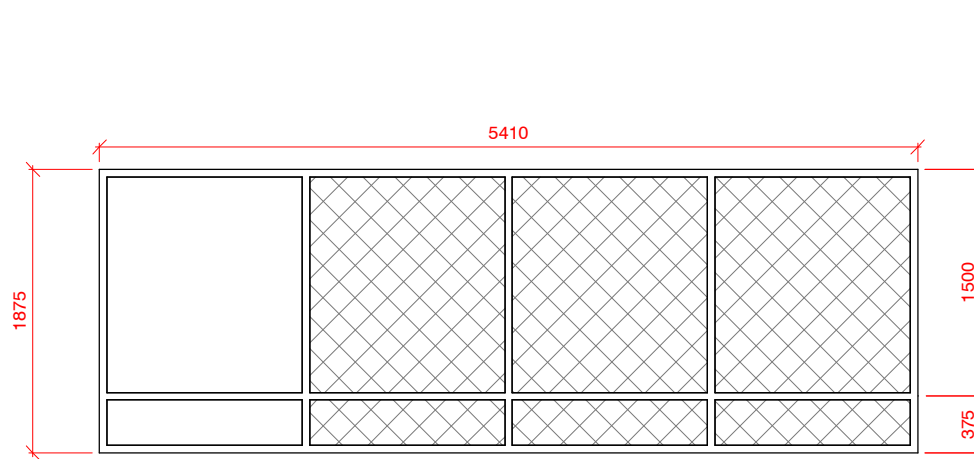


CW Type 13b

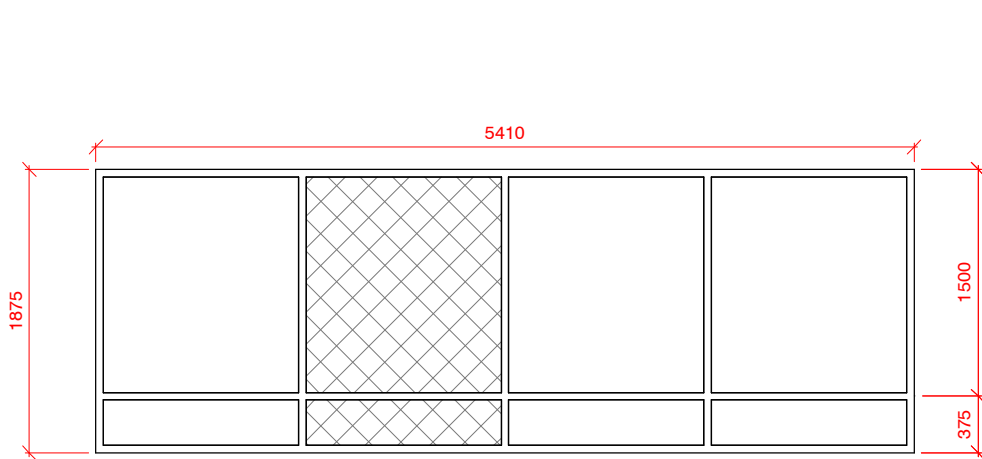


CW Type 13c

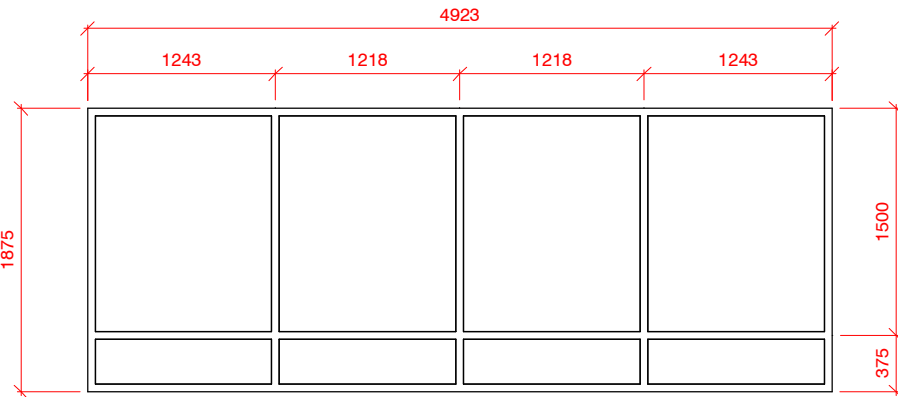


CW Type 14

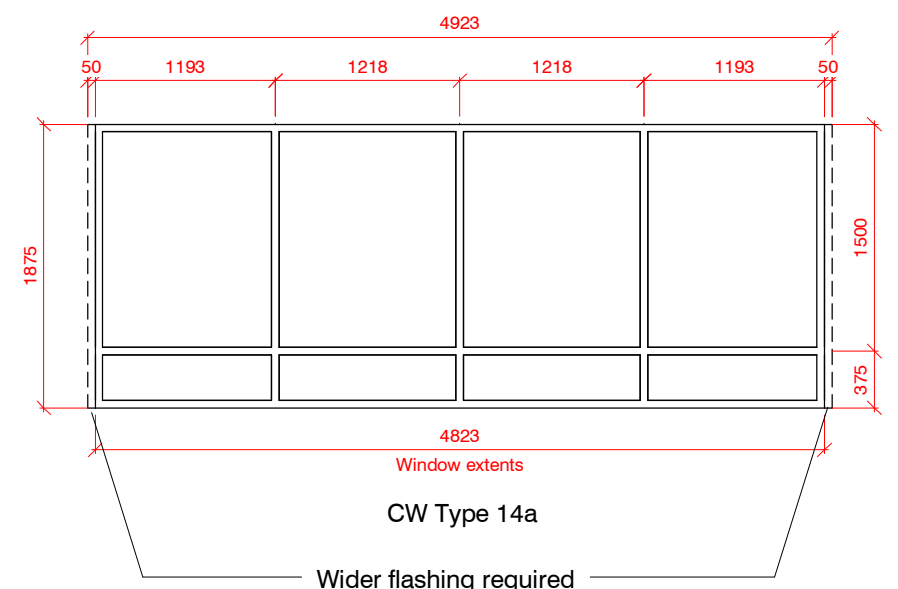


CW Type 14a

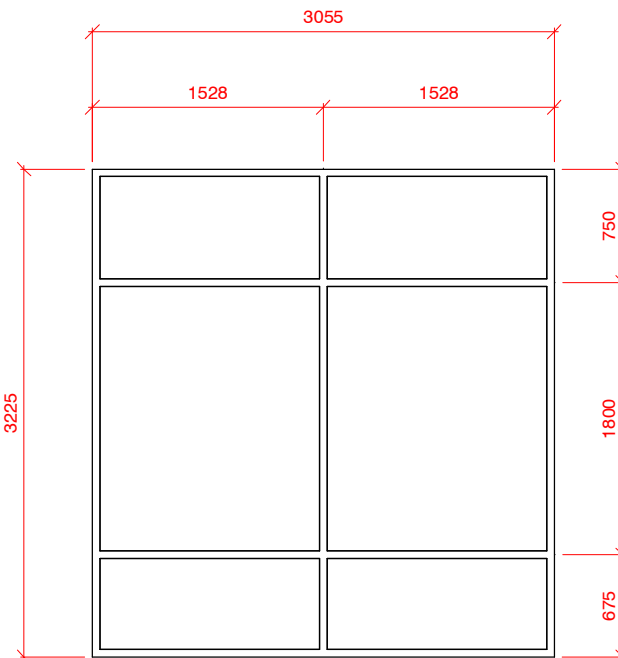


CW Type 15

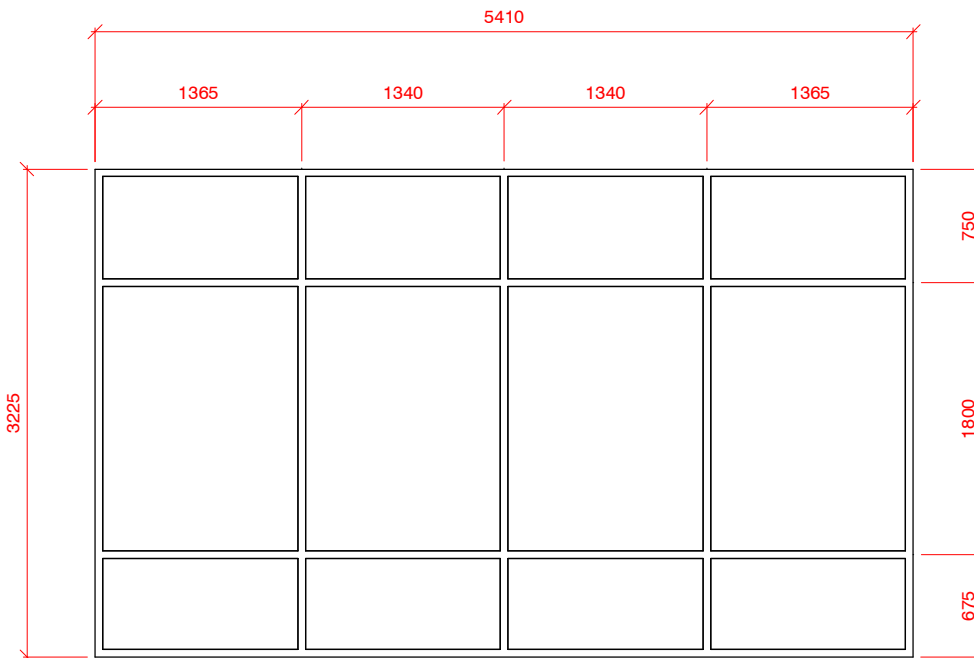


CW Type 16

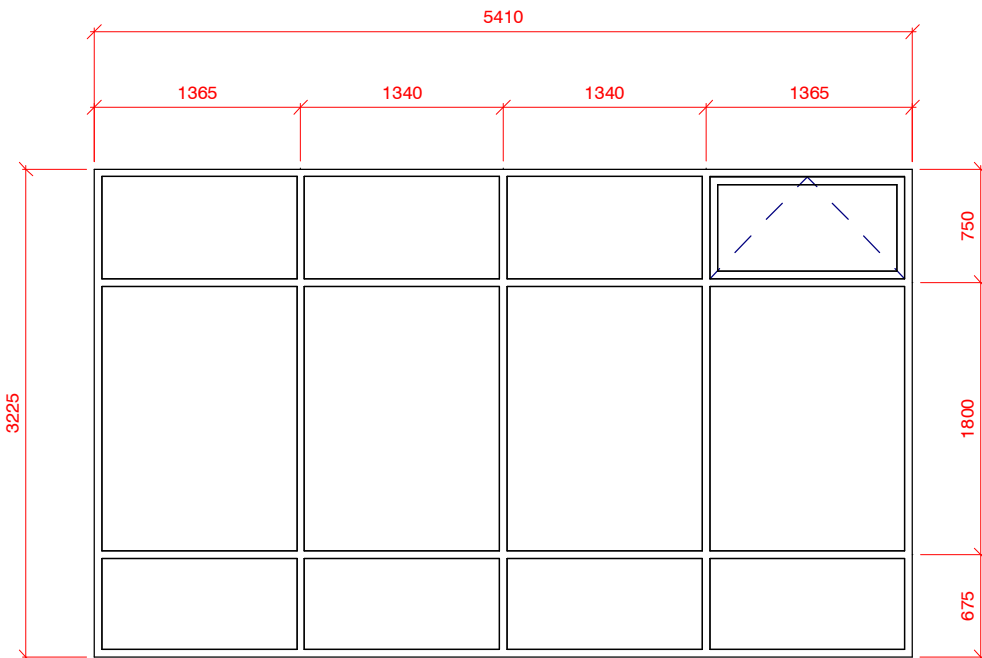


CW Type 17

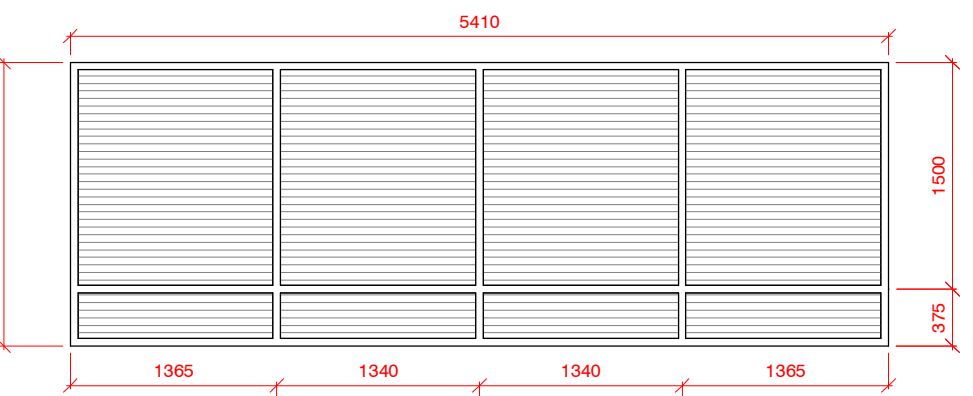


CW Type 13d

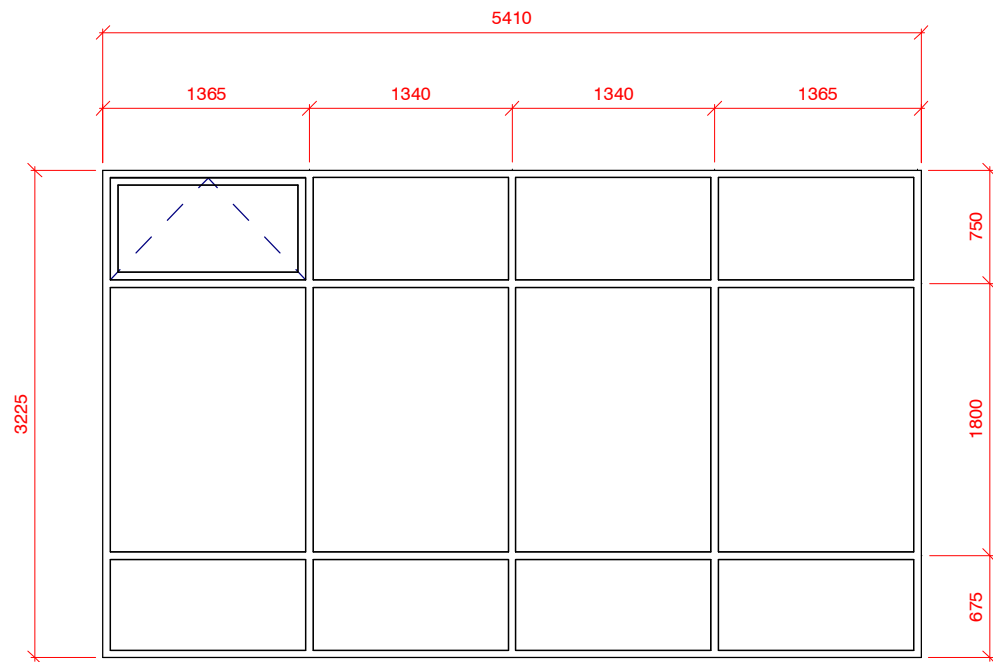

CW Type 18

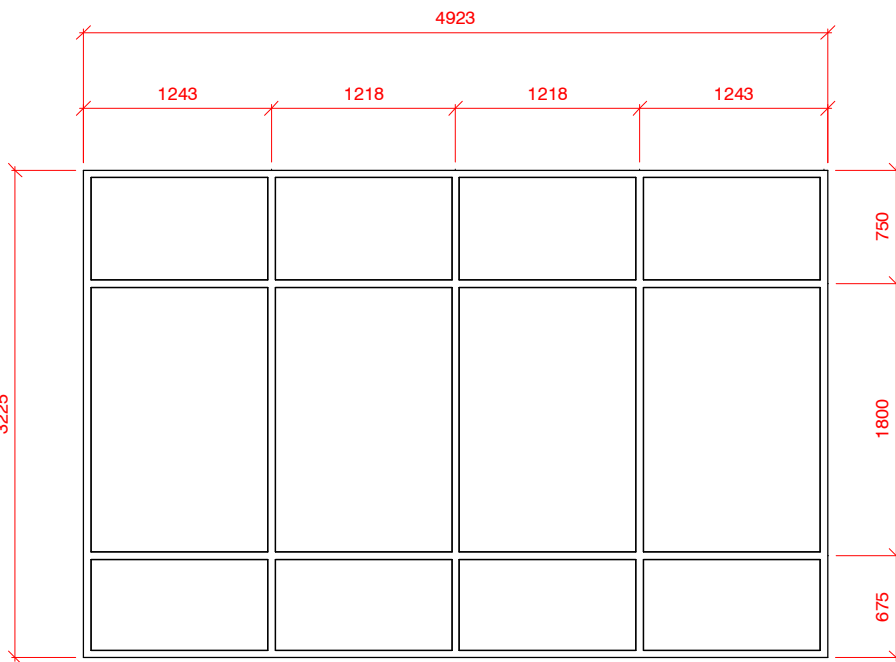

CW Type 19

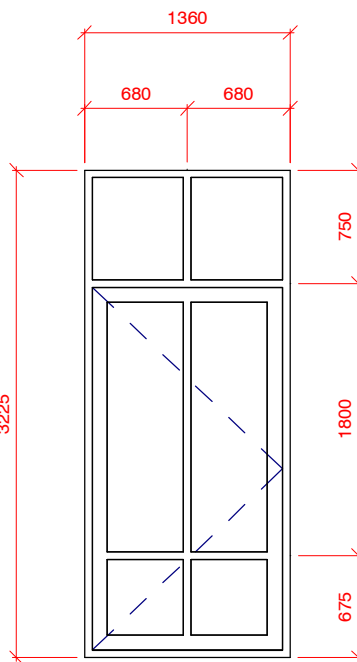


CW Type 20


CW Type 21
(Ommitted)

CW Type 22
(Ommitted)

CW Type 23
(Ommitted)

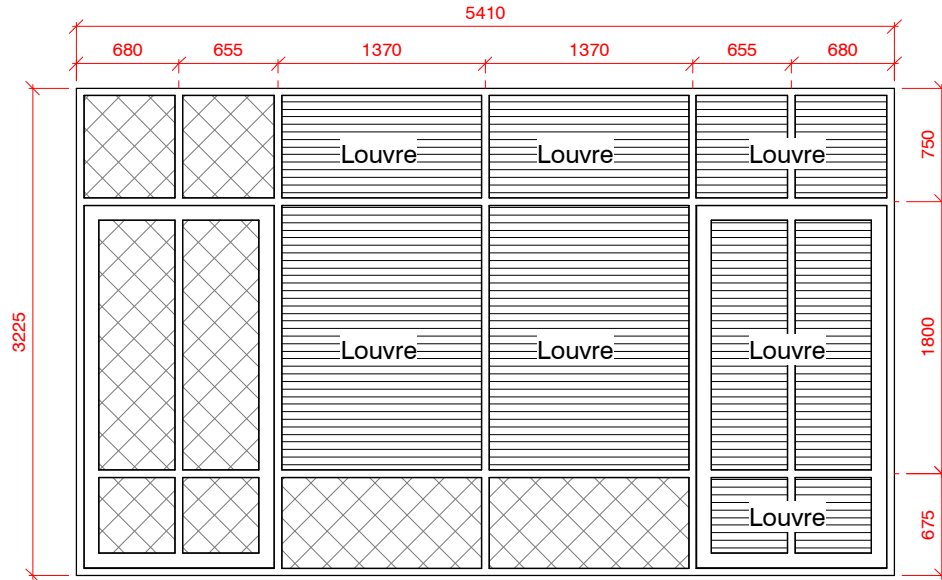

CW Type 24

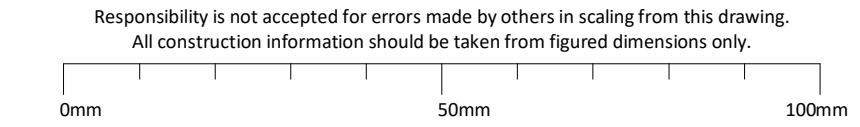

 Glass look alike panel

Opening lights to be confirmed by TB&A, subject to natural ventilation requirements.

All doors to achieve min. 800mm clear escape width.

To be read in conjunction with technical elevations and setting out floor plans.

CW Schedule	
Mark	Type Mark
GFCW01	CW Type 9a
GFCW02	CW Type 8
GFCW03	CW Type 5
GFCW04	CW Type 7
GFCW05	CW Type 9b
GFCW06	CW Type 15
GFCW07	CW Type 16
GFCW08	CW Type 18
GFCW09	CW Type 17
GFCW10	CW Type 16
GFCW11	CW Type 18
GFCW12	CW Type 17
GFCW13	CW Type 19
GFCW14	CW Type 10
GFCW15	CW Type 7
GFCW16	CW Type 6
GFCW17	CW Type 7
GFCW18	CW Type 10
GFCW19	CW Type 20
GFCW22	CW Type 20

CW Schedule	
Mark	Type Mark
GFCW23	CW Type 15
GFCW24	CW Type 24
02CW01	CW Type 4
02CW02	CW Type 1
02CW03	CW Type 3
02CW04	CW Type 11
02CW05	CW Type 12
02CW06	CW Type 12
02CW07	CW Type 12
02CW08	CW Type 12
02CW09	CW Type 12
02CW10	CW Type 12
02CW11	CW Type 14
02CW12	CW Type 4
02CW13	CW Type 2
02CW14	CW Type 3
02CW15	CW Type 14a
02CW16	CW Type 12
02CW17	CW Type 13d
02CW18	CW Type 13d
02CW19	CW Type 13a
02CW20	CW Type 13b
02CW21	CW Type 13c
02CW22	CW Type 11

FINAL CONSTRUCTION DRAWING
CONFORMING TO INFORMATION
PROVIDED TO THE ARCHITECT BY
THE CONTRACTOR

A	C119	15/08/18 FINAL CONSTRUCTION
A5	C115	06/03/18 Elevations amended to coordinate with curtain wall supplier
A5	C21	10/05/17 Additional window type added 14a
A5	C20	02/05/17 Additional curtain wall type added
S1	P33	01/11/16 Look-a-like panel added to screens adjacent to main entrance - Screen Types 7 and 9b created
S1	P32	25/10/16 Stage 5 Issue. Drawing number amended to new format.
S2	P5	13/05/16 Building Regulation Application Issue
S0	P4.9	09/05/16 First issue

STATUS	REV	DATE	DESCRIPTION	REVISED BY
CLIENT				MGL
University of Wales Trinity Saint David				
				CHECKED BY
				AMW
				ORIGINATOR NO
				70266_02

CONSULTANT

STRIDE TREGLOWN

www.stridetreglown.com © Stride Treglown Limited 2016

PROJECT


UWTSD Library
University of Wales Trinity Saint David
Swansea
SA1

DRAWING TITLE


Curtain Wall Elevations Sheet 2

SUITABILITY STATUS	SCALE
A : FINAL CONSTRUCTION	As indicated @ A1

PROJECT ORIGINATOR ZONE LEVEL TYPE ROLE CLASSIFICATION NUMBER	REVISION
UWTSD-STL-04-ZZ-DR-A-ZZZZ-64D02	C119

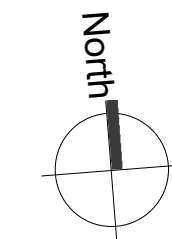

- Key:**
- Internal critical dimensions
 - Internal partitions setting out to centre of wall
 - External wall setting out - to brick dimensions
 - External wall setting out - not to brick dimensions
 - Slab penetrations setting out to centre
 - Openings set out from grid lines

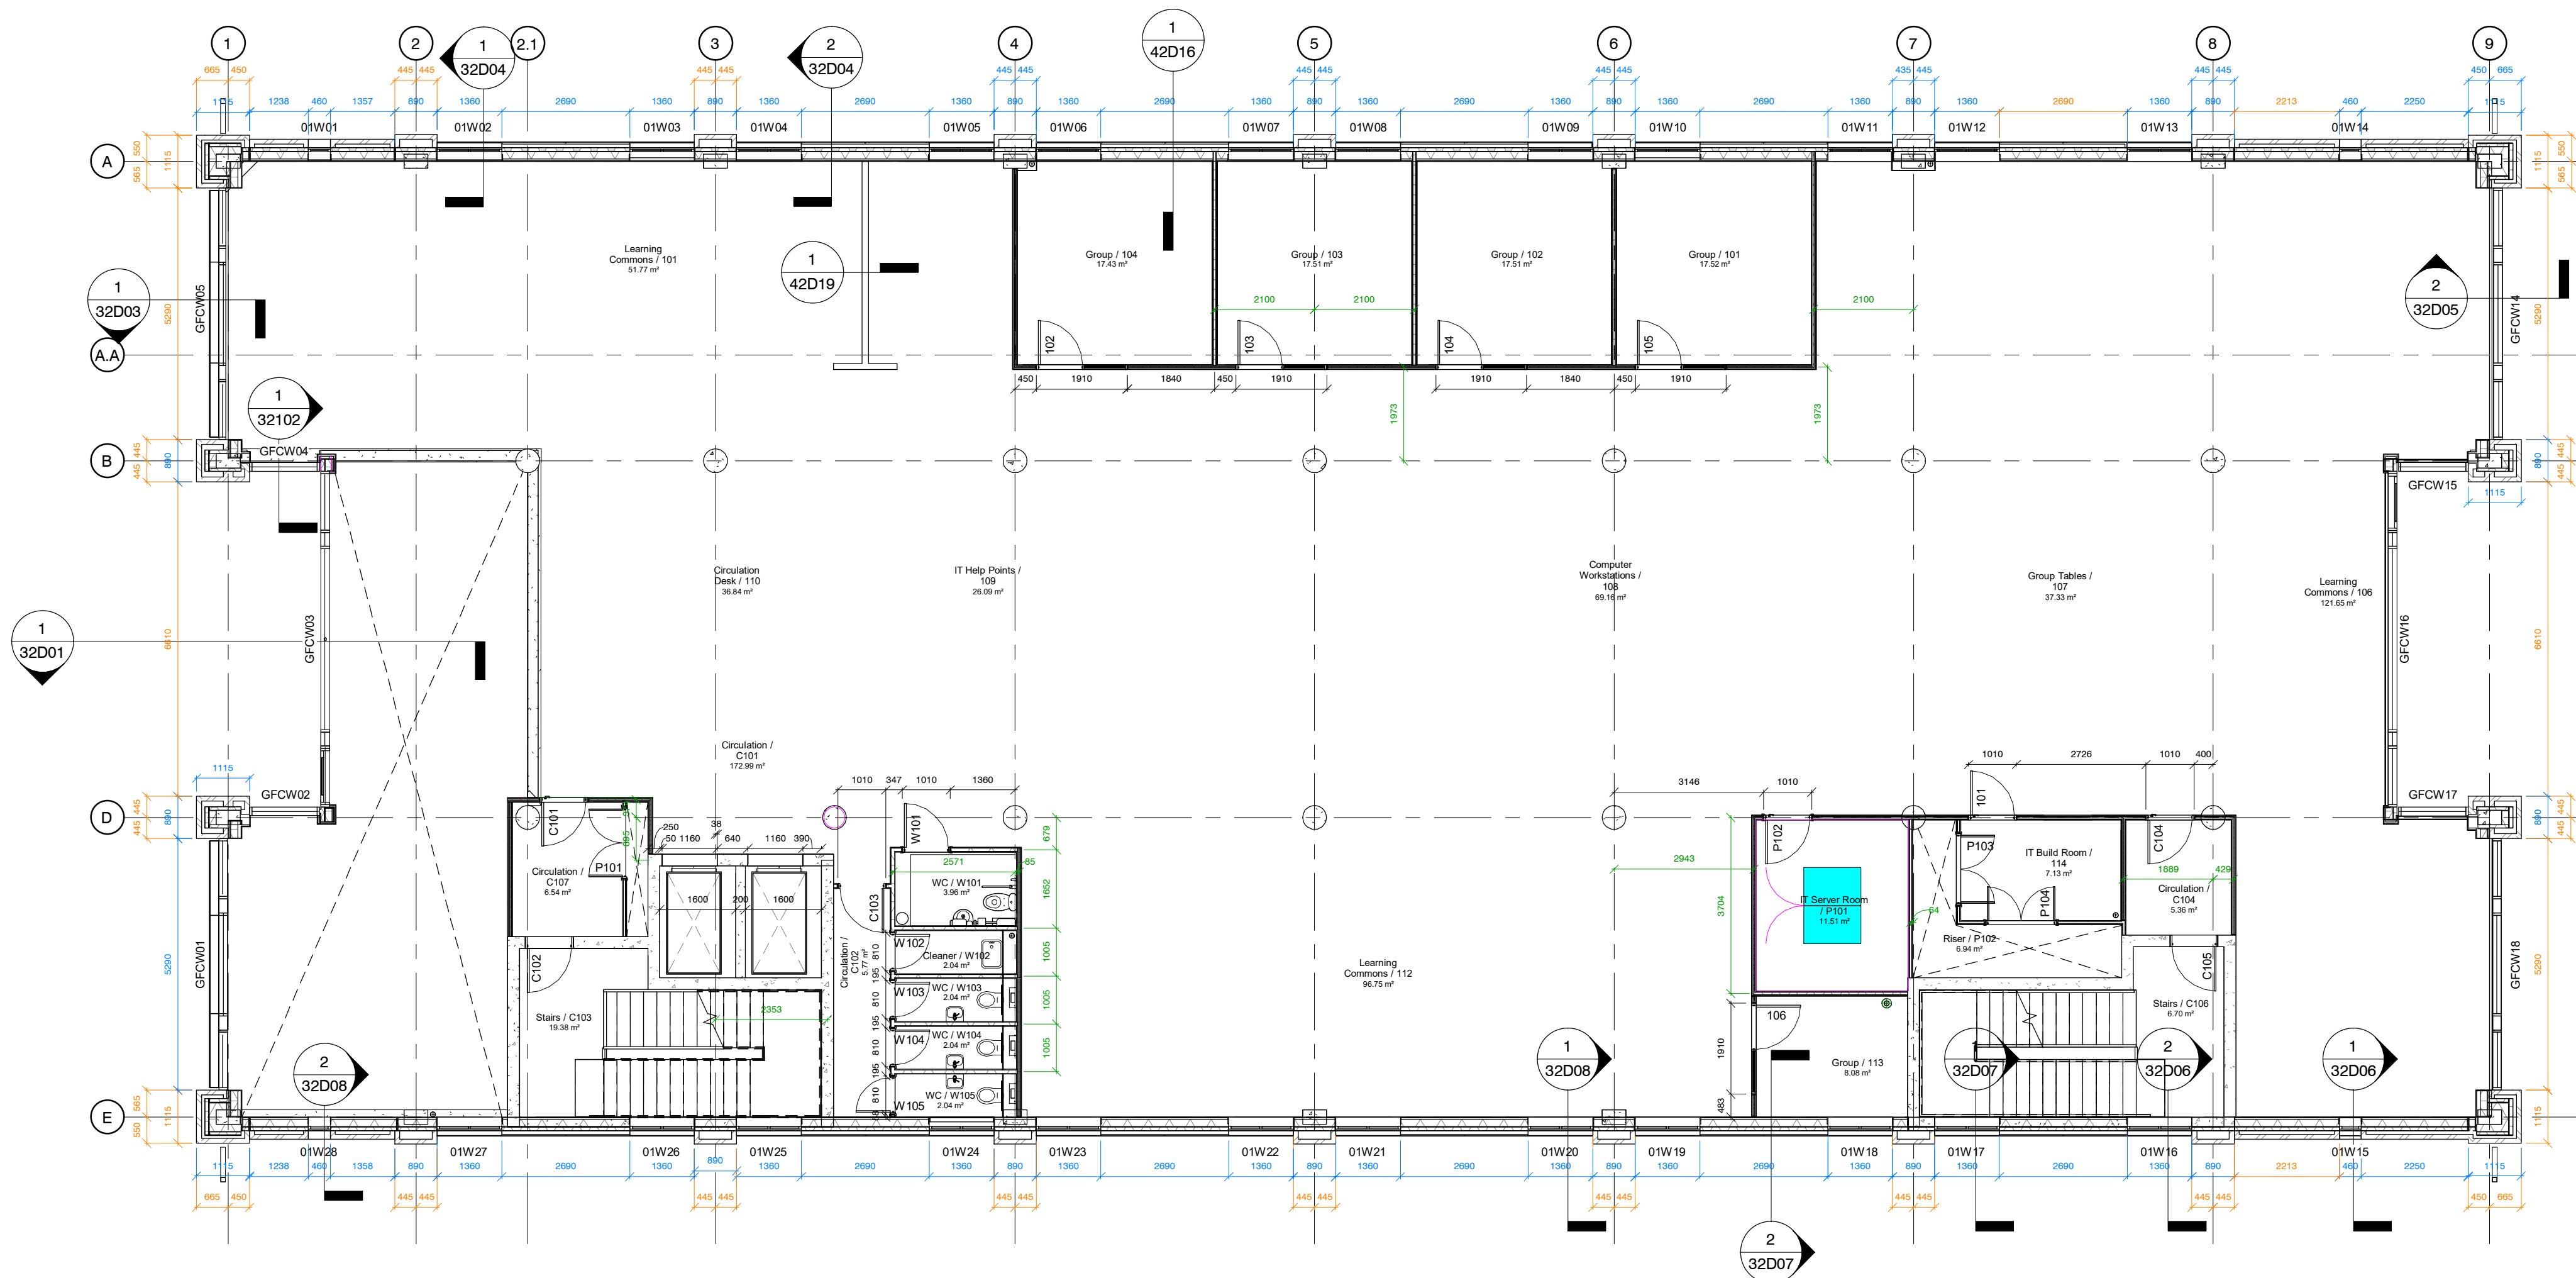

FINAL CONSTRUCTION DRAWING
CONFORMING TO INFORMATION
PROVIDED TO THE ARCHITECT BY
THE CONTRACTOR

A	C119	15/08/18 FINAL CONSTRUCTION
A5	C111	08/02/18 Encasement added to column and soil pipe. Quiet rooms door changed to type SC
A5	C96	24/08/17 FACE/Tech and Library upper floor CAD plans issued to Kier
A5	C32	04/08/17 Internal doors/screens amended. Partition and door locations amended.
A5	C23	16/05/17 Slot windows changed to 460mm structural opening width
A5	C21	10/05/17 Internal door and screen numbers amended
A5	C06	13/01/17 Dimensions to lift door opening added to plan. Issued for construction
S1	P34	10/11/16 Stage 5 Issue. Lift amended to contractors information
S1	P30	07/10/16 General update issue. Drawing number amended to new format
S1	P10	26.08.16 Stage 4 Issue

STATUS	REV	DATE	DESCRIPTION	REVISED BY
CLIENT				MGL
University of Wales Trinity Saint David				
CHECKED BY				Anthony Walsh
ORIGINATOR NO				70266_02

CONSULTANT

STRIDE TREGLOWN

www.stridetreglow.com © Stride Treglow Limited 2016

PROJECT


UWTSD Library
University of Wales Trinity Saint David
Swansea
SA1

DRAWING TITLE


First Floor Plan

SUITABILITY STATUS	SCALE
A : FINAL CONSTRUCTION	As indicated @ A1

PROJECT ORIGINATOR ZONE LEVEL TYPE ROLE CLASSIFICATION NUMBER	REVISION
UWTSD-STL-04-01-DR-A-ZZZZ-11D02	C119

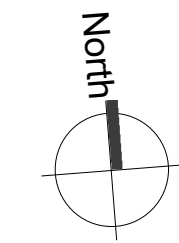

- Key:**
- 1000 Internal critical dimensions
 - 1000 Internal partitions setting out to centre of wall
 - 1000 External wall setting out - to brick dimensions
 - 1000 External wall setting out - not to brick dimensions
 - 1000 Slab penetrations setting out to centre
 - 1000 Openings set out from grid lines

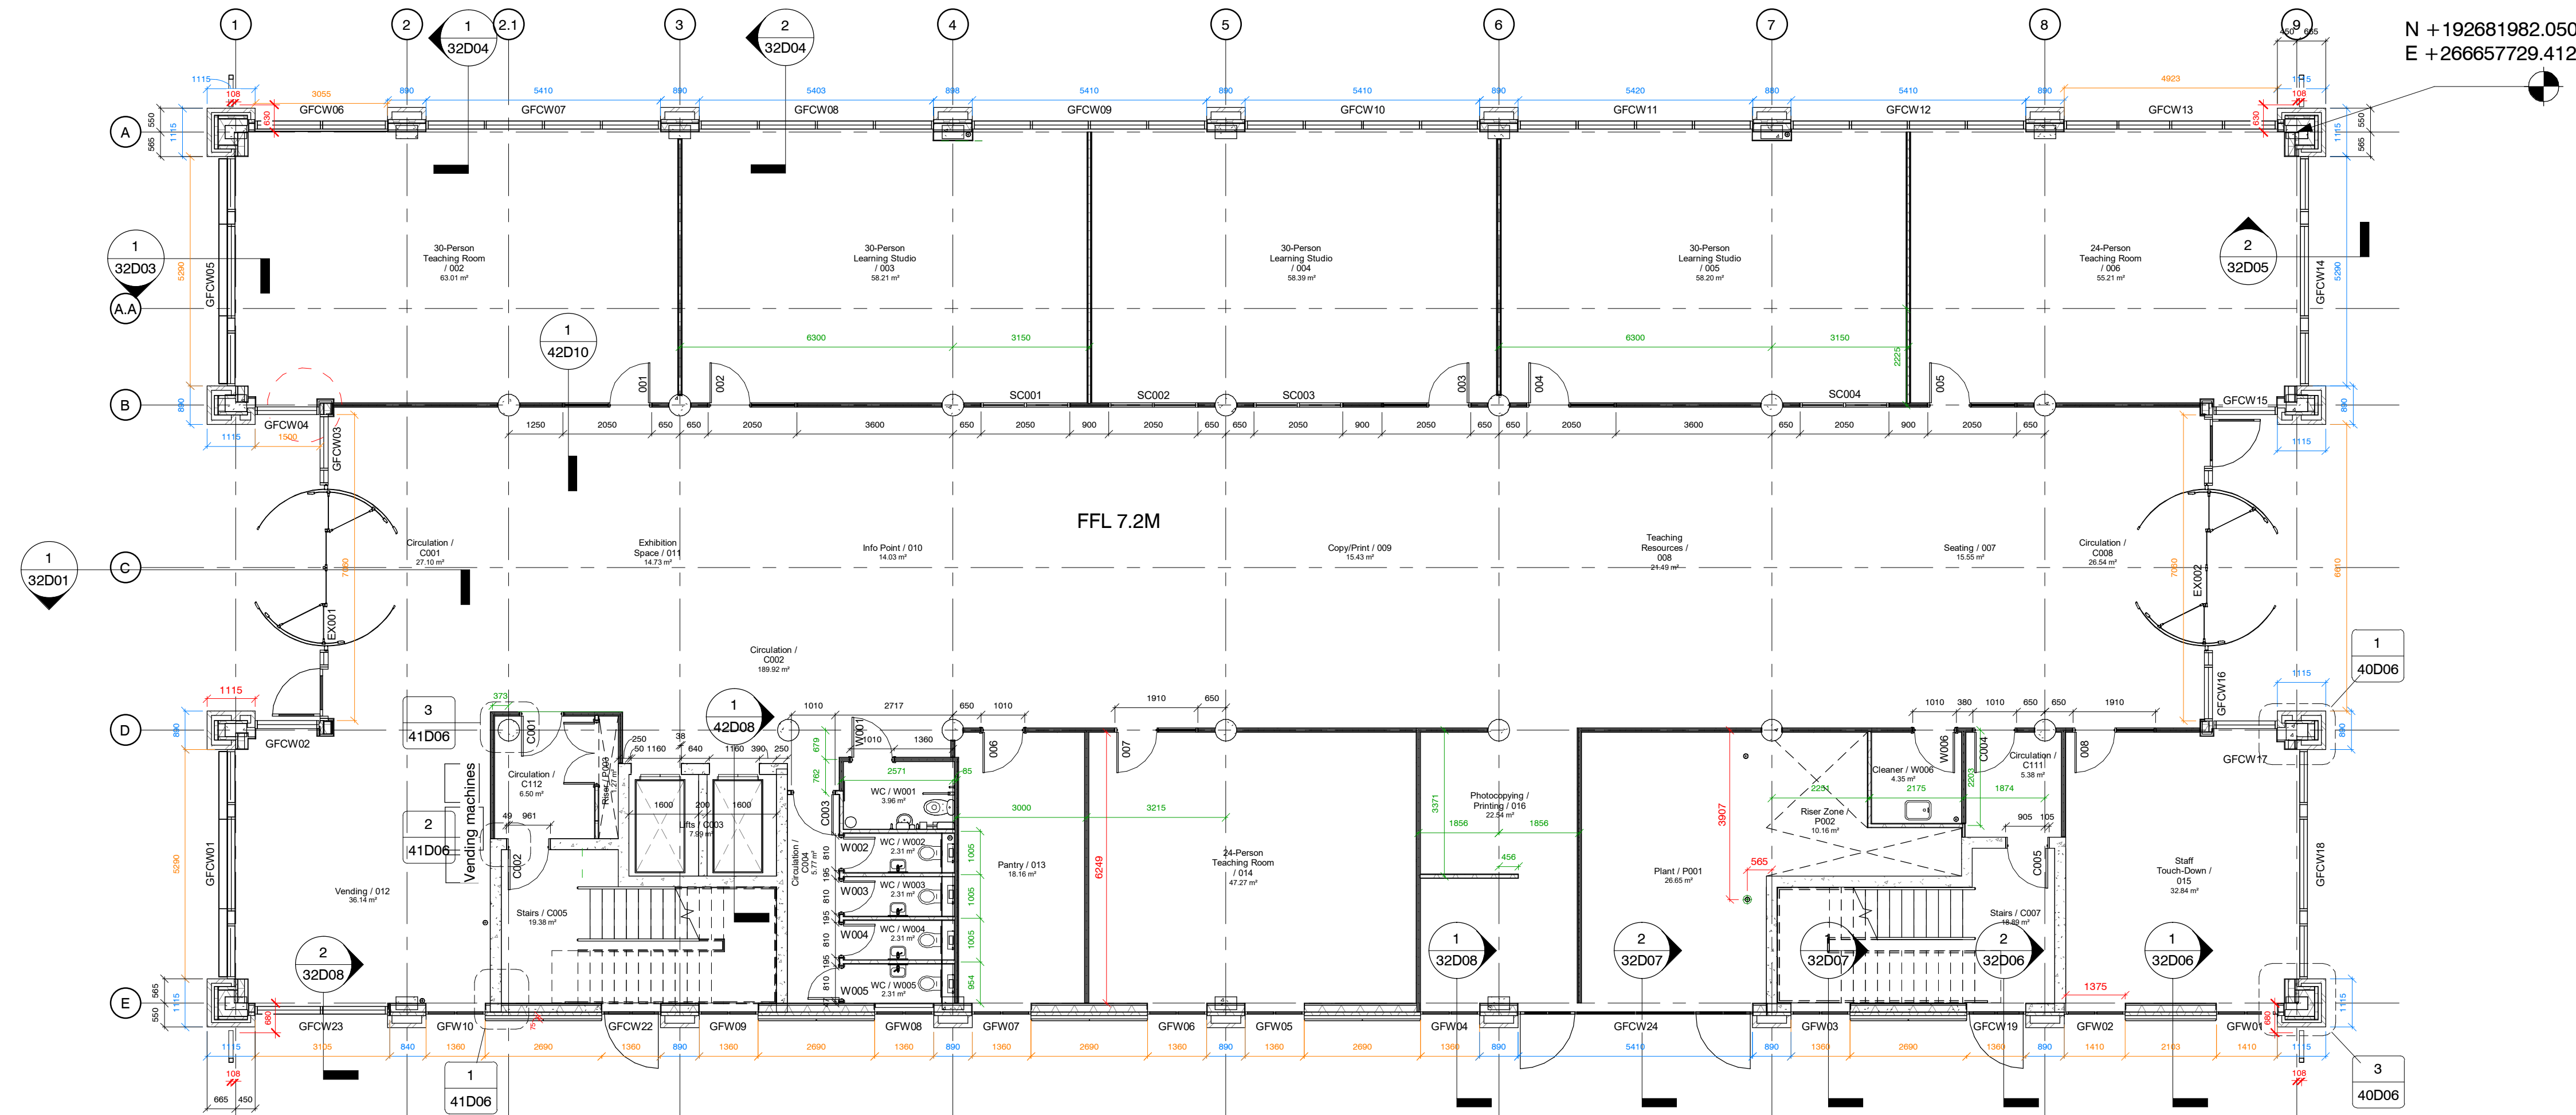

FINAL CONSTRUCTION DRAWING
CONFORMING TO INFORMATION
PROVIDED TO THE ARCHITECT BY
THE CONTRACTOR

- | | | | |
|----|------|----------|---|
| A | C119 | 15/08/18 | FINAL CONSTRUCTION |
| A5 | C111 | 08/02/18 | Encasement added to column and soil pipe. Quiet rooms door changed to type 5C |
| A5 | C97 | 24/08/17 | Dimensions added as per client request. |
| A5 | C33 | 16/08/17 | RWP dimensions from gridline added to contractors request |
| A5 | C32 | 04/08/17 | Internal doors/screens amended. Door and partitions omitted - PMI 039. |
| A5 | C21 | 10/05/17 | Window dimensions amended on GL E 8/9. Internal door and screen numbers and door locations to learning studios amended |
| A5 | C20 | 02/05/17 | Door numbers amended. Brick piers amended to brick dimensions. Door references removed as now part of the curtain wall. |
| A5 | C17 | 07/04/17 | Ground floor cleaners room reduced to increase adjacent plant space |
| A5 | C08 | 18/01/17 | Ground floor cleaners room reduced to increase adjacent plant space. Plant room internal door omitted following comments from MEP engineer. |

STATUS	REV	DATE	DESCRIPTION	REVISOR
CLIENT				REVISOR
University of Wales Trinity Saint David				MGL
CHECKED BY				AMW
ORIGINATOR NO				70266_02

CONSULTANT

STRIDE TREGLOWN

www.stridetreglow.com

PROJECT

UWTSD Library

University of Wales Trinity Saint David

Swansea

SA1


DRAWING TITLE

Ground Floor Plan

SUITABILITY STATUS	SCALE
A : FINAL CONSTRUCTION	As indicated @ A1

PROJECT	ORIGINATOR	ZONE	LEVEL	TYPE	ROLE	CLASSIFICATION	NUMBER	REVISION
UWTSD-STL-04-00-DR-A	ZZZZ	11D01						C119

1 Ground Floor Plan
1 : 100

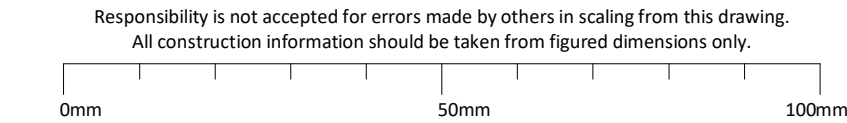

Note:

For door elevations refer to drawing number 71D02.

For door location and handing refer to drawing numbers 11D01, 11D02 & 11D03.

For door and glass specification refer to NBS specification L20 and L40.

Ironmongery to be coordinated with manufacturer.

Door Schedule - Ground Floor													
Door Number	Elevation Type	From Room	Structural Opening: Width	Structural Opening: Height	Jamb / lining	From Room: 03 Floor Finish	To Room: 03 Floor Finish	NBS Ref	Fire Rating	Acoustic Rating	Ironmongery Pack	Vision Panel	Comments
001	Type 5B	Circulation	2050	2110	102	14	27	L20/230A	N/A	35dB	TBC	Yes	
002	Type 5B	Circulation	2050	2110	102	14	30	L20/230A	N/A	35dB	TBC	Yes	
003	Type 5B	Circulation	2050	2110	102	14	27	L20/230A	N/A	35dB	TBC	Yes	
004	Type 5B	Circulation	2050	2110	102	14	30	L20/230A	N/A	35dB	TBC	Yes	
005	Type 5B	Circulation	2050	2110	102	14	27	L20/230A	N/A	35dB	TBC	Yes	
006	Type 4	Circulation	1010	2110	102	14	3	L20/230A	N/A	N/A	024SA7-DS-ILS	No	
007	Type 5	Circulation	1910	2110	102	14	30	L20/230A	N/A	35dB	TBC	Yes	
008	Type 5	Staff Touch-Down	1910	2110	102	30	2	L20/230A	N/A	35dB	TBC	Yes	
C001	Type 1	Circulation	1010	2110	102	14	3	L20/230	FD30s	N/A	025SA7-DS-ILS	Yes	
C002	Type 1	Stairs	1010	2110	250	3	3	L20/230	FD120s	N/A	001SA7-FD120	Yes	
C003	Type 1	Circulation	1010	2110	102	14	3	L20/230A	N/A	N/A	001SA7-UNISEX-NFR	Yes	
C004	Type 1	Circulation	1010	2110	102	14	3	L20/230	FD30s	N/A	025SA7-DS-ILS	Yes	
C005	Type 1	Circulation	1010	2110	250	3	3	L20/230	FD30s	N/A	001SA7-FC30/60	Yes	
P001	Type 6	Riser	1510	2110	102	6	3	L20/230	FD60s	N/A	032SA7-ILS-FDKL	No	
W001	Type 4	WC	1010	2110	102	5	14	L20/230A	N/A	30dB	033SA7-DIS-DS	No	
W002	Type 2	Circulation	810	2110	102	3	5	L20/230A	N/A	N/A	033SA7-WC	No	
W003	Type 2	Circulation	810	2110	102	3	5	L20/230A	N/A	N/A	033SA7-WC	No	
W004	Type 2	Circulation	810	2110	102	3	5	L20/230A	N/A	N/A	033SA7-WC	No	
W005	Type 2	Circulation	810	2110	102	3	5	L20/230A	N/A	N/A	033SA7-WC	No	
W006	Type 4	Circulation	1010	2110	102	14	3	L20/230	FD30s	N/A	025SA7-DS-ILS-FDKL	No	

Door Schedule - Floor Finish		
Key	Floor Description	Finished Thickness Nom.
2	Heckmondwike FB Battleship high performance sheet entrance carpet	13mm TBC
3	Forbo Marmoleum Concrete Comet 3703 - TBC	4mm
5	Safestep Smoke 174032	3mm
6	Anti-dusting paint / floor sealer	0mm
8	N/A	
13	External paving slabs	TBC
14	Domus Details Wood porcelain plank tiles - DCWD03	13mm
17	Square antistatic carpet tiles	9mm
26	Forbo carpet tiles - 2 colour Tessera In-touch/Seagrass laid in herringbone pattern (see setting out)	10mm
27	Forbo carpet tiles - Tessera In-touch (Watercolour 3300) laid in brick style	10mm
28	Forbo carpet tiles - Tessera In-touch (Watercolour 3300) laid diagonally in brick style (see setting out)	10mm
30	Forbo carpet tiles - Tessera In-touch (Fresco 3301) laid in brick style	10mm
31	Forbo carpet tiles - Tessera In-touch (Crochet 3307) laid in brick style	10mm

Door Schedule - First Floor													
Door Number	Elevation Type	From Room	Structural Opening: Width	Structural Opening: Height	Jamb / lining	From Room: 03 Floor Finish	To Room: 03 Floor Finish	NBS Ref	Fire Rating	Acoustic Rating	Ironmongery Pack	Vision Panel	Comments
101	Type 1	Circulation	1010	2110	102	26	31	L20/230	FD30s	N/A	025SA7-DS-ILS	Yes	
102	Type 5	Circulation	1910	2110	102	26	31	L20/230A	N/A	35dB	TBC	Yes	
103	Type 5	Circulation	1910	2110	102	26	31	L20/230A	N/A	35dB	TBC	Yes	
104	Type 5	Circulation	1910	2110	102	26	31	L20/230A	N/A	35dB	TBC	Yes	
105	Type 5	Circulation	1910	2110	102	26	31	L20/230A	N/A	35dB	TBC	Yes	
106	Type 5	Learning Commons	1910	2110	102	26	31	L20/230A	N/A	35dB	TBC	Yes	
C101	Type 1	Circulation	1010	2110	102	26	3	L20/230	FD30s	N/A	025SA7-DS-ILS	Yes	
C102	Type 1	Stairs	1010	2110	250	3	3	L20/230	FD120s	N/A	001SA7-FD120	Yes	
C103	Type 1	Circulation	1010	2110	102	26	3	L20/230A	N/A	N/A	001SA7-UNISEX-NFR	Yes	
C104	Type 1	Circulation	1010	2110	102	26	3	L20/230	FD30s	N/A	025SA7-DS-ILS	Yes	
C105	Type 1	Circulation	1010	2110	250	3	3	L20/230	FD30s	N/A	001SA7-FC30/60	Yes	
P101	Type 6	Circulation	1510	2110	87	3		L20/230	FD60s	N/A	032SA7-ILS-FDKL	No	
P102	Type 4	IT Server Room	1010	2110	102	17	26	L20/230	FD60s	35dB	026SA7-DS-ILS	No	
P103	Type 6	Riser	1510	2110	87	8	31	L20/230	FD60s	N/A	032SA7-ILS-FDKL	No	
P104	Type 6	Riser	1510	2110	87	8	31	L20/230	FD60s	N/A	032SA7-ILS-FDKL	No	
W101	Type 4	WC	1010	2110	102	5	26	L20/230A	N/A	30dB	033SA7-DIS	No	
W102	Type 2	Circulation	810	2110	102	3	5	L20/230	FD30s	N/A	025SA7-DS-ILS-FDKL	No	
W103	Type 2	Circulation	810	2110	102	3	5	L20/230A	N/A	N/A	033SA7-WC	No	
W104	Type 2	Circulation	810	2110	102	3	5	L20/230A	N/A	N/A	033SA7-WC	No	
W105	Type 2	Circulation	810	2110	102	3	5	L20/230A	N/A	N/A	033SA7-WC	No	

Door Schedule - Second Floor													
Door Number	Elevation Type	From Room	Structural Opening: Width	Structural Opening: Height	Jamb / lining	From Room: 03 Floor Finish	To Room: 03 Floor Finish	NBS Ref	Fire Rating	Acoustic Rating	Ironmongery Pack	Vision Panel	Comments
201	Type 5C	Quiet	1810	2110	178	28	26	L20/230A	N/A	35dB	024SA7-DS-ILS	Yes	
202	Type 5C	Quiet	1810	2110	178	28	26	L20/230A	N/A	35dB	025SA7-DS-ILS	Yes	
203	Type 5	Library SLT/ Shared Work Area	1910	2110	178	28	28	L20/230A	N/A	35dB	024SA7-DS-ILS	Yes	
204	Type 5	Circulation	1910	2110	178	26	28	L20/230A	N/A	35dB	024SA7-DS-ILS	Yes	
205	Type 1	Library SLT/ Shared Work Area	1010	2110	178	28	28	L20/230A	N/A	35dB	024SA7-DS-ILS	Yes	
206	Type 1	Office	1010	2110	178	28	26	L20/230A	N/A	35dB	024SA7-DS-ILS	Yes	
207	Type 1	Circulation	1010	2110	178	26	28	L20/230A	N/A	35dB	024SA7-ILS	Yes	
208	Type 1	Circulation	1010	2110	178	26	28	L20/230A	N/A	35dB	024SA7-DS-ILS	Yes	
C201	Type 1	Circulation	1010	2110	178	26	3	L20/230	FD30s	N/A	025SA7-DS-ILS	Yes	
C202	Type 1	Stairs	1010	2110	250	3	3	L20/230	FD120s	N/A	001SA7-FD120	Yes	
C203	Type 4	Circulation	1010	2110	178	3	26	L20/230A	N/A	N/A		Yes	
C204	Type 1	Circulation	1010	2110	178	26	3	L20/230	FD30s	N/A	025SA7-DS-ILS	Yes	
C205	Type 1	Circulation	1010	2110	250	3	3	L20/230	FD30s	N/A		Yes	
P201	Type 6	Circulation	1510	2110	87	3		L20/230	FD60s	N/A	032SA7-ILS-FDKL	No	
P202	Type 4	Plant	1010	2110	178	13	26	L20/230	FD60s	35dB	026SA7-DS-ILS	No	
P203	Type 6	Riser	1510	2110	87	8	28	L20/230	FD60s	N/A	032SA7-ILS-FDKL	No	
P204	Type 6	Riser	1510	2110	87	8	28	L20/230	FD60s	N/A	032SA7-ILS-FDKL	No	
S201	Type 4	Library SLT/ Shared Work Area	1010	2110	178	28	3	L20/230	FD30s	N/A	025SA7-DS-ILS	No	
S202	Type 4	Circulation	1010	2110	178	26	28	L20/230	FD30s	N/A	025SA7-ILS	No	
W201	Type 4	WC	1010	2110	178	5	26	L20/230A	N/A	30dB	033SA7-DIS	No	
W202	Type 2	Circulation	810	2110	102	3	5	L20/230A	N/A	N/A	033SA7-WC	No	
W203	Type 2	Circulation	810	2110	102	3	5	L20/230A	N/A	N/A	033SA7-WC	No	
W204	Type 2	Circulation	810	2110	102	3	5	L20/230A	N/A	N/A	033SA7-WC	No	
W205	Type 2	Circulation	810	2110	102	3	5	L20/230A	N/A	N/A	033SA7-WC	No	
W206	Type 2	Cleaner	810	2110	102	5	3	L20/230	FD30s	N/A	025SA7-DS-ILS-FDKL	No	

FINAL CONSTRUCTION DRAWING
CONFORMING TO INFORMATION
PROVIDED TO THE ARCHITECT BY
THE CONTRACTOR

A	C119	15/08/18	FINAL CONSTRUCTION
A5	C111	08/02/18	Door to quiet rooms amended to to type 5C
A5	C105	10/01/18	Jamb lining thickness and room floor finish added to schedules. Structural opening dimension amended.
A5	C32	04/08/17	Issue for construction
S1	P43	10/05/17	Issue to Laidlaw for coordination

STATUS	REV	DATE	DESCRIPTION
CLIENT			REVISED BY
University of Wales Trinity Saint David			MGL
			CHECKED BY
			AMW
			ORIGINATOR NO
			70266_02

CONSULTANT


STRIDE TREGLOWN

www.stridetreglown.com

© Stride Treglown Limited 2016

PROJECT

UWTSD Library
University of Wales Trinity Saint David
Swansea
SA1

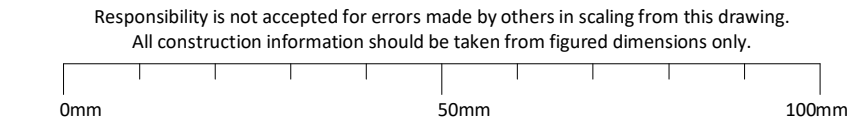

Note:

For door elevations refer to drawing number 71D02.

For door location and handing refer to drawing numbers 11D01, 11D02 & 11D03.

For door and glass specification refer to NBS specification L20 and L40.

Ironmongery to be coordinated with manufacturer.

Door Schedule - Ground Floor													
Door Number	Elevation Type	From Room	Structural Opening: Width	Structural Opening: Height	Jamb / lining	From Room: 03 Floor Finish	To Room: 03 Floor Finish	NBS Ref	Fire Rating	Acoustic Rating	Ironmongery Pack	Vision Panel	Comments
001	Type 5B	Circulation	2050	2110	102	14	27	L20/230A	N/A	35dB	TBC	Yes	
002	Type 5B	Circulation	2050	2110	102	14	30	L20/230A	N/A	35dB	TBC	Yes	
003	Type 5B	Circulation	2050	2110	102	14	27	L20/230A	N/A	35dB	TBC	Yes	
004	Type 5B	Circulation	2050	2110	102	14	30	L20/230A	N/A	35dB	TBC	Yes	
005	Type 5B	Circulation	2050	2110	102	14	27	L20/230A	N/A	35dB	TBC	Yes	
006	Type 4	Circulation	1010	2110	102	14	3	L20/230A	N/A	N/A	024SA7-DS-ILS	No	
007	Type 5	Circulation	1910	2110	102	14	30	L20/230A	N/A	35dB	TBC	Yes	
008	Type 5	Staff Touch-Down	1910	2110	102	30	2	L20/230A	N/A	35dB	TBC	Yes	
C001	Type 1	Circulation	1010	2110	102	14	3	L20/230	FD30s	N/A	025SA7-DS-ILS	Yes	
C002	Type 1	Stairs	1010	2110	250	3	3	L20/230	FD120s	N/A	001SA7-FD120	Yes	
C003	Type 1	Circulation	1010	2110	102	14	3	L20/230A	N/A	N/A	001SA7-UNISEX-NFR	Yes	
C004	Type 1	Circulation	1010	2110	102	14	3	L20/230	FD30s	N/A	025SA7-DS-ILS	Yes	
C005	Type 1	Circulation	1010	2110	250	3	3	L20/230	FD30s	N/A	001SA7-FC30/60	Yes	
P001	Type 6	Riser	1510	2110	102	6	3	L20/230	FD60s	N/A	032SA7-ILS-FDKL	No	
W001	Type 4	WC	1010	2110	102	5	14	L20/230A	N/A	30dB	033SA7-DIS-DS	No	
W002	Type 2	Circulation	810	2110	102	3	5	L20/230A	N/A	N/A	033SA7-WC	No	
W003	Type 2	Circulation	810	2110	102	3	5	L20/230A	N/A	N/A	033SA7-WC	No	
W004	Type 2	Circulation	810	2110	102	3	5	L20/230A	N/A	N/A	033SA7-WC	No	
W005	Type 2	Circulation	810	2110	102	3	5	L20/230A	N/A	N/A	033SA7-WC	No	
W006	Type 4	Circulation	1010	2110	102	14	3	L20/230	FD30s	N/A	025SA7-DS-ILS-FDKL	No	

Door Schedule - Floor Finish		
Key	Floor Description	Finished Thickness Nom.
2	Heckmondwike FB Battleship high performance sheet entrance carpet	13mm TBC
3	Forbo Marmoleum Concrete Comet 3703 - TBC	4mm
5	Safestep Smoke 174032	3mm
6	Anti-dusting paint / floor sealer	0mm
8	N/A	
13	External paving slabs	TBC
14	Domus Details Wood porcelain plank tiles - DCWD03	13mm
17	Square antistatic carpet tiles	9mm
26	Forbo carpet tiles - 2 colour Tessera In-touch/Seagrass laid in herringbone pattern (see setting out)	10mm
27	Forbo carpet tiles - Tessera In-touch (Watercolour 3300) laid in brick style	10mm
28	Forbo carpet tiles - Tessera In-touch (Watercolour 3300) laid diagonally in brick style (see setting out)	10mm
30	Forbo carpet tiles - Tessera In-touch (Fresco 3301) laid in brick style	10mm
31	Forbo carpet tiles - Tessera In-touch (Crochet 3307) laid in brick style	10mm

Door Schedule - First Floor													
Door Number	Elevation Type	From Room	Structural Opening: Width	Structural Opening: Height	Jamb / lining	From Room: 03 Floor Finish	To Room: 03 Floor Finish	NBS Ref	Fire Rating	Acoustic Rating	Ironmongery Pack	Vision Panel	Comments
101	Type 1	Circulation	1010	2110	102	26	31	L20/230	FD30s	N/A	025SA7-DS-ILS	Yes	
102	Type 5	Circulation	1910	2110	102	26	31	L20/230A	N/A	35dB	TBC	Yes	
103	Type 5	Circulation	1910	2110	102	26	31	L20/230A	N/A	35dB	TBC	Yes	
104	Type 5	Circulation	1910	2110	102	26	31	L20/230A	N/A	35dB	TBC	Yes	
105	Type 5	Circulation	1910	2110	102	26	31	L20/230A	N/A	35dB	TBC	Yes	
106	Type 5	Learning Commons	1910	2110	102	26	31	L20/230A	N/A	35dB	TBC	Yes	
C101	Type 1	Circulation	1010	2110	102	26	3	L20/230	FD30s	N/A	025SA7-DS-ILS	Yes	
C102	Type 1	Stairs	1010	2110	250	3	3	L20/230	FD120s	N/A	001SA7-FD120	Yes	
C103	Type 1	Circulation	1010	2110	102	26	3	L20/230A	N/A	N/A	001SA7-UNISEX-NFR	Yes	
C104	Type 1	Circulation	1010	2110	102	26	3	L20/230	FD30s	N/A	025SA7-DS-ILS	Yes	
C105	Type 1	Circulation	1010	2110	250	3	3	L20/230	FD30s	N/A	001SA7-FC30/60	Yes	
P101	Type 6	Circulation	1510	2110	87	3		L20/230	FD60s	N/A	032SA7-ILS-FDKL	No	
P102	Type 4	IT Server Room	1010	2110	102	17	26	L20/230	FD60s	35dB	026SA7-DS-ILS	No	
P103	Type 6	Riser	1510	2110	87	8	31	L20/230	FD60s	N/A	032SA7-ILS-FDKL	No	
P104	Type 6	Riser	1510	2110	87	8	31	L20/230	FD60s	N/A	032SA7-ILS-FDKL	No	
W101	Type 4	WC	1010	2110	102	5	26	L20/230A	N/A	30dB	033SA7-DIS	No	
W102	Type 2	Circulation	810	2110	102	3	5	L20/230	FD30s	N/A	025SA7-DS-ILS-FDKL	No	
W103	Type 2	Circulation	810	2110	102	3	5	L20/230A	N/A	N/A	033SA7-WC	No	
W104	Type 2	Circulation	810	2110	102	3	5	L20/230A	N/A	N/A	033SA7-WC	No	
W105	Type 2	Circulation	810	2110	102	3	5	L20/230A	N/A	N/A	033SA7-WC	No	

Door Schedule - Second Floor													
Door Number	Elevation Type	From Room	Structural Opening: Width	Structural Opening: Height	Jamb / lining	From Room: 03 Floor Finish	To Room: 03 Floor Finish	NBS Ref	Fire Rating	Acoustic Rating	Ironmongery Pack	Vision Panel	Comments
201	Type 5C	Quiet	1810	2110	178	28	26	L20/230A	N/A	35dB	024SA7-DS-ILS	Yes	
202	Type 5C	Quiet	1810	2110	178	28	26	L20/230A	N/A	35dB	025SA7-DS-ILS	Yes	
203	Type 5	Library SLT/ Shared Work Area	1910	2110	178	28	28	L20/230A	N/A	35dB	024SA7-DS-ILS	Yes	
204	Type 5	Circulation	1910	2110	178	26	28	L20/230A	N/A	35dB	024SA7-DS-ILS	Yes	
205	Type 1	Library SLT/ Shared Work Area	1010	2110	178	28	28	L20/230A	N/A	35dB	024SA7-DS-ILS	Yes	
206	Type 1	Office	1010	2110	178	28	26	L20/230A	N/A	35dB	024SA7-DS-ILS	Yes	
207	Type 1	Circulation	1010	2110	178	26	28	L20/230A	N/A	35dB	024SA7-ILS	Yes	
208	Type 1	Circulation	1010	2110	178	26	28	L20/230A	N/A	35dB	024SA7-DS-ILS	Yes	
C201	Type 1	Circulation	1010	2110	178	26	3	L20/230	FD30s	N/A	025SA7-DS-ILS	Yes	
C202	Type 1	Stairs	1010	2110	250	3	3	L20/230	FD120s	N/A	001SA7-FD120	Yes	
C203	Type 4	Circulation	1010	2110	178	3	26	L20/230A	N/A	N/A		Yes	
C204	Type 1	Circulation	1010	2110	178	26	3	L20/230	FD30s	N/A	025SA7-DS-ILS	Yes	
C205	Type 1	Circulation	1010	2110	250	3	3	L20/230	FD30s	N/A		Yes	
P201	Type 6	Circulation	1510	2110	87	3		L20/230	FD60s	N/A	032SA7-ILS-FDKL	No	
P202	Type 4	Plant	1010	2110	178	13	26	L20/230	FD60s	35dB	026SA7-DS-ILS	No	
P203	Type 6	Riser	1510	2110	87	8	28	L20/230	FD60s	N/A	032SA7-ILS-FDKL	No	
P204	Type 6	Riser	1510	2110	87	8	28	L20/230	FD60s	N/A	032SA7-ILS-FDKL	No	
S201	Type 4	Library SLT/ Shared Work Area	1010	2110	178	28	3	L20/230	FD30s	N/A	025SA7-DS-ILS	No	
S202	Type 4	Circulation	1010	2110	178	26	28	L20/230	FD30s	N/A	025SA7-ILS	No	
W201	Type 4	WC	1010	2110	178	5	26	L20/230A	N/A	30dB	033SA7-DIS	No	
W202	Type 2	Circulation	810	2110	102	3	5	L20/230A	N/A	N/A	033SA7-WC	No	
W203	Type 2	Circulation	810	2110	102	3	5	L20/230A	N/A	N/A	033SA7-WC	No	
W204	Type 2	Circulation	810	2110	102	3	5	L20/230A	N/A	N/A	033SA7-WC	No	
W205	Type 2	Circulation	810	2110	102	3	5	L20/230A	N/A	N/A	033SA7-WC	No	
W206	Type 2	Cleaner	810	2110	102	5	3	L20/230	FD30s	N/A	025SA7-DS-ILS-FDKL	No	

FINAL CONSTRUCTION DRAWING
CONFORMING TO INFORMATION
PROVIDED TO THE ARCHITECT BY
THE CONTRACTOR

A	C119	15/08/18	FINAL CONSTRUCTION
A5	C111	08/02/18	Door to quiet rooms amended to to type 5C
A5	C105	10/01/18	Jamb lining thickness and room floor finish added to schedules. Structural opening dimension amended.
A5	C32	04/08/17	Issue for construction
S1	P43	10/05/17	Issue to Laidlaw for coordination

STATUS	REV	DATE	DESCRIPTION
CLIENT			
University of Wales Trinity Saint David			REVISD BY MGL
			CHECKED BY AMW
			ORIGINATOR NO 70266_02

CONSULTANT


STRIDE TREGLOWN

www.stridetreglown.com


© Stride Treglown Limited 2016

PROJECT

UWTSD Library
University of Wales Trinity Saint David
Swansea
SA1

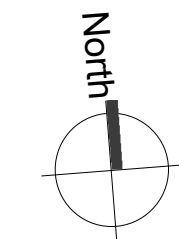

- Key:**
- Internal critical dimensions
 - Internal partitions setting out to centre of wall
 - External wall setting out - to brick dimensions
 - External wall setting out - not to brick dimensions
 - Slab penetrations setting out to centre
 - Openings set out from grid lines

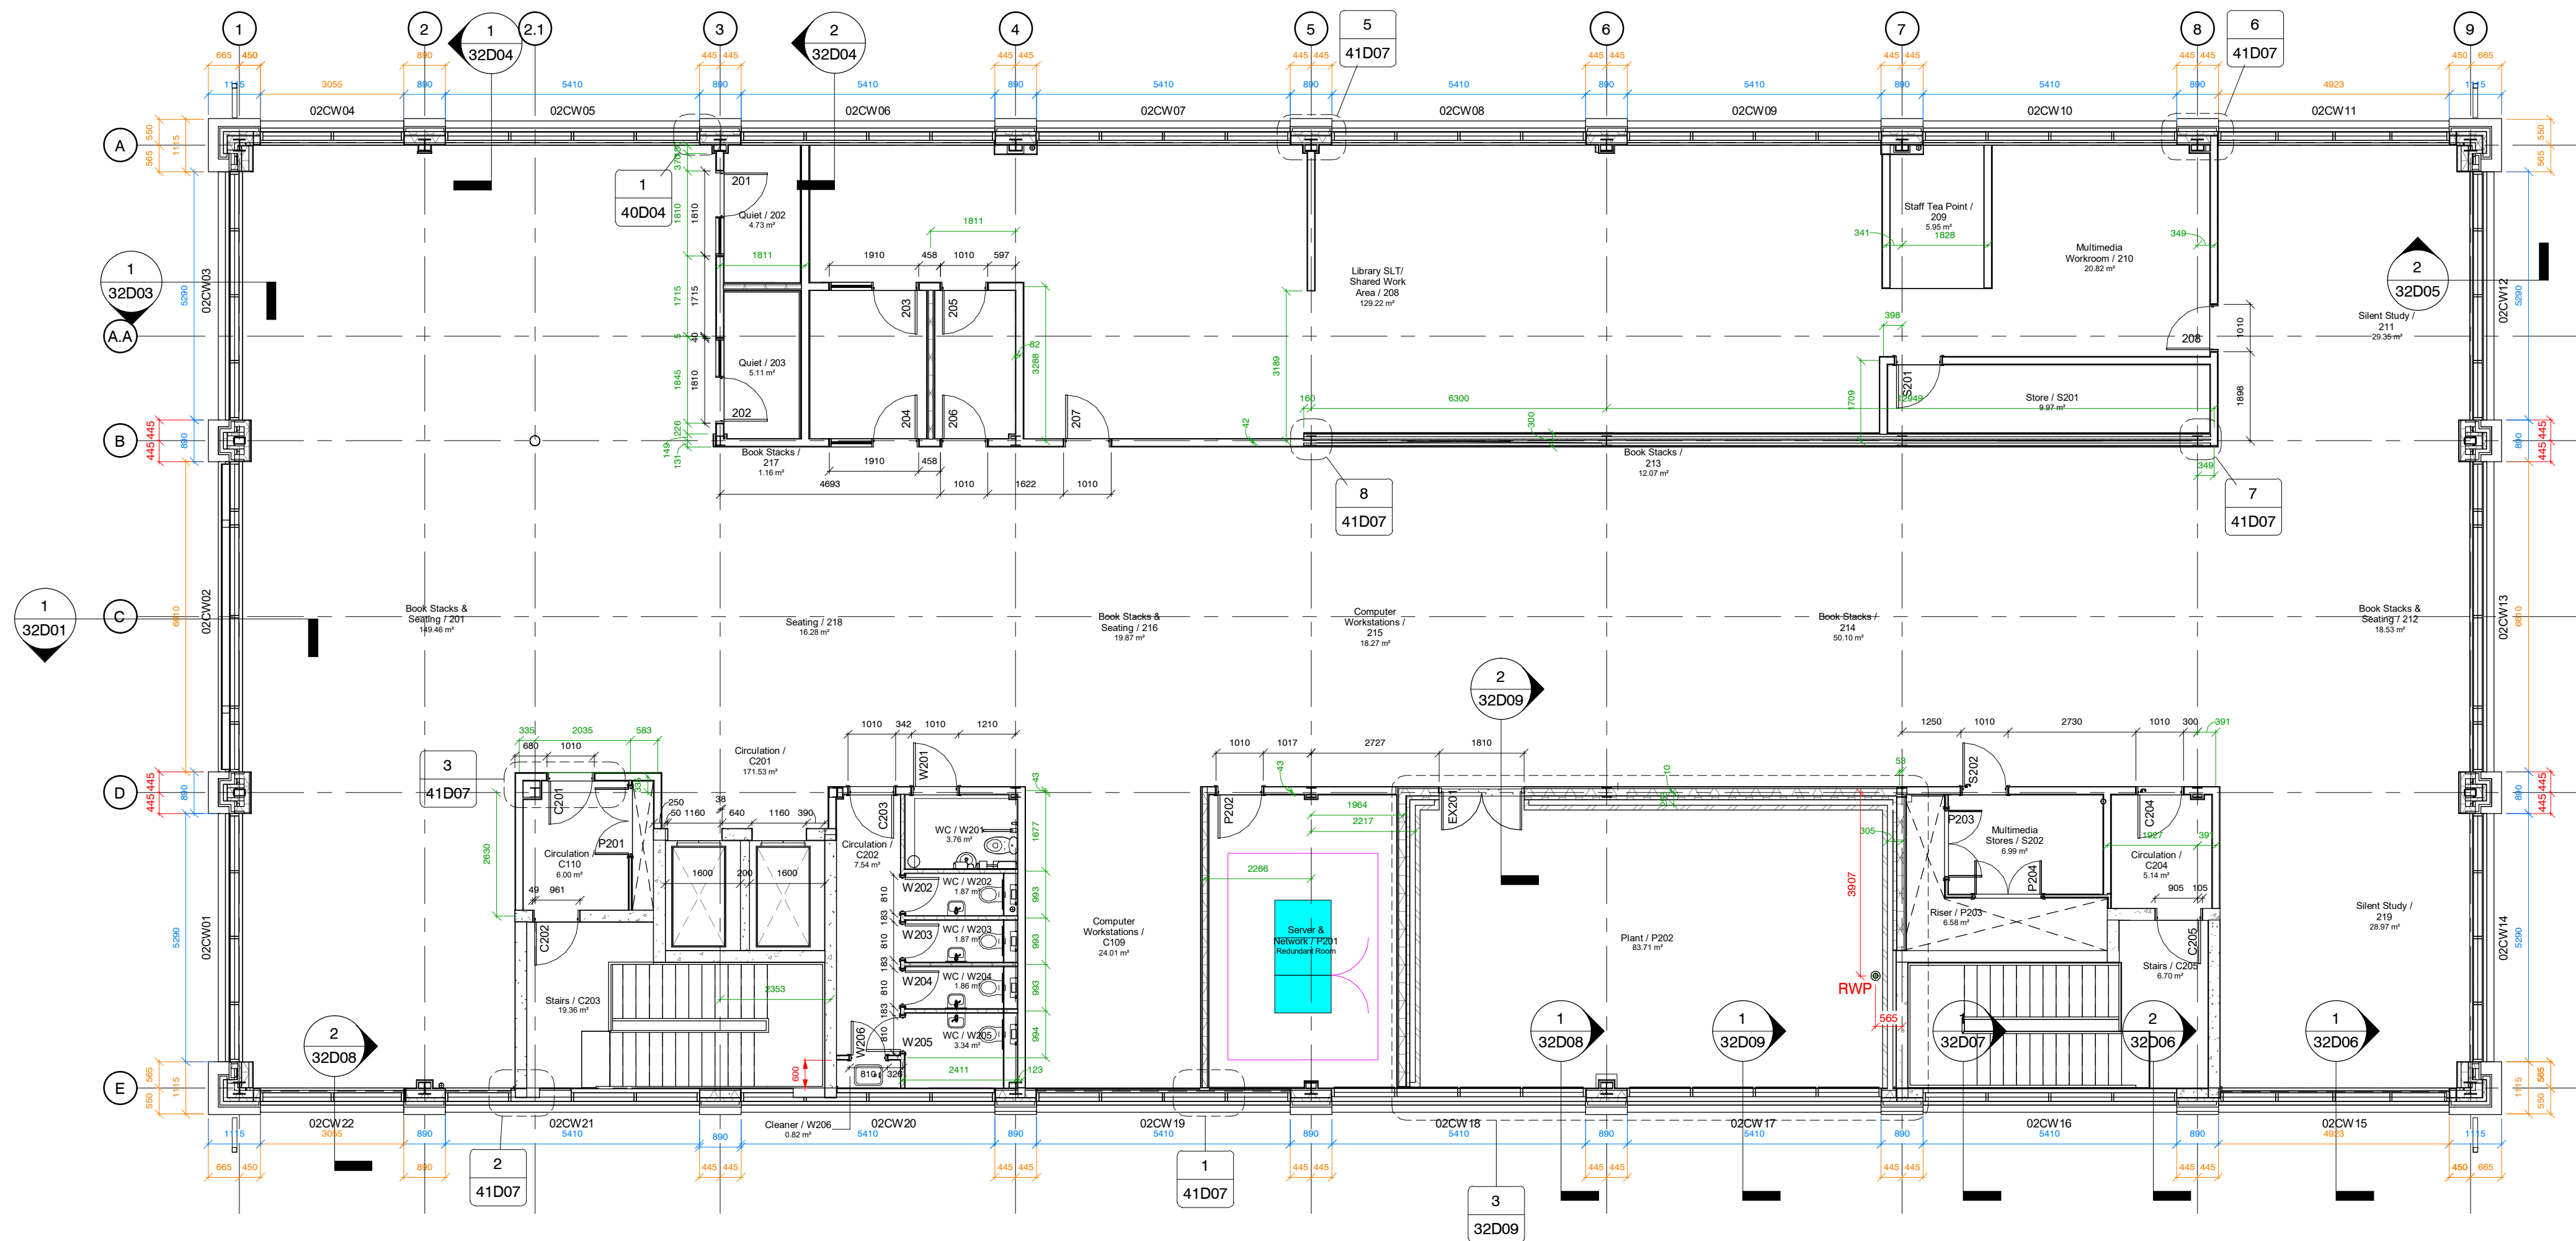

FINAL CONSTRUCTION DRAWING
CONFORMING TO INFORMATION
PROVIDED TO THE ARCHITECT BY
THE CONTRACTOR

A	C119	15/08/18	FINAL CONSTRUCTION
A5	C113	16/02/18	Door opening direction amended in quiet rooms
A5	C111	08/02/18	Encasement added to column and soil pipe. Quiet rooms door changed to type 5C
A5	C96	24/08/17	FACE/Tech and Library upper floor CAD plans issued to Kier
A5	C94	22/08/17	Wall type 19 added. Second floor library partition type drawing, setting out drawing and details amended to accommodate structural bracing along GL B. NBS K10 updated accordingly.
A5	C32	04/08/17	WC/Cleaner layout amended. Partition and door locations amended.
A5	C21	10/05/17	Internal door and screen numbers amended
A5	C06	13/01/17	Dimensions to lift door opening added to plan. Issued for construction
S1	P34	10/11/16	Stage 5 Issue. Lift amended to contractors information
S1	P30	07/10/16	General update issue. Drawing number amended to new format
S1	P10	26.08.16	Stage 4 Issue

STATUS	REV	DATE	DESCRIPTION	REVISOR
CLIENT				MGL
University of Wales Trinity Saint David				
CHECKED BY				AMW
ORIGINATOR NO				70266_02

CONSULTANT

STRIDE TREGLOWN

www.stridetreglown.com © Stride Treglown Limited 2016

PROJECT

UWTSD Library
University of Wales Trinity Saint David
Swansea
SA1


DRAWING TITLE

Second Floor Plan


SUITABILITY STATUS	SCALE
A : FINAL CONSTRUCTION	As indicated @ A1

PROJECT ORIGINATOR ZONE LEVEL TYPE ROLE CLASSIFICATION NUMBER	REVISION
UWTSD-STL-04-02-DR-A-ZZZZ-11D03	C119

1 Second Floor Plan
1 : 100

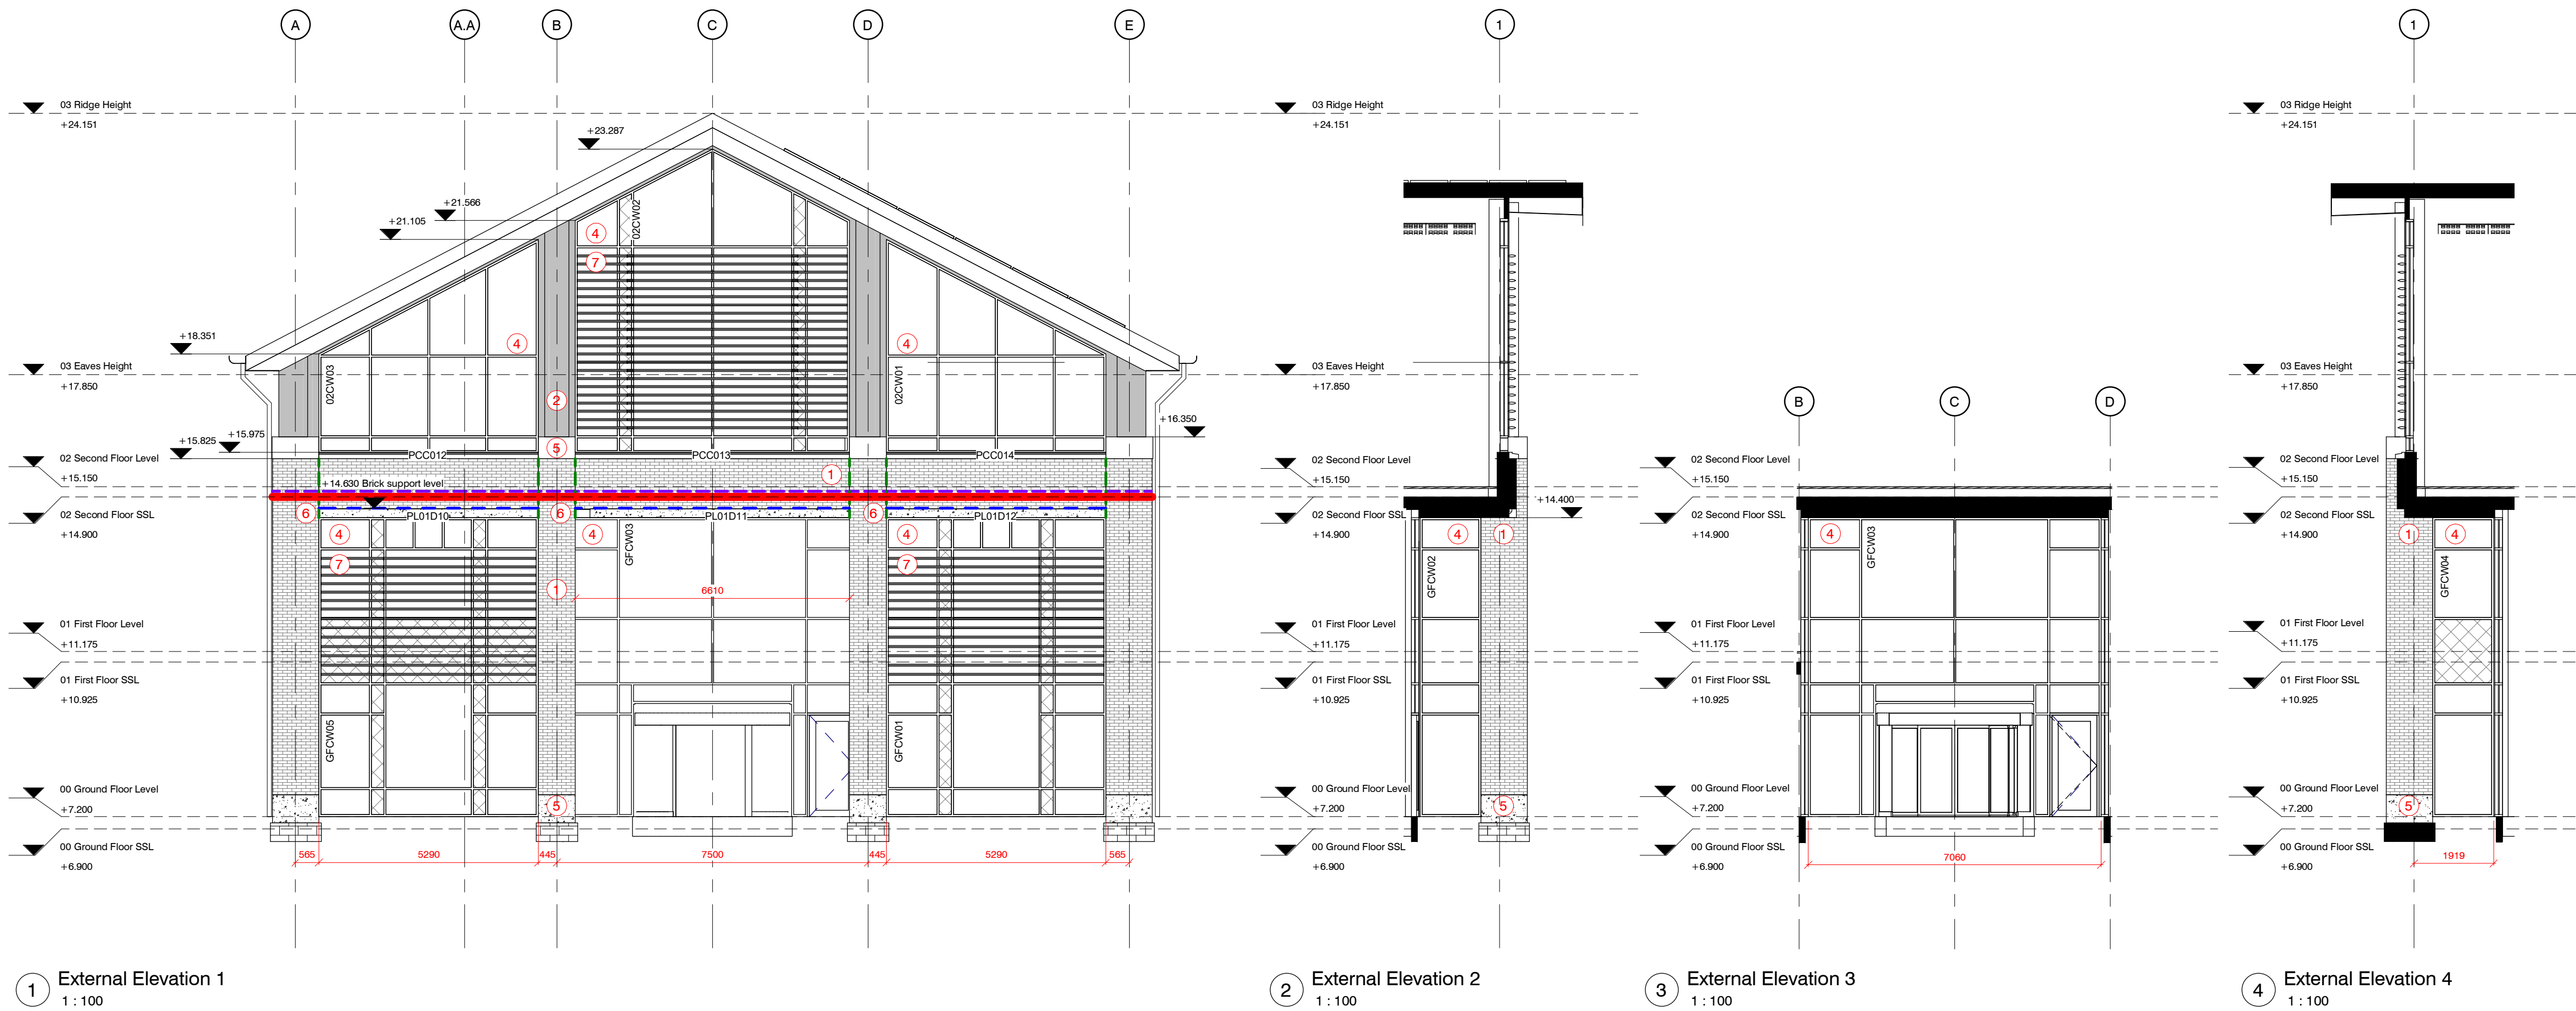

- 1 Facing brickwork - Ibstock Chester Red Blend - F10/110C
 - 2 Aluminium rainscreen cladding for library - Ash & Lacy Ashtech Lingrid, Dark Grey PPC, colour RAL 7016 - H92/120A
 - 3 Aluminium window - Kawneer AA541, dark grey PPC, colour RAL 7016 - L10/330
 - 4 Vertical aluminium curtain walling - Kawneer AA100, dark grey PPC, colour RAL 7016 - H11/110
 - 5 Concrete plinth/coping to brick piers
 - 6 Precast concrete lintel - Portland stone acid washed, self colour
 - 7 PPC shading louvres - L10/670A
 - 8 Metal standing seam roof - H31/120A
 - 9 PPC metal ventilation louvres
 - 10 PV solar panels
 - 11 PPC aluminium rooflight - H11/110C
 - 12 Feature wall-mounted lighting
 - 13 Supply / extract louvre
- Glass look alike panel - with ceramic backing and bonded EPS insulation, colour of ceramic backing to be agreed - H11/110A
- ┃ Vertical cavity barrier
- Horizontal cavity barrier behind brickwork.
- Rendered blockwork, composite cladding, curtain walling or aluminium rainscreen cladding with cavity tray above and weepholes at 450mm centres (brickwork only)
- Movement joint in brickwork
- Structural movement joint
- Lintel required
- Bed-joint reinforcement - F30/270A
- Brickwork structural support

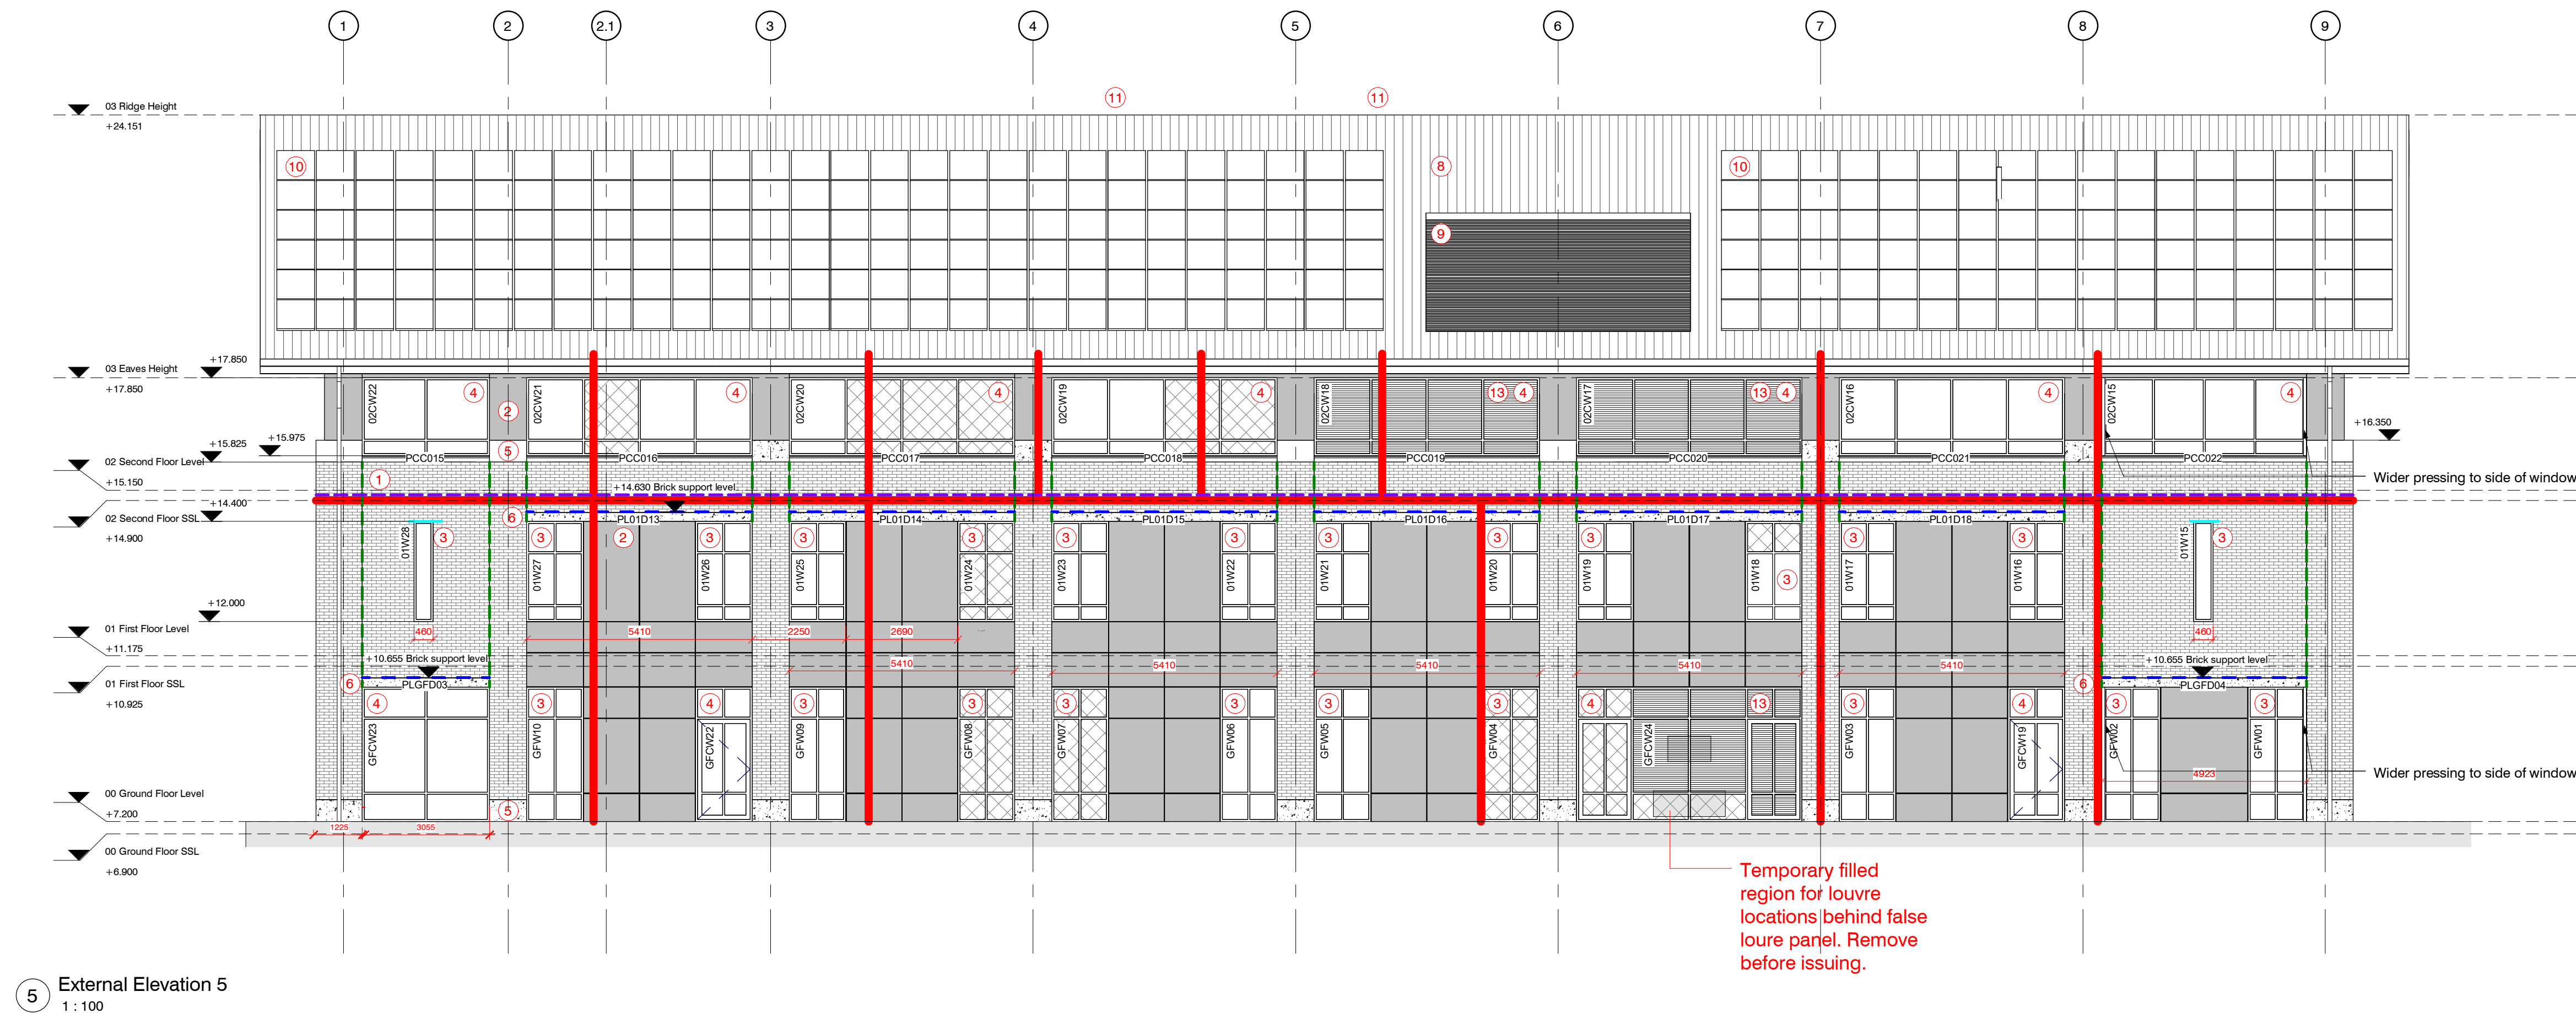

FINAL CONSTRUCTION DRAWING
CONFORMING TO INFORMATION
PROVIDED TO THE ARCHITECT BY
THE CONTRACTOR

A	C119	15/08/18	FINAL CONSTRUCTION
A5	C31	26/07/17	Window type amended to hide ceiling void
A5	C29	28/06/17	PCC cll references and cavity barriers added
A5	C24	26/05/17	Additional annotation added to drawing
A5	C23	16/05/17	Slot windows changed to 450mm structural opening width
A5	C21	10/05/17	Window extents amended.
A5	C15	31/03/17	Brickwork support coordinated with Ancon information. Specification references added to legend
A5	C14	30/03/17	Plant room louvre window and door amended. Movement joints in brickwork added. Lintel references added.
S1	P31	24/10/16	Stage 5 Issue. Drawing number amended to new format.
S1	P10	26.08.16	Stage 4 Issue
S1	P9	17/08/16	Updated to current elevations
S2	P5	13/05/16	Building Regulation Application Issue
S0	P4.7	28/04/16	Technical elevation first issue


STATUS	REV	DATE	DESCRIPTION	REVISED BY
CLIENT				MGL
University of Wales Trinity Saint David				CHECKED BY
				AMW
				ORIGINATOR NO
				70266_02

CONSULTANT
STRIDE TREGLOWN
www.stridetreglow.com © Stride Treglow Limited 2016


PROJECT
UWTSD Library
University of Wales Trinity Saint David
Swansea
SA1

DRAWING TITLE
Technical Elevations Sheet 1


SUITABILITY STATUS A : FINAL CONSTRUCTION	SCALE As indicated @ A1
PROJECT ORIGINATOR ZONE LEVEL TYPE ROLE CLASSIFICATION NUMBER UWTSD-STL-04-ZZ-DR-A-ZZZZ-21D01	REVISION C119

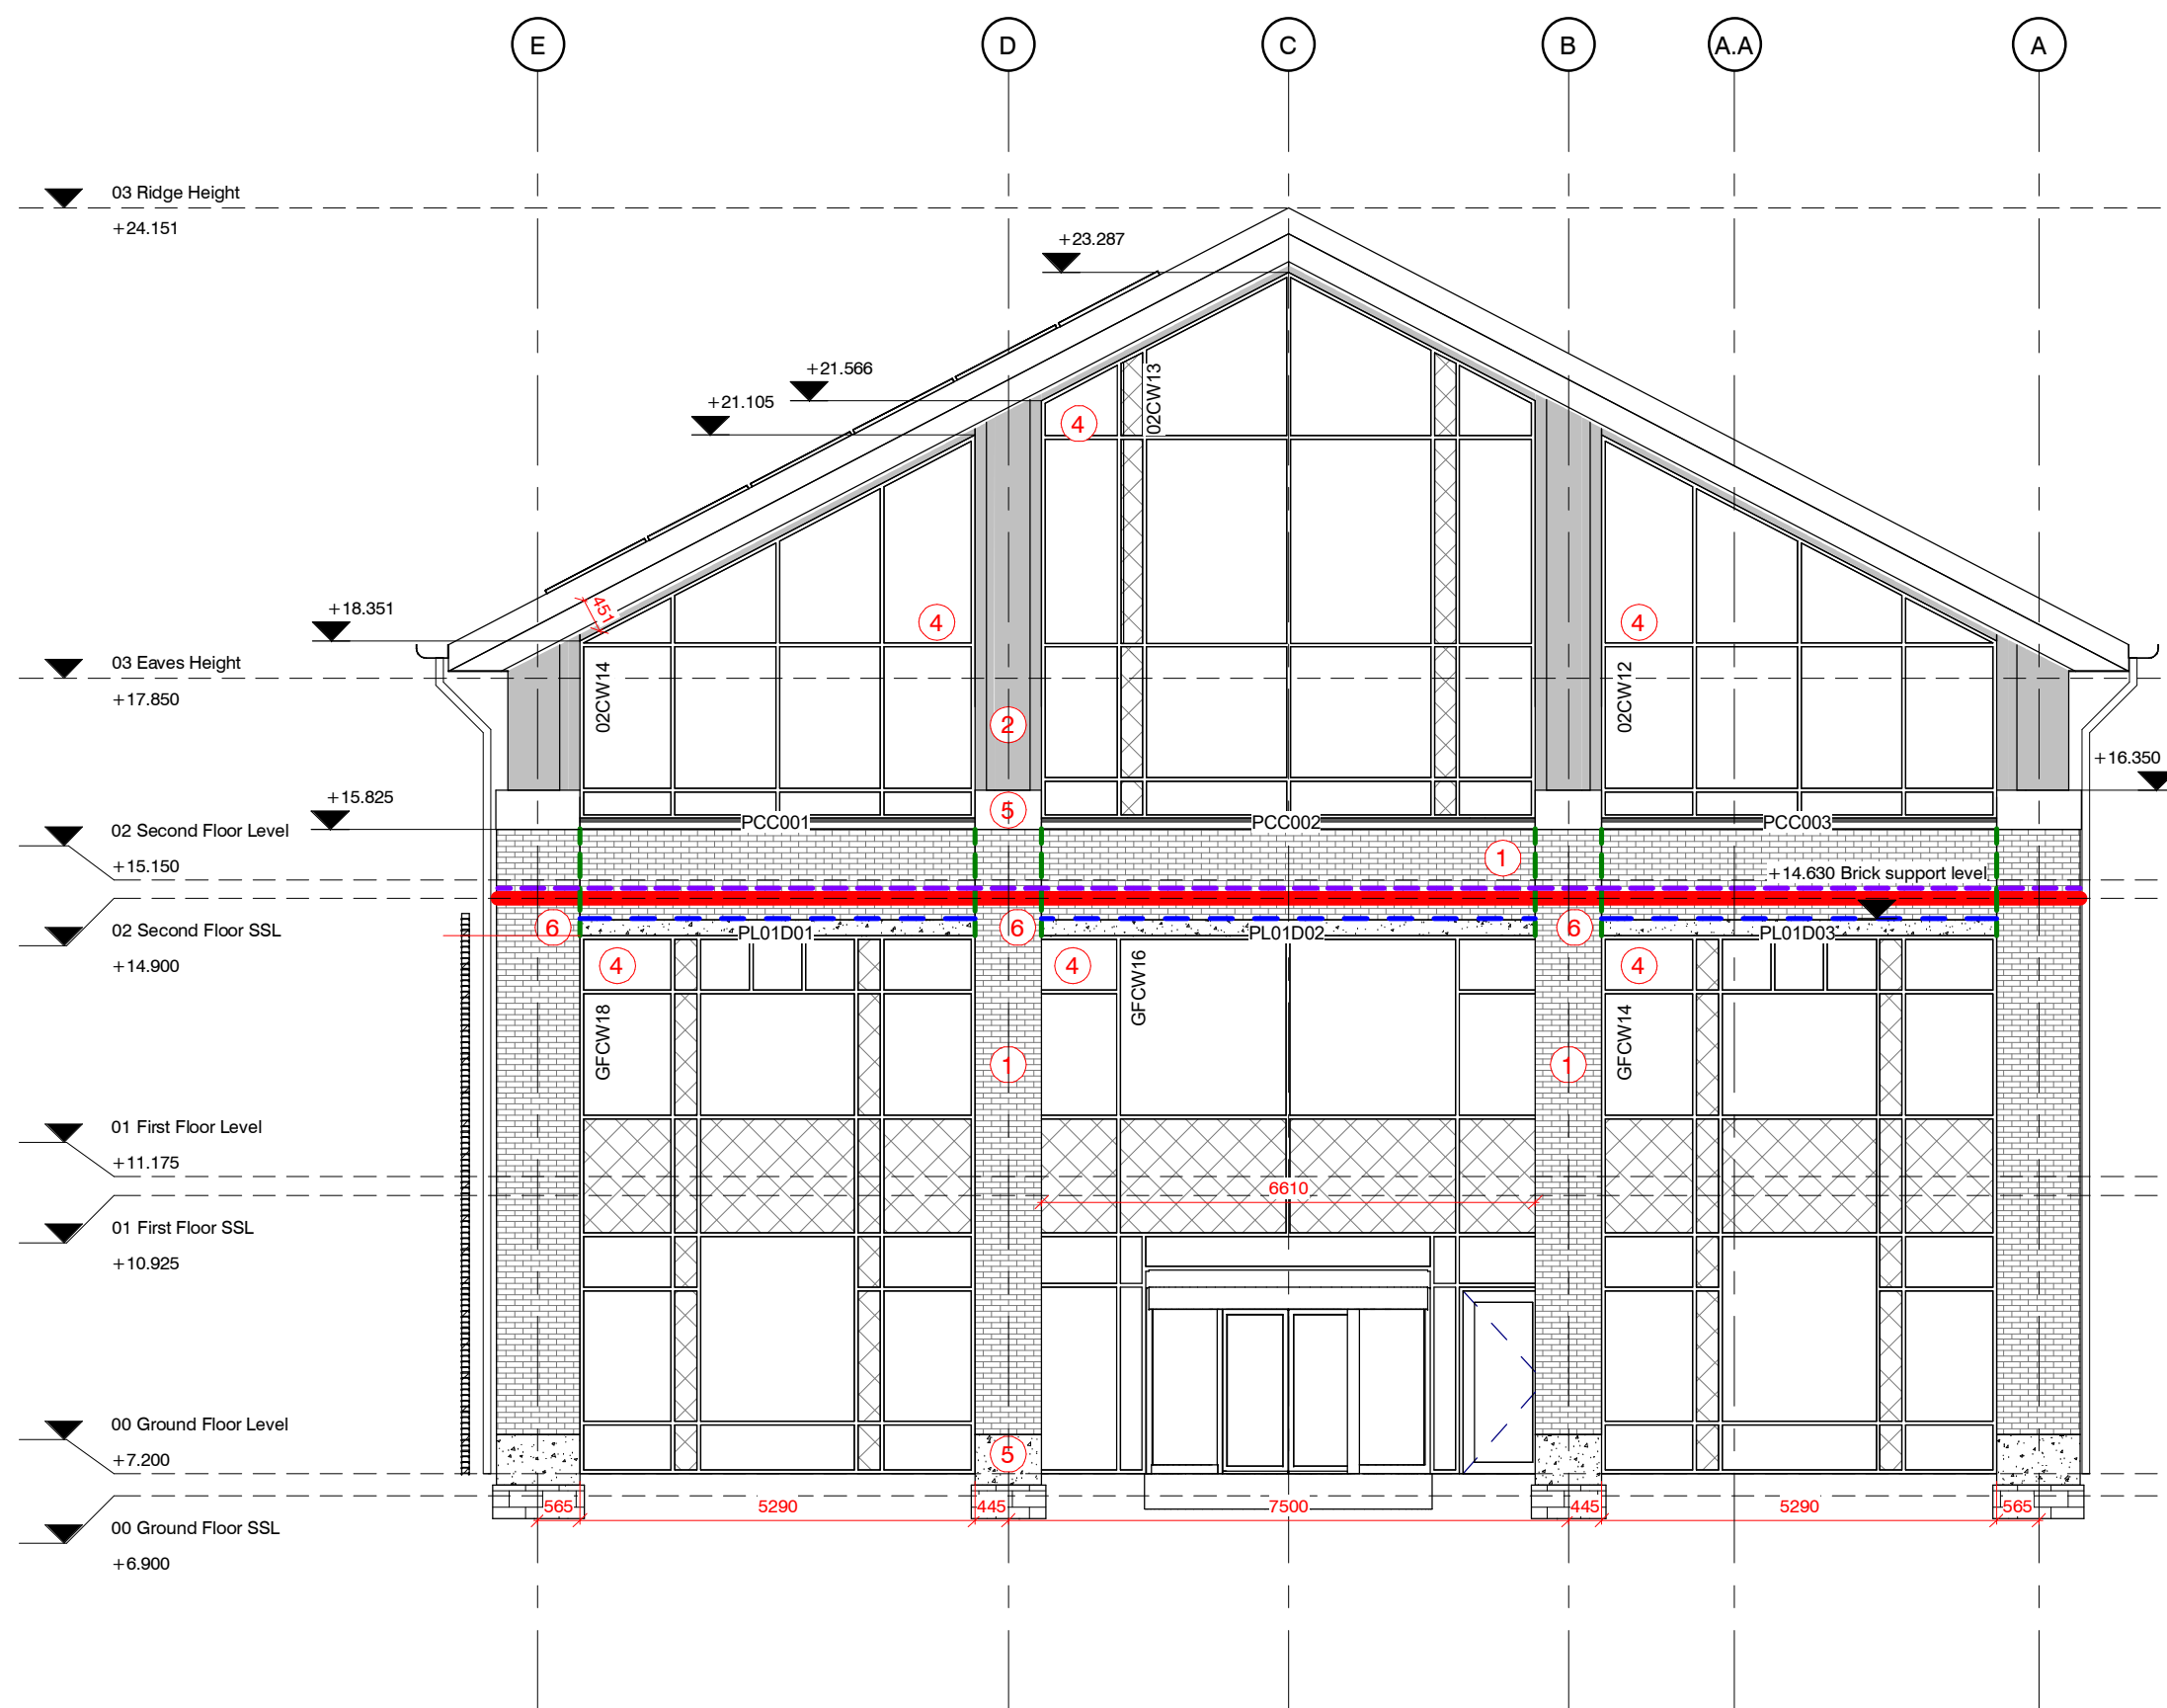


1 External Elevation 6
1 : 100

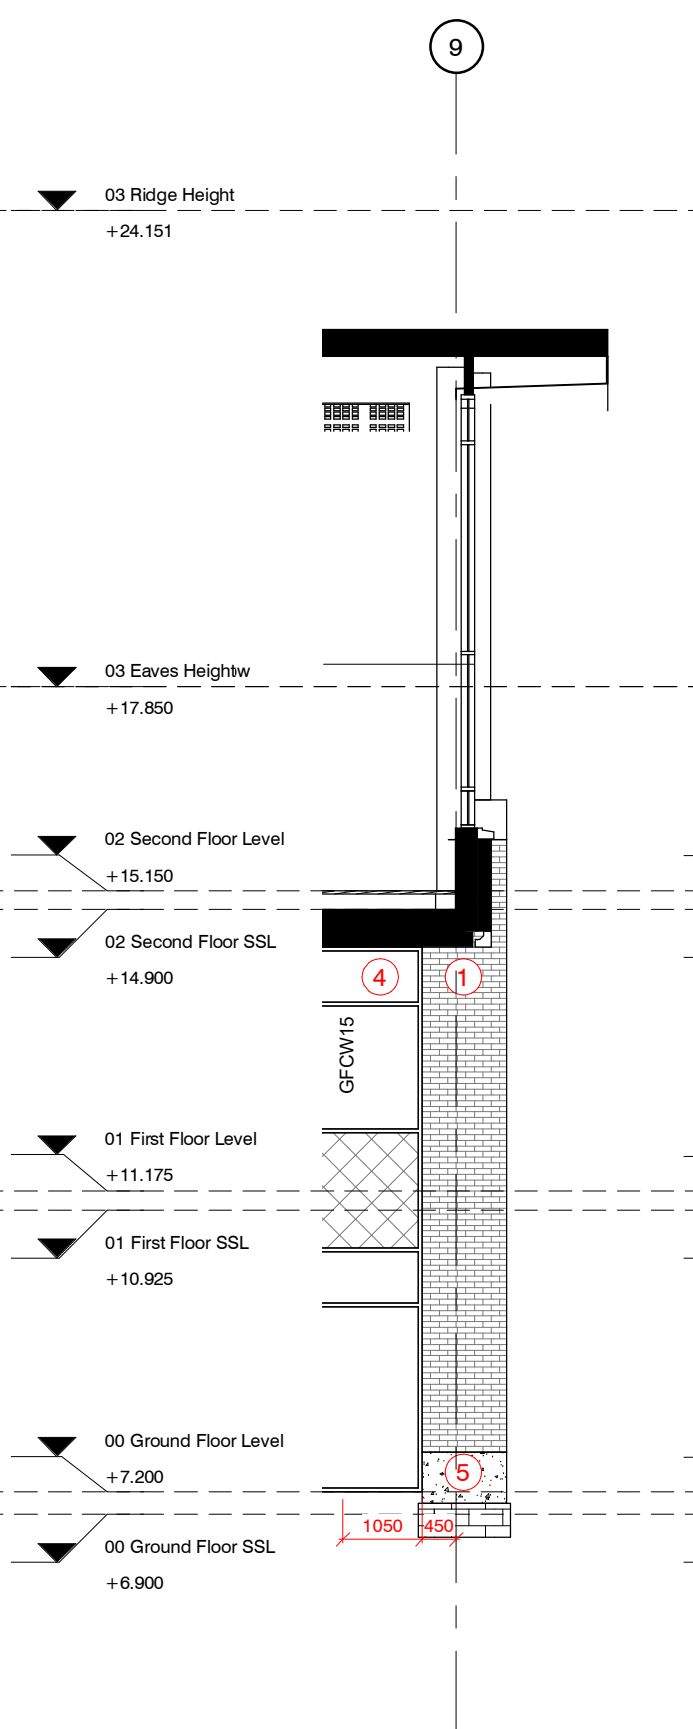

2 External Elevation 7
1 : 100

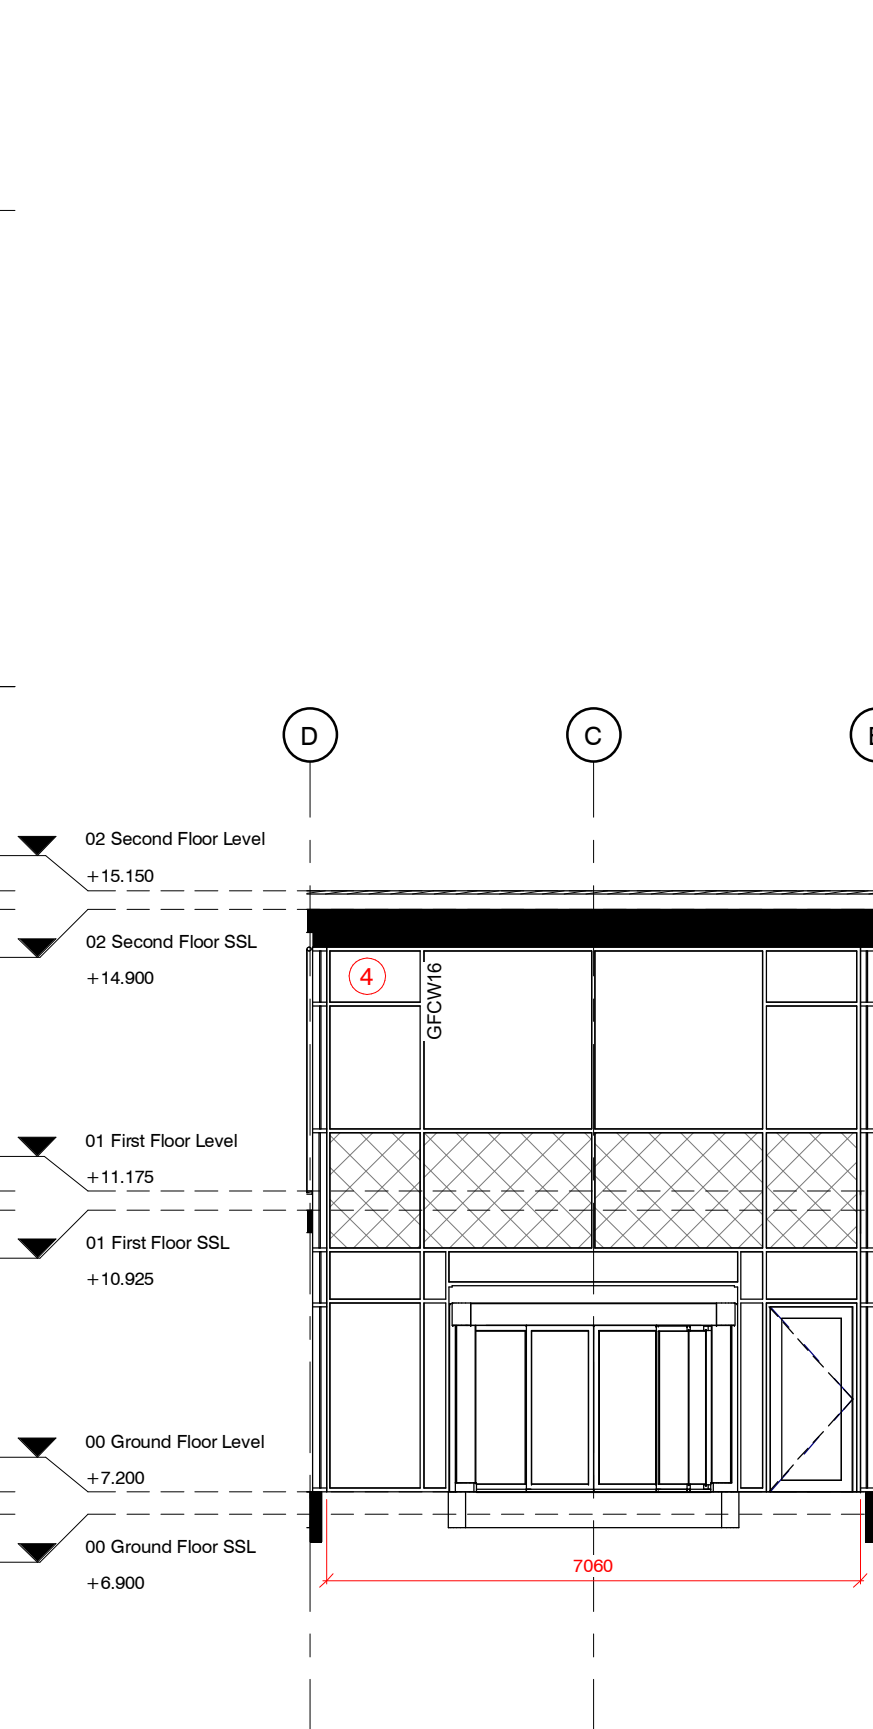

3 External Elevation 8
1 : 100

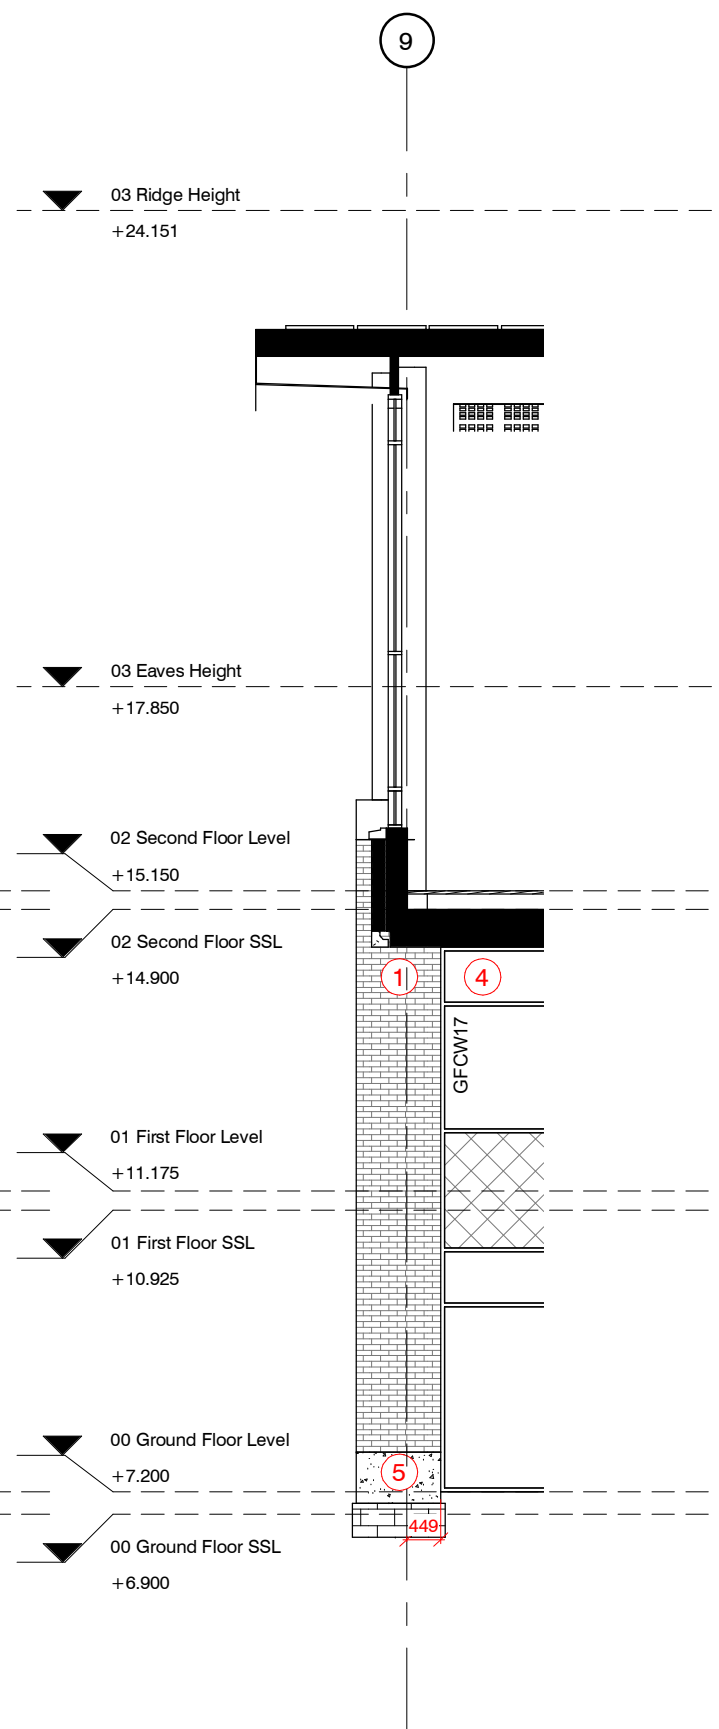

4 External Elevation 9
1 : 100

- 1 Facing brickwork - lbstock Chester Red Blend - F10/110C
 - 2 Aluminium rainscreen cladding for library - Ash & Lacy Ashtech Lingrid, Dark Grey PPC, colour RAL 7016 - H92/120A
 - 3 Aluminium window - Kawneer AA541, dark grey PPC, colour RAL 7016 - L10/330
 - 4 Vertical aluminium curtain walling - Kawneer AA100, dark grey PPC, colour RAL 7016 - H11/110
 - 5 Concrete plinth/coping to brick piers
 - 6 Precast concrete lintel - Portland stone acid washed, self colour
 - 7 PPC shading louvres - L10/670A
 - 8 Metal standing seam roof - H31/120A
 - 9 PPC metal ventilation louvres
 - 10 PV solar panels
 - 11 PPC aluminium rooflight - H11/110C
 - 12 Feature wall-mounted lighting
 - 13 Supply / extract louvre
- Glass look alike panel - with ceramic backing and bonded EPS insulation, colour of ceramic backing to be agreed - H11/110A
- ┆ Vertical cavity barrier
- ┆ Horizontal cavity barrier behind brickwork.
- ┆ Rendered blockwork, composite cladding, curtain walling or aluminium rainscreen cladding with cavity tray above and weepholes at 450mm centres (brickwork only)
- ┆ Movement joint in brickwork
- ┆ Structural movement joint
- ┆ Lintel required
- ┆ Bed-joint reinforcement - F30/270A
- ┆ Brickwork structural support



5 External Elevation 10
1 : 100

FINAL CONSTRUCTION DRAWING
CONFORMING TO INFORMATION
PROVIDED TO THE ARCHITECT BY
THE CONTRACTOR

A	C119	15/08/18	FINAL CONSTRUCTION
A5	C31	26/07/17	Window type amended to hide ceiling void
A5	C29	28/06/17	PCC cill references and cavity barriers added
A5	C23	16/05/17	Slot windows changed to 460mm structural opening width
A5	C15	31/03/17	Brickwork support coordinated with Ancon information. Specification references added
A5	C14	30/03/17	Lintel references added to legend
S1	P31	24/10/16	Stage 5 Issue. Drawing number amended to new format.
S1	P10	26.08.16	Stage 4 Issue
S1	P9	17/08/16	Updated to current elevations
S2	P5	13/05/16	Building Regulation Application Issue
S0	P4.7	28/04/16	Technical elevation first issue

STATUS	REV	DATE	DESCRIPTION	REVISD BY
CLIENT				MGL
University of Wales Trinity Saint David				
CHECKED BY				AMW
ORIGINATOR NO				70266_02


CONSULTANT
STRIDE TREGLOWN
www.stridetregrown.com © Stride Tregrown Limited 2016

PROJECT
UWTS Library
University of Wales Trinity Saint David
Swansea
SA1

DRAWING TITLE
Technical Elevations Sheet 2

SUITABILITY STATUS A : FINAL CONSTRUCTION	SCALE As indicated @ A1
--	----------------------------

PROJECT ORIGINATOR ZONE LEVEL TYPE ROLE CLASSIFICATION NUMBER UWTS-STL-04-ZZ-DR-A-ZZZZ-21D02	REVISION C119
---	------------------

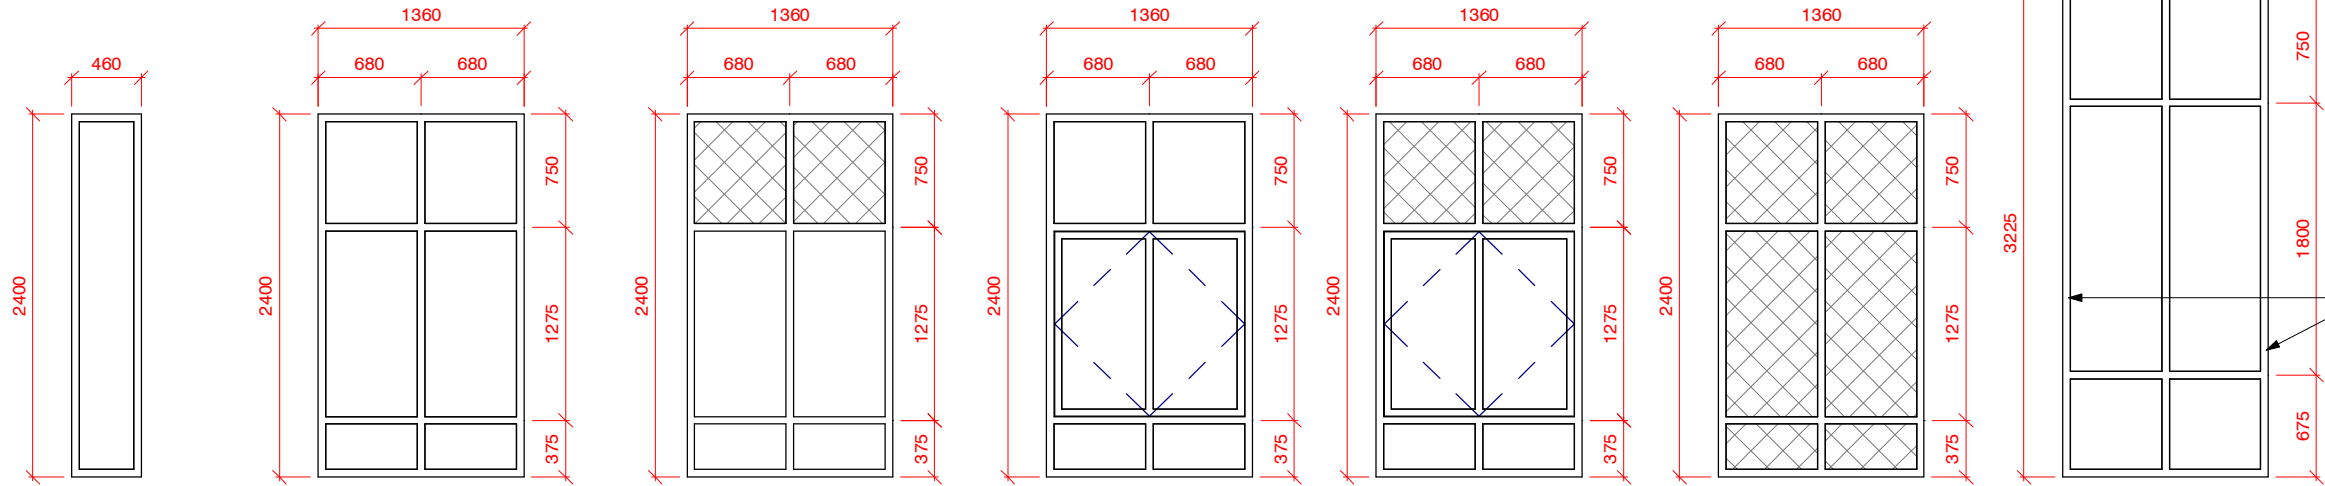

W Type 1 W Type 2 W Type 2a W Type 3 W Type 3a W Type 4 W Type 5

Responsibility is not accepted for errors made by others in scaling from this drawing.
All construction information should be taken from figured dimensions only.




 Glass look alike panel

Opening lights to be confirmed by TB&A, subject to natural ventilation requirements.

To be read in conjunction with technical elevations and setting out floor plans.

Wider pressing to be installed on one side only on GFW01 and GFW02.
Refer to technical elevation drawing 21D01 for location

FINAL CONSTRUCTION DRAWING
CONFORMING TO INFORMATION
PROVIDED TO THE ARCHITECT BY
THE CONTRACTOR

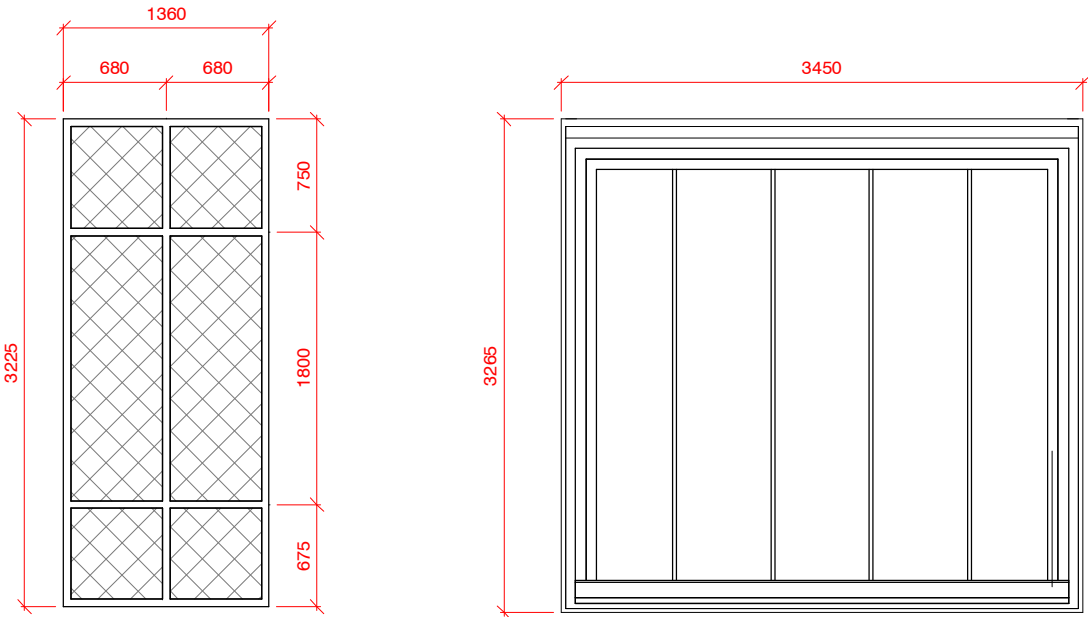

W Type 6 W Type 7

Window Schedule			
Mark		Type Mark	
01W01		W Type 1	
01W02		W Type 2	
01W03		W Type 2	
01W04		W Type 2	
01W05		W Type 3	
01W06		W Type 3a	
01W07		W Type 2a	
01W08		W Type 2a	
01W09		W Type 2a	
01W10		W Type 2a	
01W11		W Type 3	
01W12		W Type 3	
01W13		W Type 2	
01W14		W Type 1	
01W15		W Type 1	
01W16		W Type 2	
01W17		W Type 2	
01W18		W Type 2a	
01W19		W Type 2	
01W20		W Type 2	
01W21		W Type 2	

Window Schedule			
Mark		Type Mark	
01W22		W Type 2	
01W23		W Type 2	
01W24		W Type 4	
01W25		W Type 2	
01W26		W Type 2	
01W27		W Type 2	
01W28		W Type 1	
03CW01		W Type 7	
03CW02		W Type 7	
03CW03		W Type 7	
03CW04		W Type 7	
GFW01		W Type 5	
GFW02		W Type 5	
GFW03		W Type 5	
GFW04		W Type 6	
GFW05		W Type 5	
GFW06		W Type 5	
GFW07		W Type 6	
GFW08		W Type 6	
GFW09		W Type 5	
GFW10		W Type 5	

A	C119	15/08/18	FINAL CONSTRUCTION
A5	C31	26/07/17	Additional window types added
A5	C24	26/05/17	Additional annotation added to drawing
A5	C23	16/05/17	Slot windows changed to 460mm structural opening width
S1	P32	25/10/16	Stage 5 Issue. Drawing number amended to new format.
S1	P10	26.08.16	Stage 4 Issue
S2	P5	13/05/16	Building Regulation Application Issue
S0	P4.9	09/05/16	First Issue

STATUS	REV	DATE	DESCRIPTION	REVISED BY
CLIENT				MGL
University of Wales Trinity Saint David				
				CHECKED BY
				Maríé Nevin
				ORIGINATOR NO
				70266_02

CONSULTANT	
STRIDE TREGLOWN	
www.stridetreglown.com	
PROJECT	
UWTSD Library	
University of Wales Trinity Saint David	
Swansea	
SA1	
DRAWING TITLE	
Window Elevations	

SUITABILITY STATUS	SCALE
A : FINAL CONSTRUCTION	As indicated @ A3

PROJECT ORIGINATOR ZONE LEVEL TYPE ROLE CLASSIFICATION NUMBER	REVISION
UWTSD-STL-04-ZZ-DR-A-ZZZZ-62D01	C119