

Project Name: ACBA4018 - Assignment 1

UPRN Code: 4005

Originator Code: UWTSD


Role Code: Designer

Drawn By: Mikey Scourfield


Checked By: Gavin Taylor

Date: 05/01/26


Project Status: S0

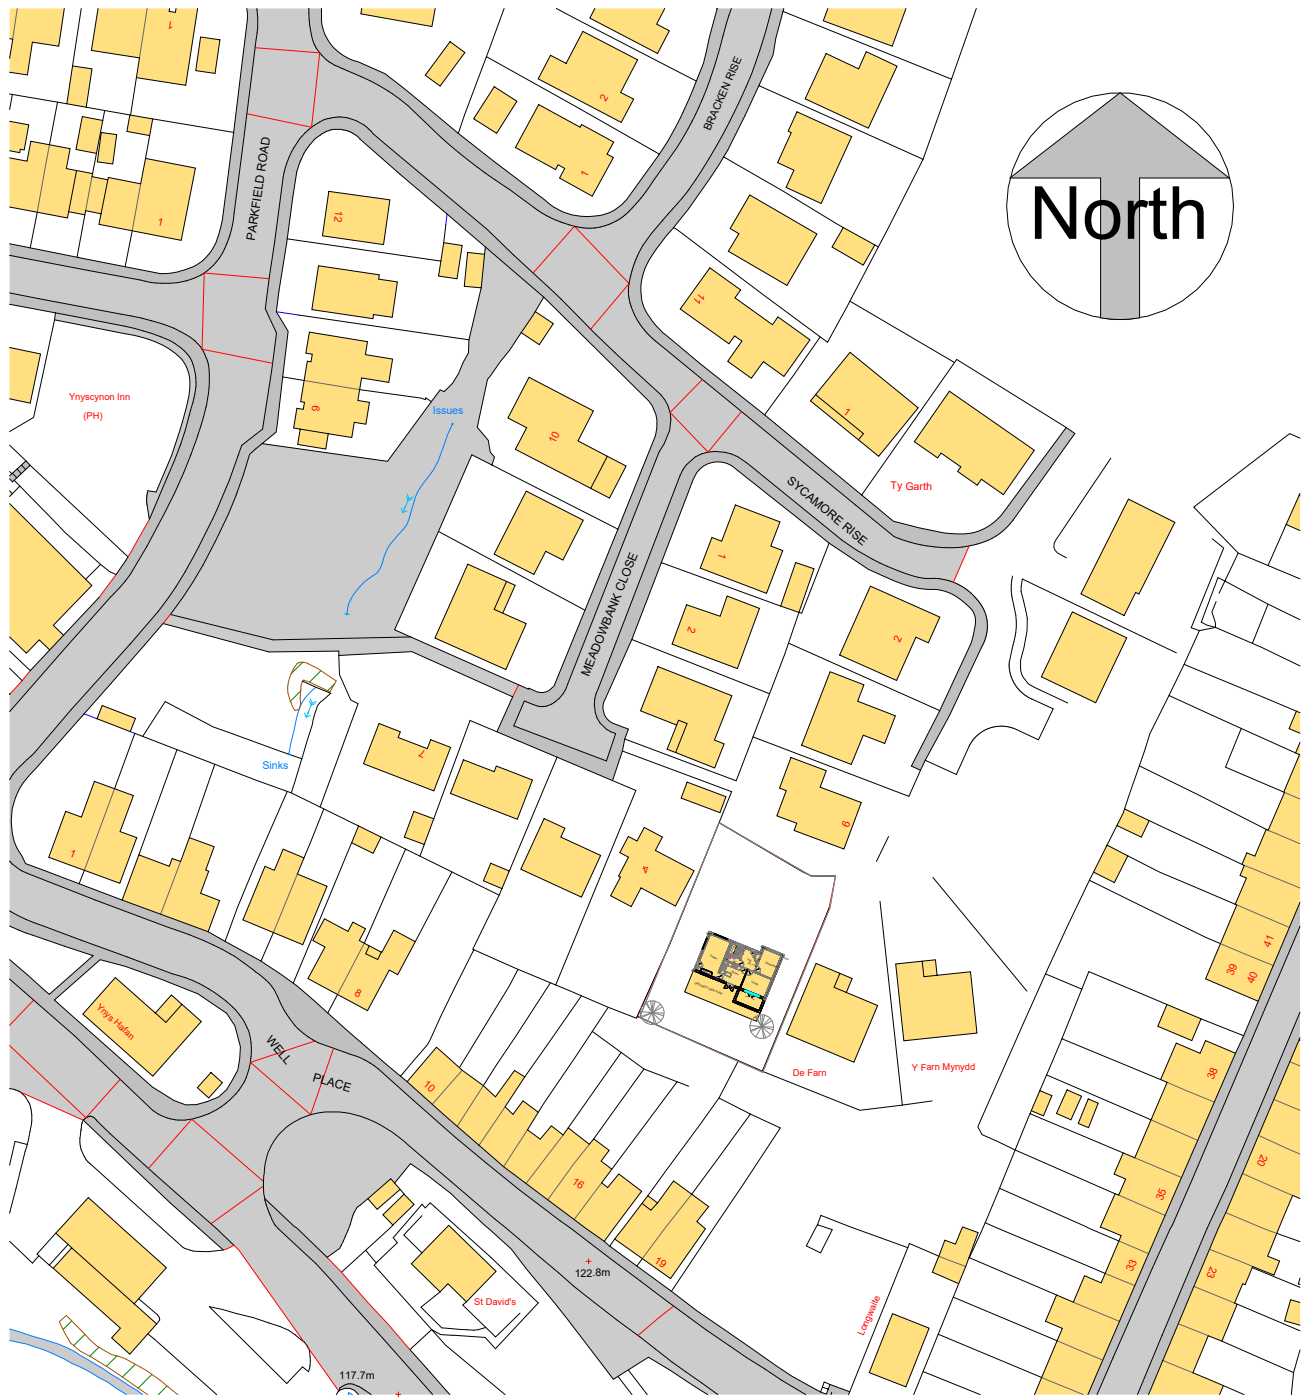

1 Site Location Plan
1 : 1250

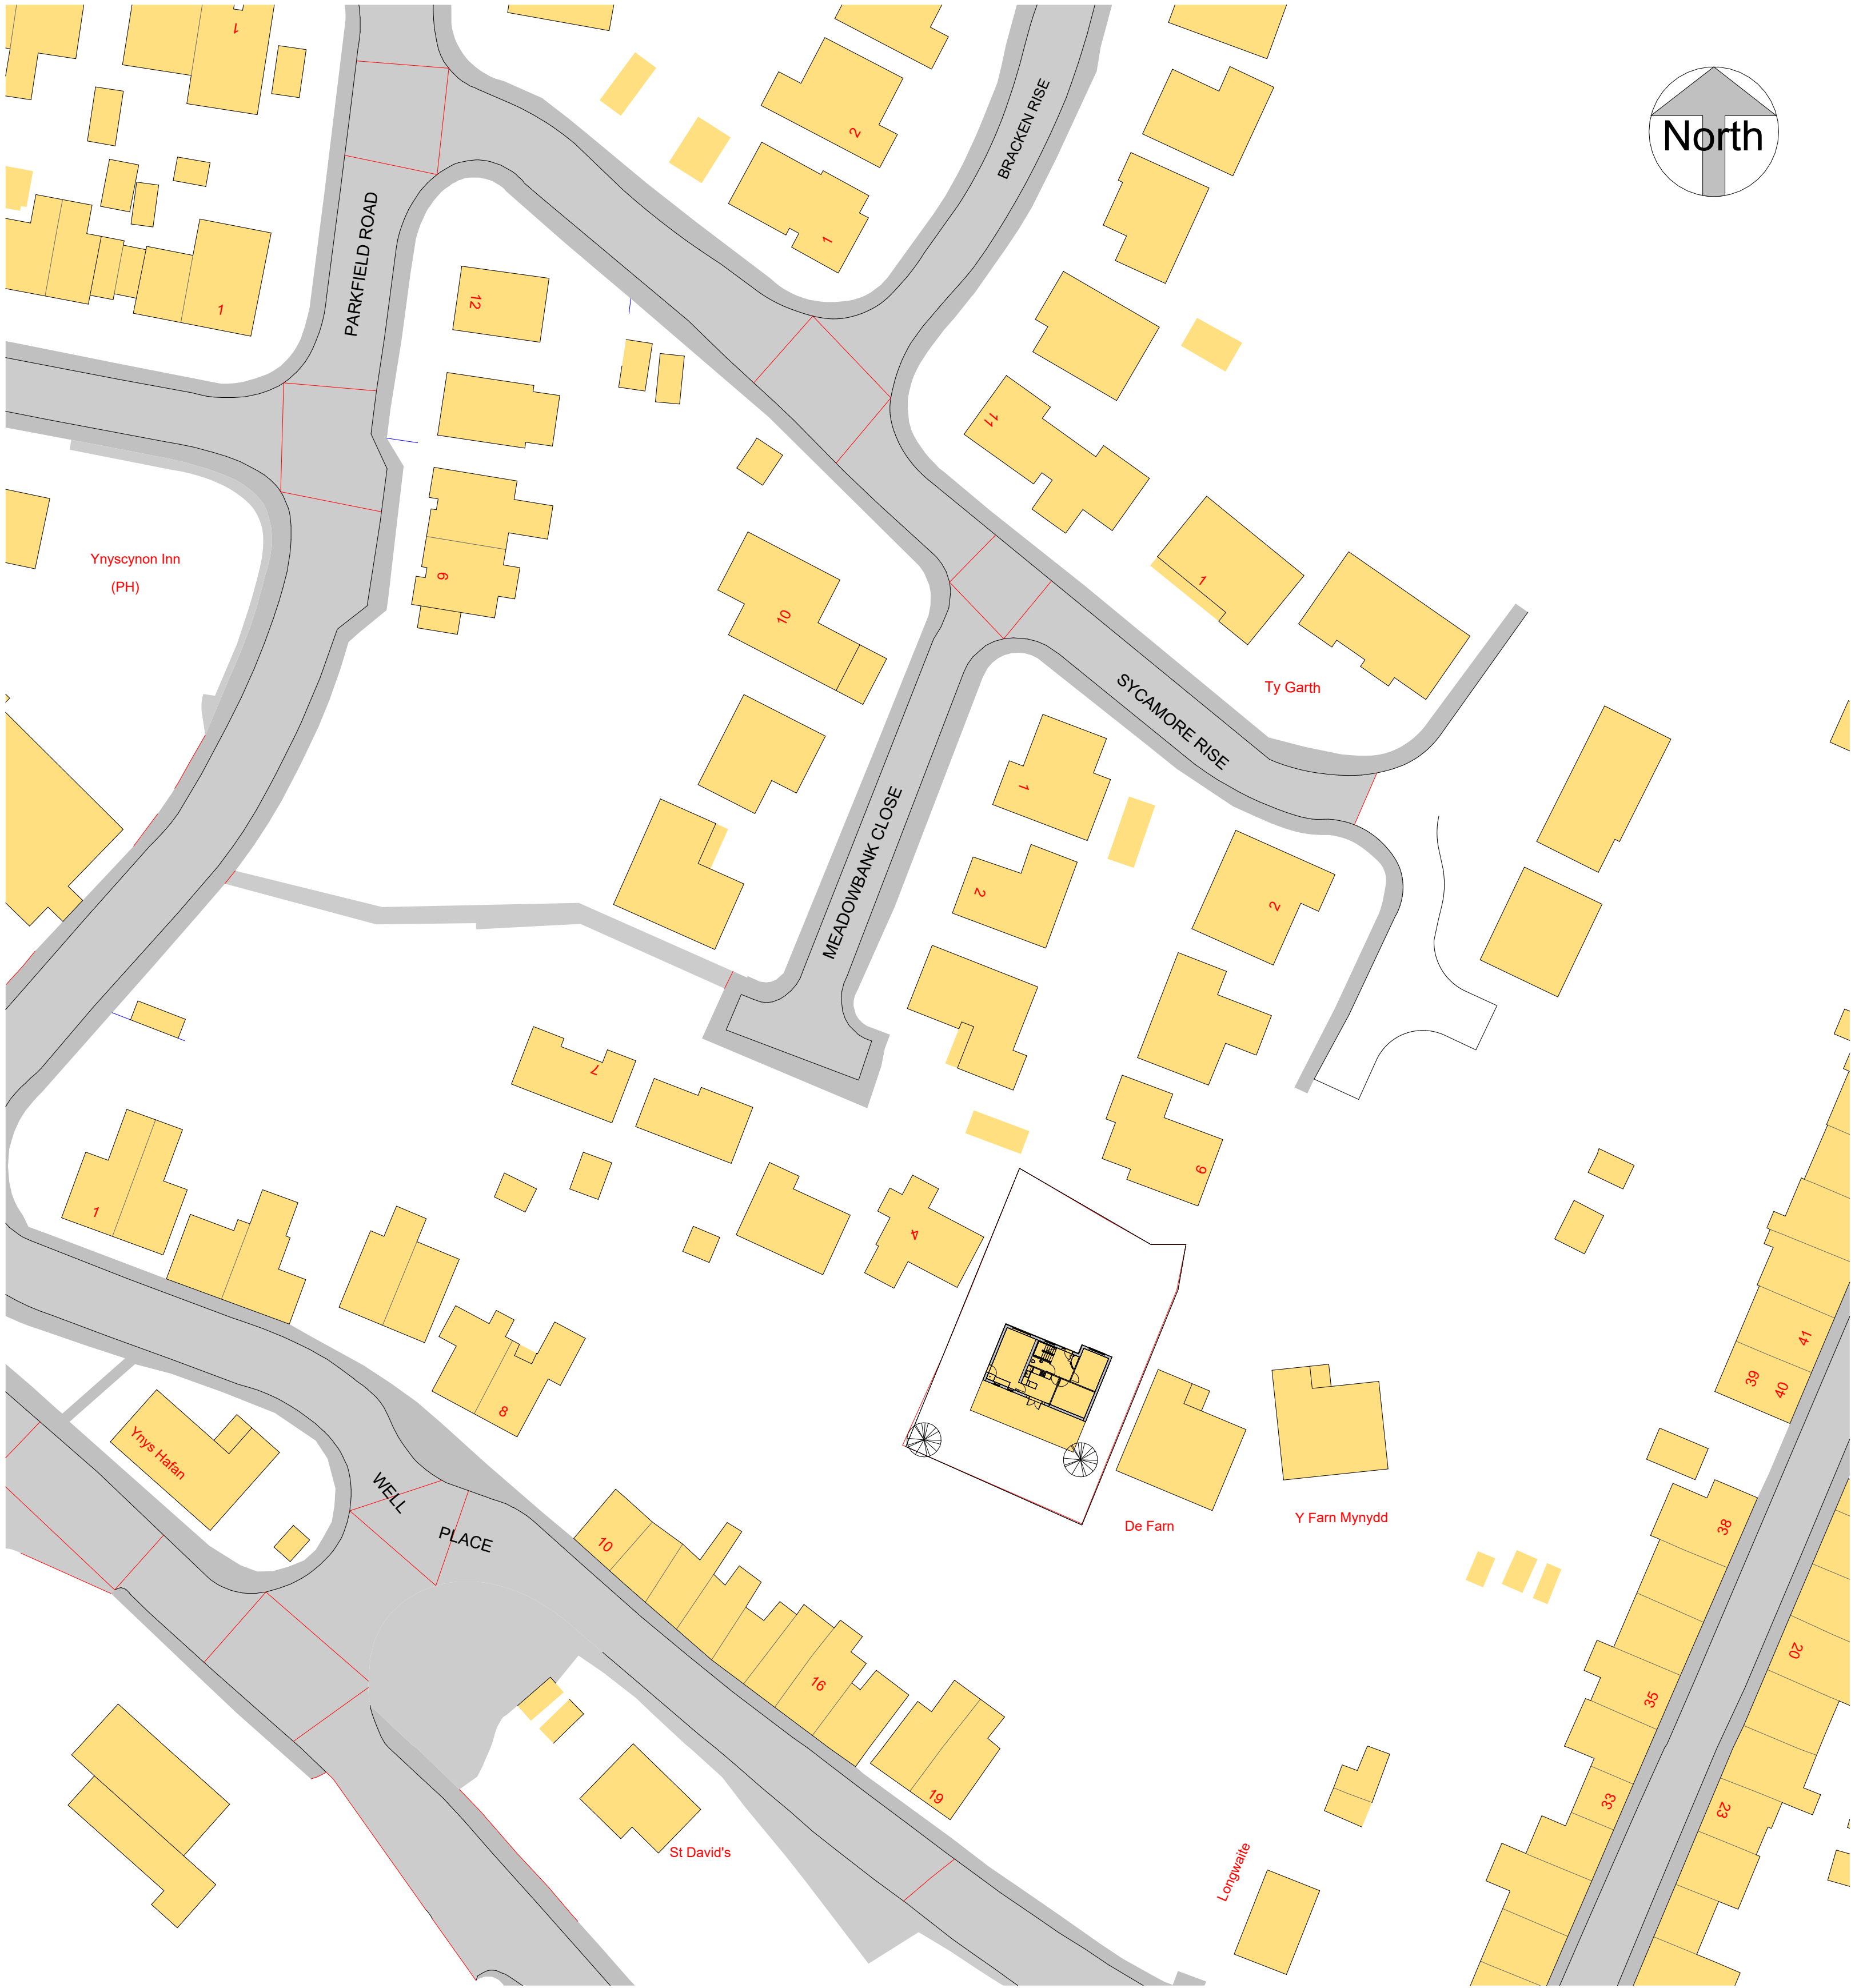


2 Site Plan - Existing
1 : 500

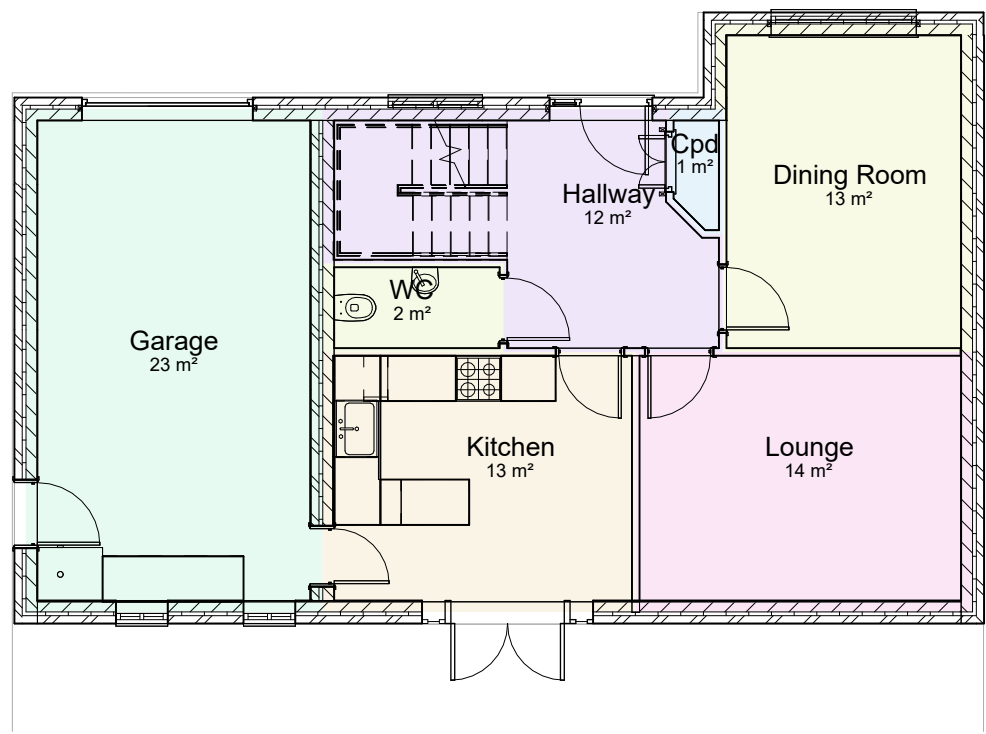

By Room Name Legend

- Cpd
- Dining Room
- Garage
- Hallway
- Kitchen
- Lounge
- WC


1 Ground Floor - Existing
1 : 100

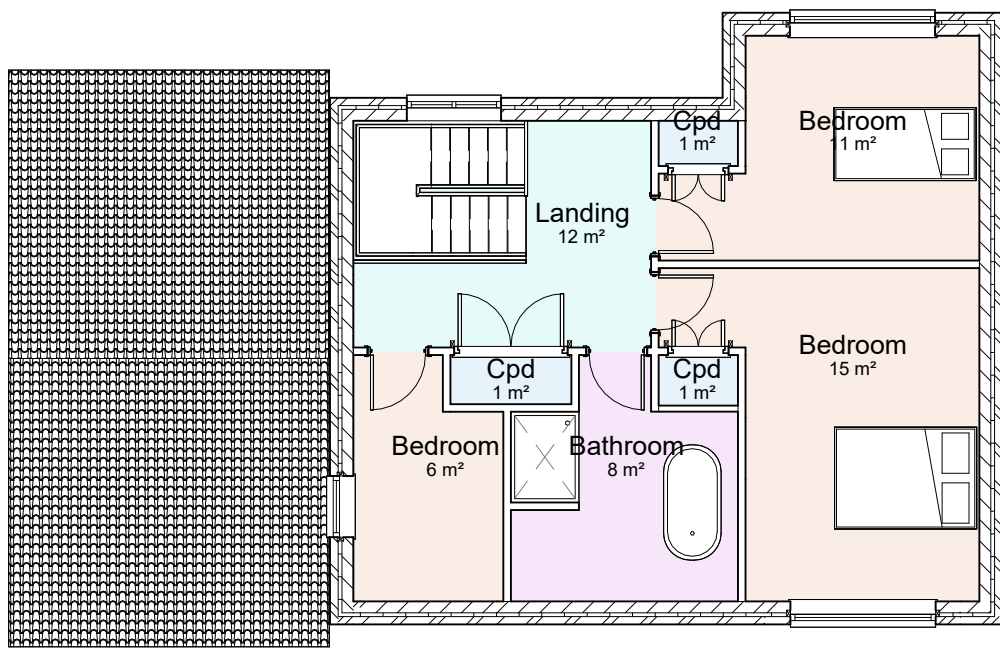

By Room Name Legend

- Bathroom
- Bedroom
- Cpd
- Landing


2 First Floor - Existing
1 : 100

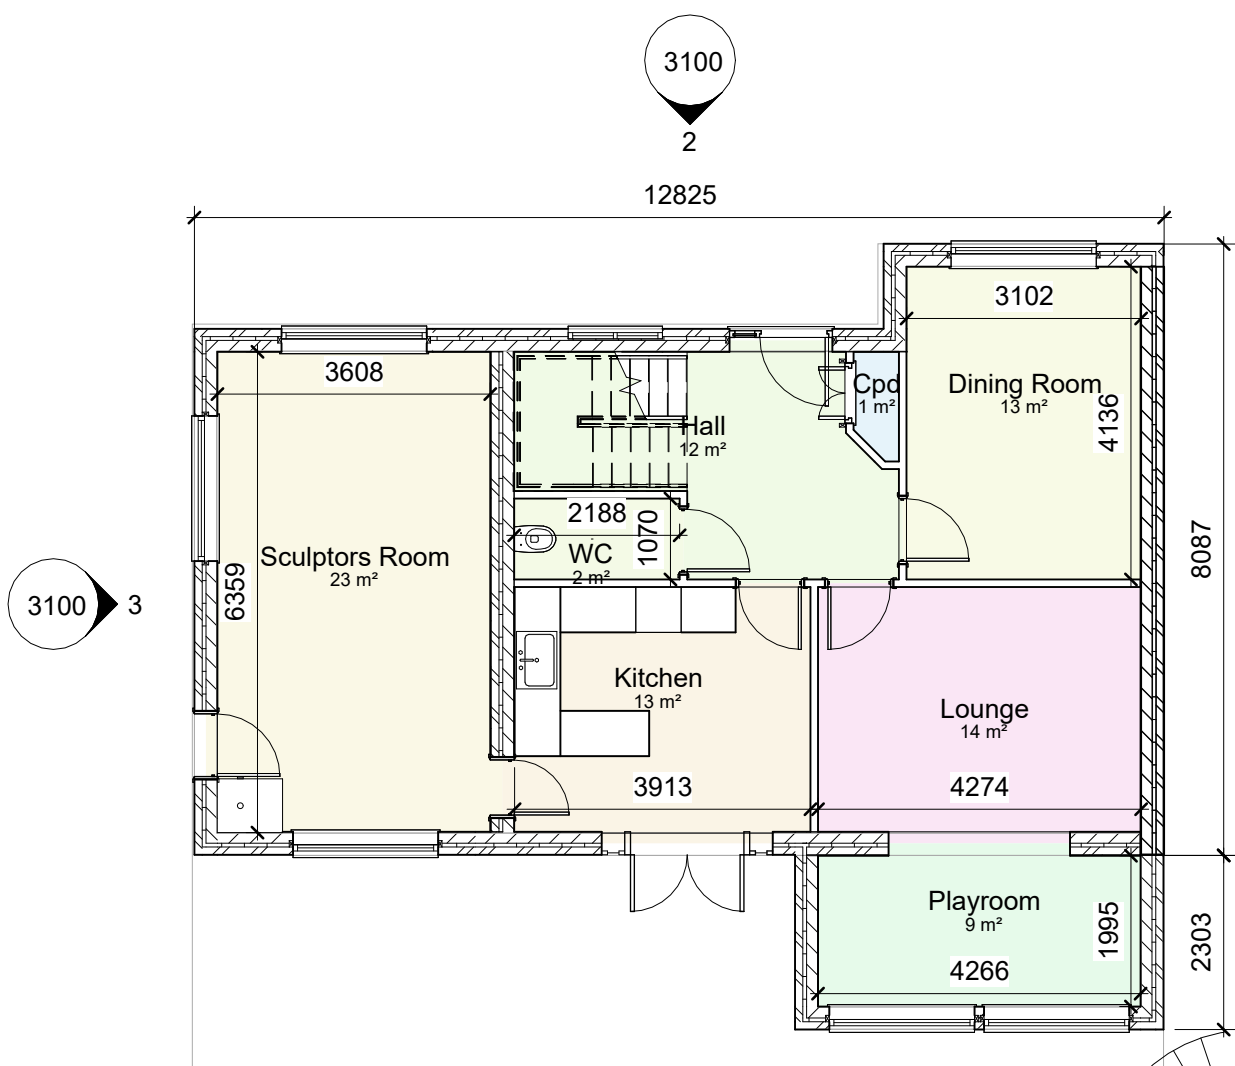

By Room Name Legend

- Cpd
- Dining Room
- Hall
- Kitchen
- Lounge
- Playroom
- Sculptors Room
- WC


3 Ground Floor - Proposed
1 : 100

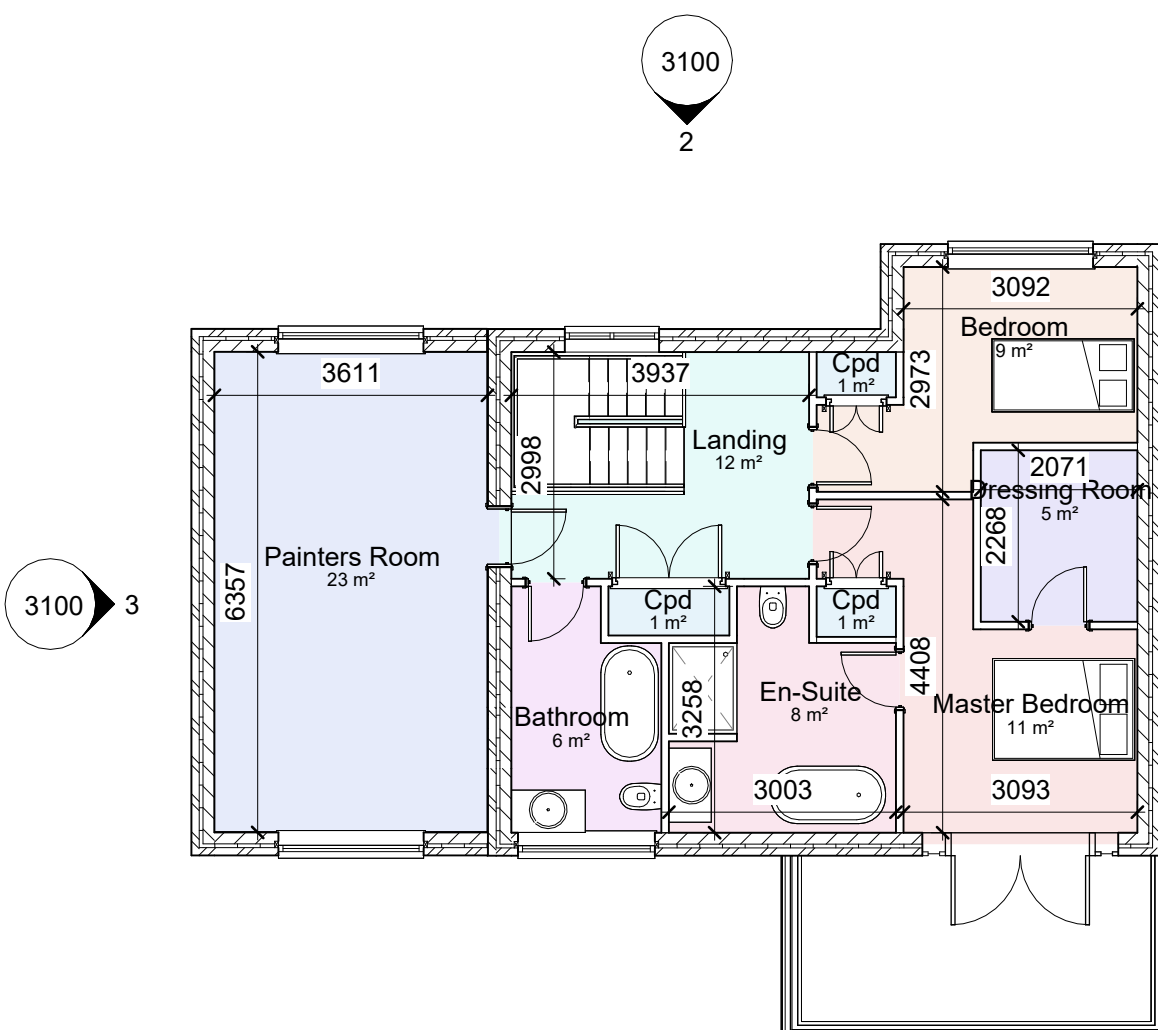


By Room Name Legend

- Bathroom
- Bedroom
- Cpd
- Dressing Room
- En-Suite
- Landing
- Master Bedroom
- Painters Room


4 First Floor - Proposed
1 : 100

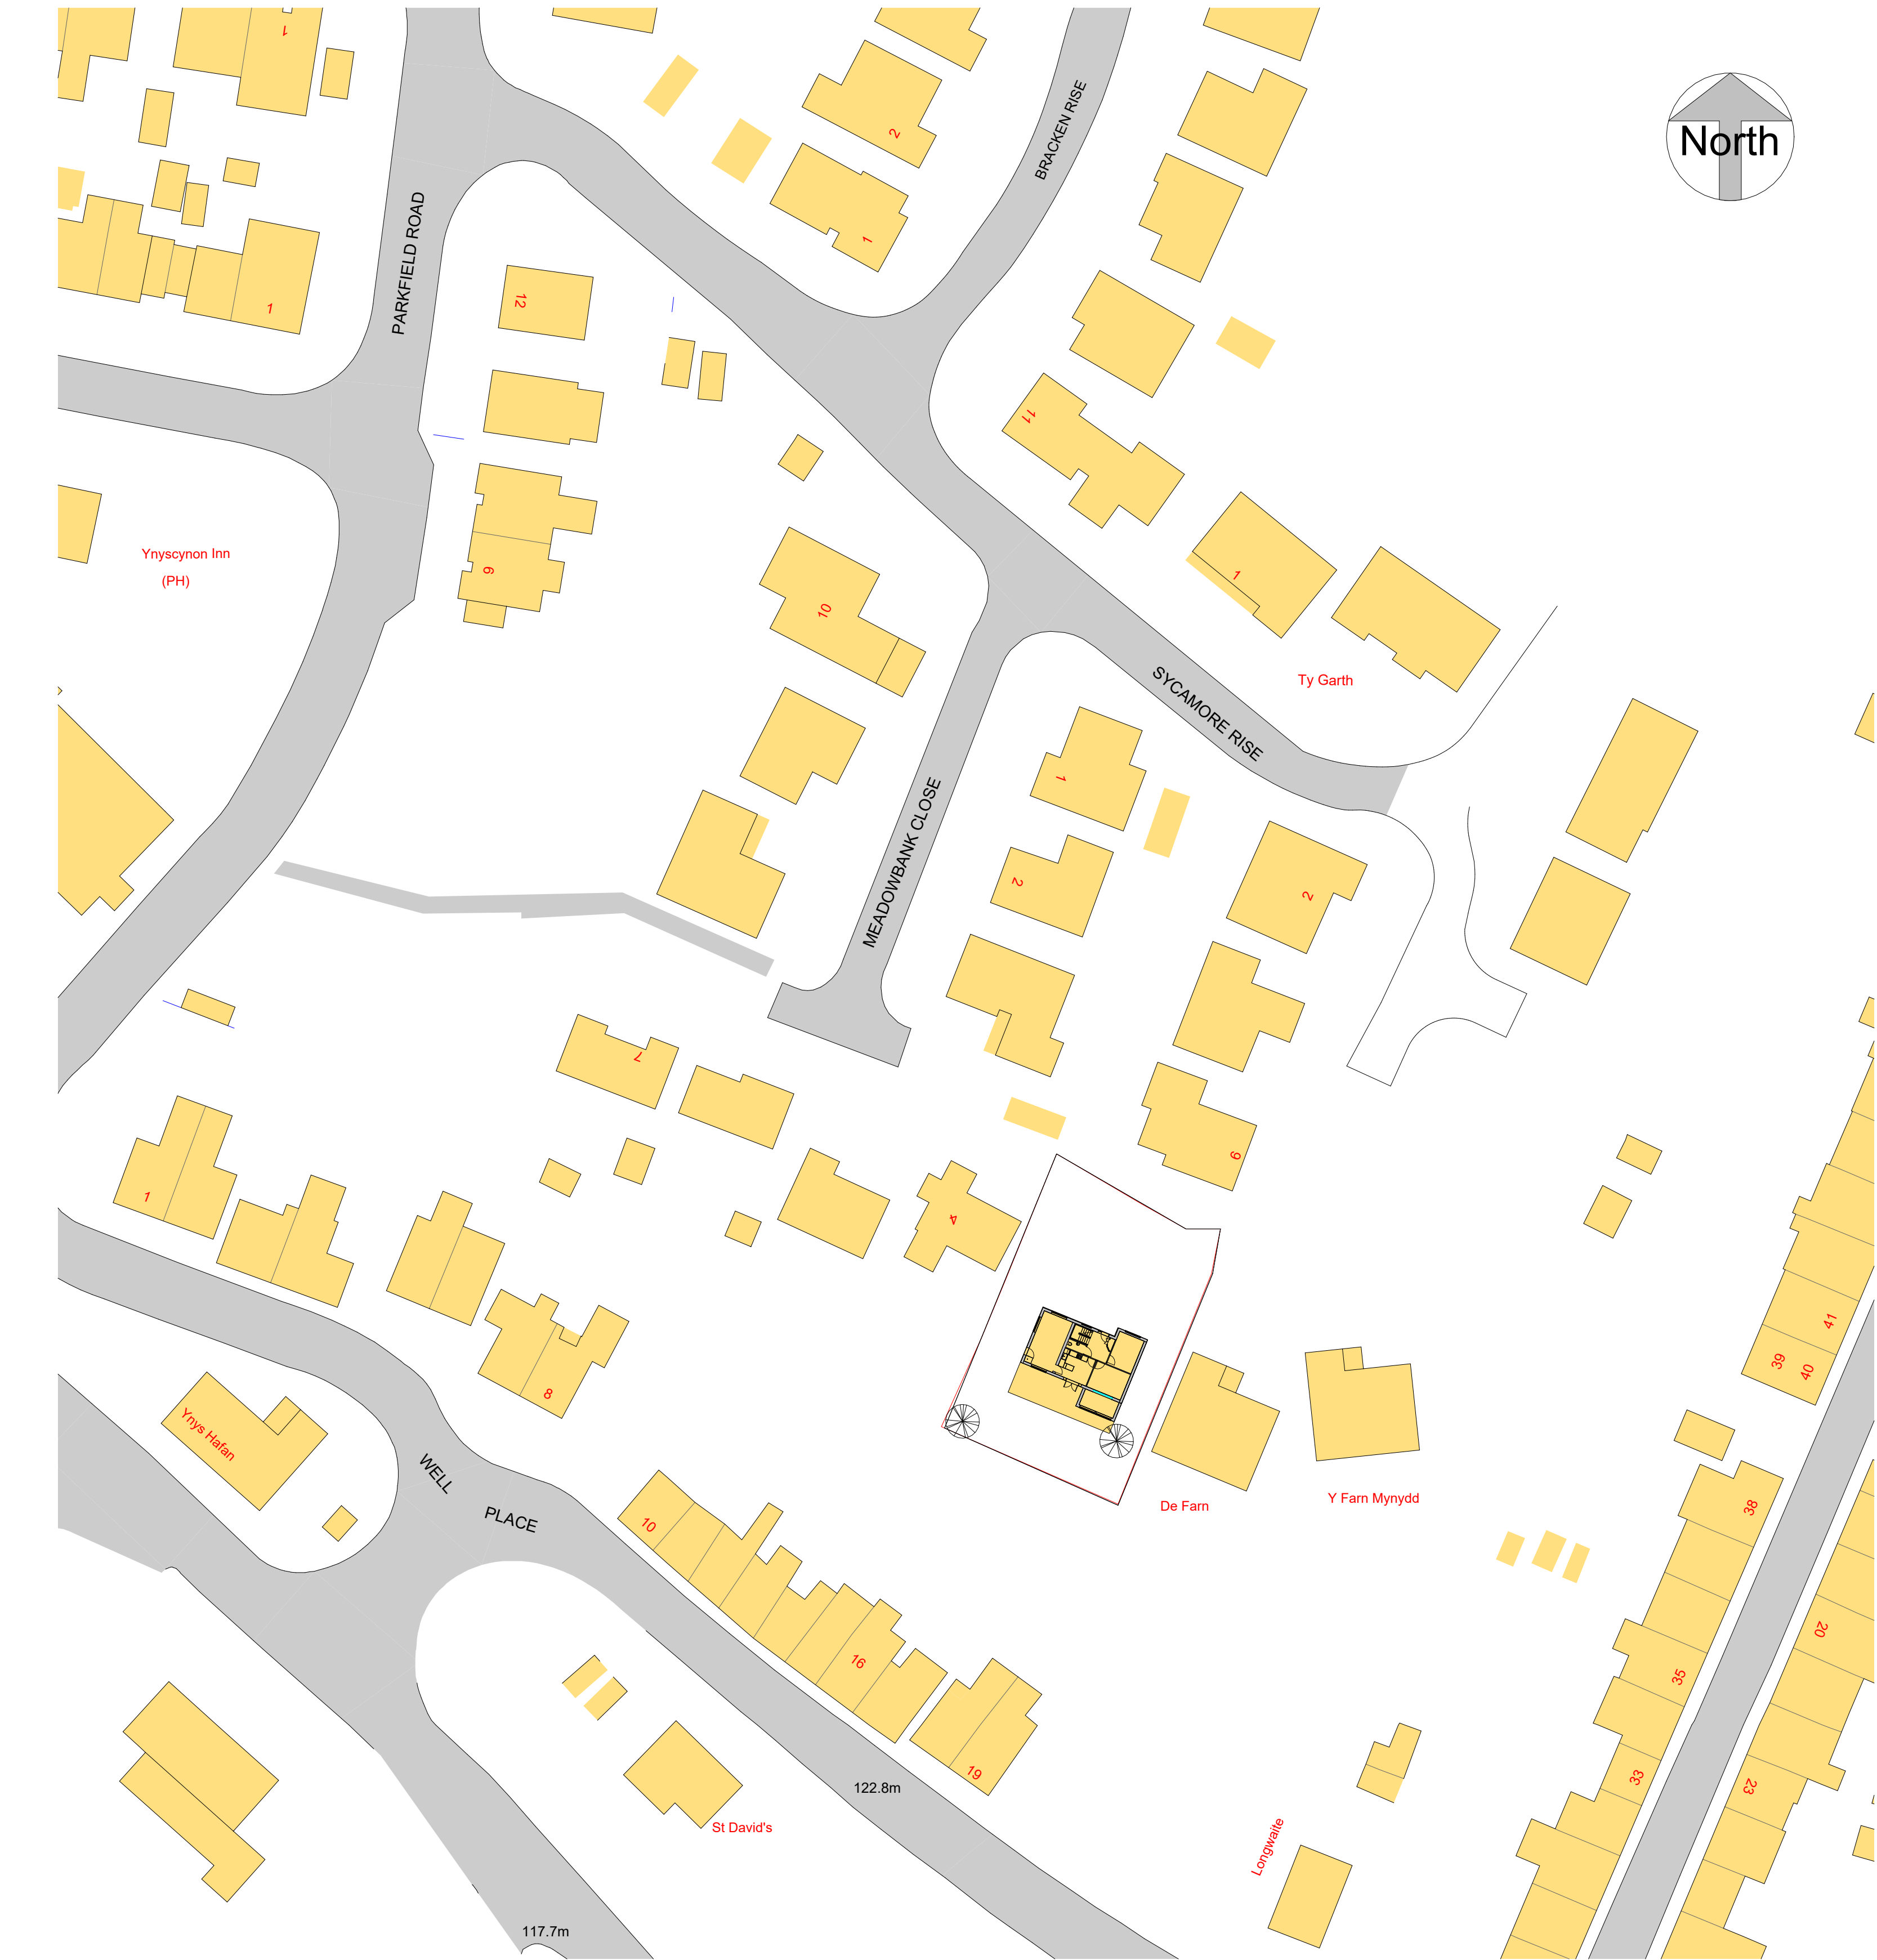


1 Site Plan - Proposed
1 : 500

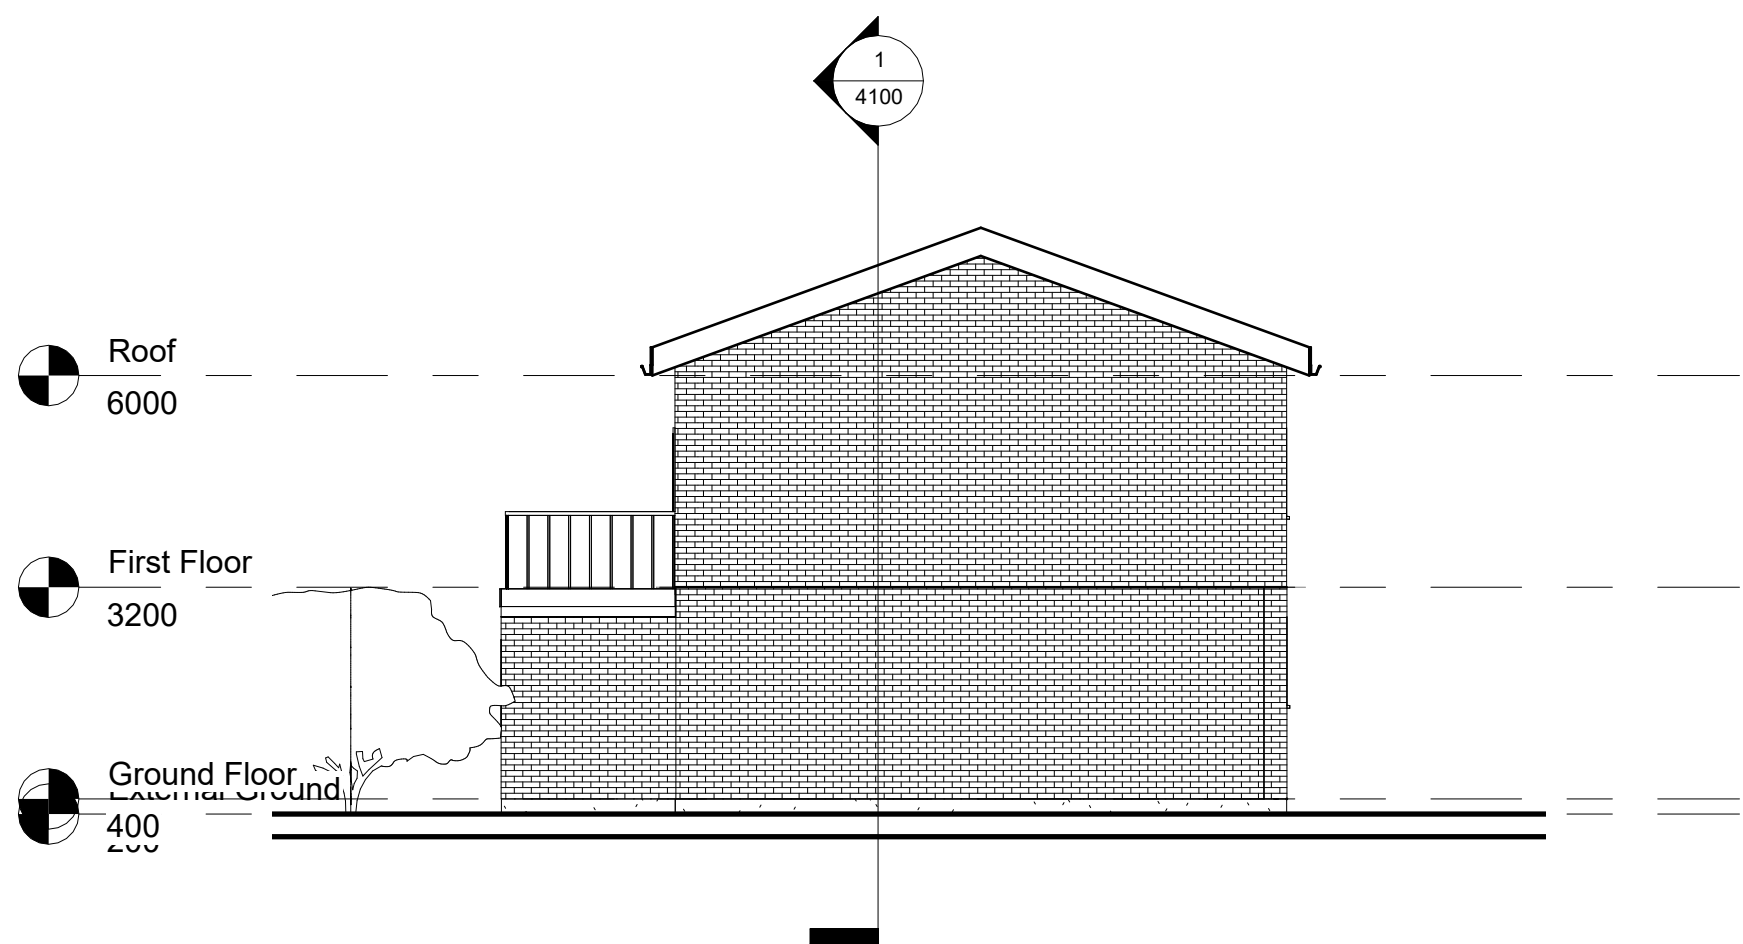


1 Elevation 1 - LHS
1 : 100

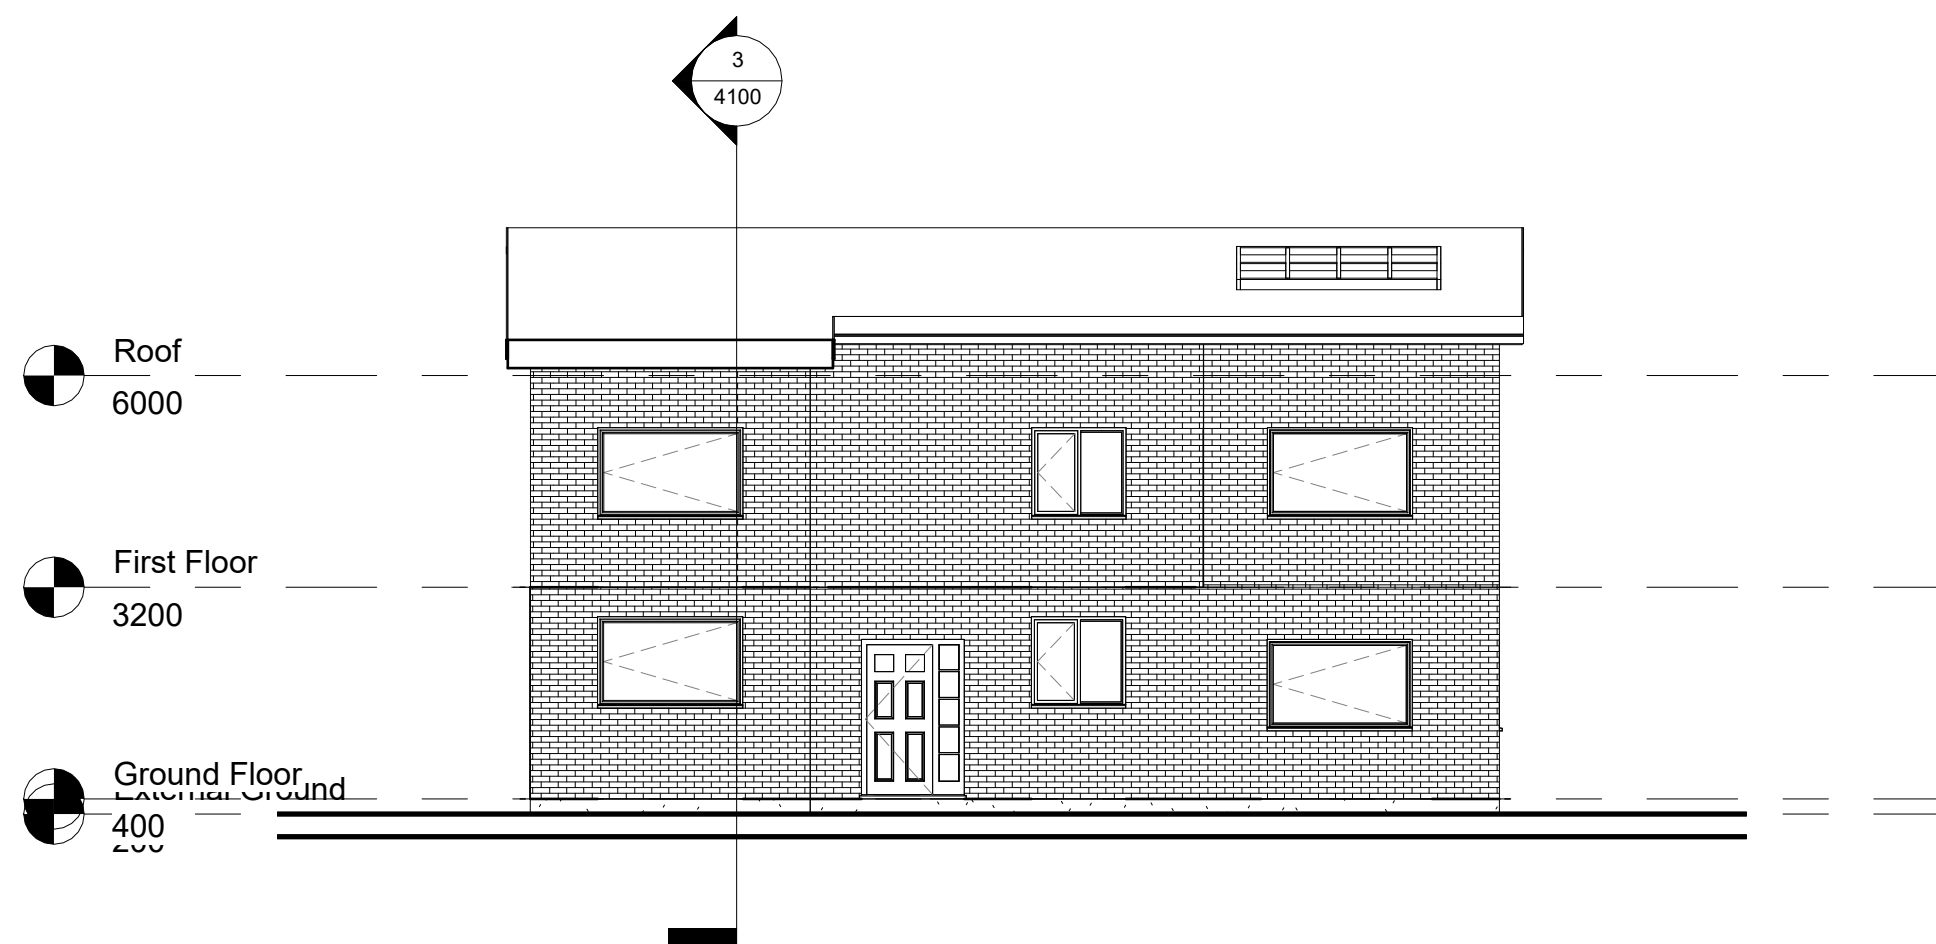


2 Elevation 2 - Front
1 : 100

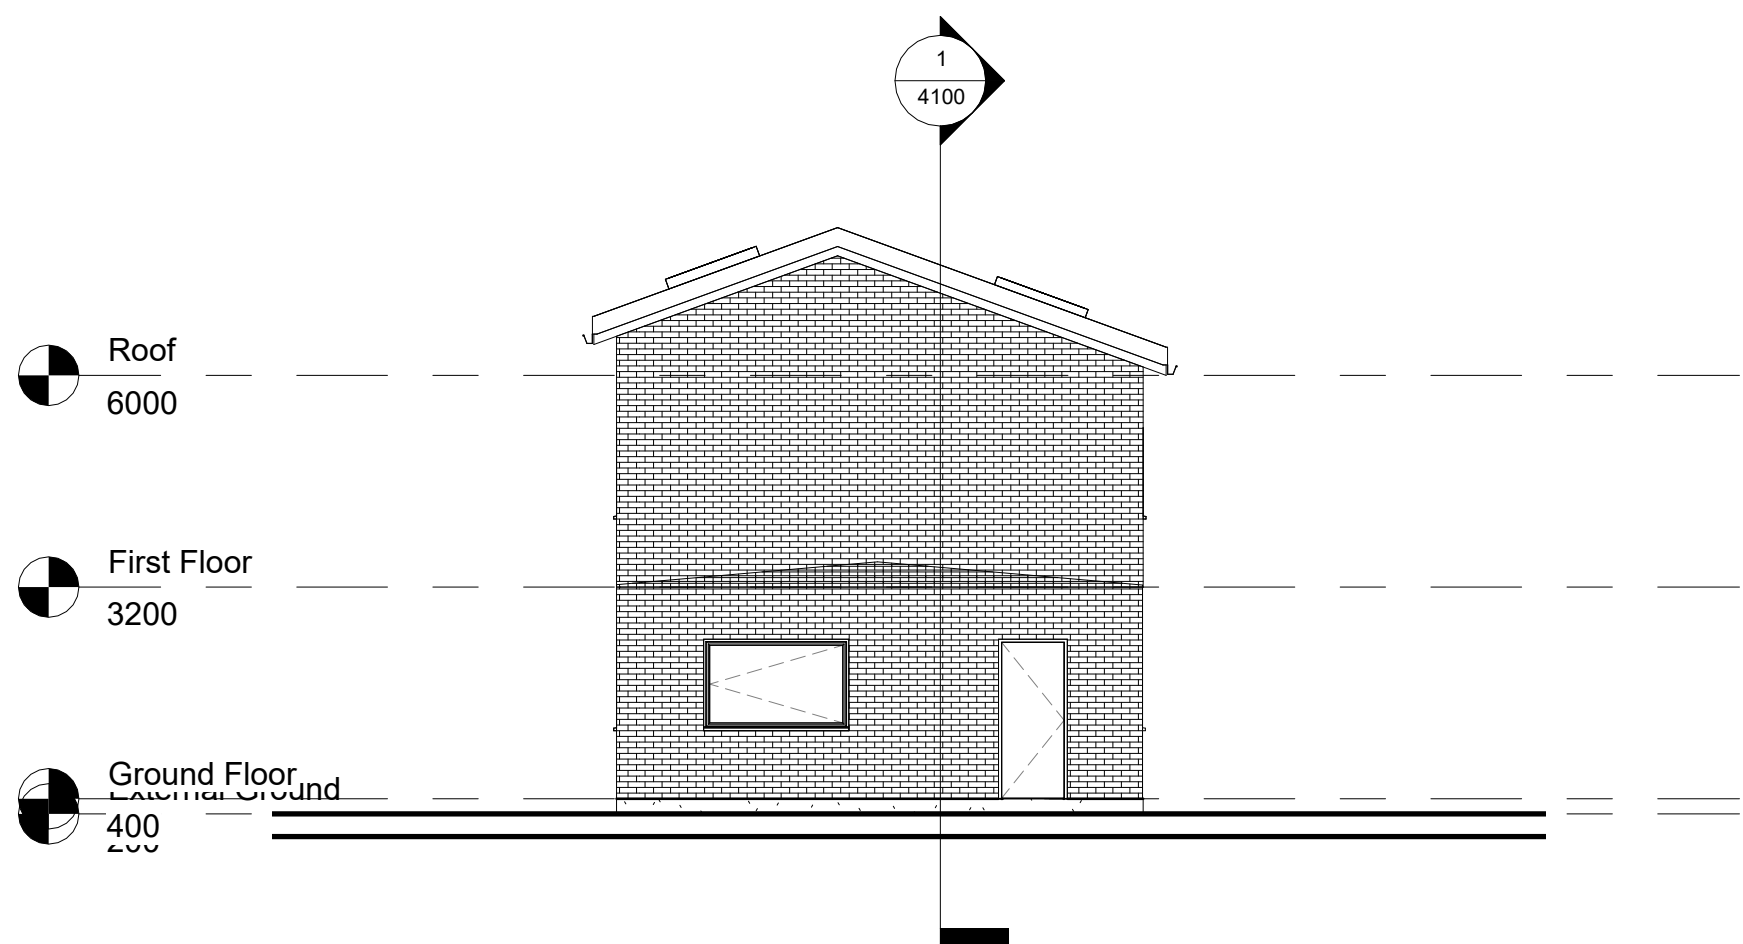


3 Elevation 3 - RHS
1 : 100

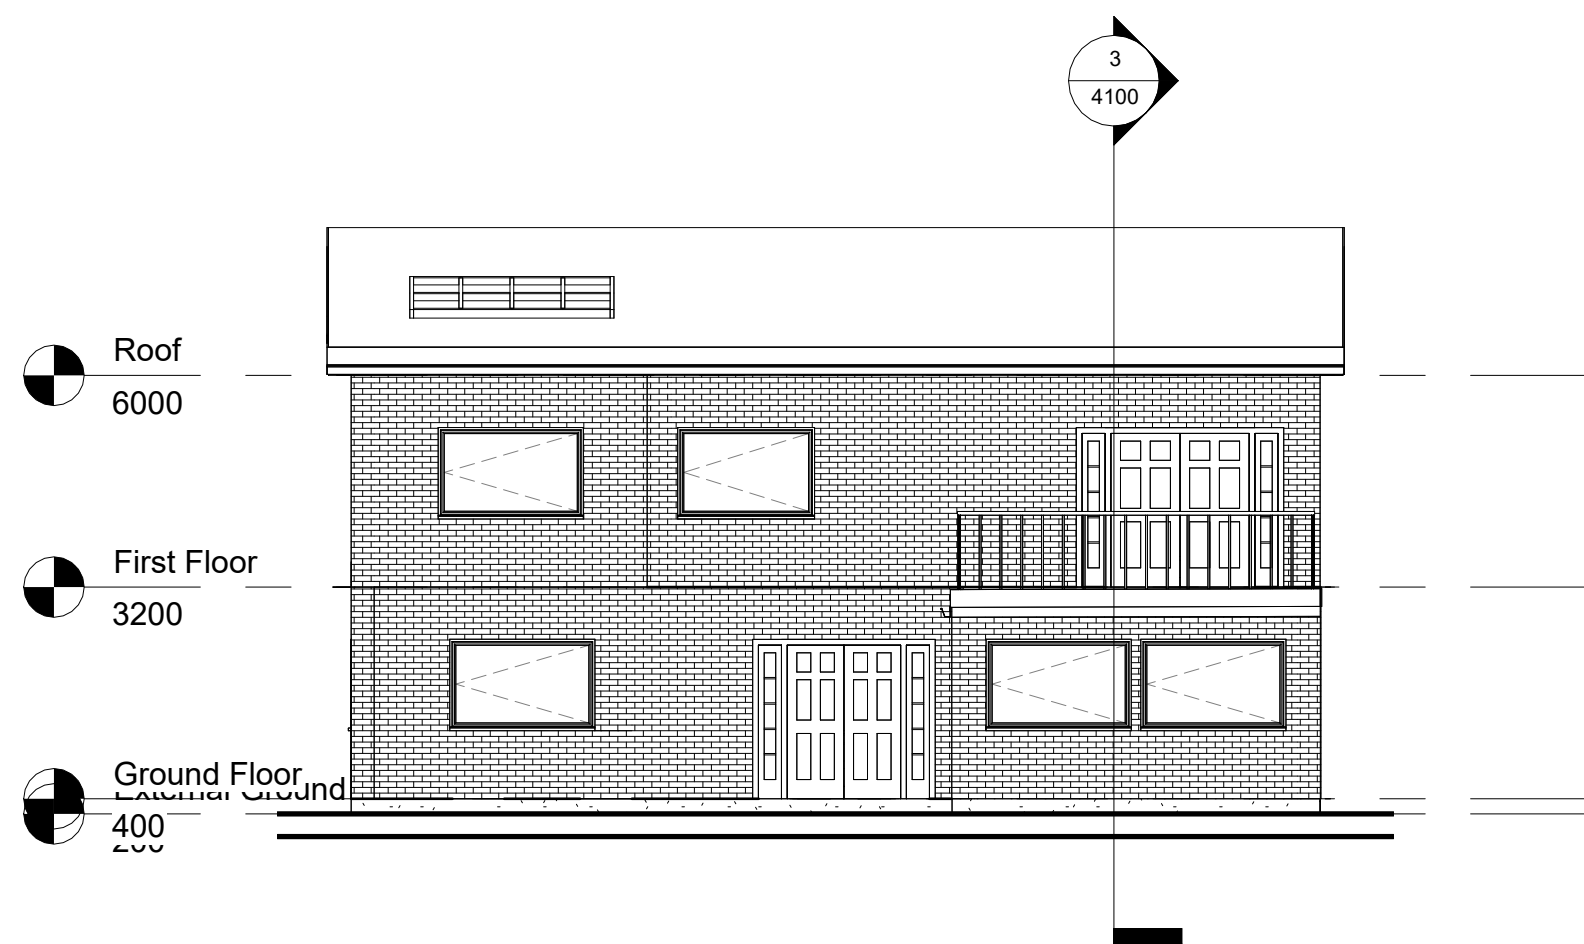


4 Elevation 4 - Rear
1 : 100

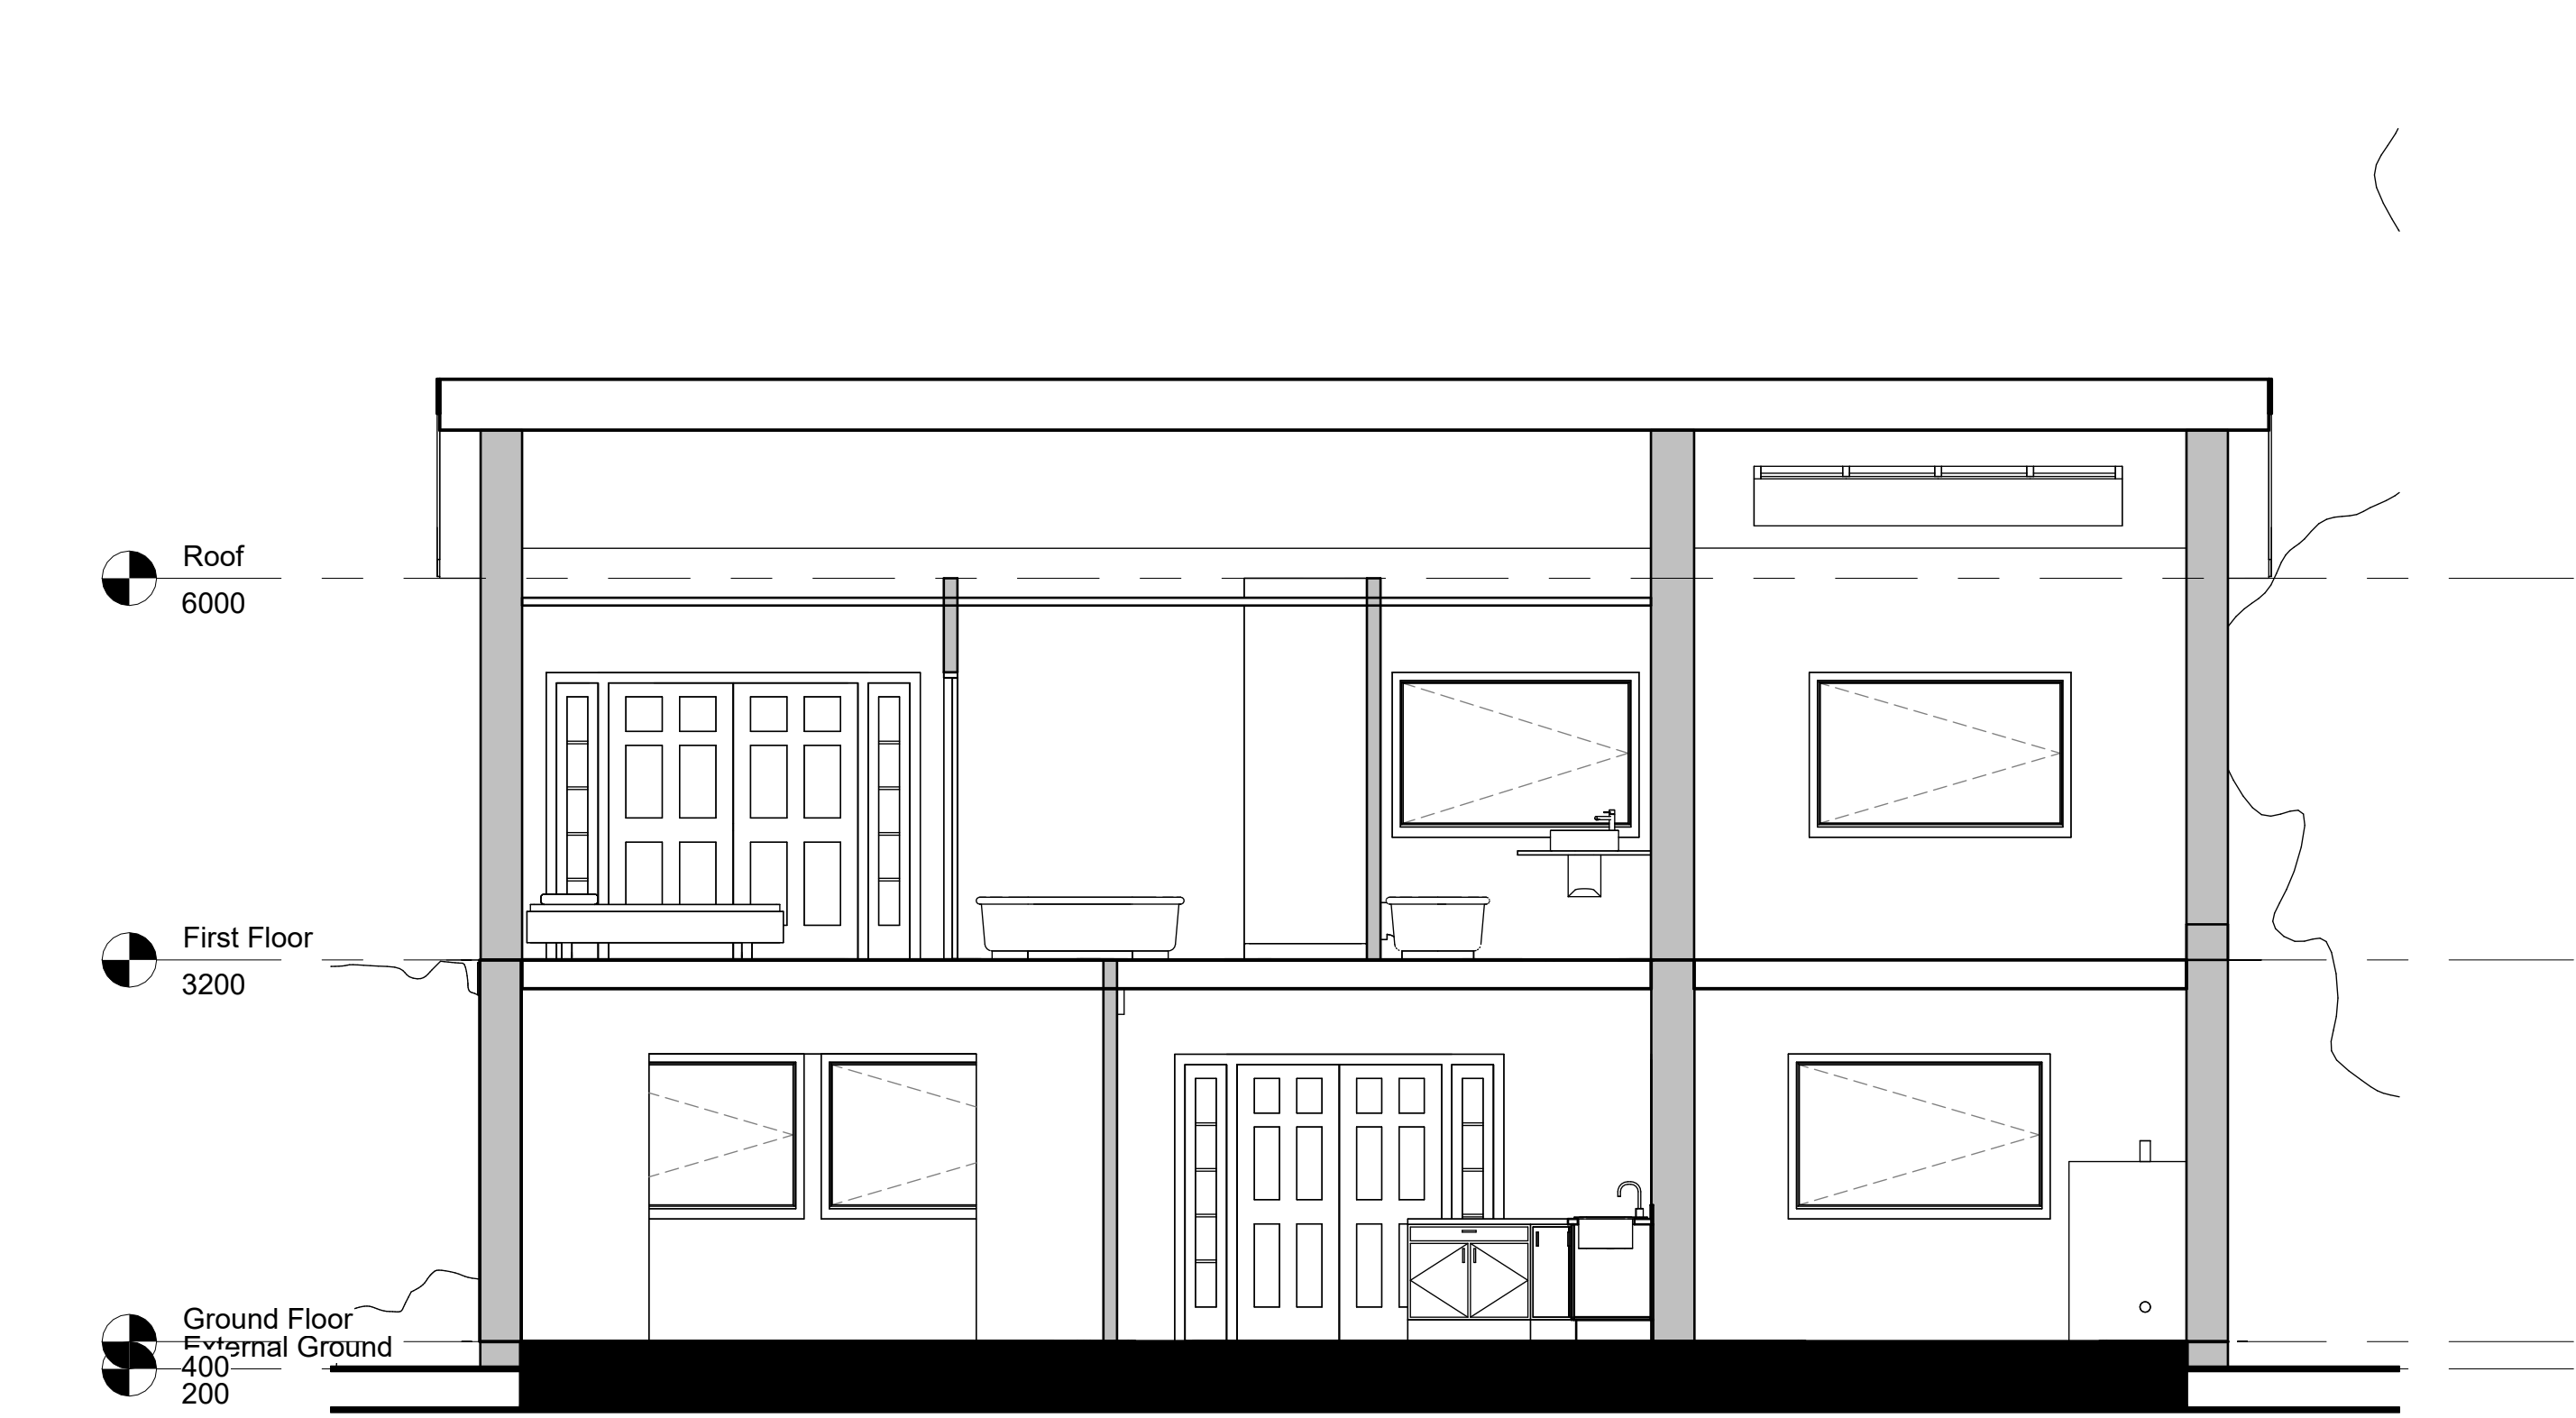

1 Proposed Long Section
1 : 50

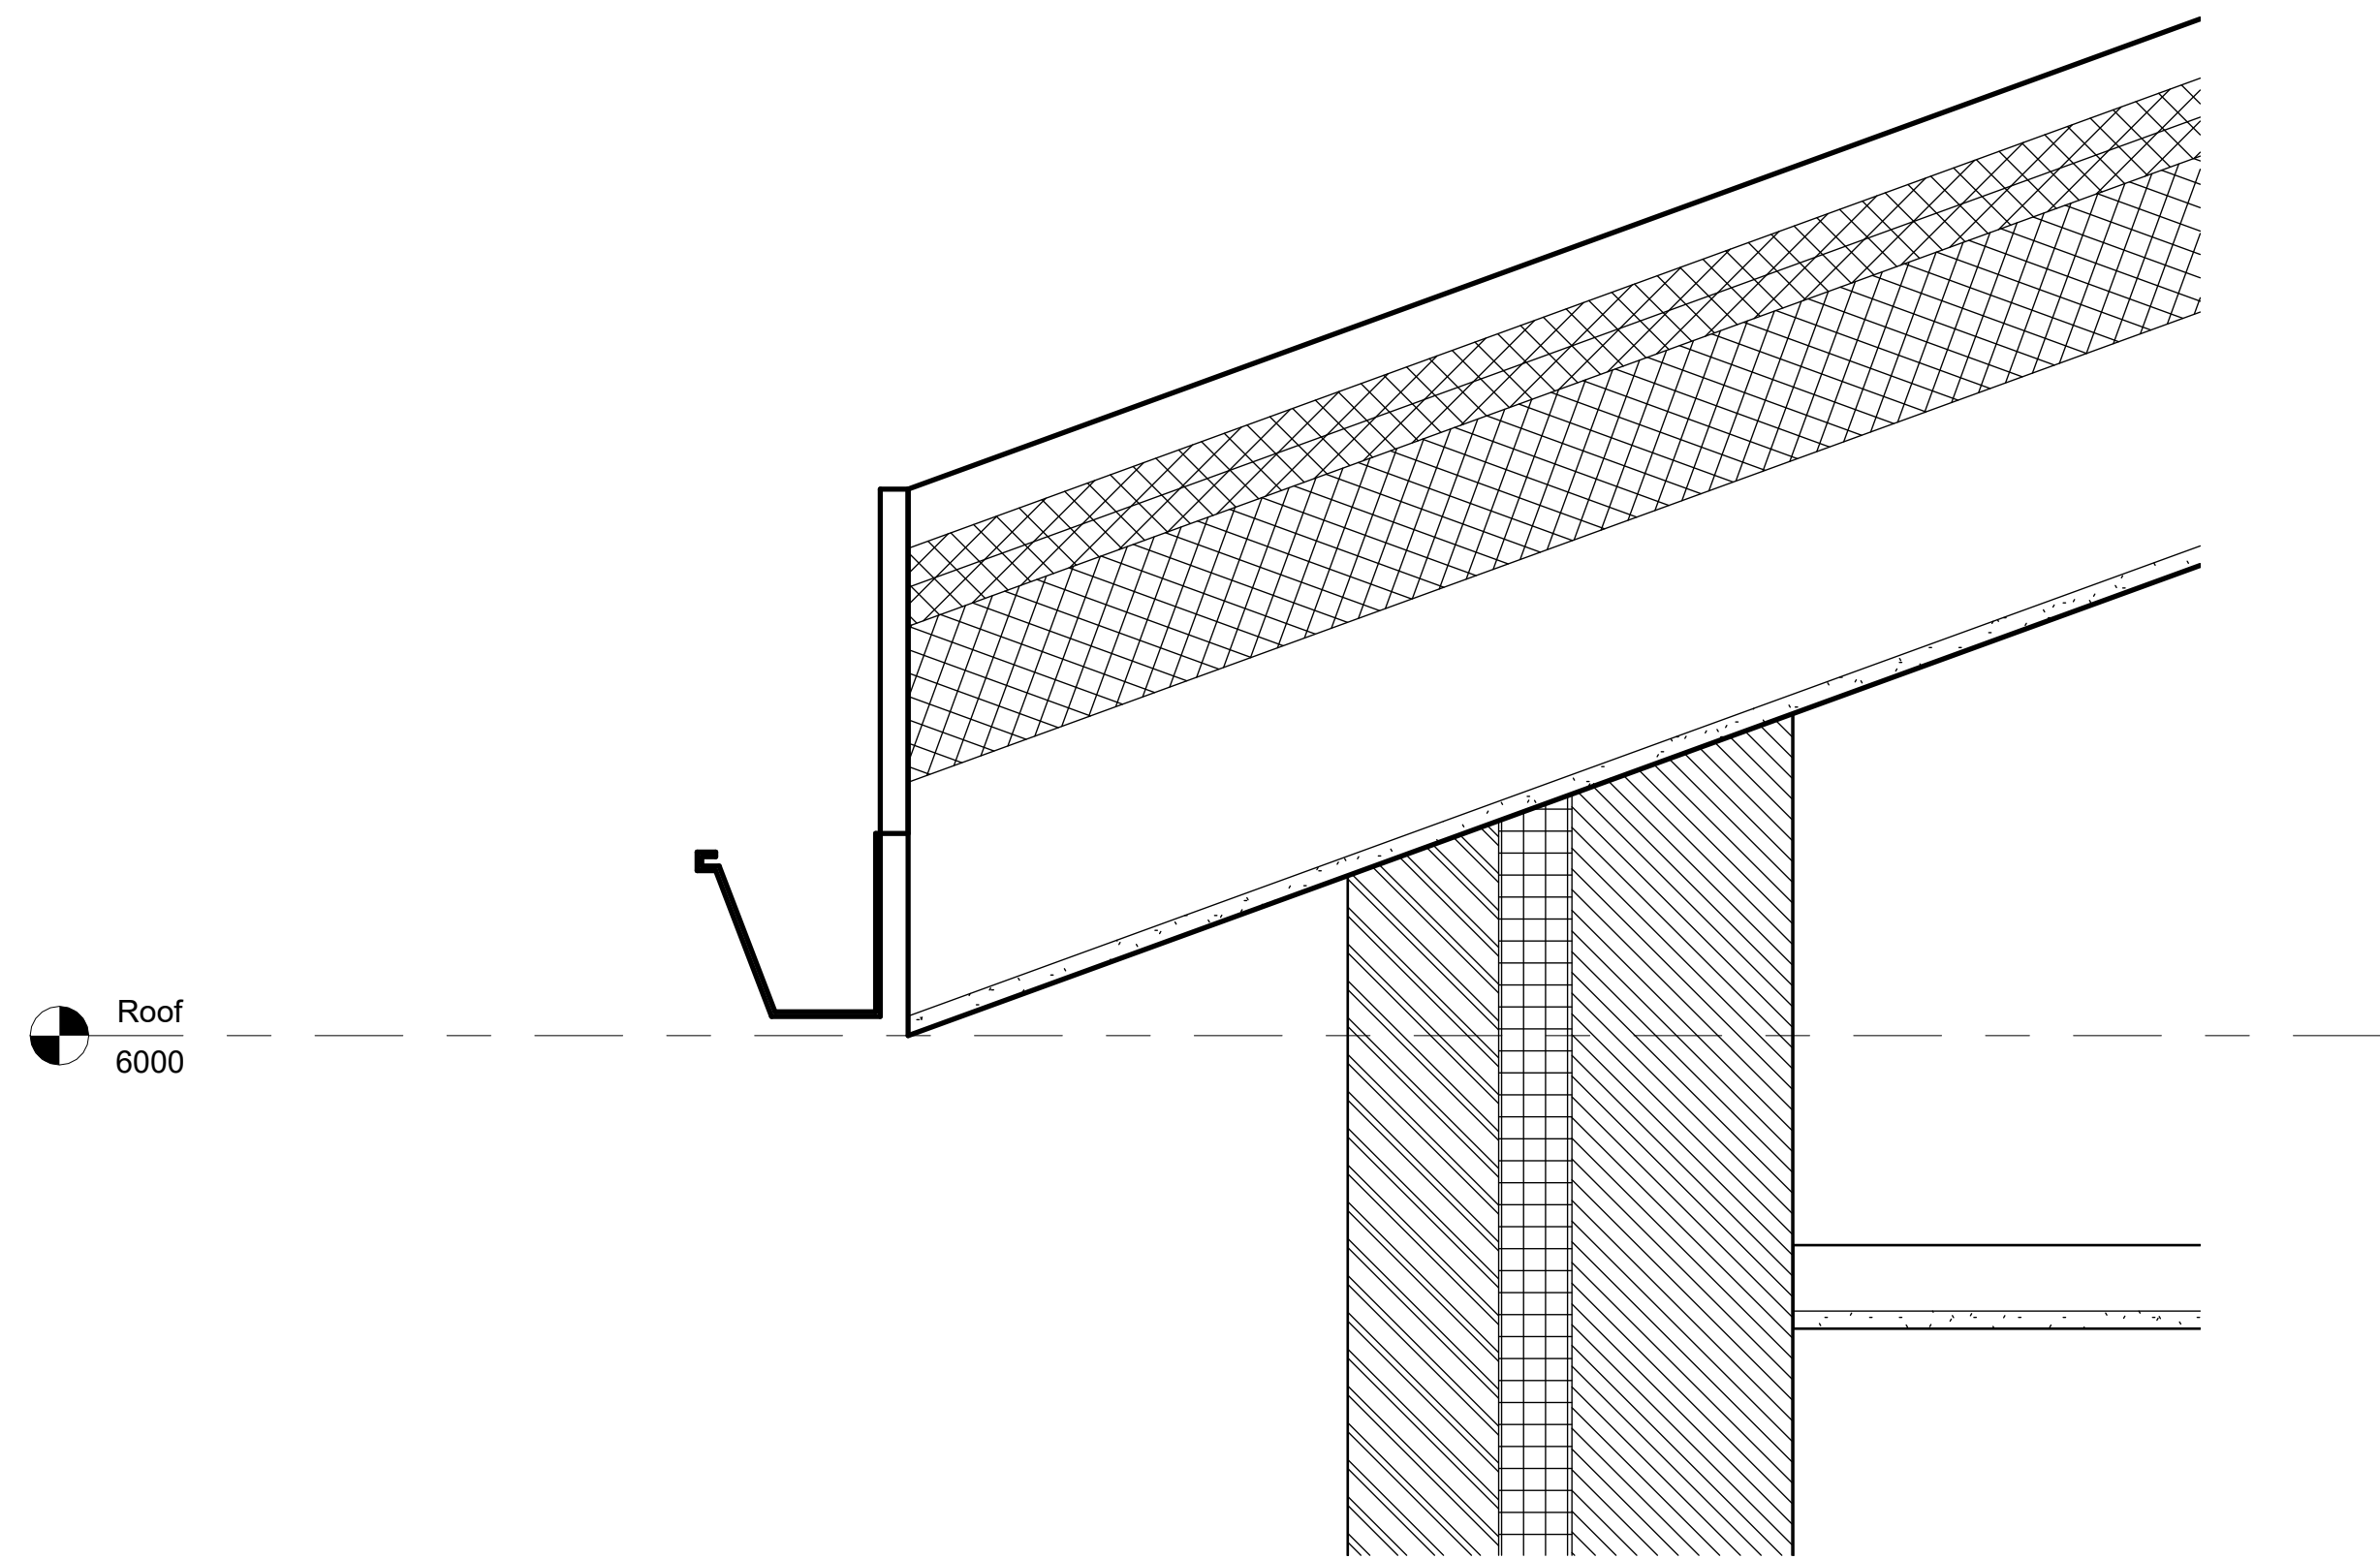


2 Proposed Section Callout Detail
1 : 5

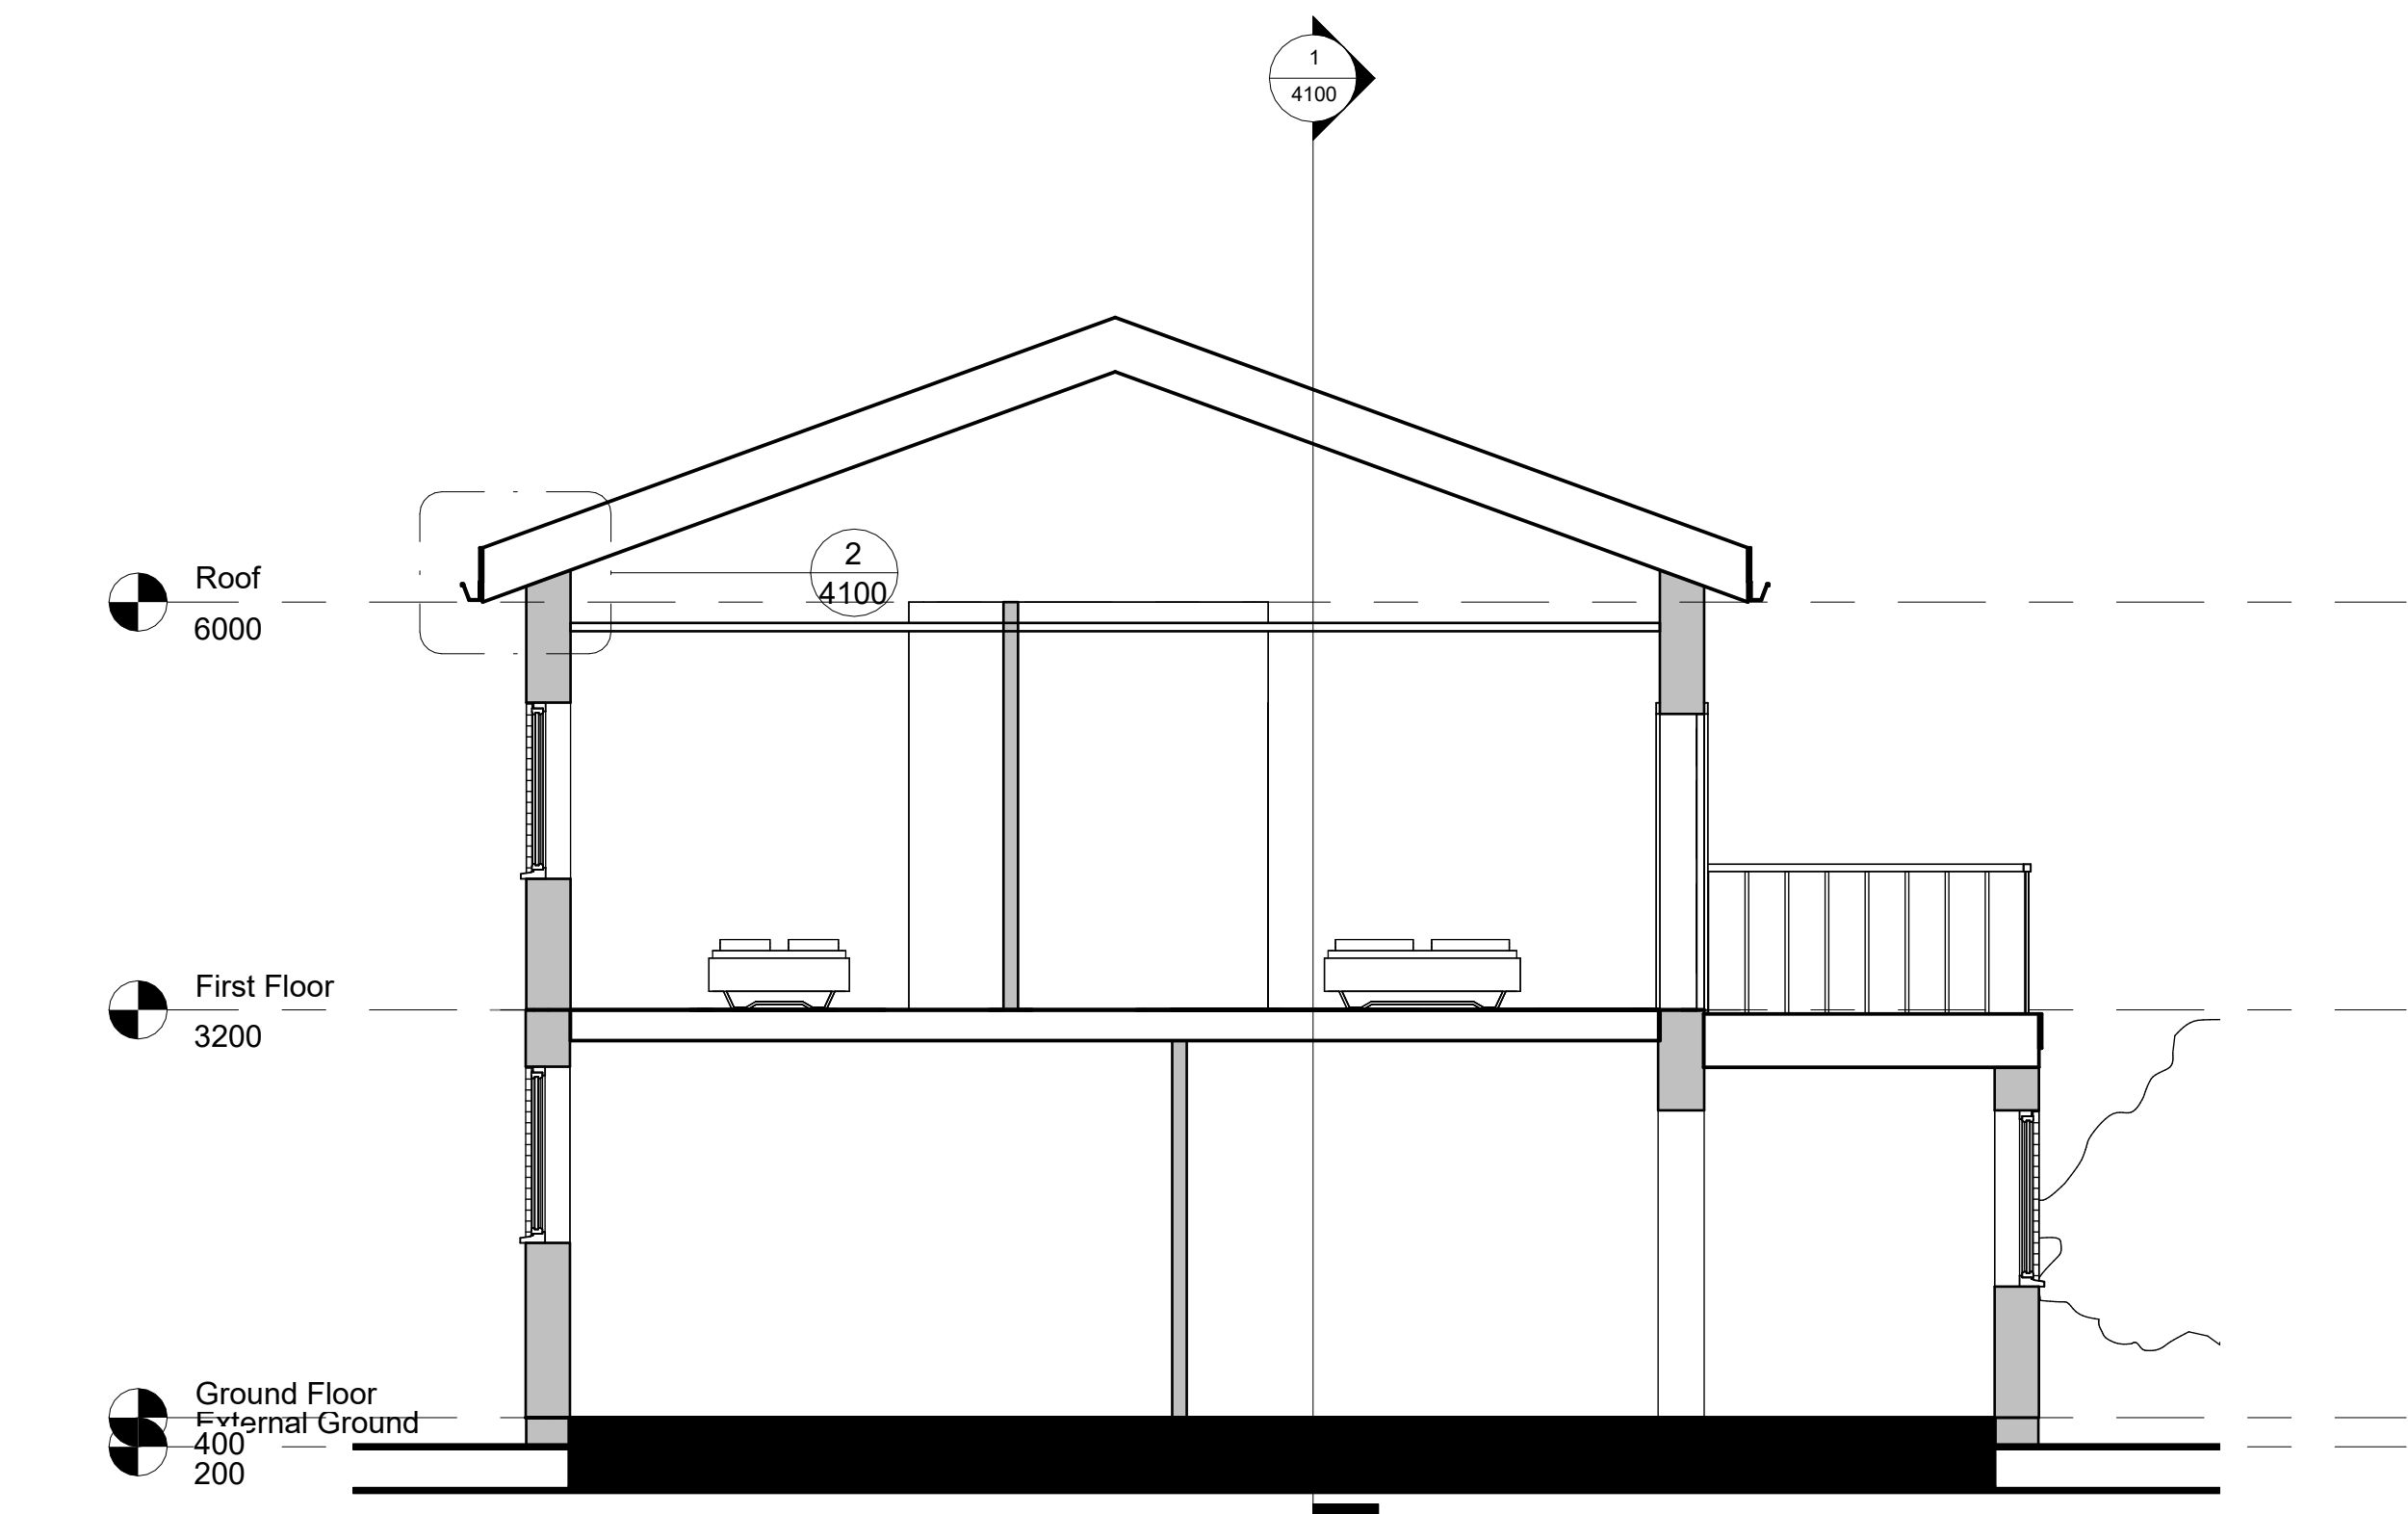

3 Proposed Short Section
1 : 50

Property Title	Detail	Property	Originator	(Zone) Functional Breakdown	(Level) Spatial Breakdown	(Type) Form	Role	Number	Description	Suitability	Revision	scale	drawn			
ACBA4018 - Assignment 1	Proposed Sections & Details	4005	UWTSD	XX			Designer	4100	Proposed Sections & Details	S0		As indicated	Author	Prifysgol Cymru Y Drindod Dewi Sant University of Wales Trinity Saint David	(S0) UNCONTROLLED Not to be used as a reference document Check Status Before Quoting	Rev/Date/By
		File Path:	C:\Users\Mikey\OneDrive\University\Year 2\BIM\Assignment 1\03_Revit_Working\04_Proposing_Phased.rvt									date	checked	SA1 Campus King's Road Swansea SA1 8HO		Revision
												05/01/26	Checker	Prifysgol Cymru Y Drindod Dewi Sant University of Wales Trinity Saint David		

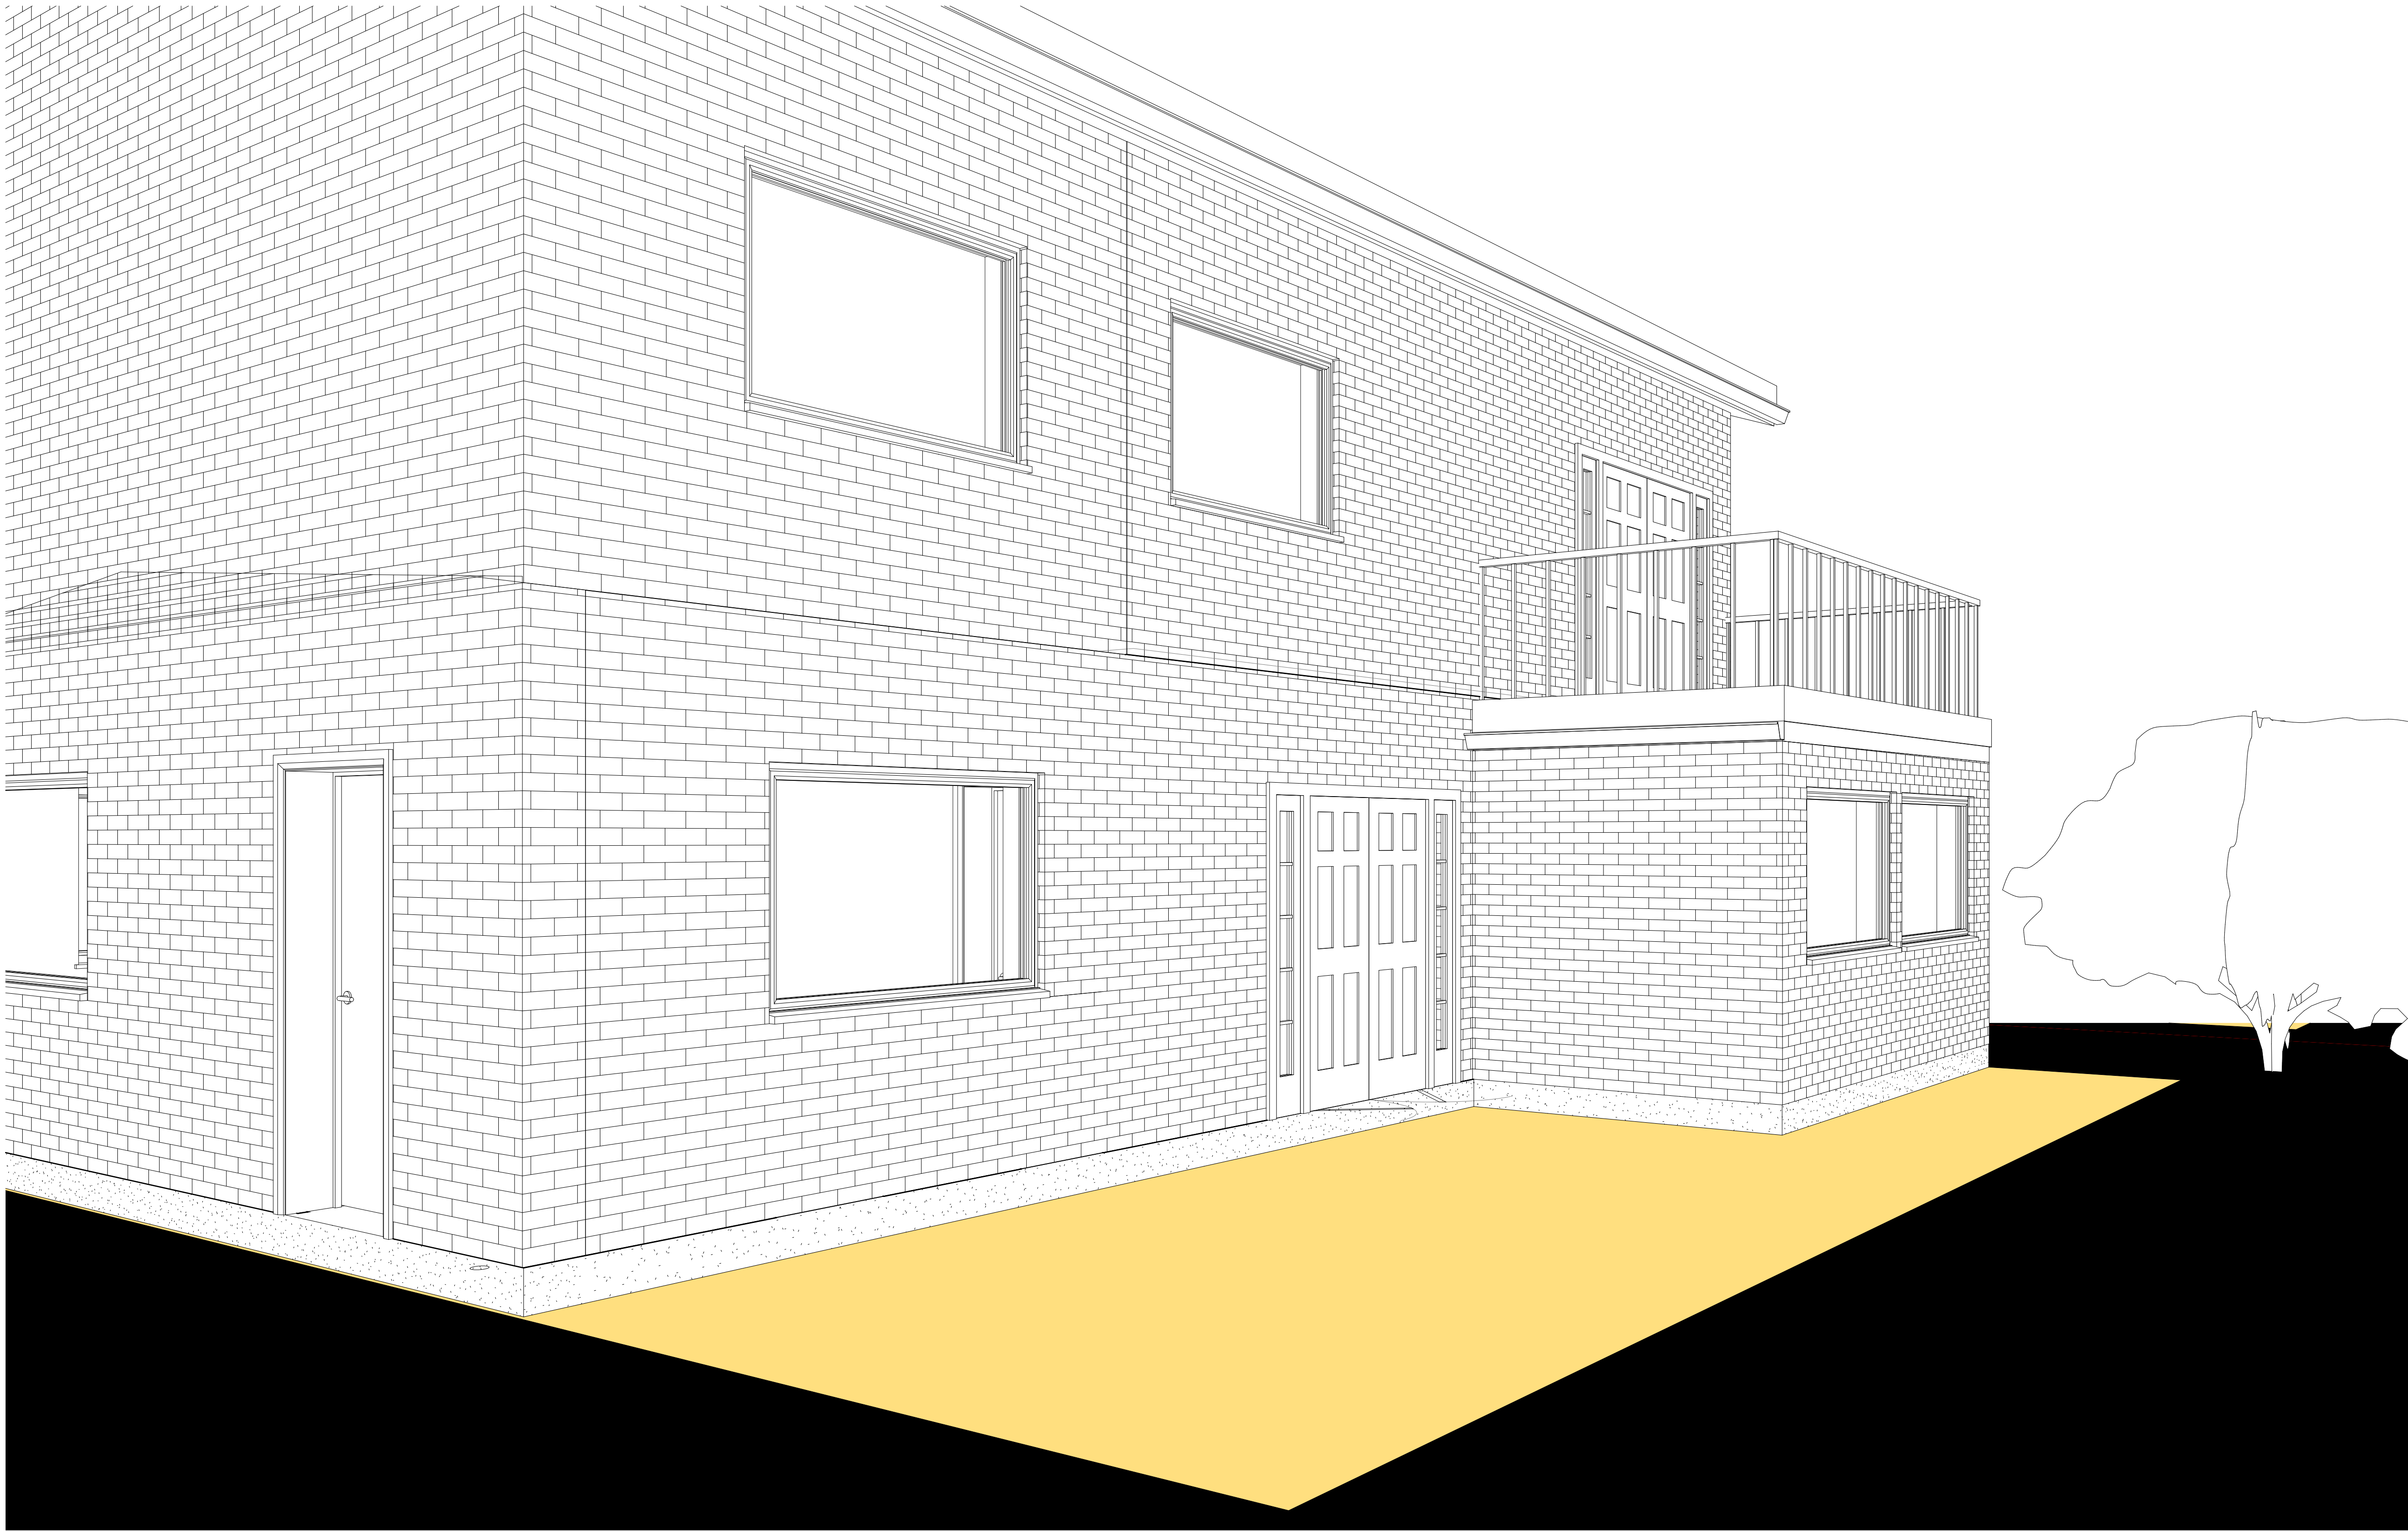

1

Proposed Visualisation