


SUITABILITY STATUS		SCALE
PL : PLANNING		1 : 100 @ A1
PROJECT ORIGINATOR ZONE LEVEL TYPE ROLE CLASS. NUMBER		REVISION
152481-STL-XX-XX-DR-A-XXXX-PL 0501		PL02




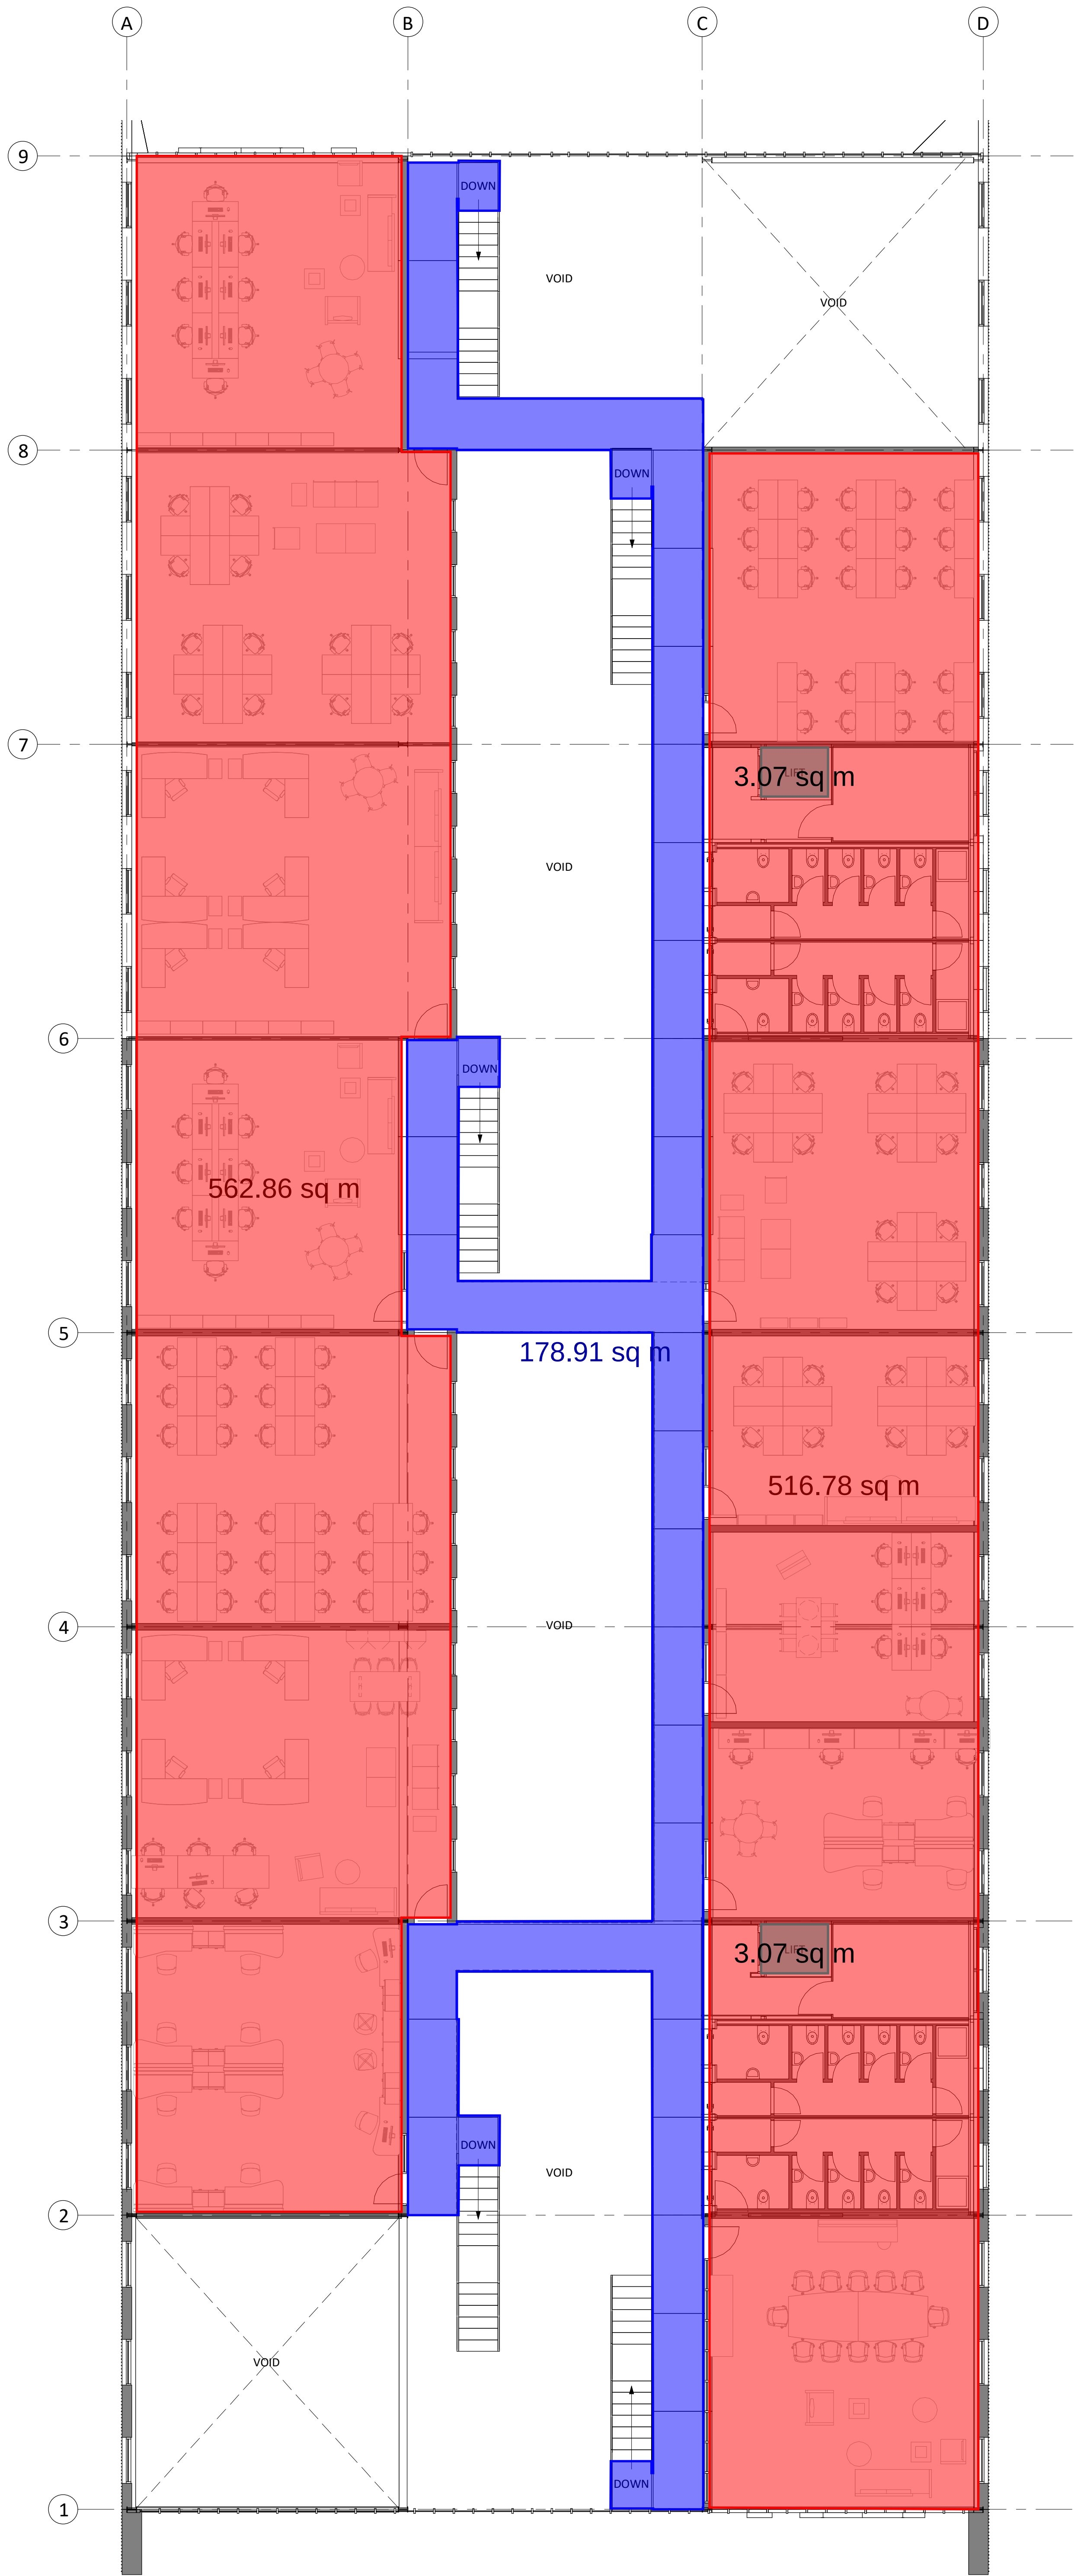


PL	PL02	02.03.21	Planning Issue
S1	P01	09.10.20	Planning Issue
STATUS	REV	DATE	DESCRIPTION
CLIENT	UWTSD		
REVISOR	RC		
CHECKED BY	PW		
ORIGINATOR NO	152481		

CONSULTANT
STRIDE TREGLOWN
www.stridetreglow.com © Stride Treglow Limited 2017
PROJECT
Innovation Matrix
SA1

DRAWING TITLE
First Floor Layout - Full Building

SUITABILITY STATUS PL : PLANNING	SCALE 1 : 100 @ A1
PROJECT ORIGINATOR ZONE LEVEL TYPE ROLE CLASS NUMBER 152481-STL-XX-XX-DR-A-XXXX-PL_0502	REVISION PL02

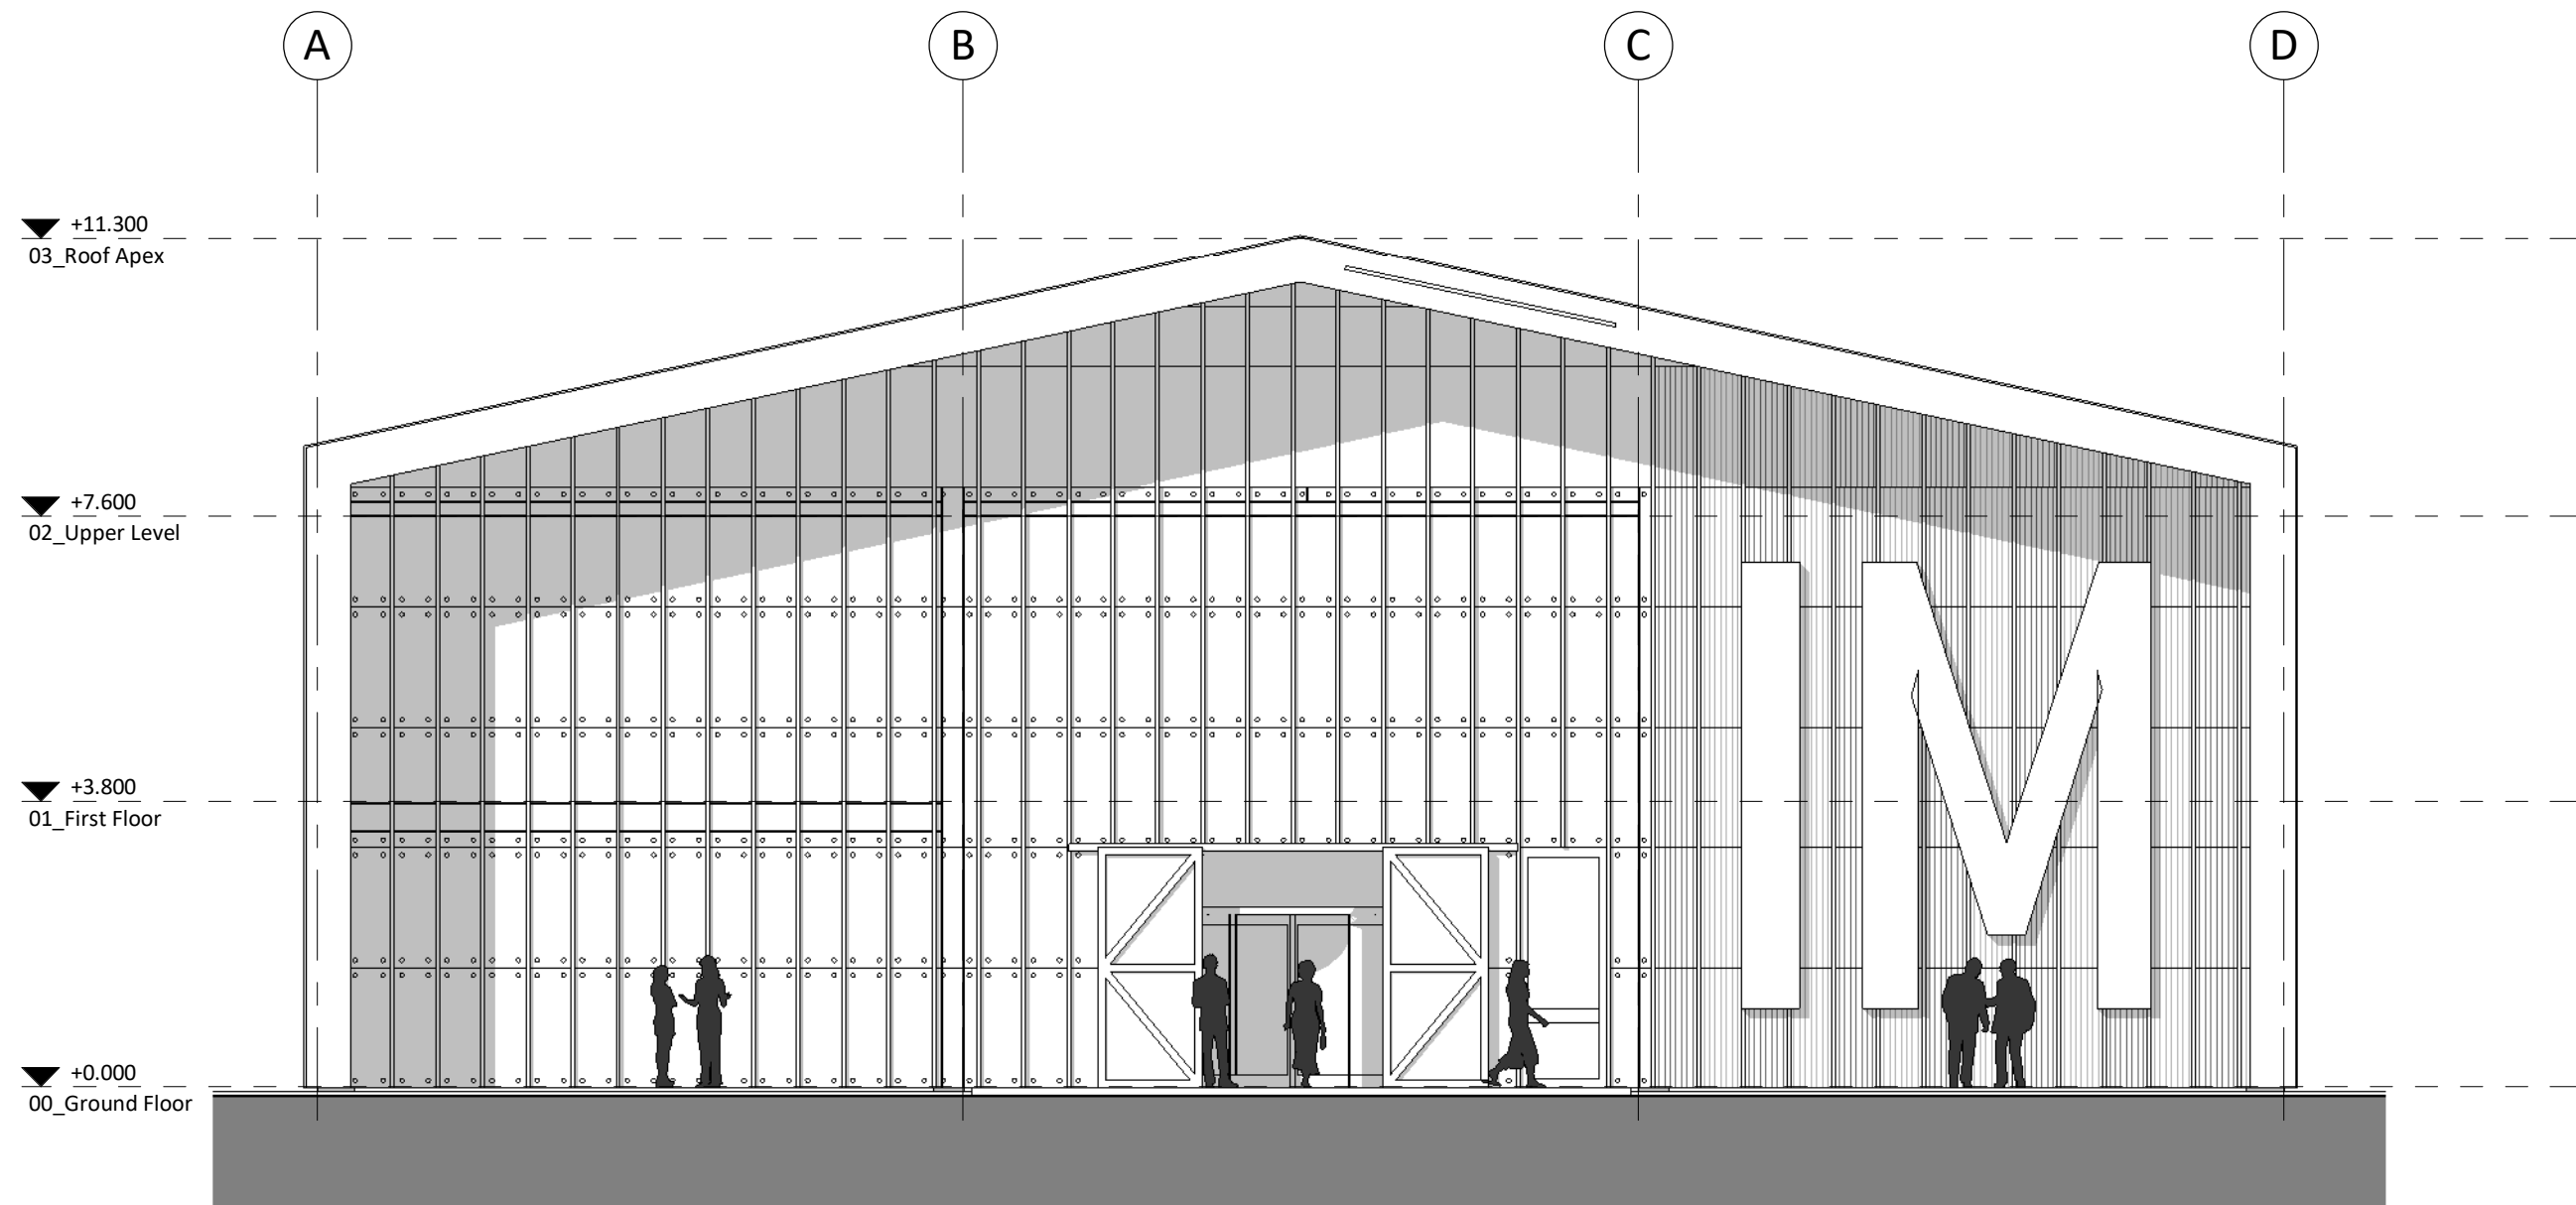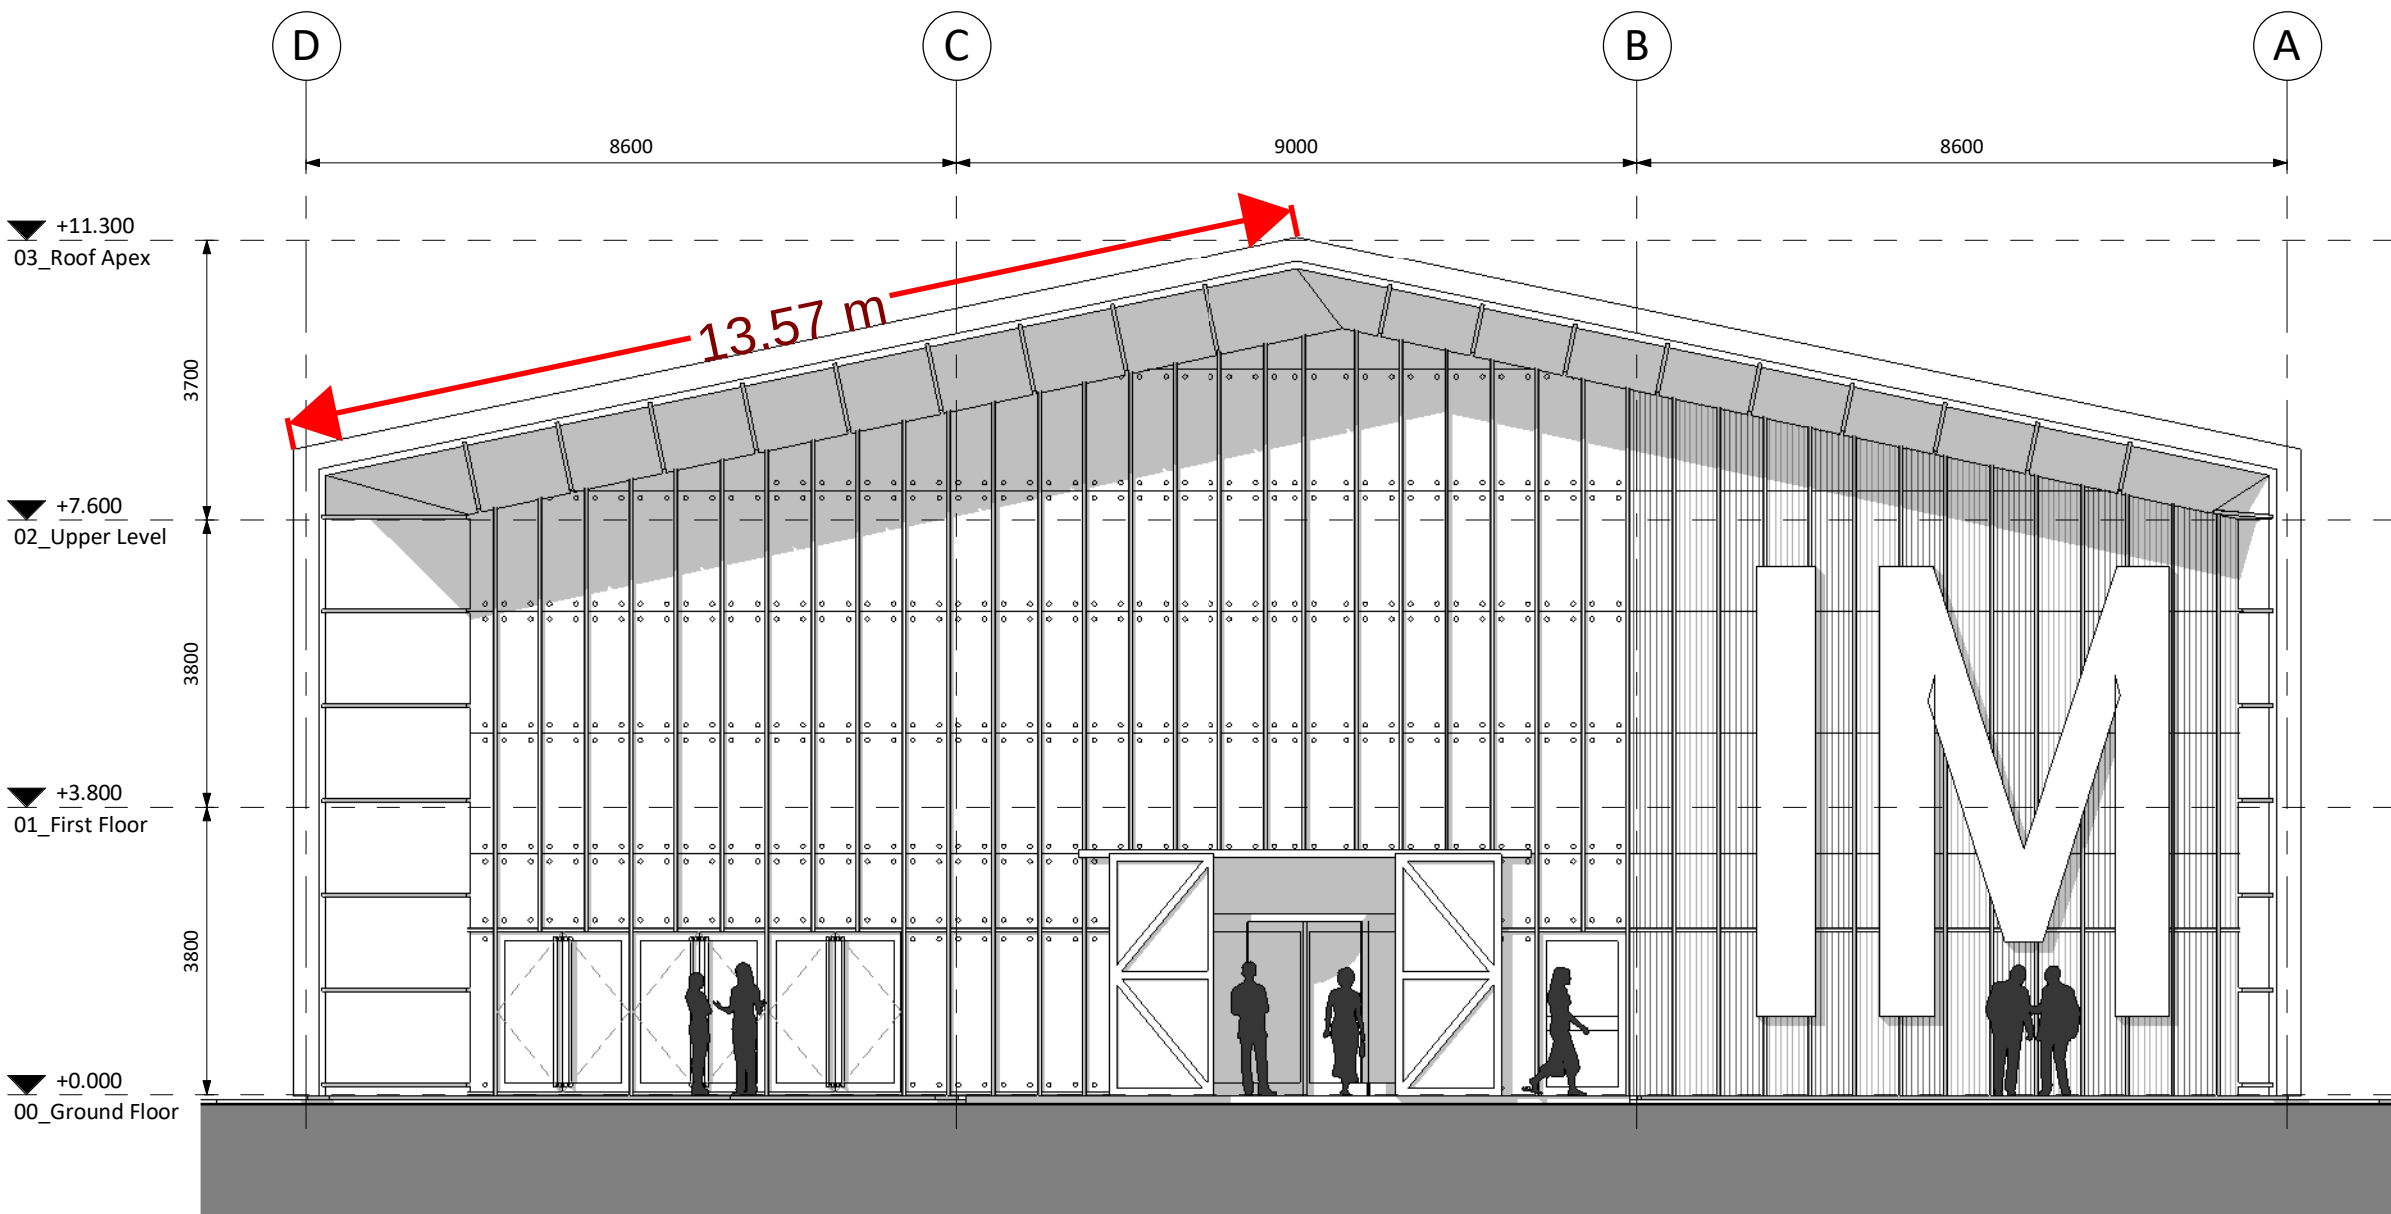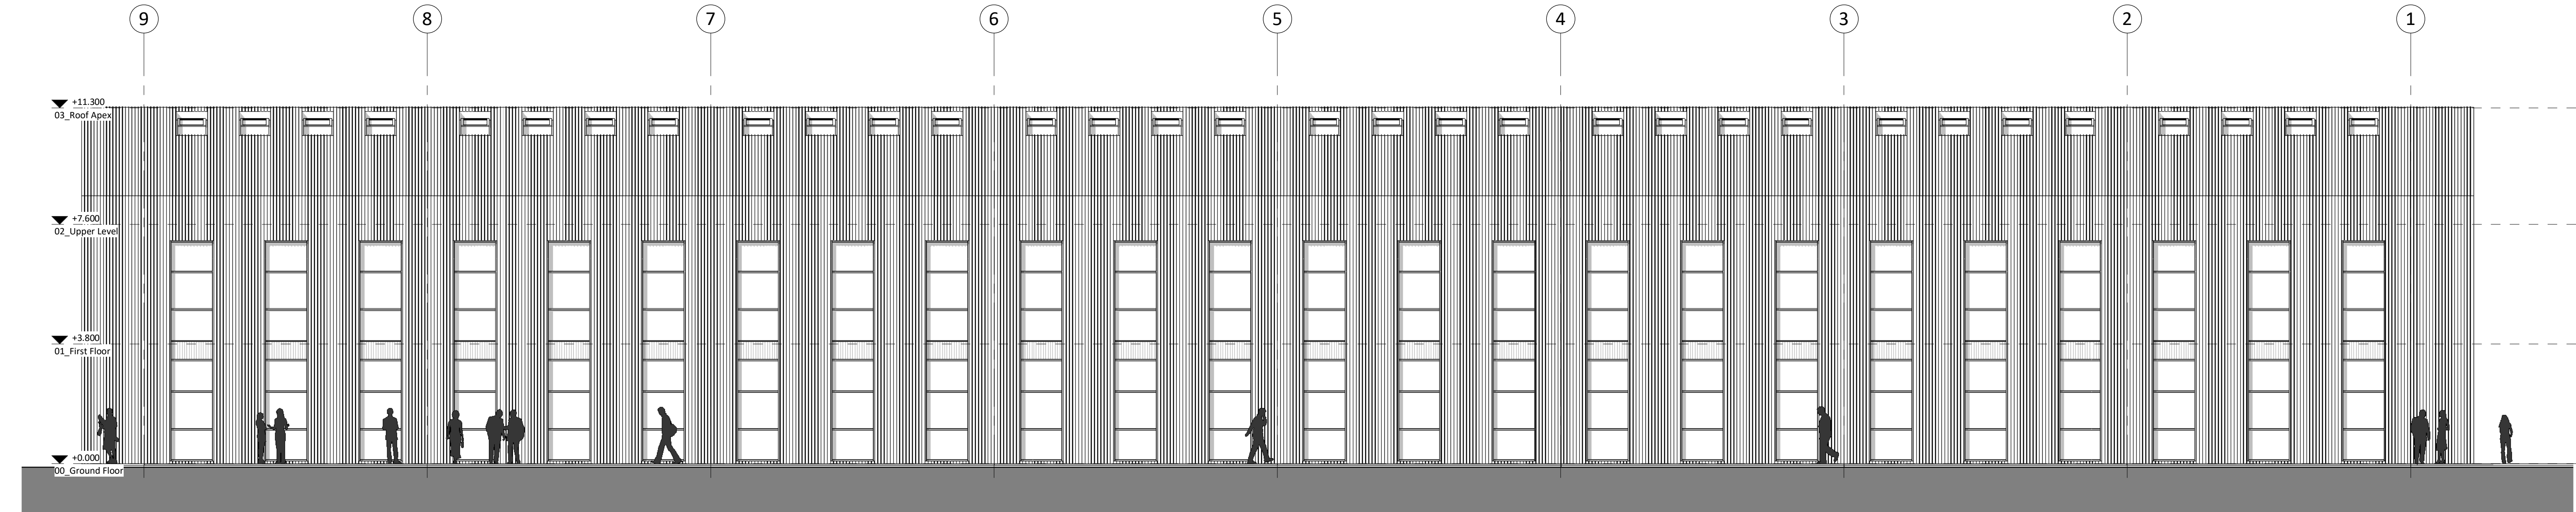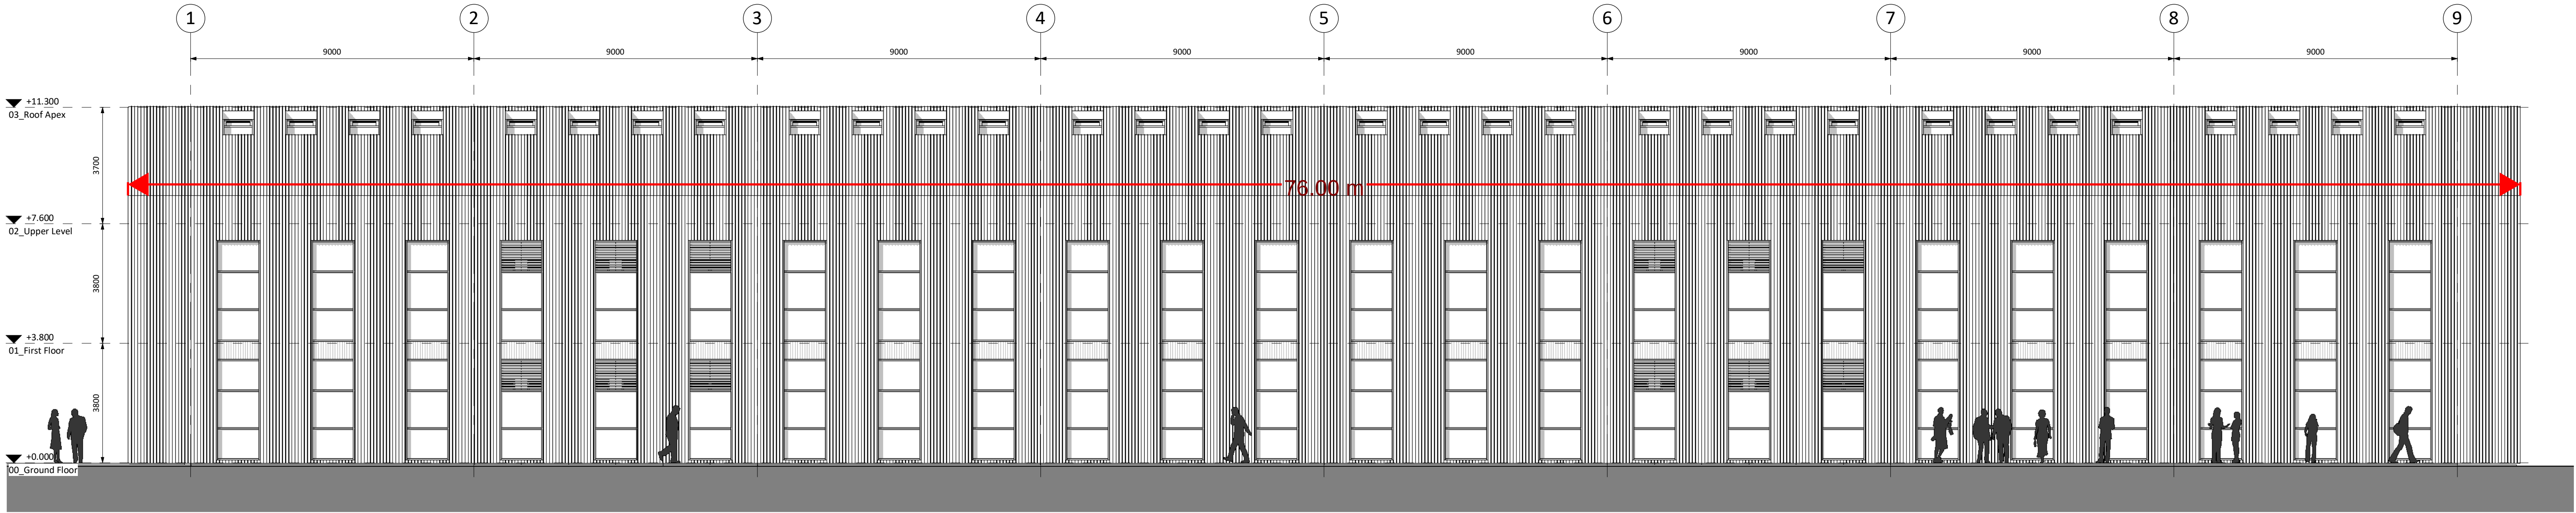

PL	PL02	02.03.21	Planning Issue	
S1	P01	09.10.20	Planning Issue	
STATUS	REV	DATE	DESCRIPTION	
CLIENT				REVISED BY RC
UWTSO				CHECKED BY PW
				ORIGINATOR NO 152481

CONSULTANT
STRIDE TREGLOWN
www.stridetreglow.com © Stride Treglow Limited 2017
PROJECT
Innovation Matrix
SA1





DRAWING TITLE
Elevations GA

SUITABILITY STATUS
PL : PLANNING

SCALE
1 : 100 @ A1

PROJECT | ORIGINATOR | ZONE | LEVEL | TYPE | ROLE | CLASS | NUMBER
152481-STL-XX-XX-DR-A-6020-PL_0201

REVISION
PL02

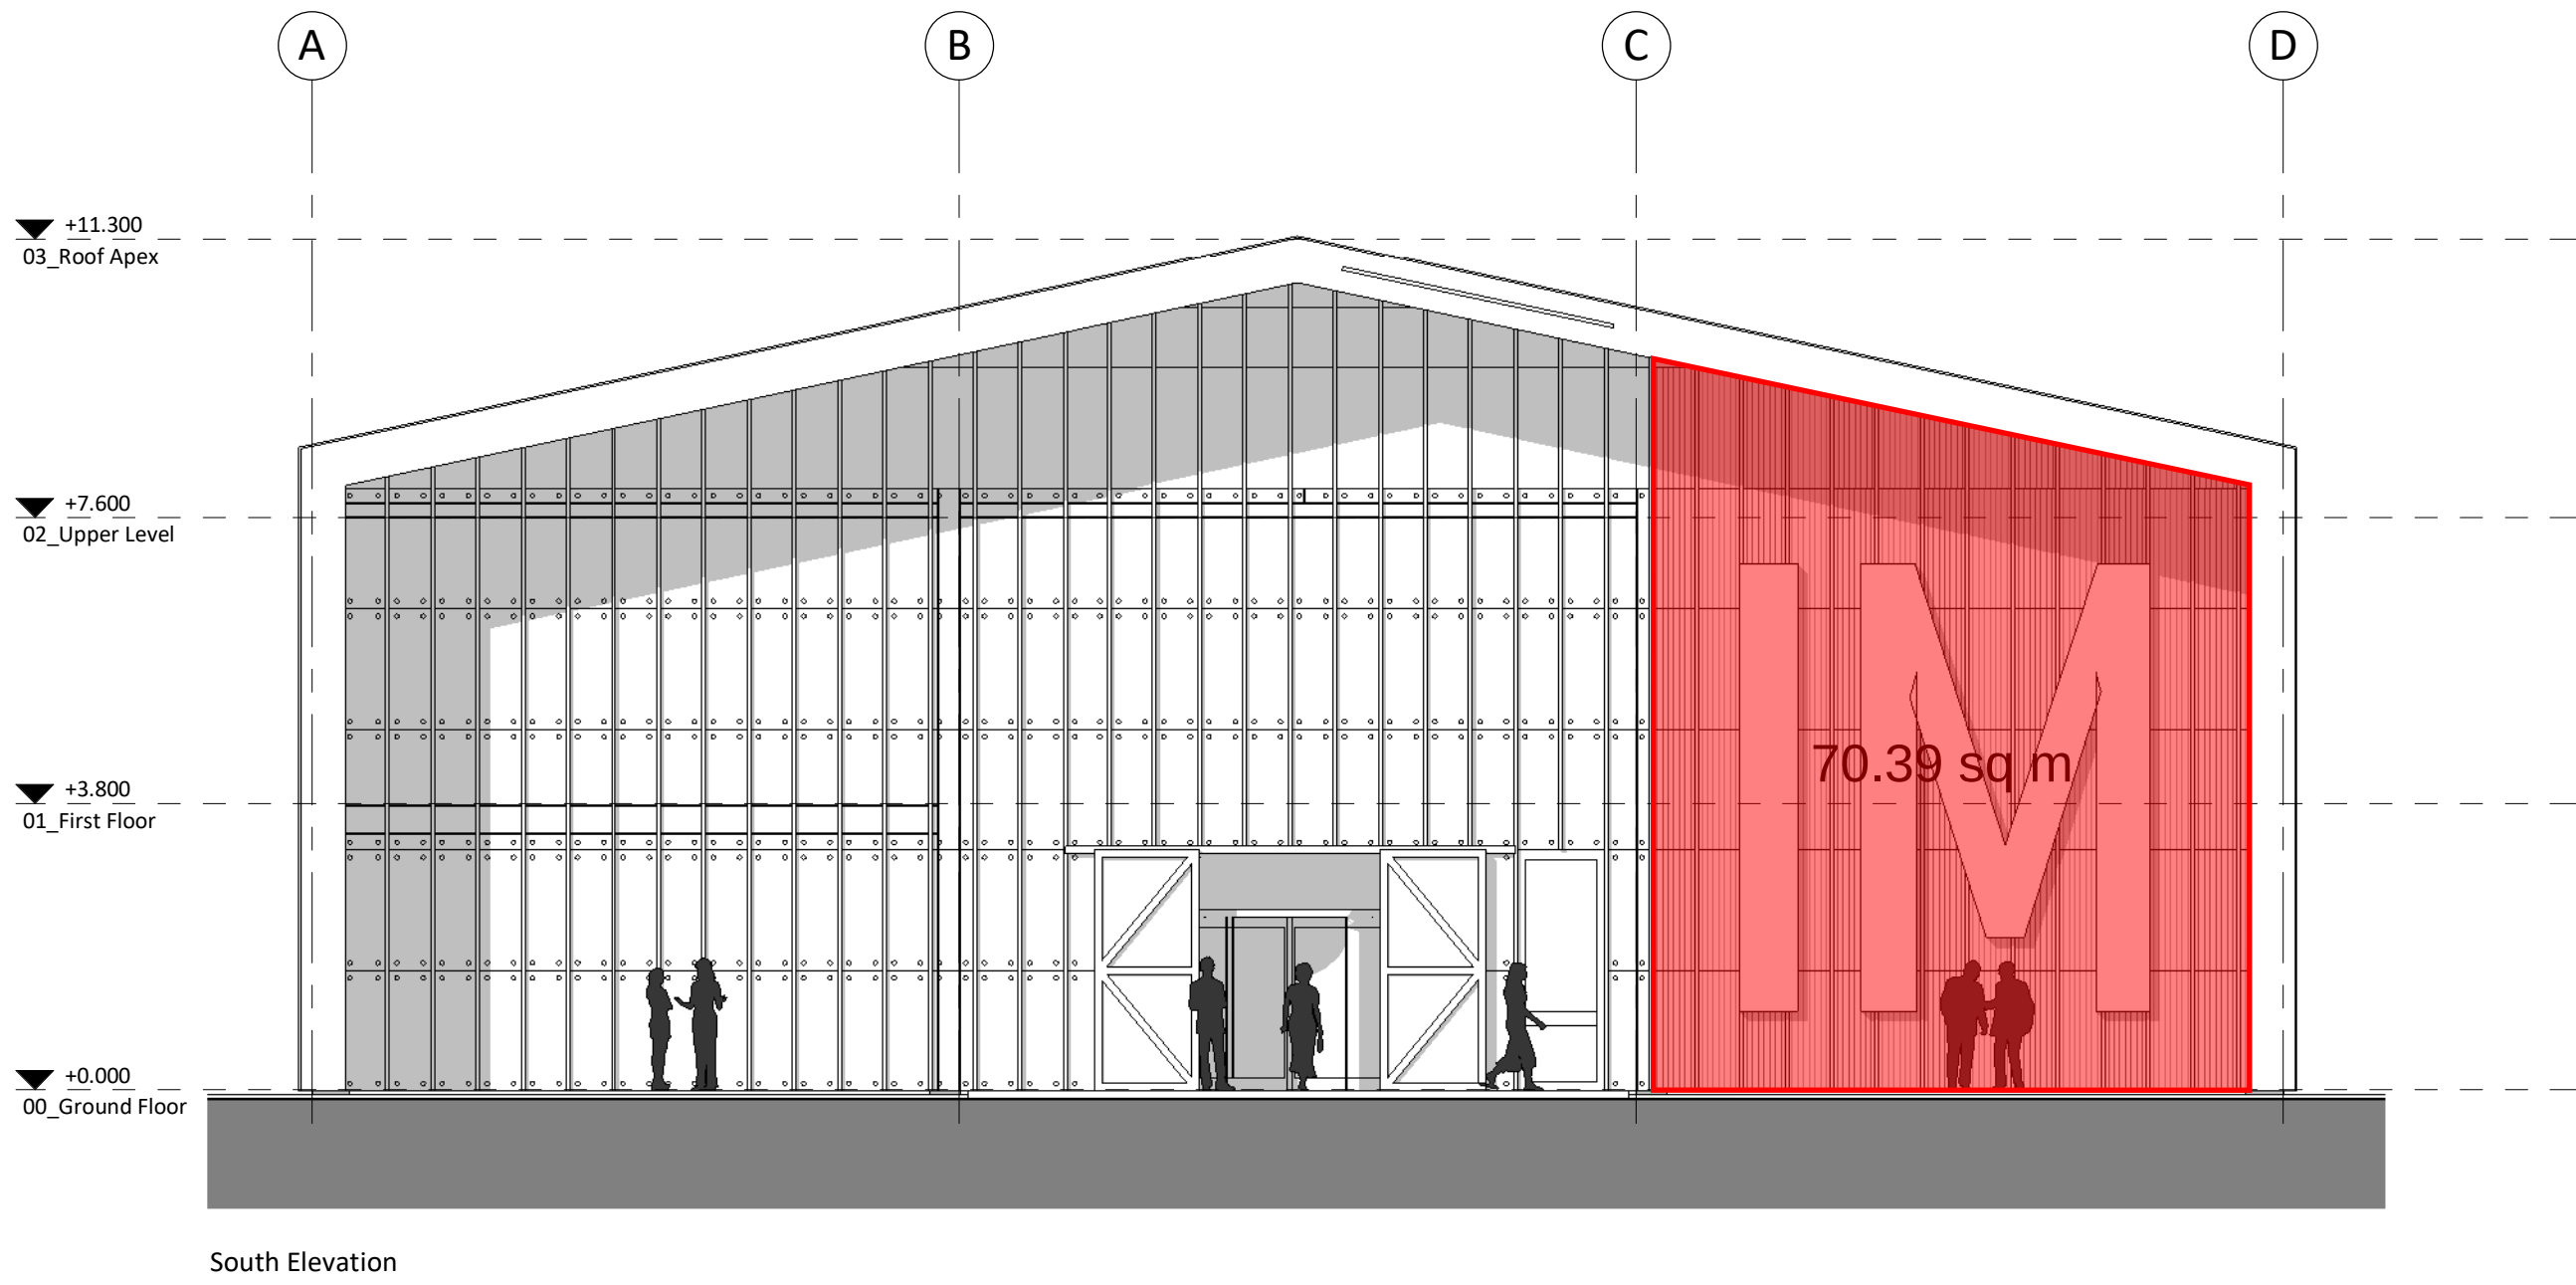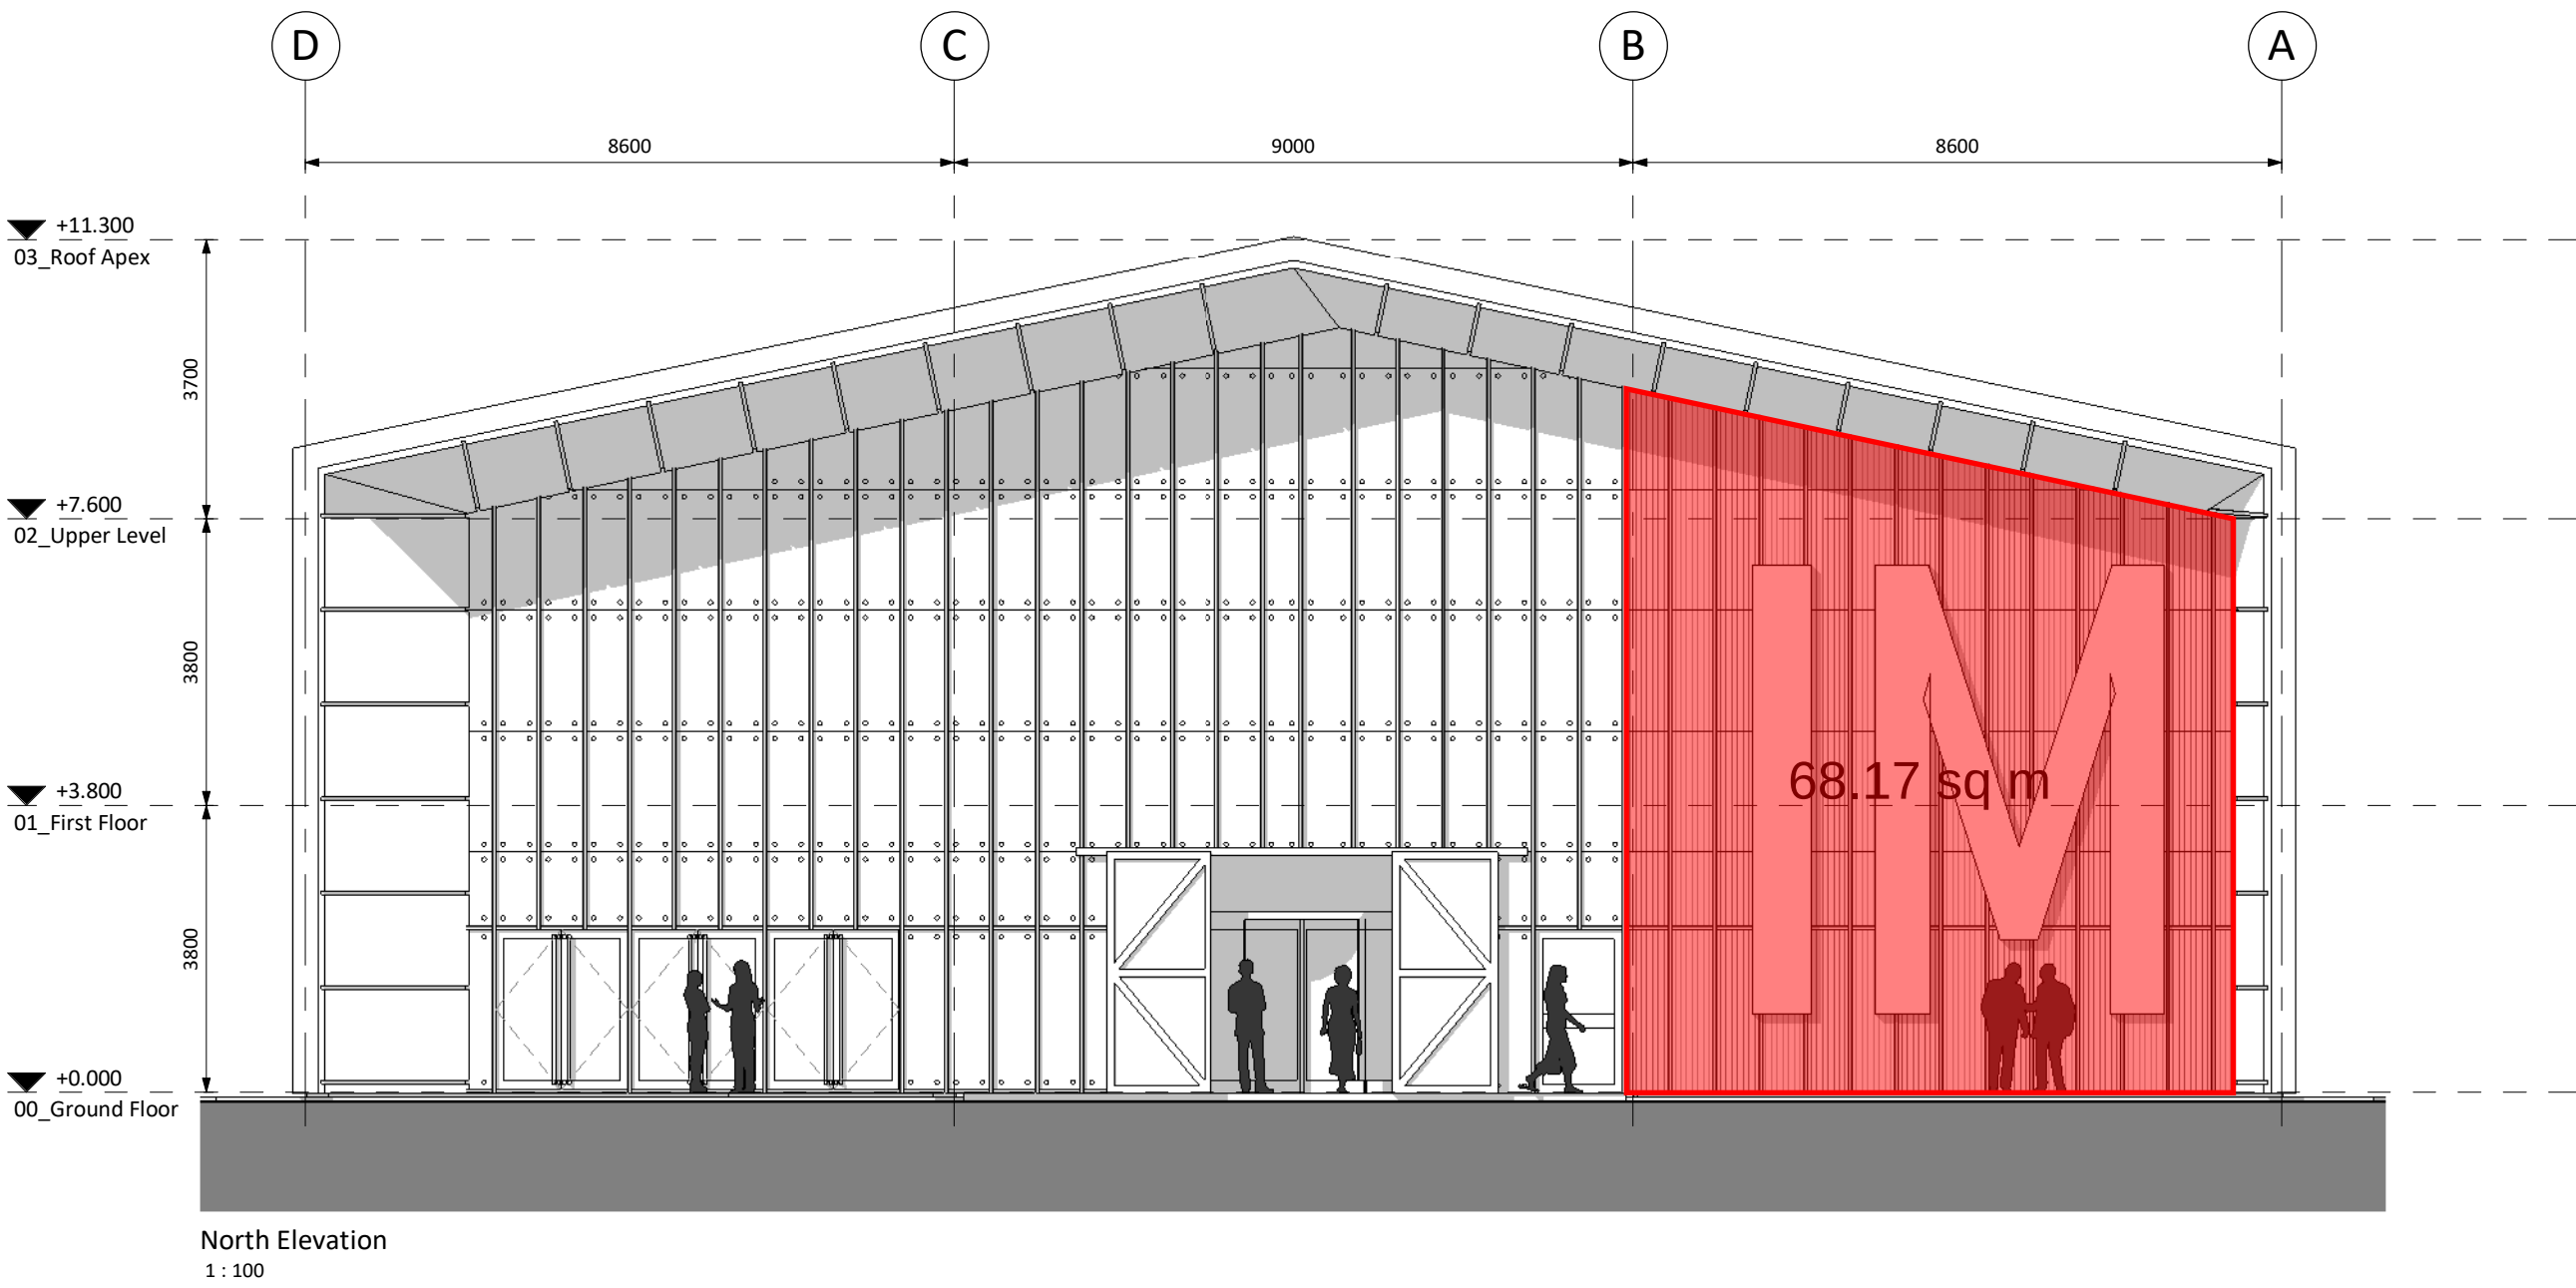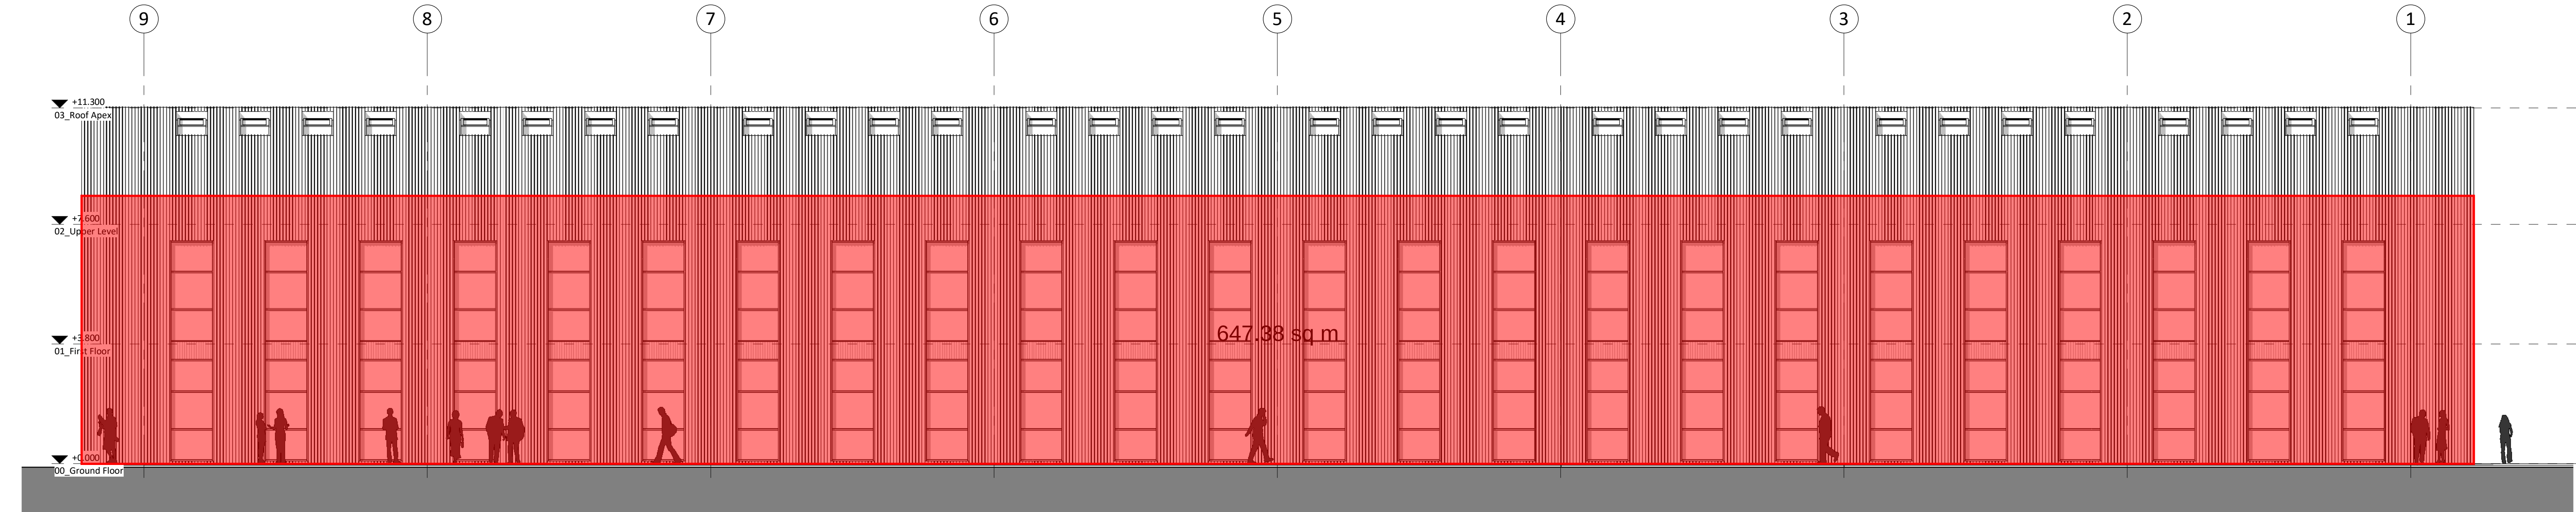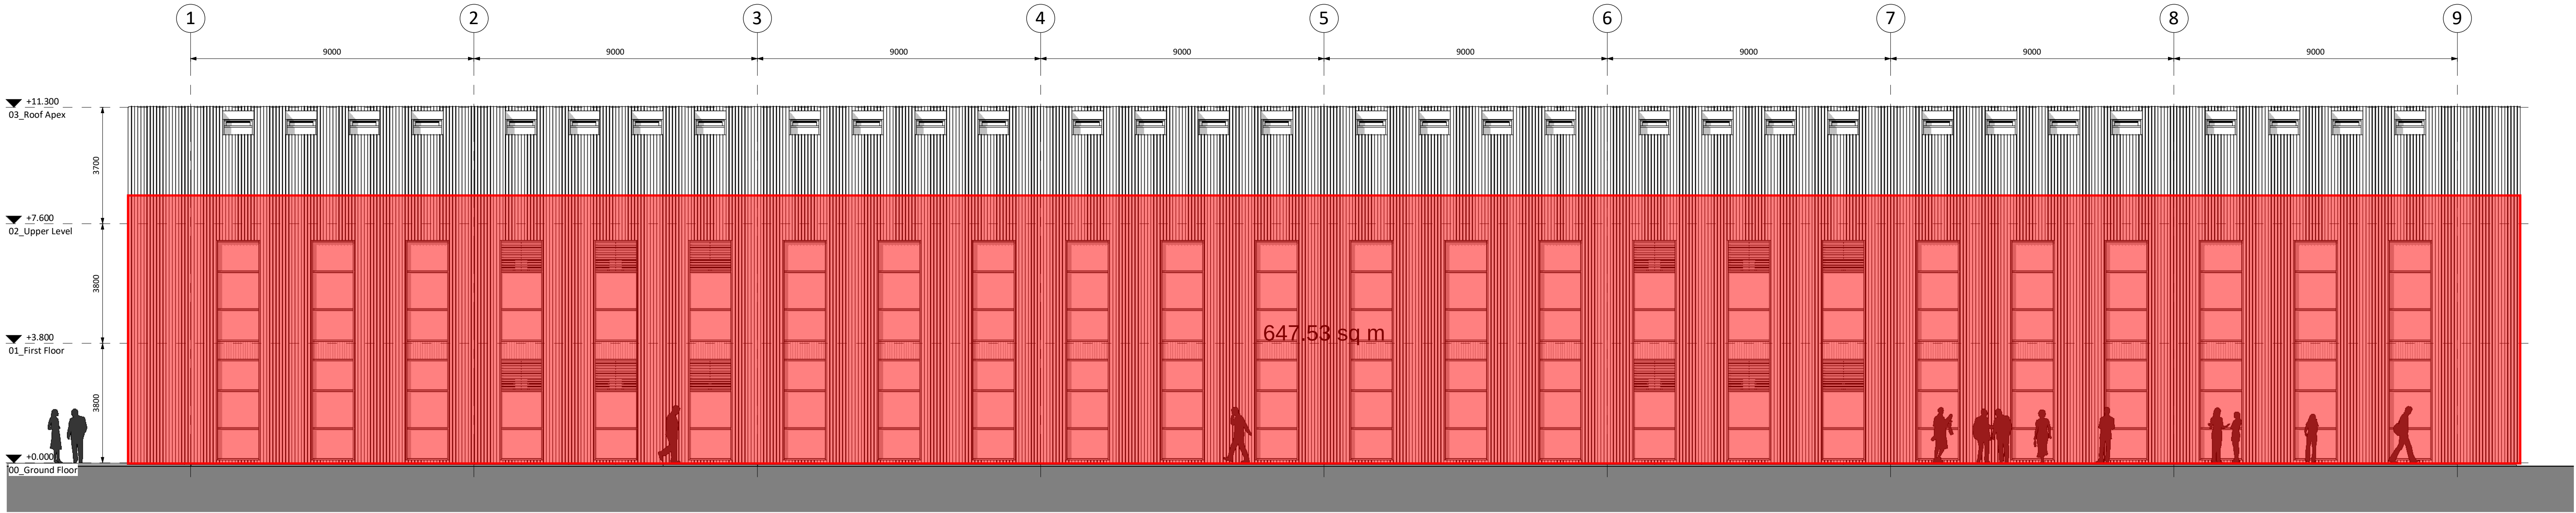

PL	PL02	02.03.21	Planning Issue
S1	P01	09.10.20	Planning Issue
STATUS	REV	DATE	DESCRIPTION
CLIENT	UWTSD		
REVISOR			RC
CHECKED BY			PW
ORIGINATOR NO			152481

CONSULTANT
STRIDE TREGLOWN
www.stridetregrown.com © Stride Tregrown Limited 2017
PROJECT
Innovation Matrix
SA1

DRAWING TITLE
Elevations GA

SUITABILITY STATUS
PL : PLANNING


SCALE
1 : 100 @ A1

PROJECT | ORIGINATOR | ZONE | LEVEL | TYPE | ROLE | CLASS | NUMBER
152481-STL-XX-XX-DR-A-6020-PL_0201


REVISION
PL02




East Elevation
1 : 100

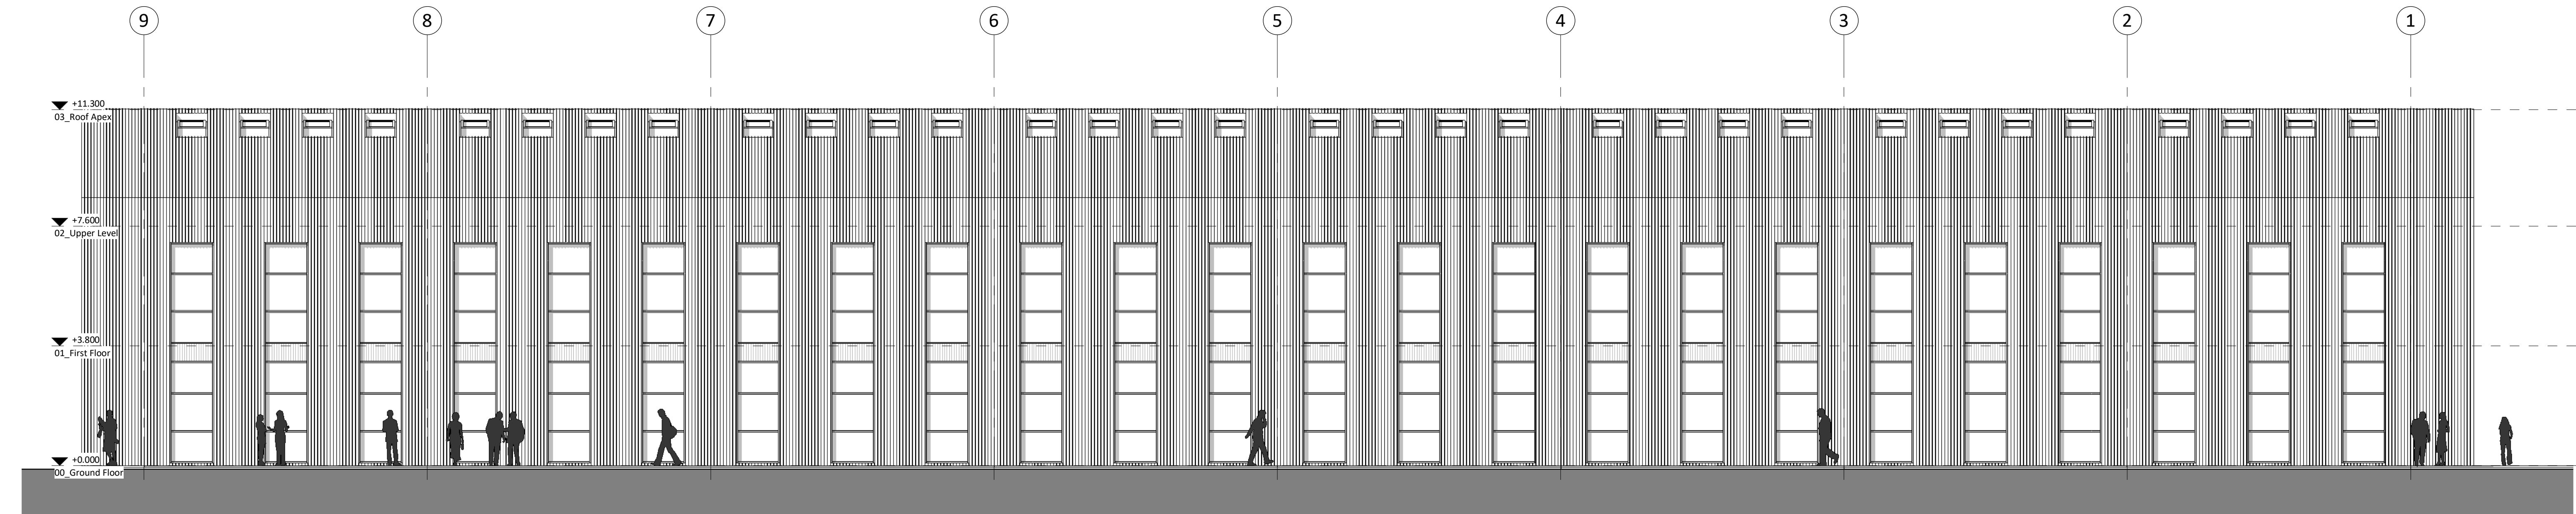

West Elevation
1 : 100

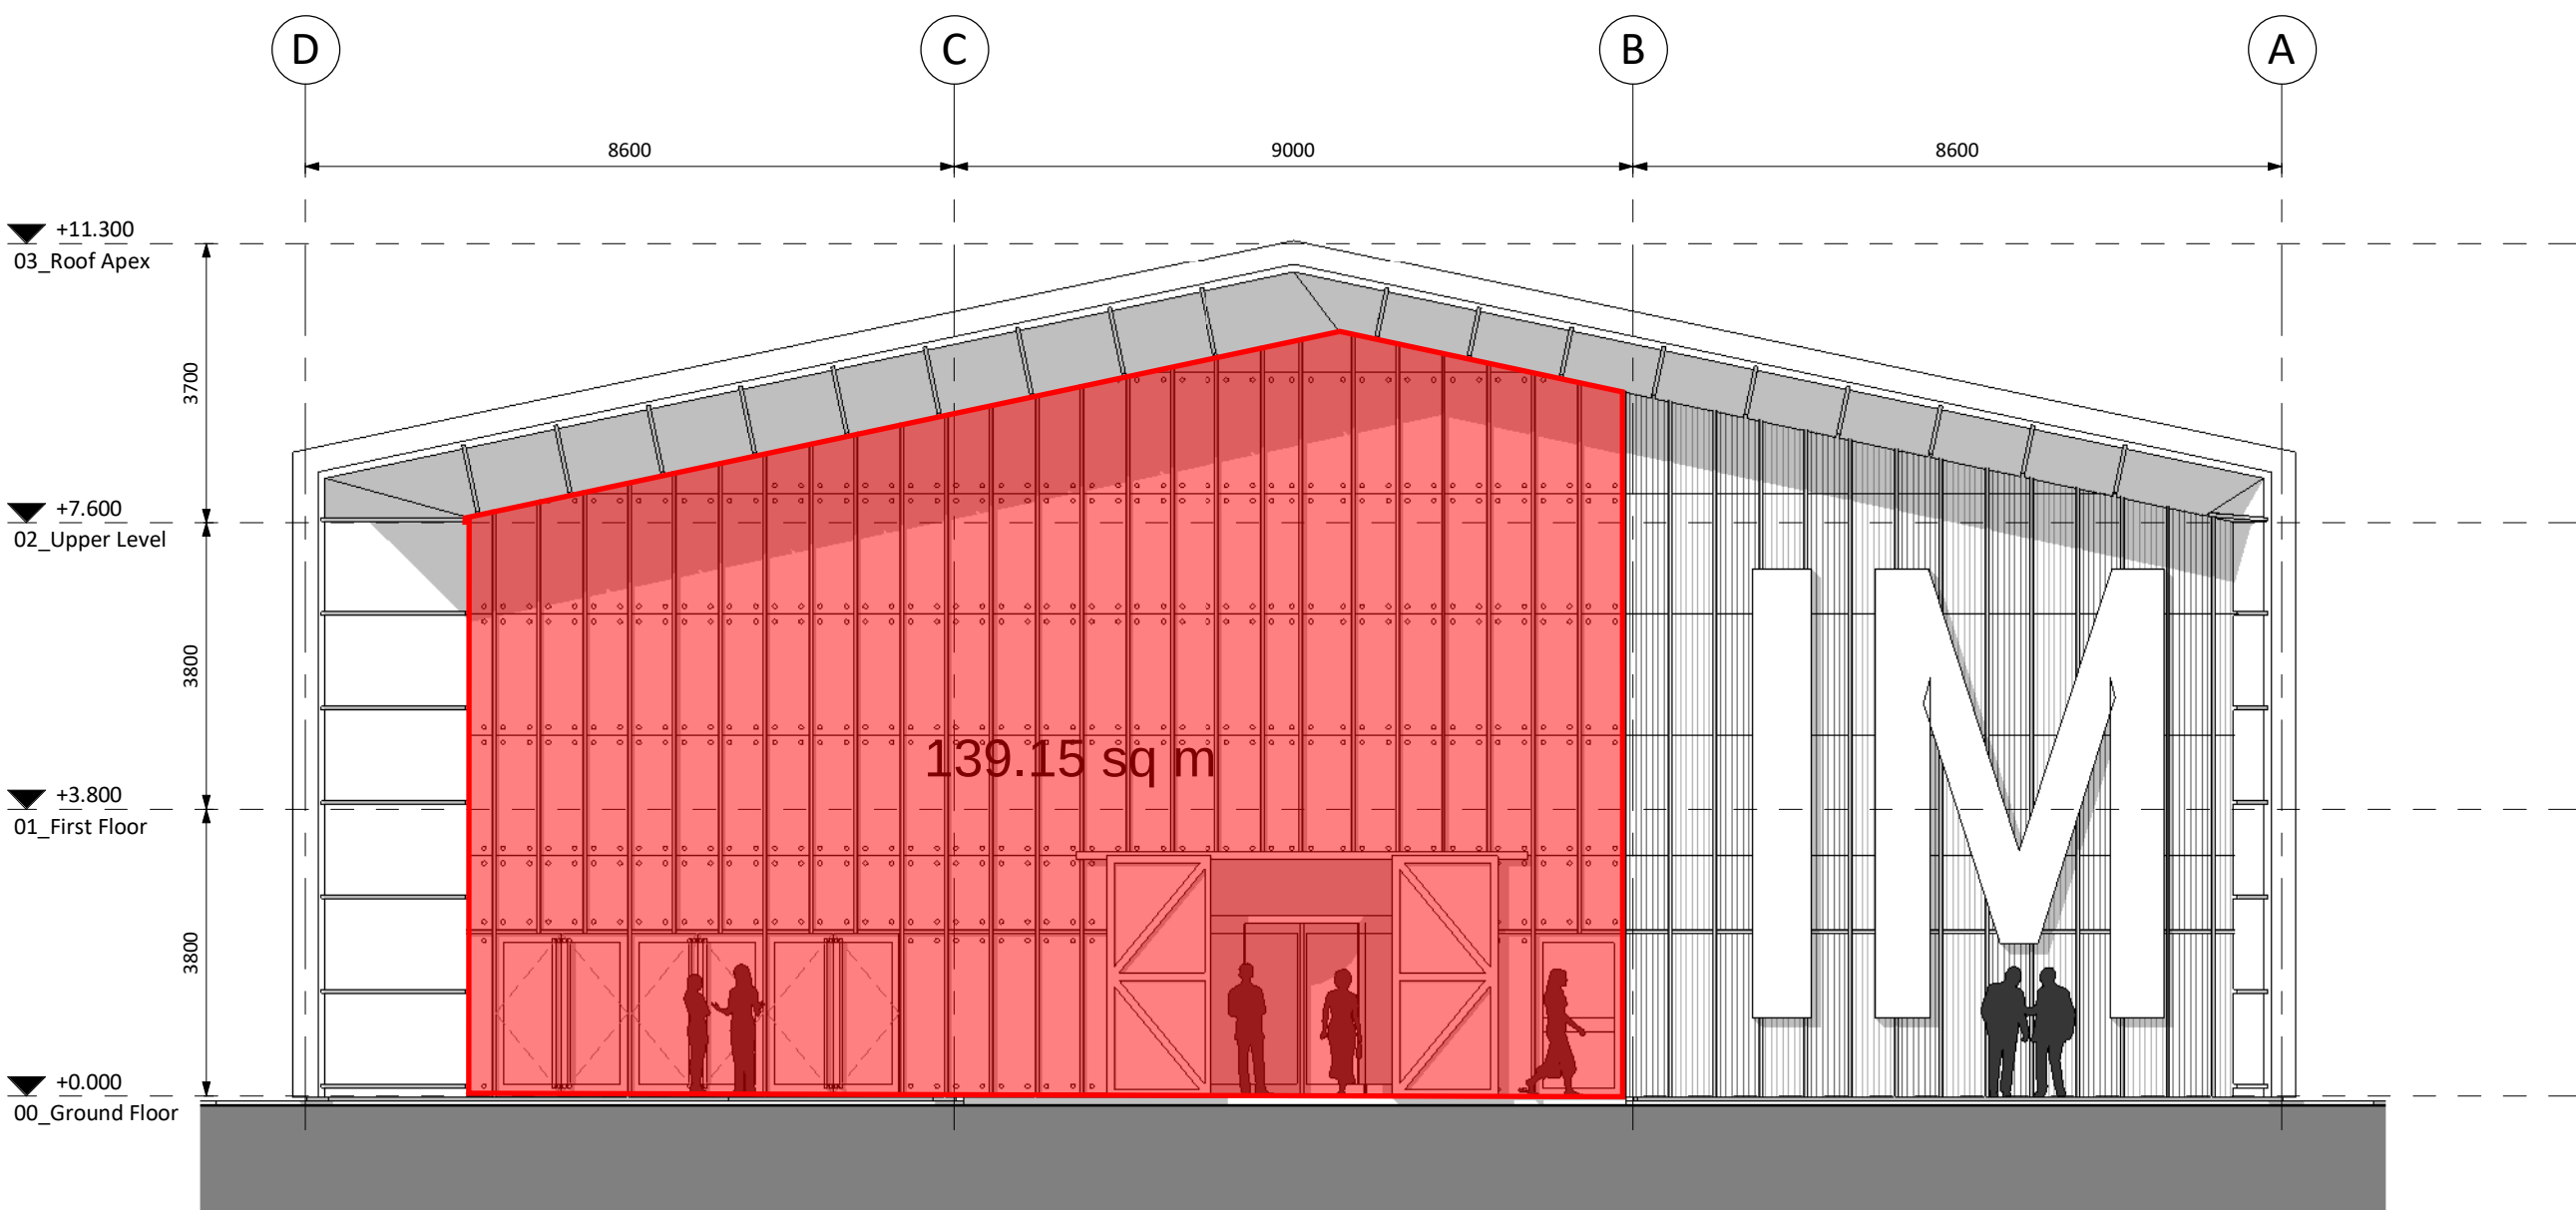

North Elevation
1 : 100

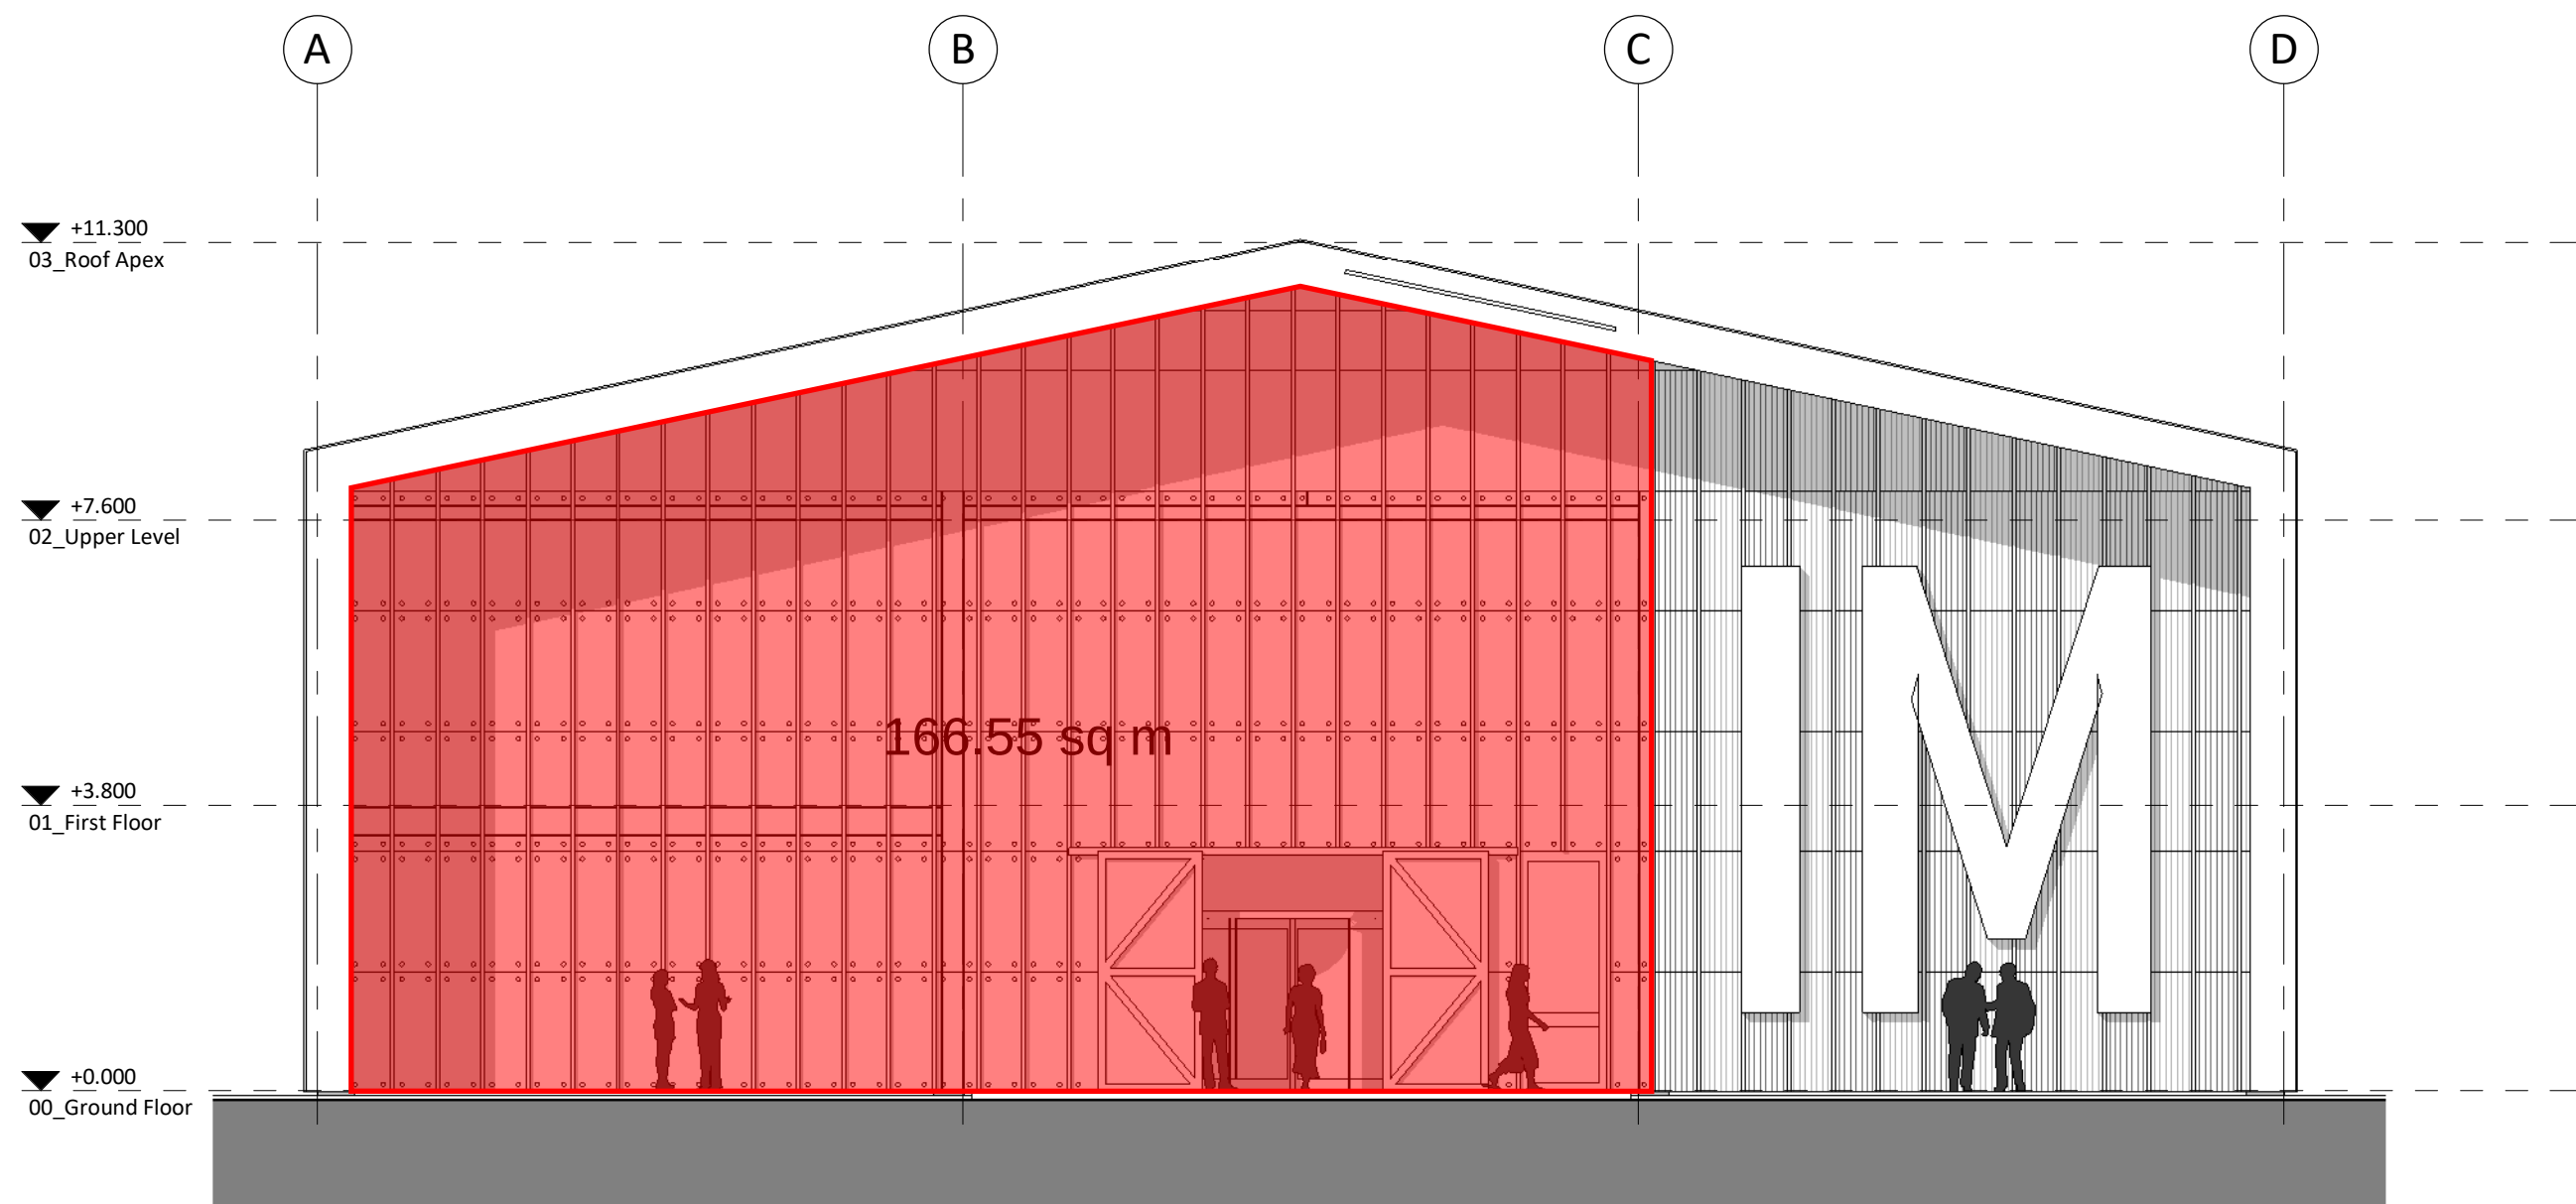

South Elevation
1 : 100

PL	PL02	02.03.21	Planning Issue	
S1	P01	09.10.20	Planning Issue	
STATUS	REV	DATE	DESCRIPTION	
CLIENT				REVISED BY RC
UWTSO				CHECKED BY PW
				ORIGINATOR NO 152481

CONSULTANT
STRIDE TREGLOWN
www.stridetreglow.com © Stride Treglow Limited 2017
PROJECT
Innovation Matrix
SA1


DRAWING TITLE
Elevations GA

SUITABILITY STATUS
PL : PLANNING

SCALE
1 : 100 @ A1

PROJECT | ORIGINATOR | ZONE | LEVEL | TYPE | ROLE | CLASS | NUMBER
152481-STL-XX-XX-DR-A-6020-PL_0201

REVISION
PL02

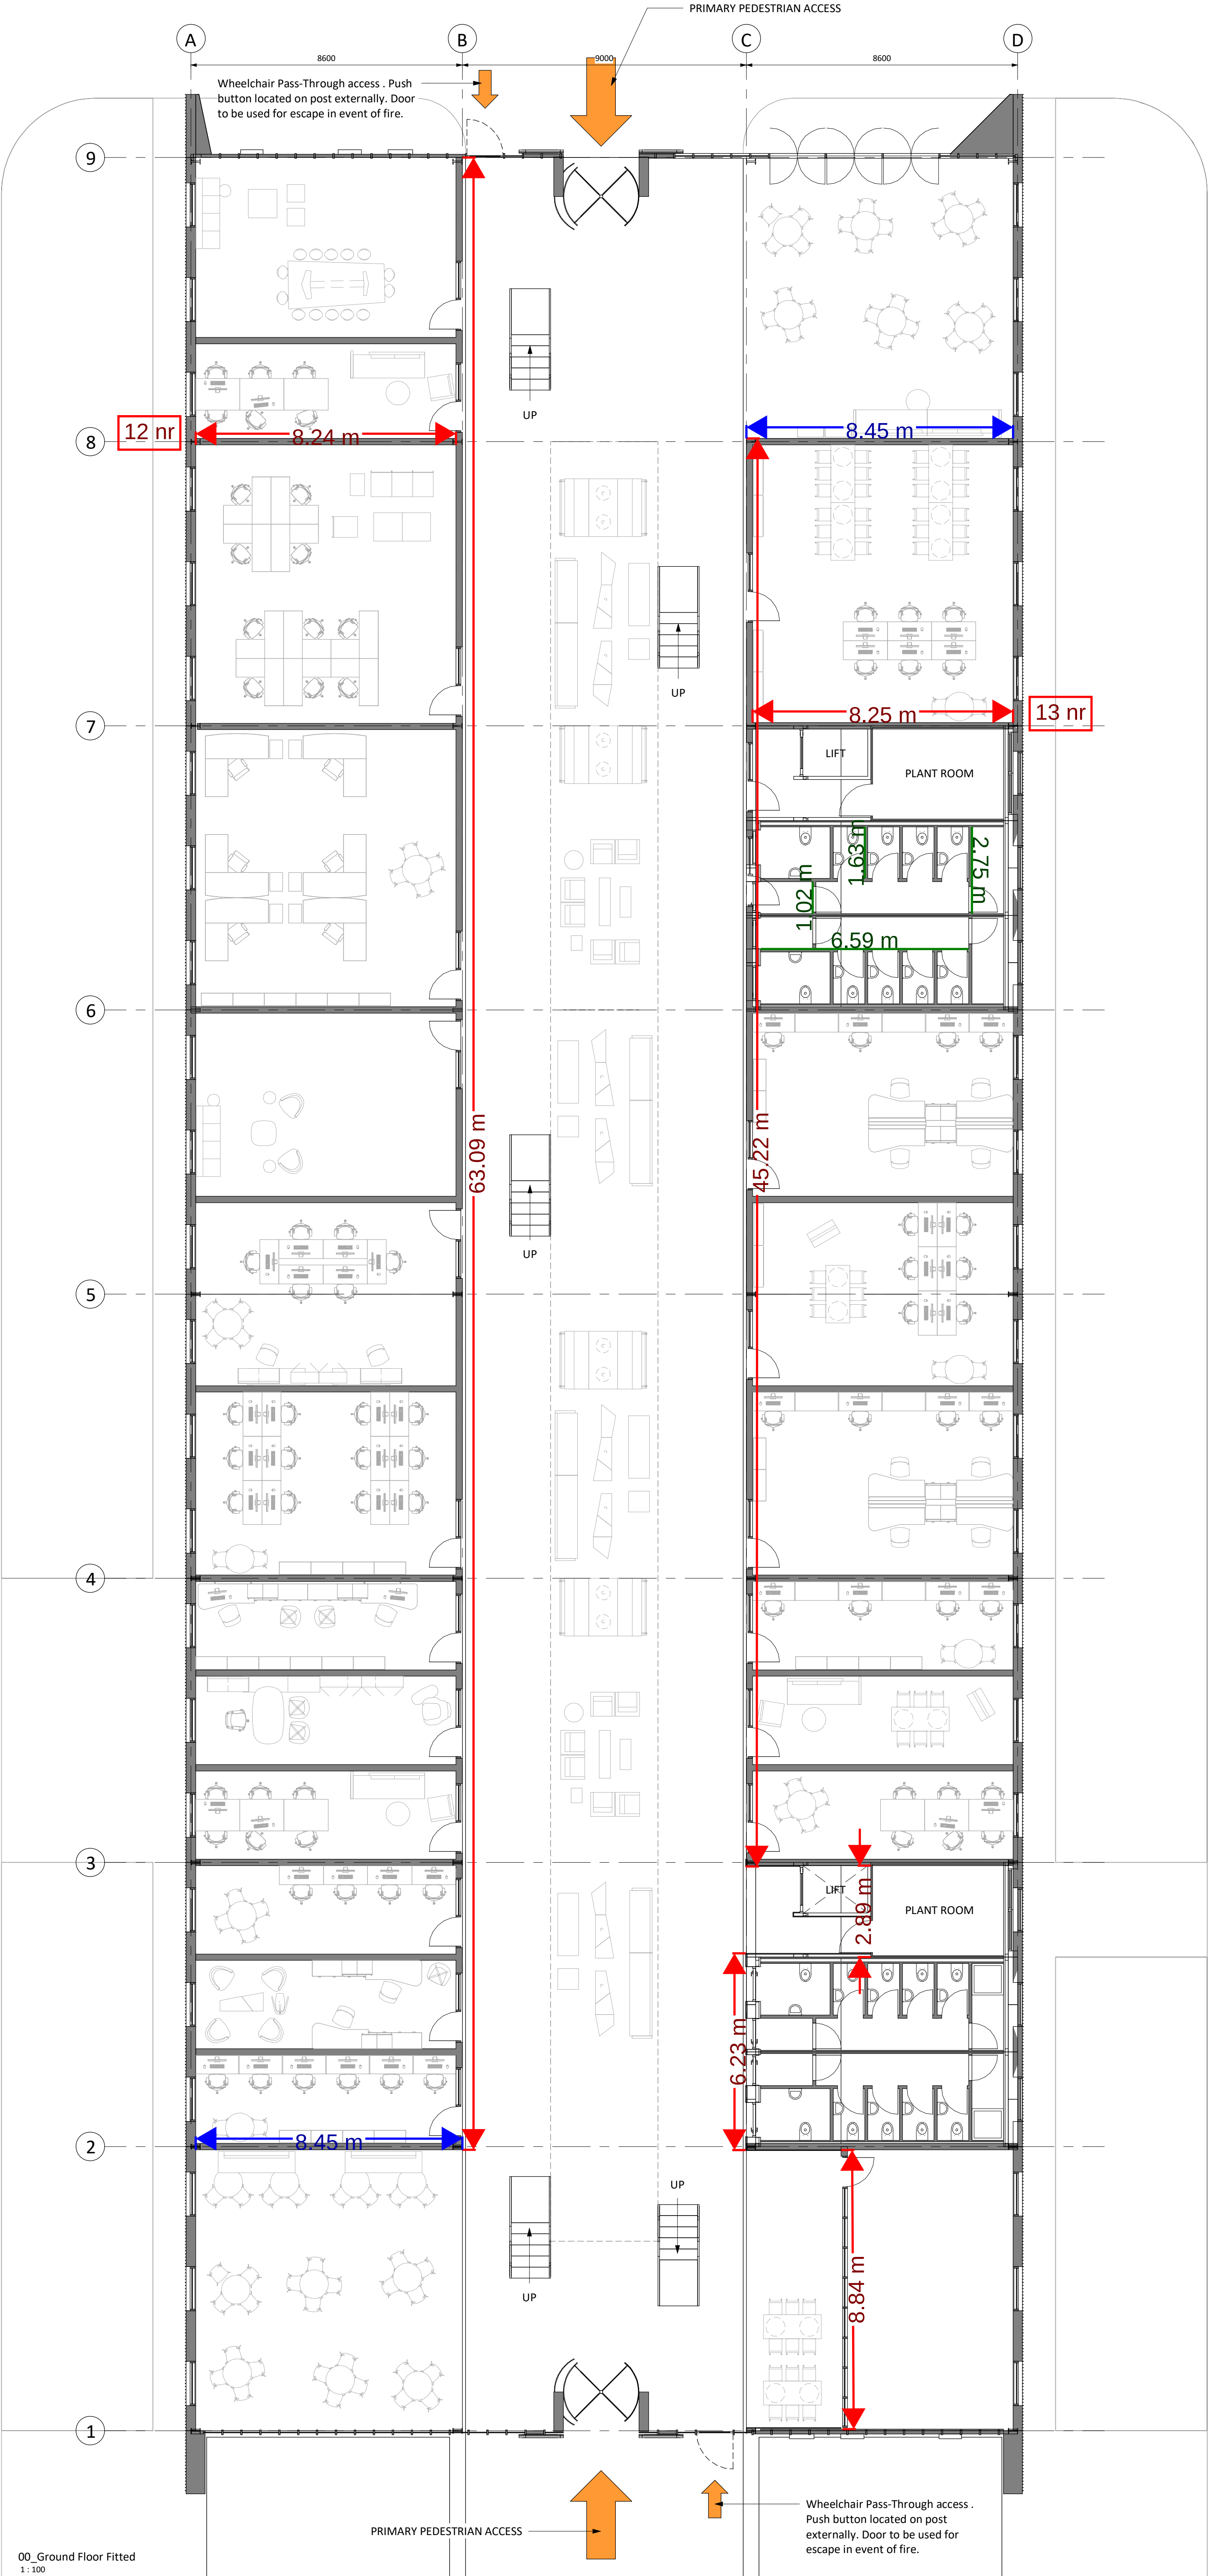

Responsibility is not accepted for errors made by others in scaling from this drawing.
All construction information should be taken from figured dimensions only.

0mm 50mm 100mm

PL	PL02	02.03.21	Planning Issue
S1	P01	09.10.20	Planning Issue
STATUS	REV	DATE	DESCRIPTION
CLIENT	UWTSD		
REVISOR	RC		
CHECKED BY	PW		
ORIGINATOR NO	152481		

CONSULTANT

STRIDE TREGLOWN

www.stridetreglown.com © Stride Treglown Limited 2017

PROJECT


Innovation Matrix

SA1

DRAWING TITLE

Ground Floor Layout - Full Building

SUITABILITY STATUS	SCALE
PL : PLANNING	1 : 100 @ A1
PROJECT ORIGINATOR ZONE LEVEL TYPE ROLE CLASS NUMBER	REVISION
152481-STL-XX-XX-DR-A-XXXX-PL_0501	PL02

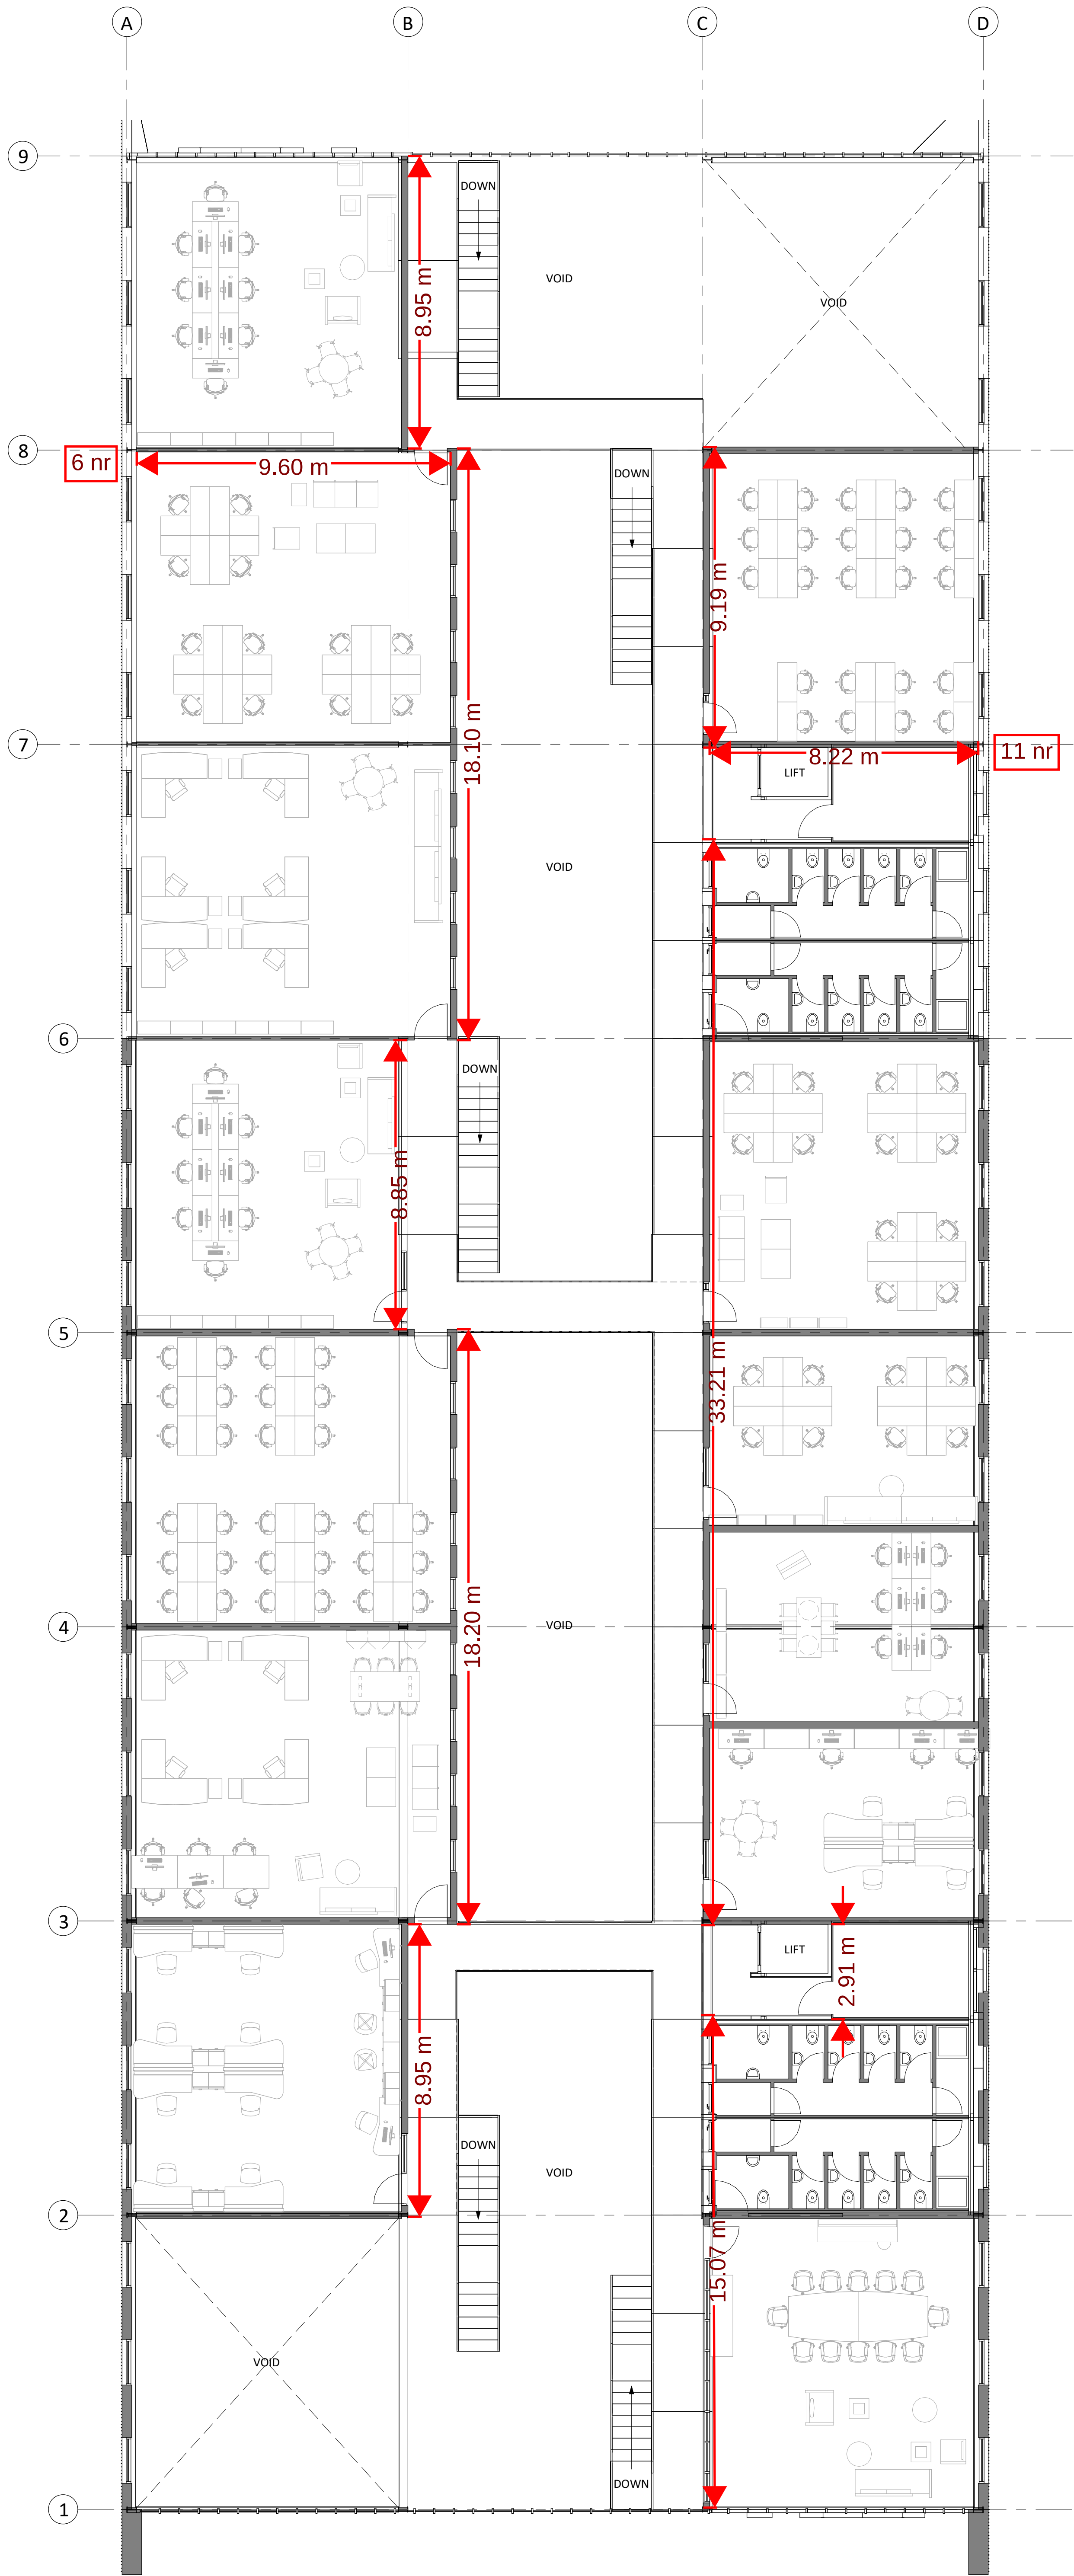


PL	PL02	02.03.21	Planning Issue
S1	P01	09.10.20	Planning Issue
STATUS	REV	DATE	DESCRIPTION
CLIENT	UWTSD		
REVISOR			RC
CHECKED BY			PW
ORIGINATOR NO			152481

CONSULTANT
STRIDE TREGLOWN
www.stridetreglown.com © Stride Treglown Limited 2017
PROJECT
Innovation Matrix
SA1

DRAWING TITLE
First Floor Layout - Full Building

SUITABILITY STATUS PL : PLANNING	SCALE 1 : 100 @ A1
PROJECT ORIGINATOR ZONE LEVEL TYPE ROLE CLASS NUMBER 152481-STL-XX-XX-DR-A-XXXX-PL_0502	REVISION PL02

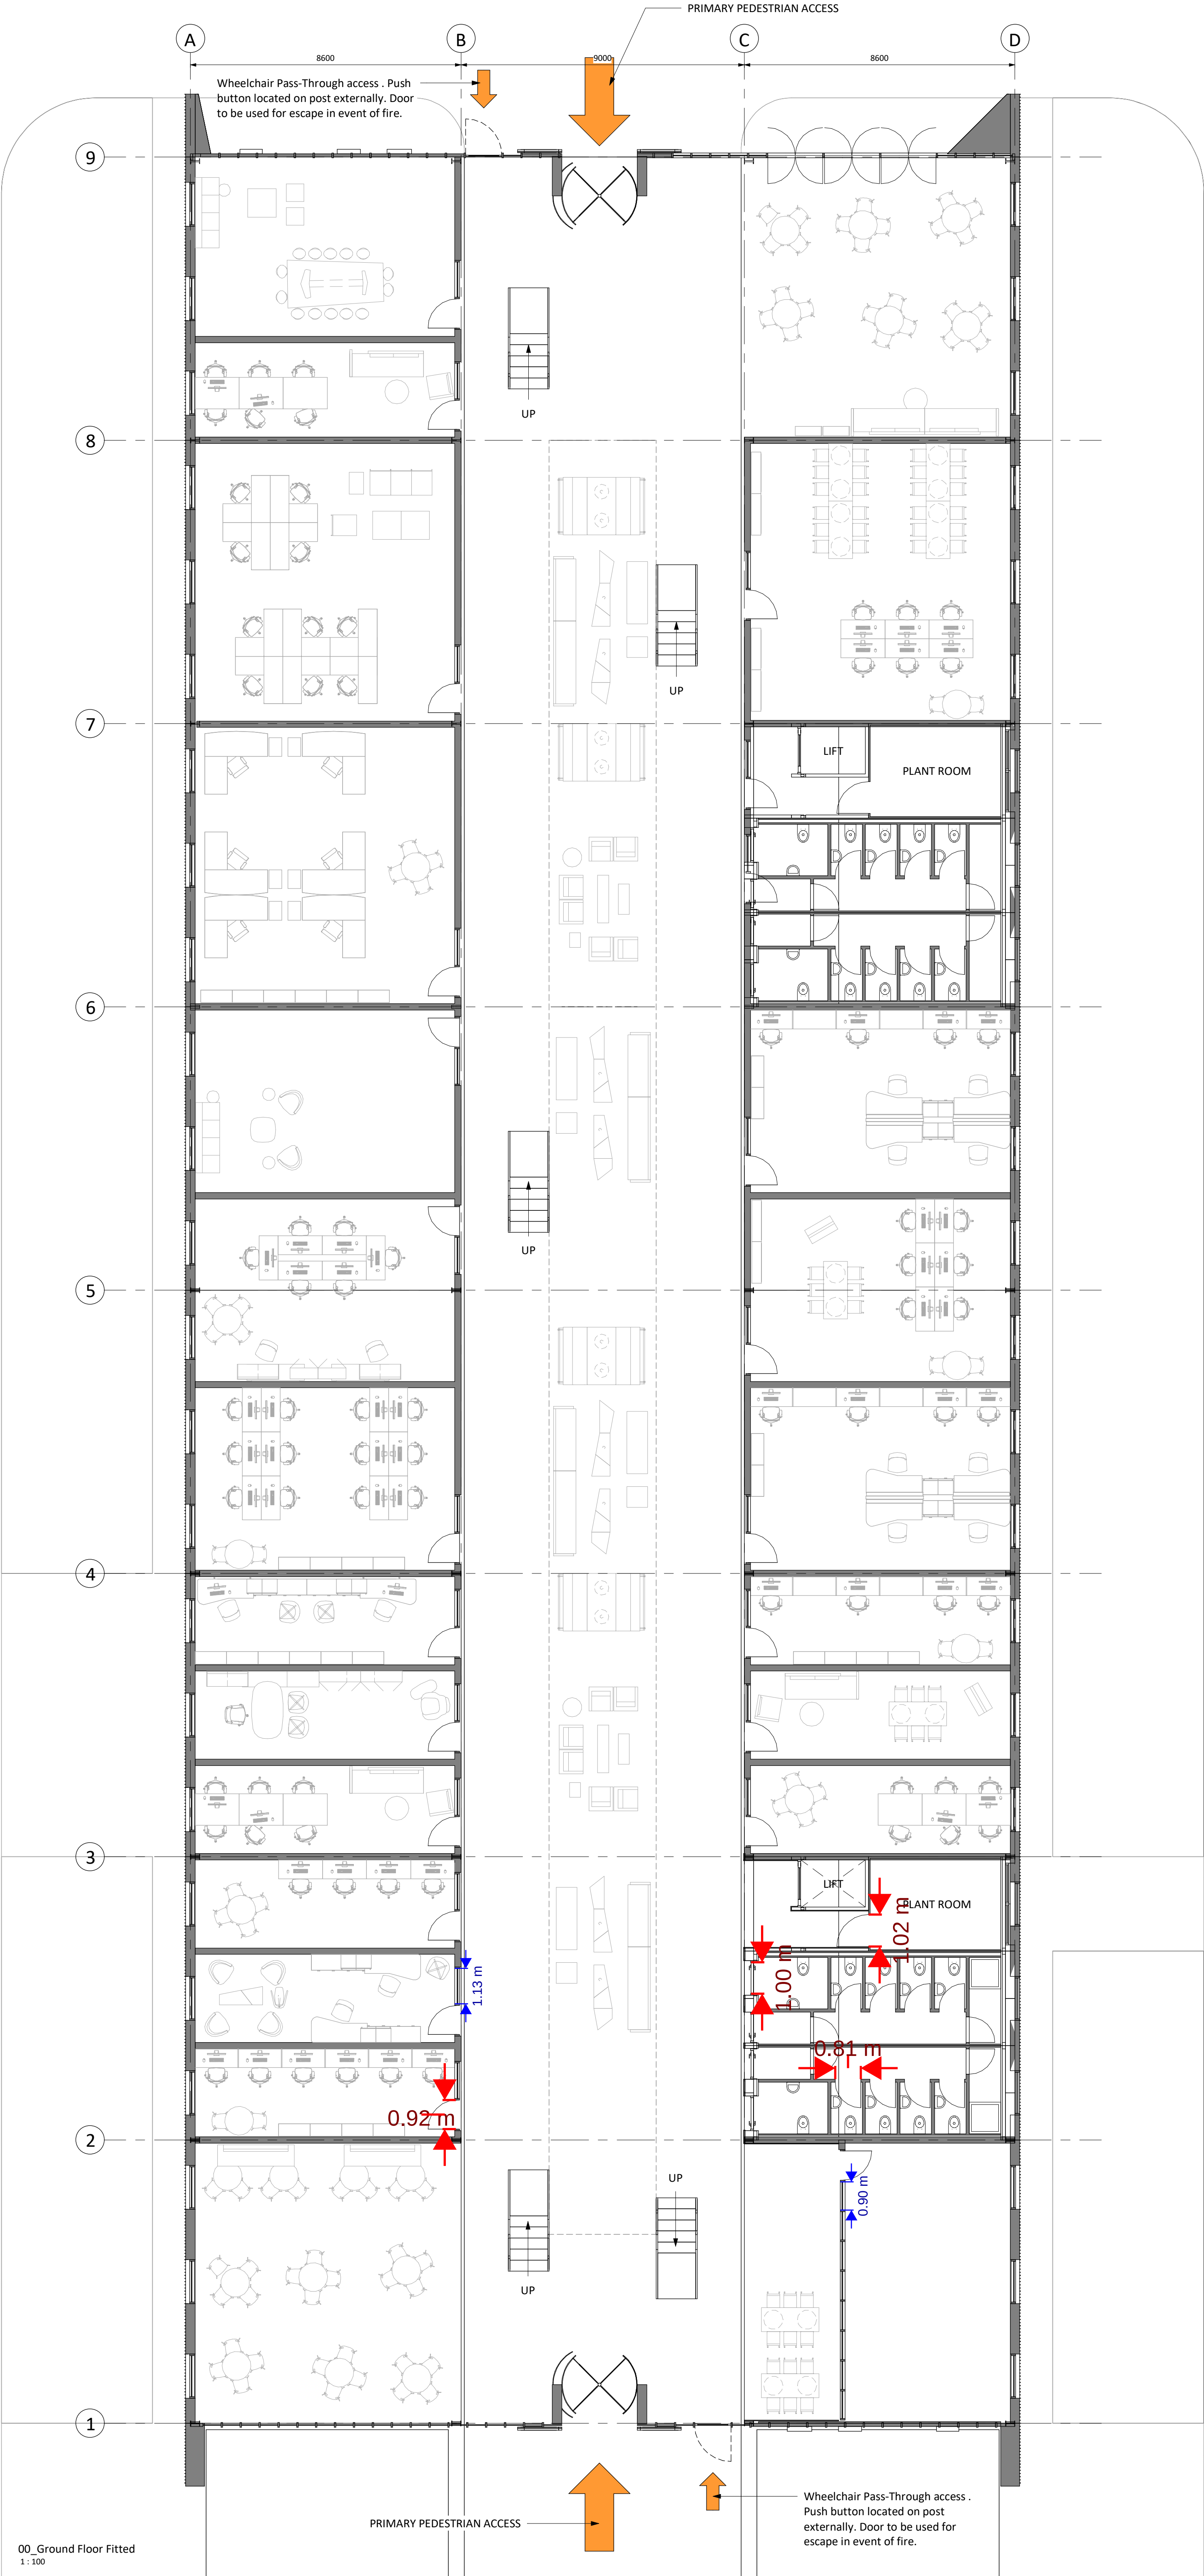

Ground Floor

22 nr - 1981x920mm door with glass screen
2 nr - 1981x1020mm plant room door
8 nr - 1981x1000mm WC entrance door
24 nr - 1981x810mm WC Cubicle door

Ground Floor

21 nr - 1981x1130mm glass screen
8 nr - 1981x900mm glass screen

First Floor

19 nr - 1981x920mm door with glass screen
2 nr - 1981x1020mm plant room door
8 nr - 1981x1000mm WC entrance door
24 nr - 1981x810mm WC Cubicle door

First Floor

5 nr - 1981x1130mm glass screen
24 nr - 1981x900mm glass screen

Responsibility is not accepted for errors made by others in scaling from this drawing.
All construction information should be taken from figured dimensions only.

0mm 50mm 100mm

PL	PL02	02.03.21	Planning Issue
S1	P01	09.10.20	Planning Issue
STATUS	REV	DATE	DESCRIPTION
CLIENT	UWTSD		
REVISOR	RC		
CHECKED BY	PW		
ORIGINATOR NO	152481		

CONSULTANT

STRIDE TREGLOWN

www.stridetreglow.com © Stride Treglow Limited 2017

PROJECT


Innovation Matrix

SA1

DRAWING TITLE

Ground Floor Layout - Full Building

SUITABILITY STATUS	SCALE
PL : PLANNING	1 : 100 @ A1
PROJECT ORIGINATOR ZONE LEVEL TYPE ROLE CLASS NUMBER	REVISION
152481-STL-XX-XX-DR-A-XXXX-PL_0501	PL02

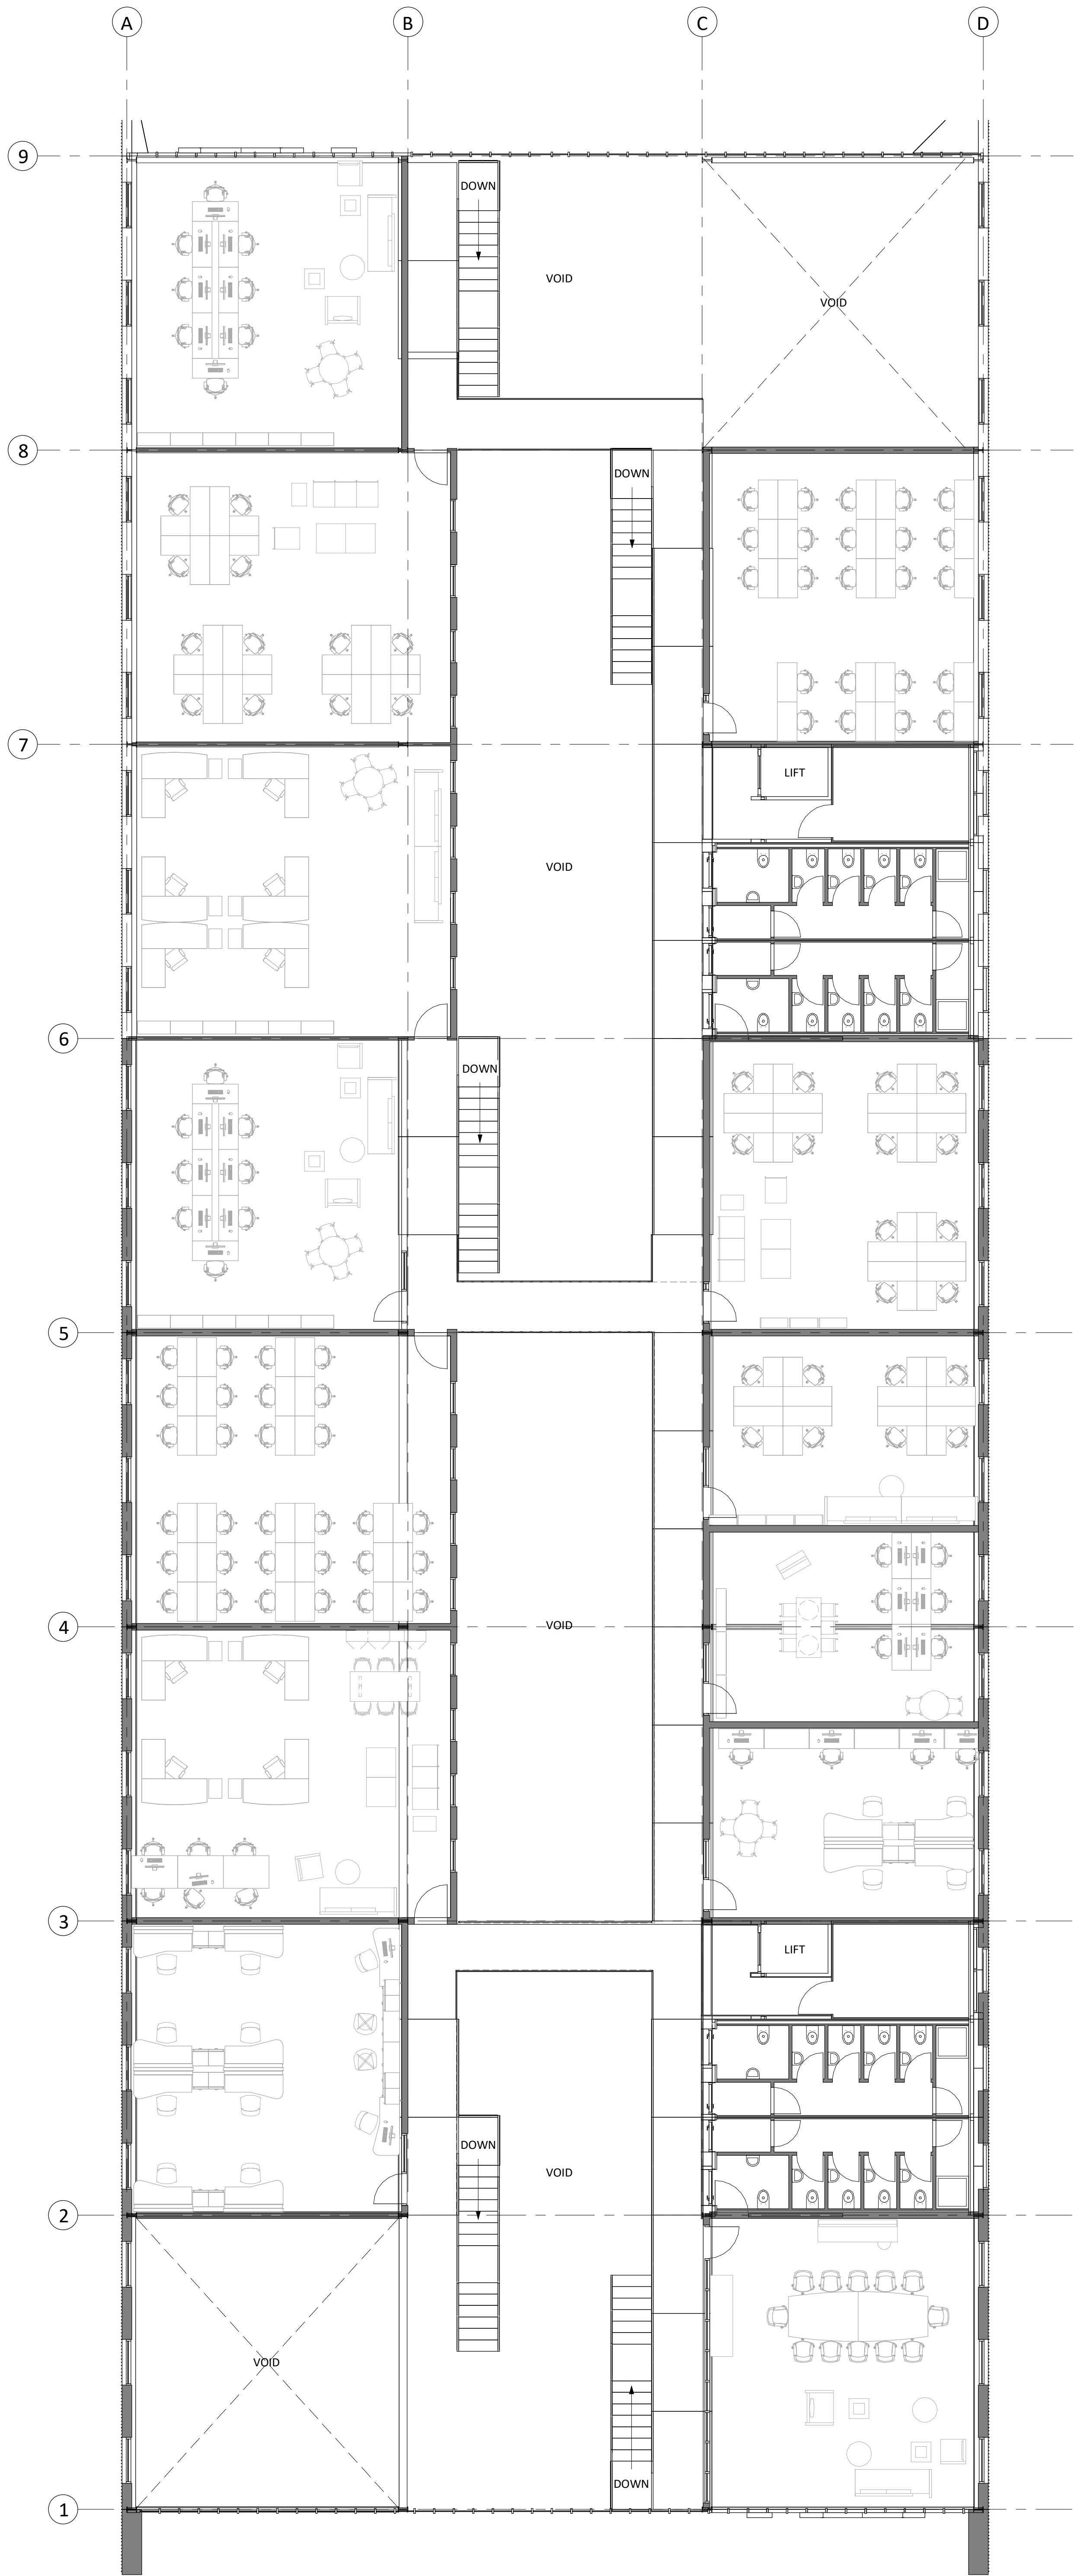


PL	PL02	02.03.21	Planning Issue
S1	P01	09.10.20	Planning Issue
STATUS	REV	DATE	DESCRIPTION
CLIENT	UWTSD		
REVISOR			RC
CHECKED BY			PW
ORIGINATOR NO			152481


CONSULTANT
STRIDE TREGLOWN
www.stridetreglown.com © Stride Treglown Limited 2017
PROJECT
Innovation Matrix
SA1

DRAWING TITLE
First Floor Layout - Full Building

SUITABILITY STATUS PL : PLANNING	SCALE 1 : 100 @ A1
PROJECT ORIGINATOR ZONE LEVEL TYPE ROLE CLASS NUMBER 152481-STL-XX-XX-DR-A-XXXX-PL_0502	REVISION PL02

 

SUITABILITY STATUS		SCALE
PL : PLANNING		1 : 100 @ A1
PROJECT ORIGINATOR ZONE LEVEL TYPE ROLE CLASS. NUMBER		REVISION
152481-STL-XX-XX-DR-A-XXXX-PL 0501		PL02

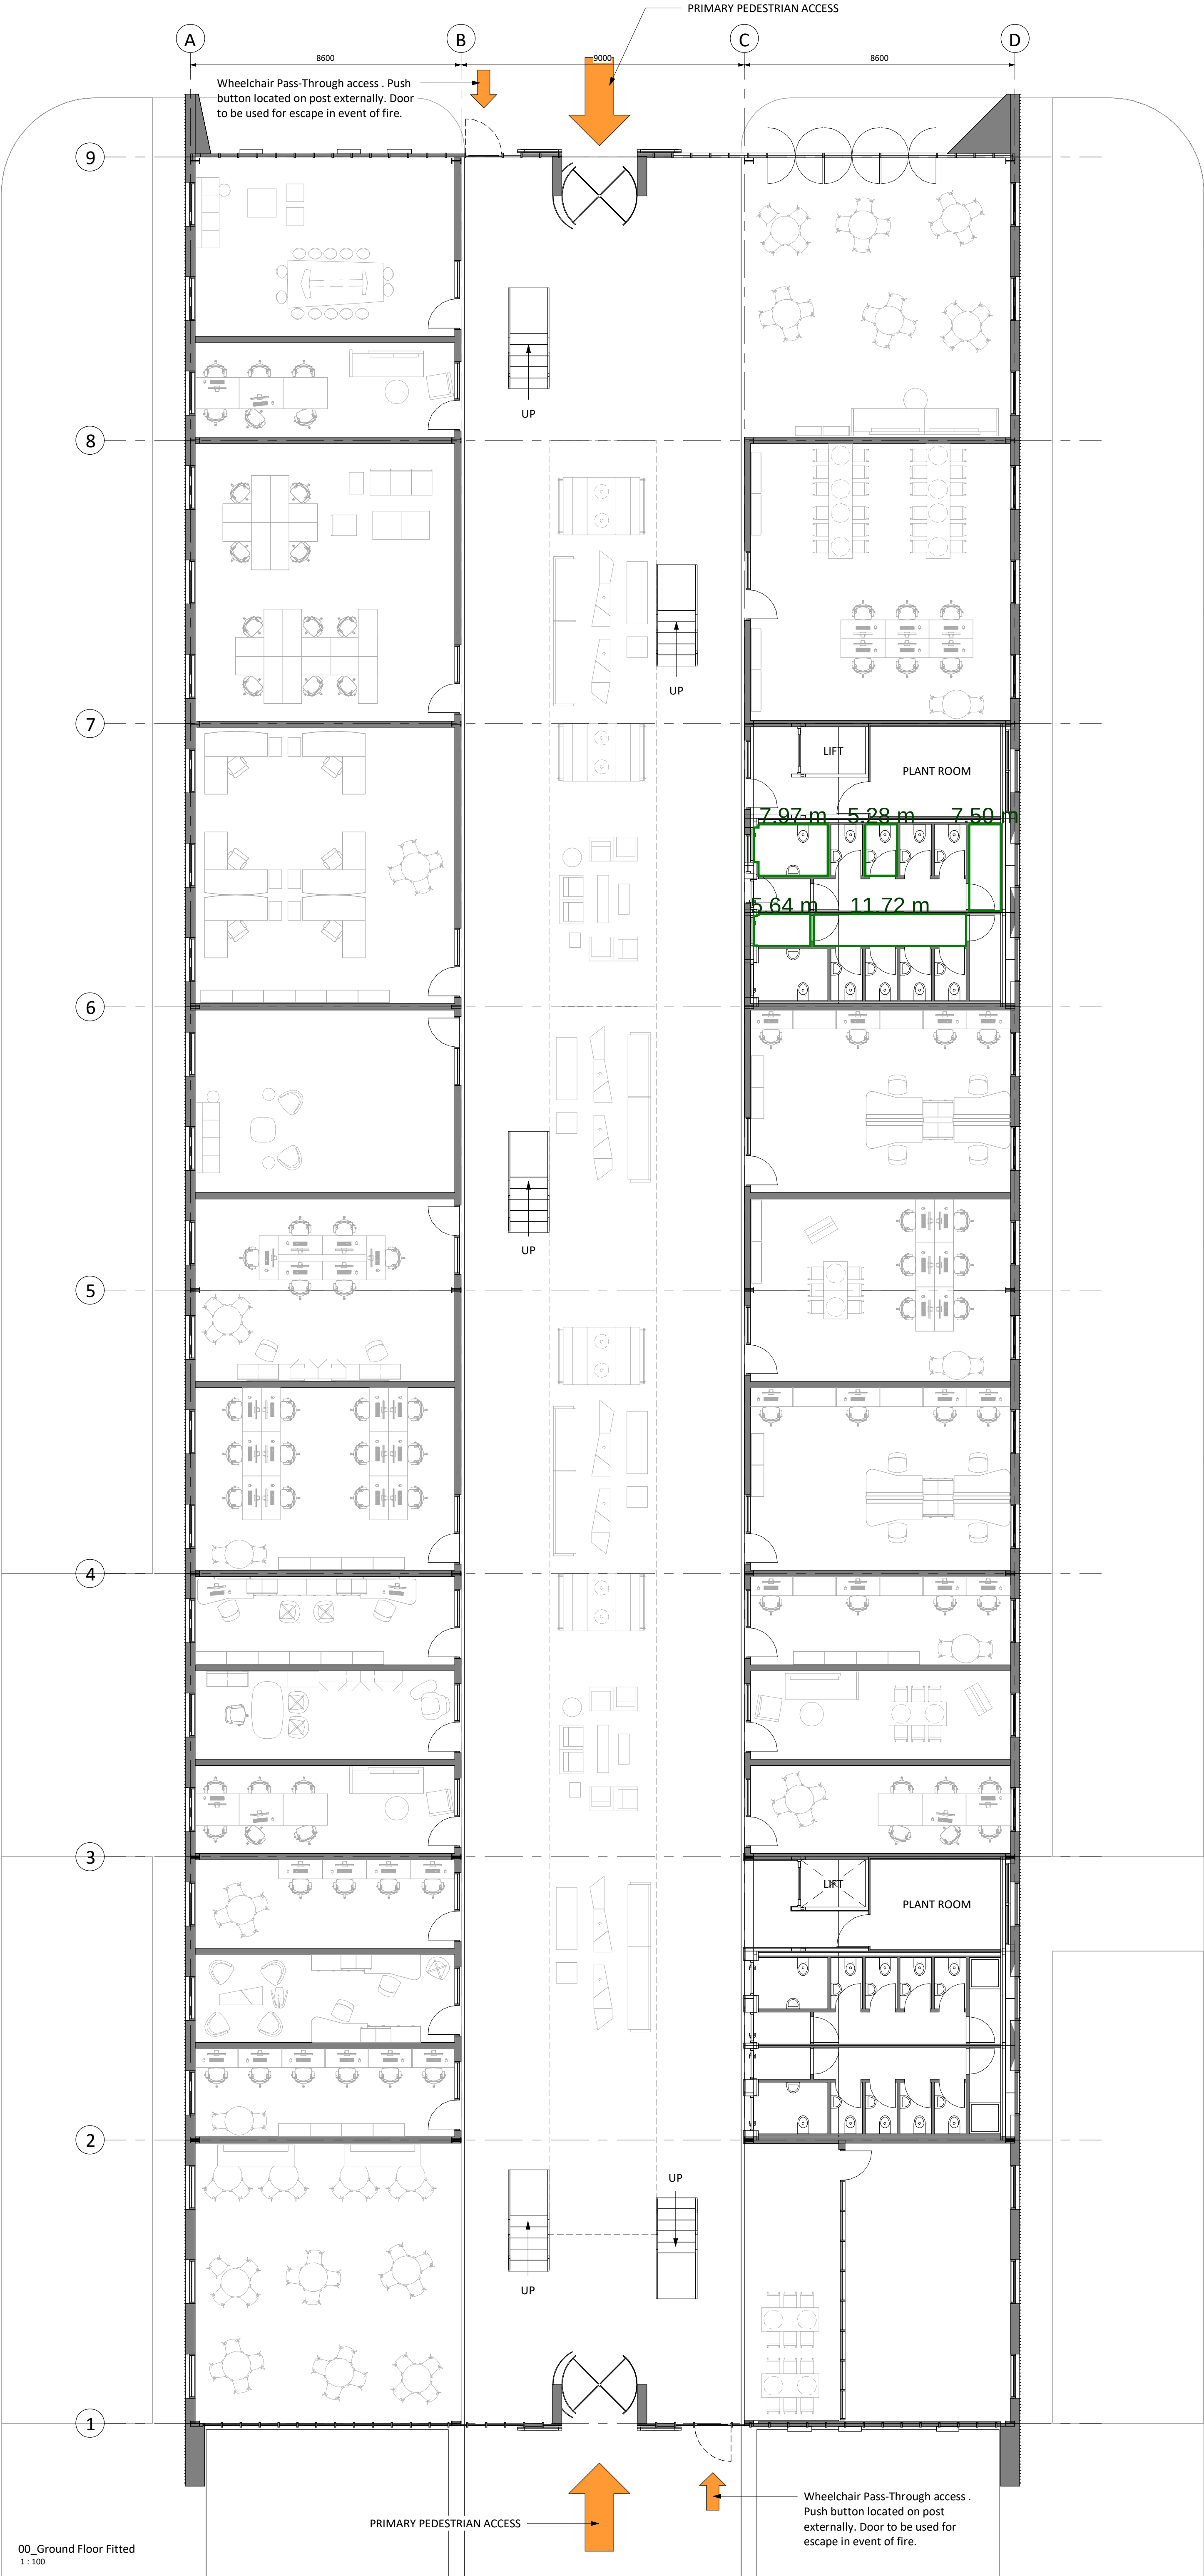

00_Ground Floor Fitted
1:100

PRIMARY PEDESTRIAN ACCESS

Wheelchair Pass-Through access .
Push button located on post
externally. Door to be used for
escape in event of fire.


Responsibility is not accepted for errors made by others in scaling from this drawing.
All construction information should be taken from figured dimensions only.

PL	PL02	02.03.21	Planning Issue
S1	P01	09.10.20	Planning Issue
STATUS	REV	DATE	DESCRIPTION
CLIENT			
UWTSD			REVISED BY RC
			CHECKED BY PW
			ORIGINATOR NO 152481

CONSULTANT
STRIDE TREGLOWN
www.stridetreglown.com © Stride Treglown Limited 2017
PROJECT
Innovation Matrix
SA1

DRAWING TITLE
Ground Floor Layout - Full Building

SUITABILITY STATUS PL : PLANNING	SCALE 1 : 100 @ A1
PROJECT ORIGINATOR ZONE LEVEL TYPE ROLE CLASS NUMBER 152481-STL-XX-XX-DR-A-XXXX-PL_0501	REVISION PL02

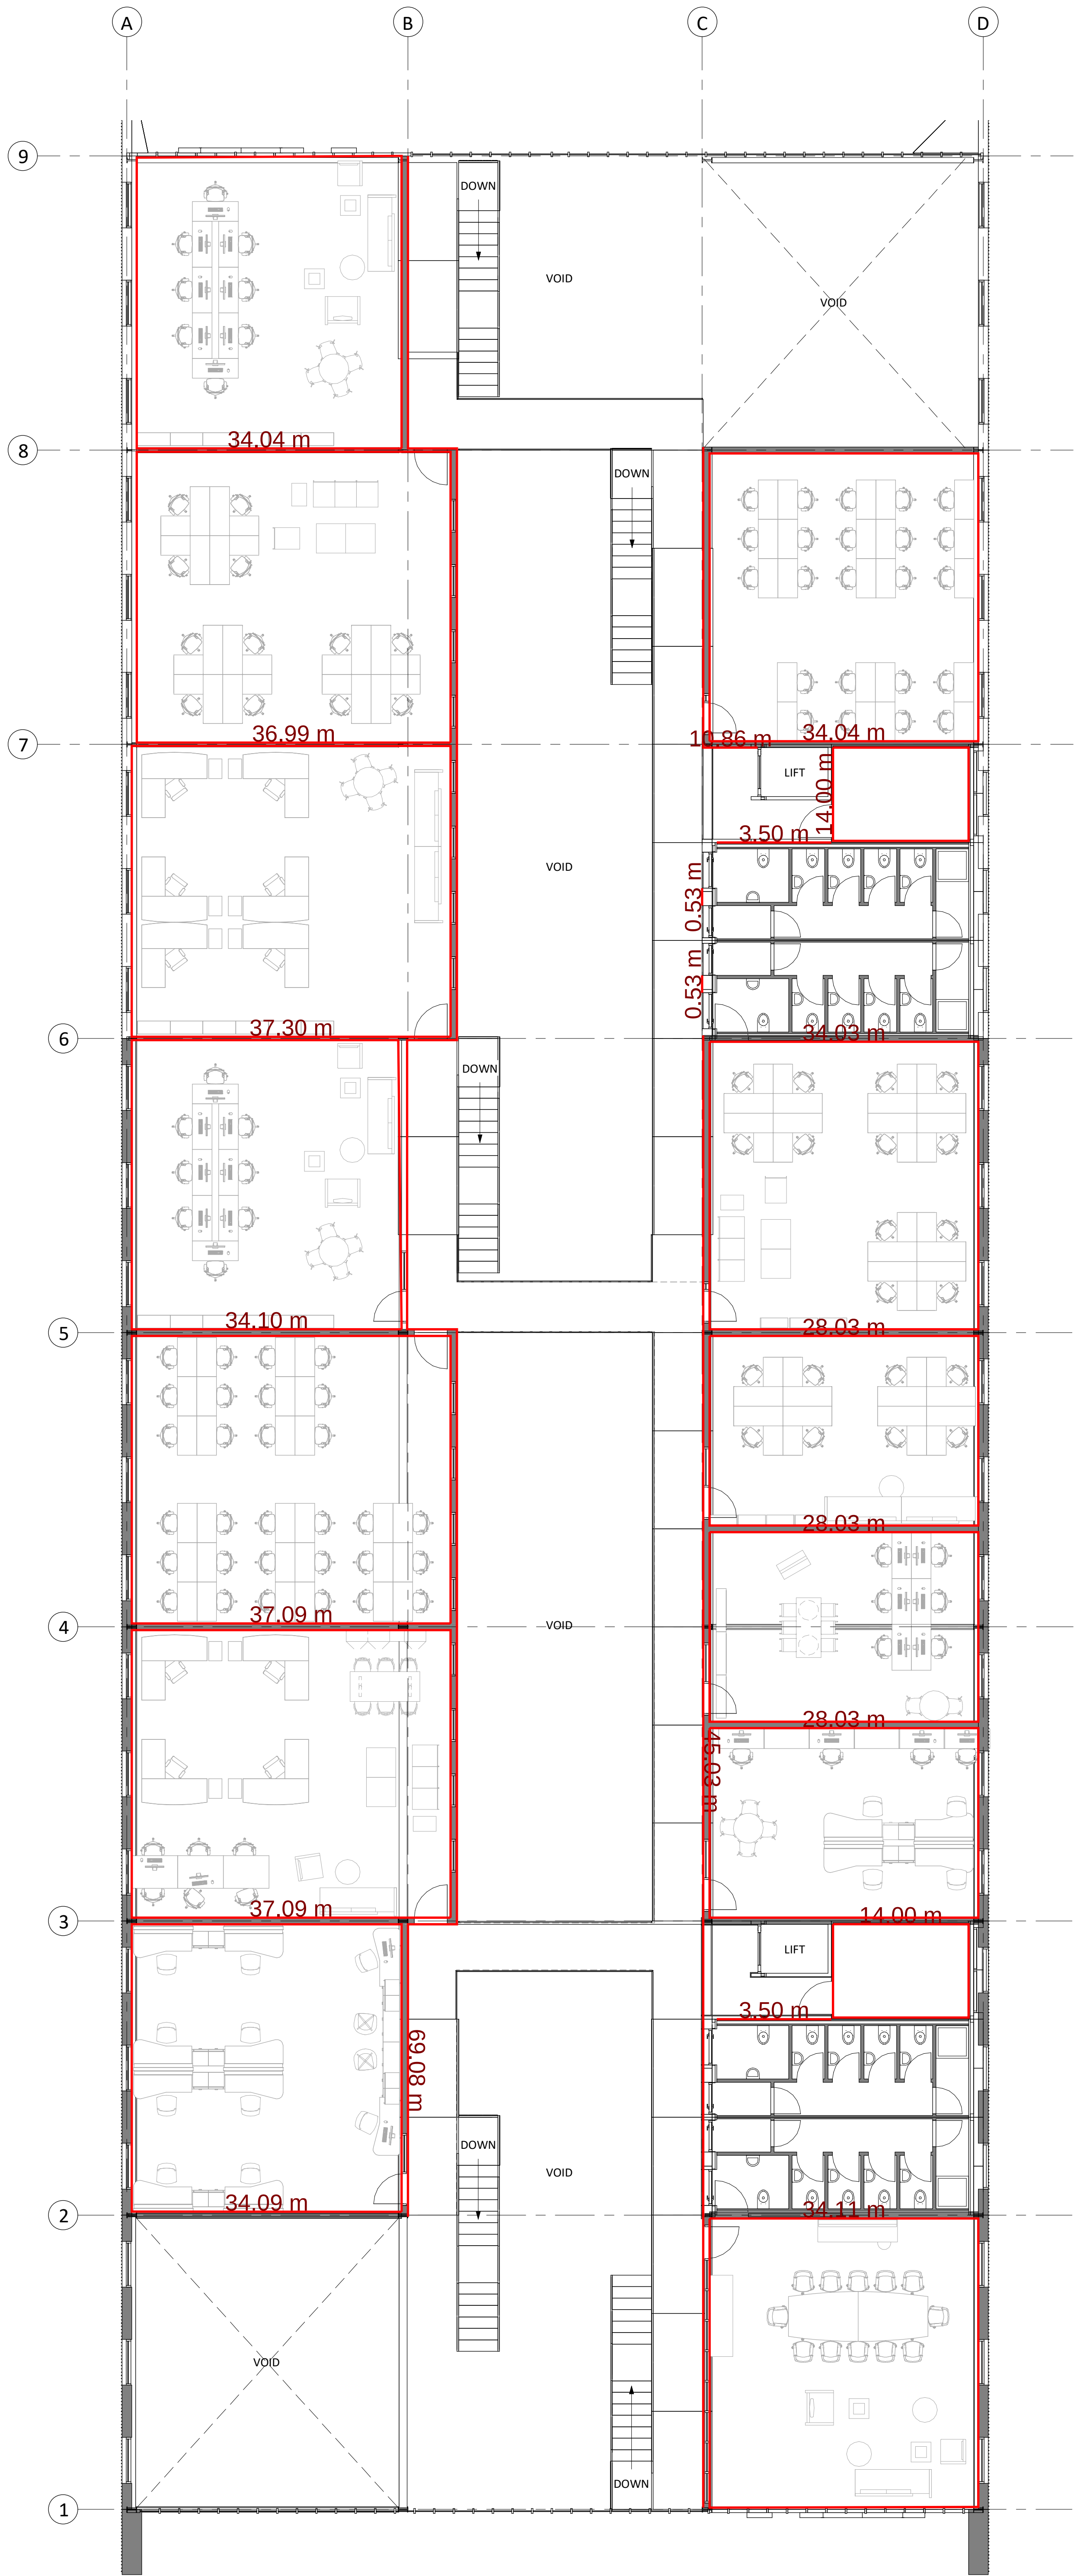


PL	PL02	02.03.21	Planning Issue
S1	P01	09.10.20	Planning Issue
STATUS	REV	DATE	DESCRIPTION
CLIENT			
UWTSD			REVISED BY RC
			CHECKED BY PW
			ORIGINATOR NO 152481


CONSULTANT
STRIDE TREGLOWN
www.stridetreglow.com © Stride Treglow Limited 2017
PROJECT
Innovation Matrix
SA1

DRAWING TITLE
First Floor Layout - Full Building

SUITABILITY STATUS PL : PLANNING	SCALE 1 : 100 @ A1
PROJECT ORIGINATOR ZONE LEVEL TYPE ROLE CLASS NUMBER 152481-STL-XX-XX-DR-A-XXXX-PL_0502	REVISION PL02

 

SUITABILITY STATUS		SCALE
PL : PLANNING		1 : 100 @ A1
PROJECT ORIGINATOR ZONE LEVEL TYPE ROLE CLASS. NUMBER		REVISION
152481-STL-XX-XX-DR-A-XXXX-PL 0501		PL02

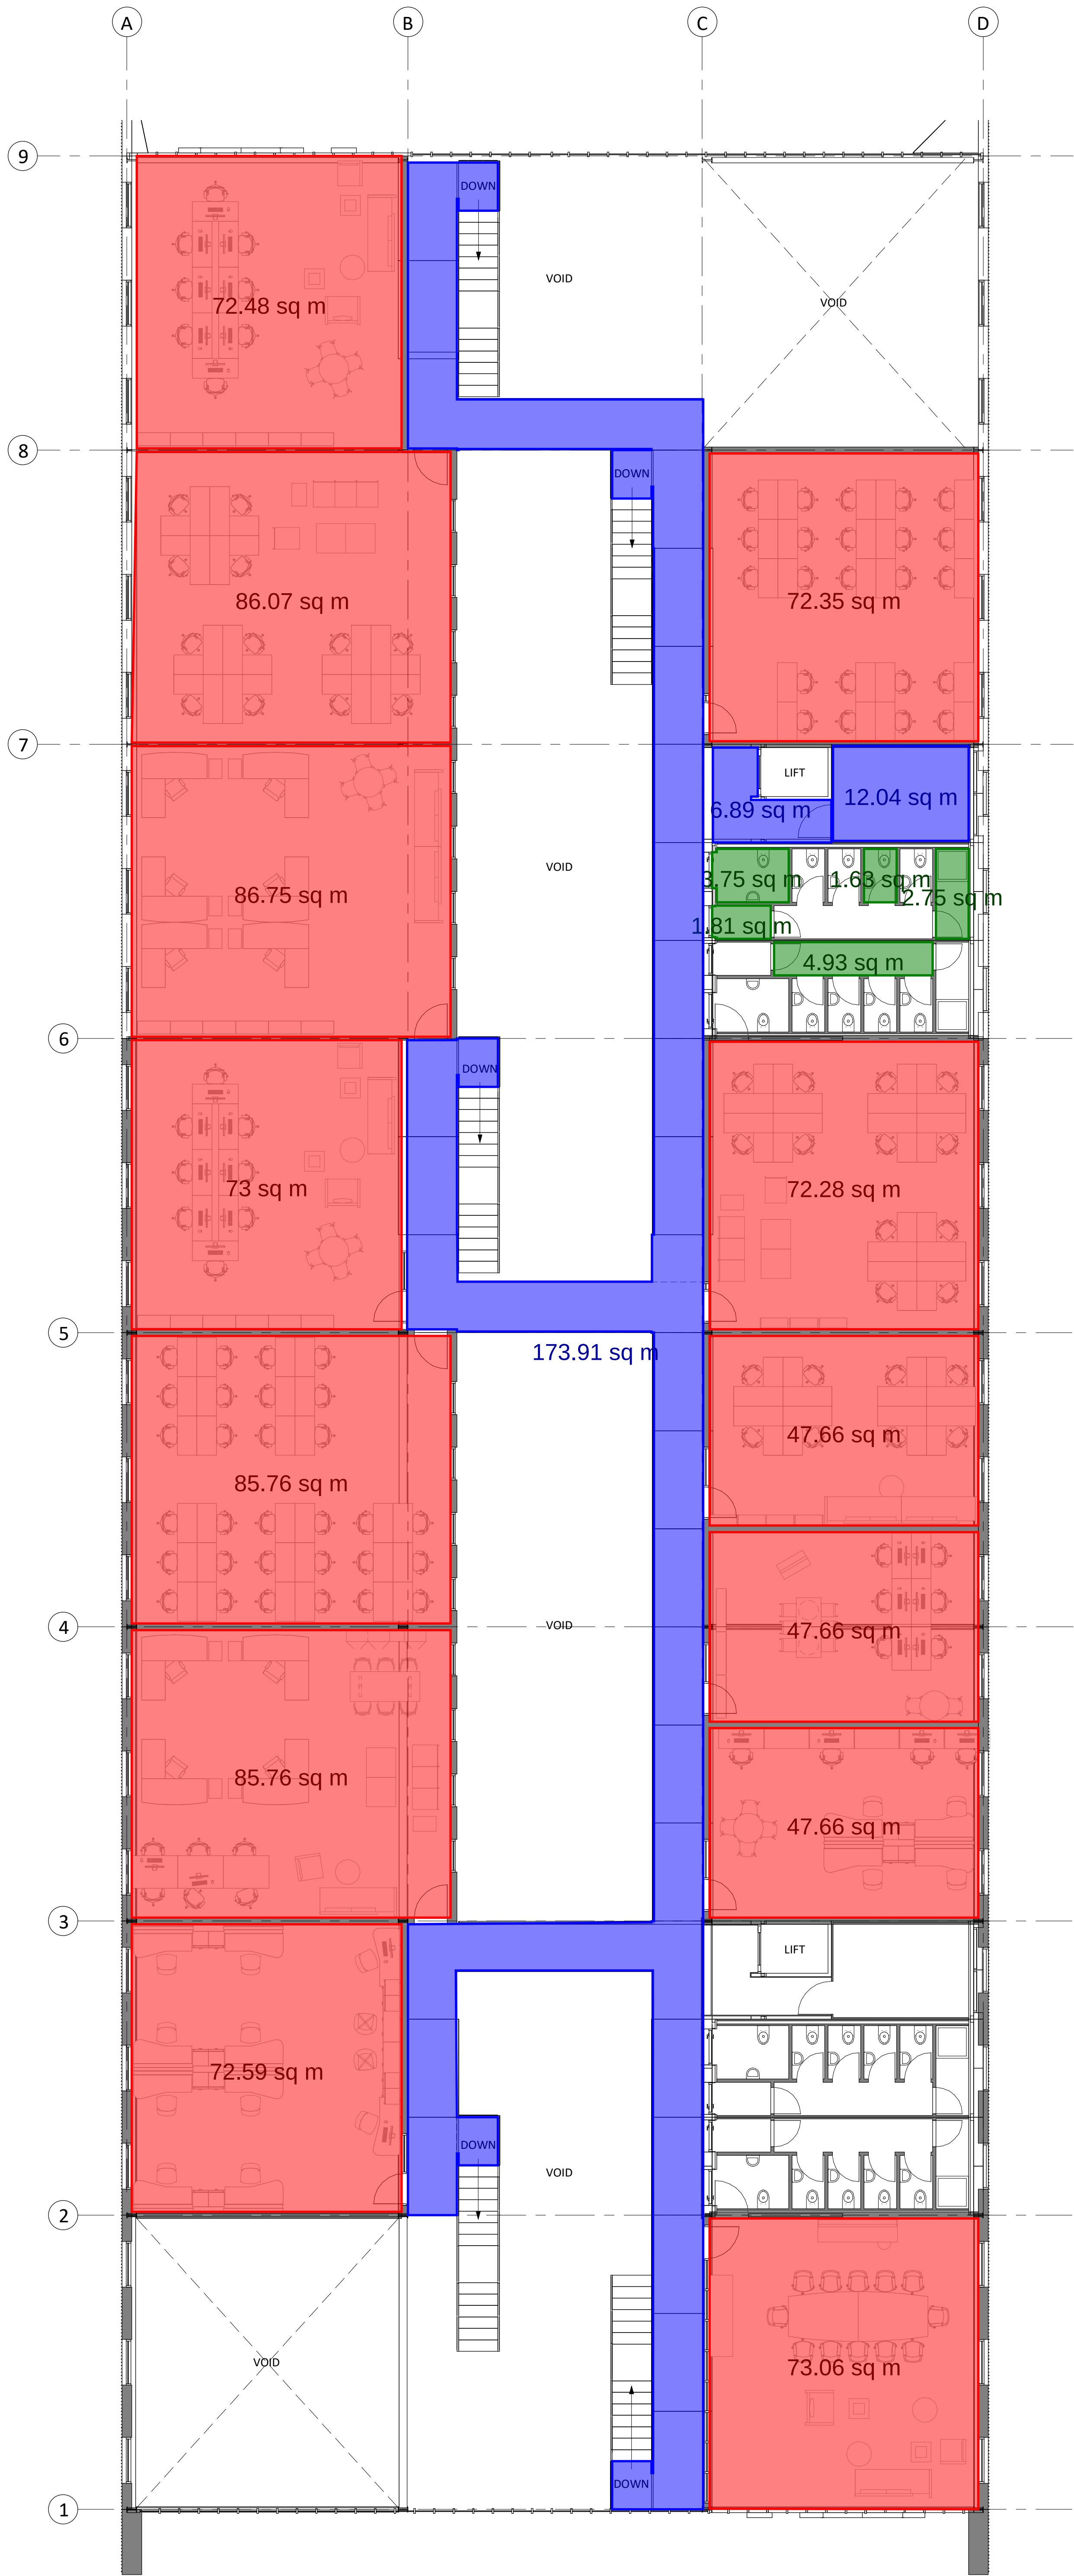

PL	PL02	02.03.21	Planning Issue
S1	P01	09.10.20	Planning Issue
STATUS	REV	DATE	DESCRIPTION
CLIENT			
UWTSD			REVISED BY
			RC
			CHECKED BY
			PW
			ORIGINATOR NO
			152481

CONSULTANT

STRIDE TREGLOWN

www.stridetreglown.com © Stride Treglown Limited 2017

PROJECT


Innovation Matrix

SA1


DRAWING TITLE

First Floor Layout - Full Building

SUITABILITY STATUS	SCALE
PL : PLANNING	1 : 100 @ A1
PROJECT ORIGINATOR ZONE LEVEL TYPE ROLE CLASS NUMBER	REVISION
152481-STL-XX-XX-DR-A-XXXX-PL_0502	PL02

 

SUITABILITY STATUS		SCALE
PL : PLANNING		1 : 100 @ A1
PROJECT ORIGINATOR ZONE LEVEL TYPE ROLE CLASS. NUMBER		REVISION
152481-STL-XX-XX-DR-A-XXXX-PL_0501		PL02

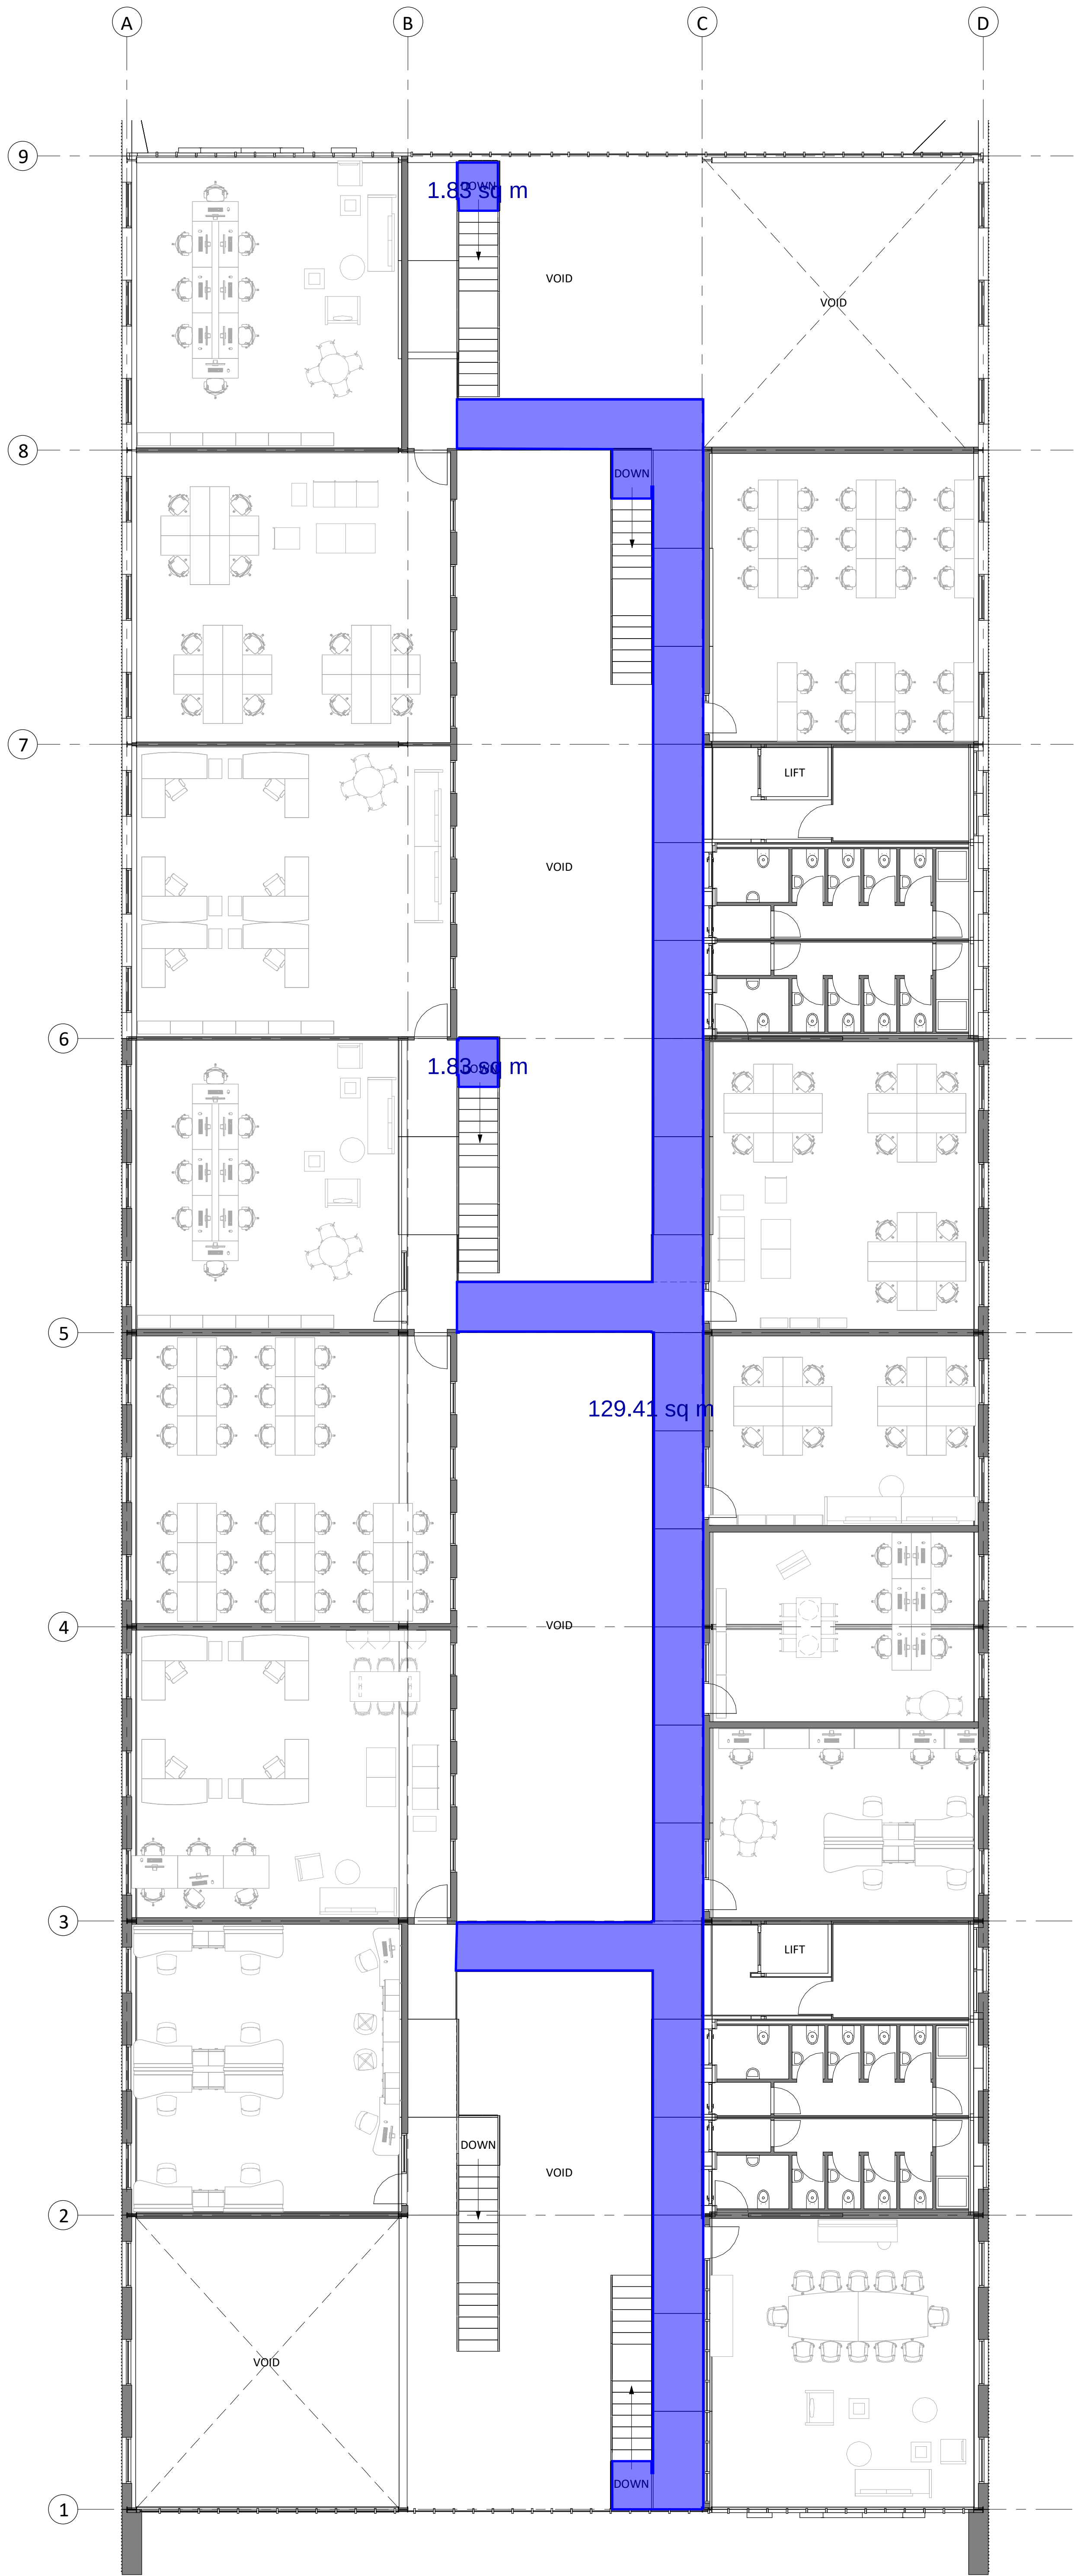


PL	PL02	02.03.21	Planning Issue
S1	P01	09.10.20	Planning Issue
STATUS	REV	DATE	DESCRIPTION
CLIENT	UWTSD		
REVISOR			RC
CHECKED BY			PW
ORIGINATOR NO			152481

CONSULTANT
STRIDE TREGLOWN
www.stridetreglow.com © Stride Treglow Limited 2017
PROJECT
Innovation Matrix
SA1

DRAWING TITLE
First Floor Layout - Full Building

SUITABILITY STATUS PL : PLANNING	SCALE 1 : 100 @ A1
PROJECT ORIGINATOR ZONE LEVEL TYPE ROLE CLASS NUMBER 152481-STL-XX-XX-DR-A-XXXX-PL_0502	REVISION PL02

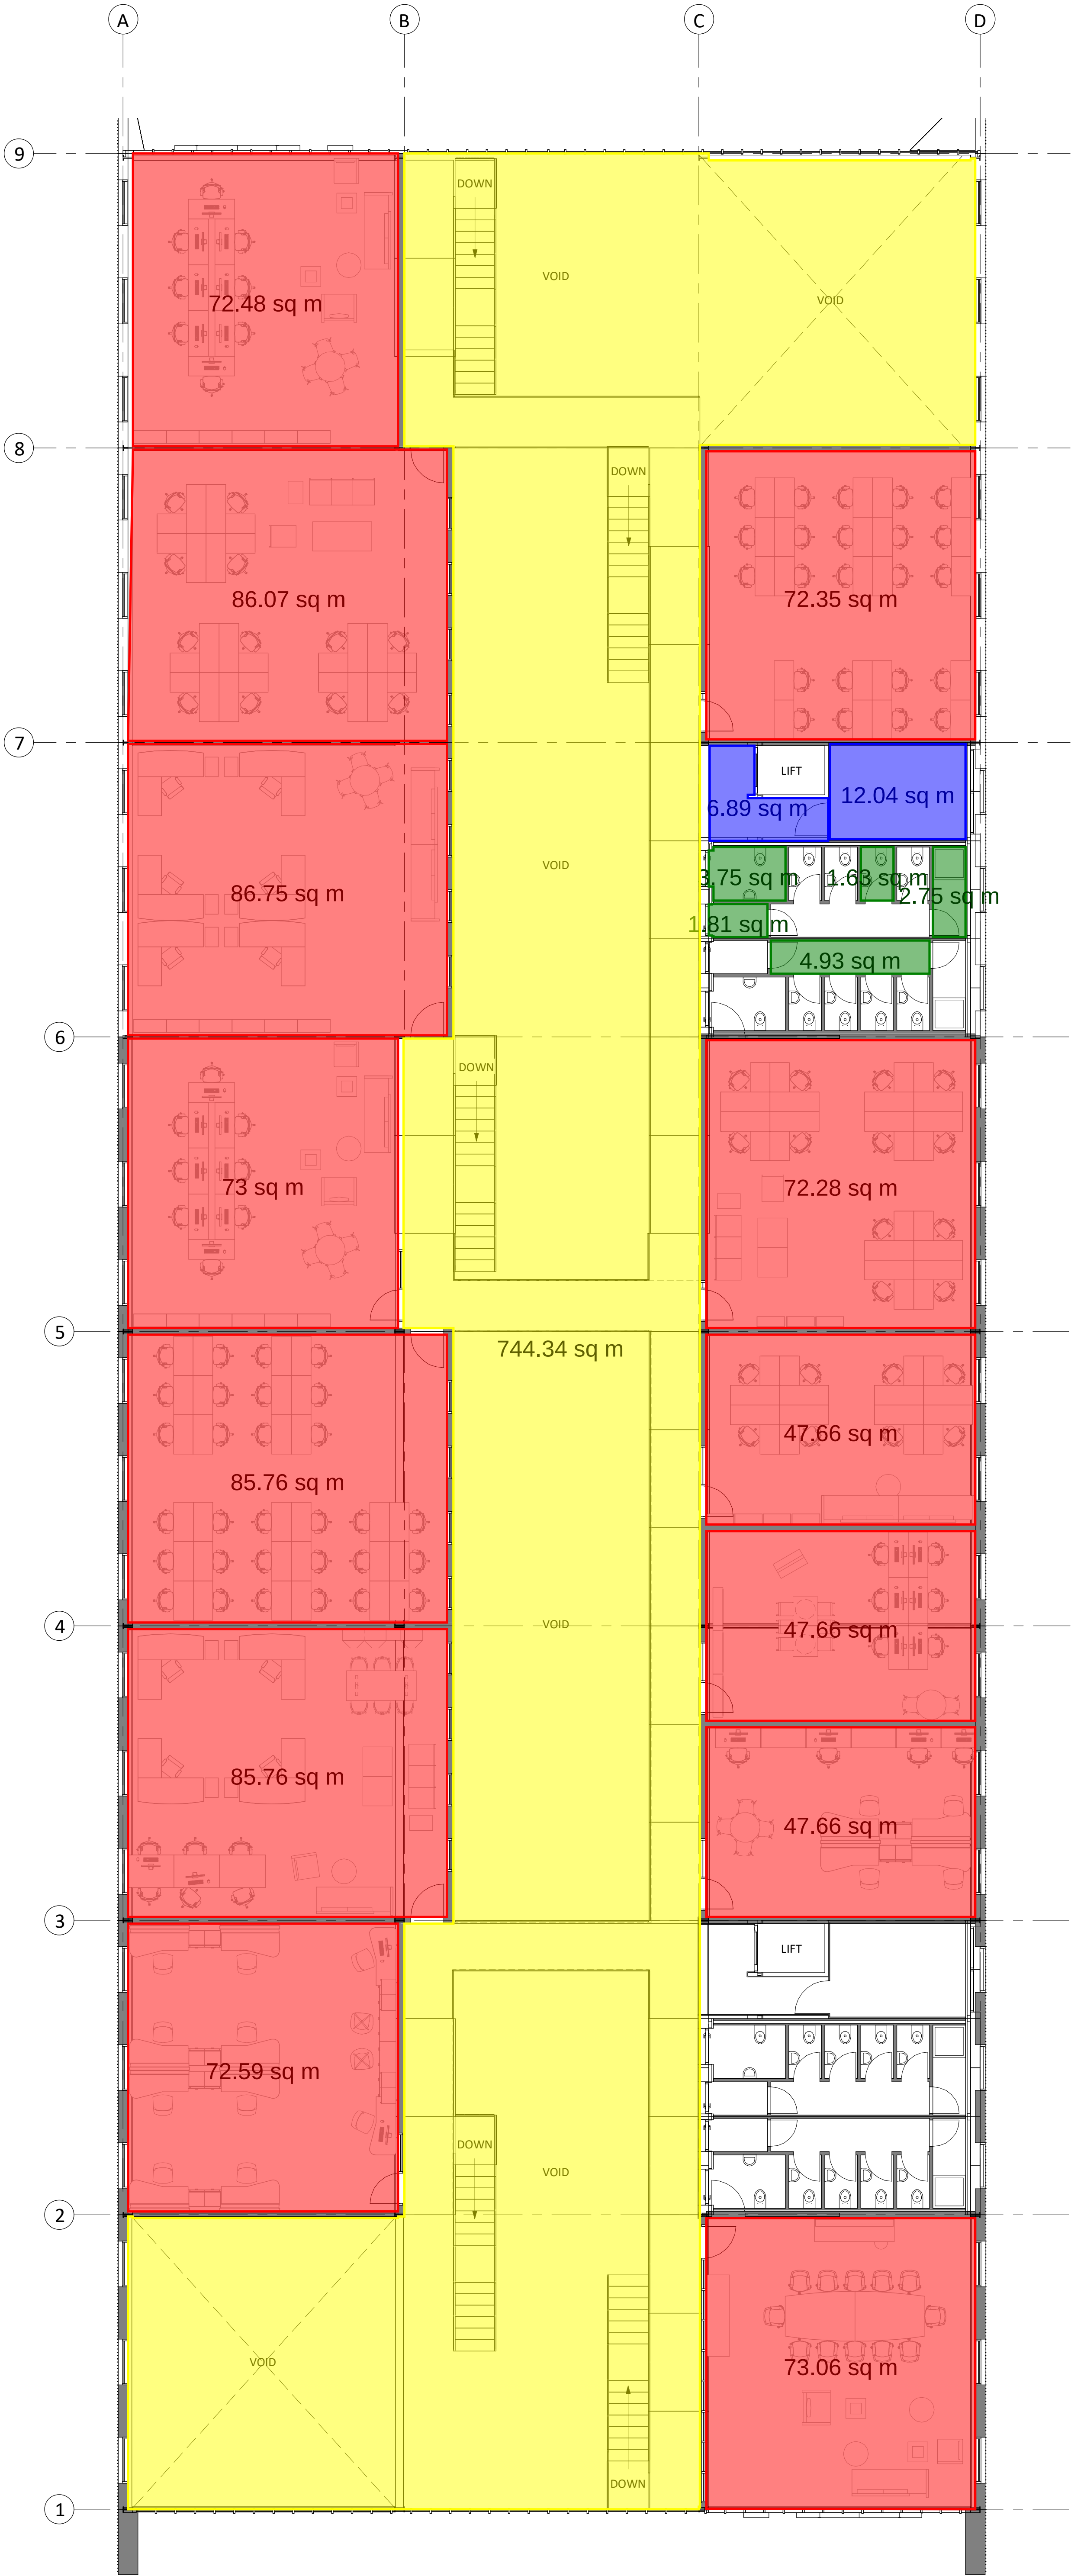

PL	PL02	02.03.21	Planning Issue
S1	P01	09.10.20	Planning Issue
STATUS	REV	DATE	DESCRIPTION
CLIENT			
UWTSD			REVISED BY RC
			CHECKED BY PW
			ORIGINATOR NO 152481

CONSULTANT
STRIDE TREGLOWN
www.stridetreglown.com © Stride Treglown Limited 2017
PROJECT
Innovation Matrix
SA1

DRAWING TITLE
First Floor Layout - Full Building

SUITABILITY STATUS PL : PLANNING	SCALE 1 : 100 @ A1
PROJECT ORIGINATOR ZONE LEVEL TYPE ROLE CLASS. NUMBER 152481-STL-XX-XX-DR-A-XXXX-PL_0502	REVISION PL02