

THIS IS A CAD DRAWING - HAND AMENDMENTS SHOULD BE CARRIED OUT IN ACCORDANCE WITH Q.A. PROCEDURES

- A1
- 1 THIS IS A C.A.D. PRODUCED DRAWING AND SHOULD NOT BE AMENDED BY HAND



2 All dimensions in millimetres unless otherwise stated

3 Reproduced from Ordnance Survey under Licence No: 100023509 (2010) Crown Copyright Reserved.

4 Any errors or omissions to be reported to the Designer

5 Do NOT scale of this drawing - all dimensions and levels to be checked and confirmed on site.

All 3 Floors Cross Section Detail

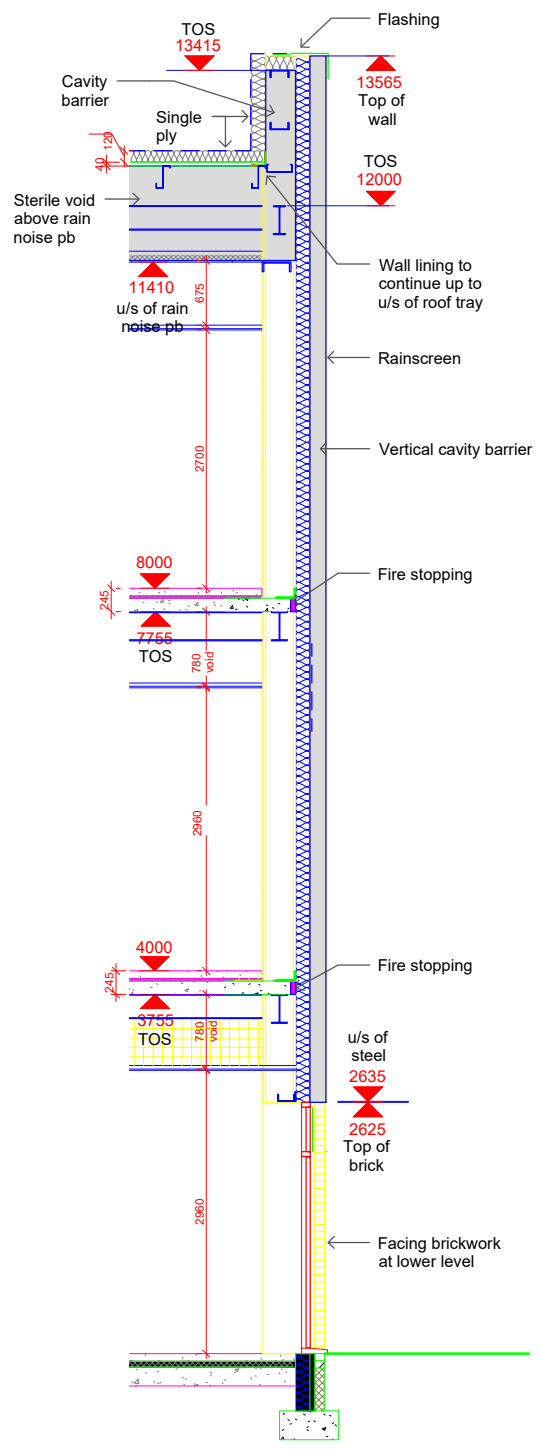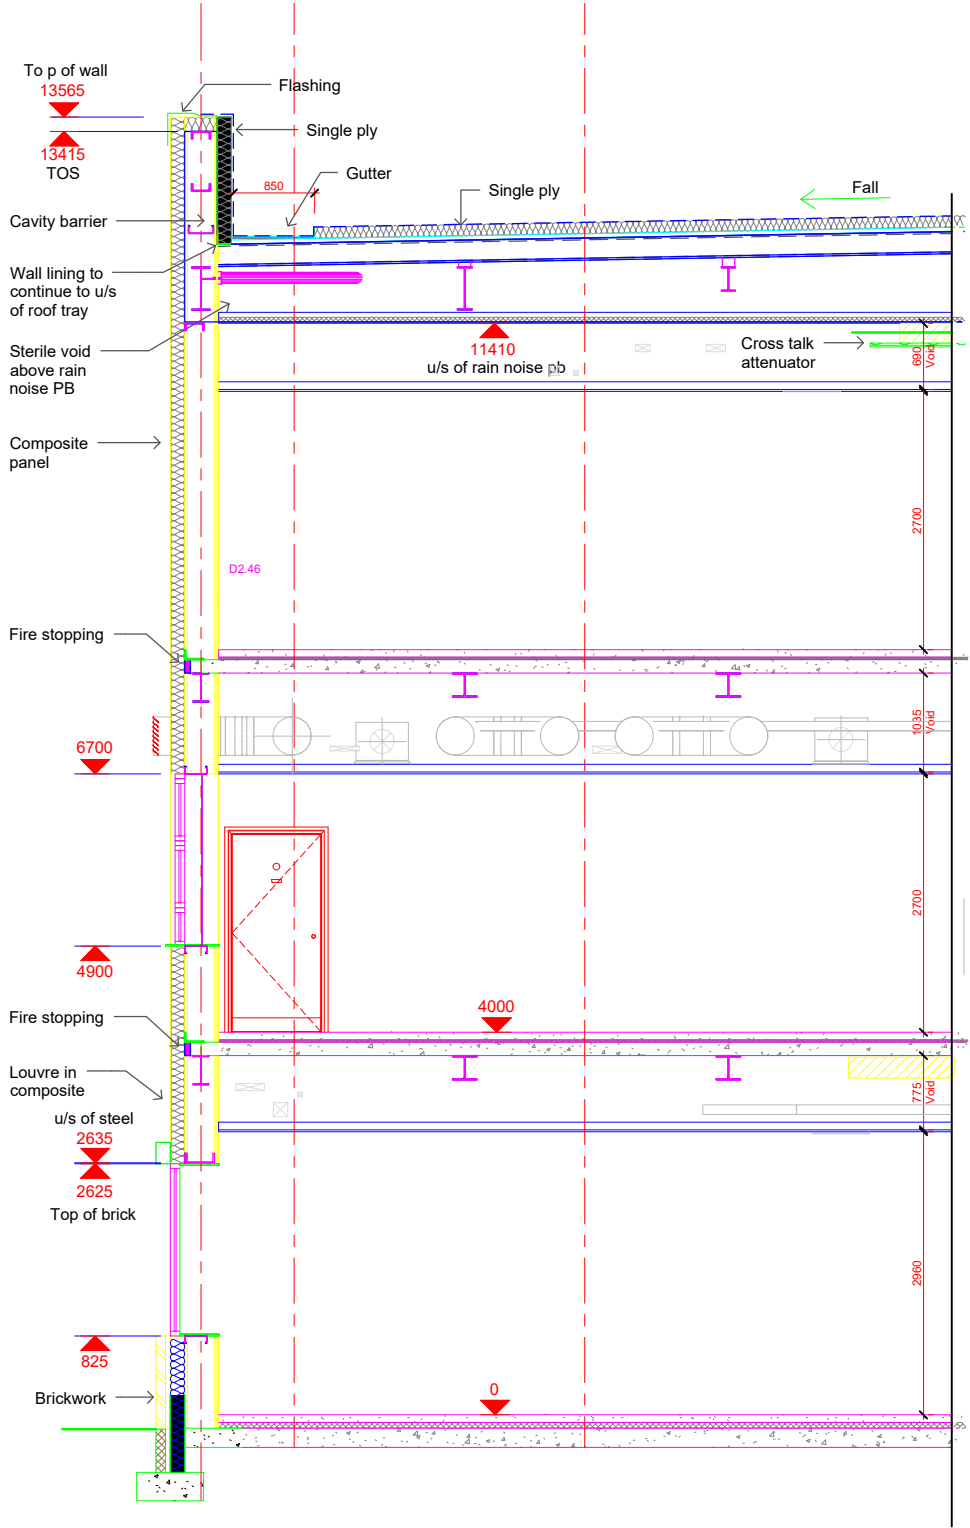

Typical cross section detail of the front elevation, this detail is based on the shell of the building without any fittings.

Rev	Details	Dr	Ch	Ap	Date

Drawing Status

☐ Design Development

☐ Tender

☐ Design Development Pre-Construction

☐ Construction

☐ Record

Client

University of Wales Trinity St David

Design Drawings

Novus Construction Ltd
Unit A - 1st Floor
Langdon Road
Swansea Business Park
SA1 8AG
T: 01792 204235
E: information@NovusConstructionLtd.com



Novus Construction
Building the Future

Project

UWTSD Halls of Residence
SA1 Development, Plot E9

File No.	No:1	General Ledger Code:	2020
Drawn	MD	Checked	IG / ER NH / LE
Date	10/04/20	Date	10/04/20
Scales	NTS	Date	10/04/20

Drawing No.

AD10 - Cross Section Detail

Rev: 1