

Project Name: Ysgol Bae Abertawe

UPRN Code: 5010

Originator Code: UWTSD

Role Code: A

Drawn By: Harri

Checked By: Morgan
Gavri


Date: Traylor
19/04/22

Project Status: S0


1

Site Location Plan



1 : 100

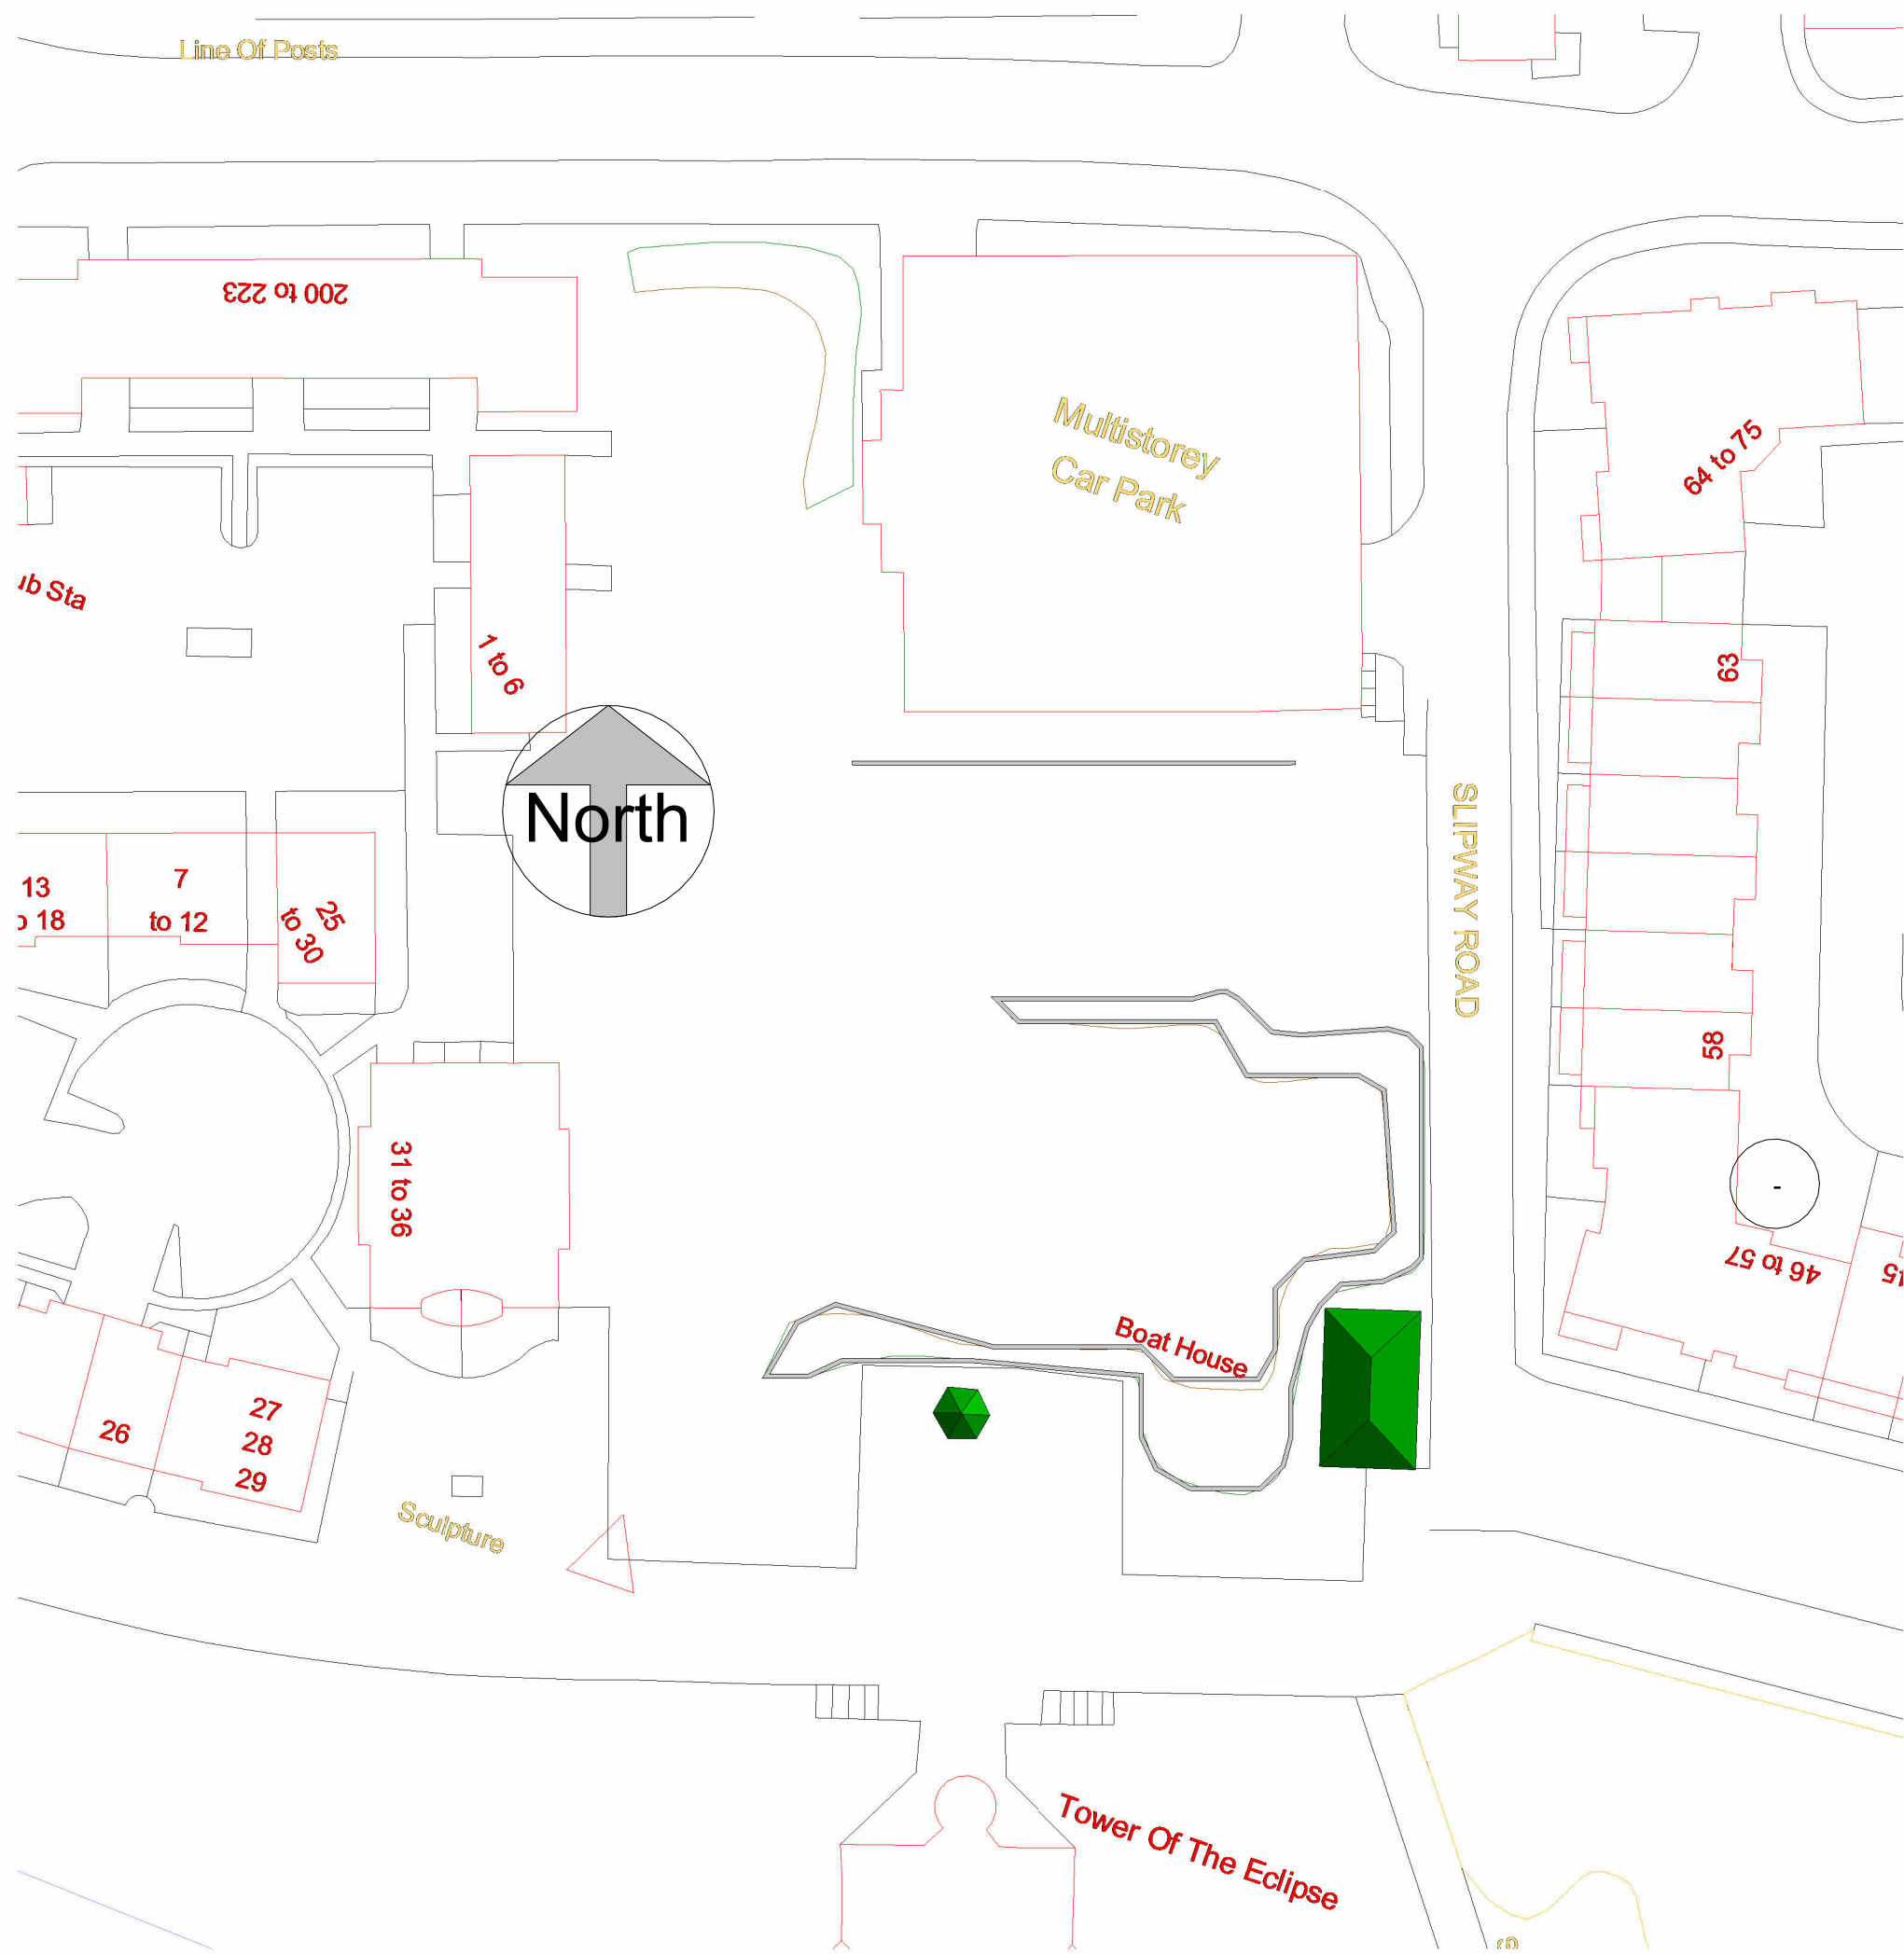

1 Existing Site Plan
1 : 500

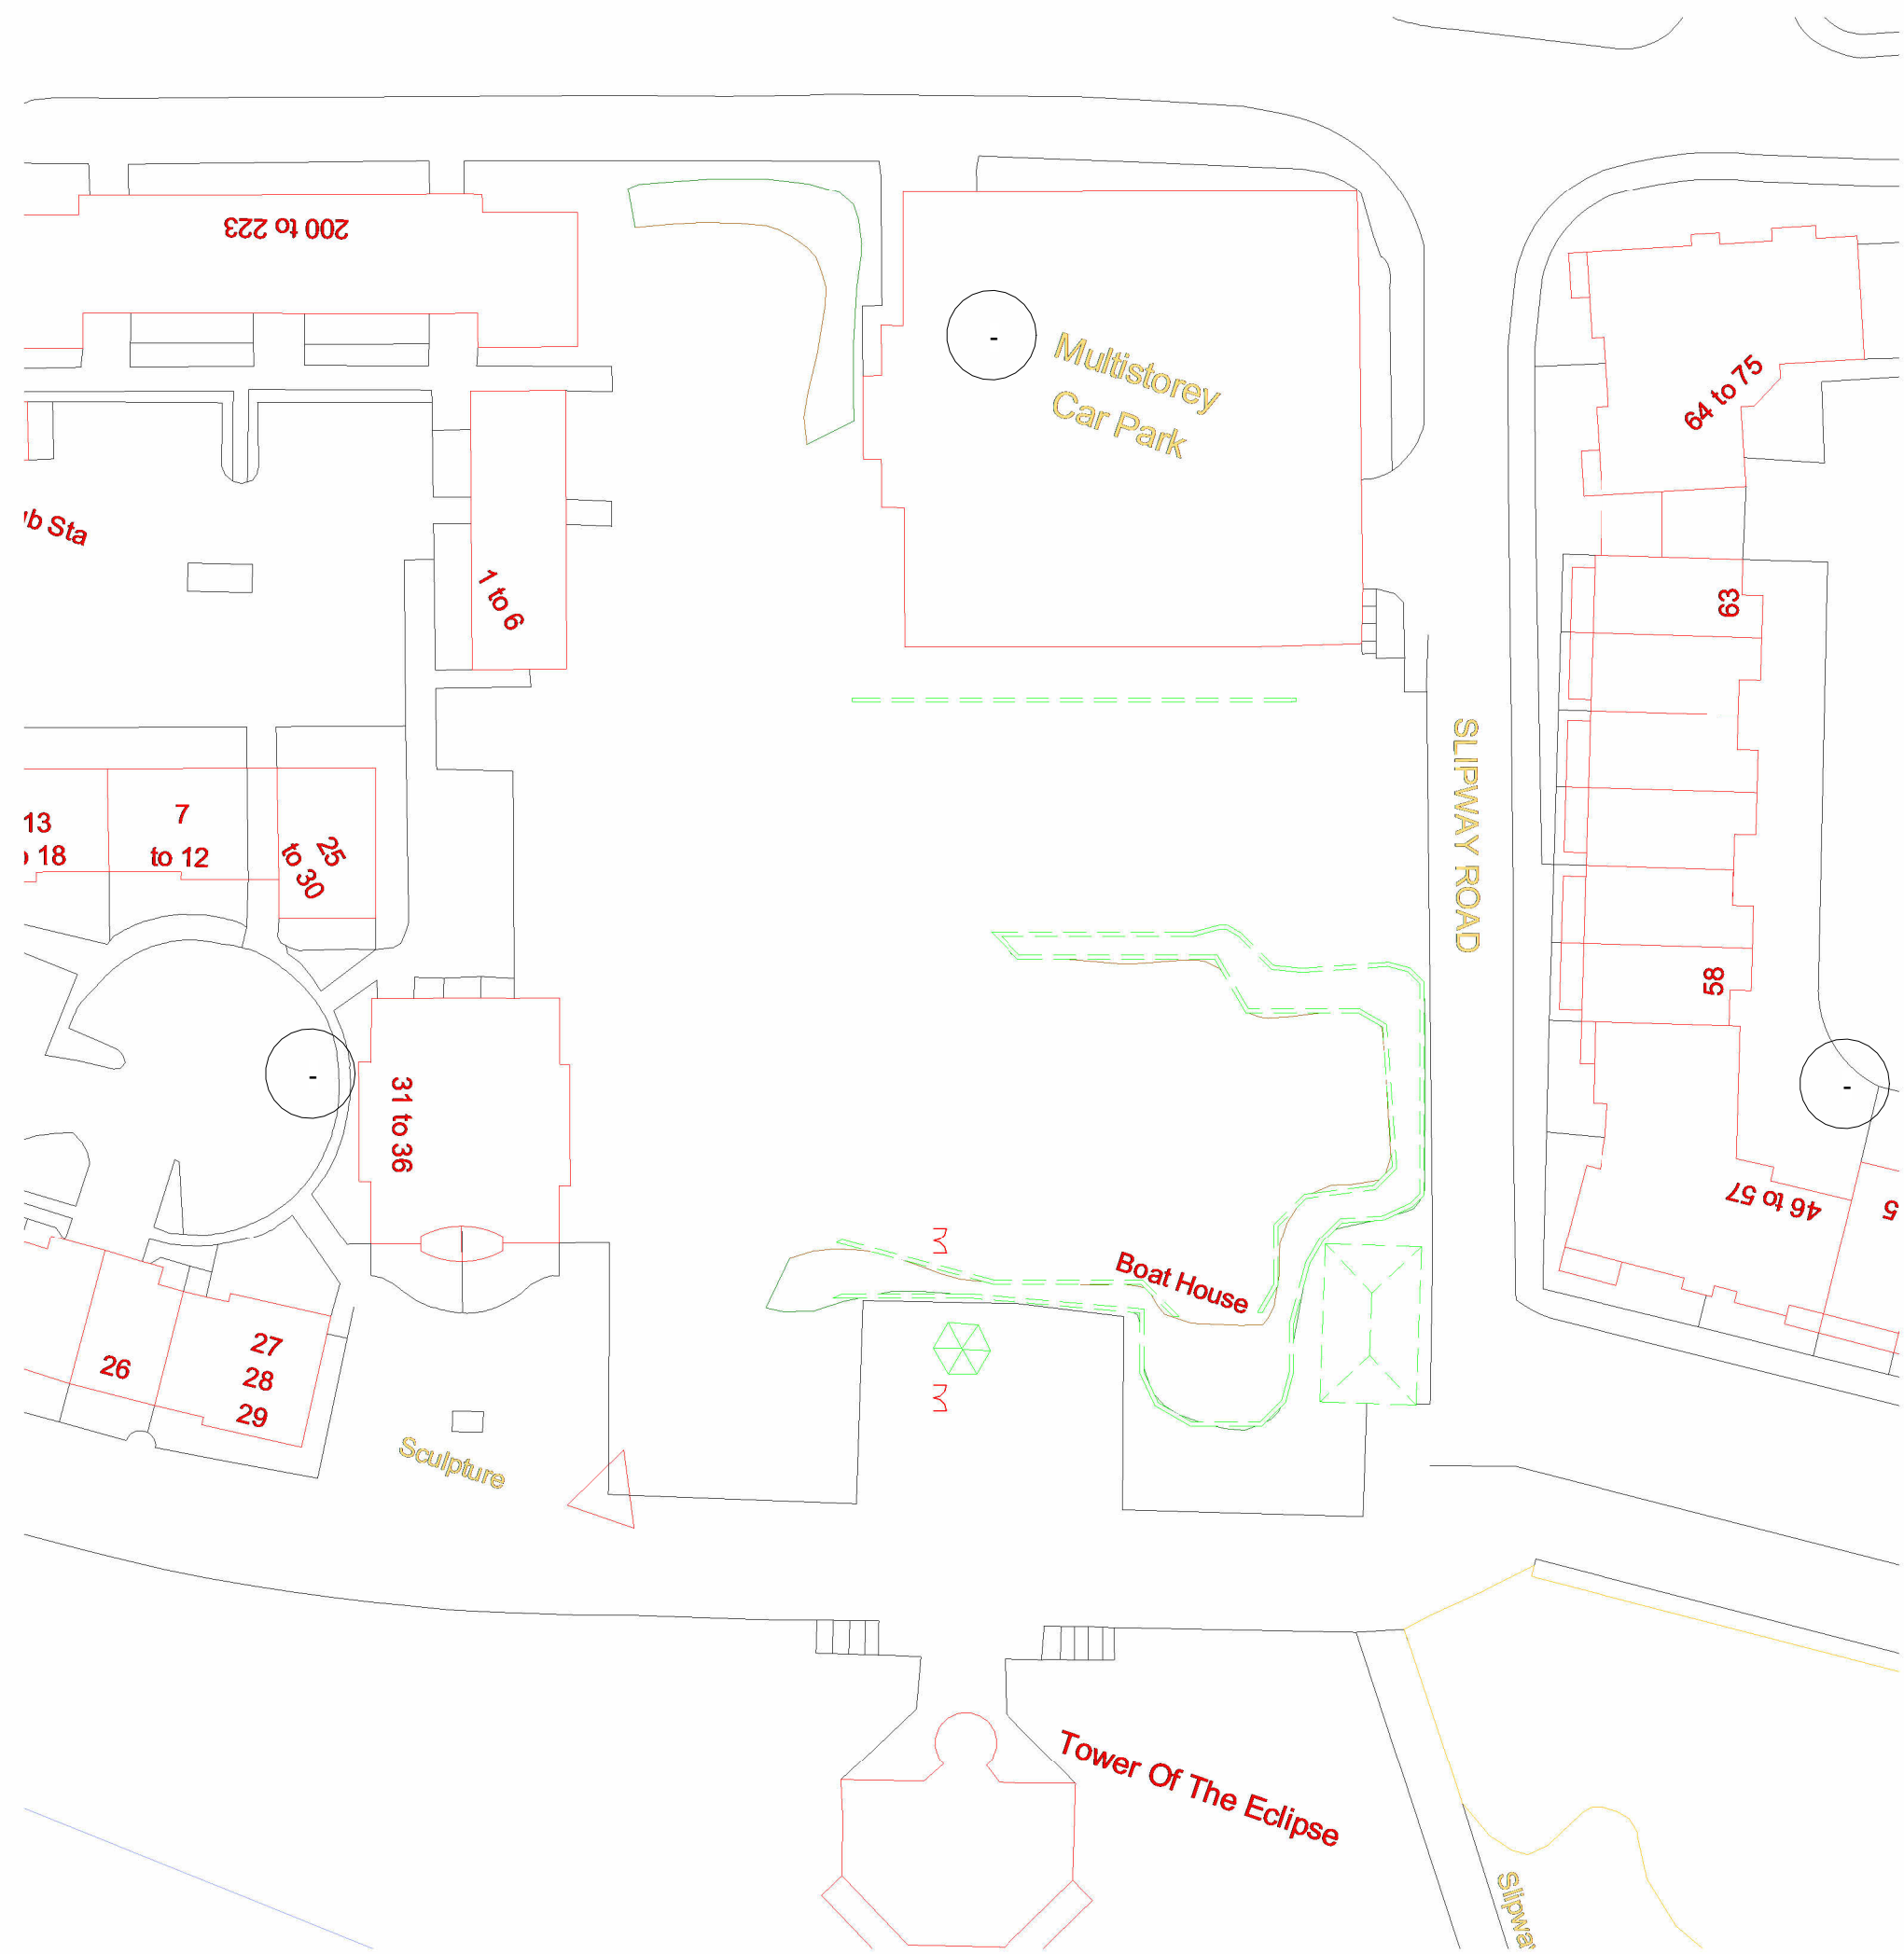



2 Site Demolition Plan
1 : 500

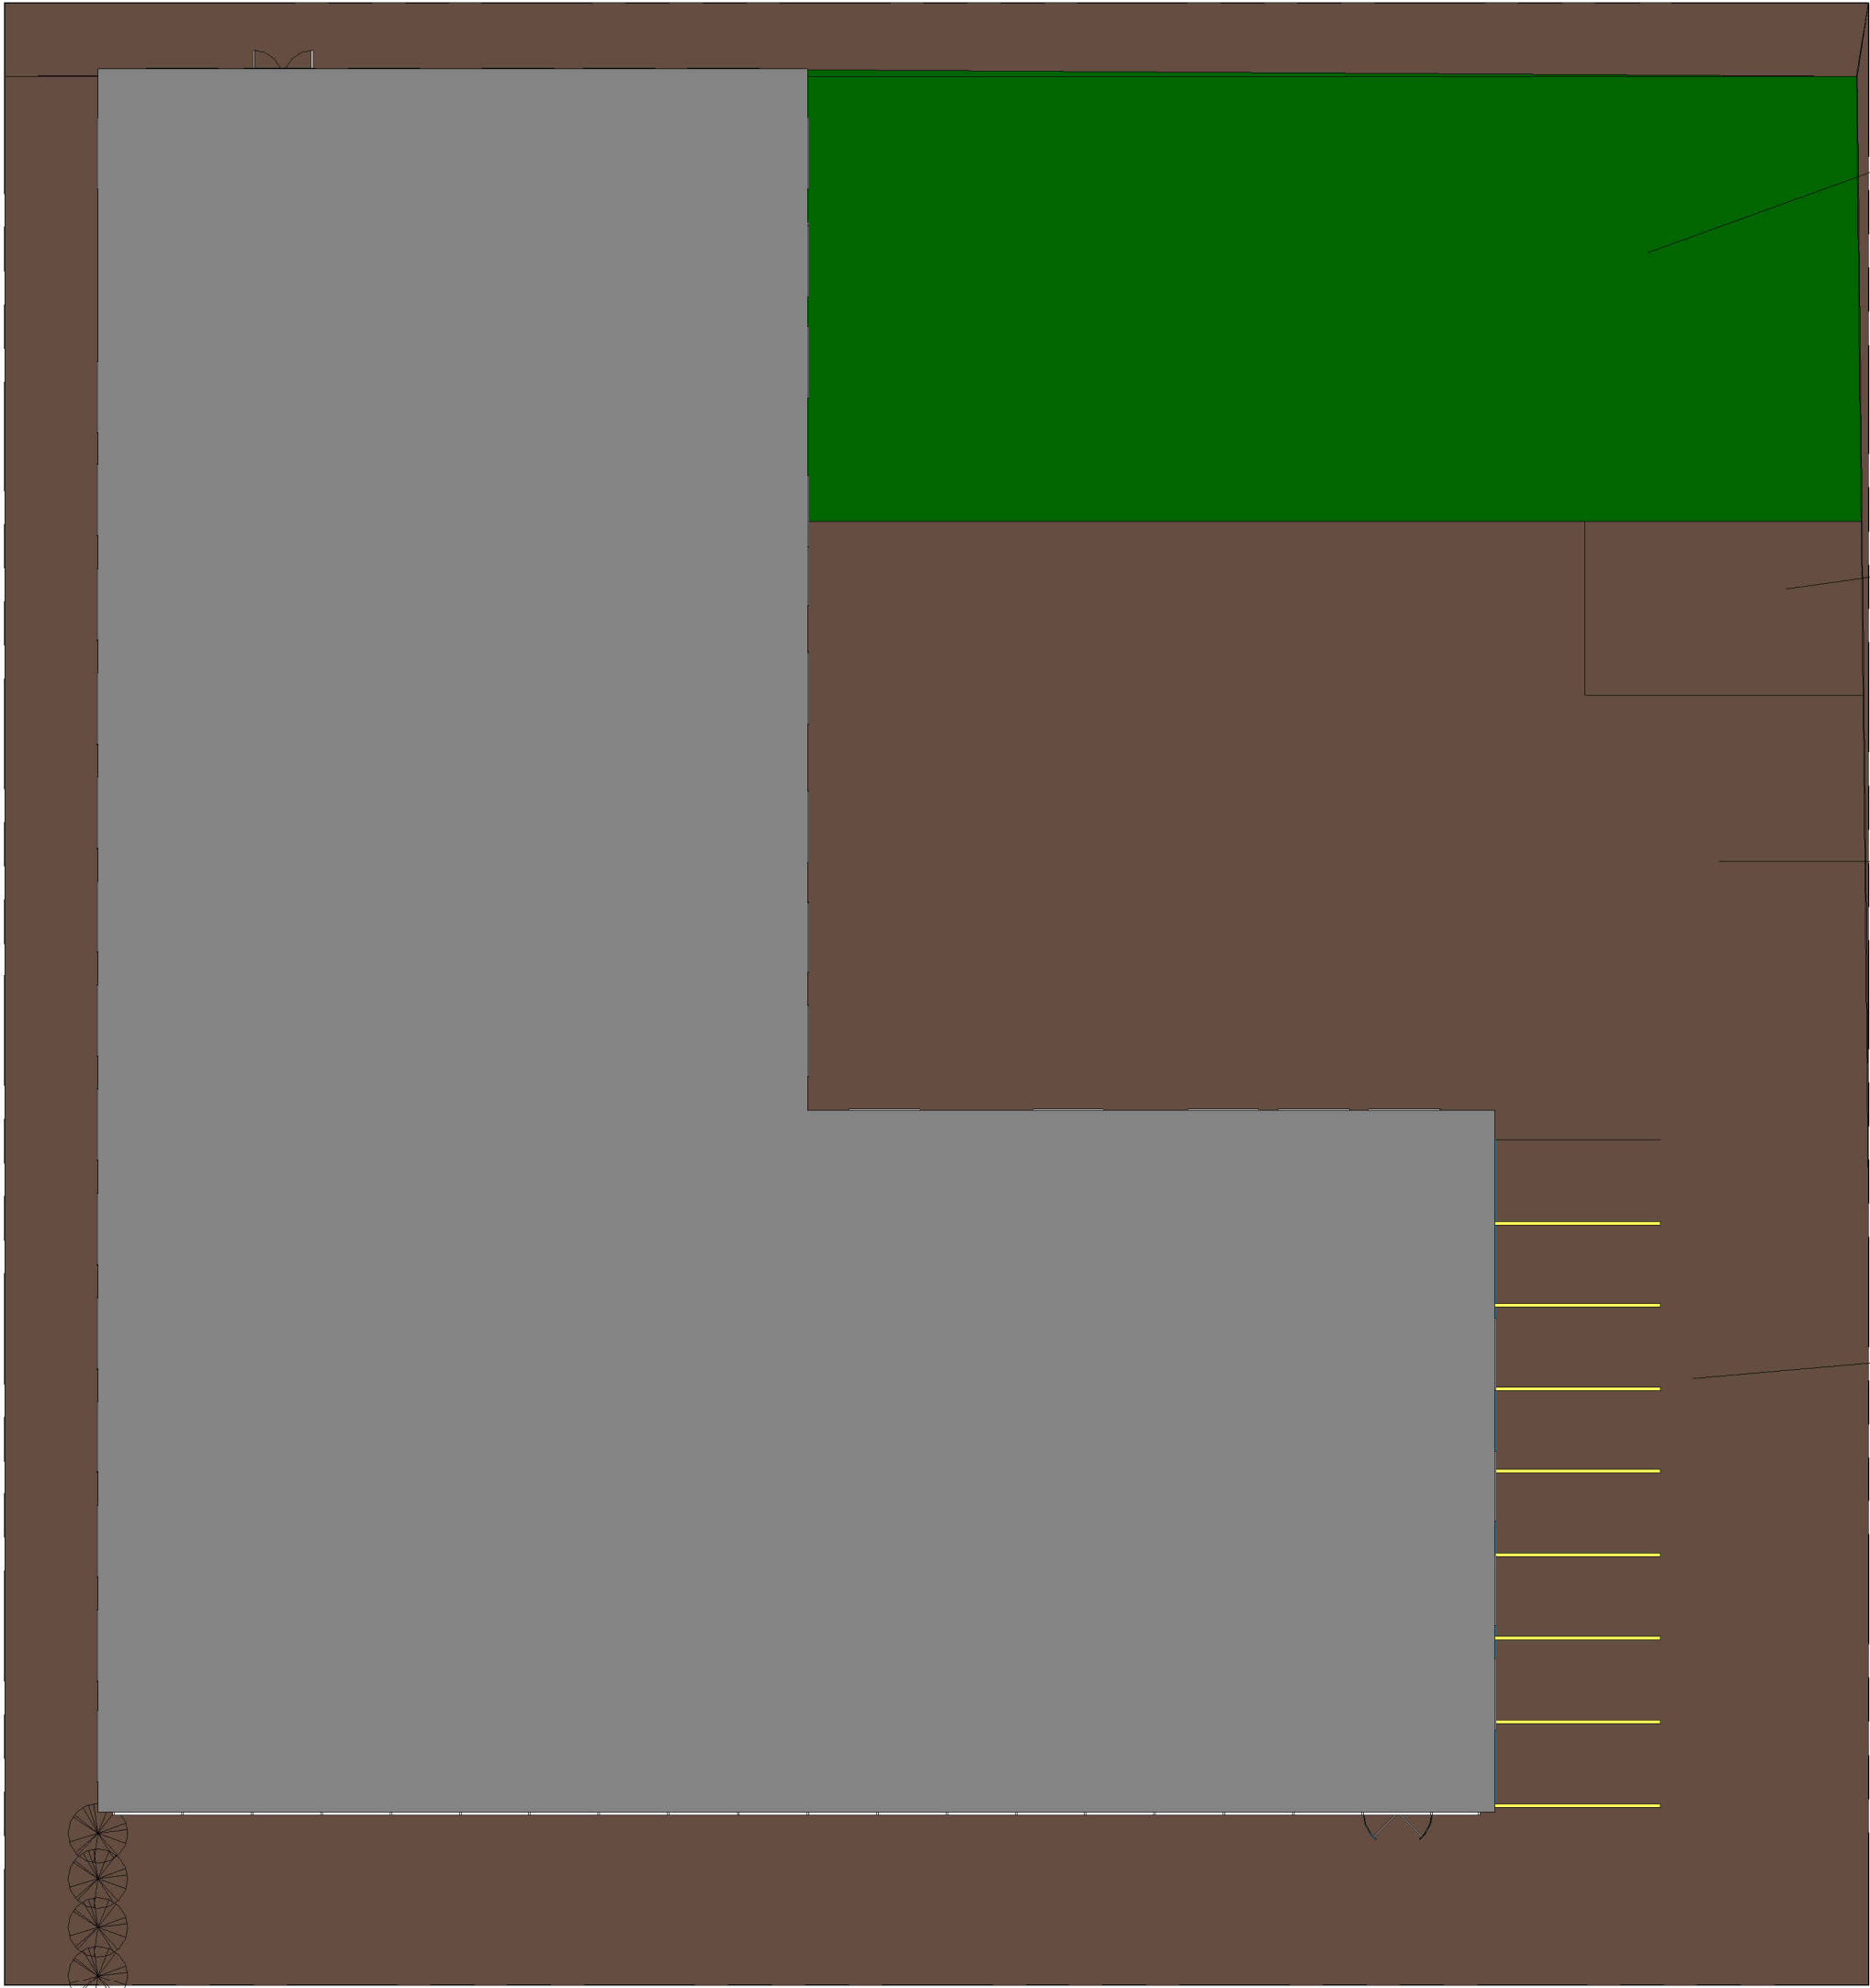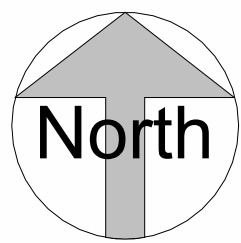

1



Site Works Plan

1 : 200

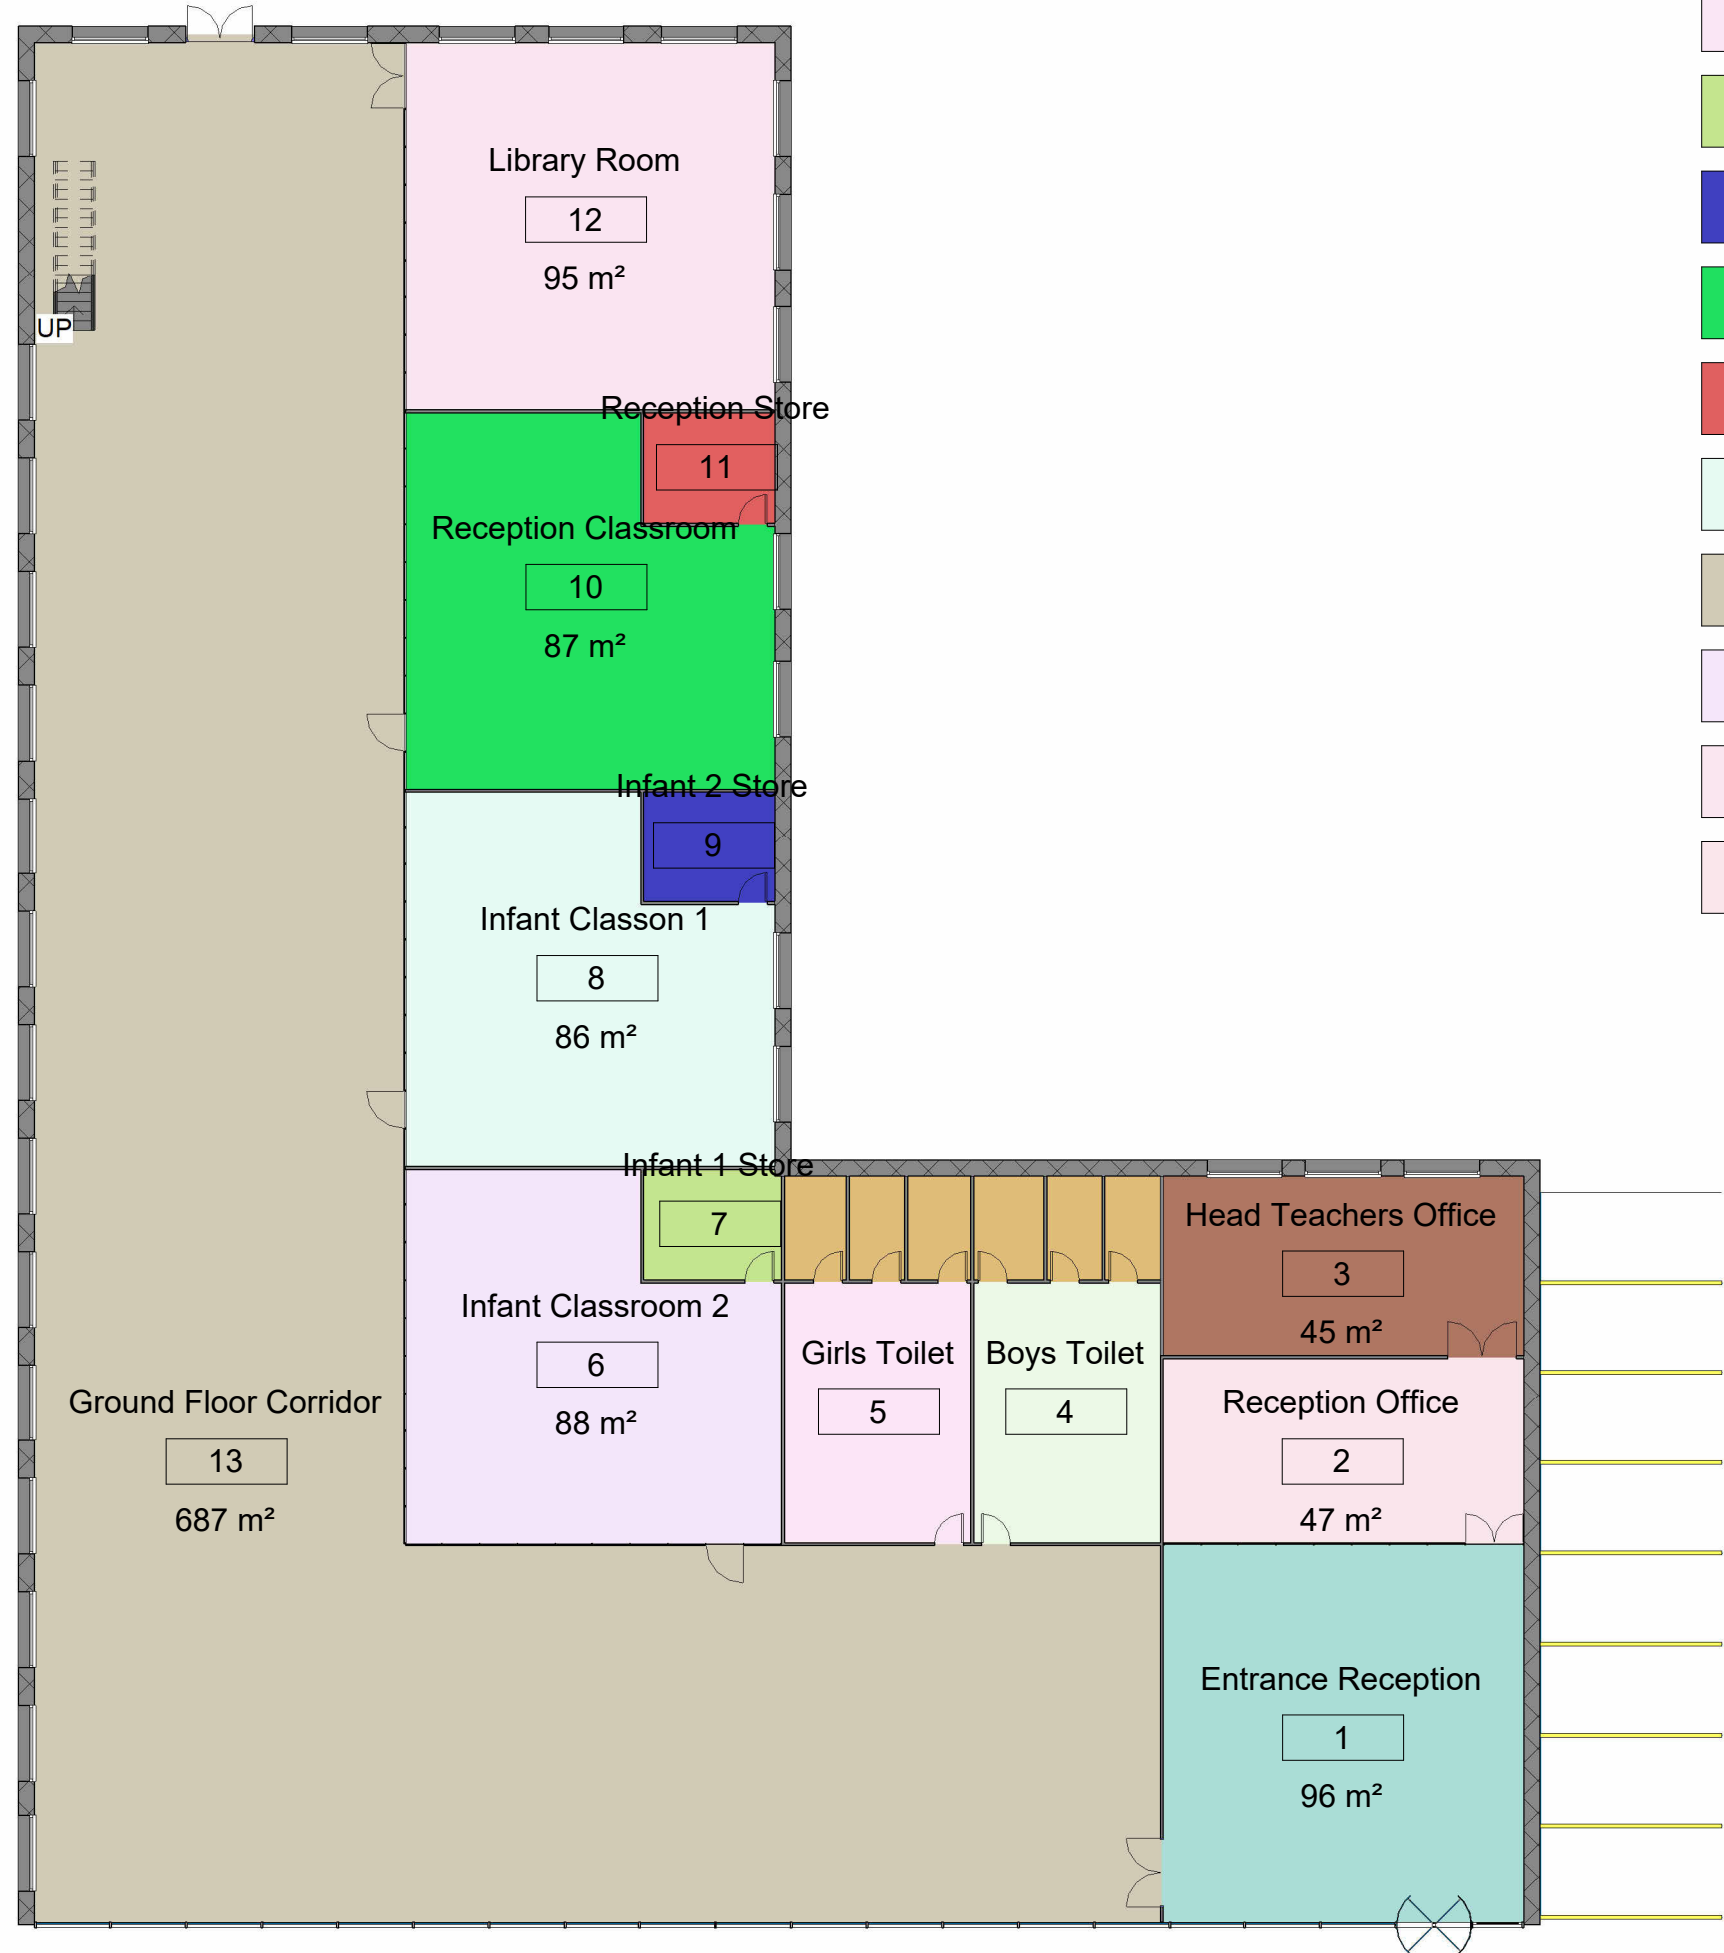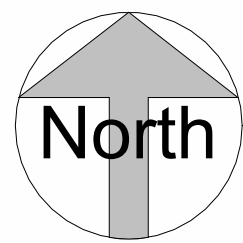

Room Legend

- Boys Toilet
- Entrance Reception
- Head Teachers Office
- Girls Toilet
- Infant 1 Store
- Infant 2 Store
- Reception Classroom
- Reception Store
- Infant Classon 1
- Ground Floor Corridor
- Infant Classroom 2
- Library Room
- Reception Office

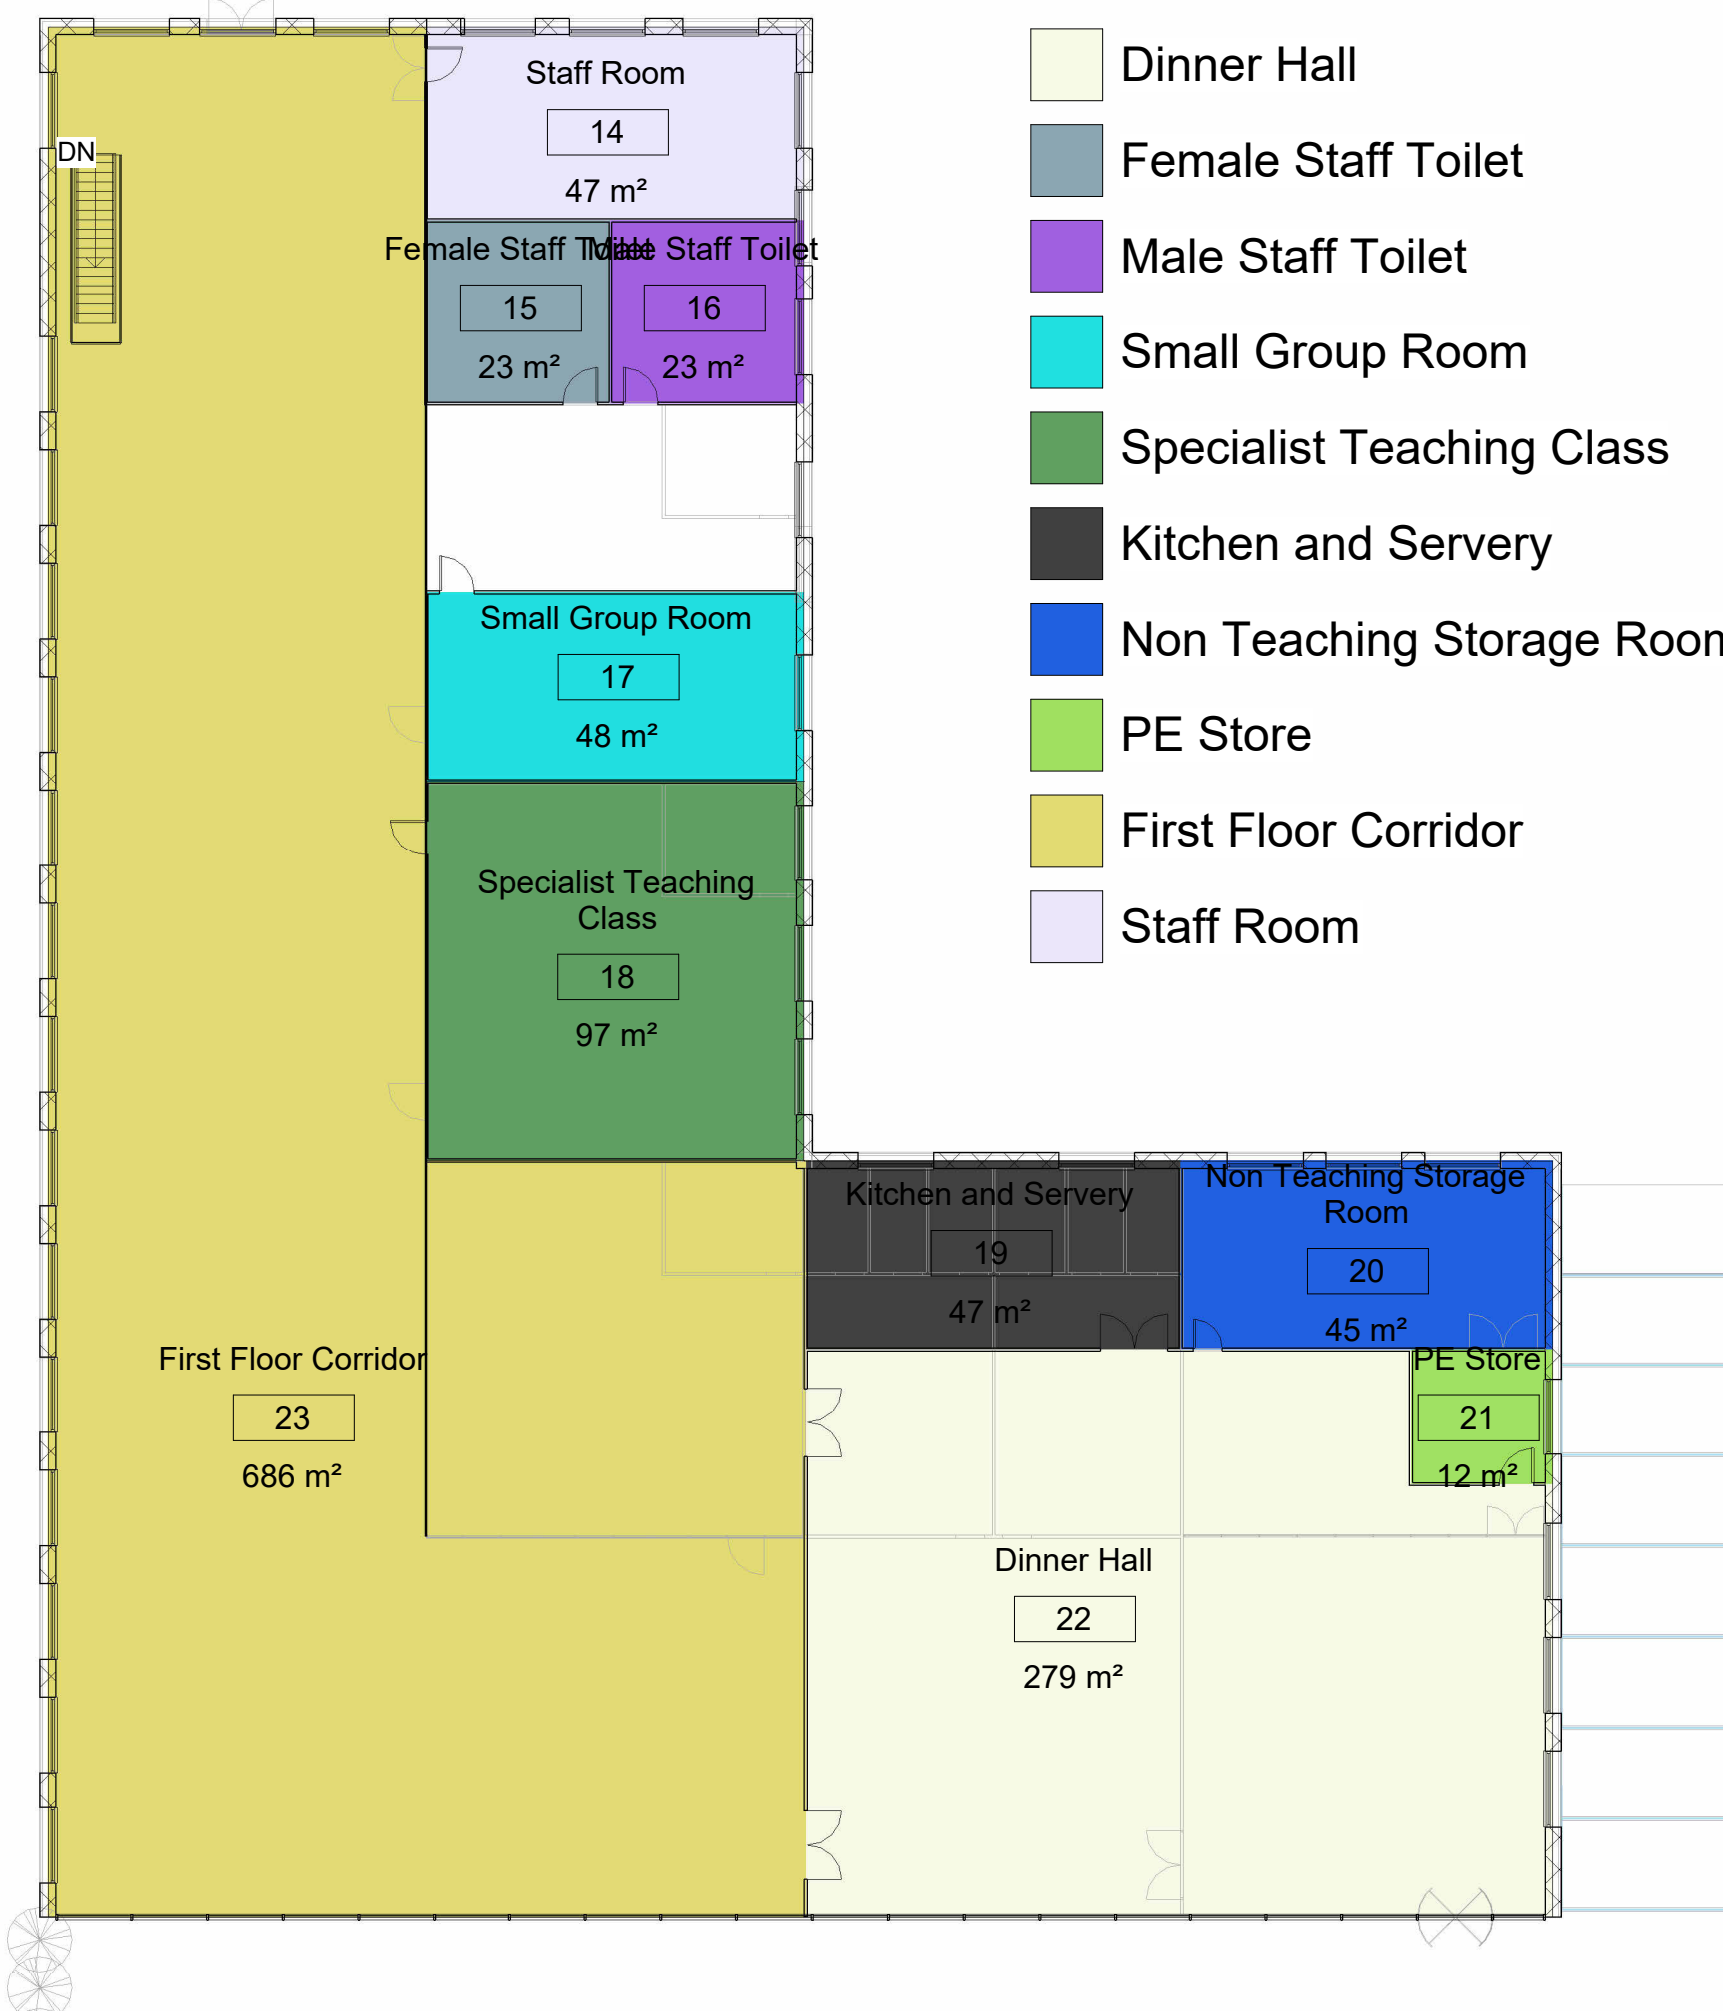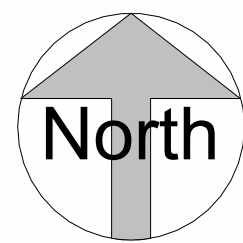


Room Legend


- Dinner Hall
- Female Staff Toilet
- Male Staff Toilet
- Small Group Room
- Specialist Teaching Class
- Kitchen and Servery
- Non Teaching Storage Room
- PE Store
- First Floor Corridor
- Staff Room

1 0 - Ground Floor Level
1 : 200


2 1 - First Floor Level
1 : 200

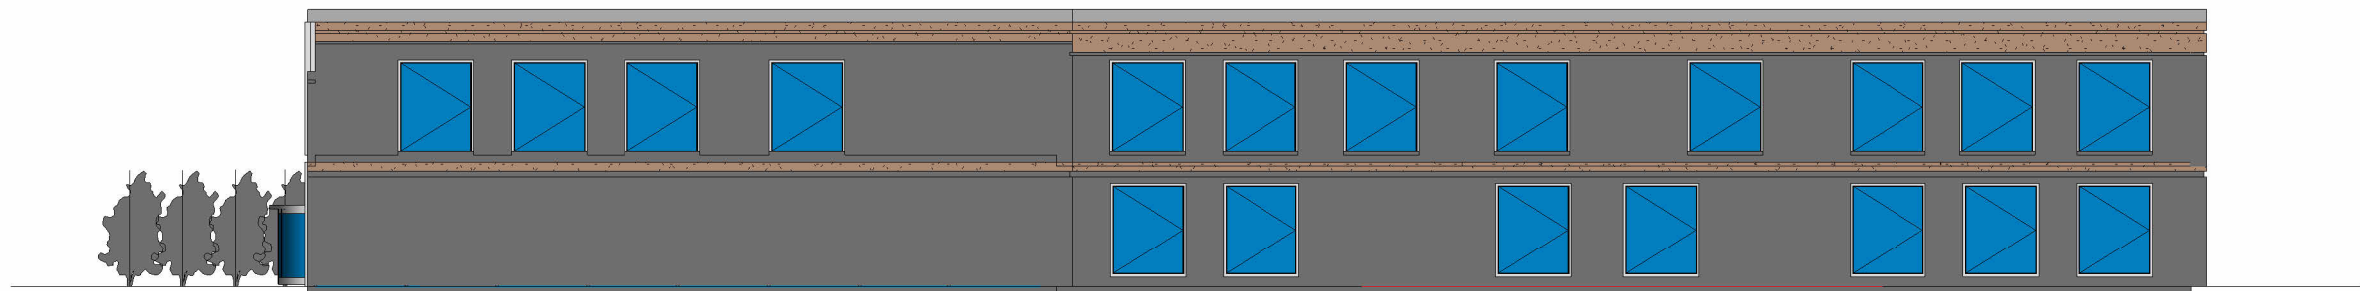


1 East Elevation
1 : 200

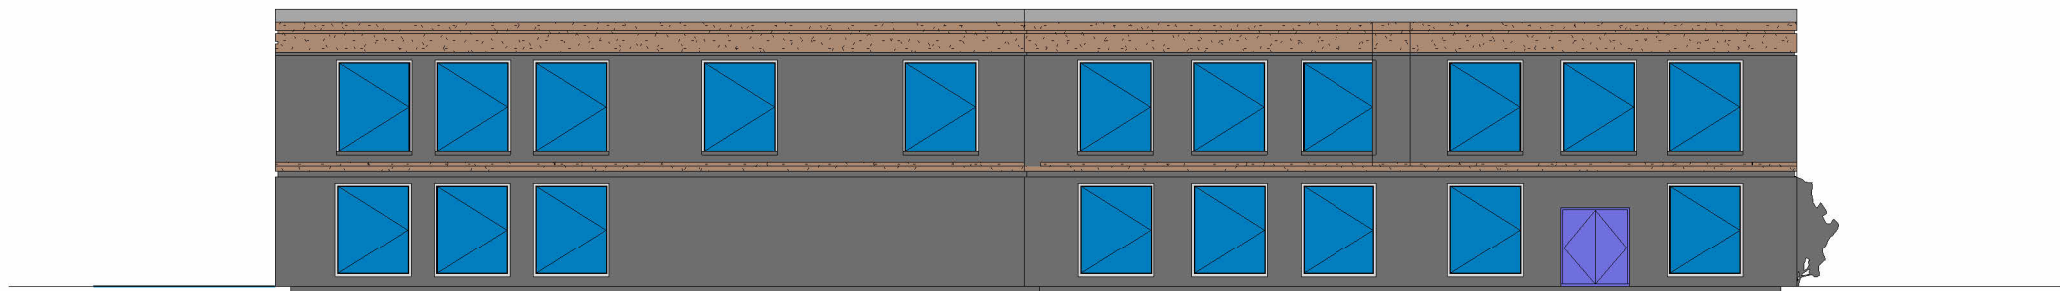


2 North Elevation
1 : 200

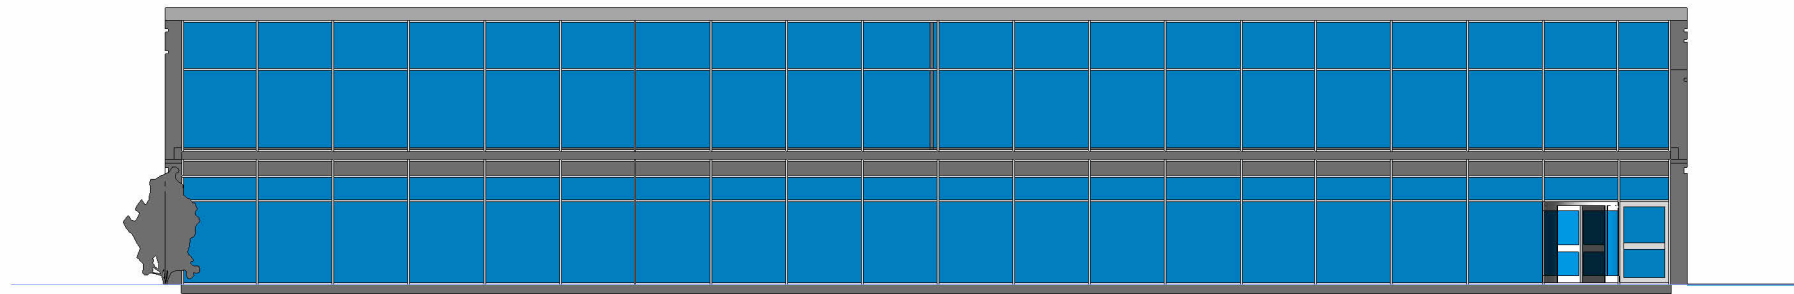


3 South Elevation
1 : 200

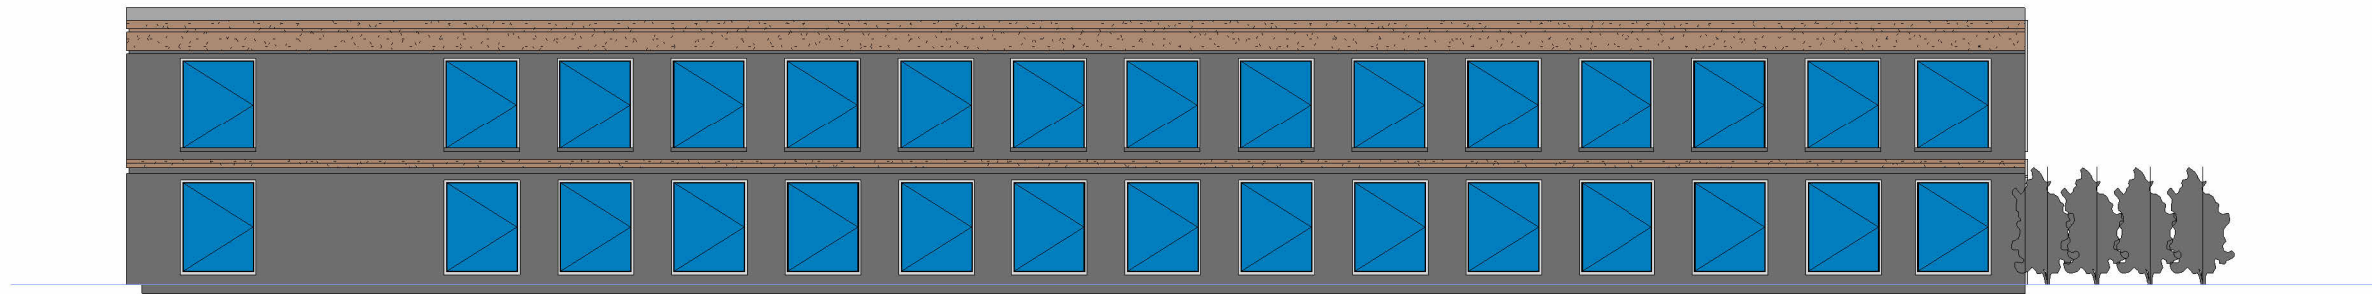


4 West Elevation
1 : 200

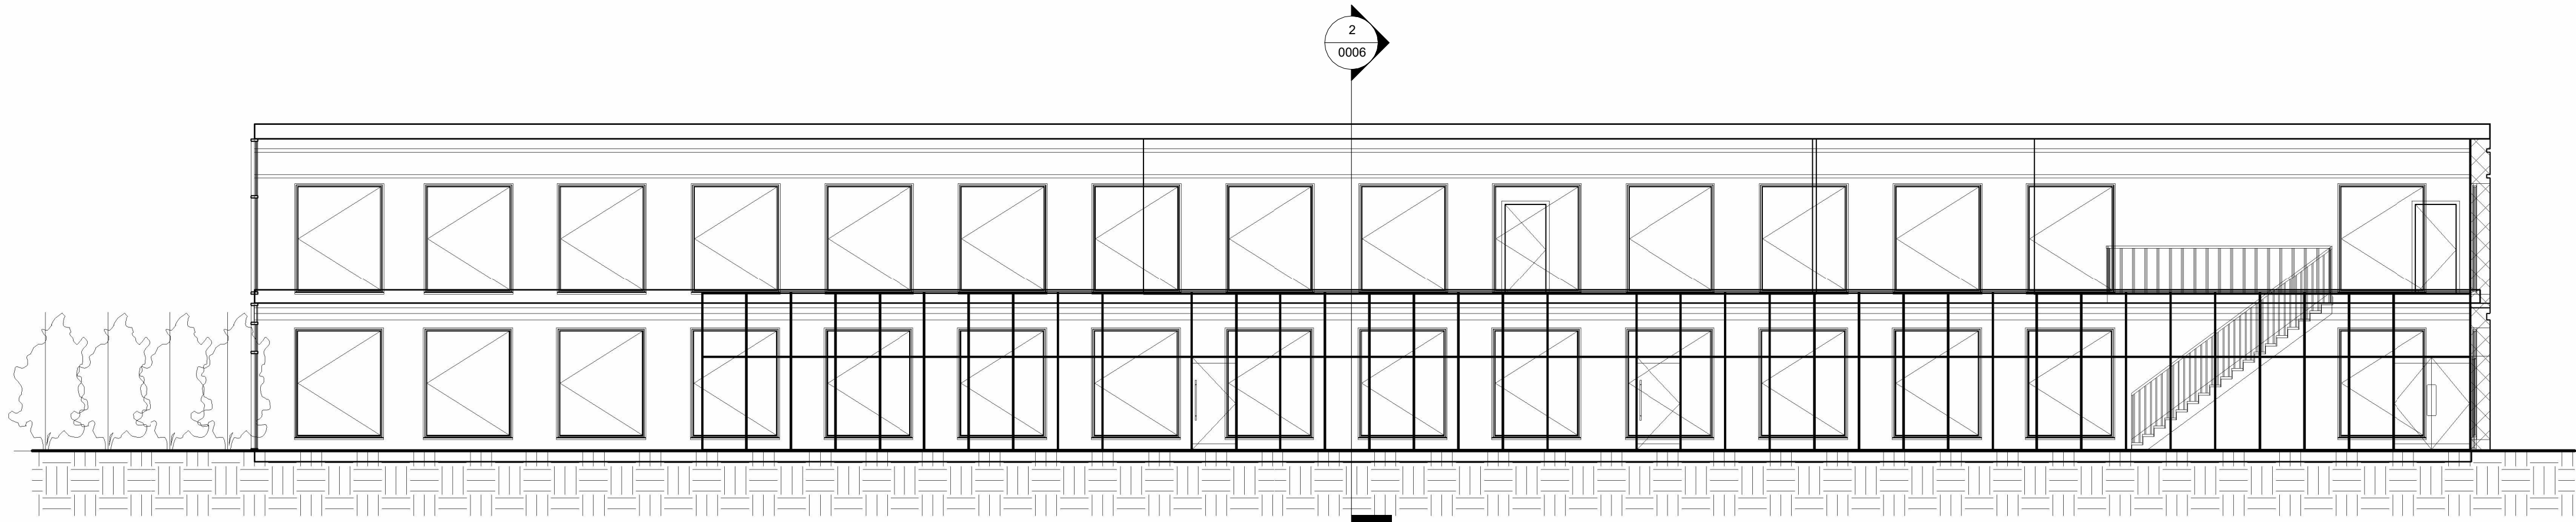


1 Long Section
1 : 100

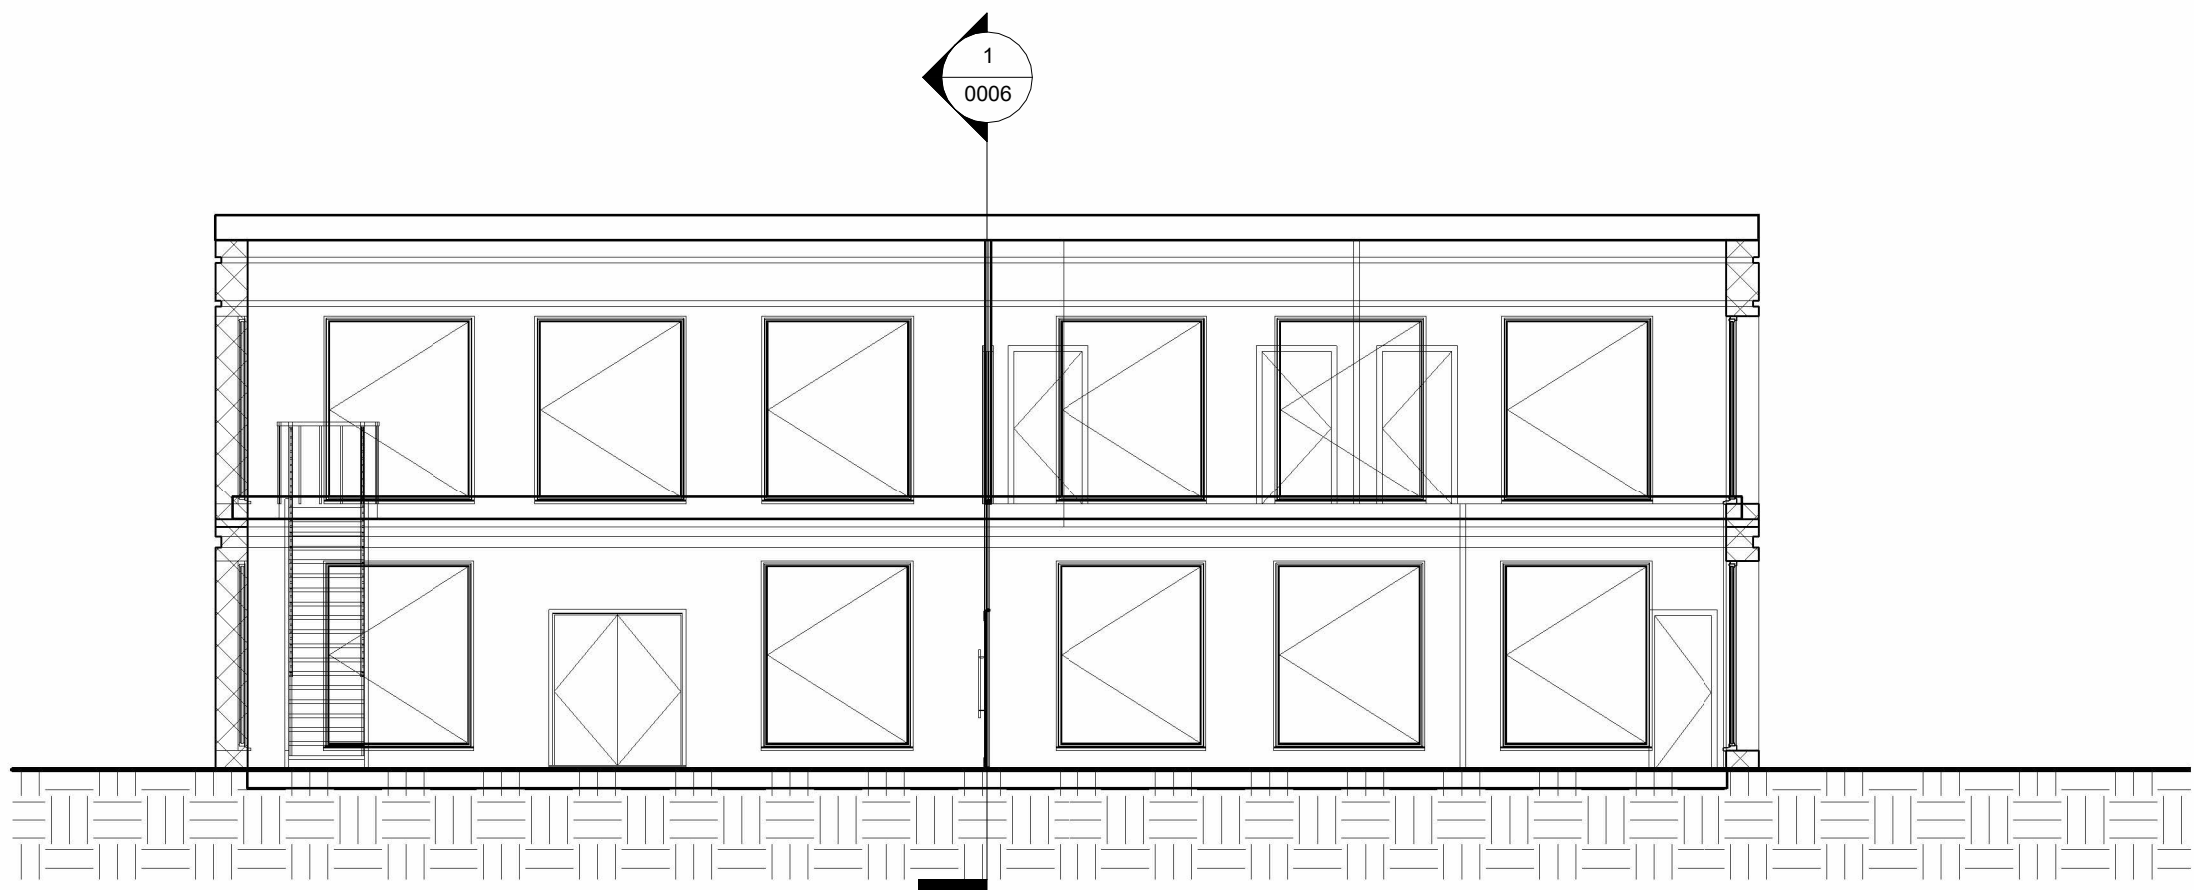


2 Short Section
1 : 100

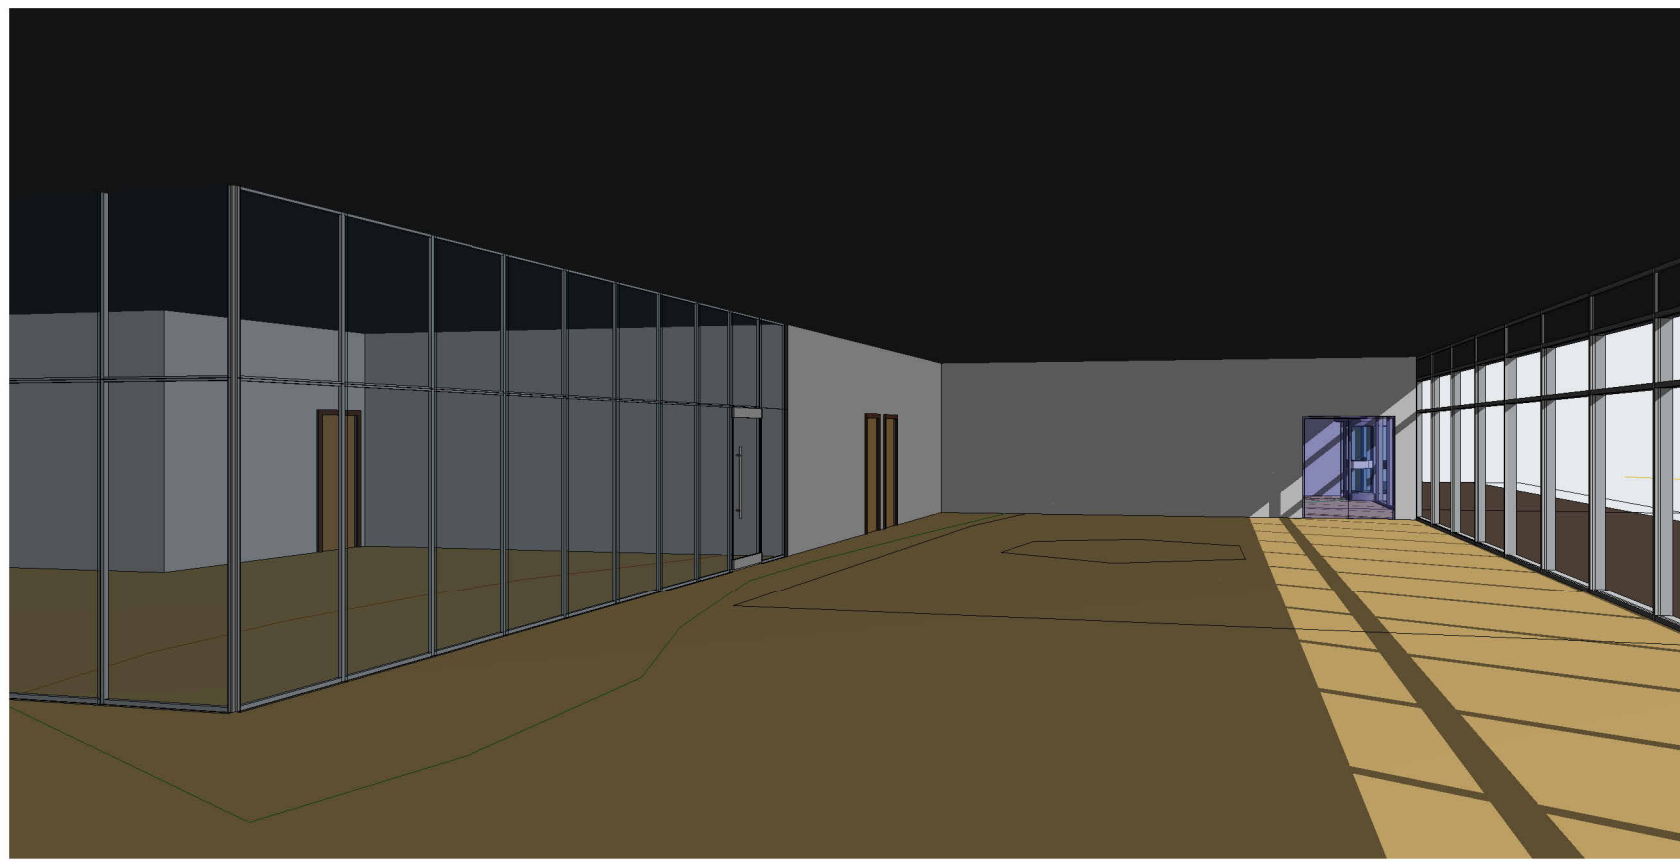


1 GF Corridor 1

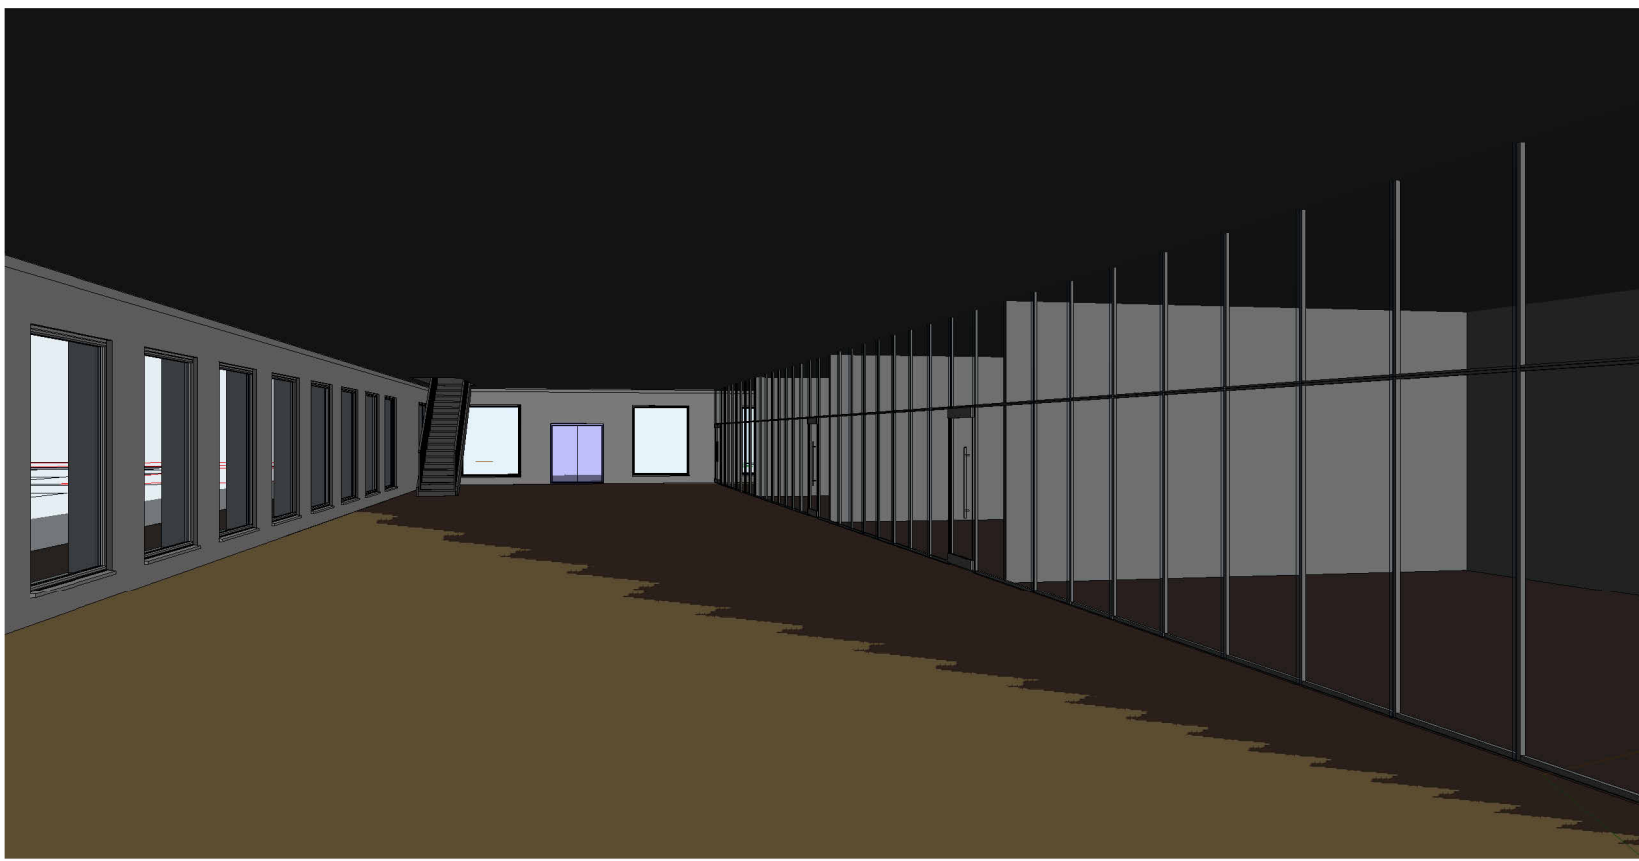

2 GF Corridor 2

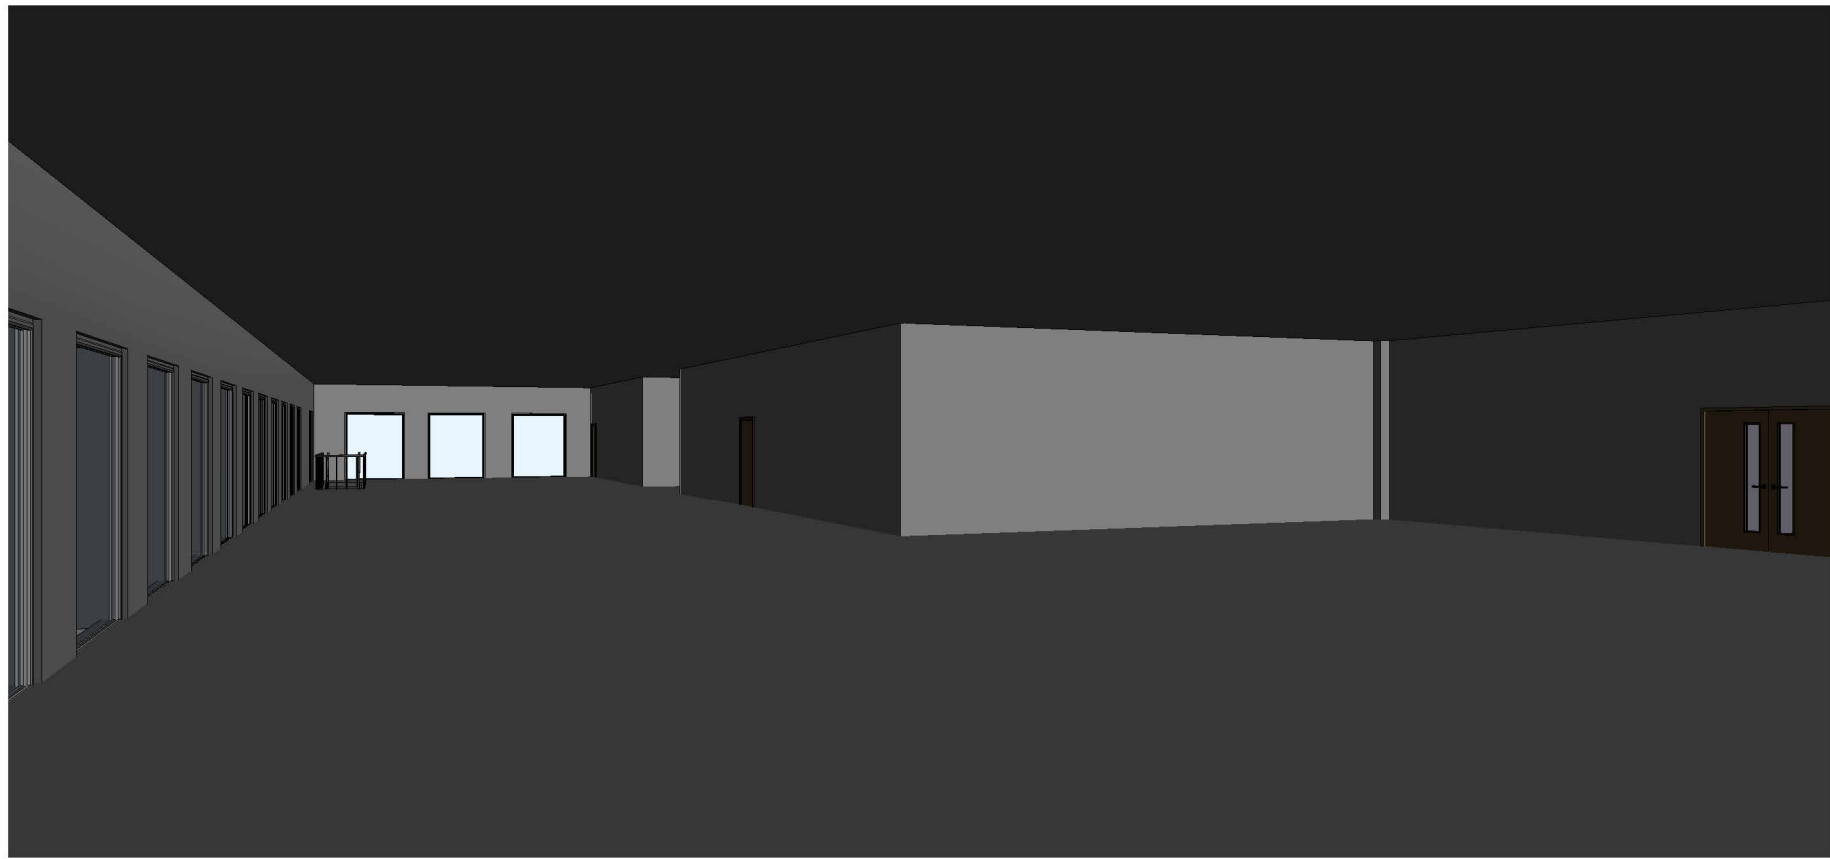

3 FF Corridor

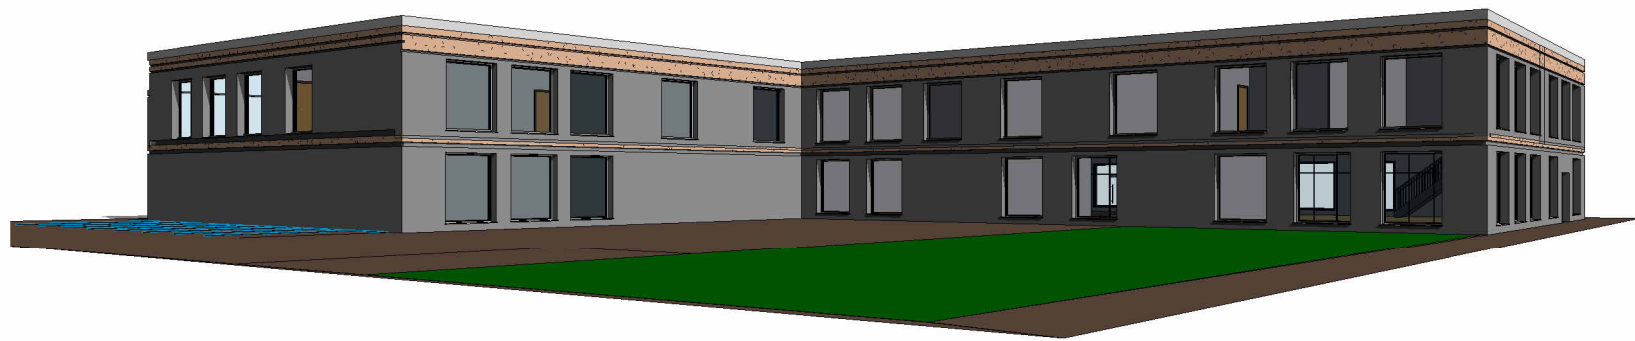

4 External View