



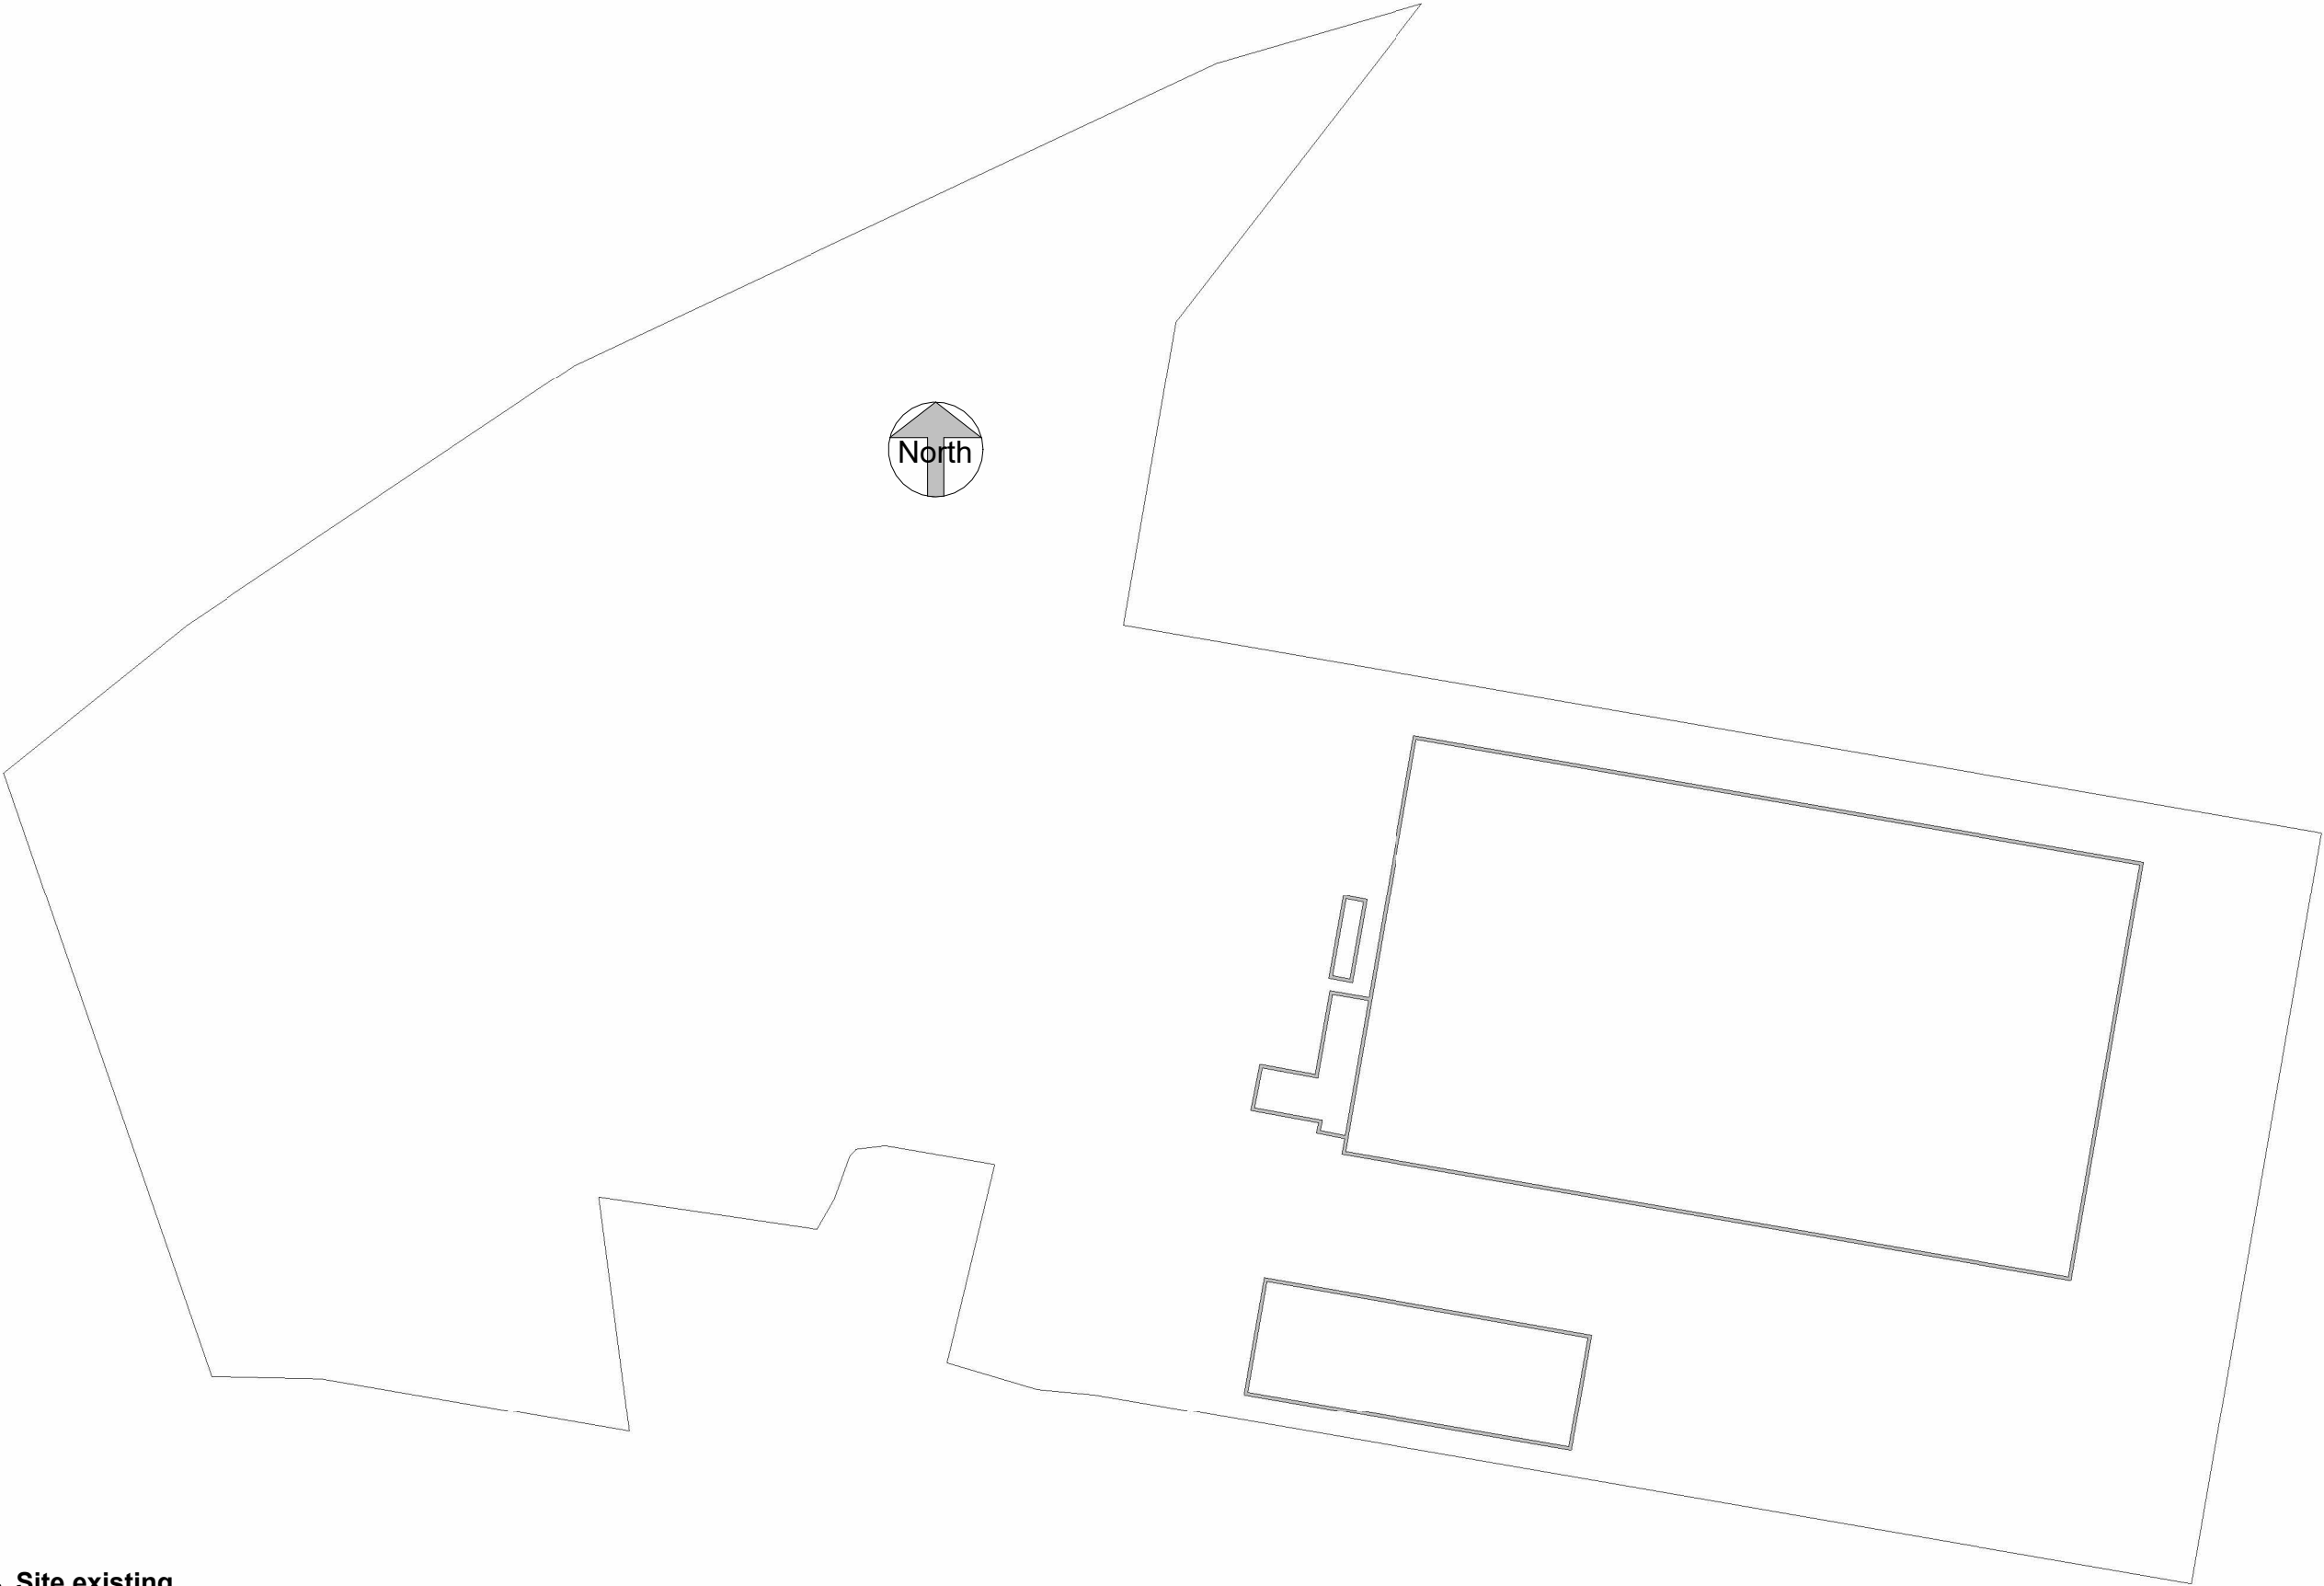


1 Site existing
1 : 280

Property Title Glangwili School	Detail Site existing	Property — Originator — (zone) Functional Breakdown — (Level) Spatial Breakdown — (Type) Form — Discipline — Number — Description — Status — Revision	scale 1 : 280	drawn Author jean-paul marshall	 Prifysgol Cymru Y Drindod Dewi Sant University of Wales Trinity Saint David	(S0) UNCONTROLLED Not to be used as a reference document Check Status Before Quoting	Rev/Date/By Reason
		Project — UWTSD — XX — XX — D — B — 2001 — Site existing — S1 —	date 05/05/23	checked Prifysgol Cymru Y Drindod Dewi Sant University of Wales Trinity Saint David			
		Number File Path: C:\Users\jpmar\OneDrive\Desktop\bim assessment\Rooms.rvt		Checker SA1 Campus King's Road Swansea SA1 8RD			

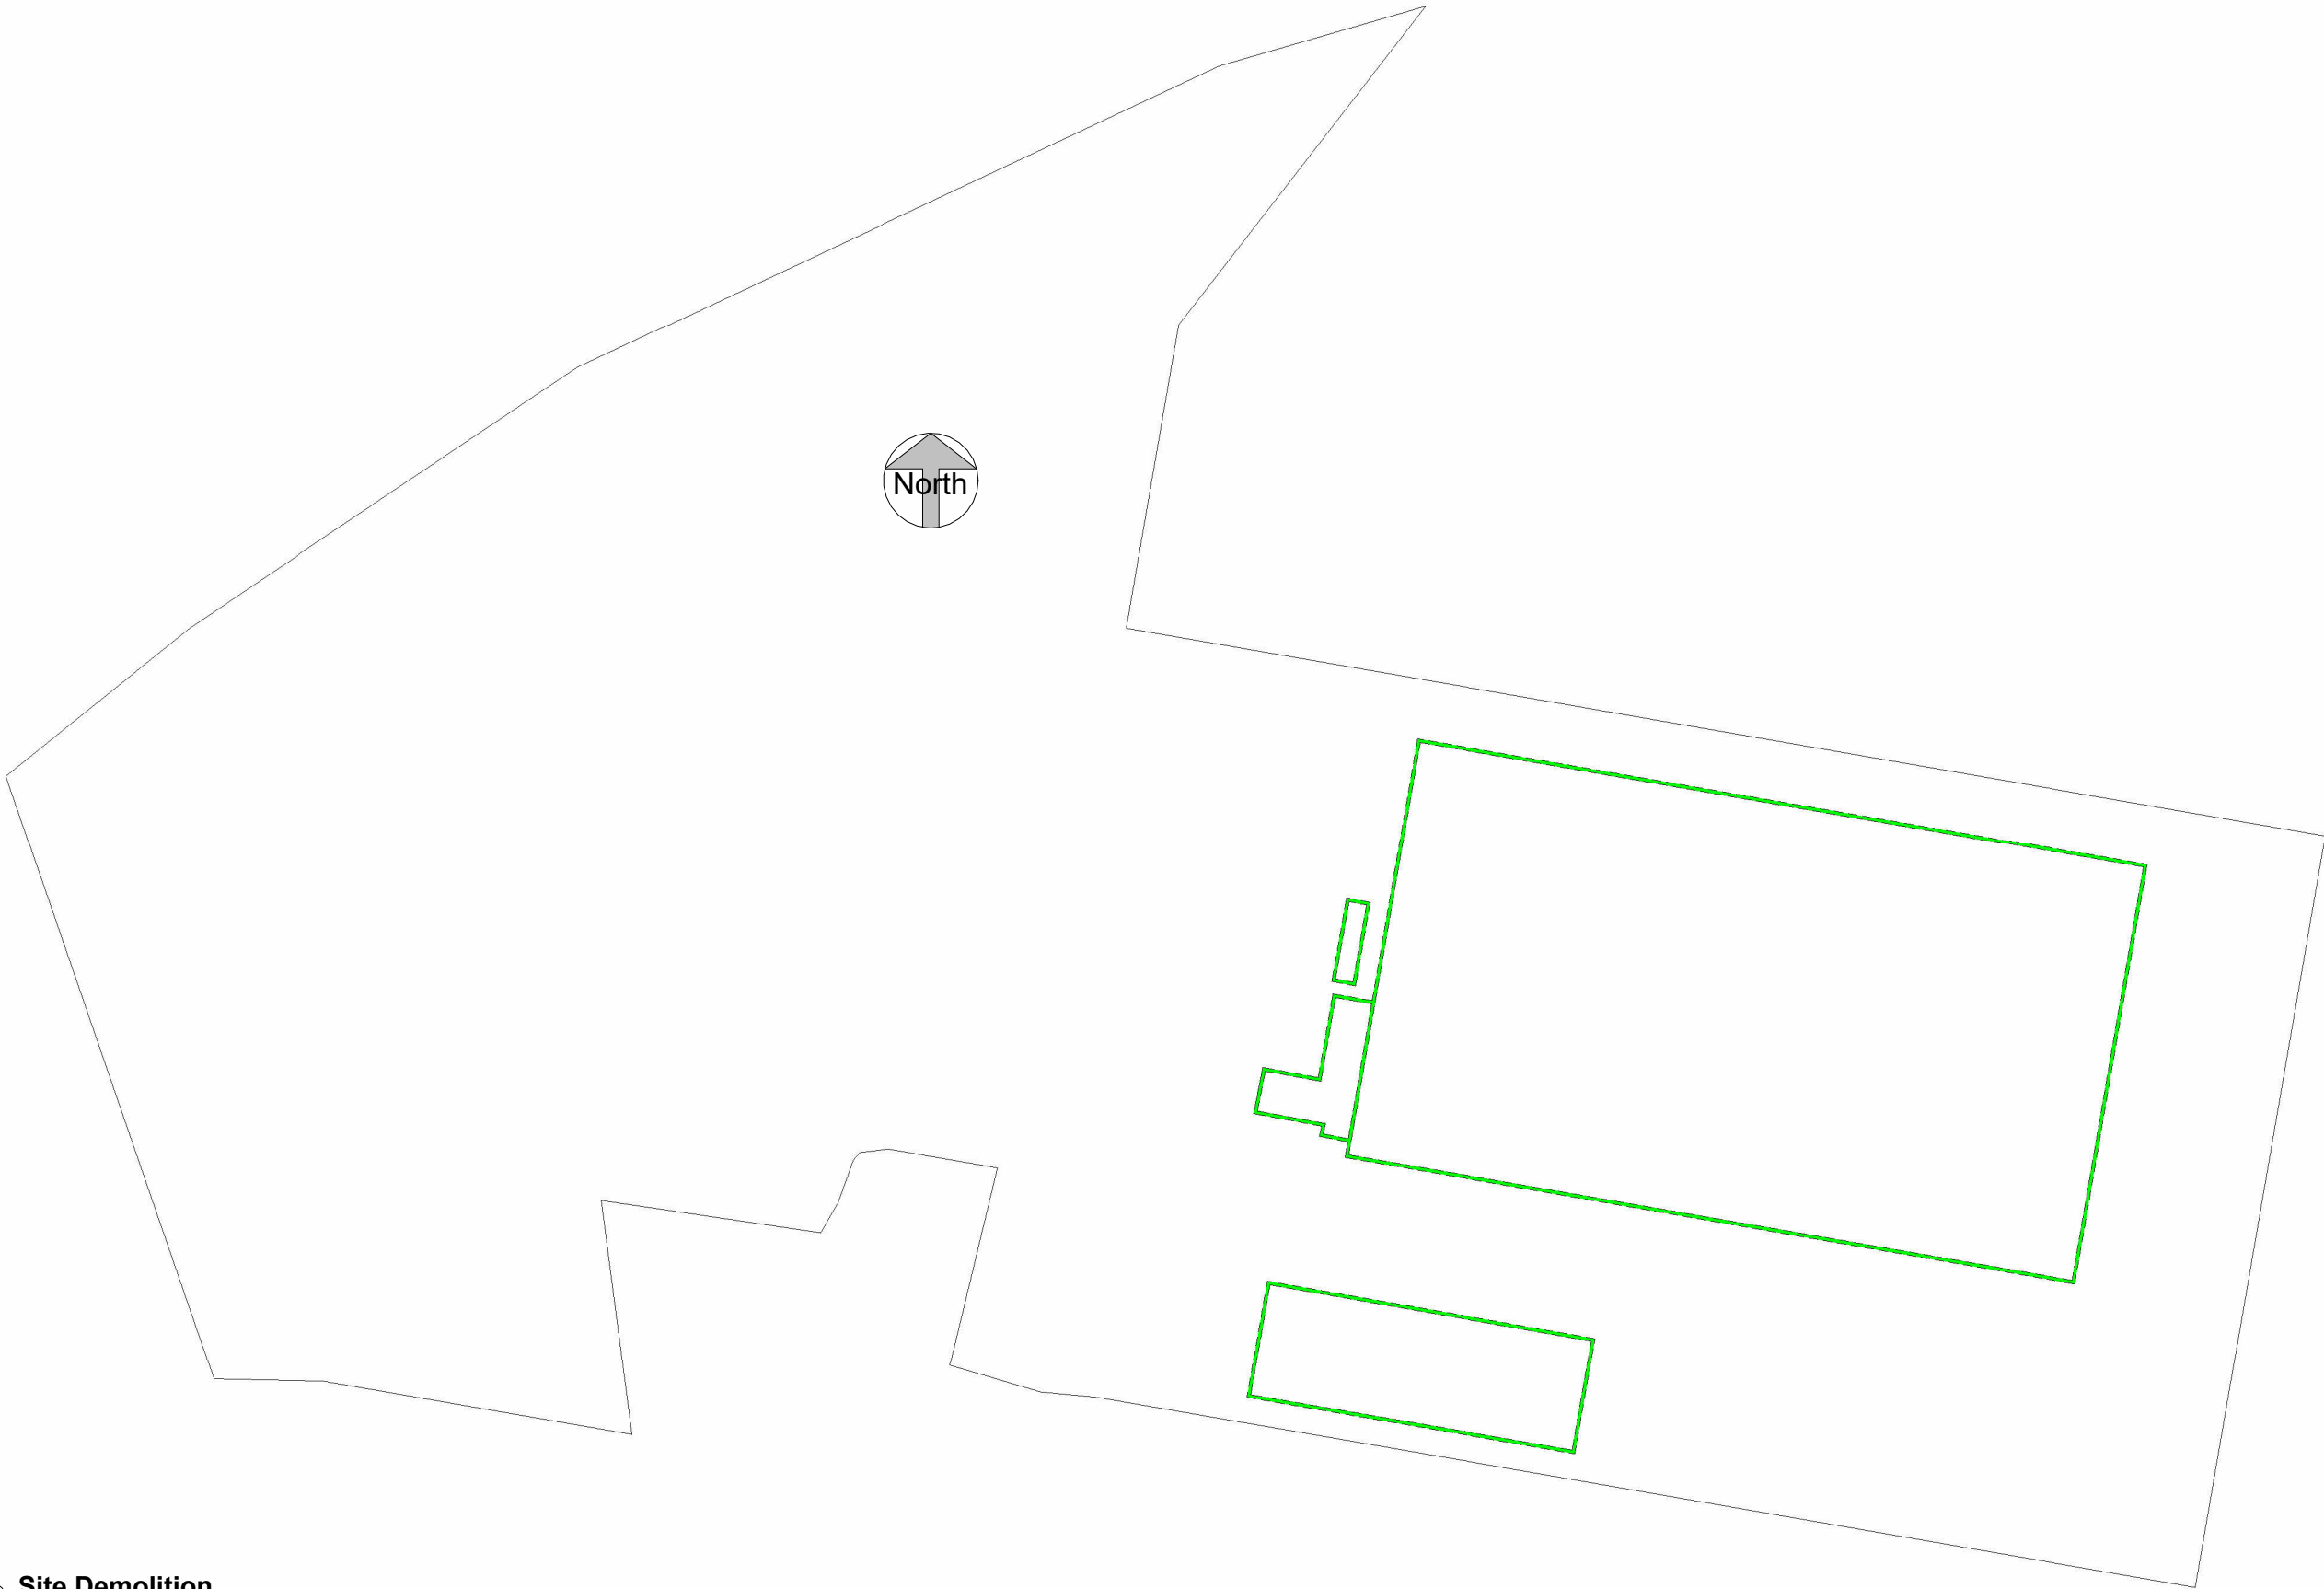

1 Site Demolition
1 : 280

Property Title Glangwili School	Detail Site demolition	Property — Originator — (zone) Functional Breakdown — (Level) Spatial Breakdown — (Type) Form — Discipline — Number — Description — Status — Revision	scale 1 : 280	drawn Author	 Prifysgol Cymru Y Drindod Dewi Sant University of Wales Trinity Saint David	(S0) UNCONTROLLED Not to be used as a reference document Check Status Before Quoting	Rev/Date/By Revision
		Project — UWTSD — XX — XX — D — B — 2002 — Site demolition — S1 —	date 05/05/23	checked Prifysgol Cymru Y Drindod Dewi Sant University of Wales Trinity Saint David			
		Number File Path: C:\Users\jpmar\OneDrive\Desktop\bim assessment\Rooms.rvt		Checker SA1 Campus Kings Road Swansea SA1 8RD			

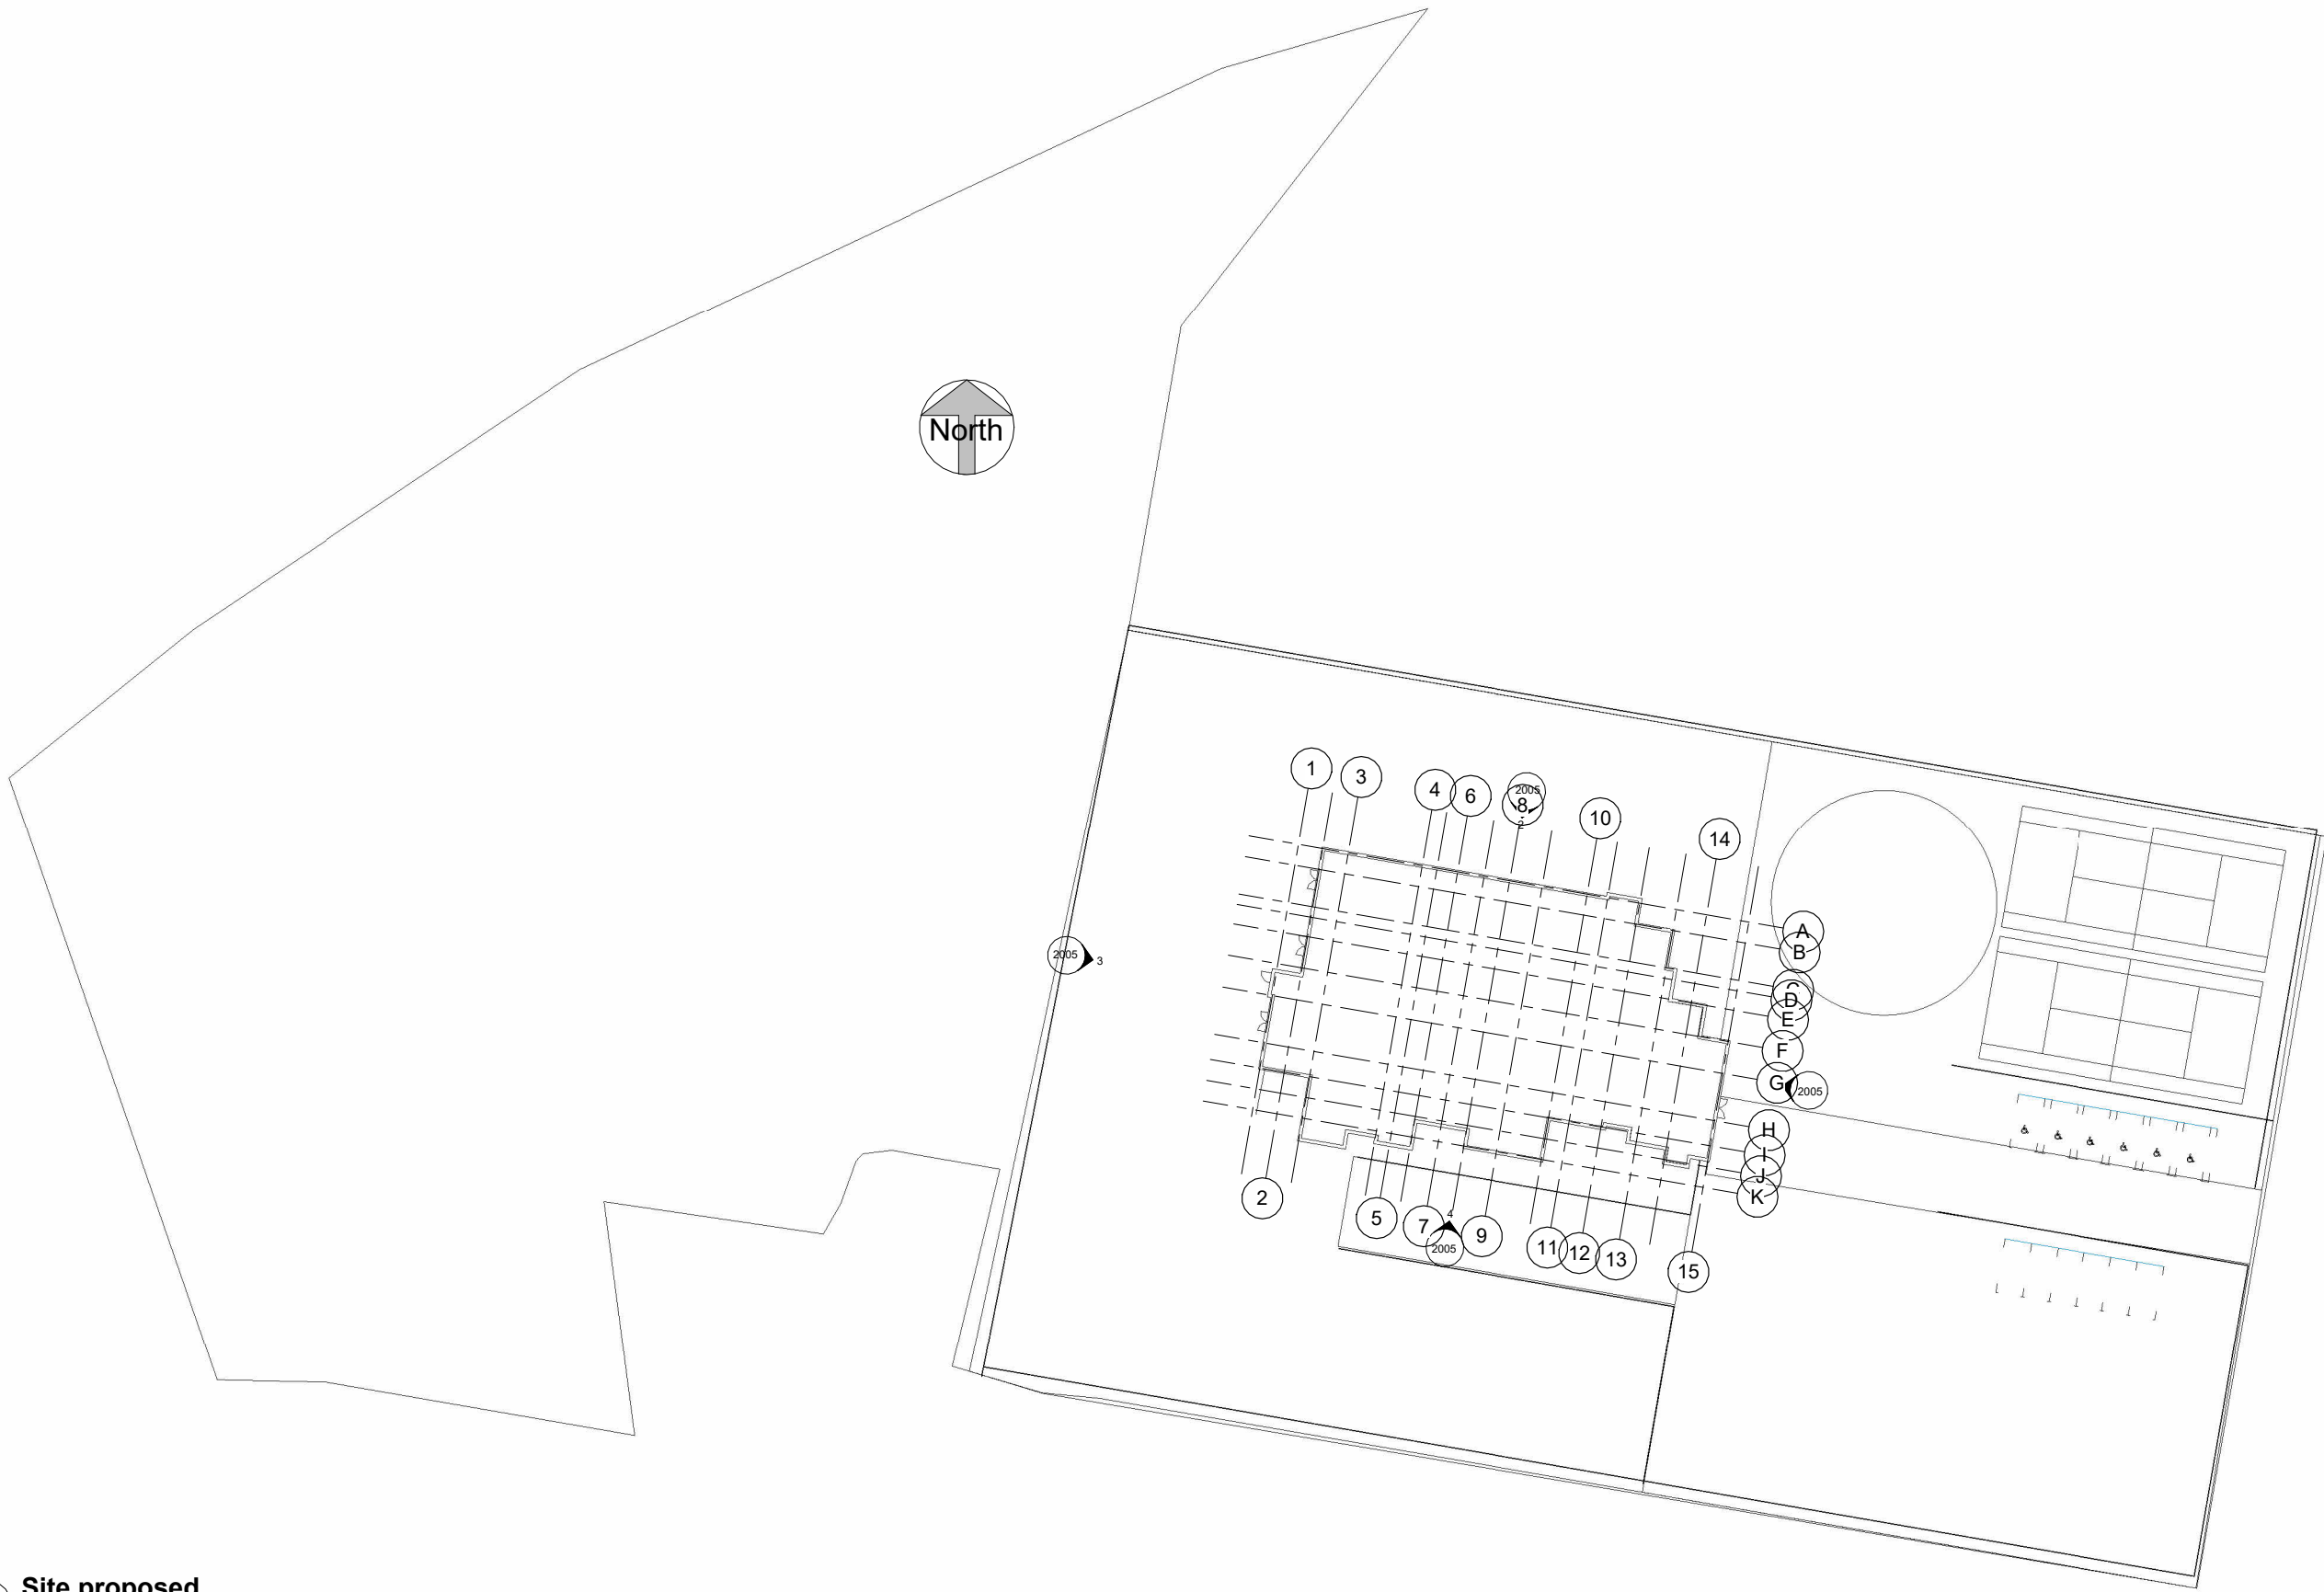


1 Site proposed
1 : 280

Property Title Glangwili School	Detail Site proposed	Property — Originator — (zone) Functional Breakdown — (Level) Spatial Breakdown — (Type) Form — Discipline — Number — Description — Status — Revision										scale 1 : 280	drawn Author jean-paul marshall	 Prifysgol Cymru Y Drindod Dewi Sant University of Wales Trinity Saint David	(S0) UNCONTROLLED Not to be used as a reference document Check Status Before Quoting	Rev/Date/By Revision
		Project — UWTSD — XX — XX — D — B — 2003 — Site proposed — S1 —										date 05/05/23	checked Prifysgol Cymru Y Drindod Dewi Sant University of Wales Trinity Saint David			
		Number File Path: C:\Users\jpmar\OneDrive\Desktop\bim assessment\Rooms.rvt											Checker SA1 Campus King's Road Swansea SA1 8RD			


By Room Name Legend


- accessible toilet/hygiene facilities
- care taker/maintenance
- Central stock
- Classroom lunch/lunch box storage
- Cleaners store
- community store
- dining chair/table store
- Entrance
- food/science/D&T
- General room
- Hall walkway
- Head office
- ICT suite
- Infant class 1
- Infant class 2
- Kitchen
- Library
- Main hall (for dining)
- other pupils toilet
- PE Store (adjacent to hall)
- PE Store (external)
- Reception
- reception class
- reception toilet
- SENco/MI/Group room
- servery
- Sick bay
- Small group room
- Specialist room
- Staff room
- Staff toilet
- Staging/appliance store

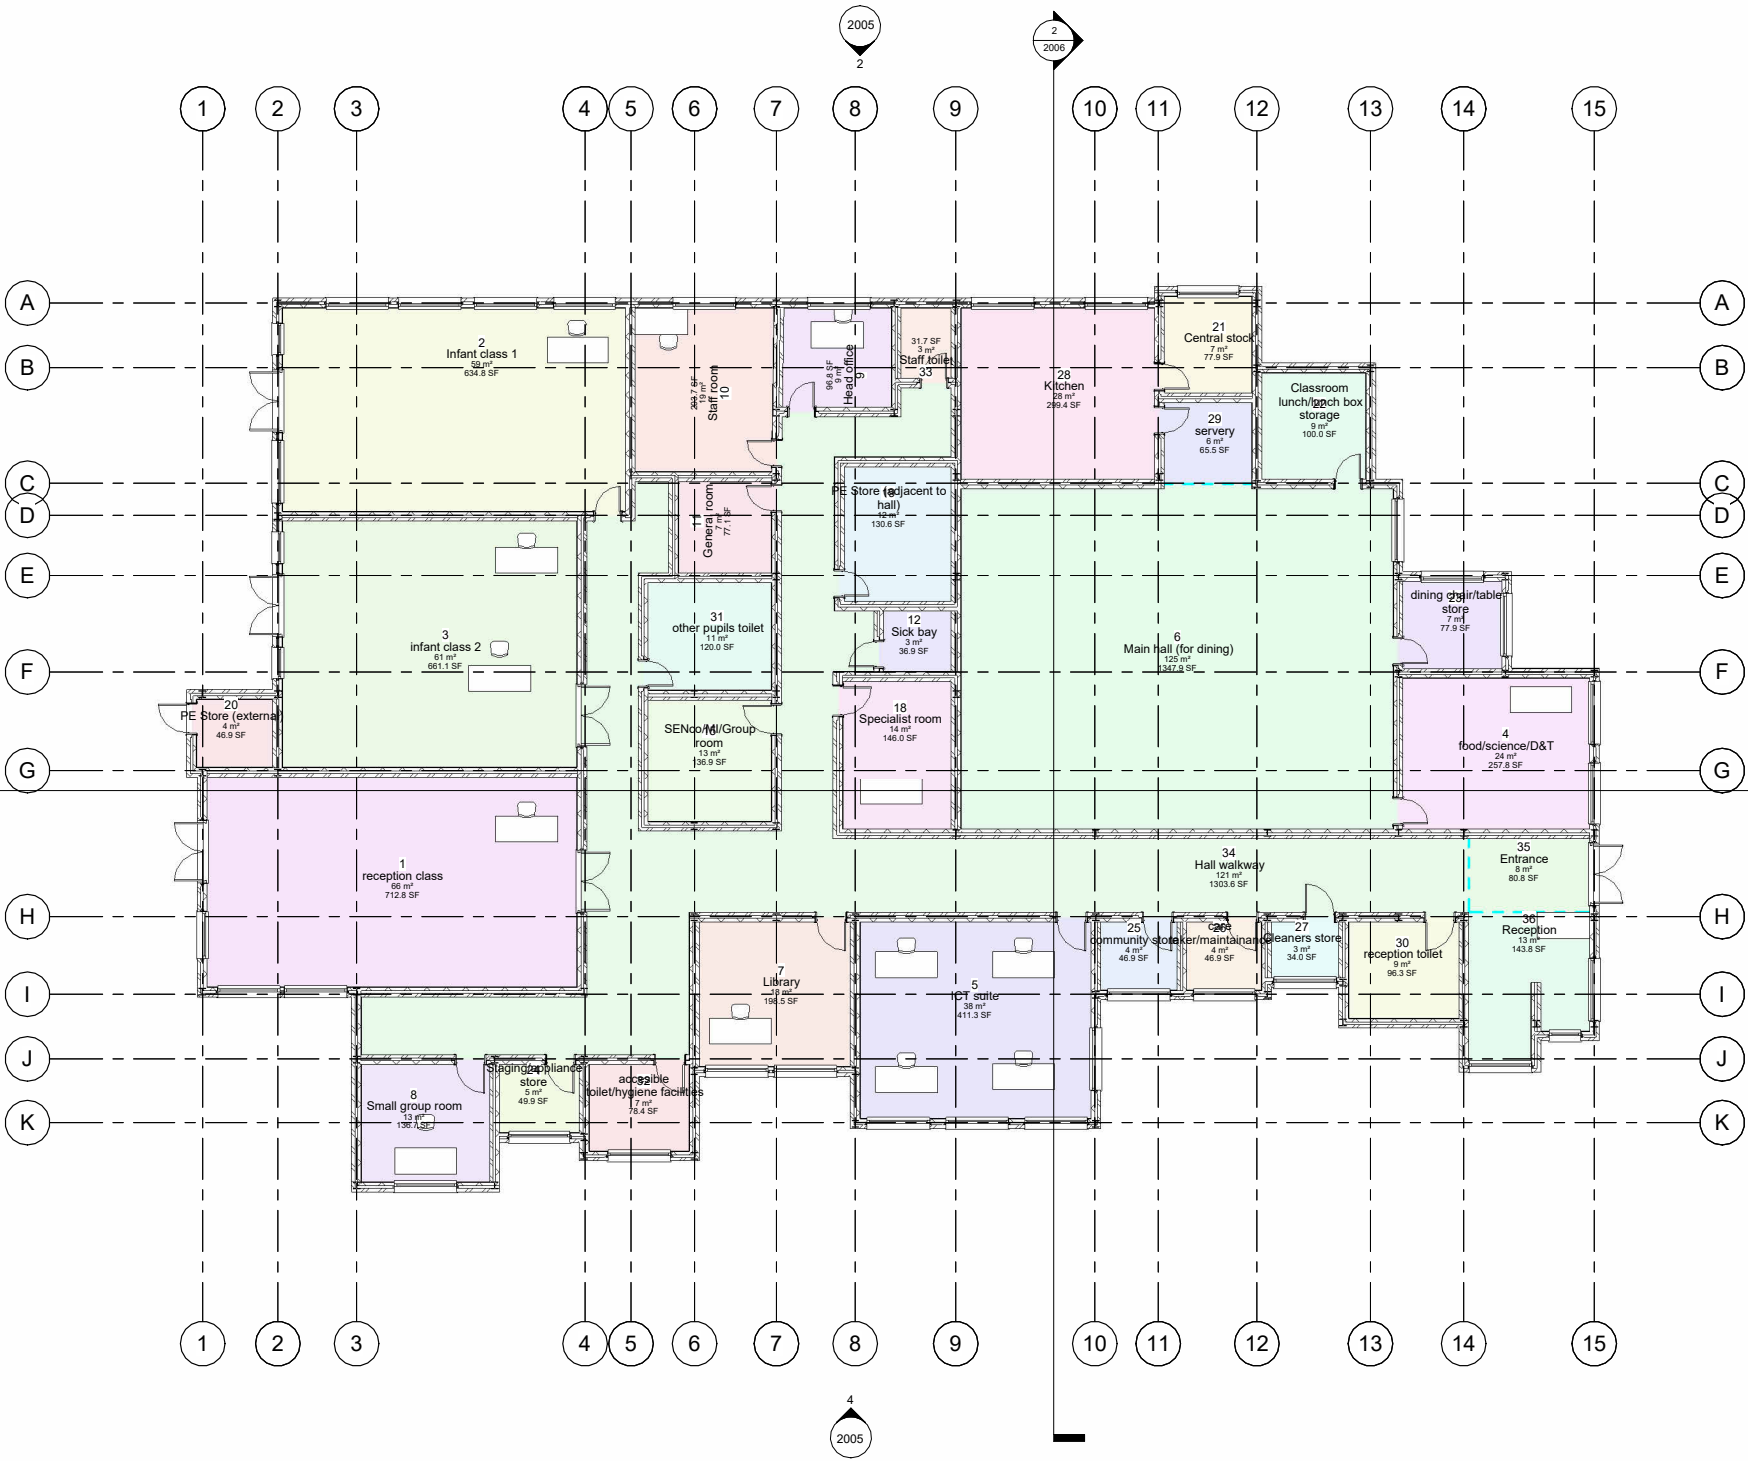


1 Ground floor
1 : 100

Property Title Glangwili School	Detail Floor plan	Property — Originator — (zone) Functional Breakdown — (Level) Spatial Breakdown — (Type) Form — Discipline — Number — Description — Status — Revision Project — UWTSD — XX — XX — D — B — 2004 — Floor plan — S1 — Number File Path: C:\Users\jpma\OneDrive\Desktop\bim assessment\Rooms.rvt	scale 1 : 100 date 05/05/23	drawn Author jean-paul marshall checked Prifysgol Cymru Y Drindod Dewi Sant University of Wales Trinity Saint David SA1 Campus Kings Road Swansea SA1 8RD Checker	 Prifysgol Cymru Y Drindod Dewi Sant University of Wales Trinity Saint David	(S0) UNCONTROLLED Not to be used as a reference document Check Status Before Quoting	Rev/Date/By Revision
---	-----------------------------	---	--	--	--	---	-------------------------

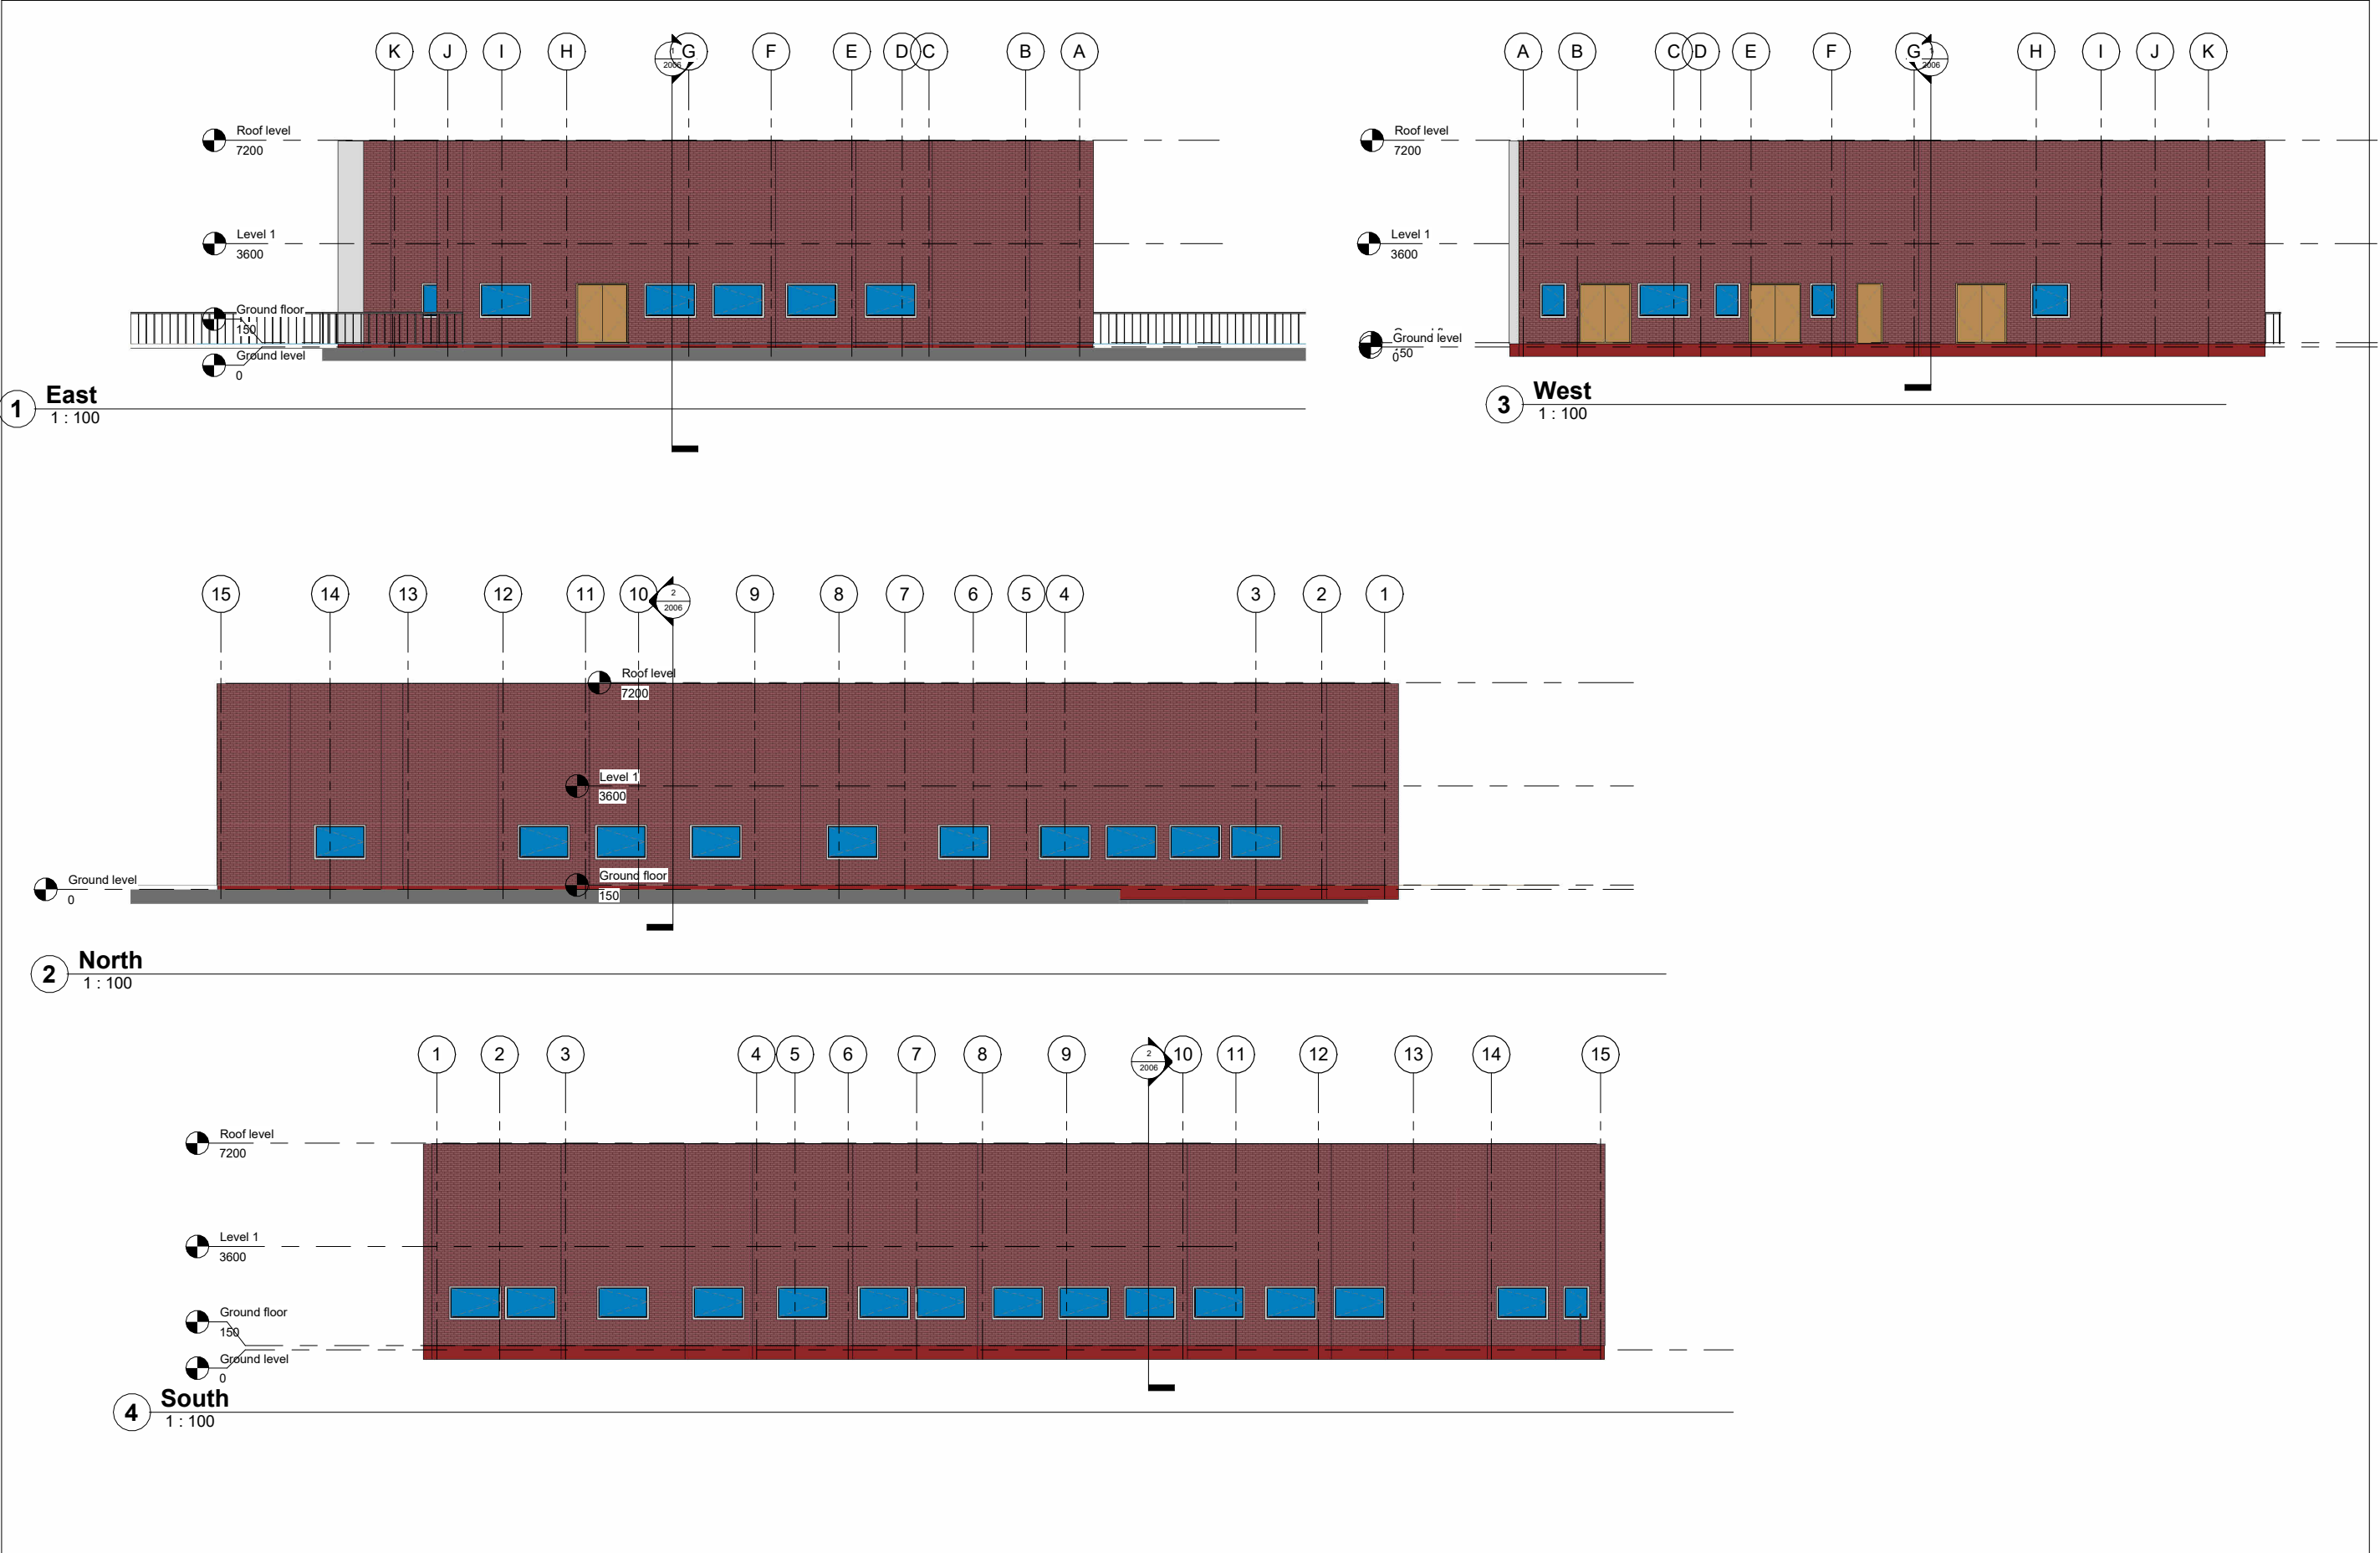

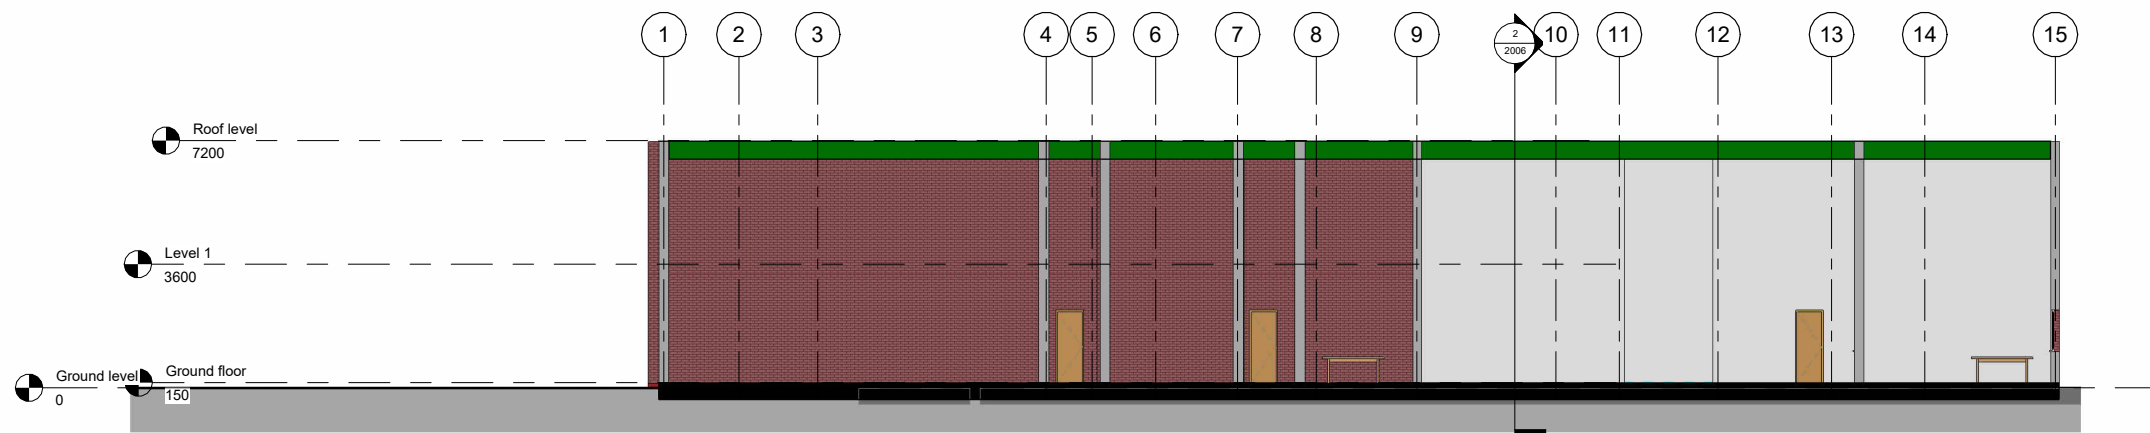

1 Section 1
1 : 100

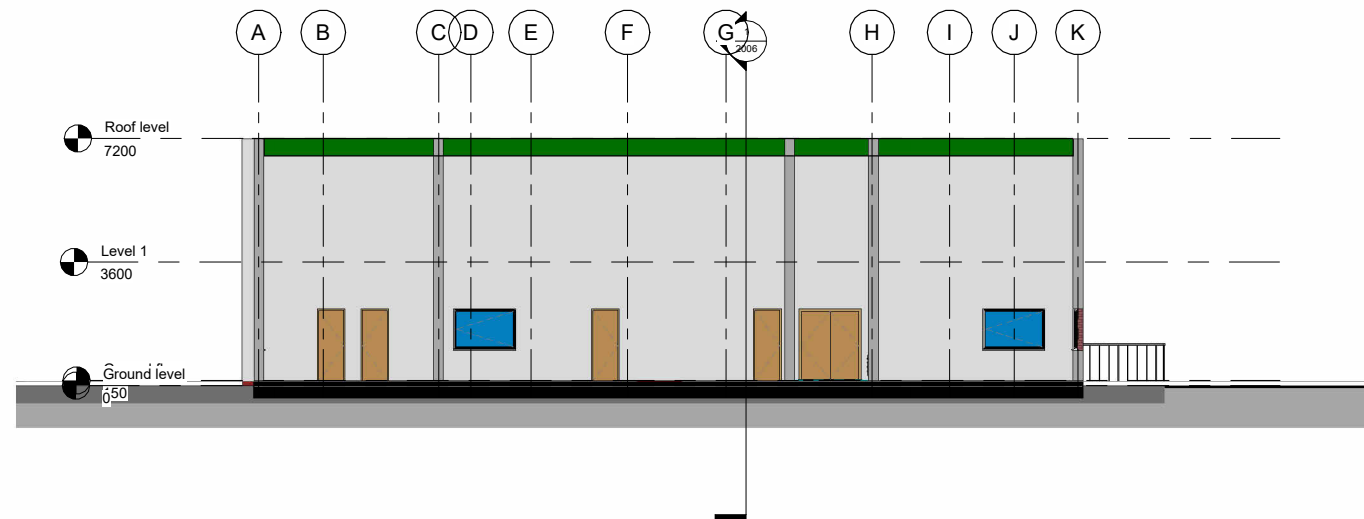


2 Section 2
1 : 100


Property Title Glangwili School	Detail Sections	Property — Originator — (zone) Functional Breakdown — (Level) Spatial Breakdown — (Type) Form — Discipline — Number — Description — Status — Revision										scale 1 : 100	drawn Author jean-paul marshall	 Prifysgol Cymru Y Drindod Dewi Sant University of Wales Trinity Saint David	(S0) UNCONTROLLED Not to be used as a reference document Check Status Before Quoting	Rev/Date/By Revision
		Project — UWTSD — XX — XX — D — B — 2006 — Sections — S1 —										date 05/05/23	checked Prifysgol Cymru Y Drindod Dewi Sant University of Wales Trinity Saint David			
		Number File Path: C:\Users\jpmar\OneDrive\Desktop\bim assessment\Rooms.rvt										Checker SA1 Campus Kings Road Swansea SA1 8RD				




1 {3D}


Property Title Glangwili School	Detail Visualisation	Property — Originator — (zone) Functional Breakdown — (Level) Spatial Breakdown — (Type) Form — Discipline — Number — Description — Status — Revision	scale	drawn Author	jean-paul marshall	 Prifysgol Cymru Y Drindod Dewi Sant University of Wales Trinity Saint David	(S0) UNCONTROLLED Not to be used as a reference document Check Status Before Quoting	Rev/Date/By Revision
		Project — UWTSD — XX — XX — D — B — 2007 — Visualisation — S1 —	date	checked	Prifysgol Cymru Y Drindod Dewi Sant University of Wales Trinity Saint David			
		Number File Path: C:\Users\jpmar\OneDrive\Desktop\bim assessment\Rooms.rvt	05/05/23	Checker	SA1 Campus Kings Road Swansea SA1 8RD			

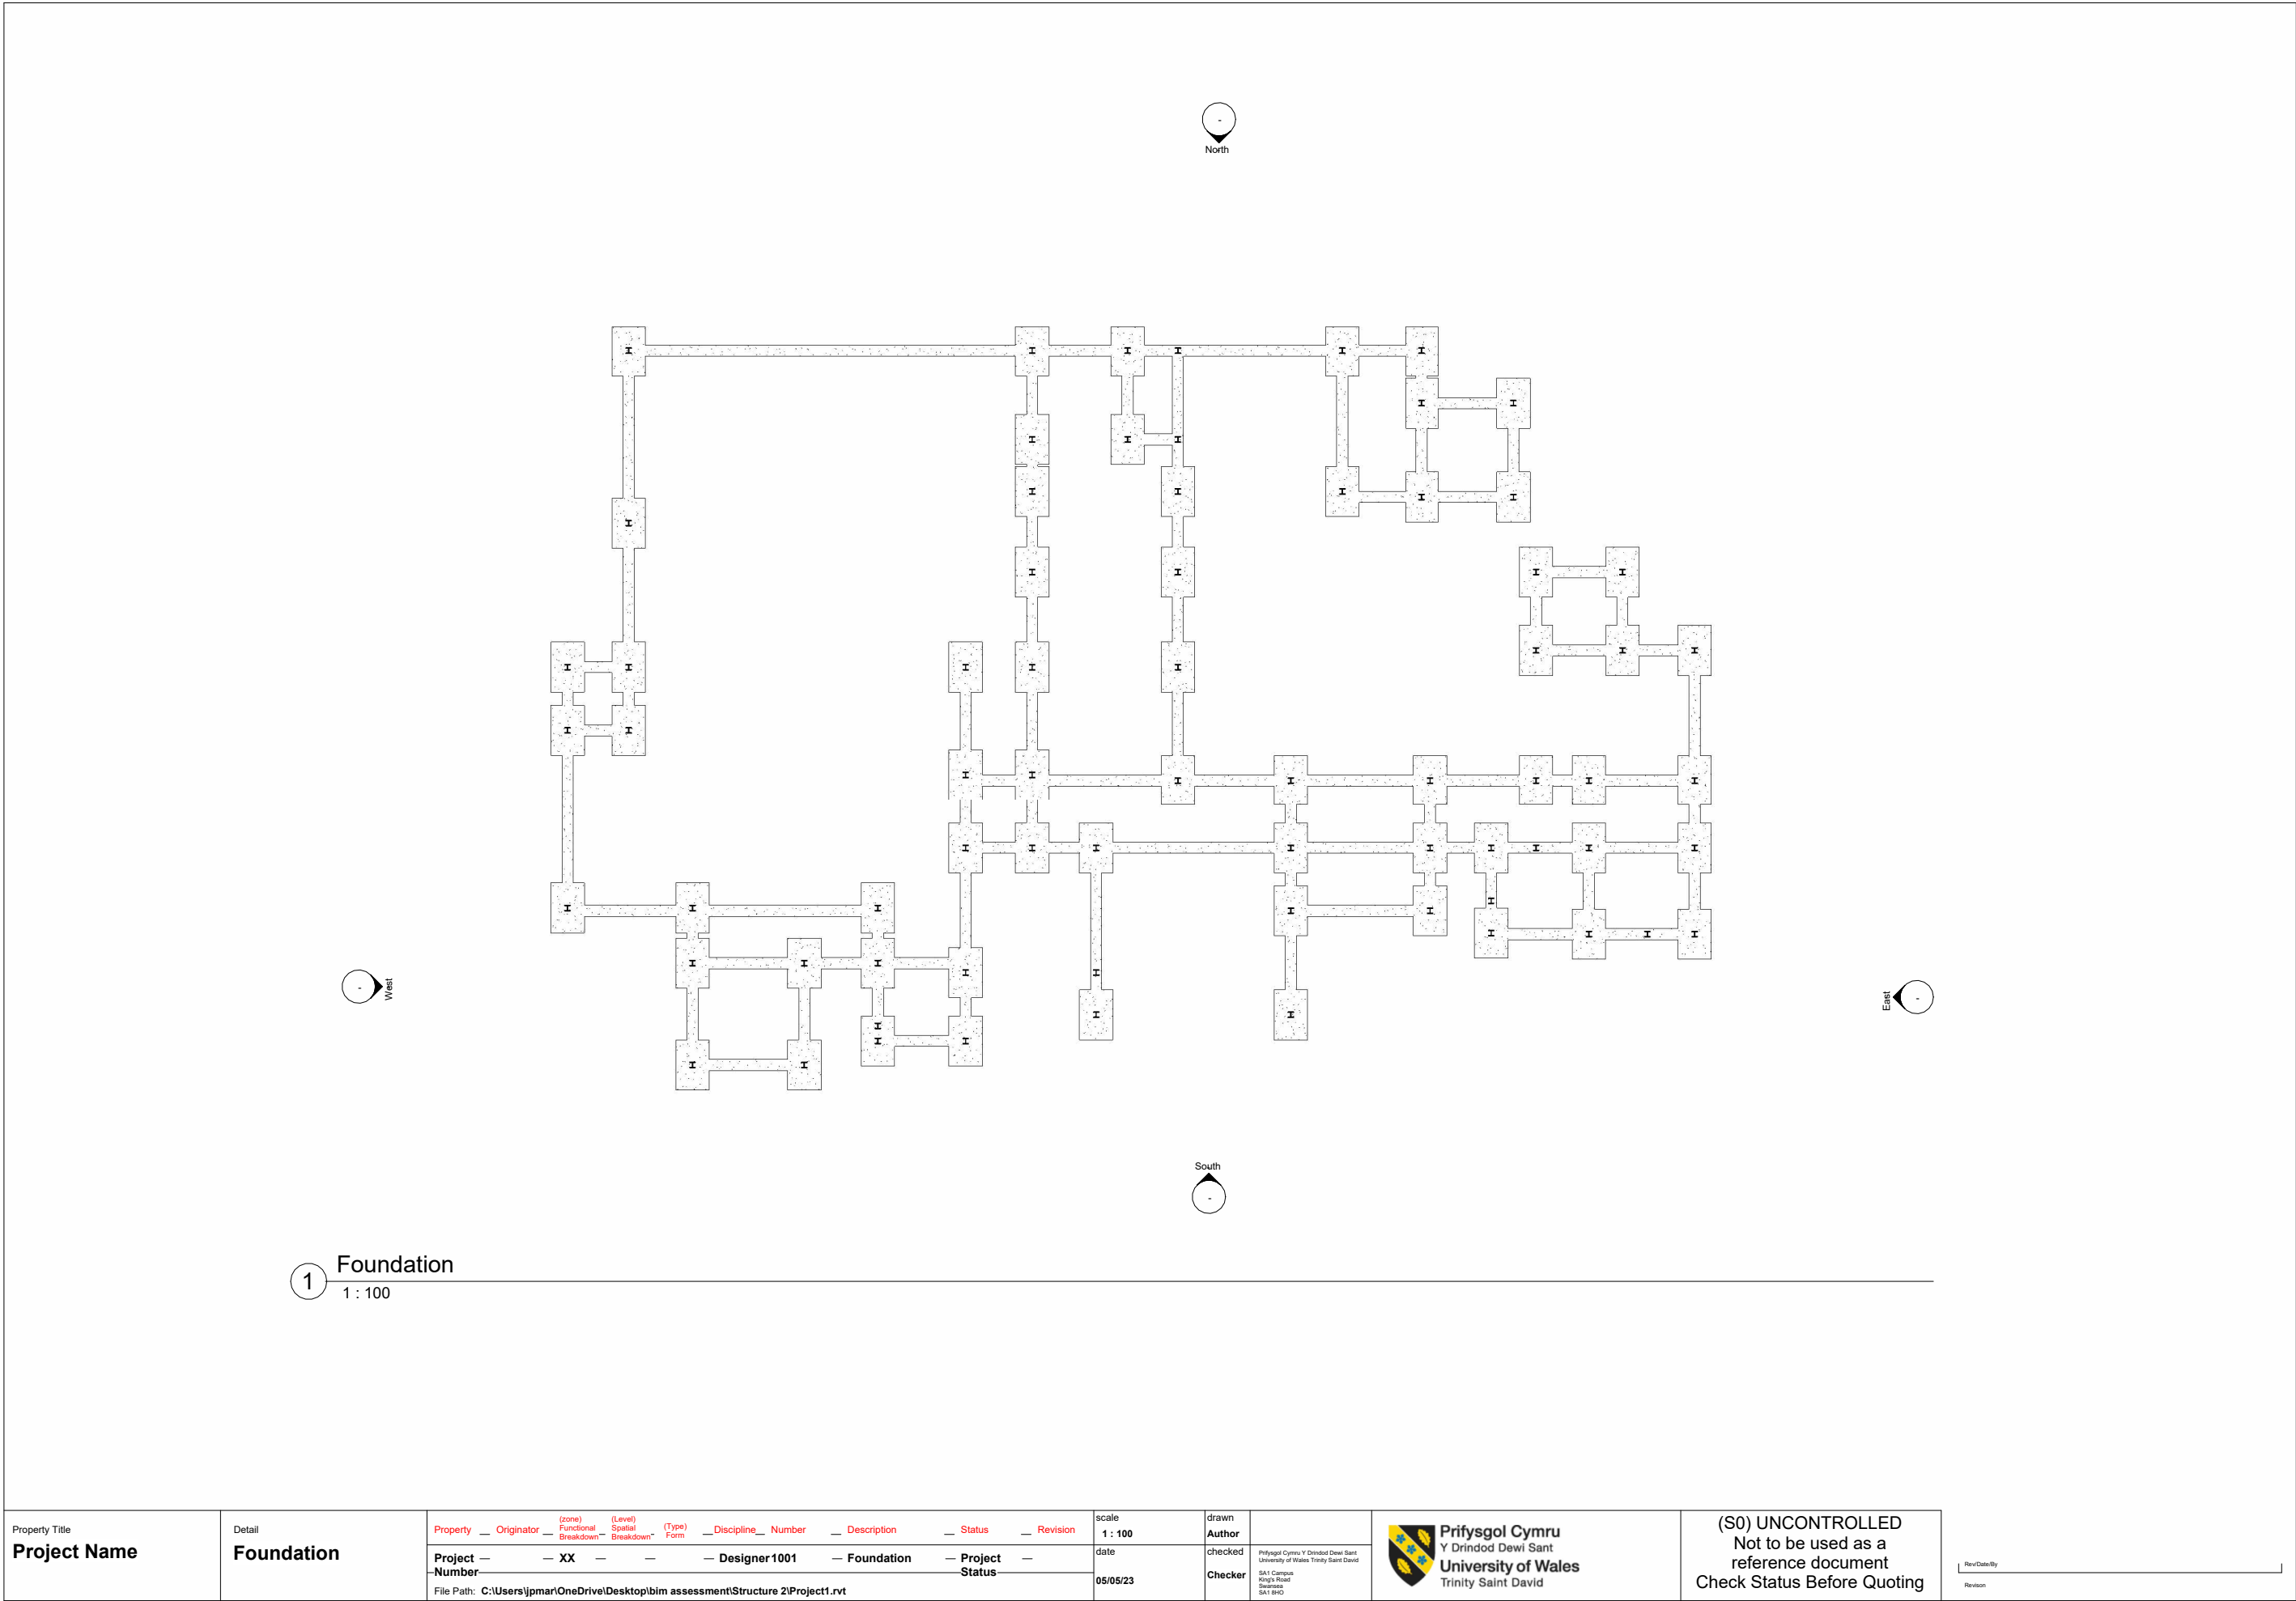

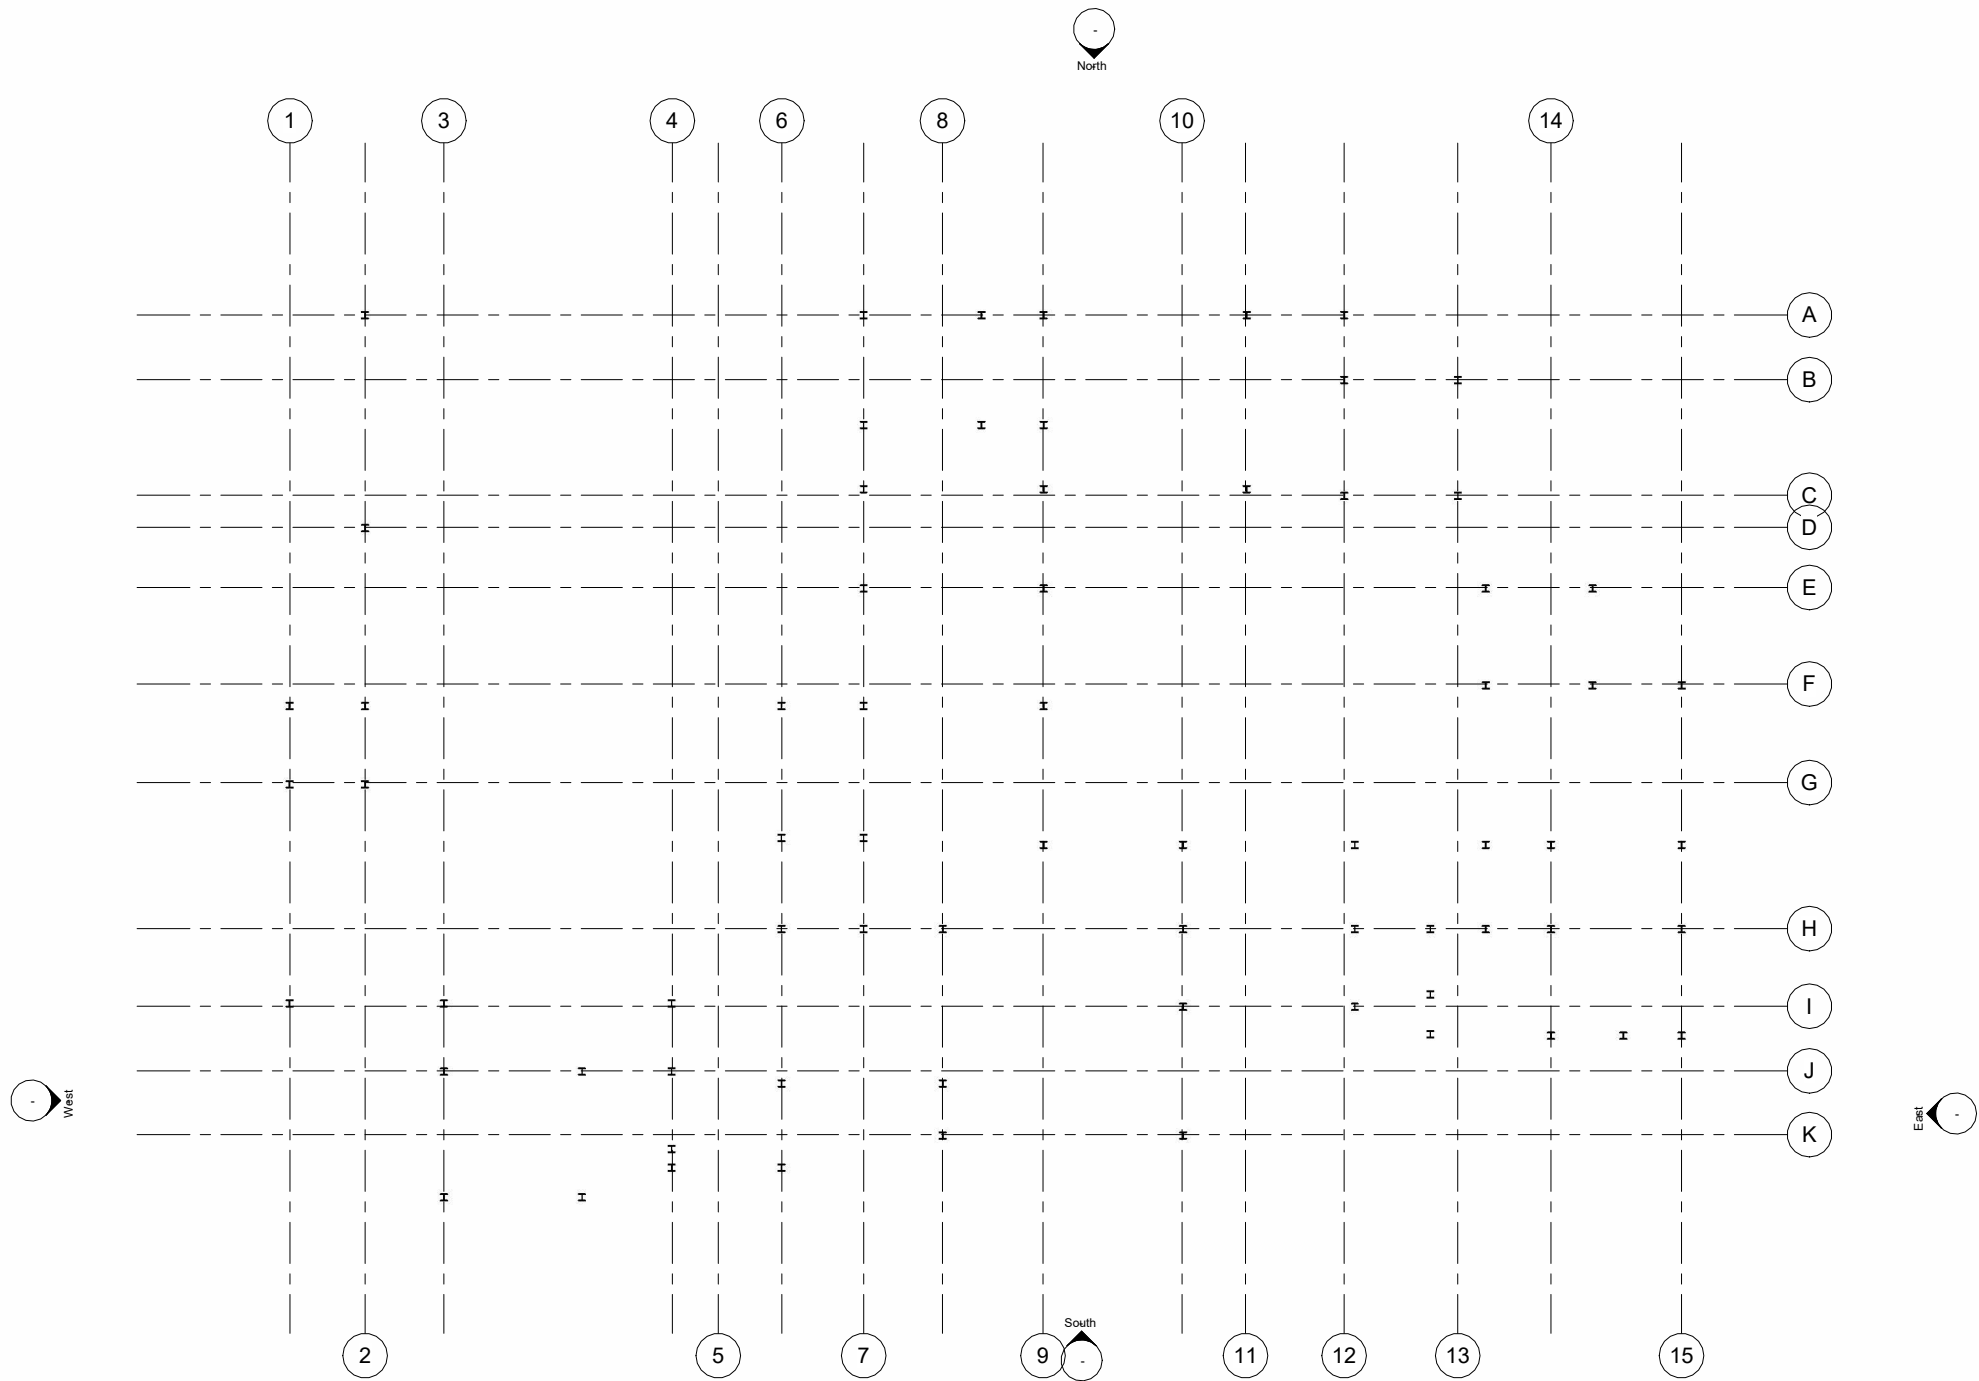

1 Level 1
1 : 100

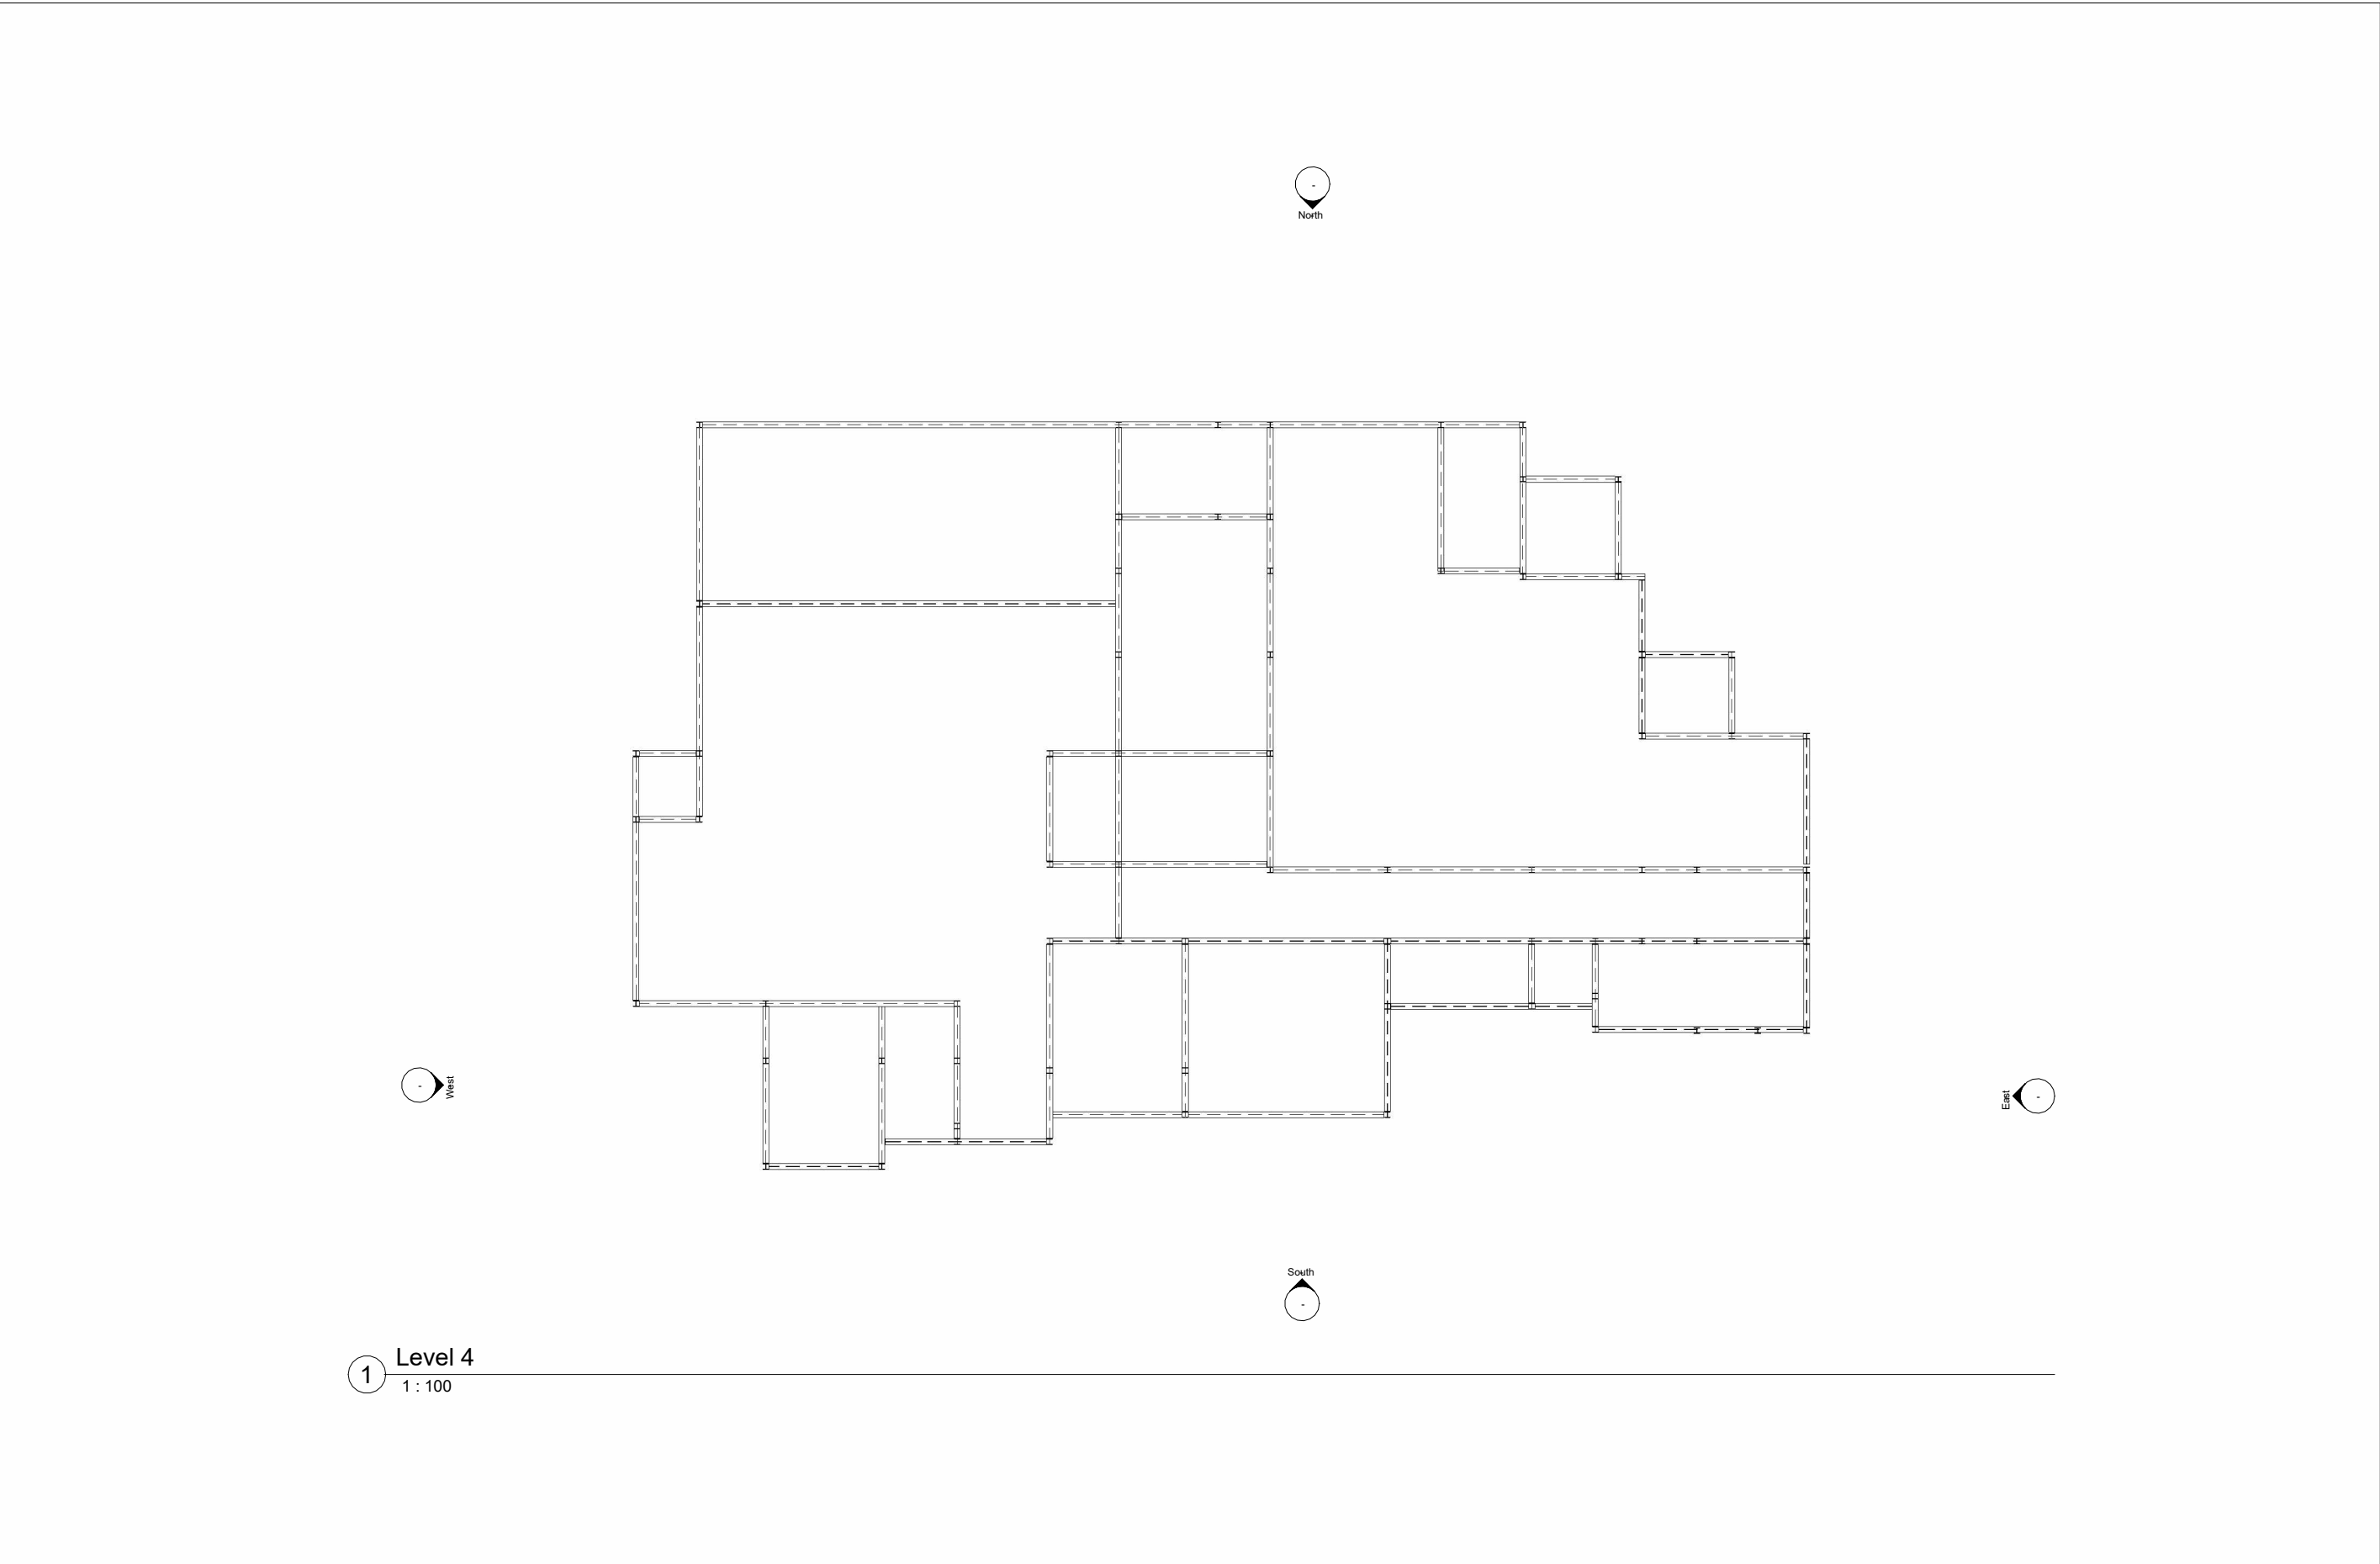

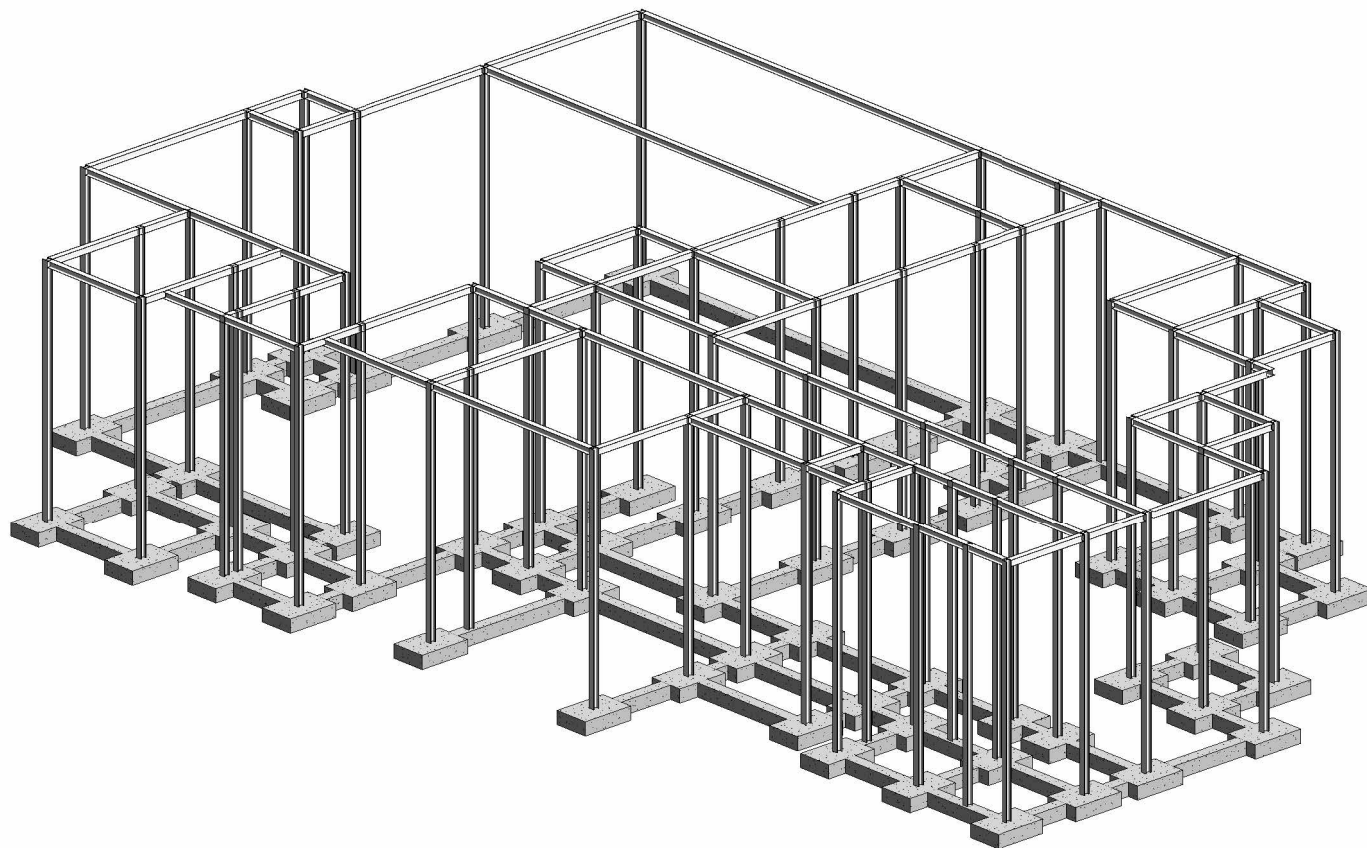

1 {3D}