



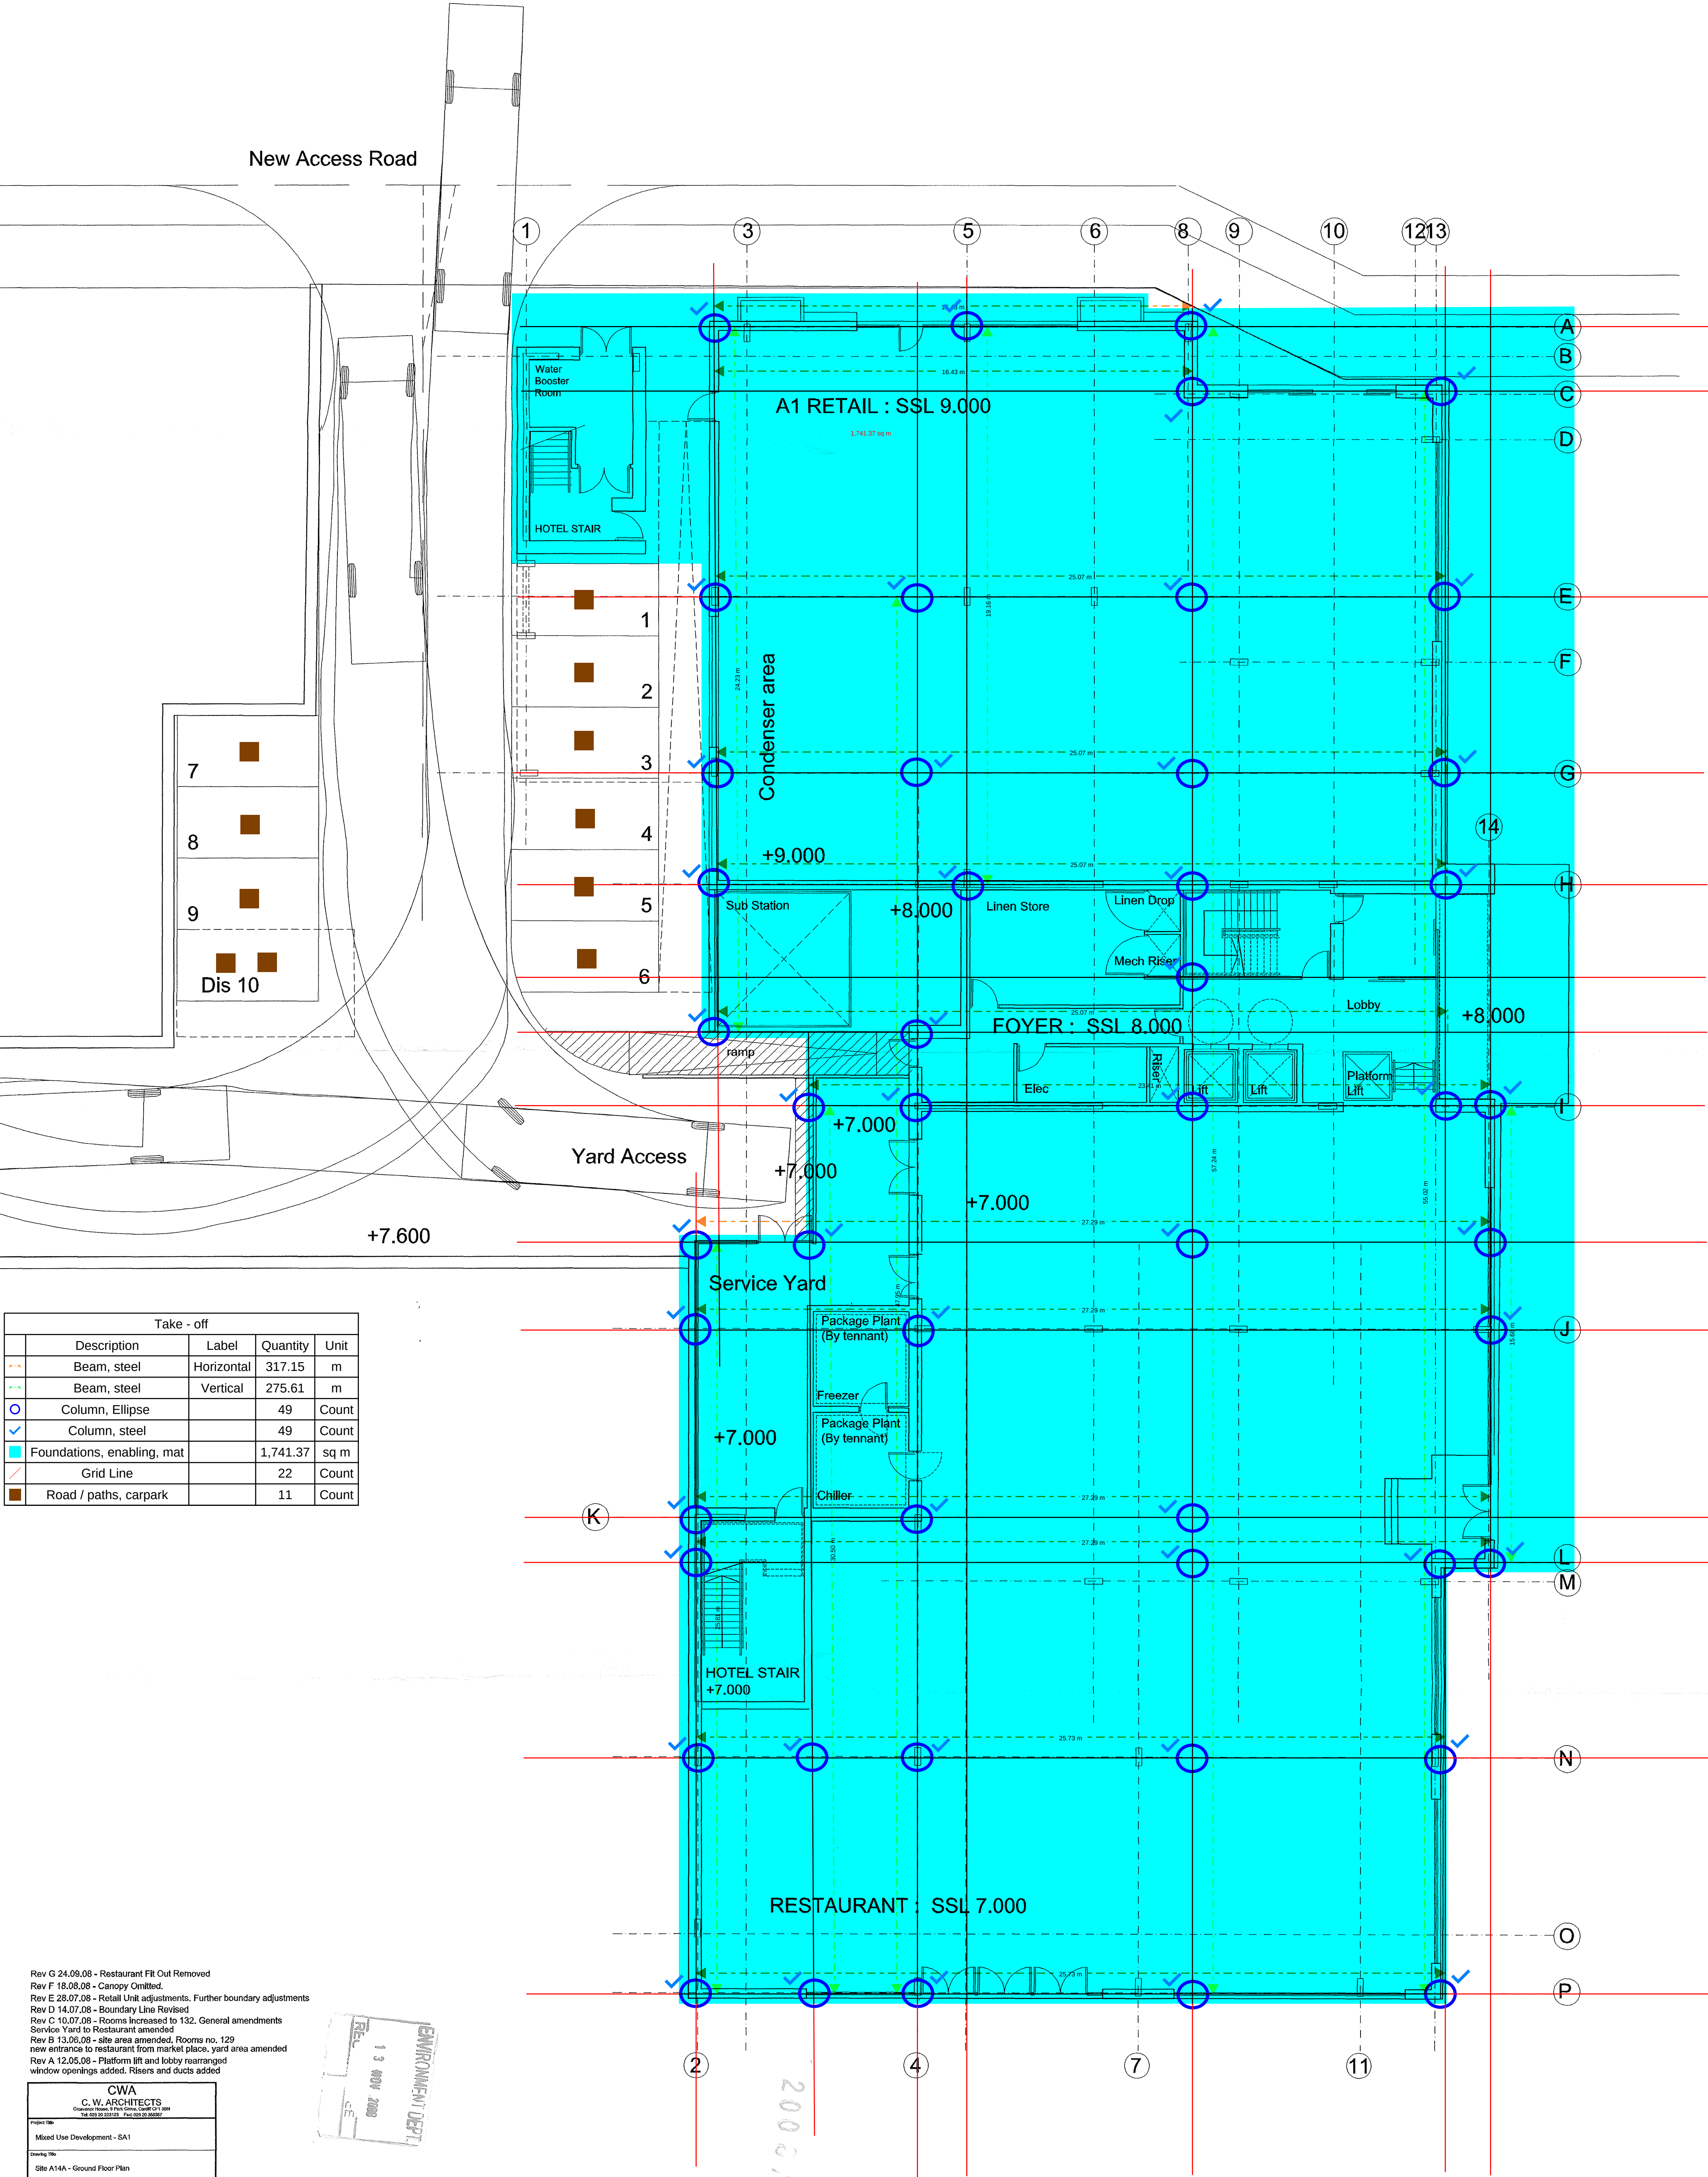

Take - off				
	Description	Label	Quantity	Unit
---	Beam, steel	Horizontal	317.15	m
---	Beam, steel	Vertical	275.61	m
○	Column, Ellipse		49	Count
✓	Column, steel		49	Count
■	Foundations, enabling, mat		1,741.37	sq m
—	Grid Line		22	Count
■	Road / paths, carpark		11	Count

Rev G 24.08.08 - Restaurant Fit Out Removed
Rev F 18.08.08 - Canopy Omitted.
Rev E 28.07.08 - Retail Unit adjustments. Further boundary adjustments
Rev D 14.07.08 - Boundary Line Revised
Rev C 10.07.08 - Rooms increased to 132. General amendments
Service Yard to Restaurant amended
Rev B 13.06.08 - site area amended. Rooms no. 129
new entrance to restaurant from market place, yard area amended
Rev A 12.05.08 - Platform lift and lobby rearranged
window openings added. Risers and ducts added

CWA	
C. W. ARCHITECTS	
Commercial Road, 8/100-101, 102/103, 104/105, 106/107, 2336/2337, 233	

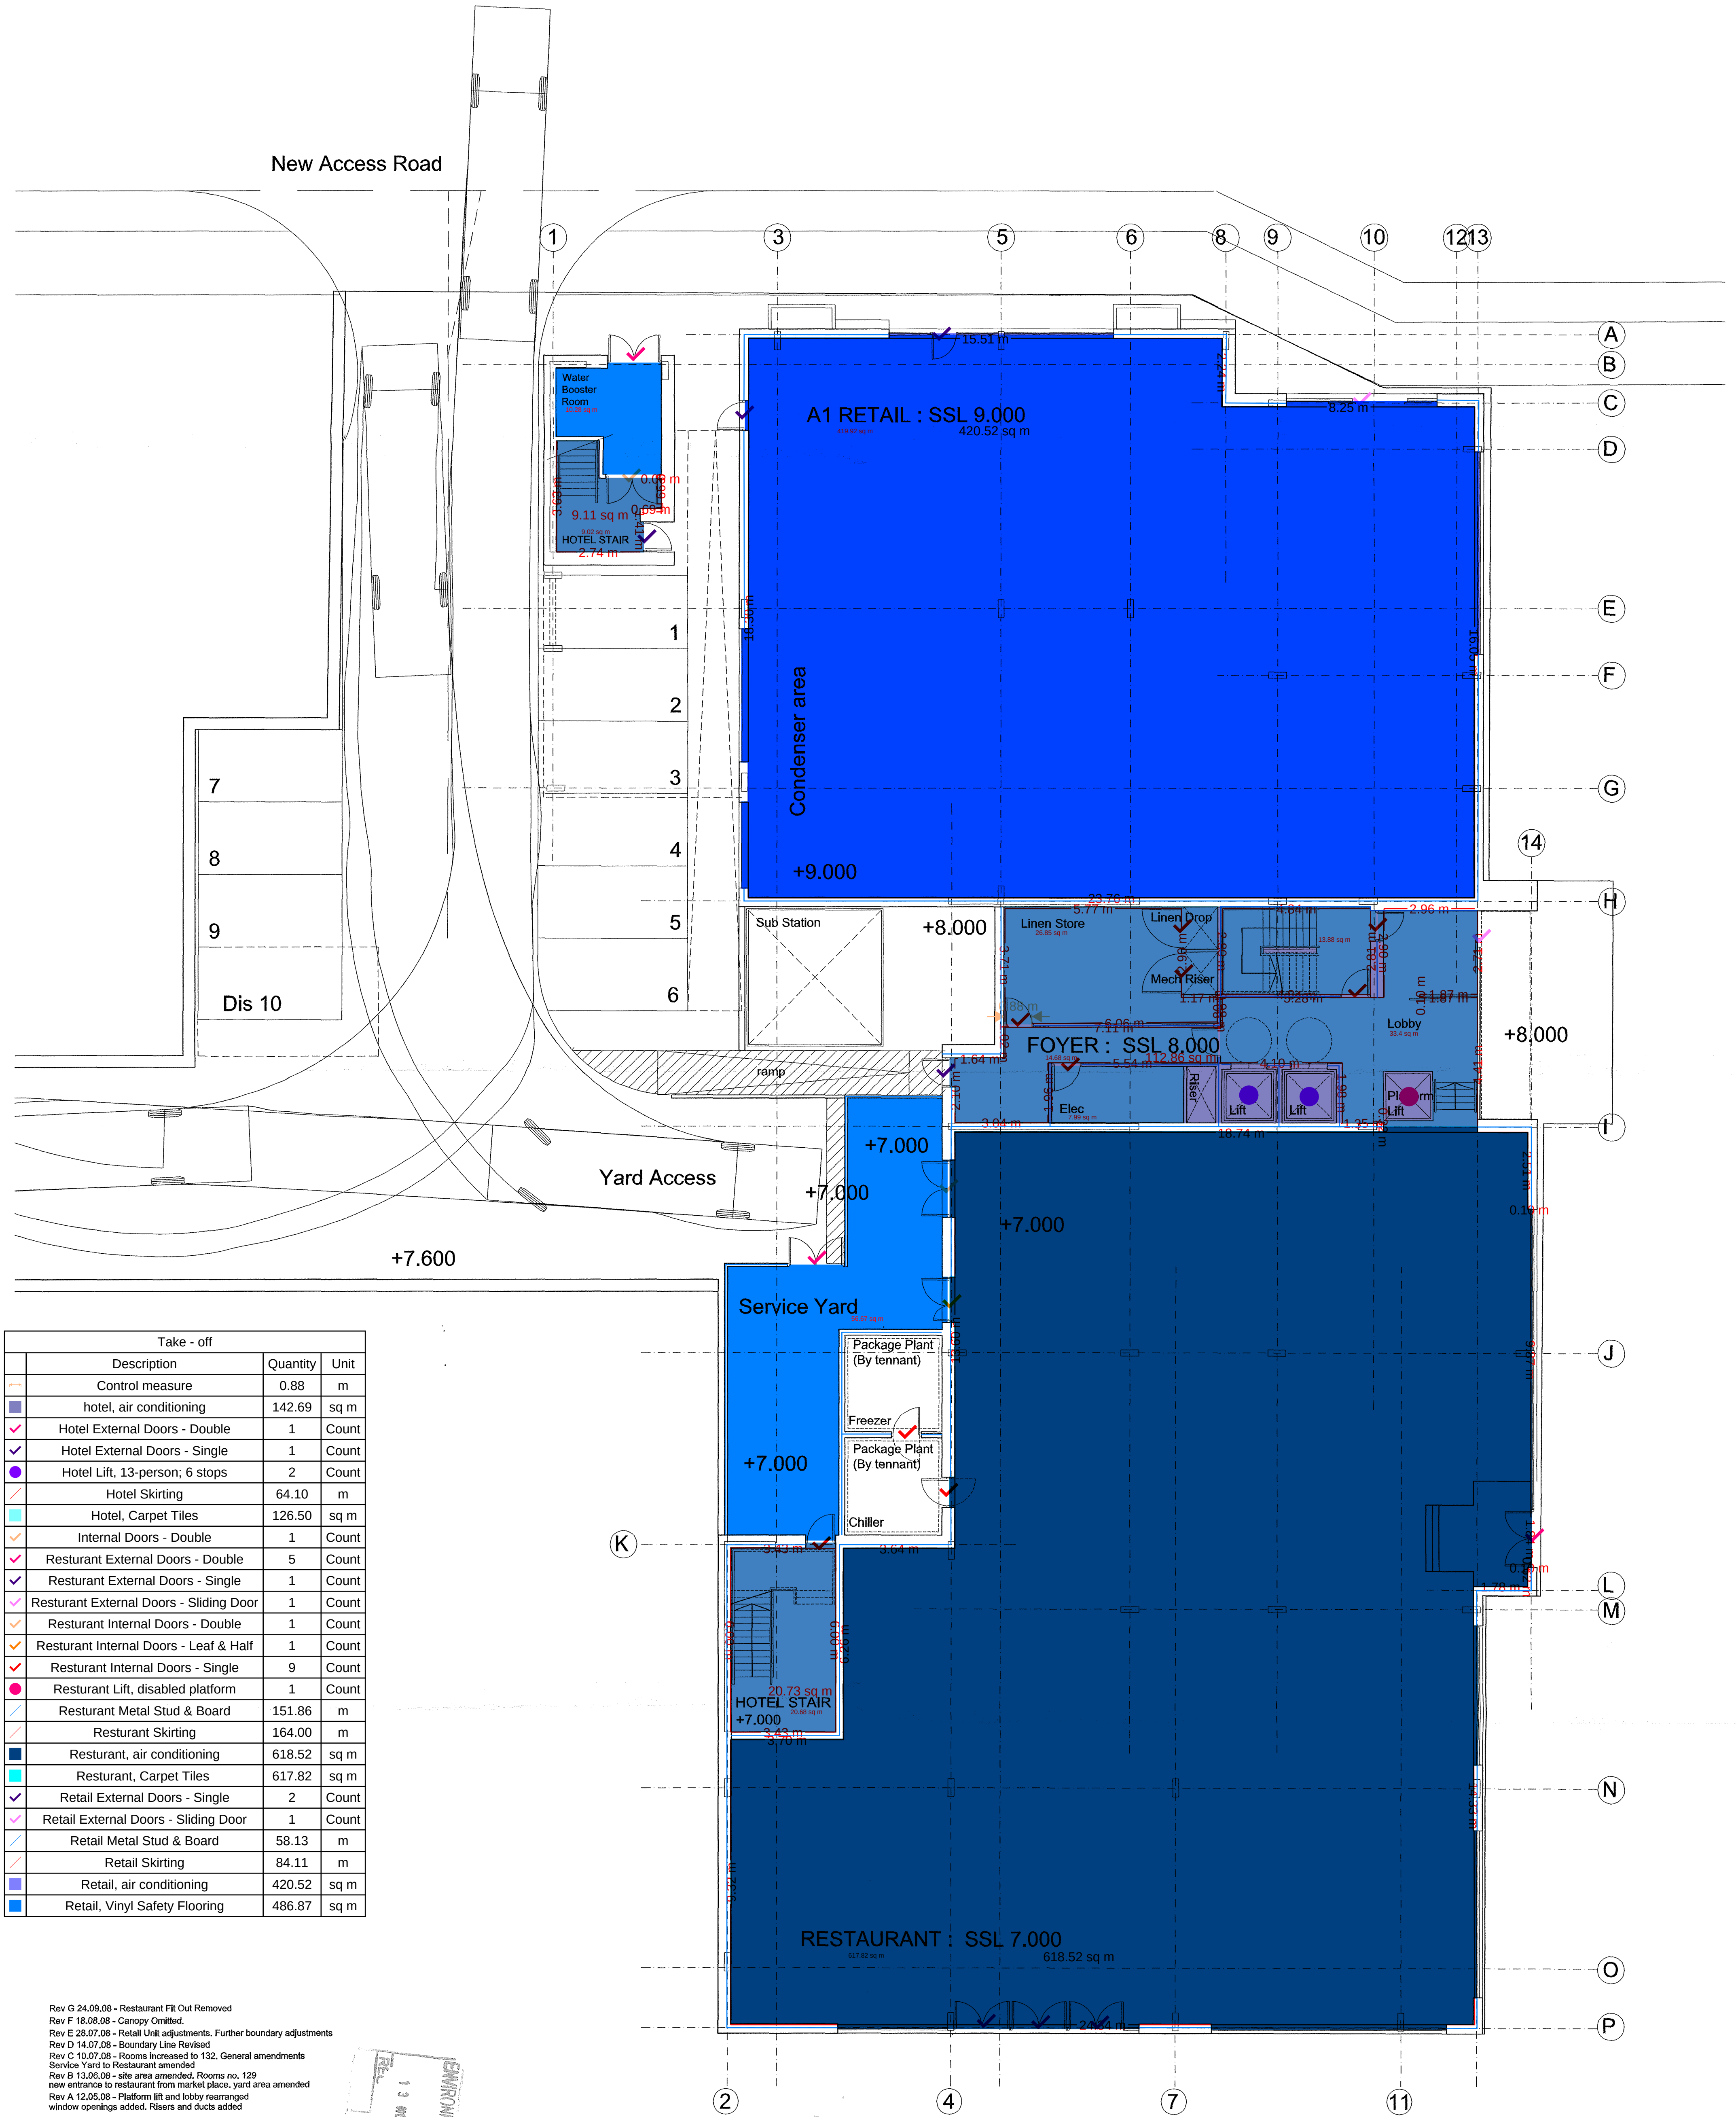


Take - off			
	Description	Quantity	Unit
	Control measure	0.88	m
	hotel, air conditioning	142.69	sq m
	Hotel External Doors - Double	1	Count
	Hotel External Doors - Single	1	Count
	Hotel Lift, 13-person; 6 stops	2	Count
	Hotel Skirting	64.10	m
	Hotel, Carpet Tiles	126.50	sq m
	Internal Doors - Double	1	Count
	Resturant External Doors - Double	5	Count
	Resturant External Doors - Single	1	Count
	Resturant External Doors - Sliding Door	1	Count
	Resturant Internal Doors - Double	1	Count
	Resturant Internal Doors - Leaf & Half	1	Count
	Resturant Internal Doors - Single	9	Count
	Resturant Lift, disabled platform	1	Count
	Resturant Metal Stud & Board	151.86	m
	Resturant Skirting	164.00	m
	Resturant, air conditioning	618.52	sq m
	Resturant, Carpet Tiles	617.82	sq m
	Retail External Doors - Single	2	Count
	Retail External Doors - Sliding Door	1	Count
	Retail Metal Stud & Board	58.13	m
	Retail Skirting	84.11	m
	Retail, air conditioning	420.52	sq m
	Retail, Vinyl Safety Flooring	486.87	sq m

Rev G 24.08.08 - Restaurant Fit Out Removed
Rev F 18.08.08 - Canopy Omitted.
Rev E 28.07.08 - Retail Unit adjustments. Further boundary adjustments
Rev D 14.07.08 - Boundary Line Revised
Rev C 10.07.08 - Rooms increased to 132. General amendments
Service Yard to Restaurant amended
Rev B 13.06.08 - site area amended. Rooms no. 129
new entrance to restaurant from market place, yard area amended
Rev A 12.05.08 - Platform lift and lobby rearranged
window openings added. Risers and ducts added

CWA	
C. W. ARCHITECTS	
Commercial House & Planning Consultants Ltd	
111-113, 115, 117,999	
Mixed Use Development - SA1	
Drawing Title	
Site A14A - Ground Floor Plan	
Drawing Number	
SP136 - P01	
Scale	1:100 (A1)
Drawn By	G
Check By	
Date	April 2008




200612232

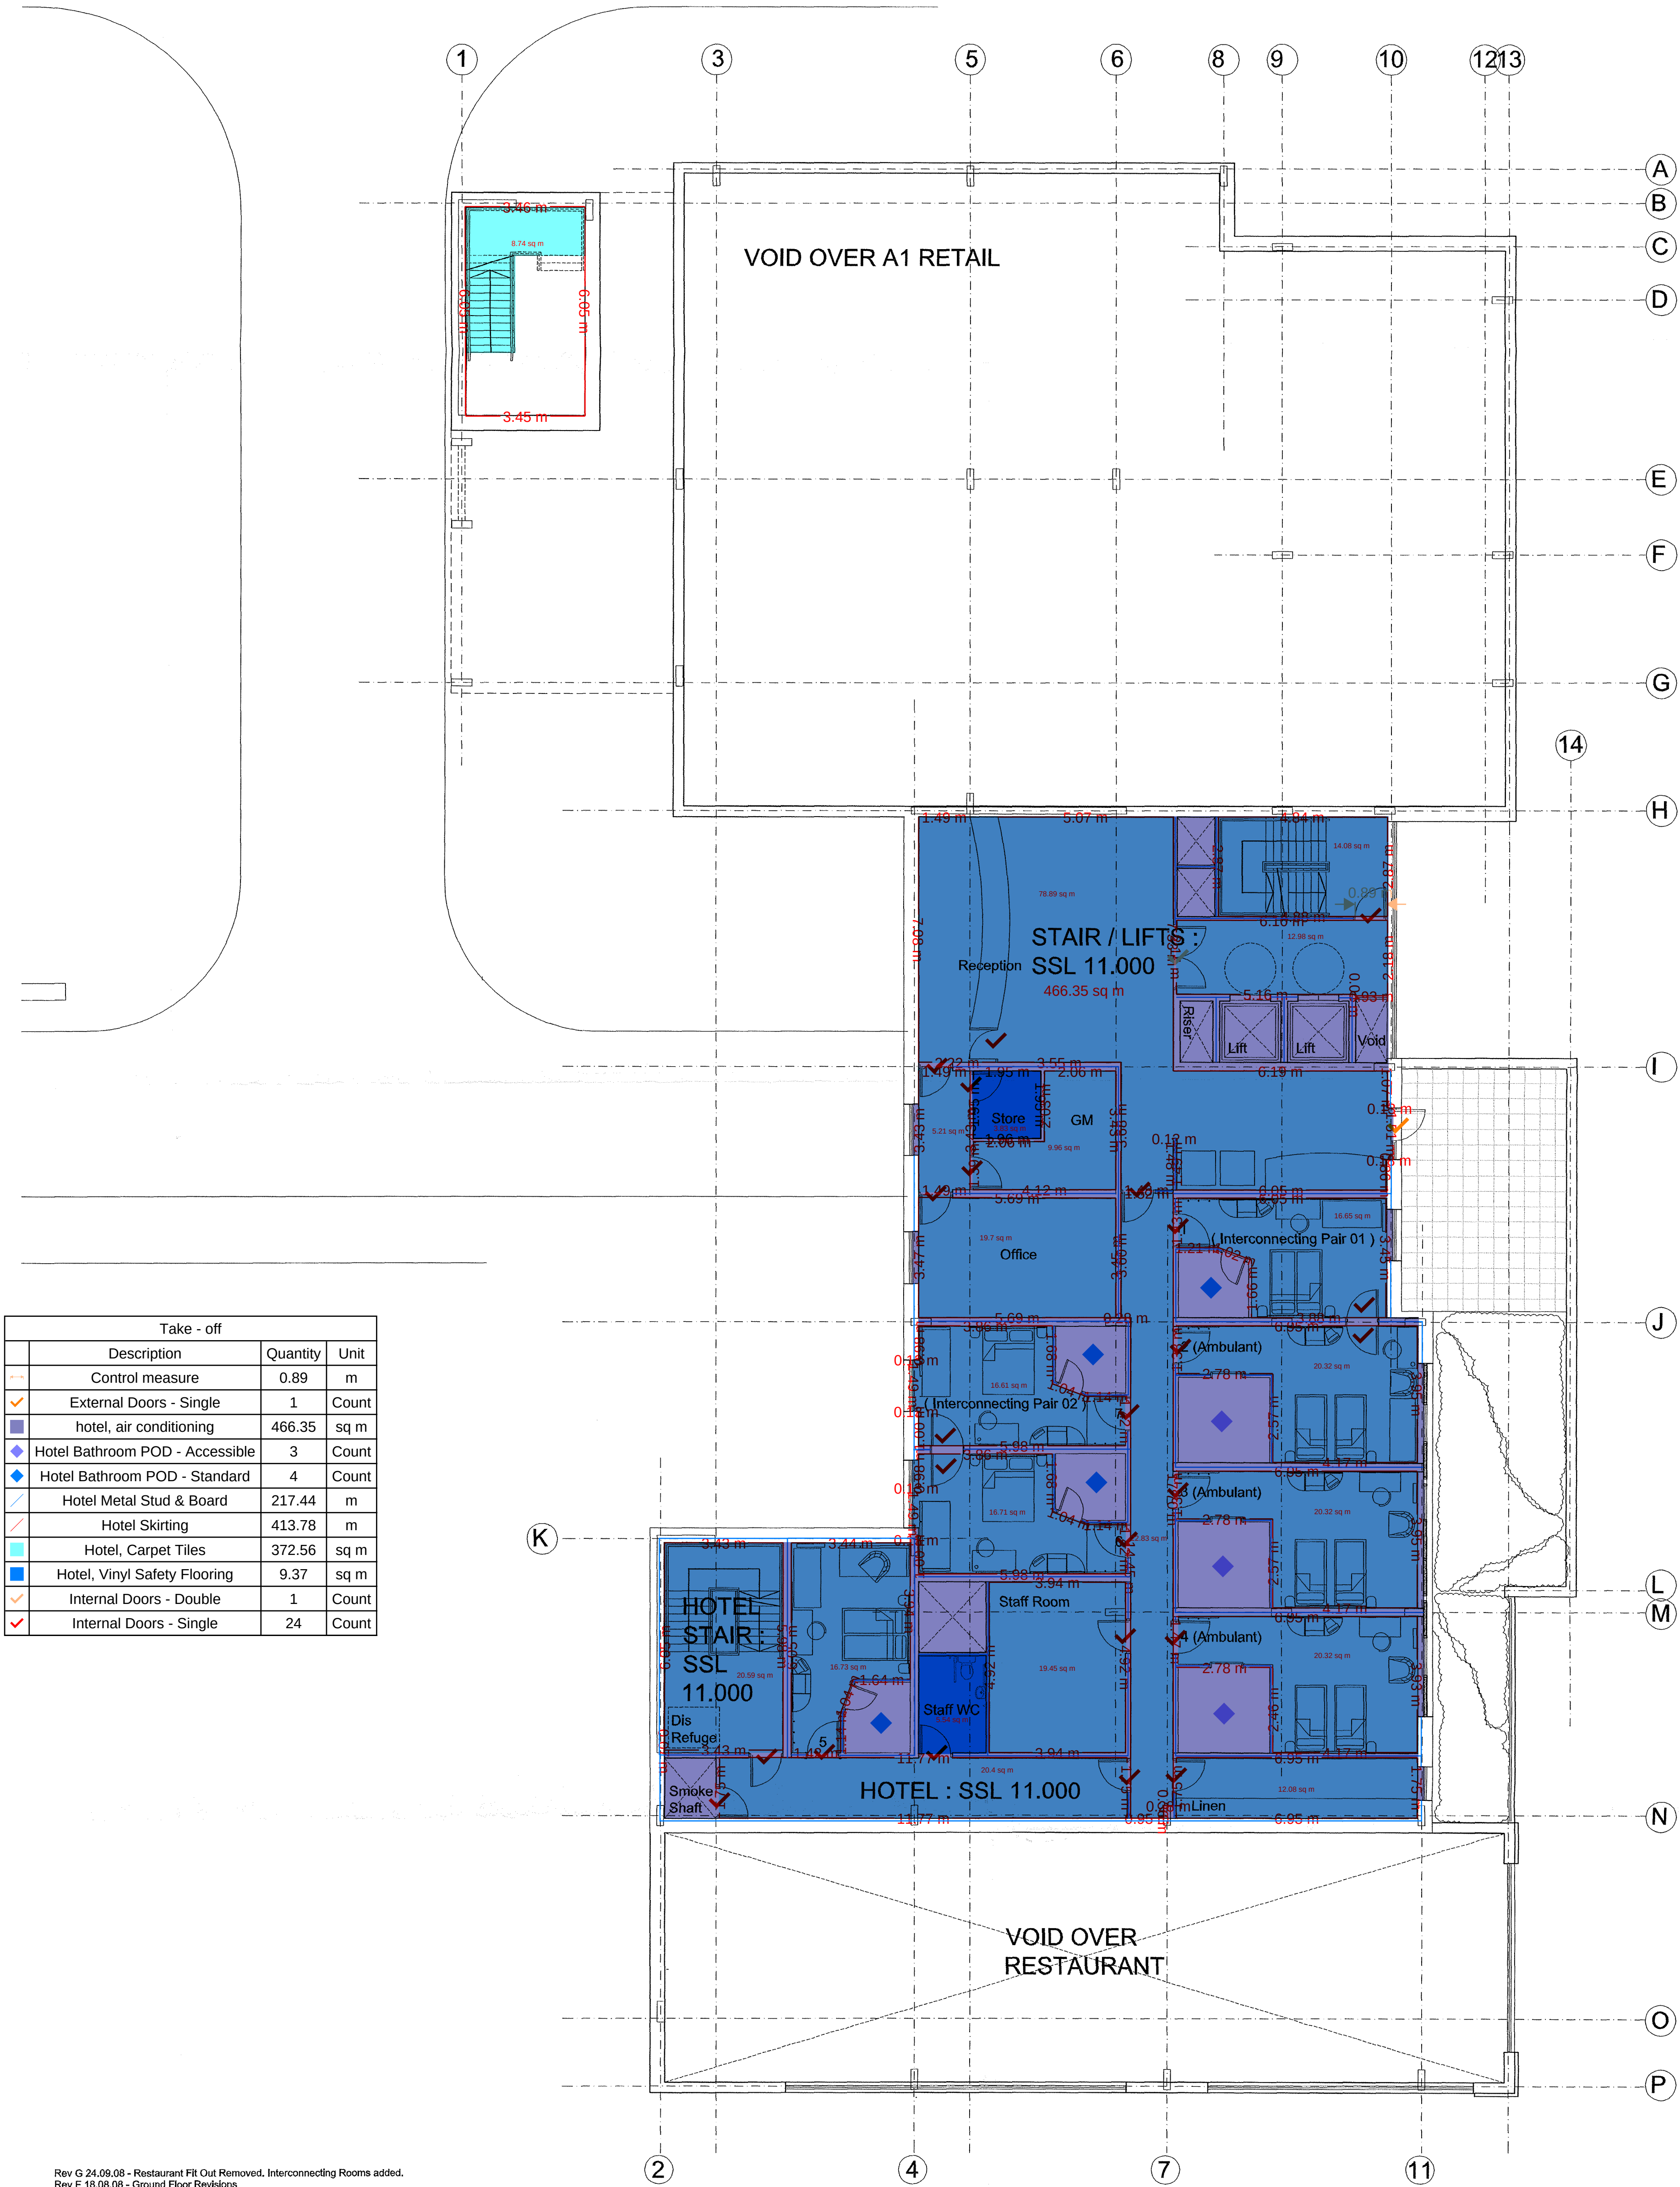


Take - off			
	Description	Quantity	Unit
0.89	Control measure	0.89	m
1	External Doors - Single	1	Count
466.35	hotel, air conditioning	466.35	sq m
3	Hotel Bathroom POD - Accessible	3	Count
4	Hotel Bathroom POD - Standard	4	Count
217.44	Hotel Metal Stud & Board	217.44	m
413.78	Hotel Skirting	413.78	m
372.56	Hotel, Carpet Tiles	372.56	sq m
9.37	Hotel, Vinyl Safety Flooring	9.37	sq m
1	Internal Doors - Double	1	Count
24	Internal Doors - Single	24	Count

Rev G 24.08.08 - Restaurant Fit Out Removed, Interconnecting Rooms added.
Rev F 18.08.06 - Ground Floor Revisions
Rev C 10.07.08 - Rooms Increased to 132, General amendments
Staff Room added, linen store moved
Rev B 13.06.08 - site area amended, Rooms no. 129
new entrance to restaurant from market place, yard area amended
Rev A 12.05.08 - Reception area rearranged, Mezzanine
added to restaurant, Window openings, ducts and risers added

CWA	
C. W. ARCHITECTS	
Creative Spaces, 8 Park Drive, Clontarf, Dublin 17	
Tel: 01 234 5678 Fax: 01 234 5678	
Project Title	
Mixed Use Development - SA1	
Drawing Title	
Site A14A - First Floor Plan	
Drawing Number	Scale
SP136 - P02	1:100 @ A1
Rev	Drawn by
G	SA
	Date
	April 2008

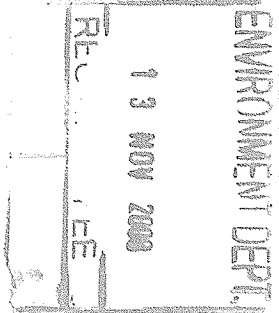


200612232

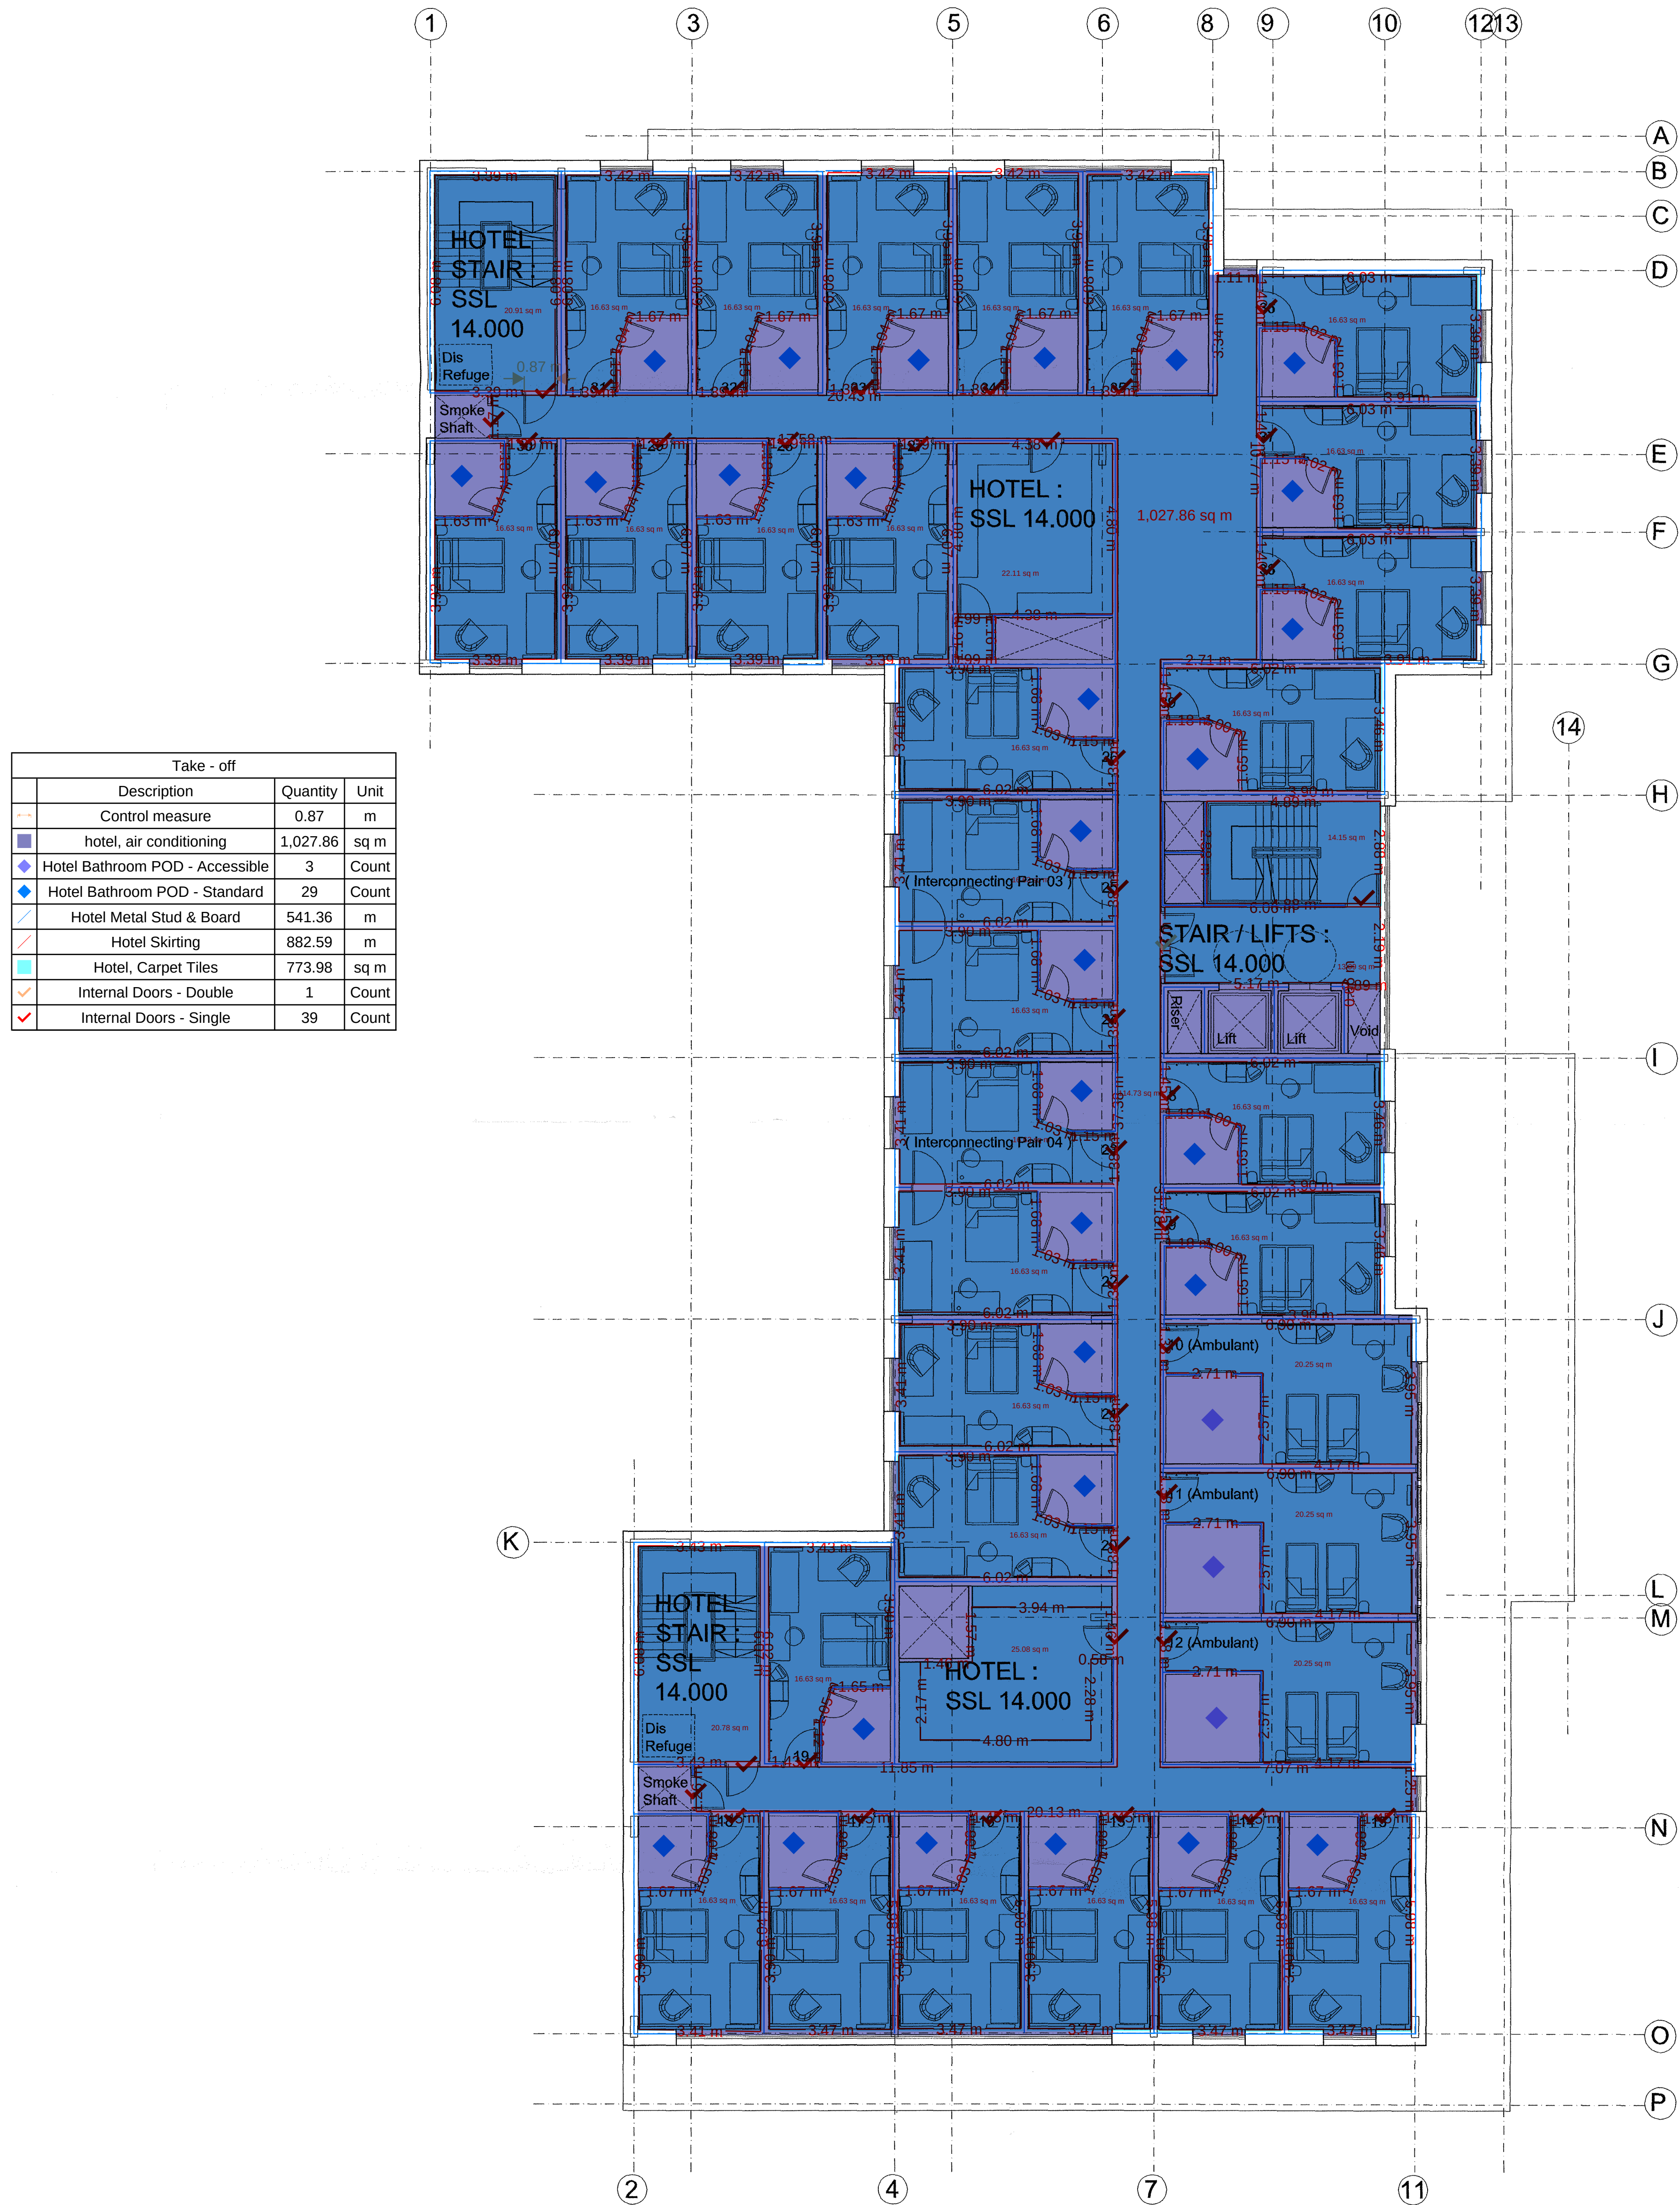

Take - off			
Description	Quantity	Unit	
Control measure	0.87	m	
hotel, air conditioning	1,027.86	sq m	
Hotel Bathroom POD - Accessible	3	Count	
Hotel Bathroom POD - Standard	29	Count	
Hotel Metal Stud & Board	541.36	m	
Hotel Skirting	882.59	m	
Hotel, Carpet Tiles	773.98	sq m	
Internal Doors - Double	1	Count	
Internal Doors - Single	39	Count	

Rev G 24.09.08 - Interconnecting Rooms added.
Rev F 18.08.08 - Ground Floor Revisions
Rev C 10.07.08 - Rooms increased to 132. General amendments
Rev B 13.06.08 - site area amended. Rooms no. 129
new entrance to restaurant from market place, yard area amended
Rev A 12.05.08 - Stair and lift area amended
Window openings added. Ducts and risers added

CWA C.W. ARCHITECTS Consulting Architects, 9 Park Street, Cardiff CF10 1NF Tel: 0300 222332 Fax: 0300 222333		
Project Title Mixed Use Development - SA1		
Drawing Title Site A14A - Second Floor Plan		
Drawing Number SP136 - P03	Scale 1:100 @ A1 Rev G	Drawn by ds Date June 2008

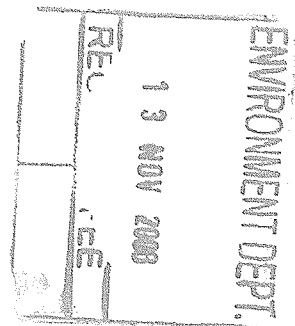

12008/2232



Take - off			
	Description	Quantity	Unit
	Control measure	0.87	m
	hotel, air conditioning	1,027.86	sq m
	Hotel Bathroom POD - Accessible	3	Count
	Hotel Bathroom POD - Standard	29	Count
	Hotel Metal Stud & Board	541.36	m
	Hotel Skirting	882.59	m
	Hotel, Carpet Tiles	773.98	sq m
	Internal Doors - Double	1	Count
	Internal Doors - Single	39	Count

Rev G 24.09.08 - Interconnecting Rooms added.
Rev F 18.08.08 - Ground Floor Revisions
Rev C 10.07.08 - Rooms increased to 132. General amendments
Rev B 13.06.08 - site area amended. Rooms no. 129
new entrance to restaurant from market place. yard area amended
Rev A 12.05.08 - Stair and lift area amended
Window openings added. Ducts and risers added

CWA C. W. ARCHITECTS General House, 100-101, South Street, Adelaide Tel: 08 220 22328 Fax: 08 220 22329			
Project Title Mixed Use Development - SA1			
Drawing Title Site A14A - Third Floor Plan			
Drawing Number SP136 - P04			
Scale 1:100 @ A1	Drawn by am		
Rev G	Date April 2009		




12008/2232



Take - off			
	Description	Quantity	Unit
	Control measure	0.87	m
	hotel, air conditioning	1,027.86	sq m
	Hotel Bathroom POD - Accessible	3	Count
	Hotel Bathroom POD - Standard	29	Count
	Hotel Metal Stud & Board	541.36	m
	Hotel Skirting	882.59	m
	Hotel, Carpet Tiles	773.98	sq m
	Internal Doors - Double	1	Count
	Internal Doors - Single	39	Count


Rev G 24.09.08 - Interconnecting Rooms added.
Rev F 18.08.08 - Ground Floor Revisions
Rev C 10.07.08 - Rooms Increased to 132. General amendments
Rev B 13.06.08 - site area amended, Rooms no. 129
new entrance to restaurant from market place, yard area amended
Rev A 12.05.06 - Stair and lift area amended
Window openings added. Ducts and risers added

CWA C. W. ARCHITECTS Ovington House, 17 Park Street, Ovington, Dorset DT1 1JH Tel: 01929 221125 Fax: 01929 288057	
Project Title Mixed Use Development - SA1	
Drawing Title Site A14A - Fourth Floor Plan	
Drawing Number SP136 - P05	Scale 1:100 @ A1 Drawn by G Date April 2008

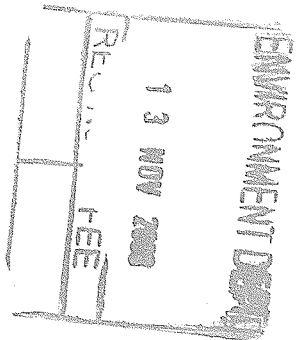

1200812232

Take - off		
Description	Quantity	Unit
Control measure	2.38	m
hotel, air conditioning	937.64	sq m
Hotel Bathroom POD - Standard	29	Count
Hotel Metal Stud & Board	485.35	m
Hotel Skirting	809.66	m
Hotel, Carpet Tiles	714.14	sq m
Internal Doors - Double	1	Count
Internal Fire Doors - Single	37	Count

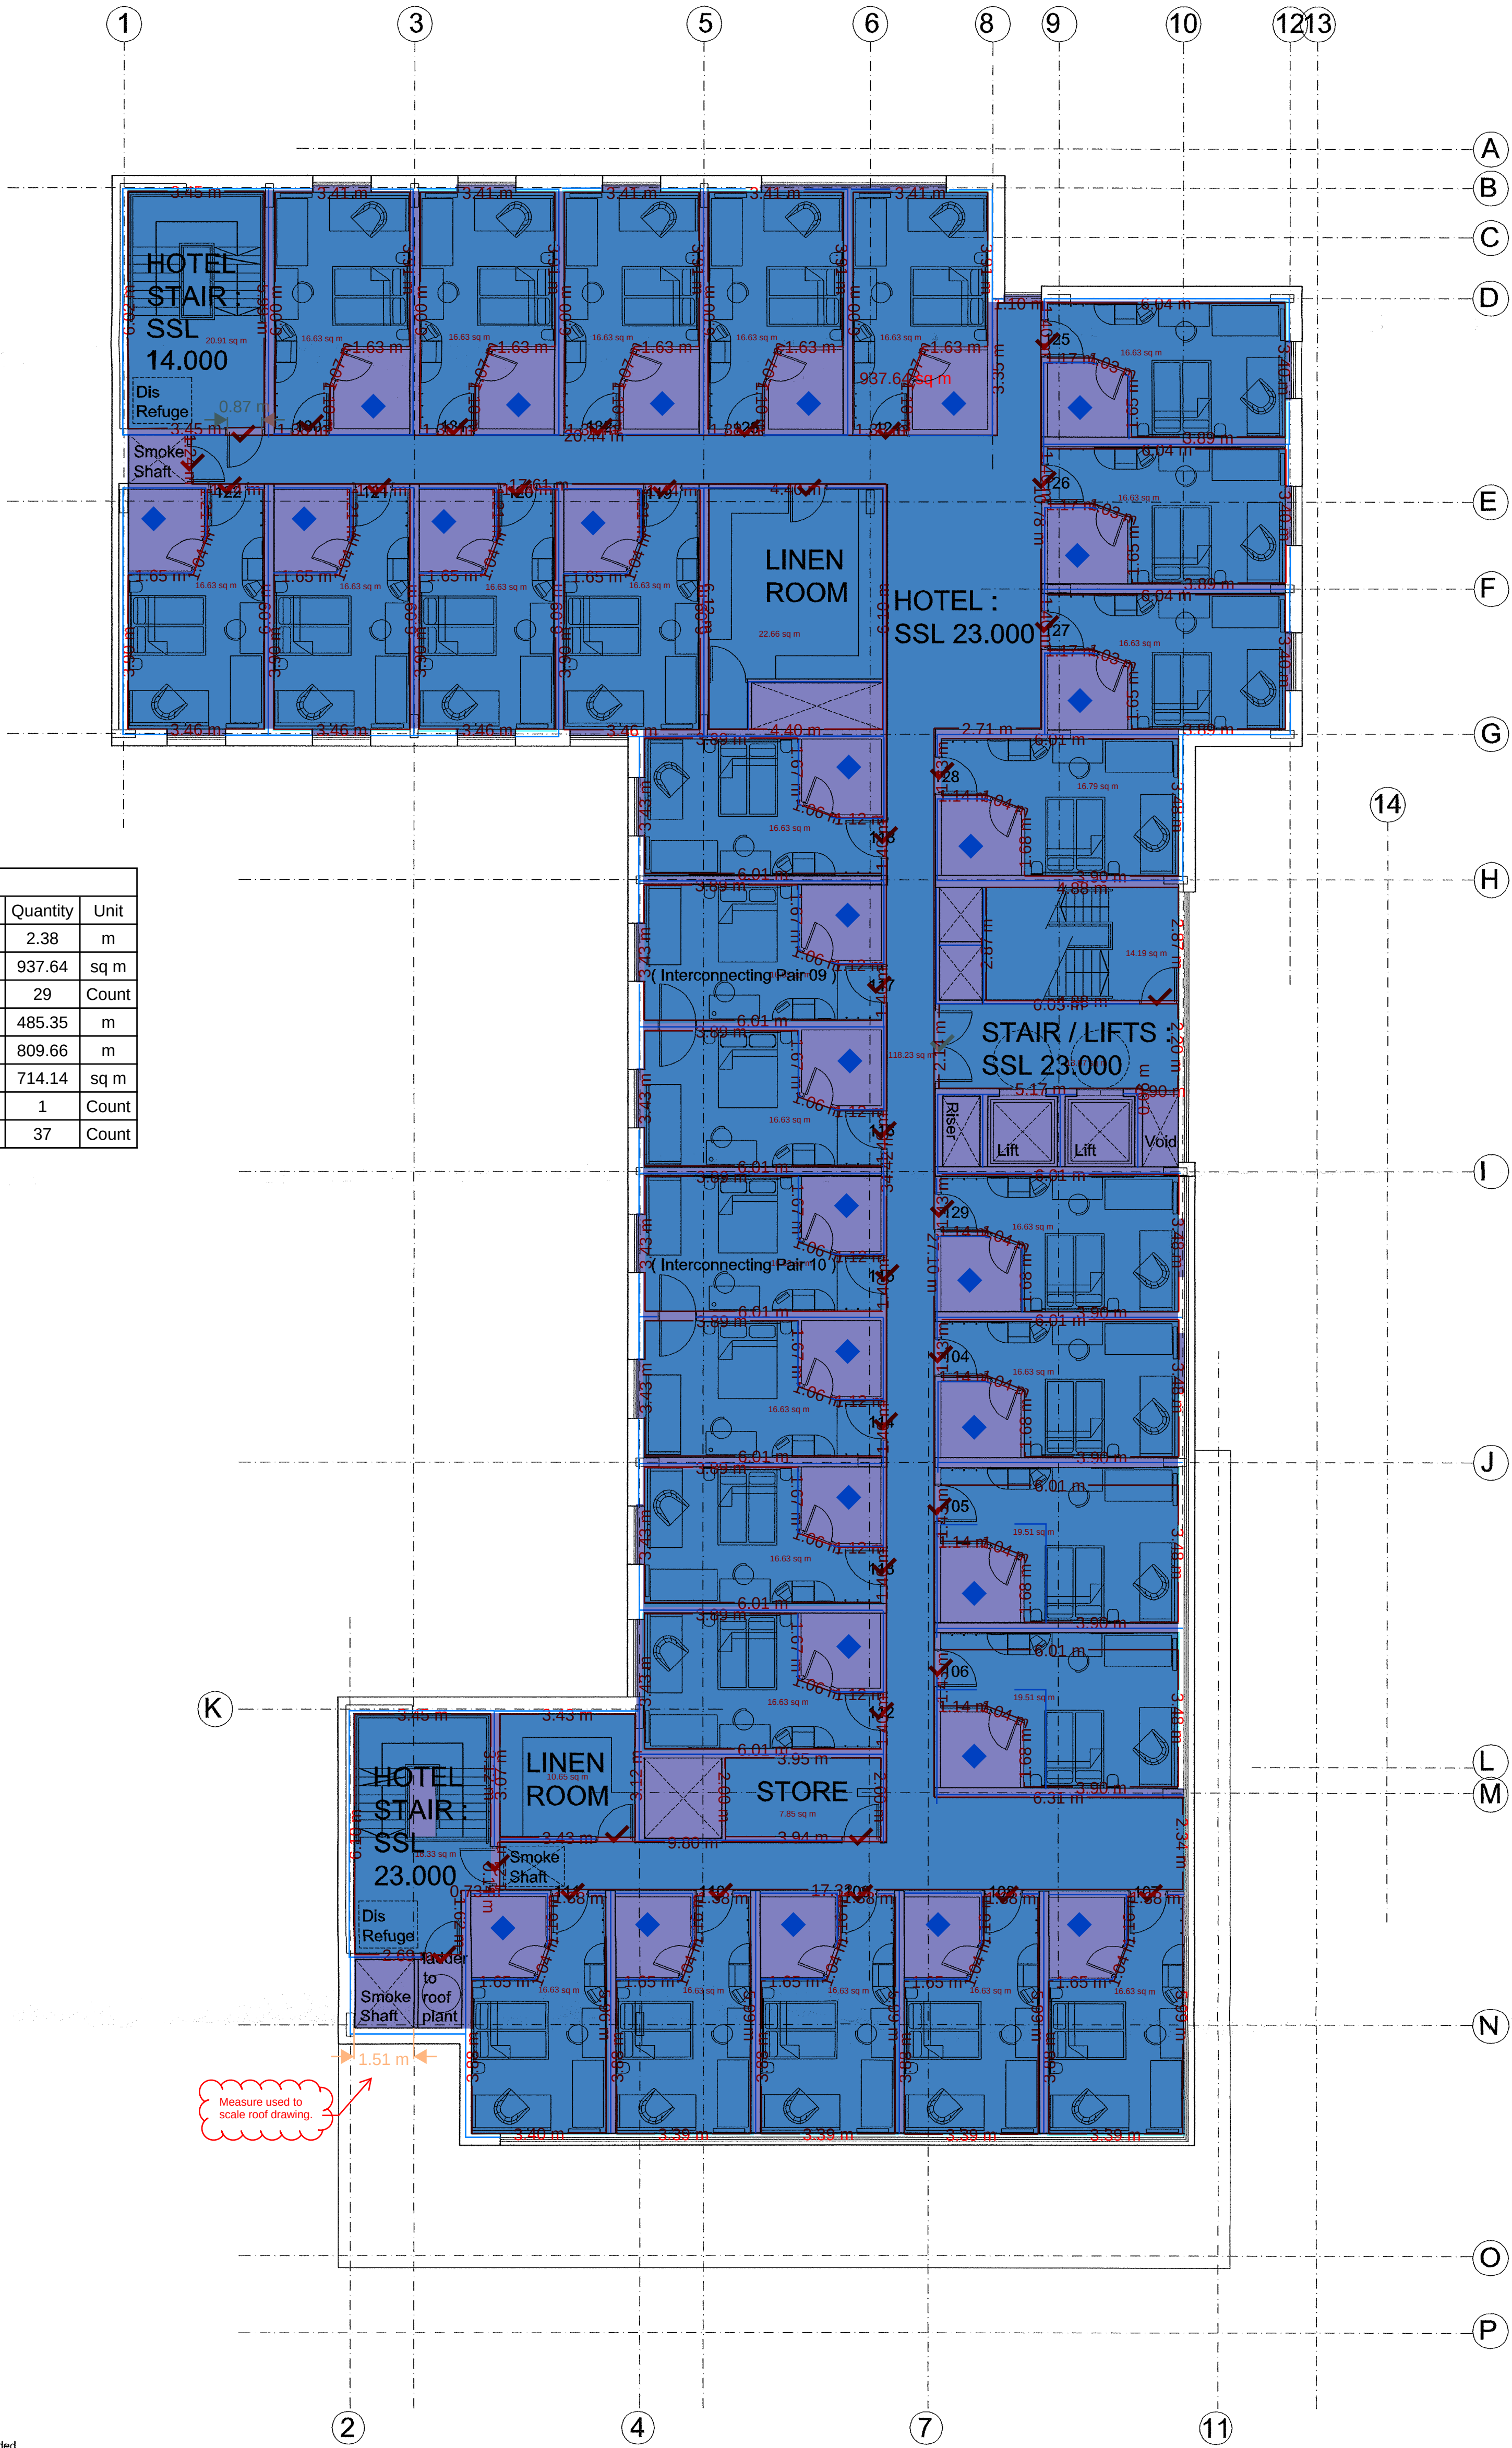


Rev G 24.09.08 - Interconnecting Rooms added.
Rev F 18.08.08 - Ground Floor Revisions
Rev C 10.07.08 - Rooms increased to 132, General amendments
Rev B 13.06.08 - site area amended, Rooms no. 129
new entrance to restaurant from market place, yard area amended
Rev A 12.05.08 - Stair and lift area amended
Window openings added, Ducts and risers added

CWA C.W. ARCHITECTS Draughtsman: B. Park, Designer: C. W. 011 881 1410 Fax: 011 881 1410	
Project Title Mixed Use Development - SA1	
Drawing Title Site A14A - Fifth Floor Plan	
Drawing Number SP136 - P06	Scale 1:100 @ A1 Rev G
Drawn by 08	Date April 2008




12008/2232

Take - off			
	Description	Quantity	Unit
	Control measure	1.51	m
	roof area	988.81	sq m

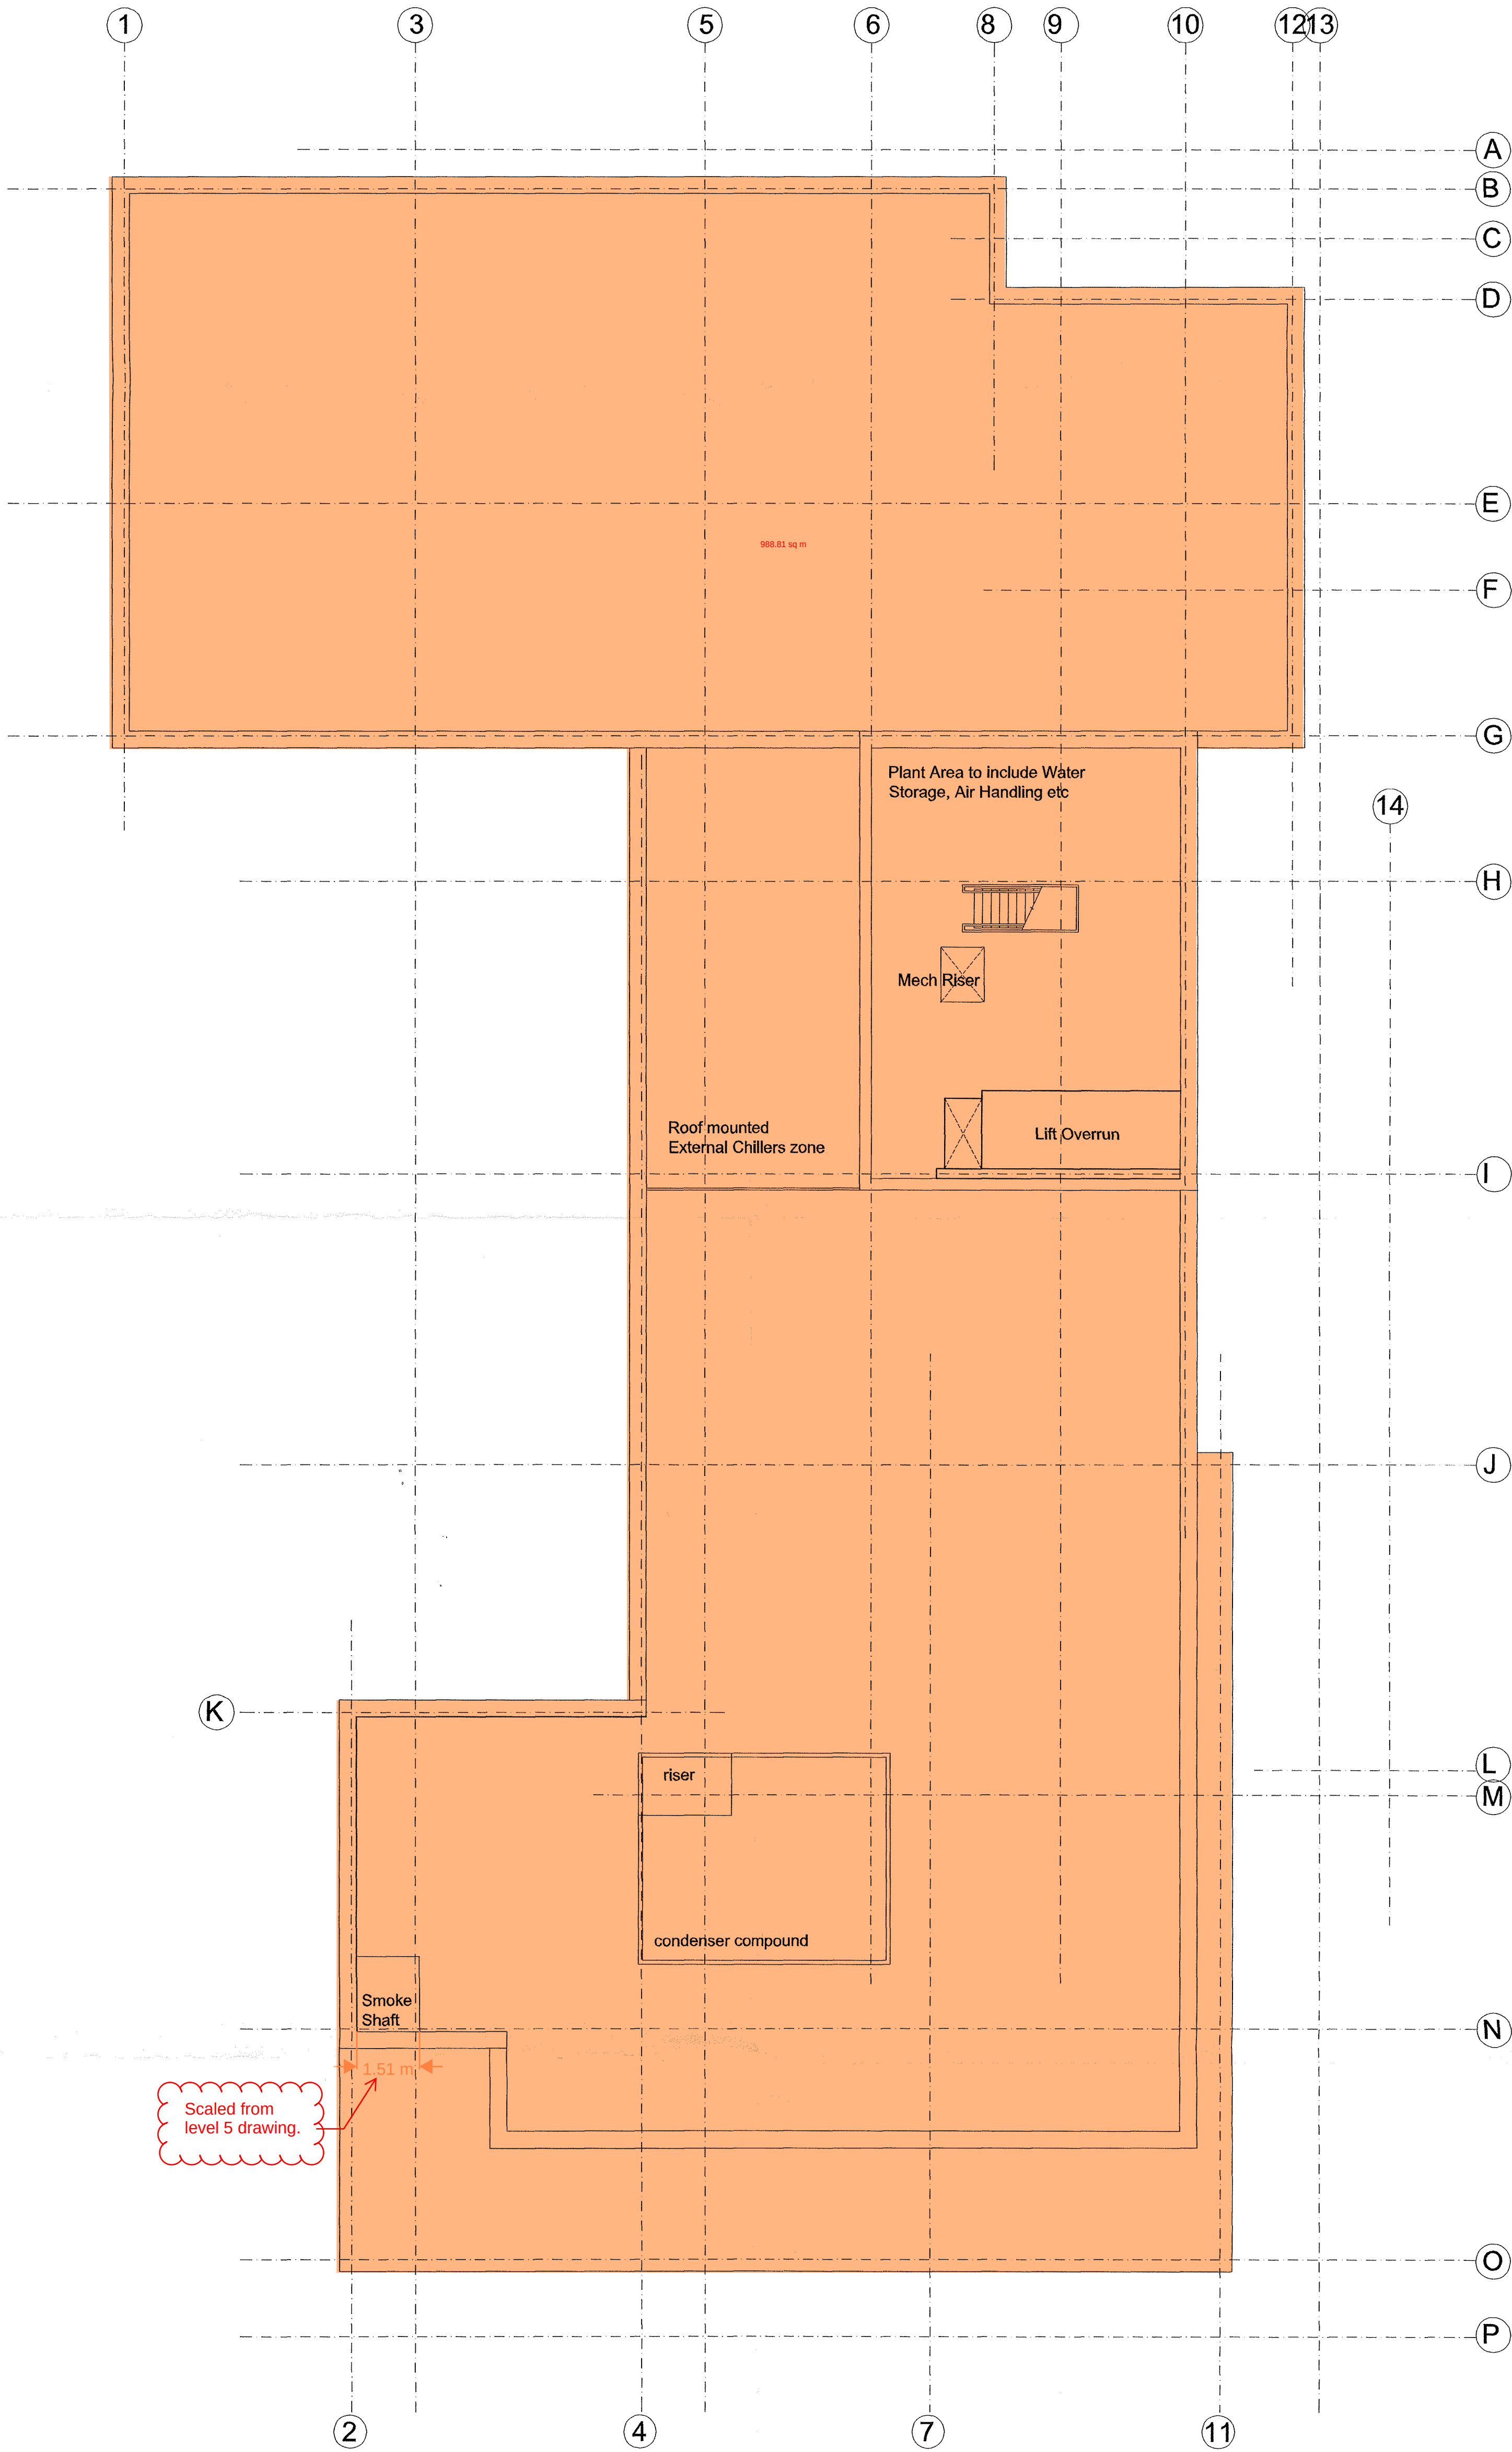

Rev F 18.08.08 - Ground Floor Revisions
 Rev C 10.07.08 - General amendments
 Rev B 13.05.08 - site area amended, Rooms no. 129
 duct and plant areas revised to suit amendments
 Rev A 12.05.08 - Ducts and risers added

CWA C. W. ARCHITECTS Geography House, 3 Park Grove, Clontarf, Dublin 4 Tel: 01 224 2212 Fax: 01 224 2200	
Project Title Mixed Use Development - SA1	
Drawing Title Site A14A - Roof Plan	
Drawing Number SP136 - P07	Scale 1:100 @ A1 Rev F
	Drawn by DB Date 7 April 2008

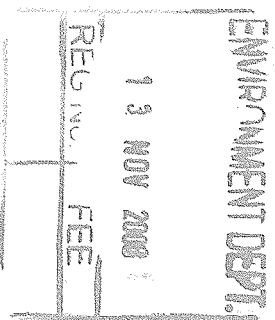

2008/2232