

Project Name: Digital Tech BIM

UPRN Code: 4018

Originator Code: UWTSD

Role Code: A

Drawn By: RJC

Checked By: GT

Date: 29/04/26

Project Status: S2

Project Name: Digital Tech BIM

UPRN Code: 4018

Originator Code: UWTSD


Role Code: A

Drawn By: RJC

Checked By: GT

Date: 29/04/26


Project Status: S2

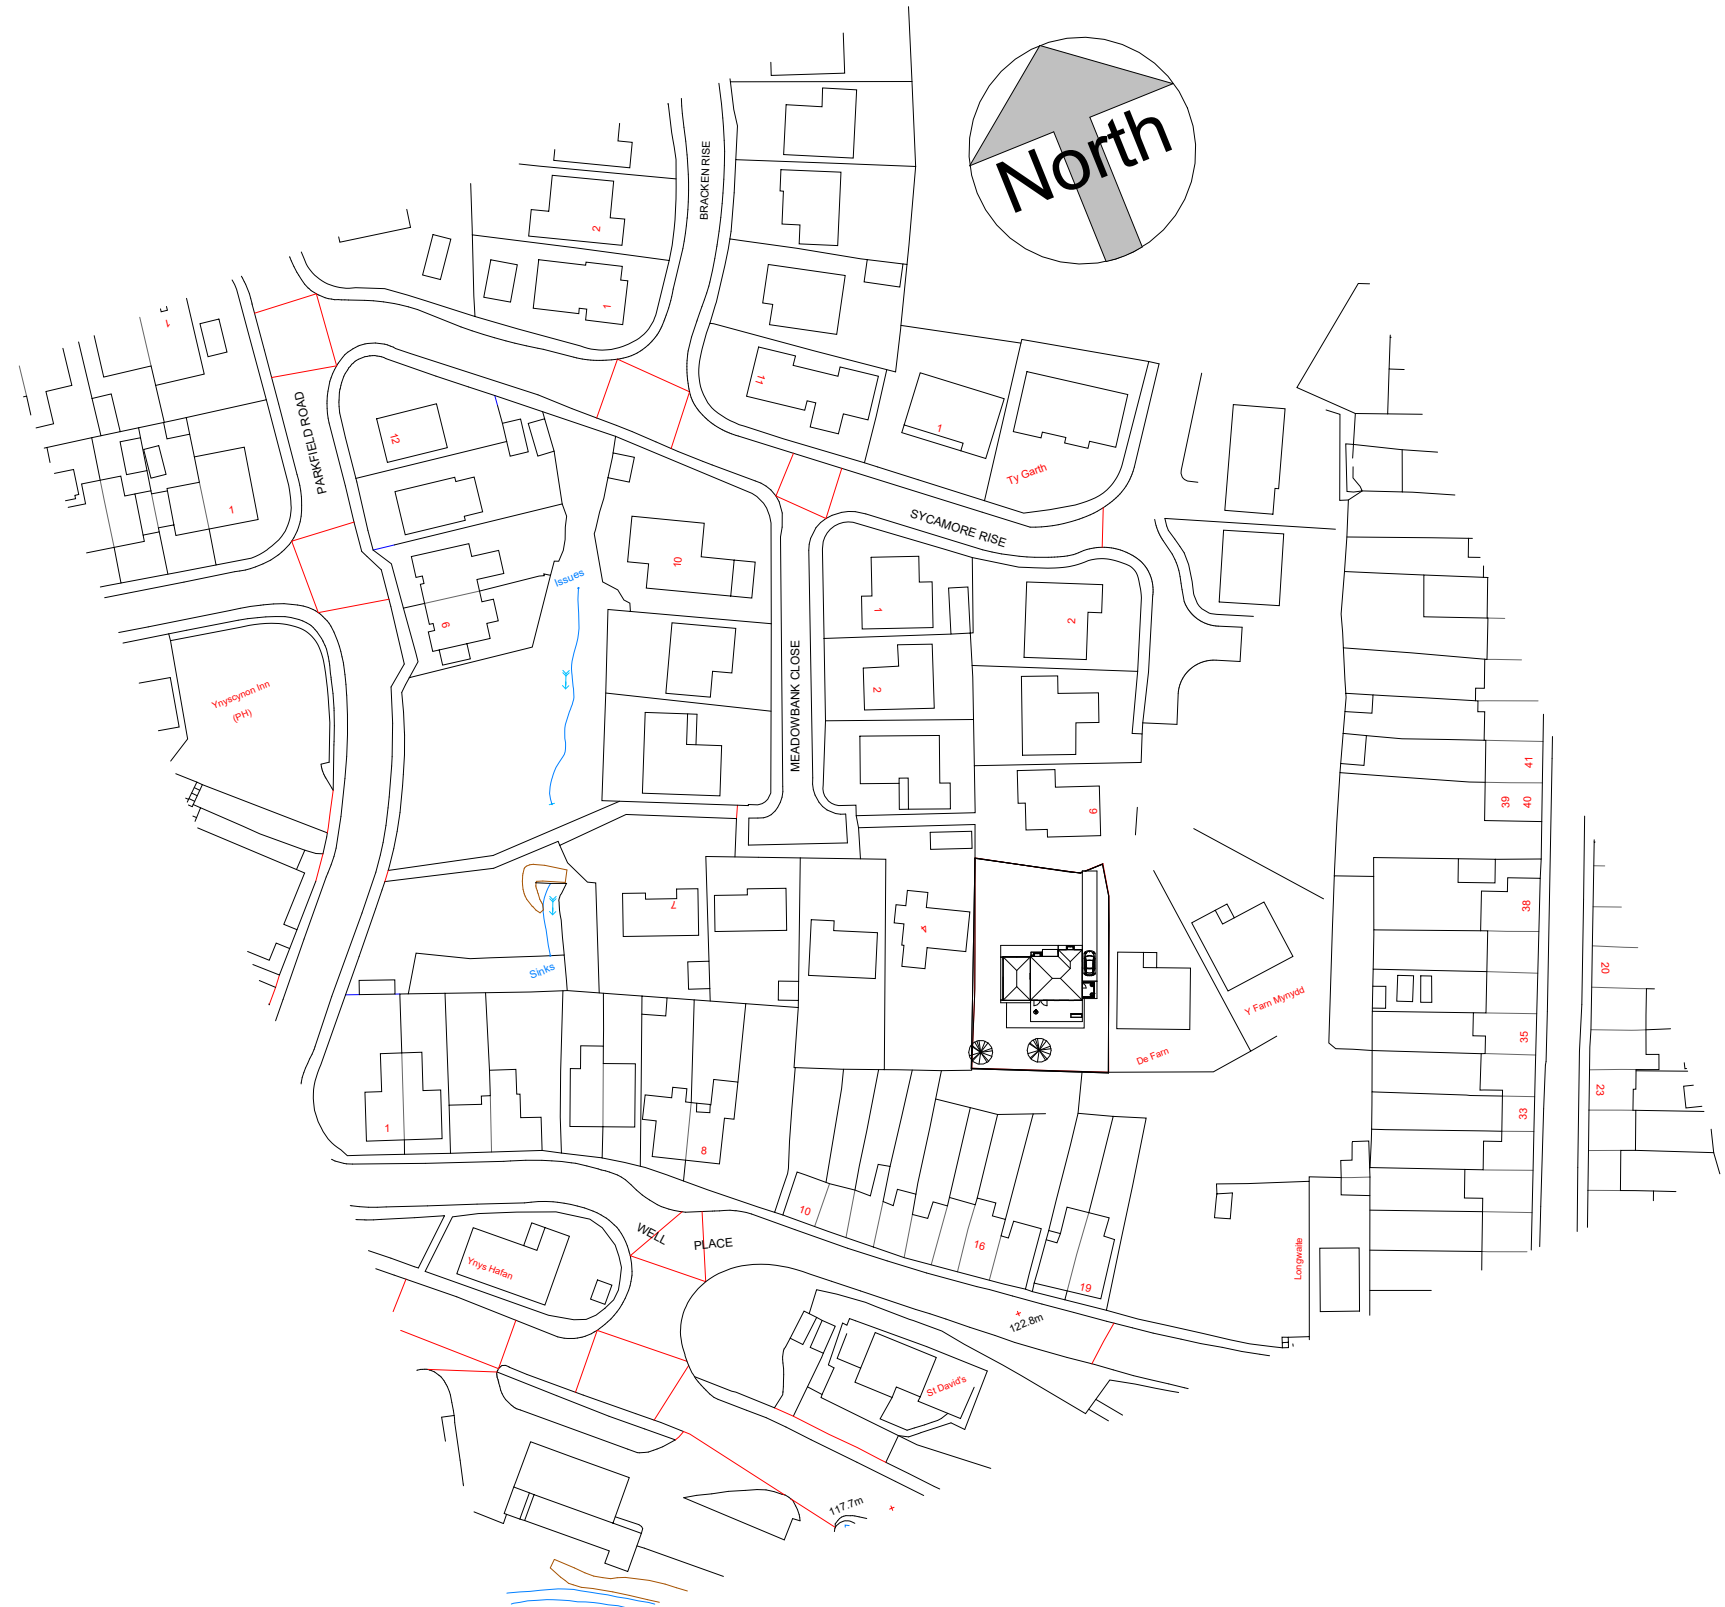


2 1 - Site Plan
1 : 500




1 0 - Site Location Plan
1 : 1250

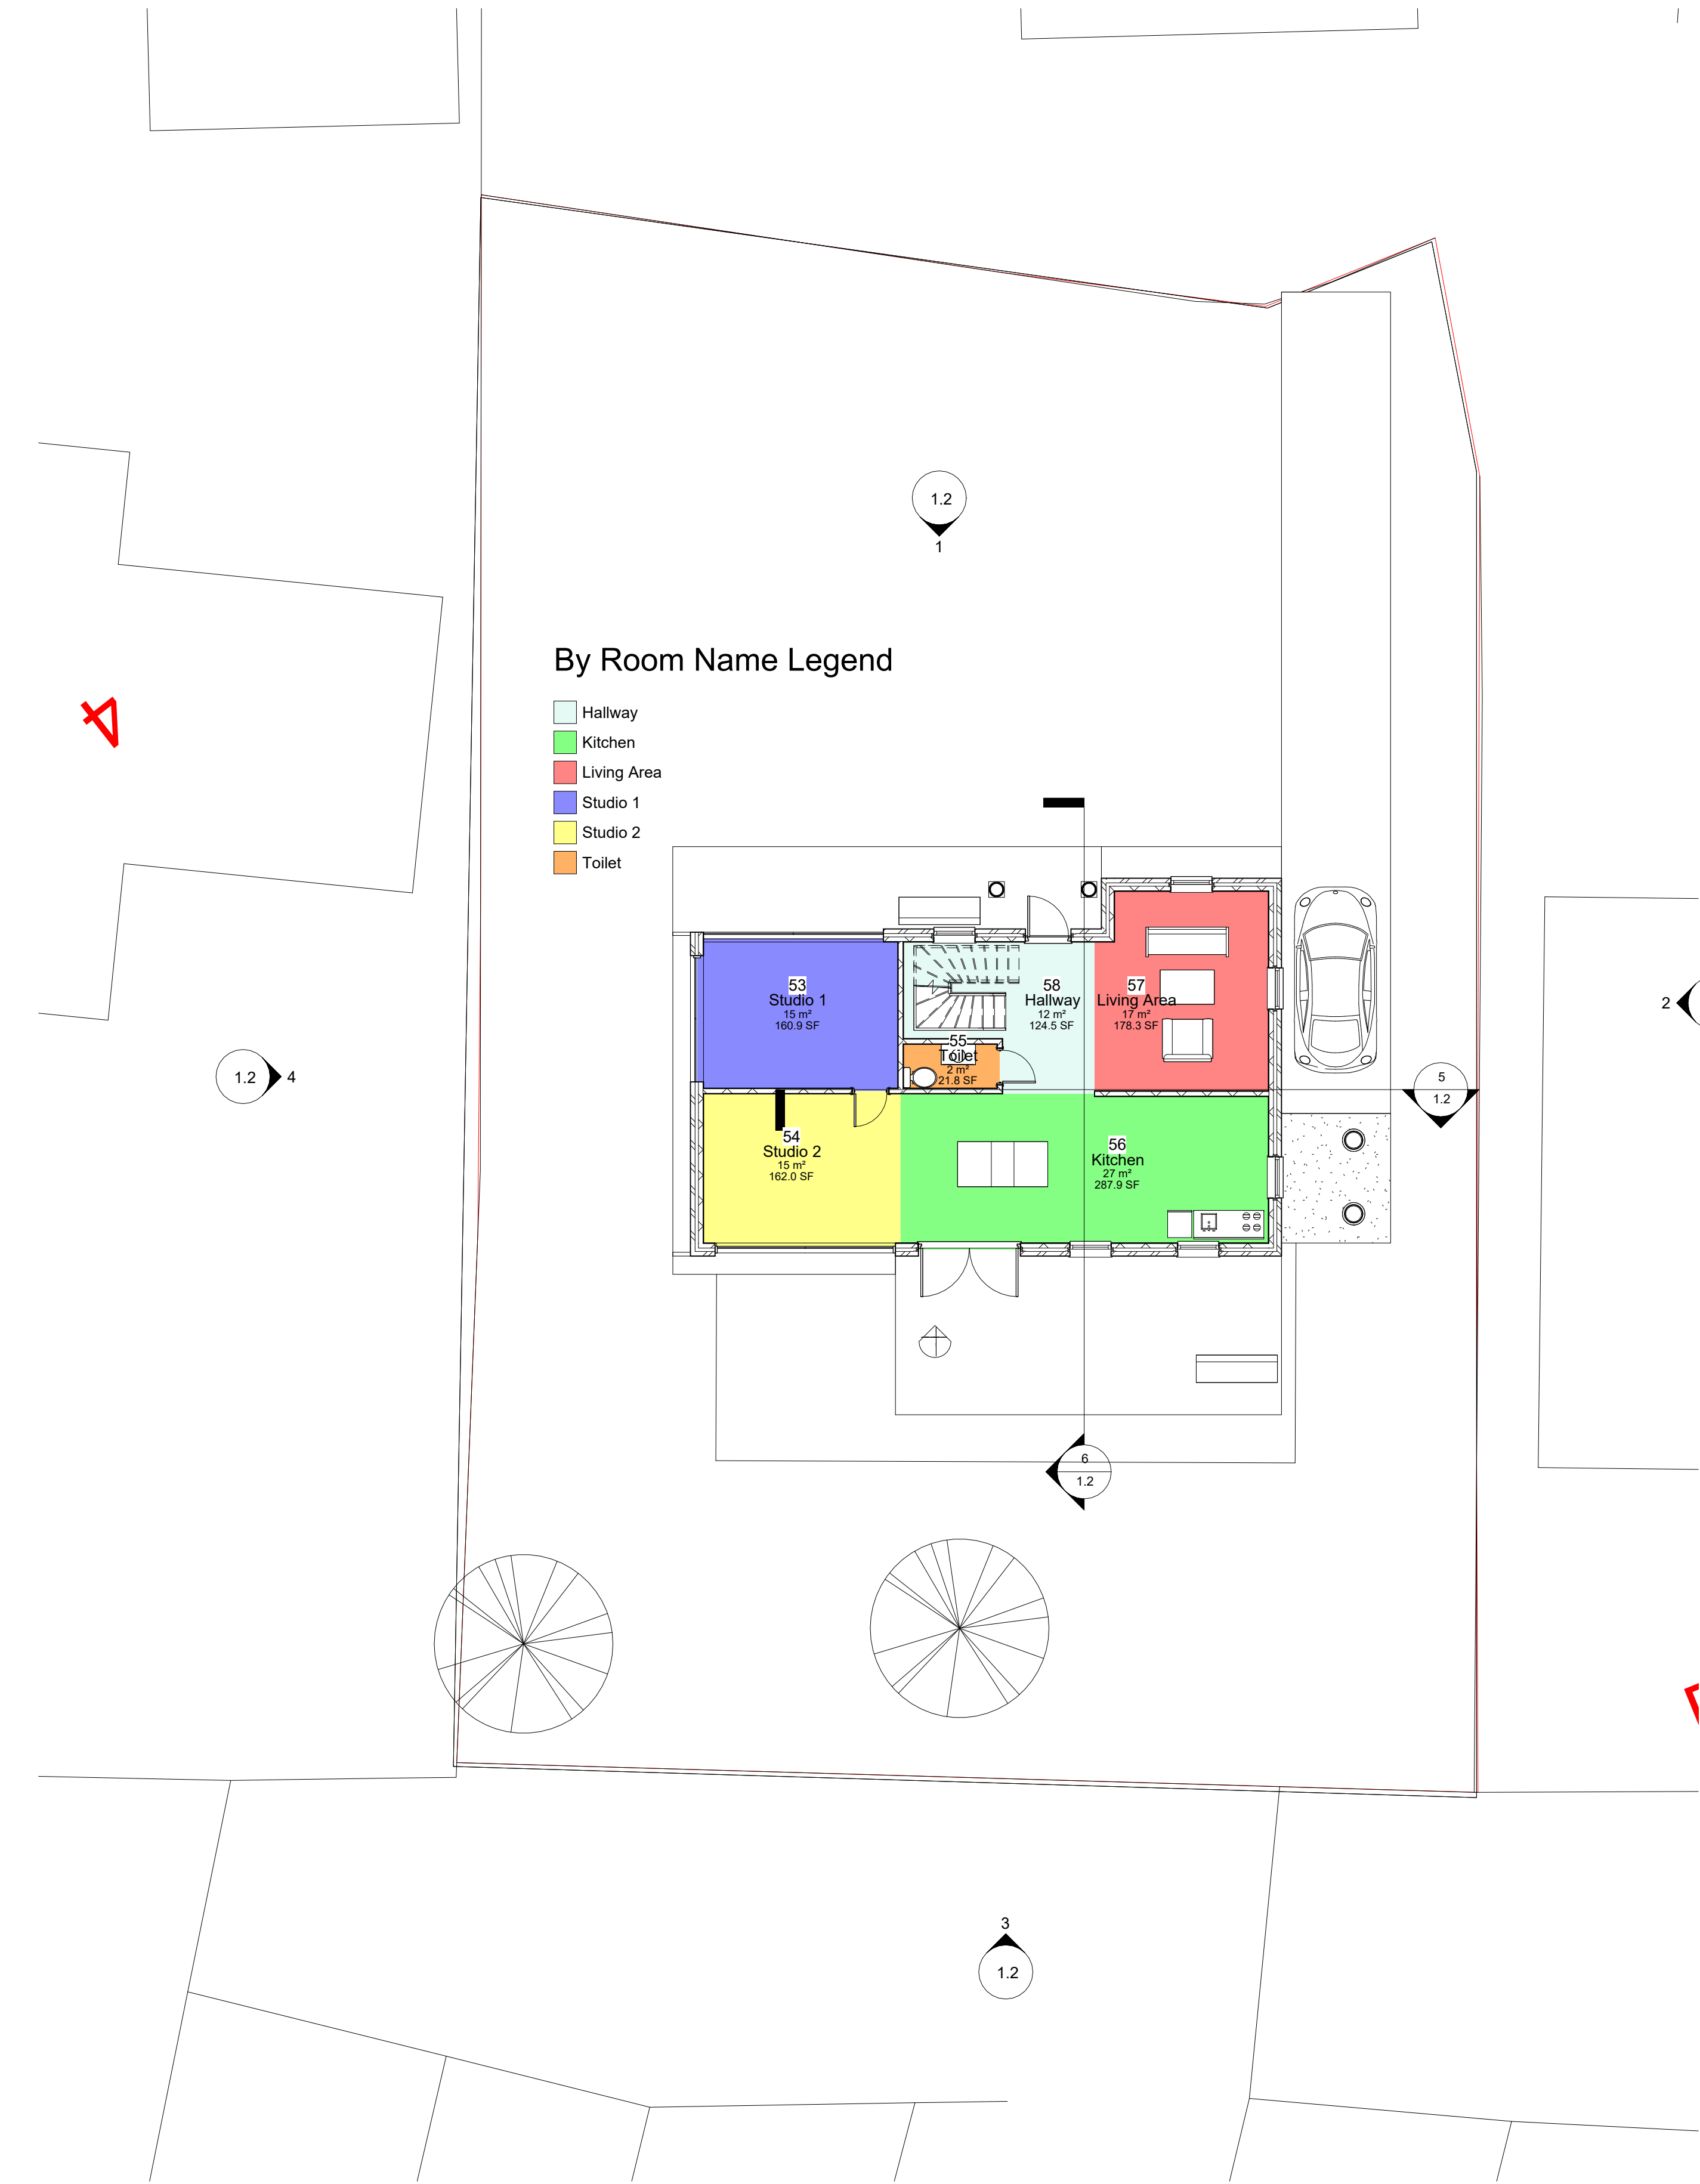


1 2 - Ground Proposed
1 : 100

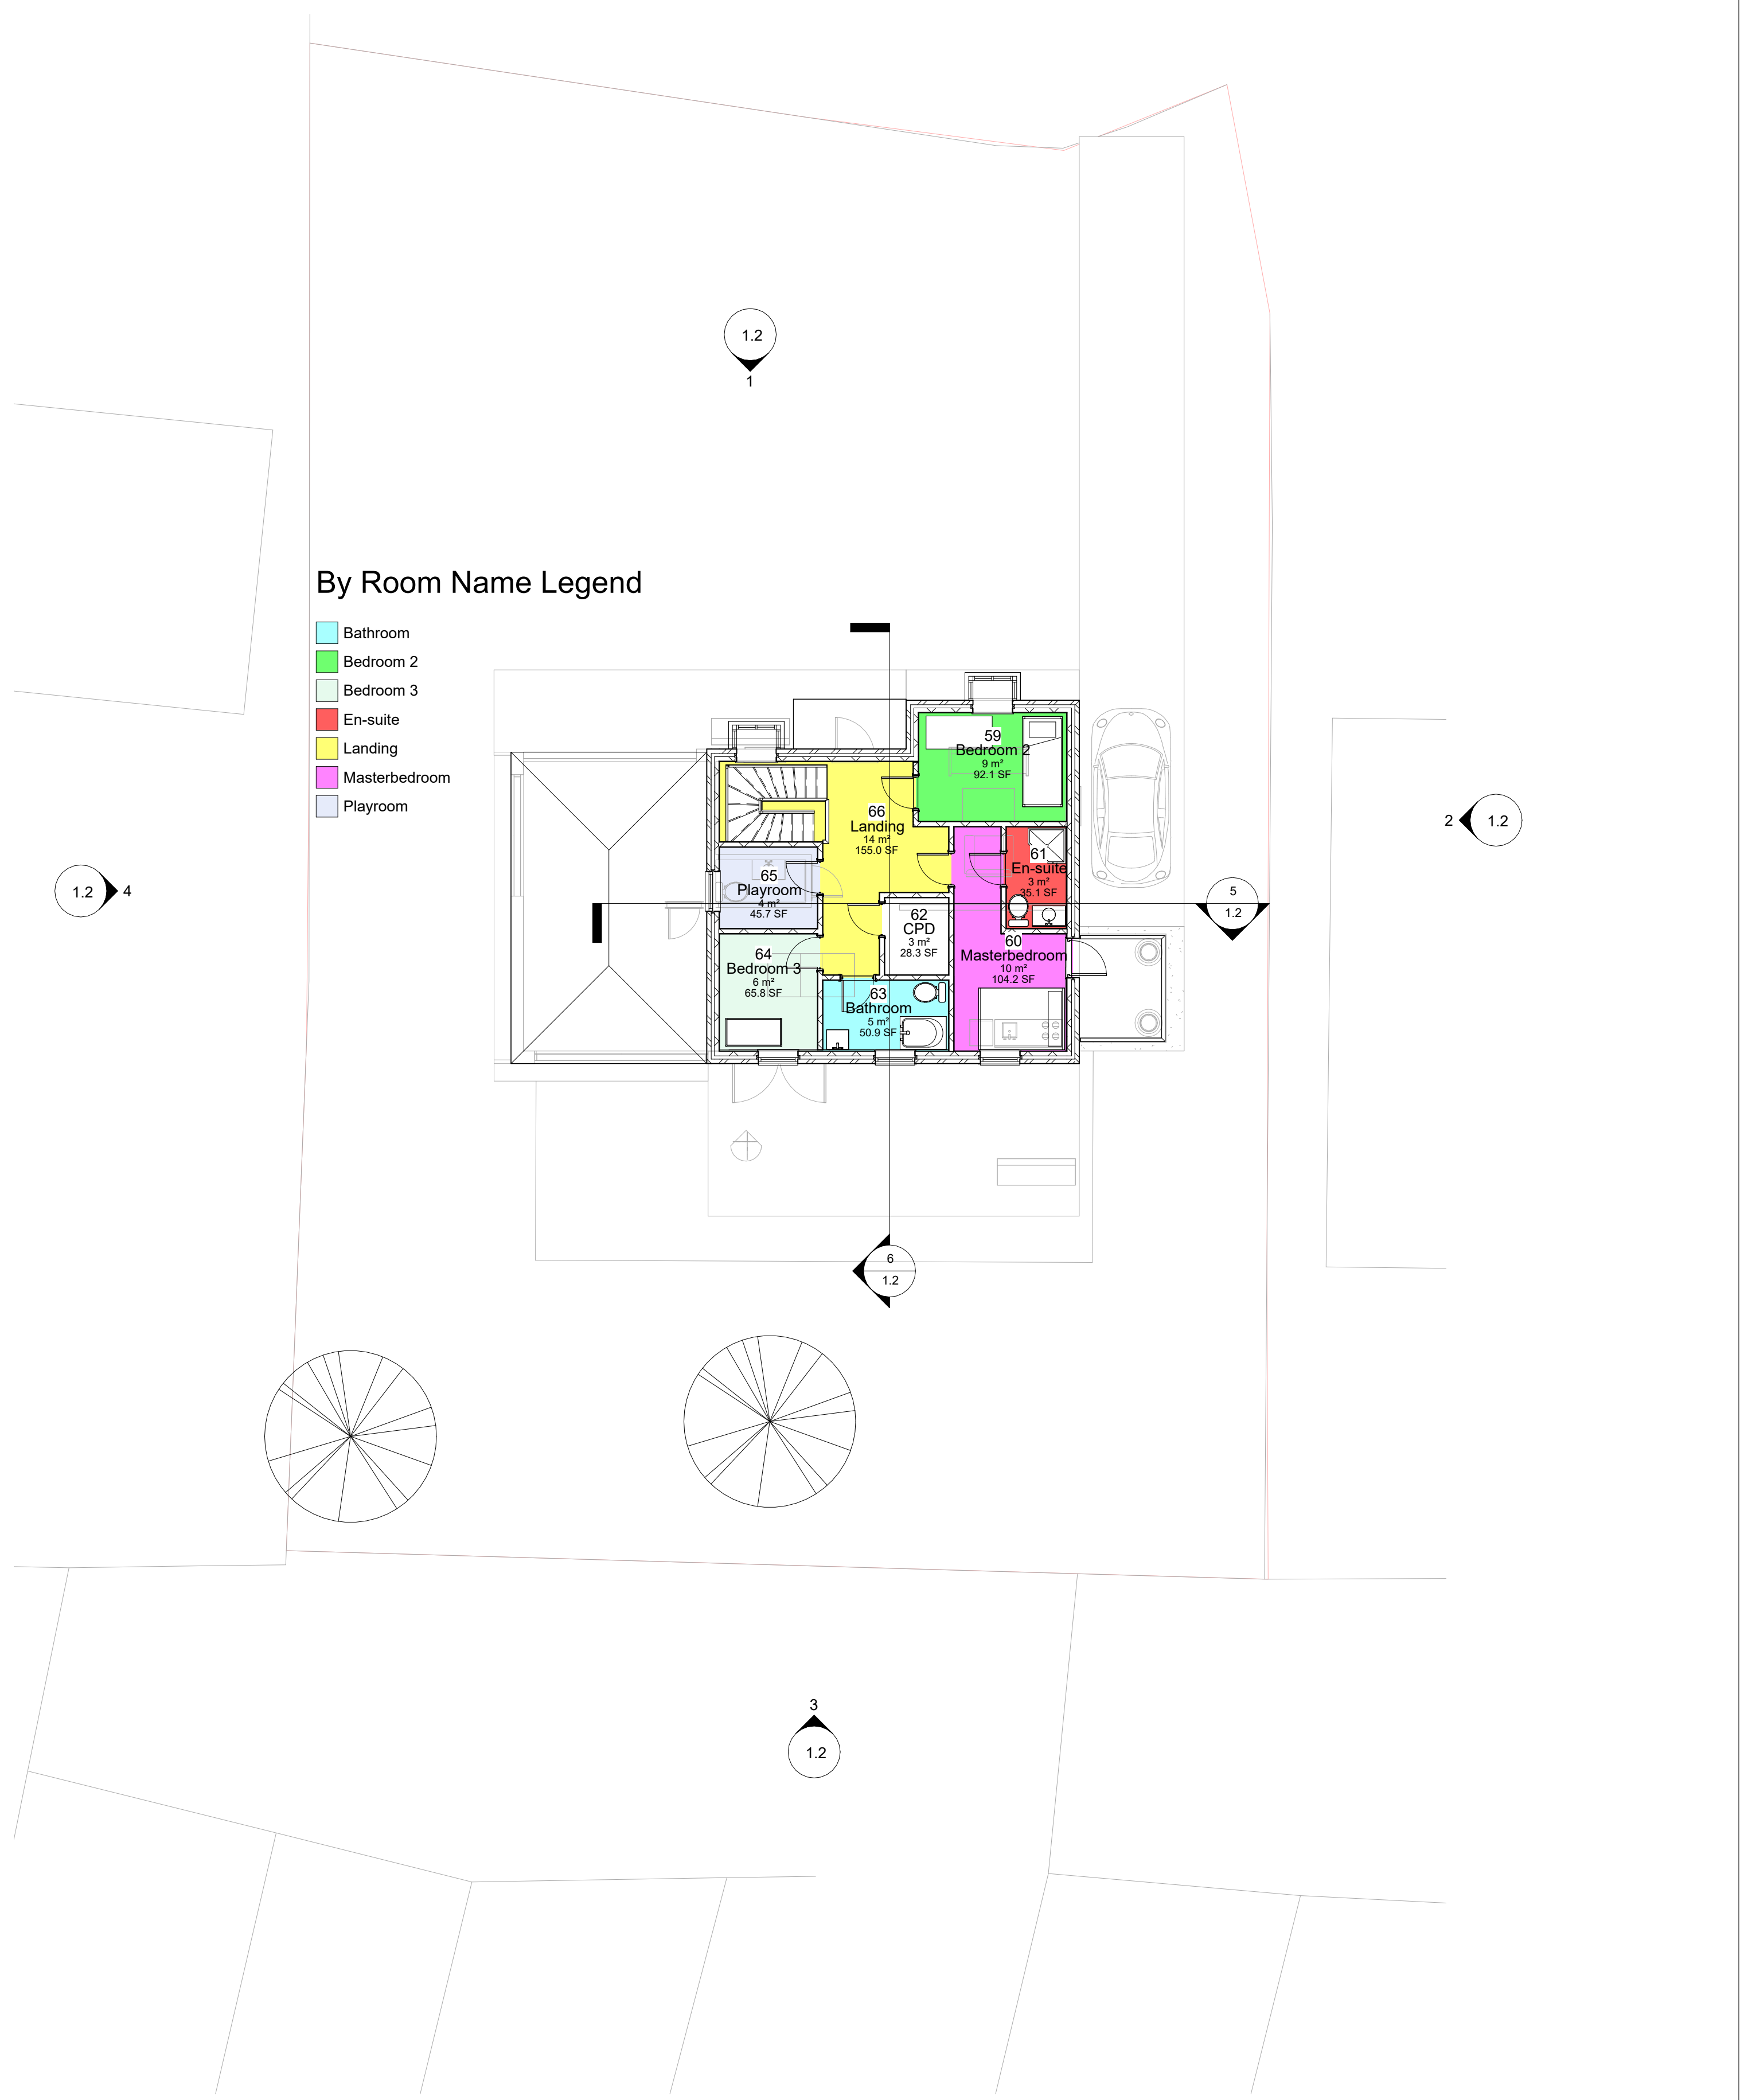


2 3 - First Floor Proposed
1 : 100

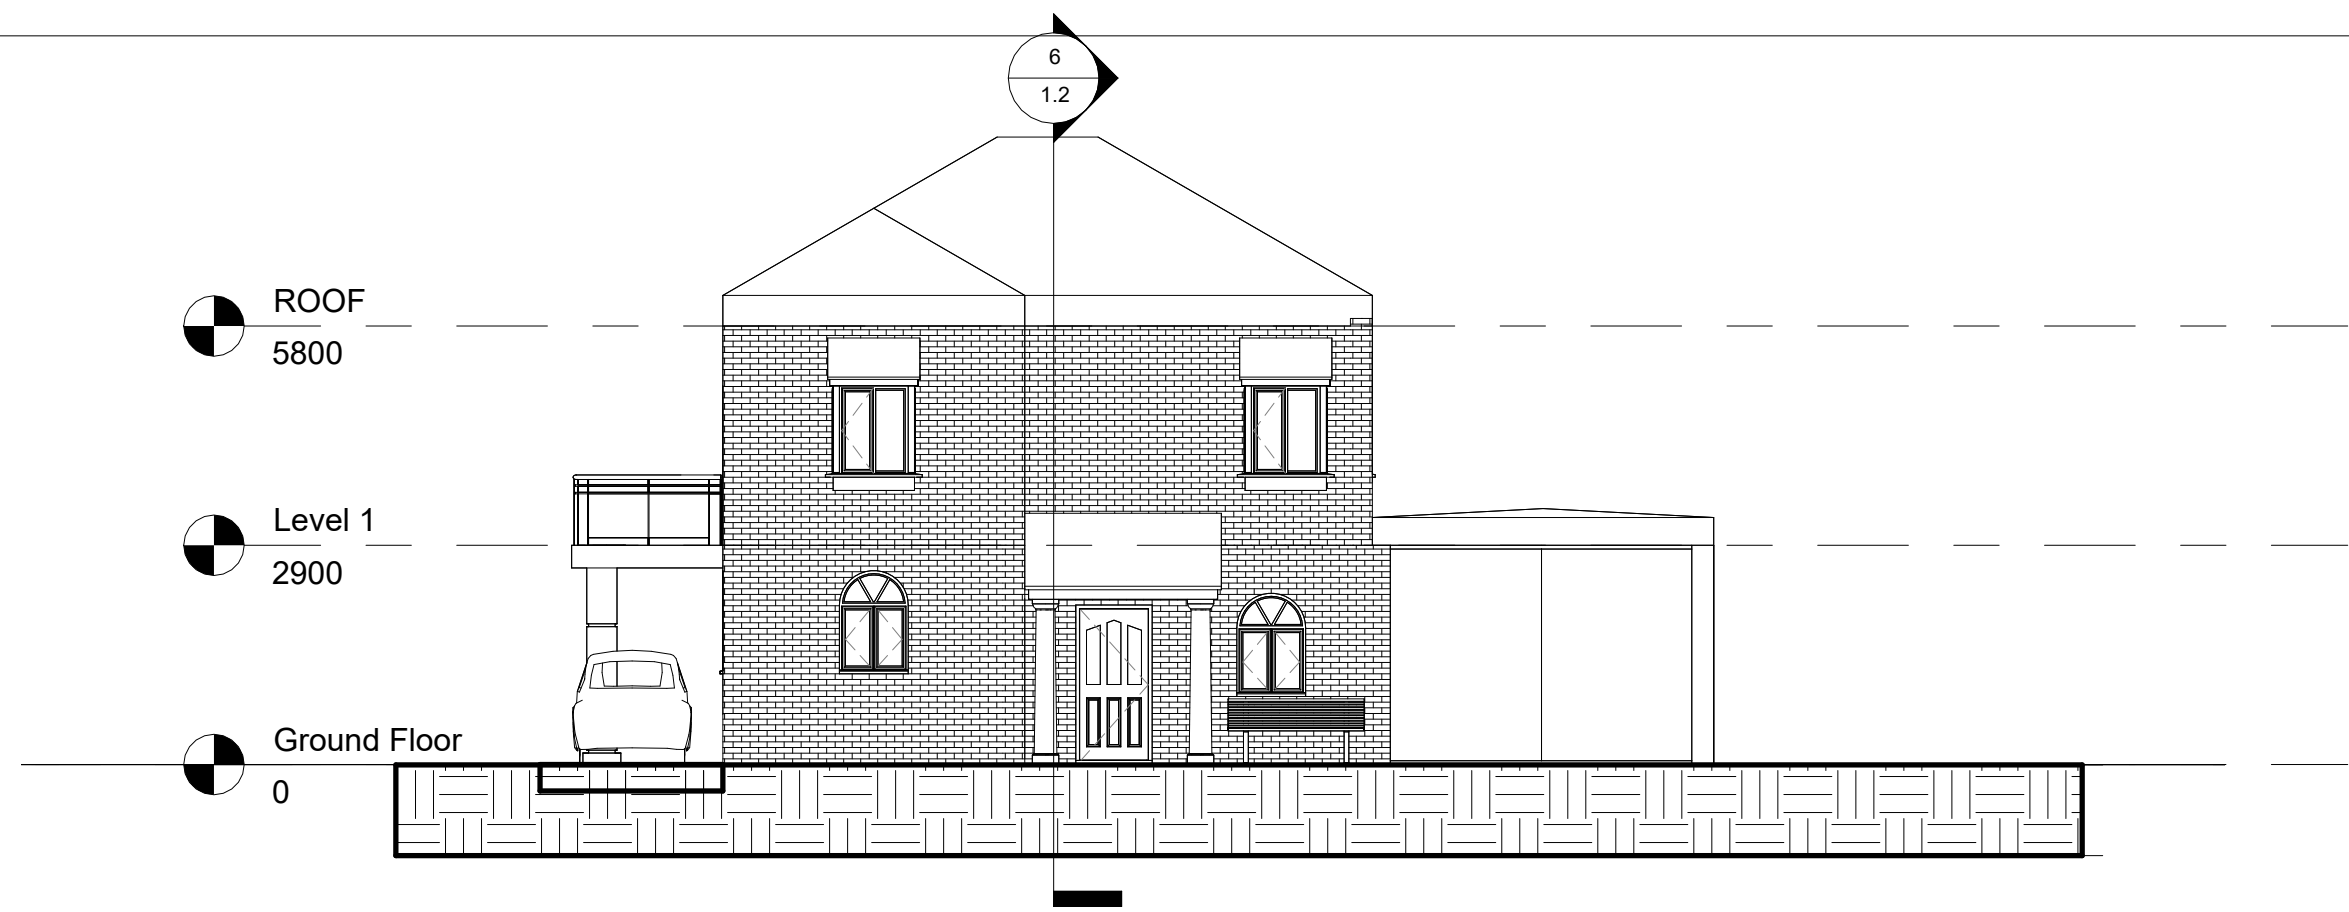


1 North
1 : 100

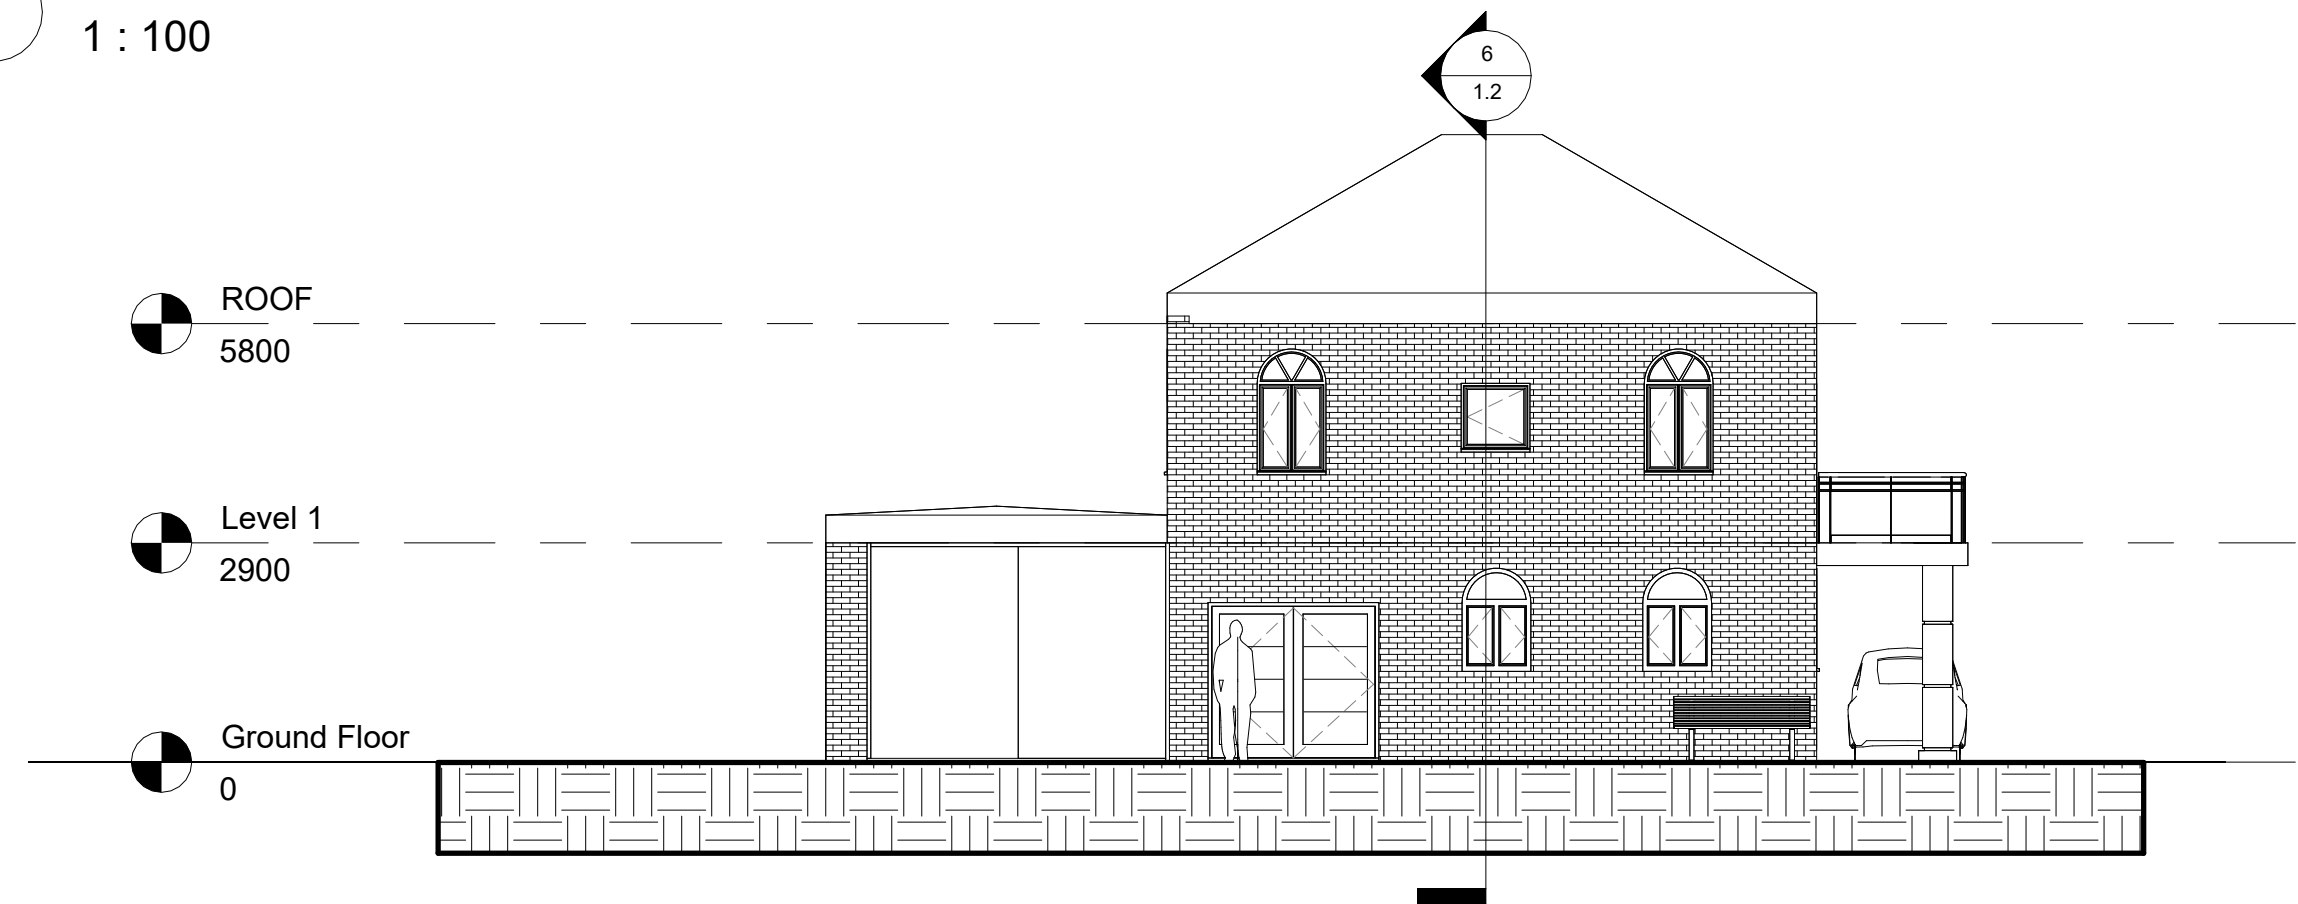


3 South
1 : 100

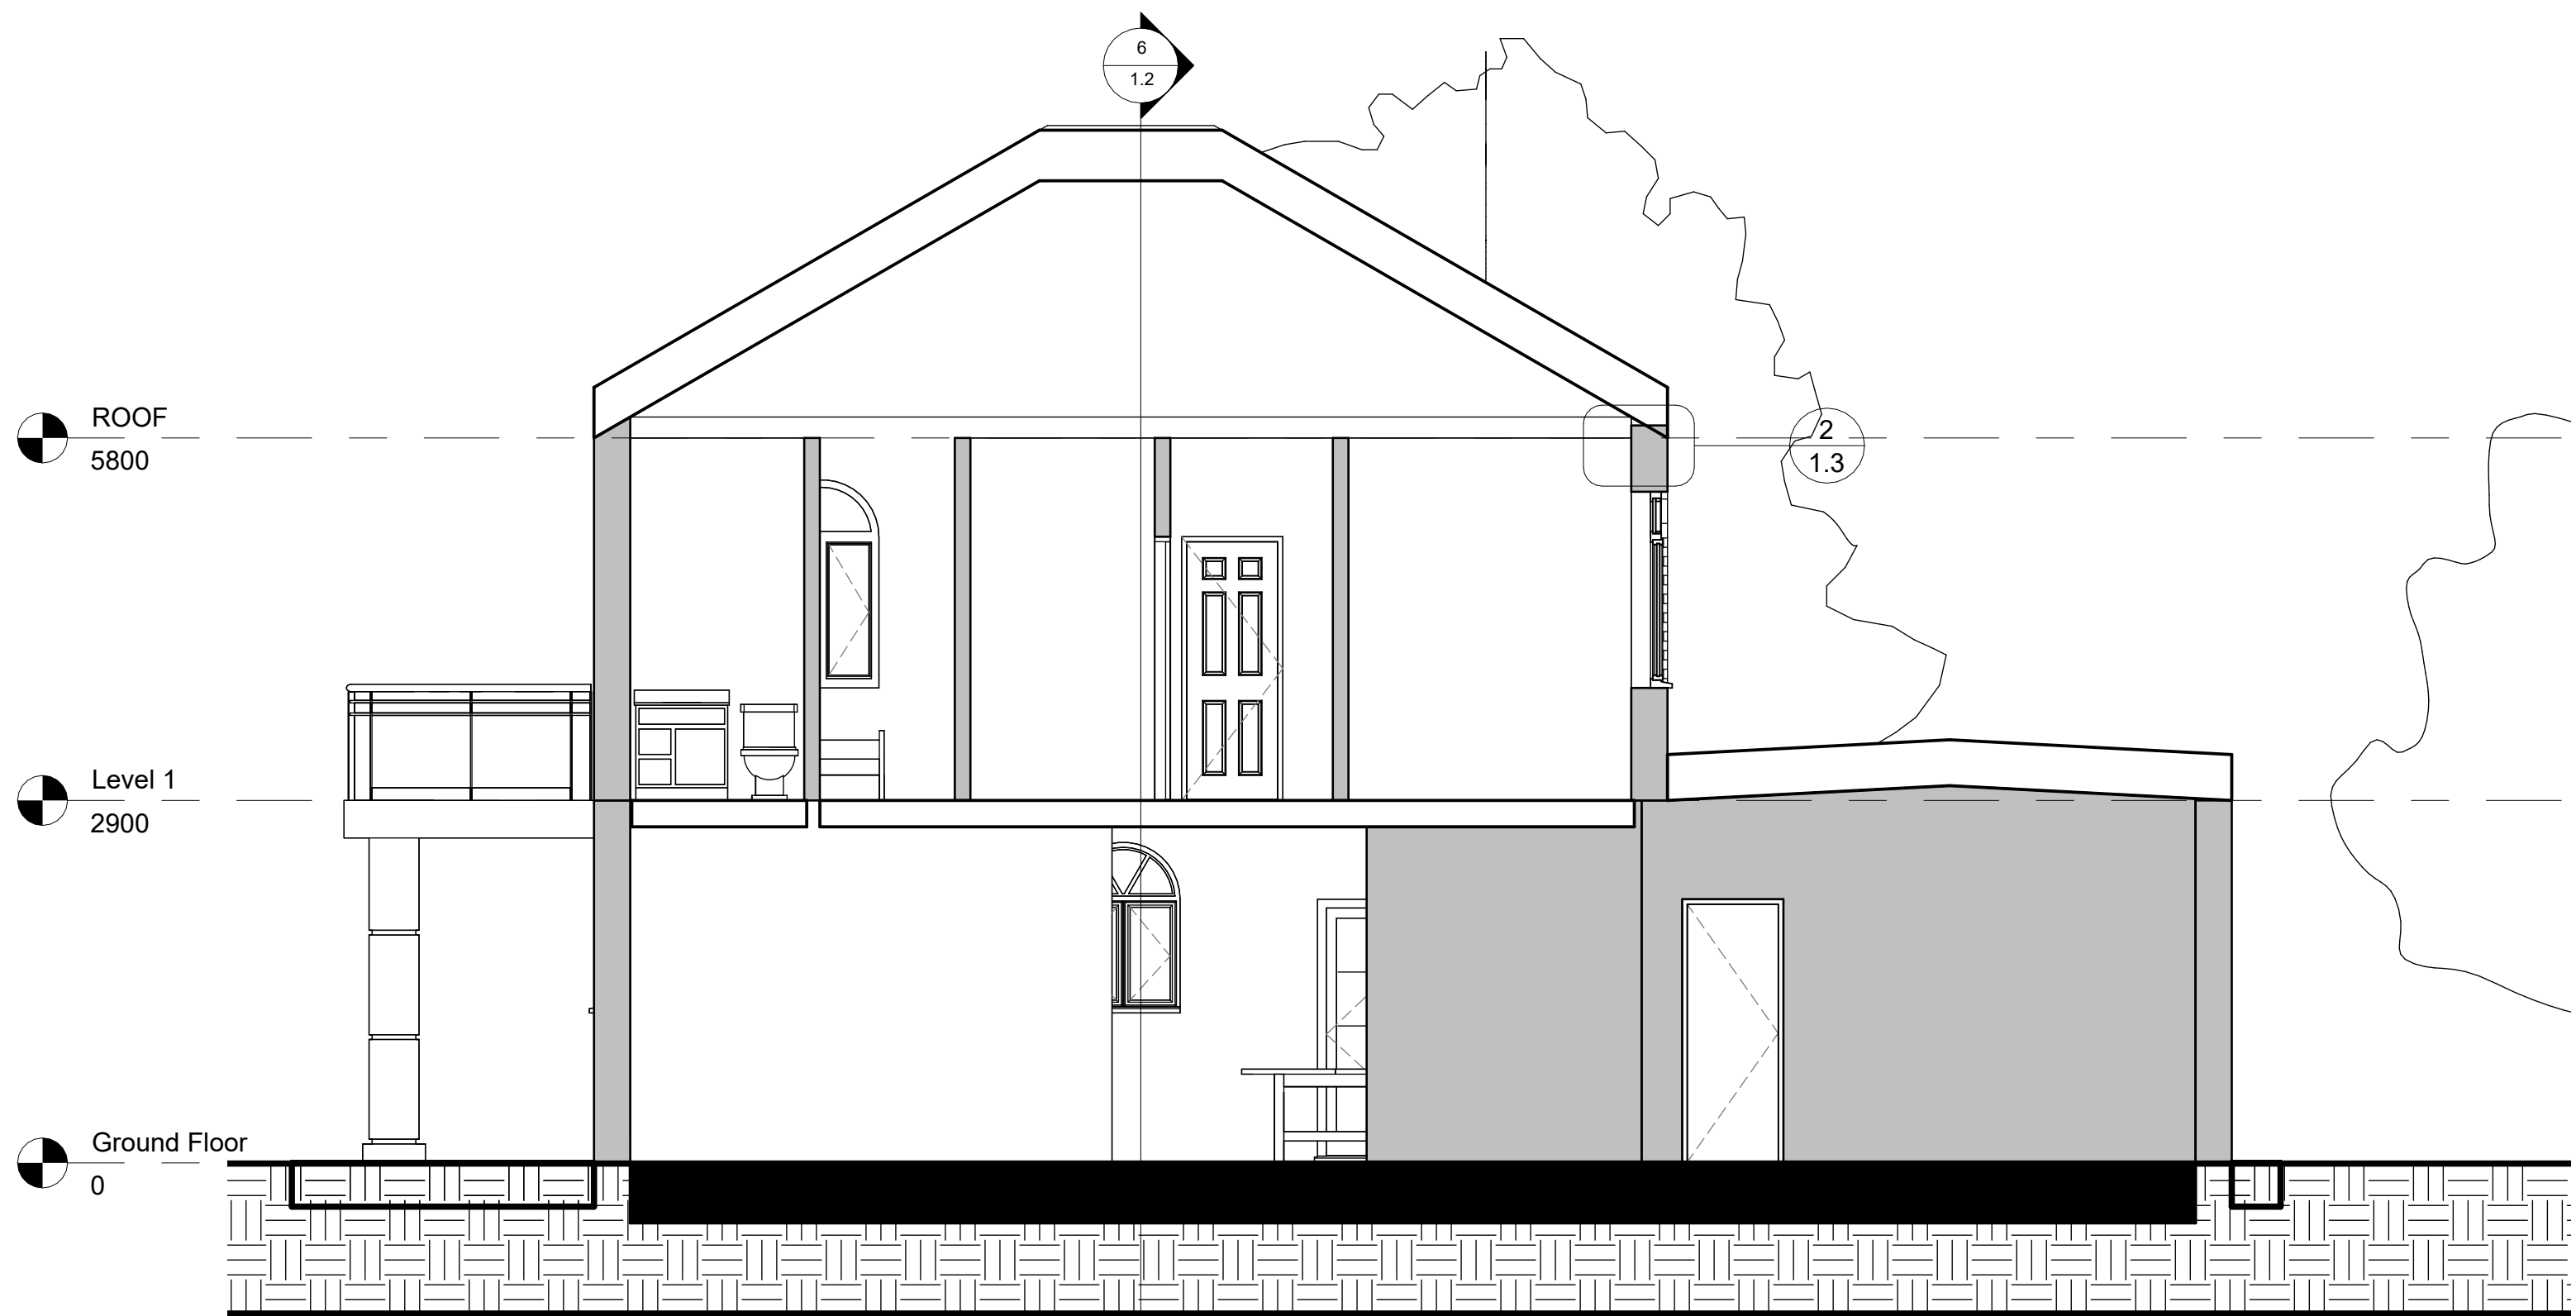


5 Long Section
1 : 50

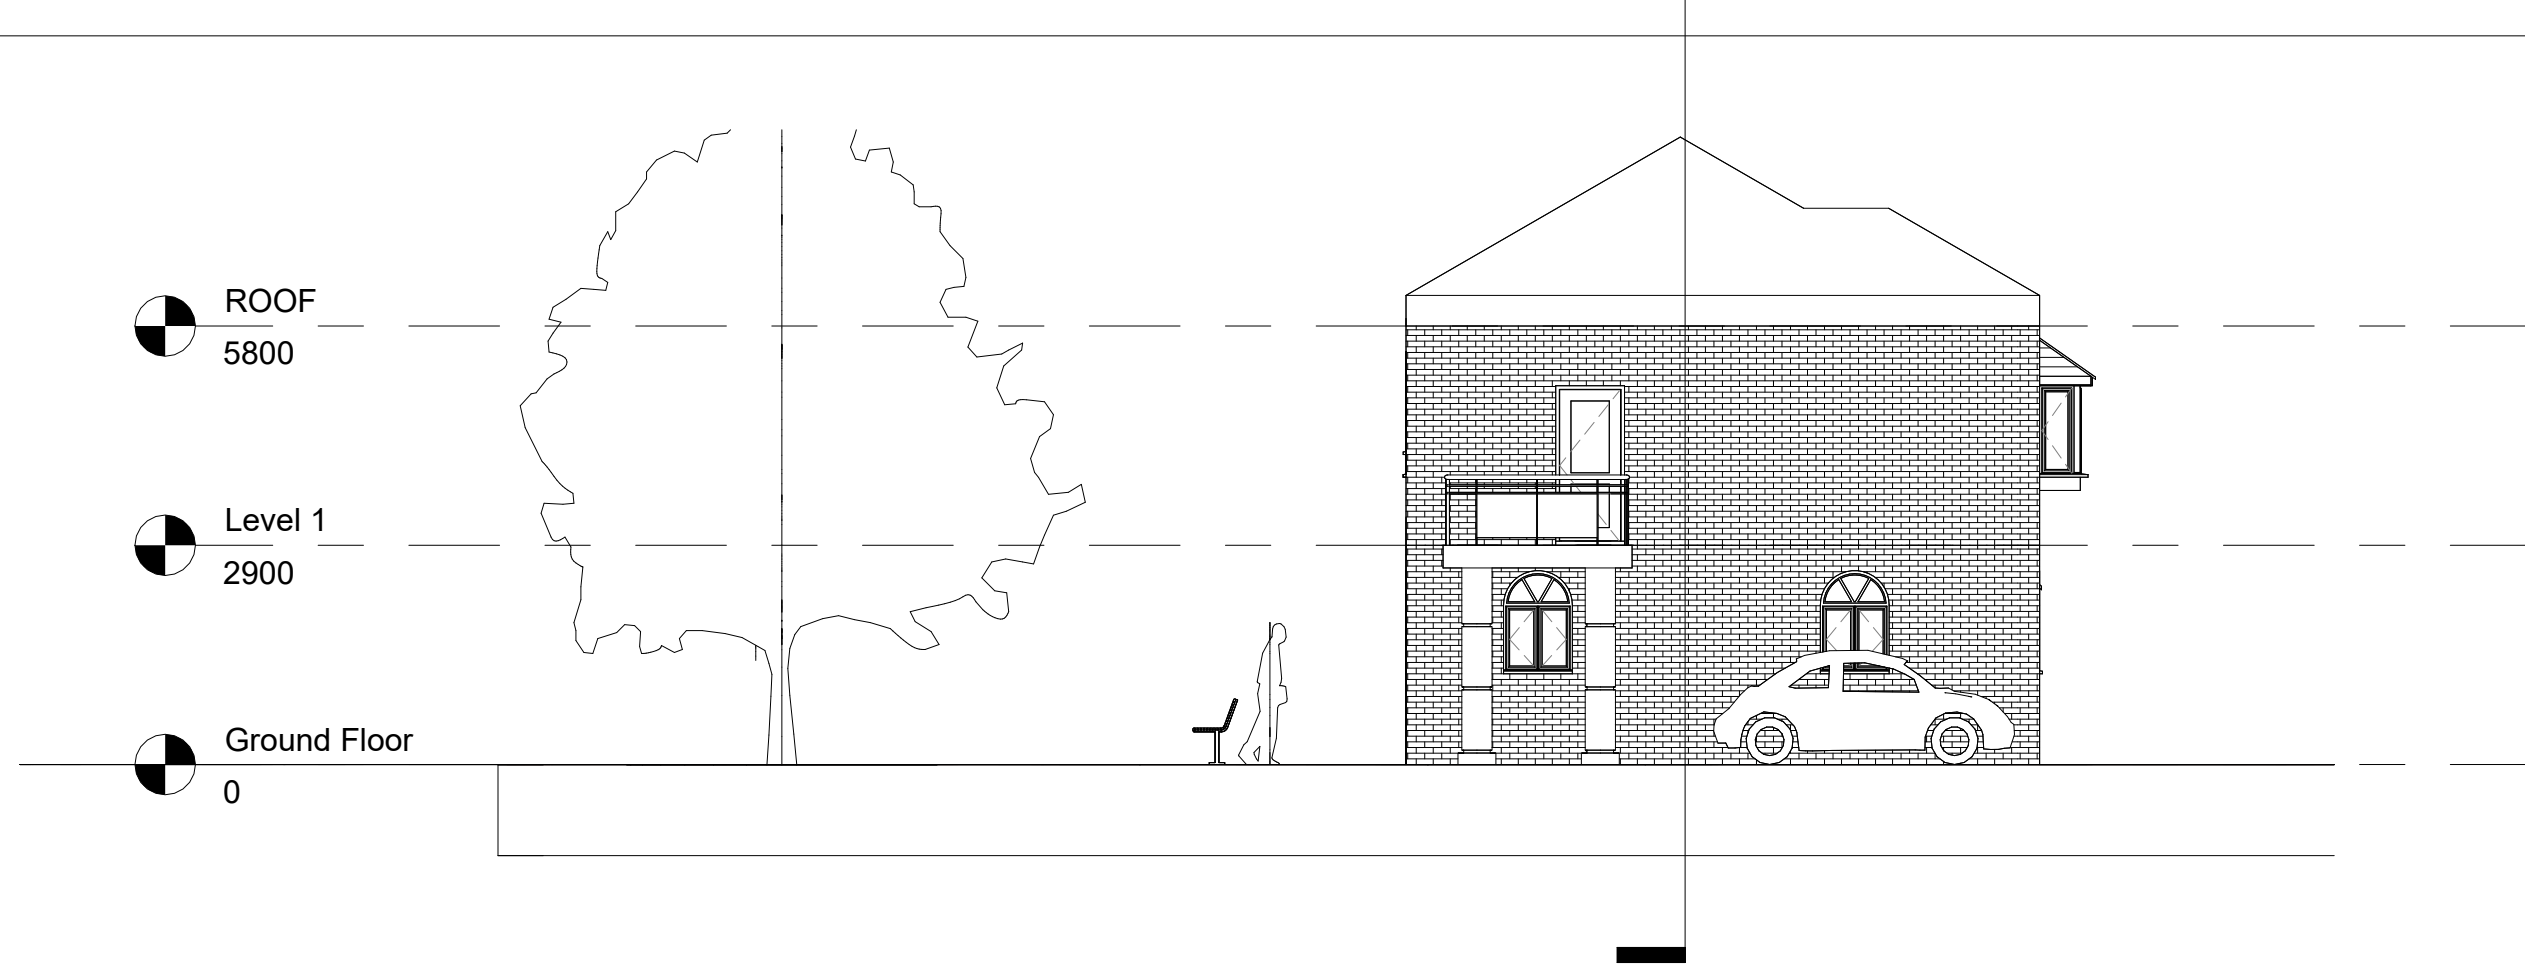

2 East
1 : 100

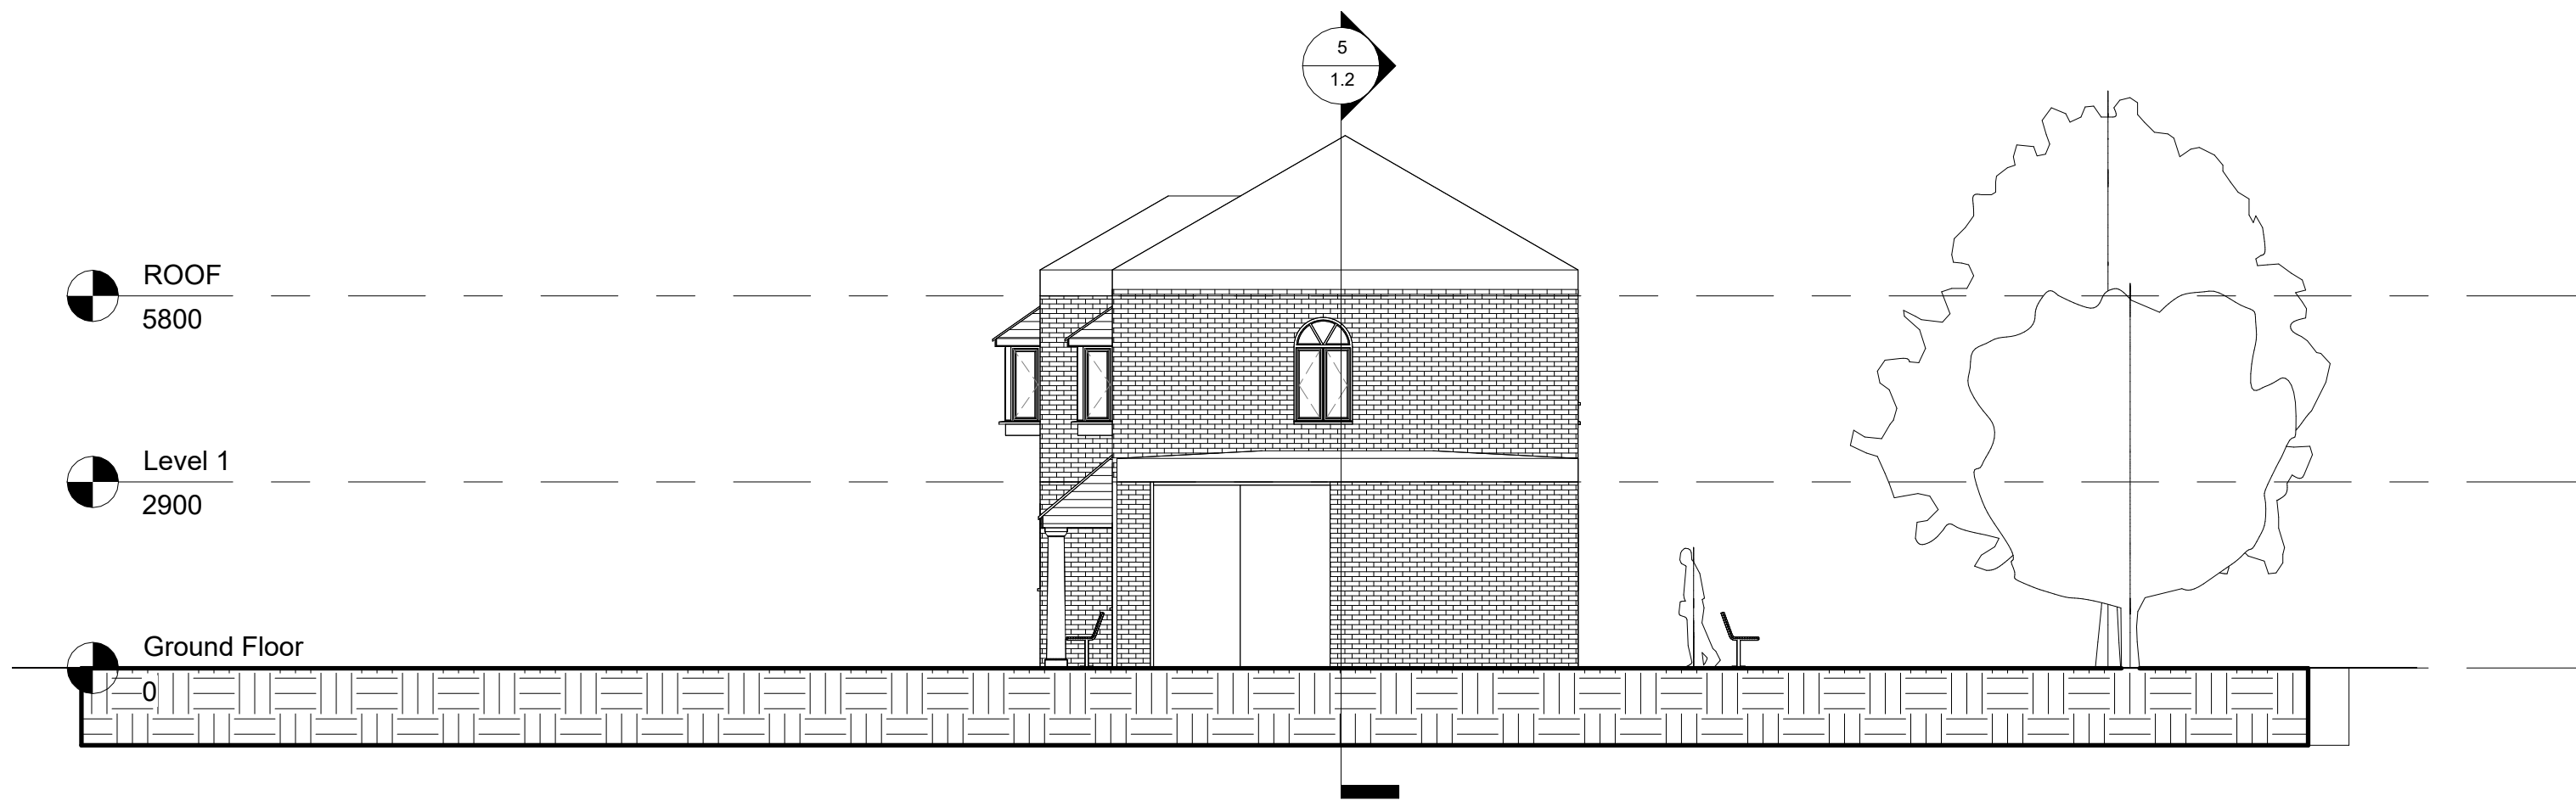


4 West
1 : 100

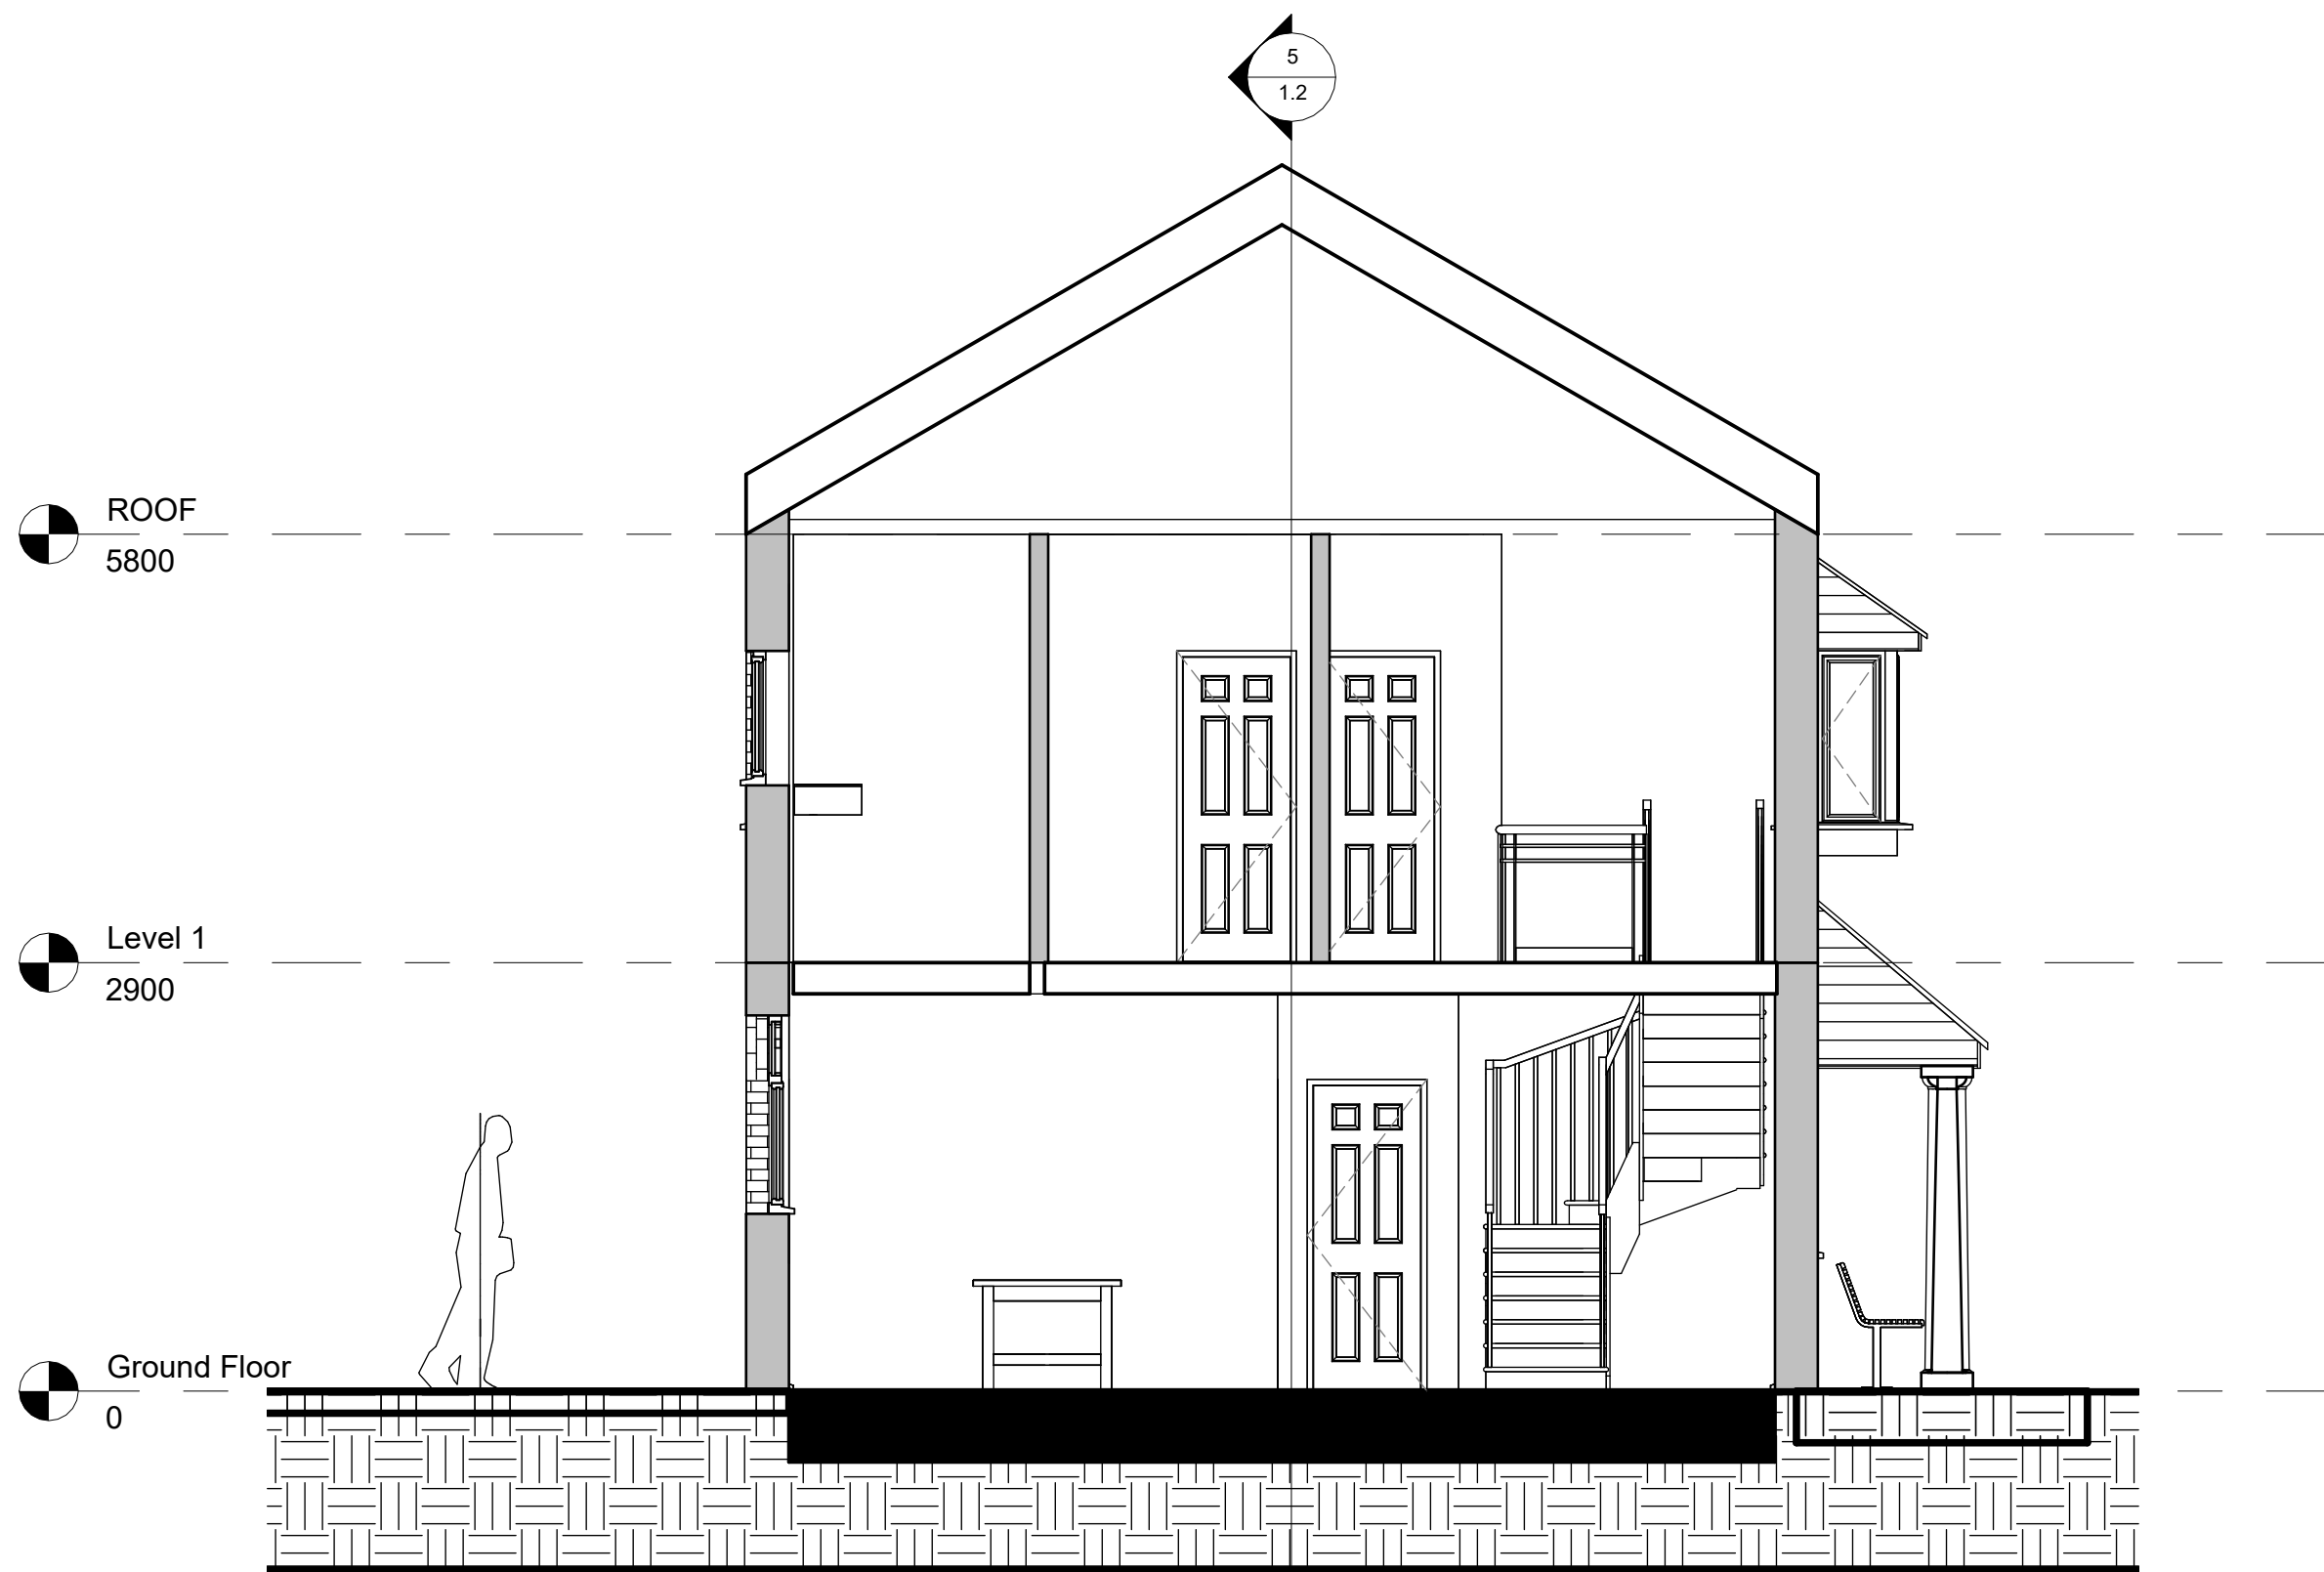

6 Short Section
1 : 50



1 3D View

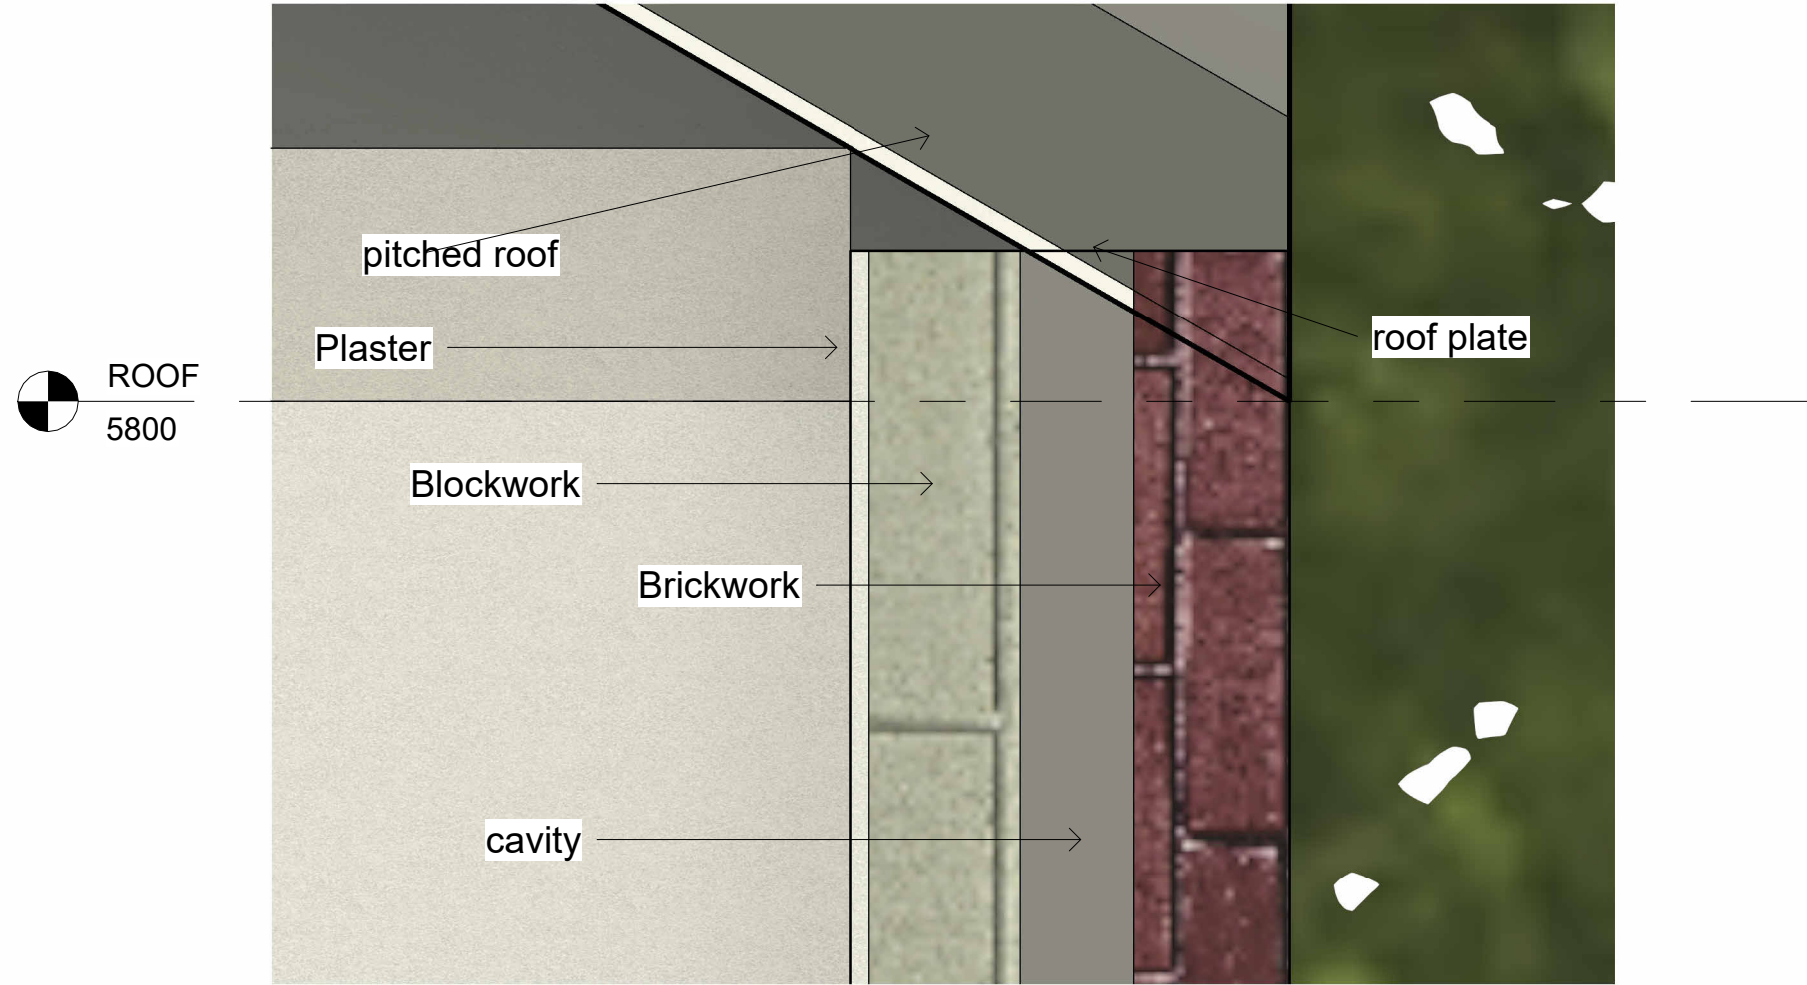

2 Section 1 - Callout 1
1 : 5



3 Interior View - Studio Two



5 Interior View - Balcony



4 Interior View - Hallway

Project Name: Digital Tech BIM

UPRN Code: 4018

Originator Code: UWTSD

Role Code: A

Drawn By: RJC

Checked By: GT

Date: 29/04/26



Project Status: S2



2 - Site Plan
1 : 500



1 - Site Location Plan
1 : 1250

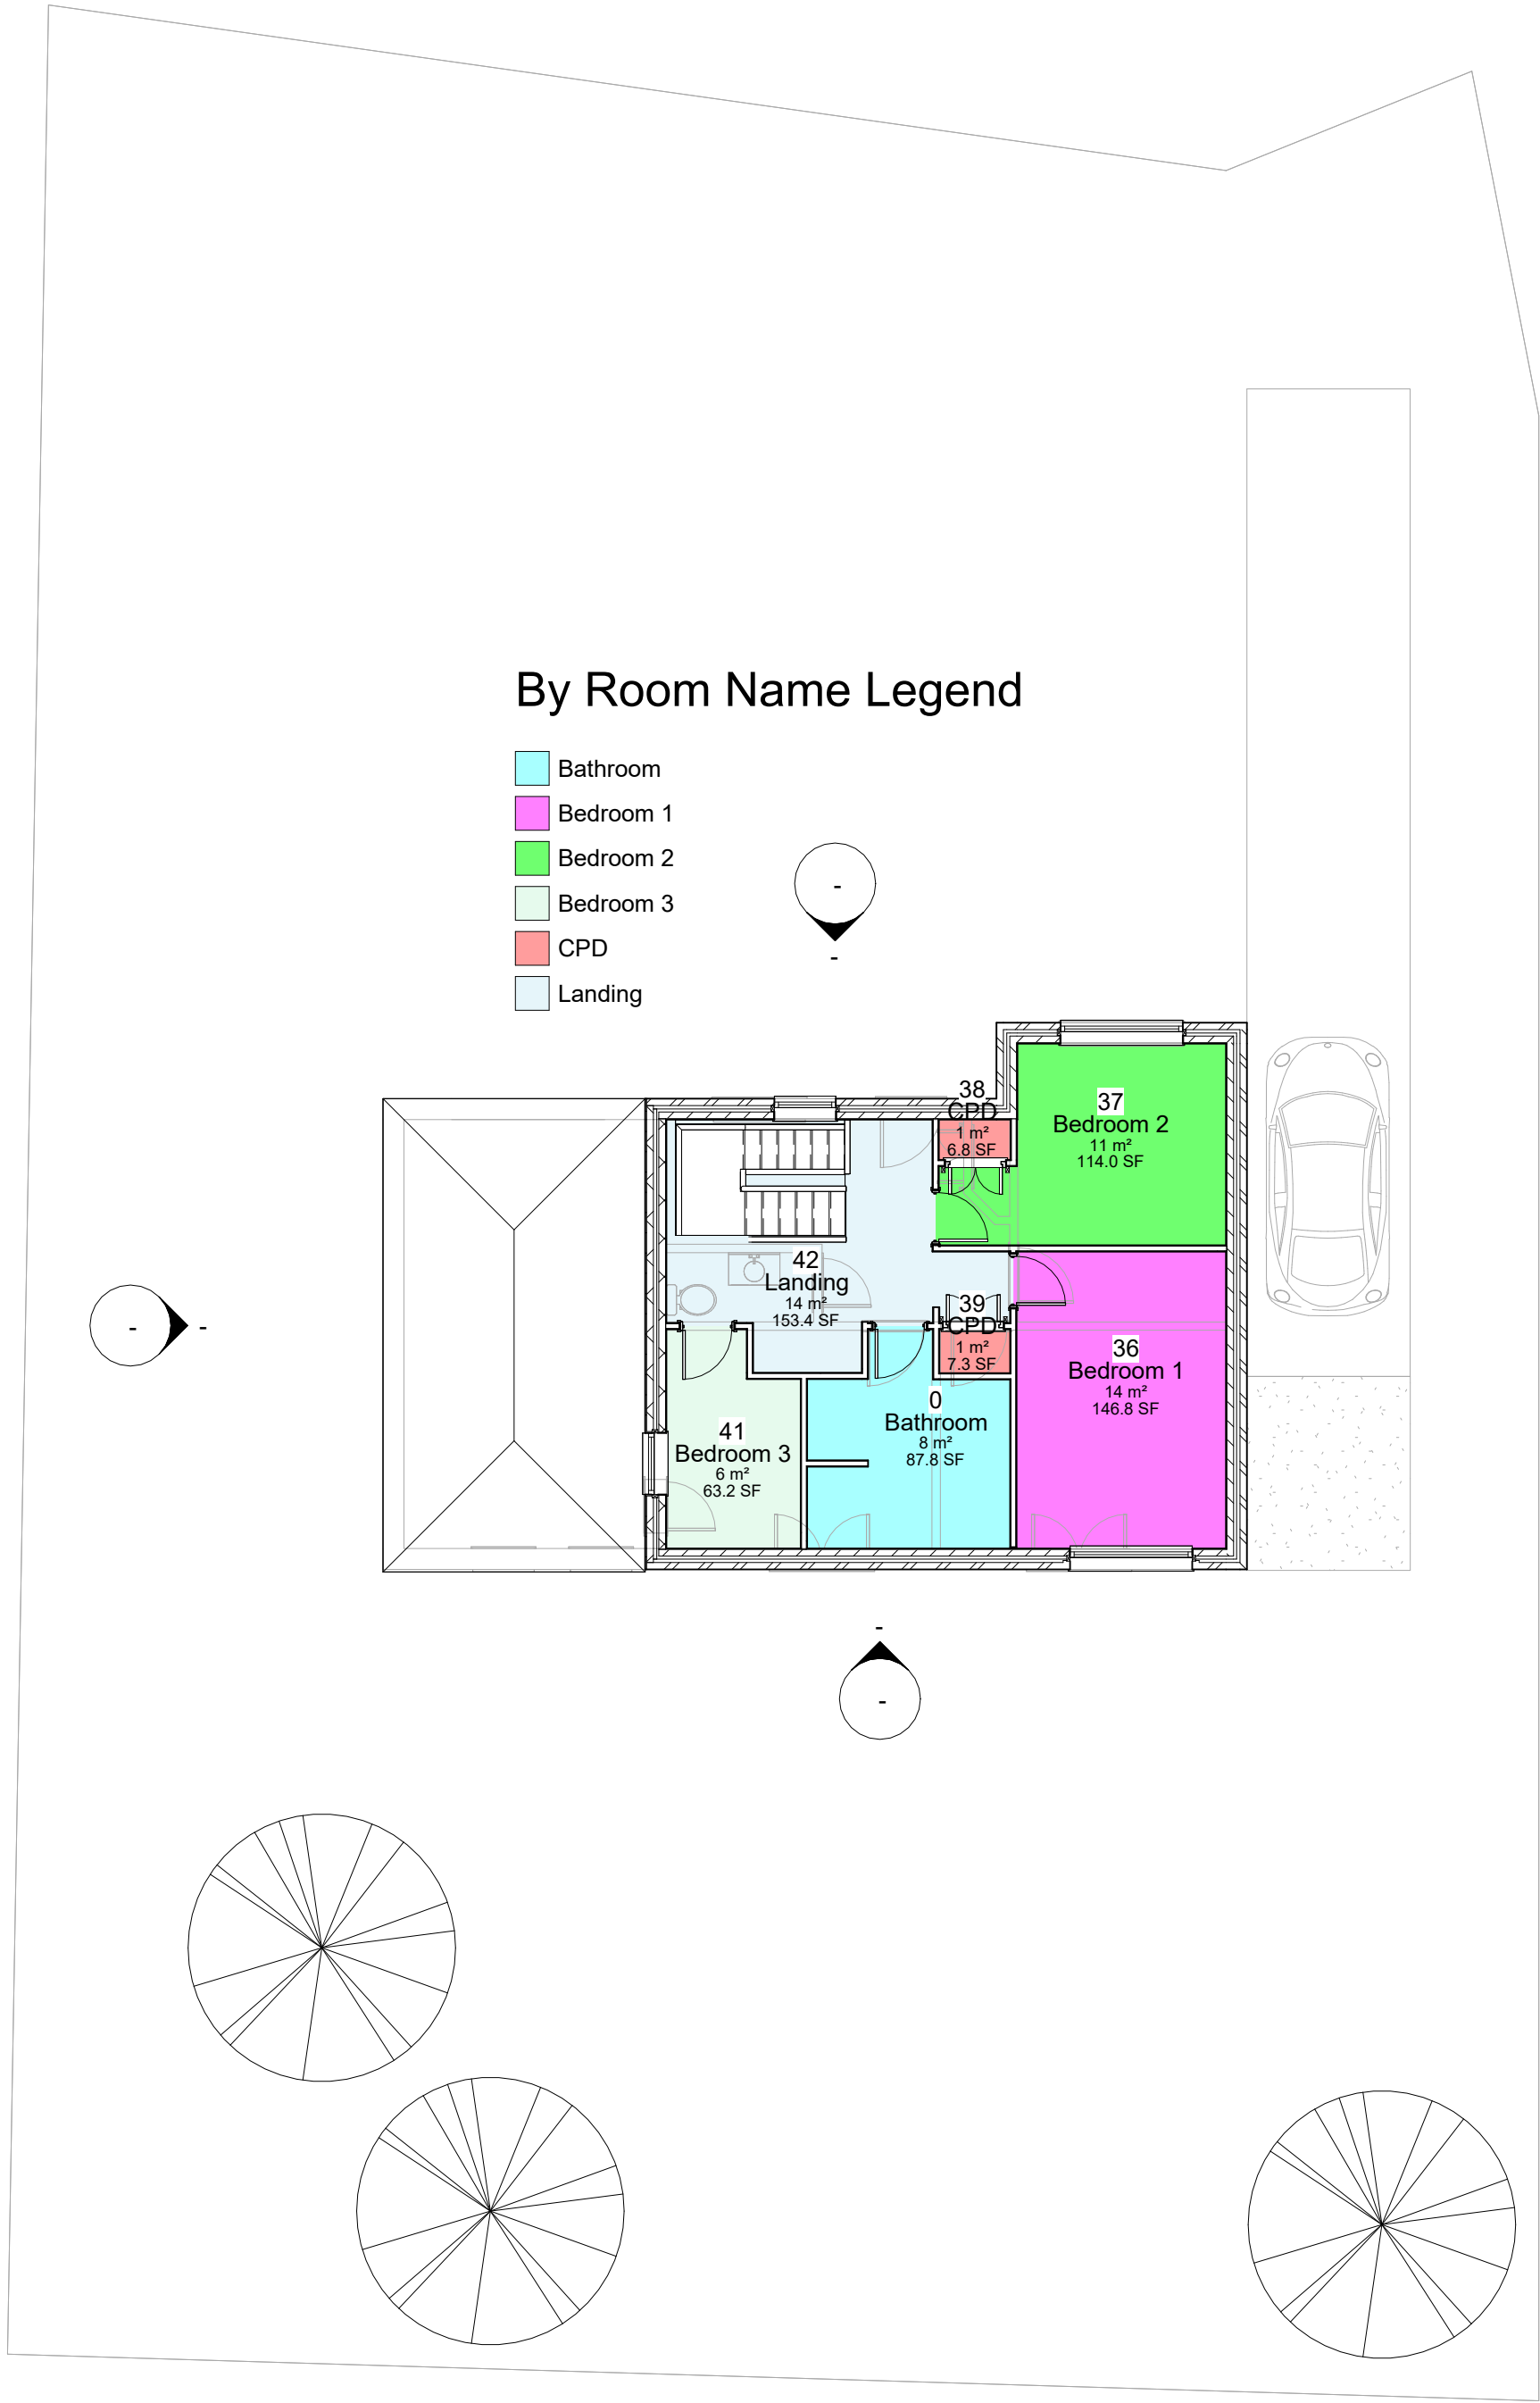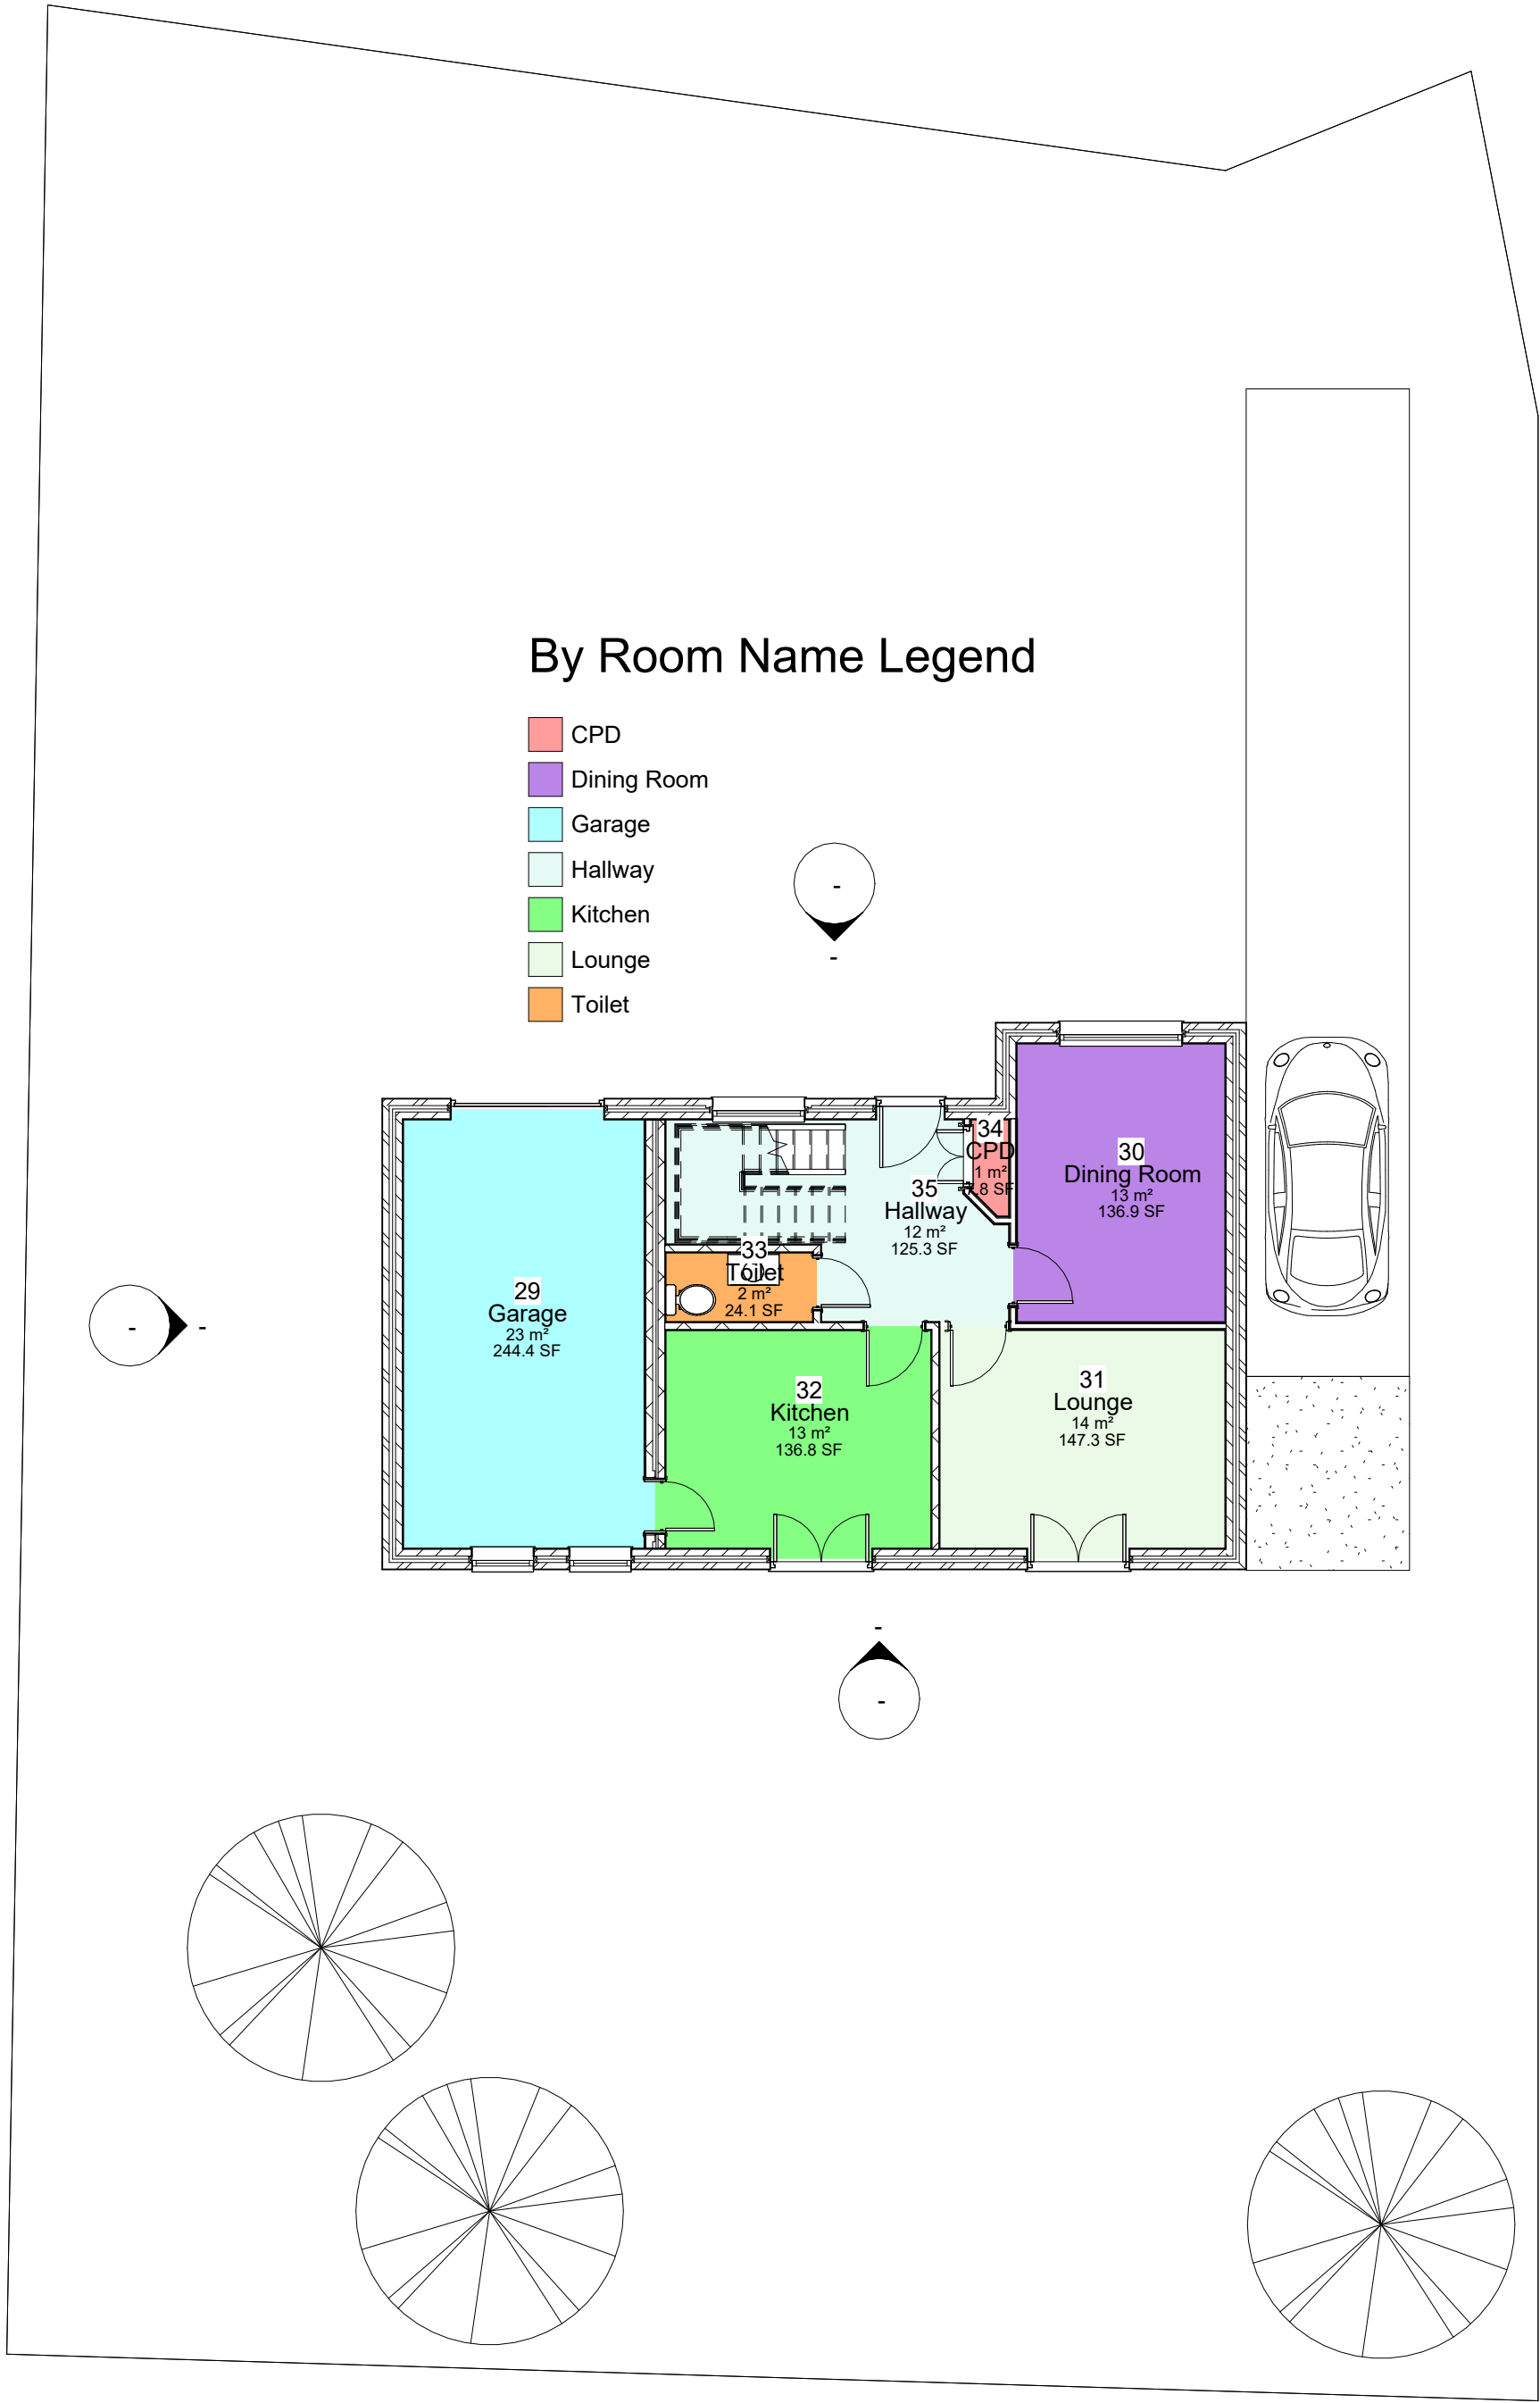

1 3 - Ground Existing
1 : 100

2 4 - 1st floor Existing
1 : 100