

Project Name: Ysgol Clasdir

UPRN Code: 5016

Originator Code: UWTSD

Discipline : Architect


Drawn By: AG

Checked By: GMT

Date: 29/04/25

Project Status: S0

ACBA 5016
BIM : LEVEL 5

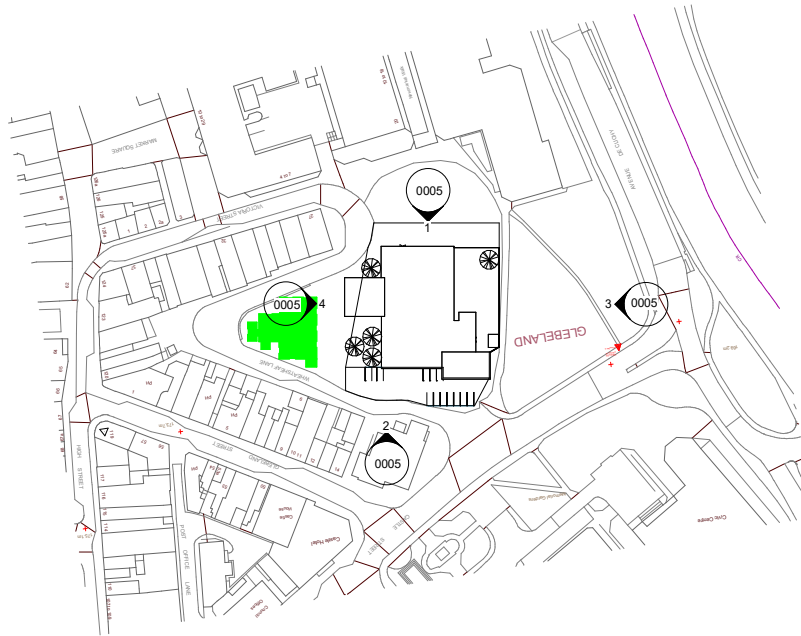

1 Site
1 : 1250



Property Title
Ysgol Clasdir

Detail
Site Location

Property	Originator	(zone) Functional Breakdown	(Level) Spatial Breakdown	(Type) Form	Discipline	Number	Description	Status	Revision
5016	UWTSD	XX	XX	M	Designer	0002	Site Location	S0	
File Path: E:\CW2 - ARCHITECTURAL MODEL\0028.rvt					Exisiting Site Plan and Demolition				

scale
1 : 500

date
04/25/25

drawn
Aaron G


checked
Checker

Prifysgol Cymru Y Drindod Dewi Sant
University of Wales Trinity Saint David
SA1 Campus
Kings Road
Swansea
SA1 8RD





(S0) UNCONTROLLED
Not to be used as a
reference document
Check Status Before Quoting

Rev/Date/By
Revision

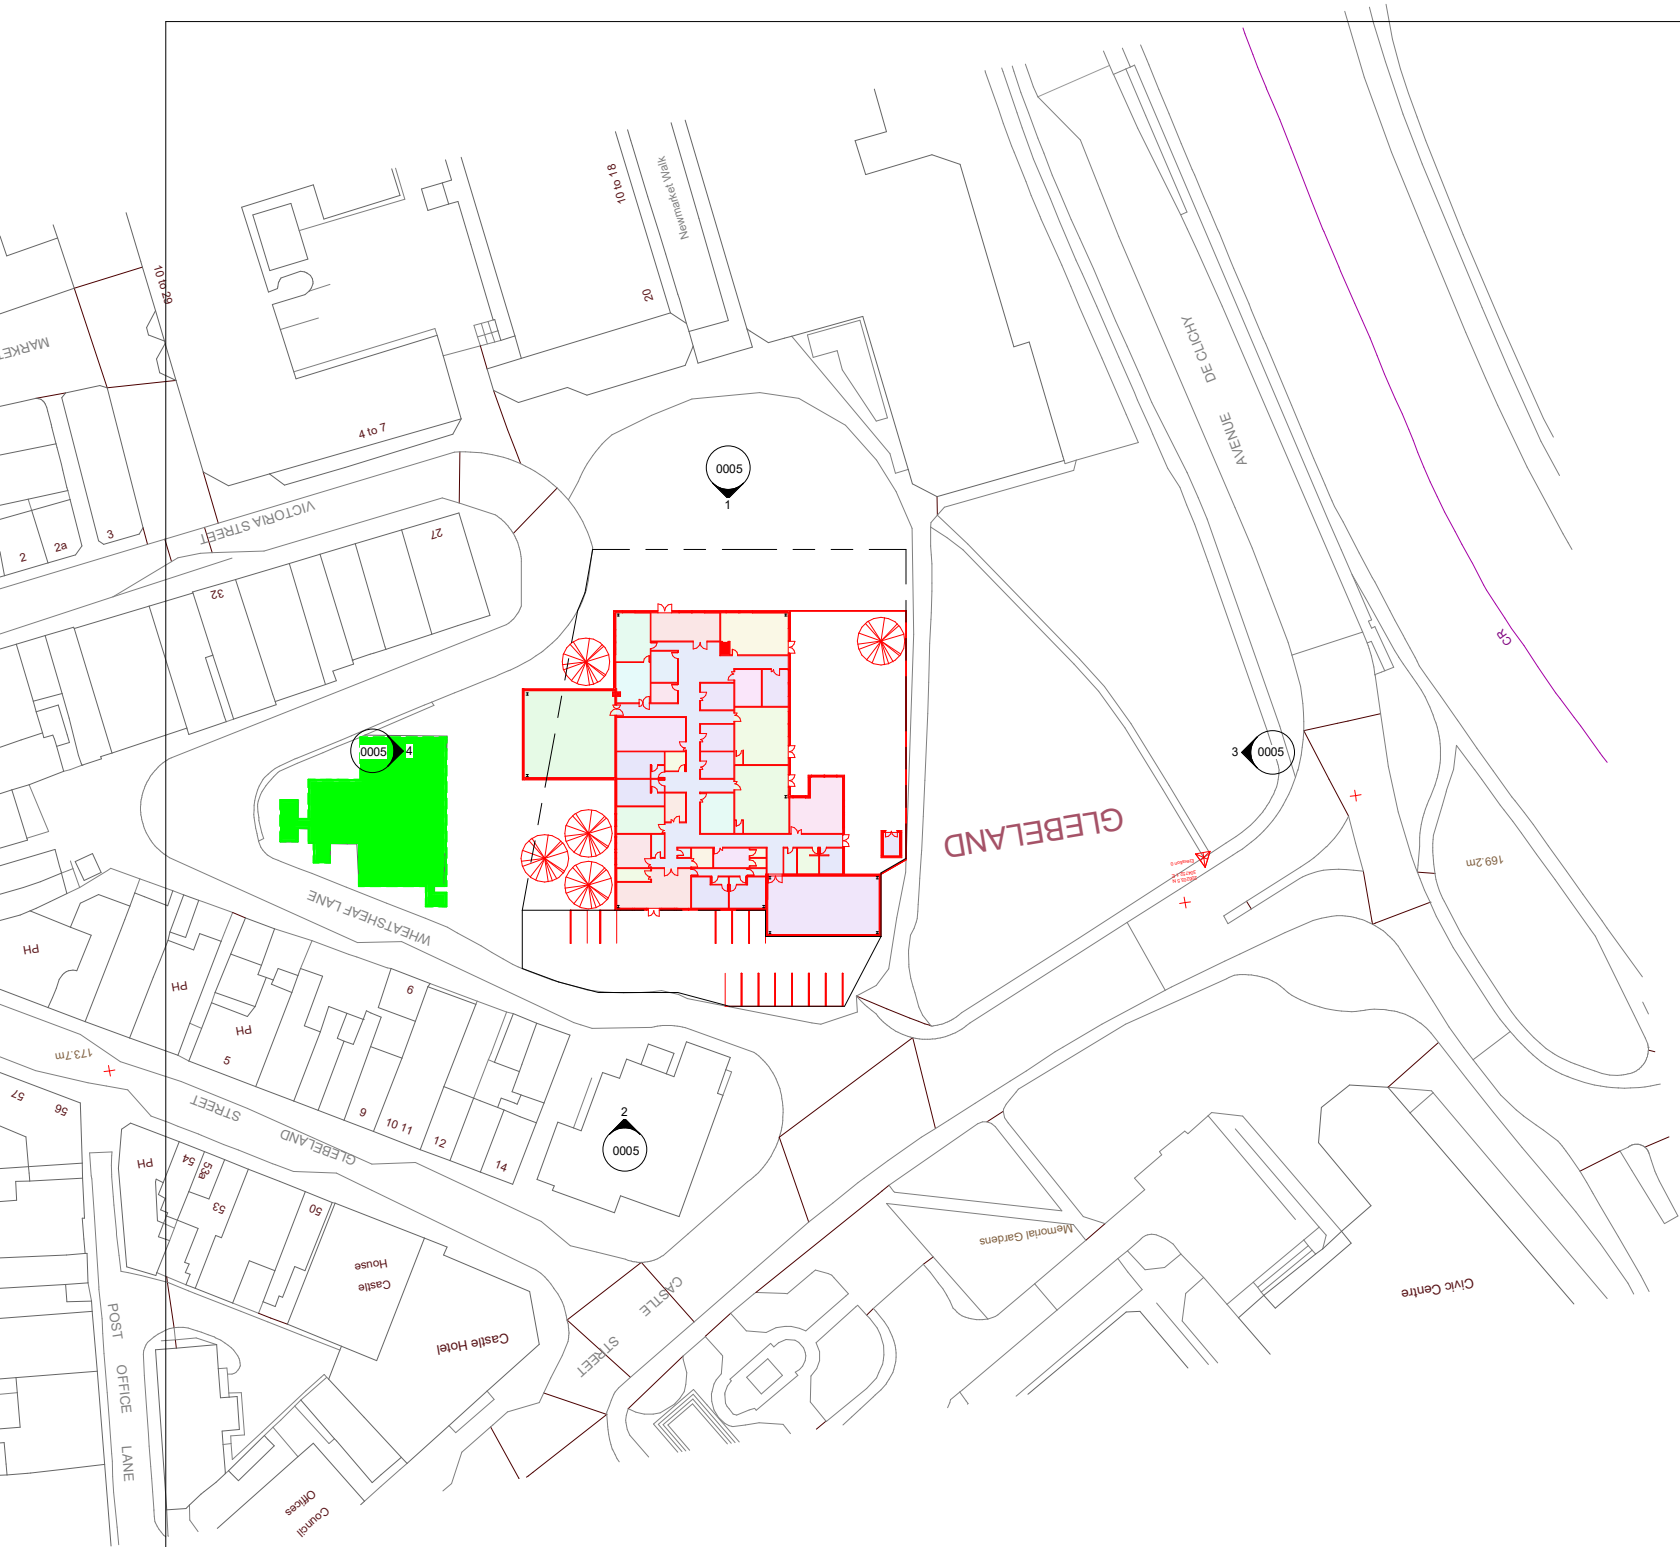

1 0 - GF Plan Works
1 : 500

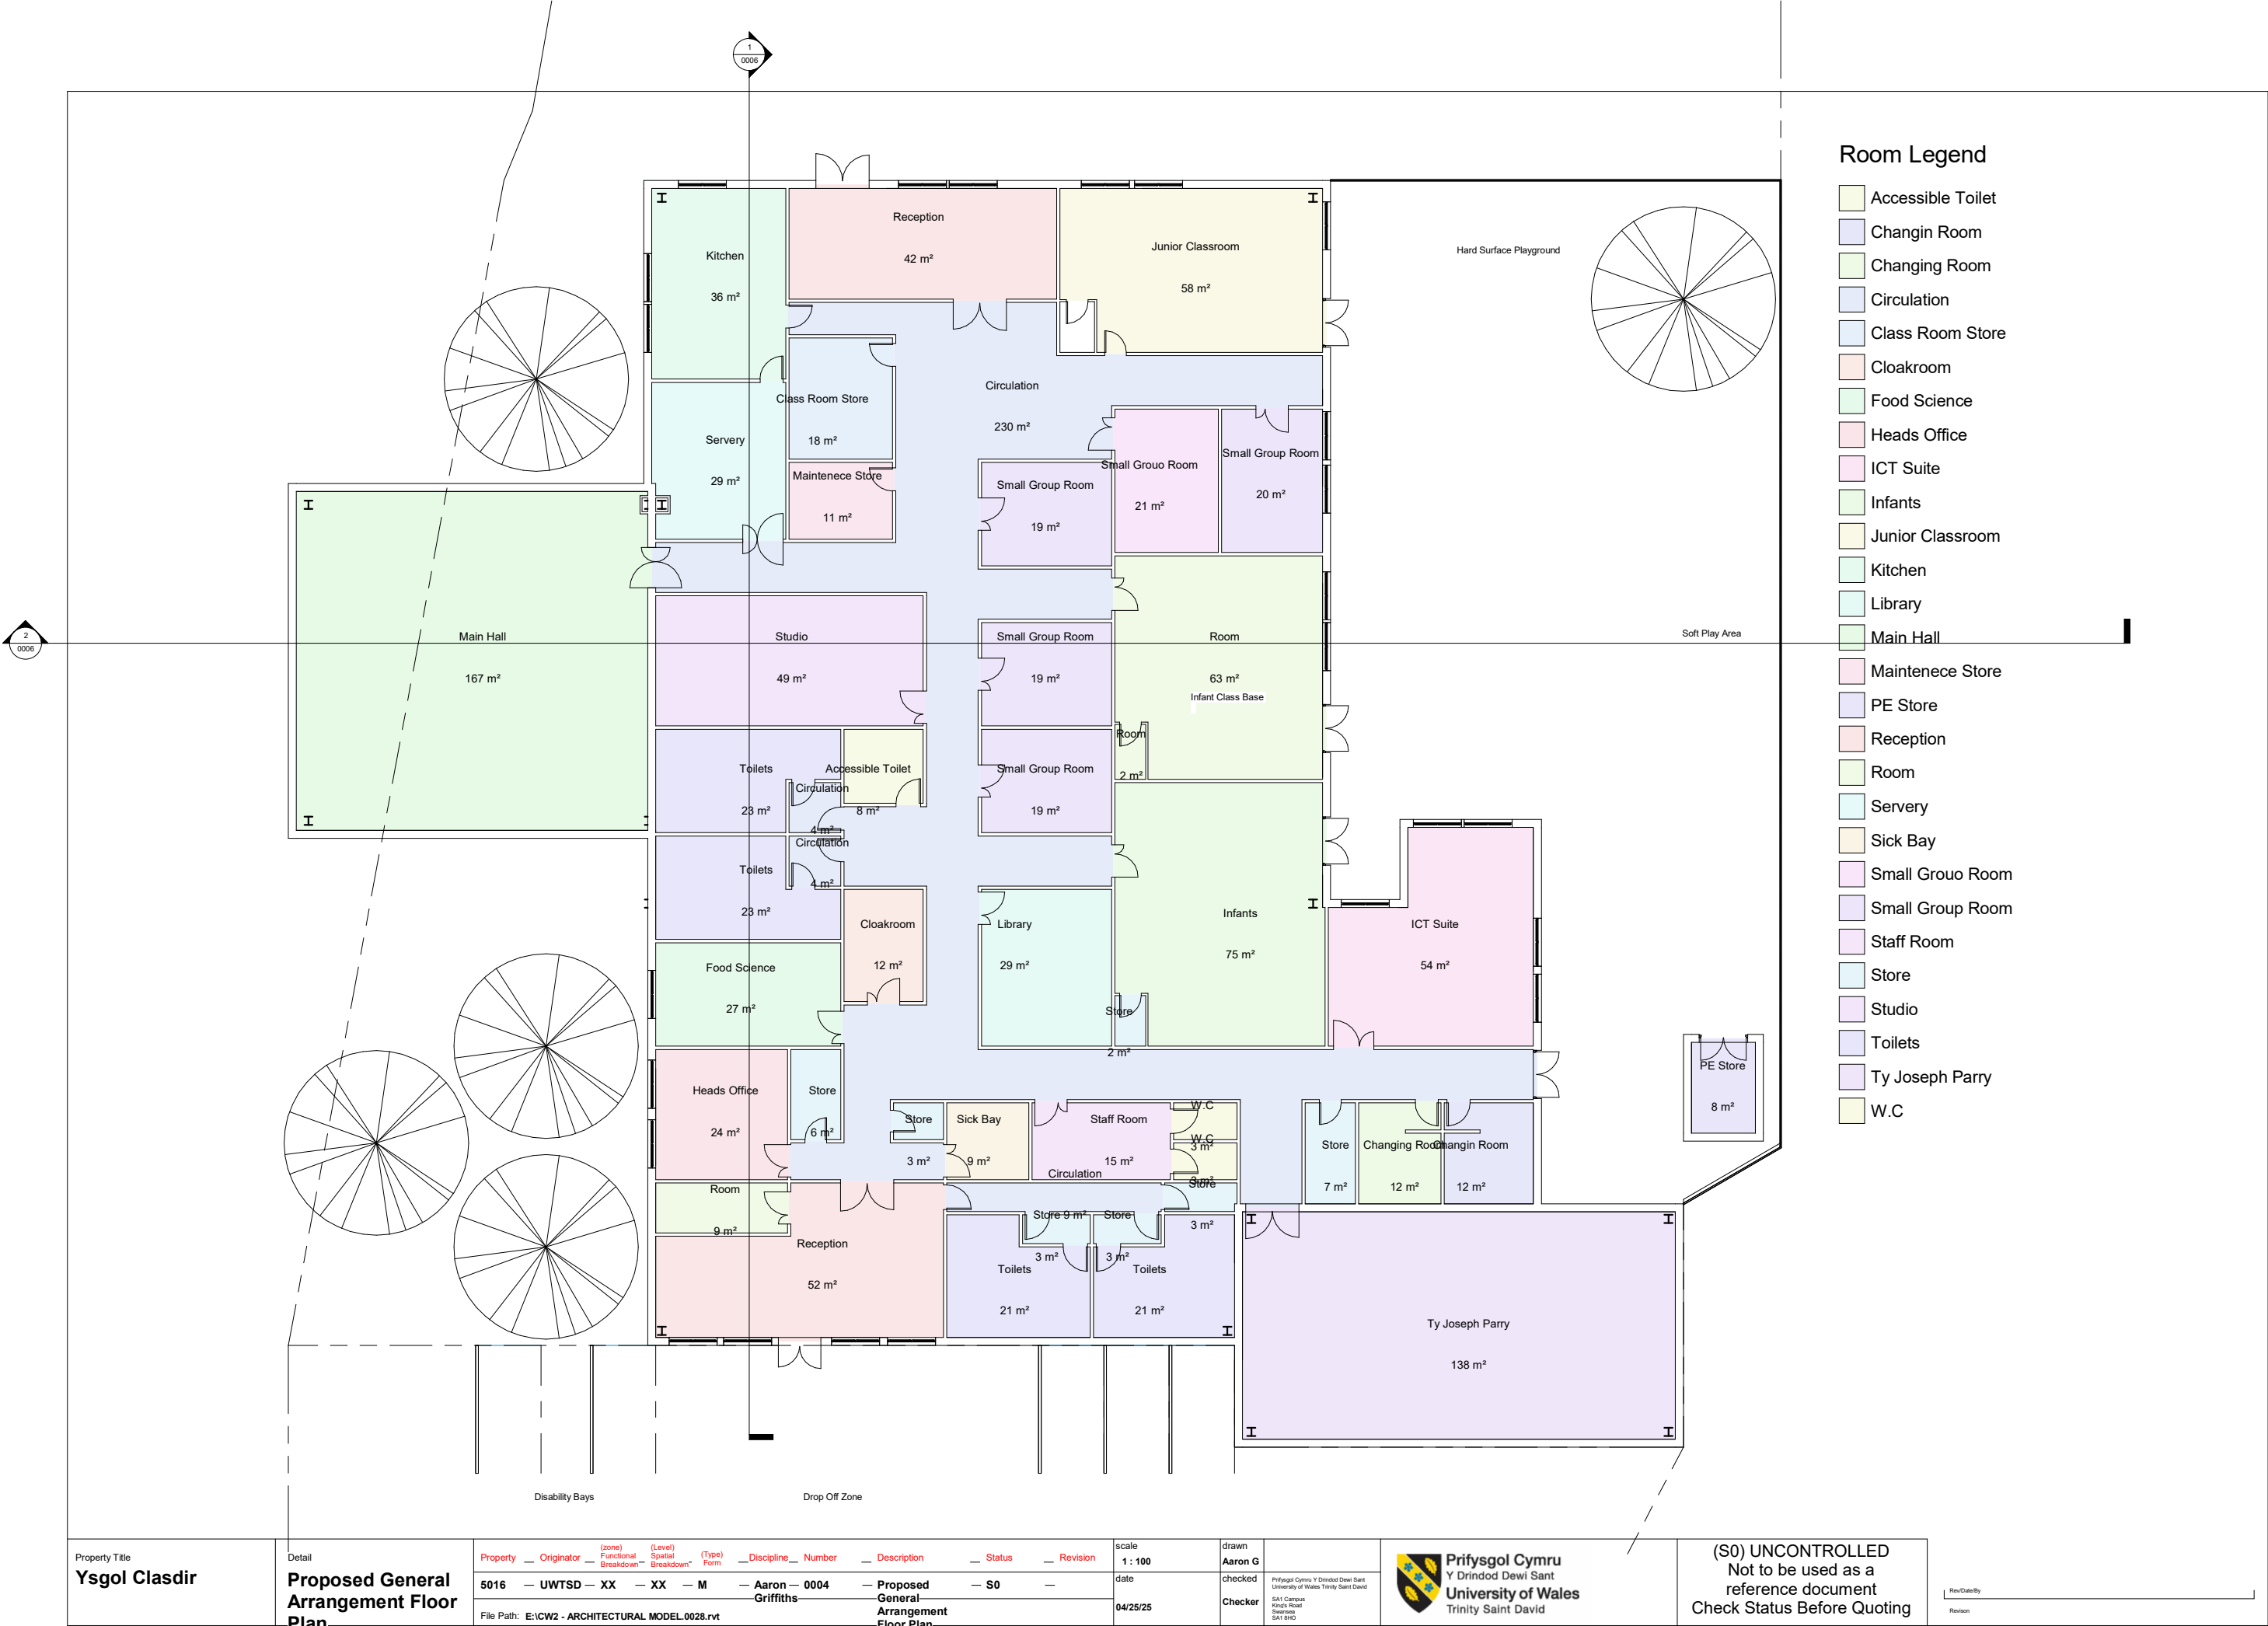

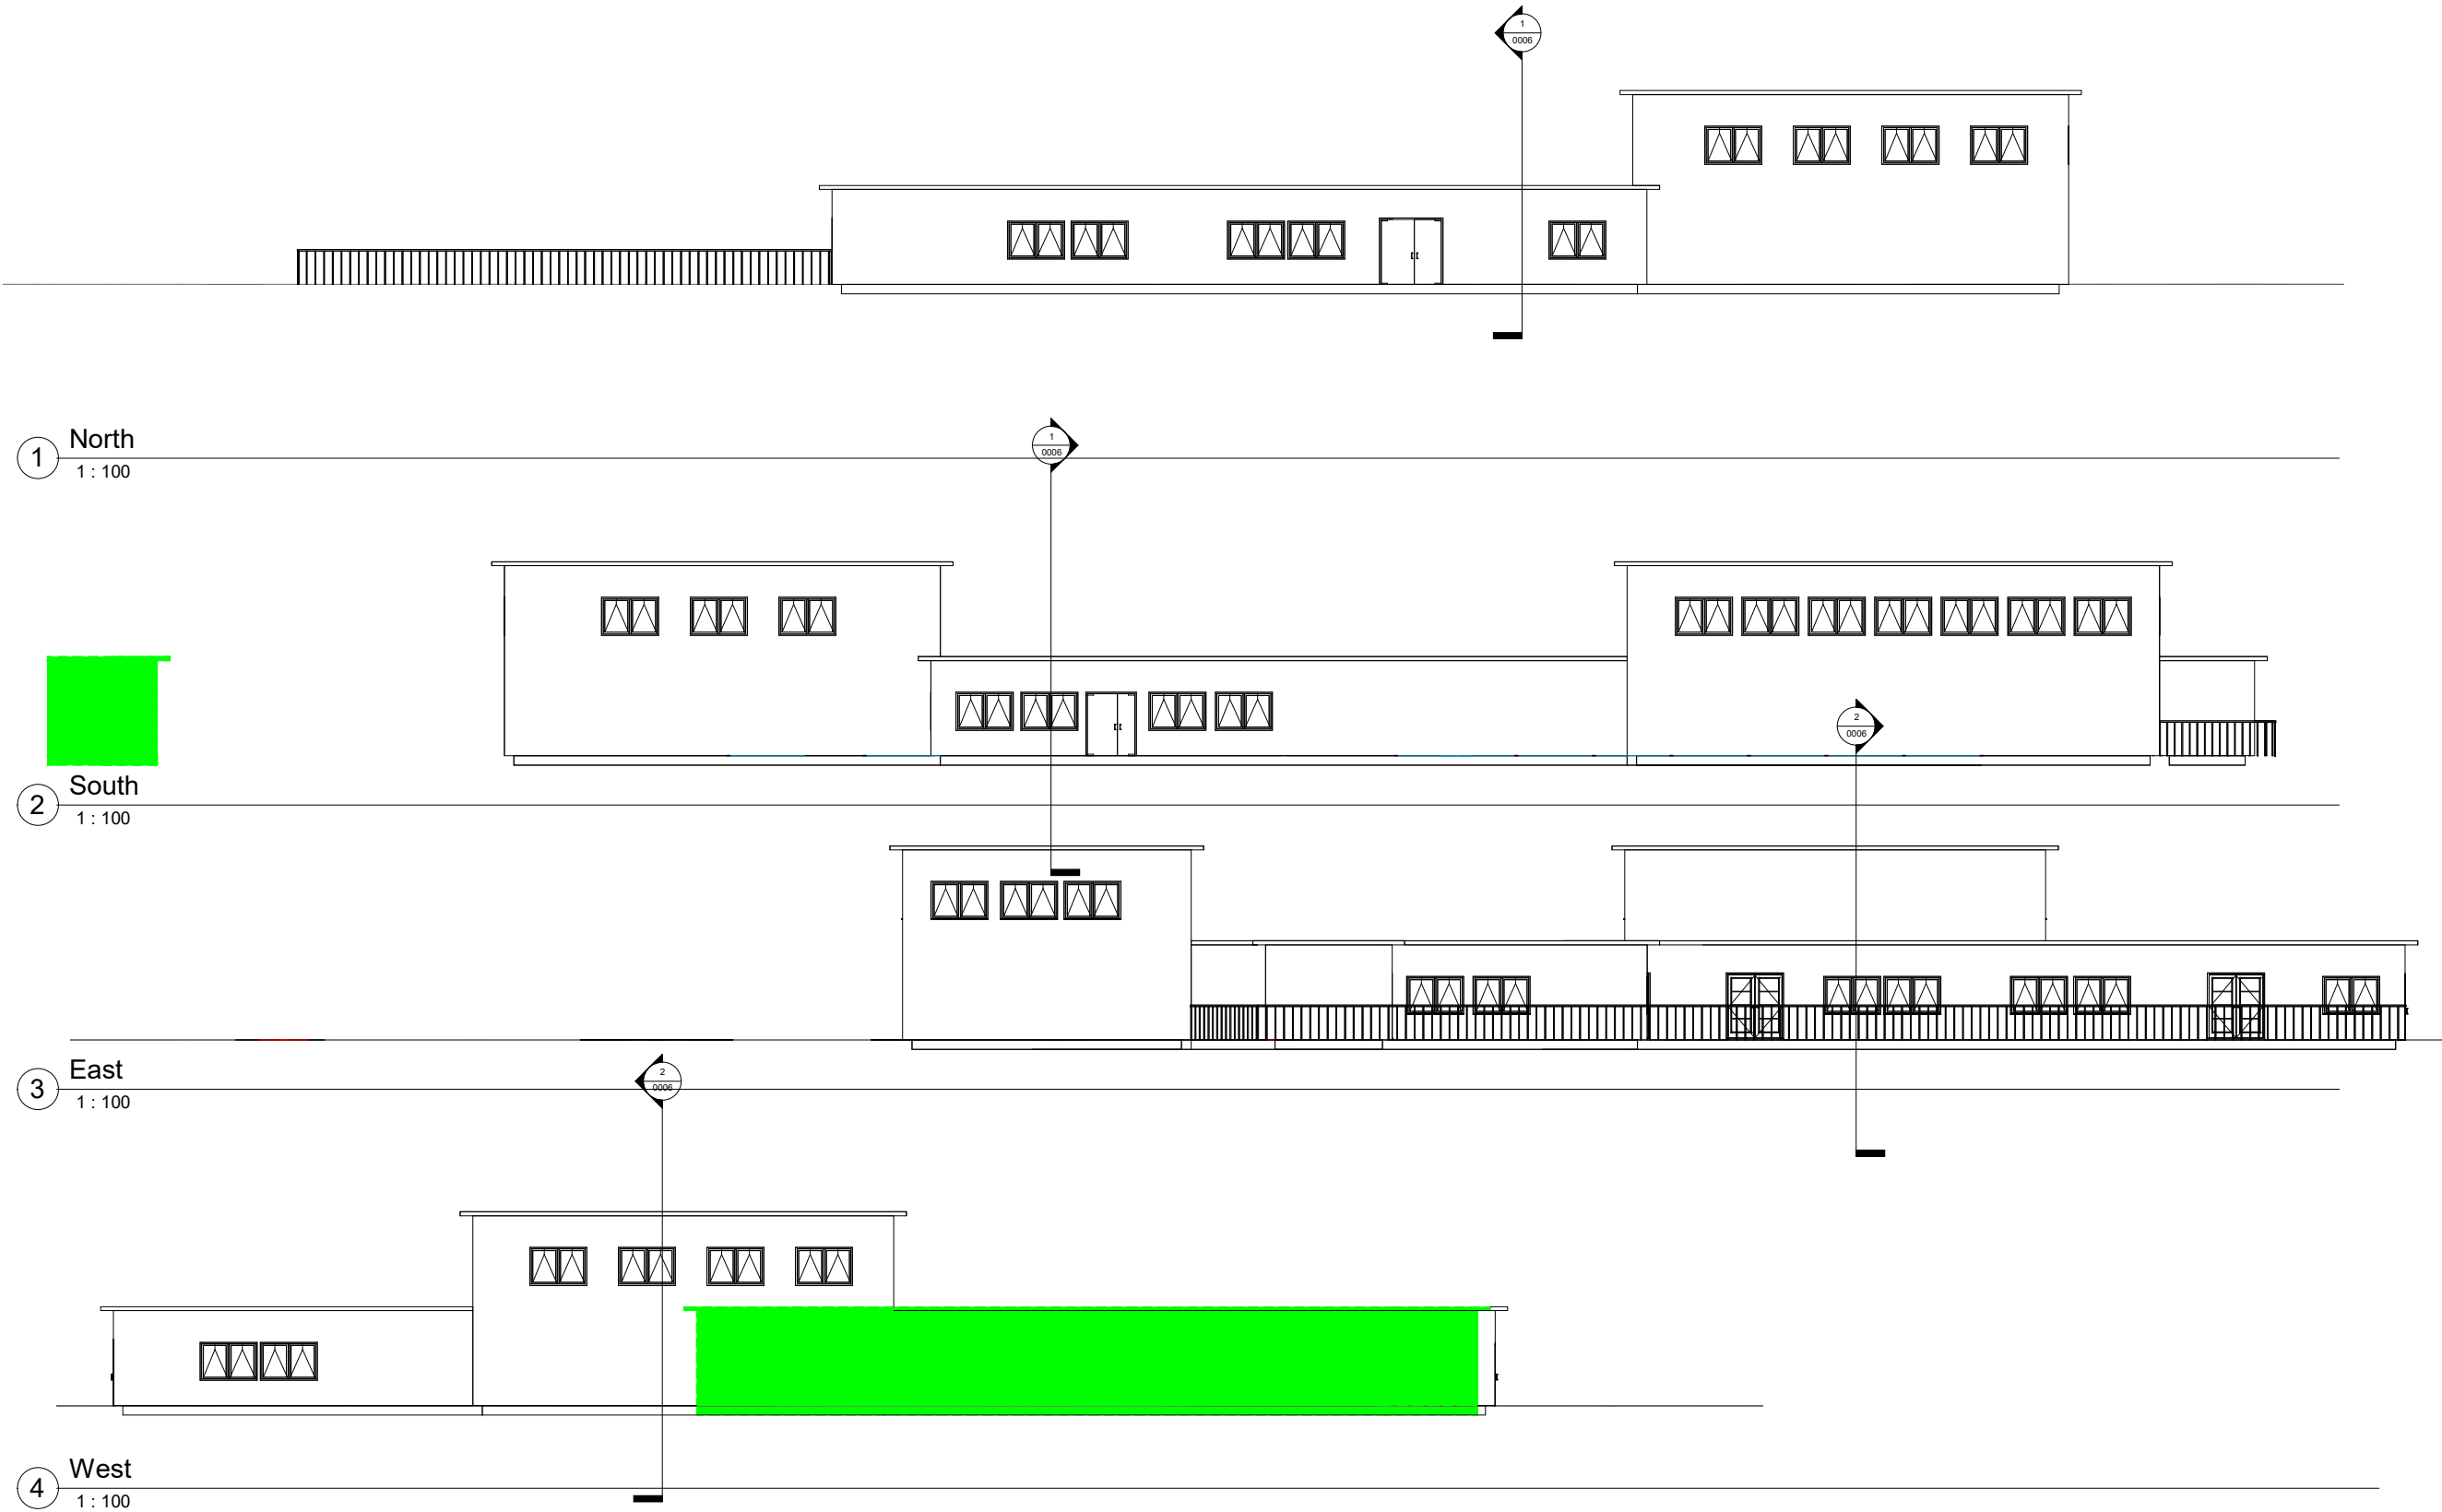

Property Title
Ysgol Clasdir

Detail
Principal Elevations

Property	Originator	(zone) Functional Breakdown	(Level) Spatial Breakdown	(Type) Form	Discipline	Number	Description	Status	Revision
5016	UWTSD	XX	XX	M	Designer	0005	Principal Elevations	S0	
File Path: E:\CW2 - ARCHITECTURAL MODEL\0028.rvt									

scale
1 : 100
date
04/25/25


drawn
Author
checked
Checker

Prifysgol Cymru Y Drindod Dewi Sant
University of Wales Trinity Saint David
SA1 Campus
Kings Road
Swansea
SA1 8RD




(S0) UNCONTROLLED
Not to be used as a
reference document
Check Status Before Quoting

Rev/Date/By
Revision

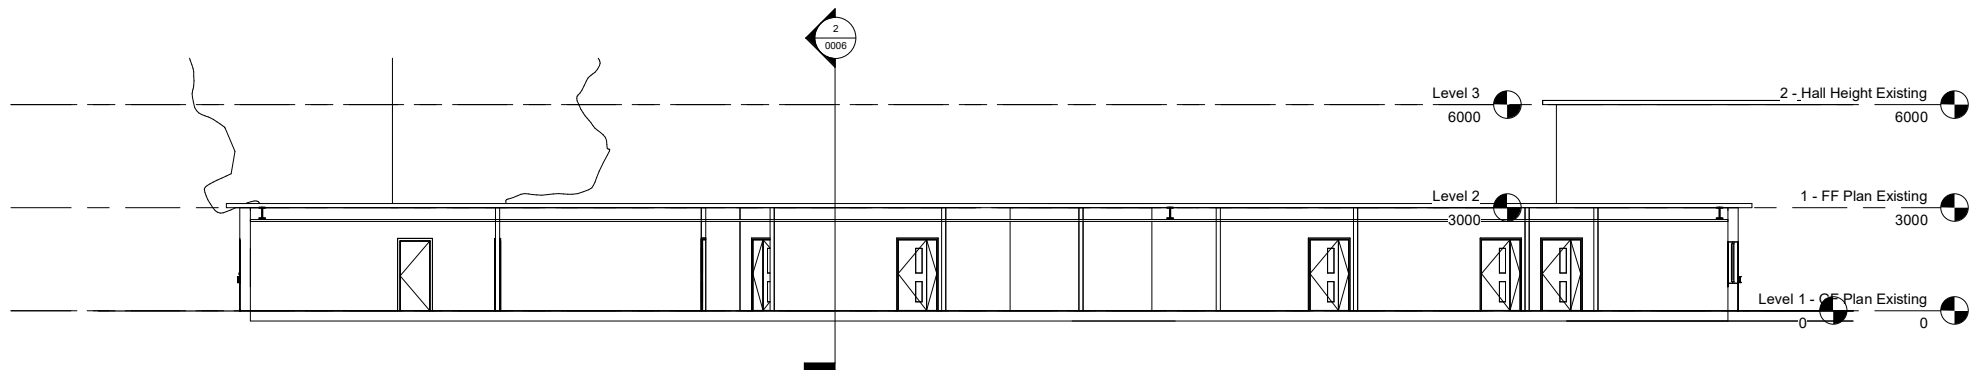


1 Long
1 : 100

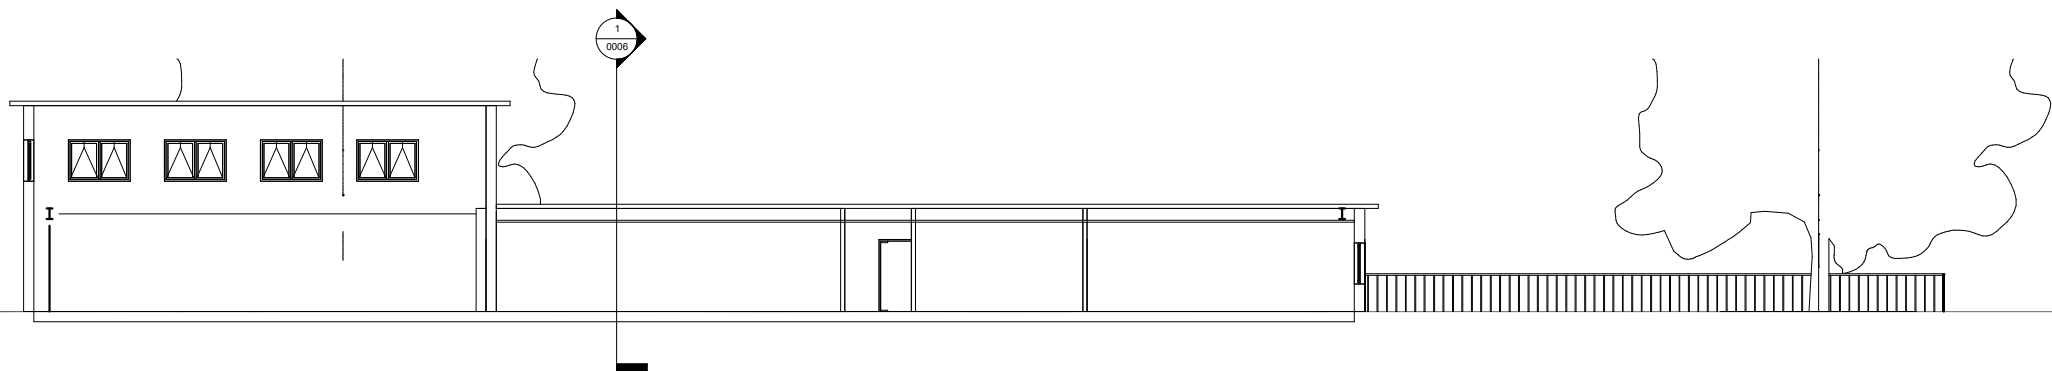


2 Short
1 : 100

Property Title Ysgol Clasdir	Detail Proposed Long & Short Sections	Property Originator (zone) Functional Breakdown (Level) Spatial Breakdown (Type) Form Discipline Number Description Status Revision								scale 1 : 100	drawn Author	Prifysgol Cymru Y Drindod Dewi Sant University of Wales Trinity Saint David	(S0) UNCONTROLLED Not to be used as a reference document Check Status Before Quoting	Rev/Date/By	
		5016 — UWTSD — XX — XX — M — Designer0006 — Proposed Long & Short Sections — S0 —								date 04/29/25	checked Prifysgol Cymru Y Drindod Dewi Sant University of Wales Trinity Saint David			Checker SA1 Campus Kings Road Swansea SA1 8RD	Revision
		File Path: E:\CW2 - ARCHITECTURAL MODEL\0028.rvt													

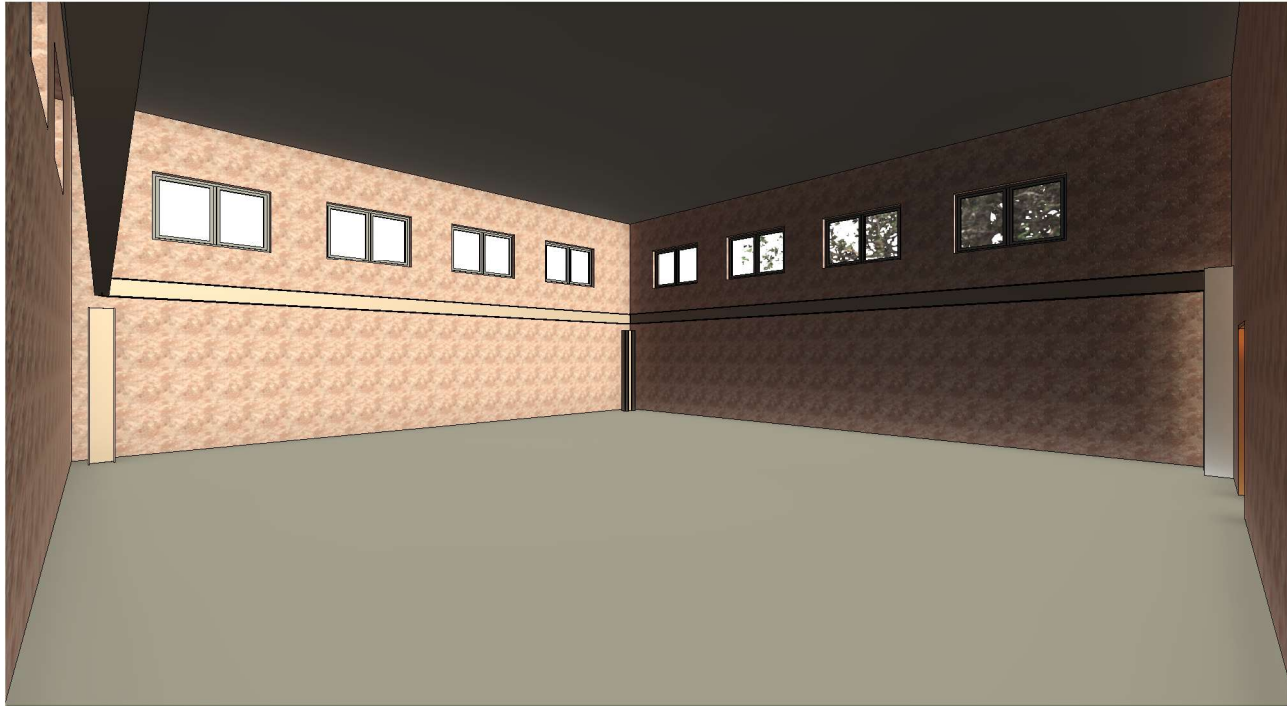

1 3D View 1

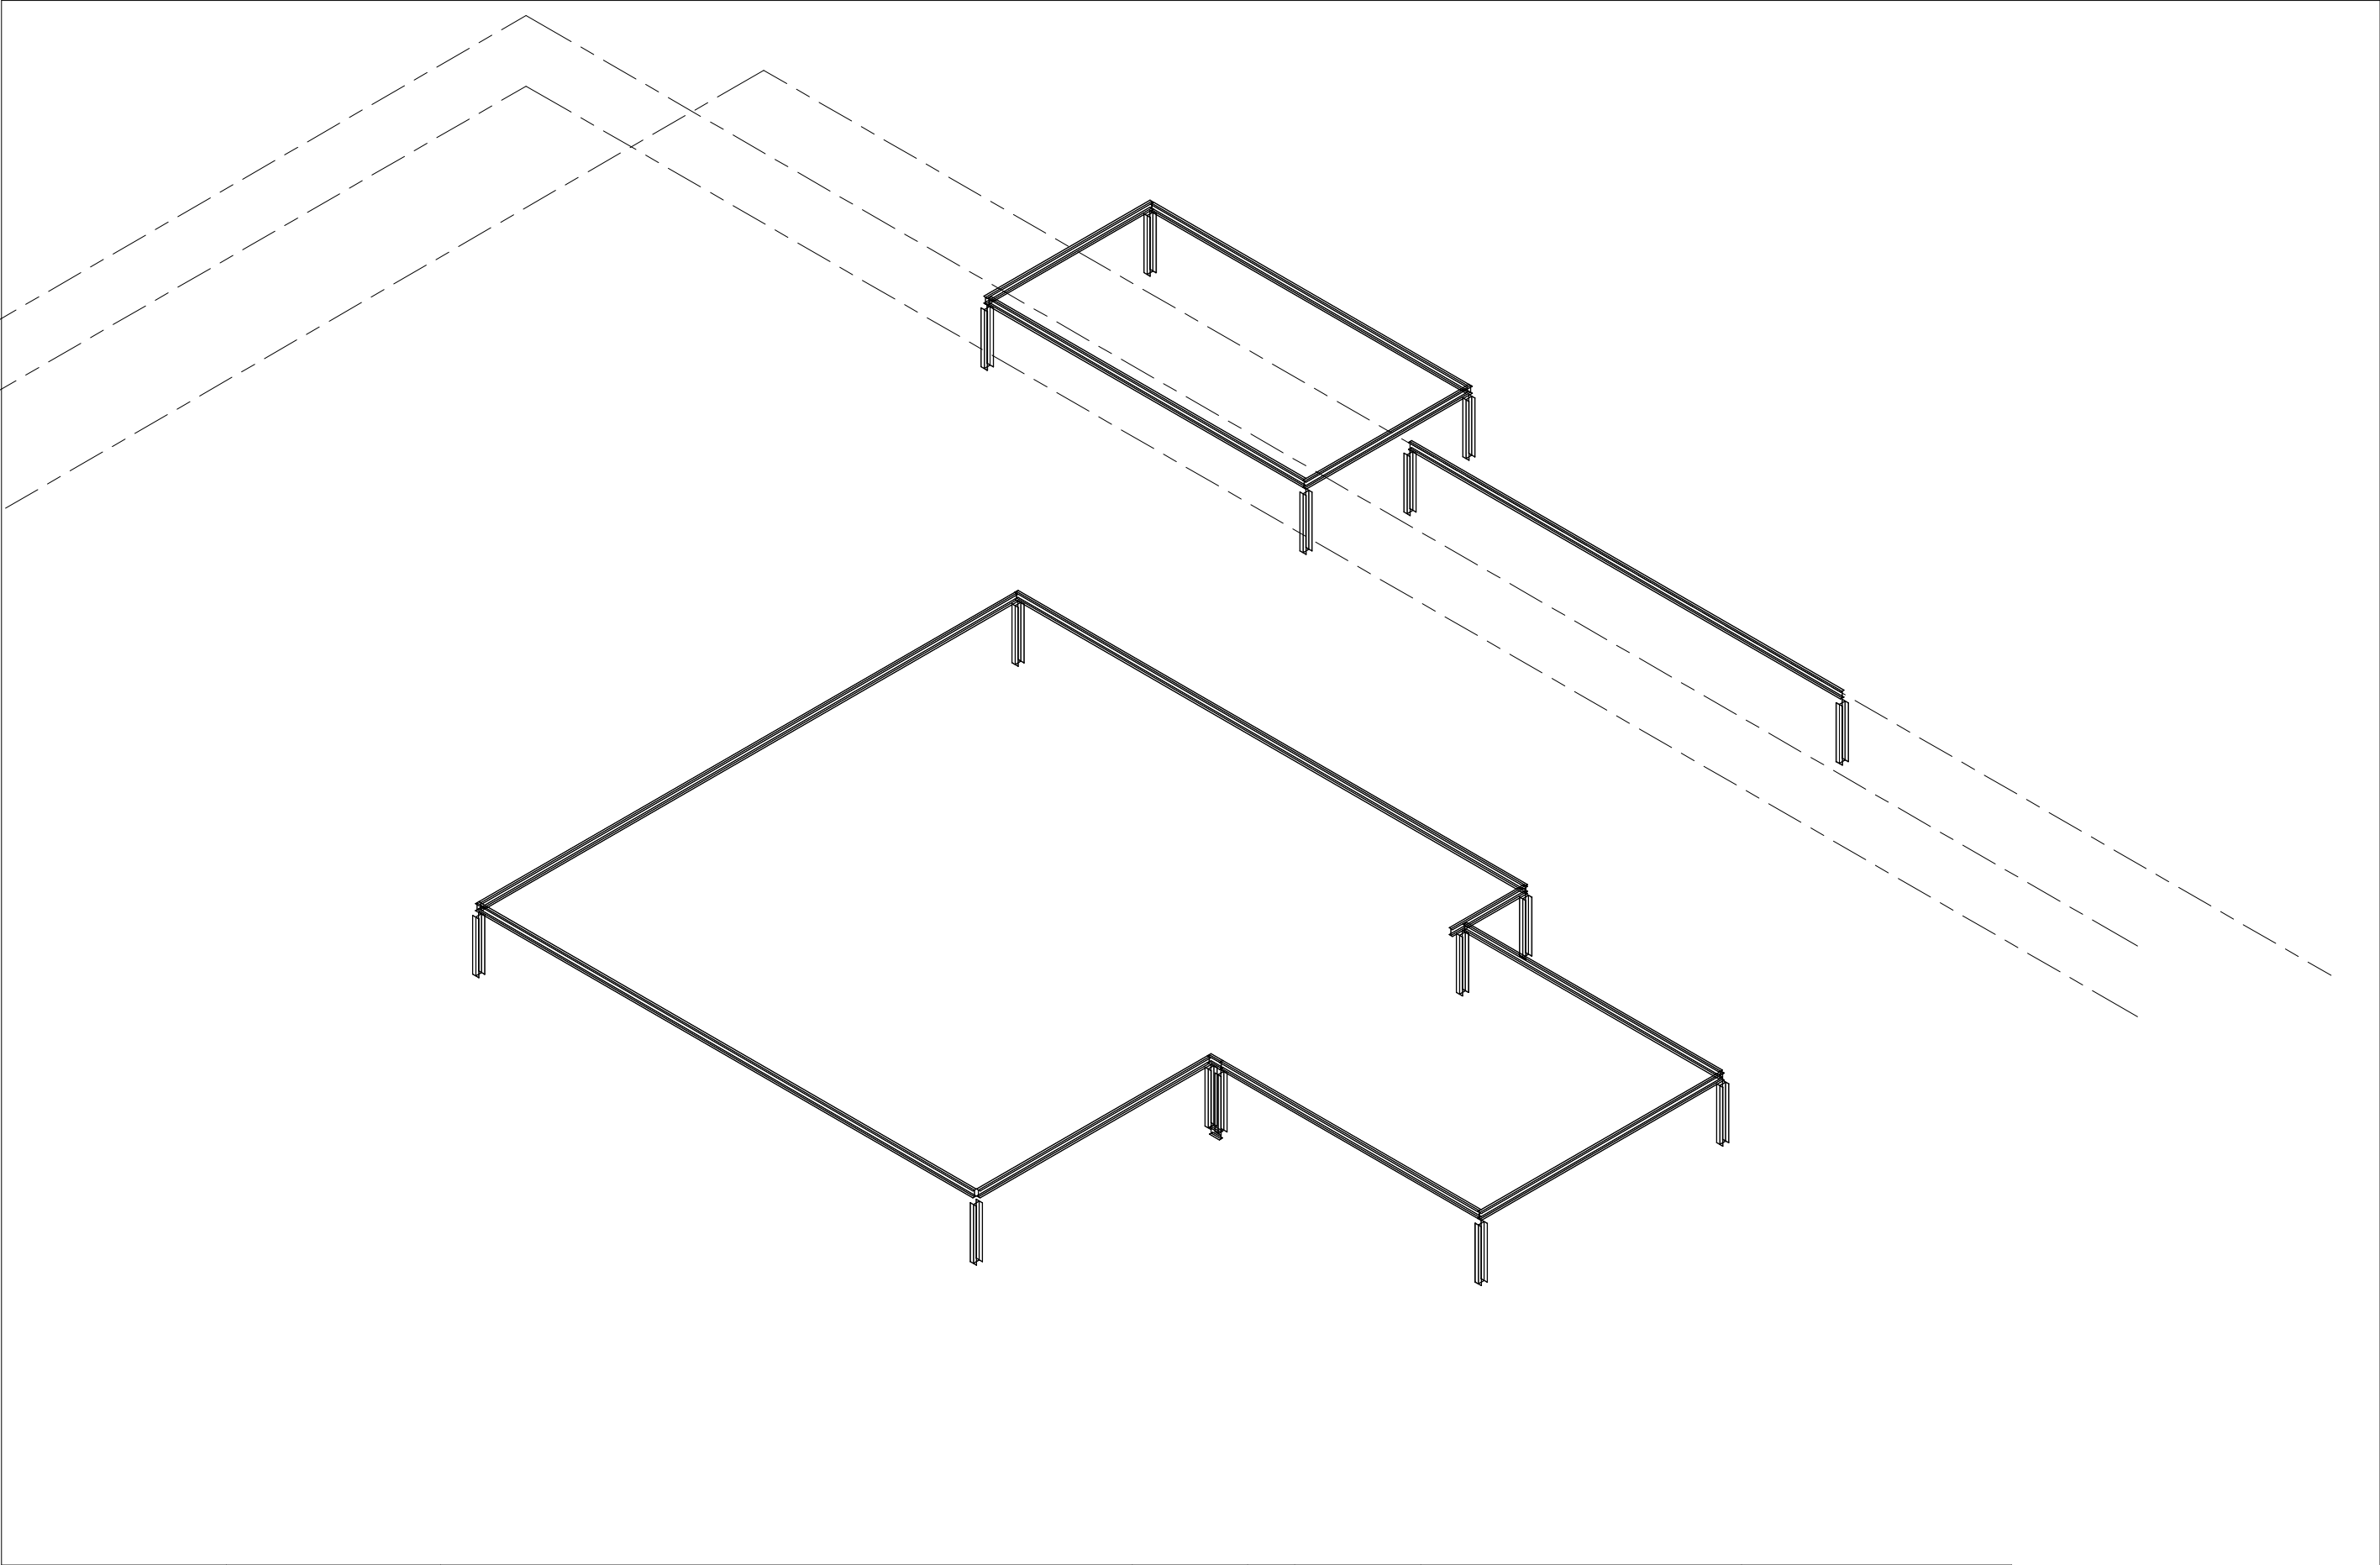

Property Title Ysgol Cladir	Detail Beams & Collums 3D	Property — Originator — (zone) Functional Breakdown — (Level) Spatial Breakdown — (Type) Form — Discipline — Number — Description — Status — Revision										scale	drawn GT	Prifysgol Cymru Y Drindod Dewi Sant University of Wales  Trinity Saint David	(S0) UNCONTROLLED Not to be used as a reference document Check Status Before Quoting	Rev/Date/By Revision
		5010 — — XX — — Designer S.1 — Beams & Collums 3D — Project Status										date	checked			
		File Path: E:\CW2 - STRUCTUAL MODEL.rvt										29/4/25	Checker			