

Project Name: Ysgol Glangwili

UPRN Code: 5010

Originator Code: UWTSD


Discipline : A

Drawn By: MJ

Checked By: MJ

Date: May 2023


Project Status: S1

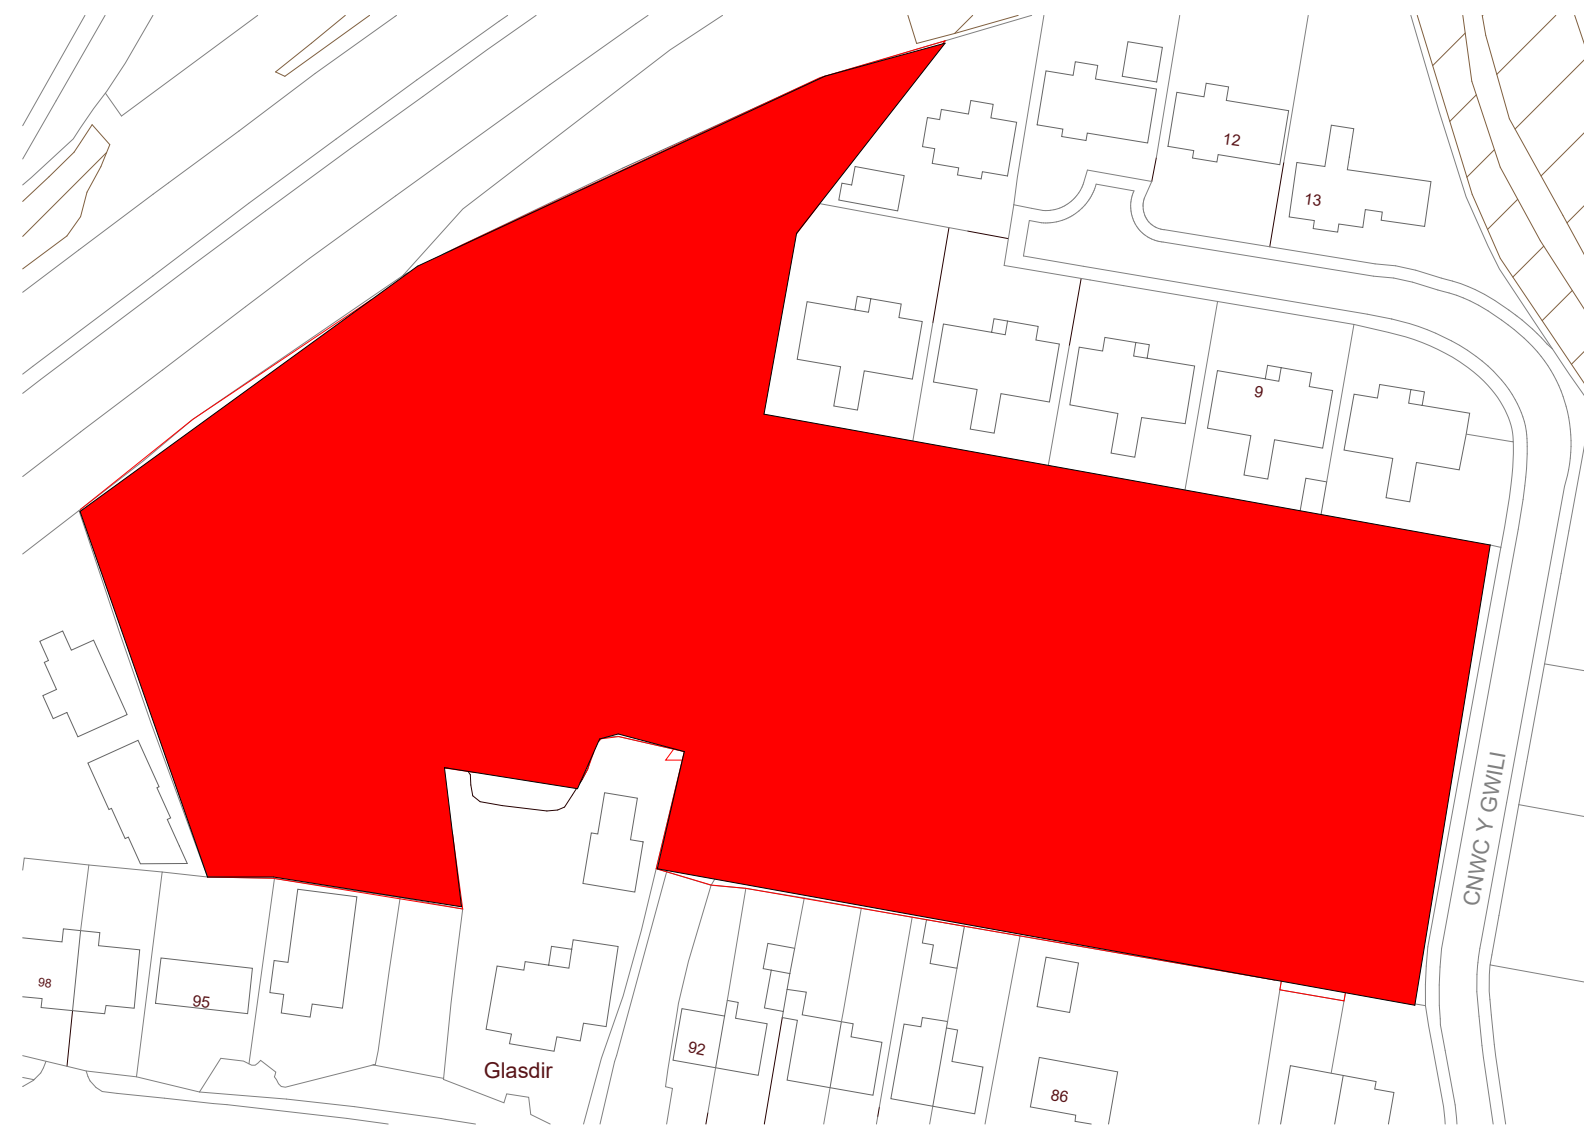


1 Site Location Plan (Area) @ 500
1 : 1000

KEY NOTE

SITE BOUNDARY / AREA

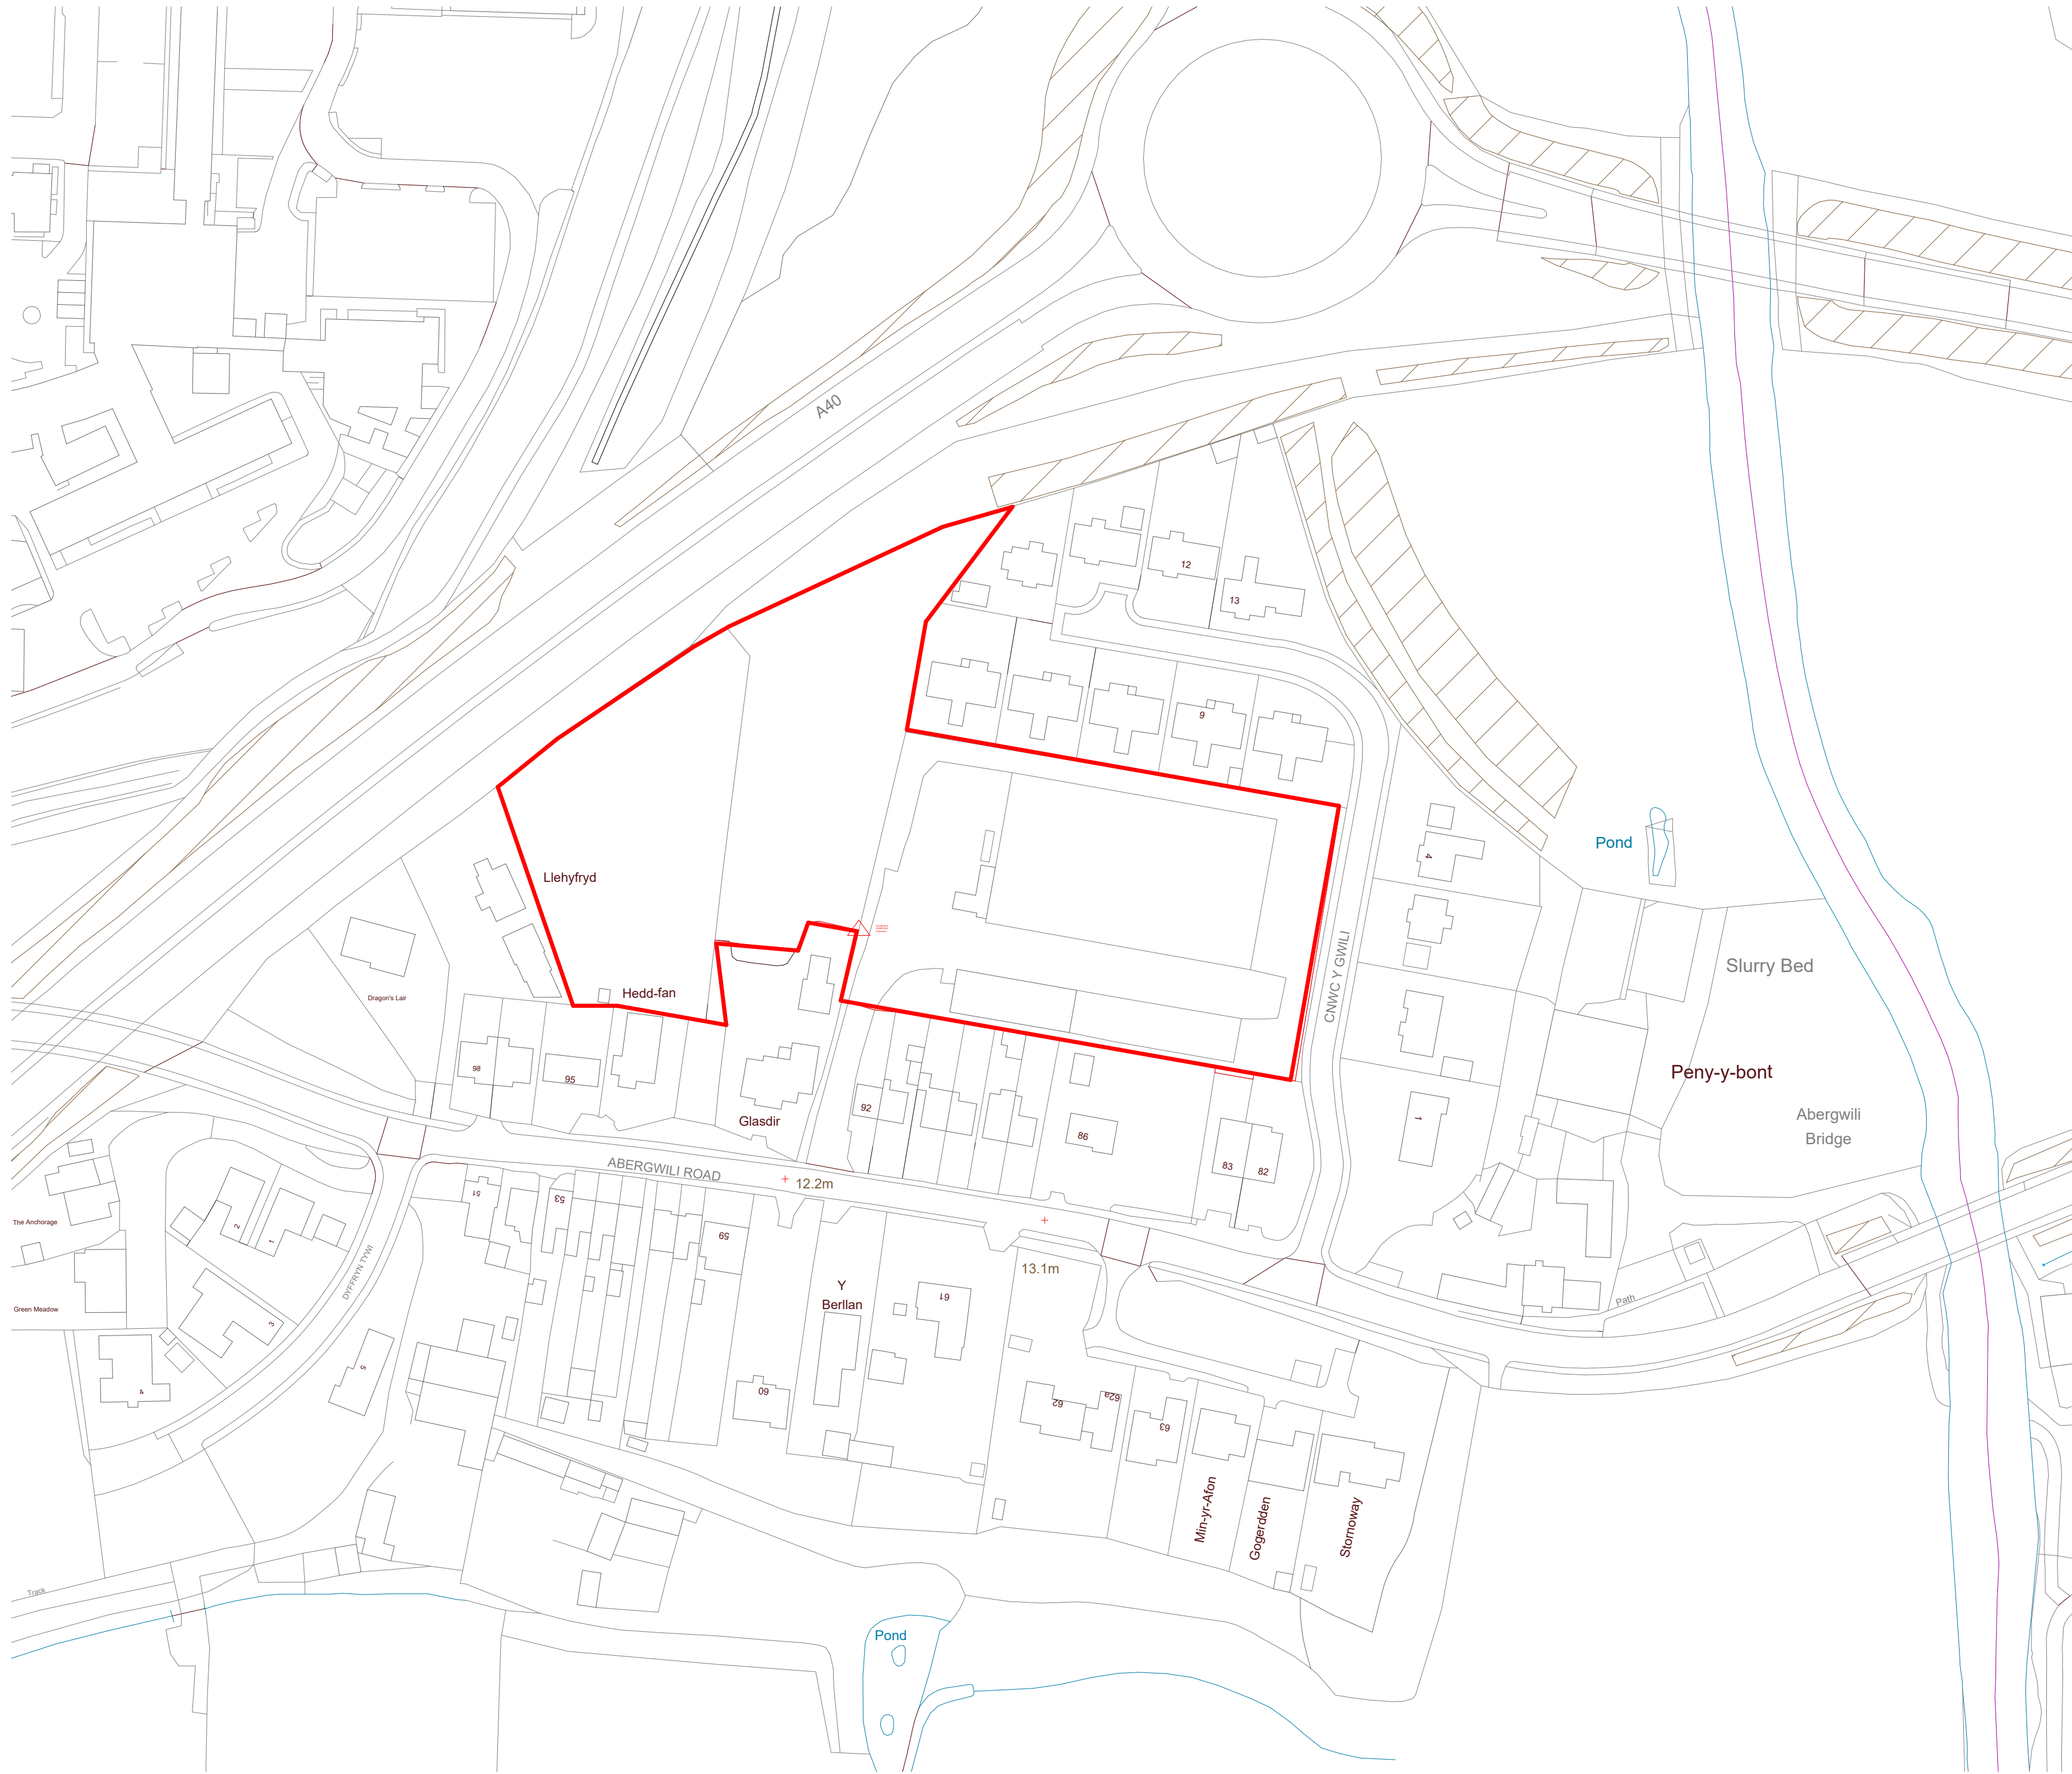


2 Site Location Plan @ 1000
1 : 1000

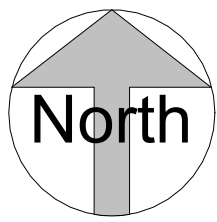


By Room Name Legend

- Existing Admin
- Existing Office
- Office Store 1
- Office Store 2

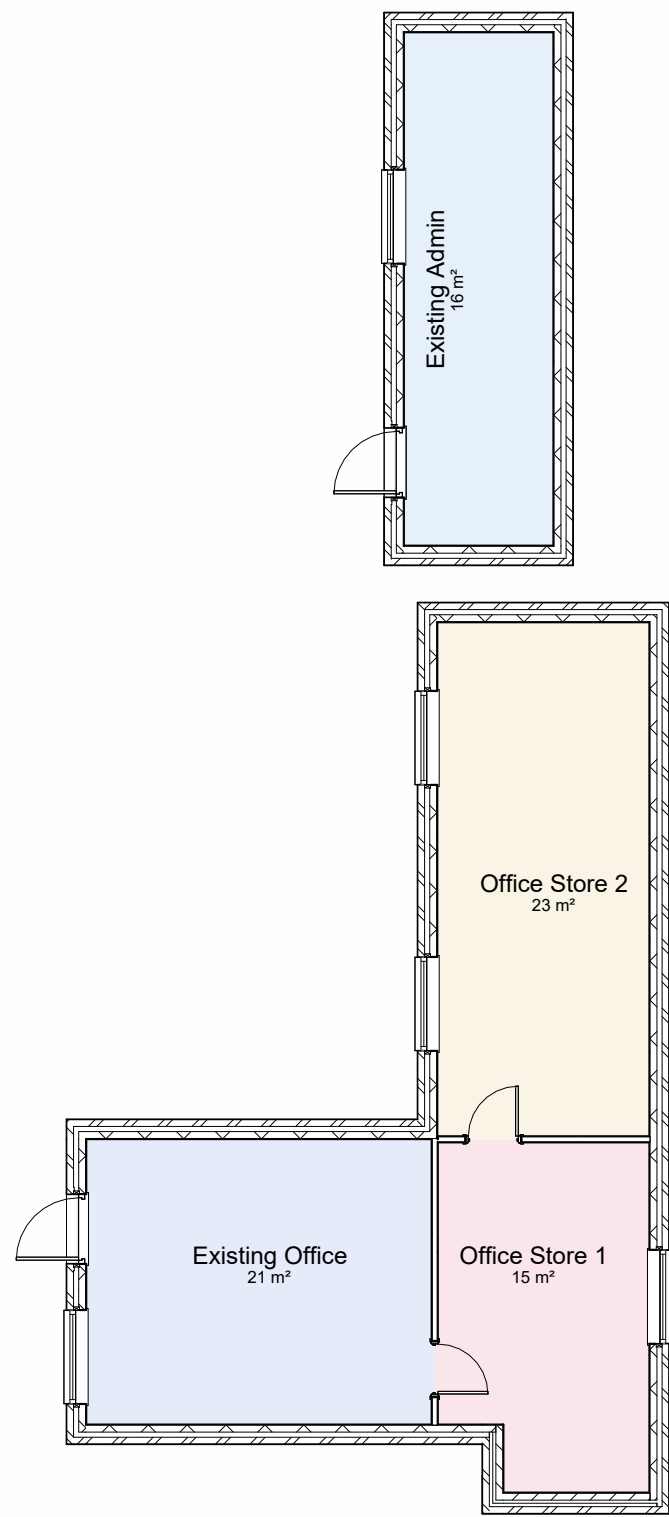



By Room Name Legend

- Existing Warehouse
- Warehouse Store 1
- Warehouse Store 2

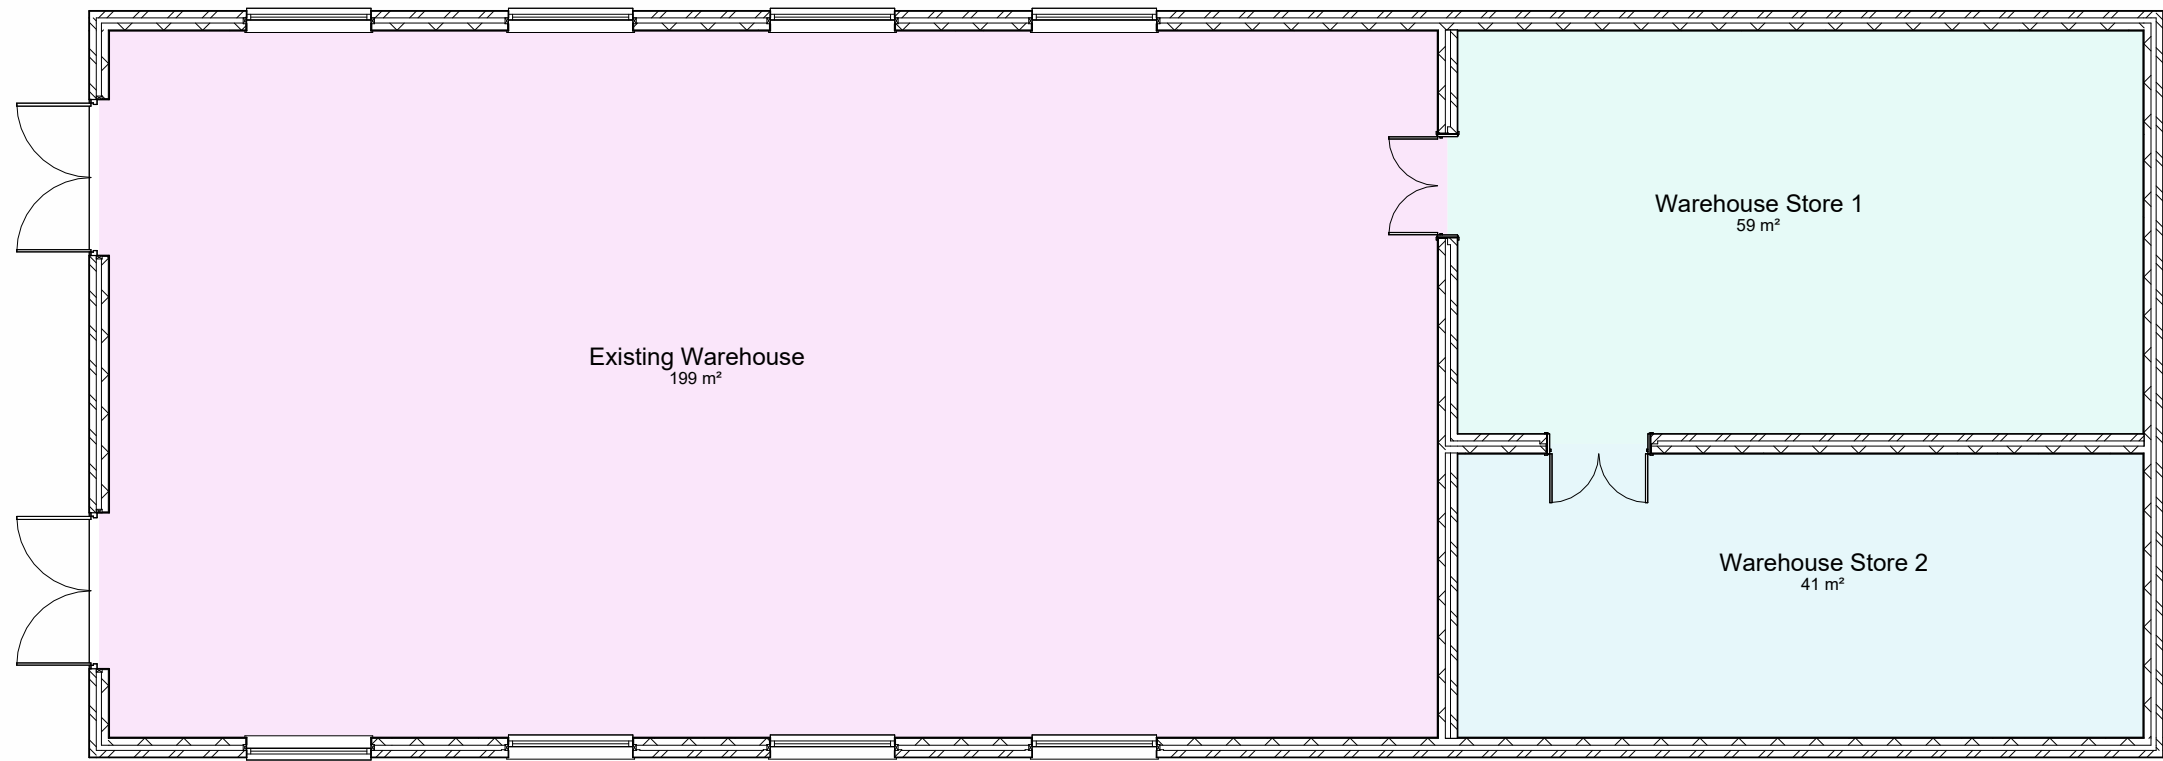


1 0 - Existing Ground Floor Plan (GF) (Office & Admin)
1 : 100

2 0 - Existing Ground Floor Plan (GF) (Warehouse)
1 : 100

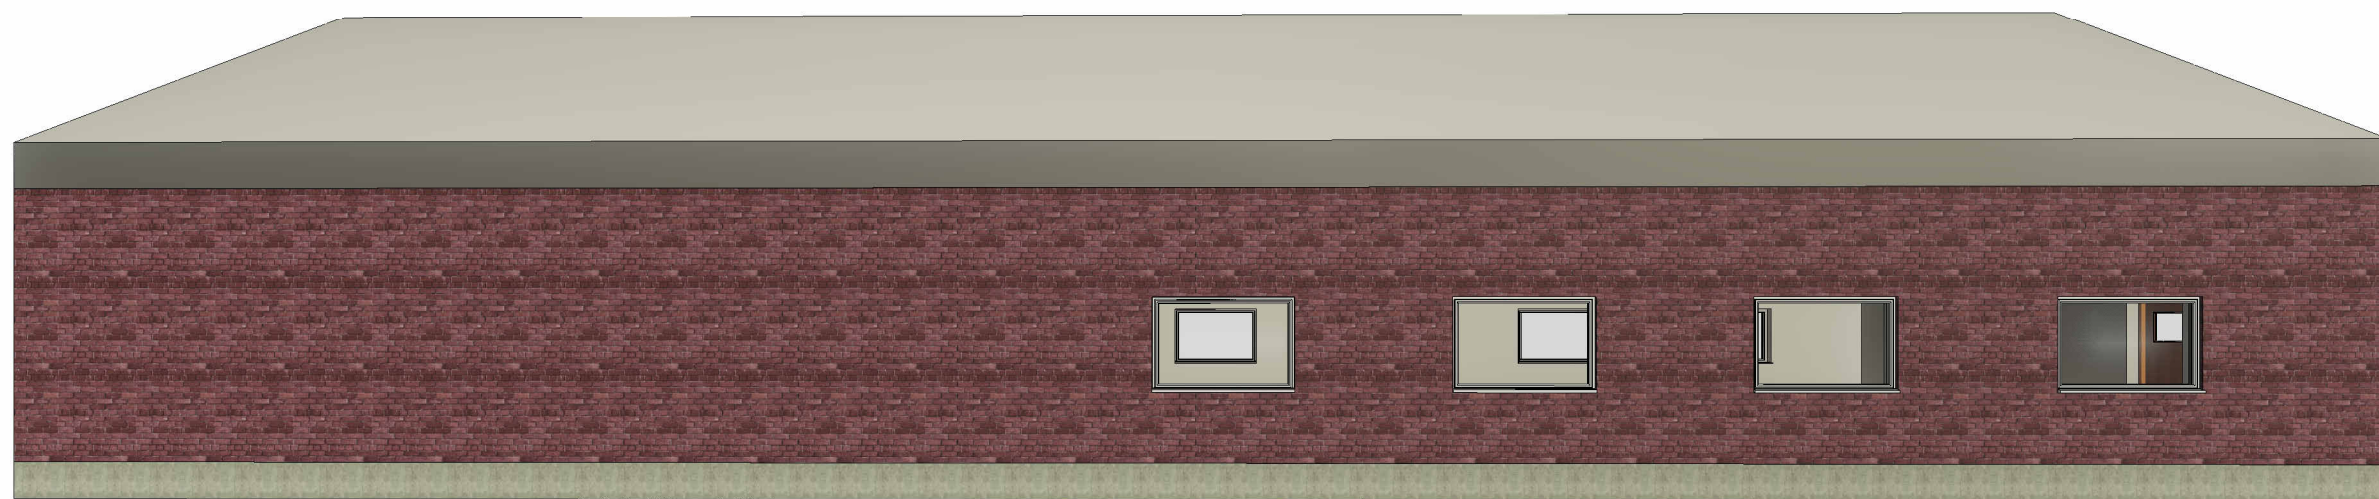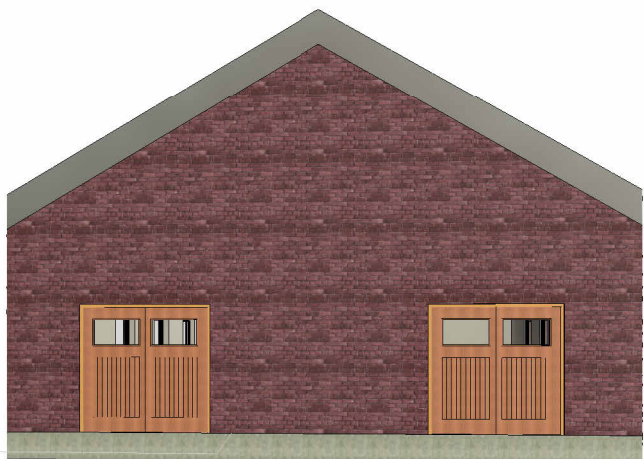

3 Existing Buildings (Camera View)

4 Existing Warehouse (Camera View)

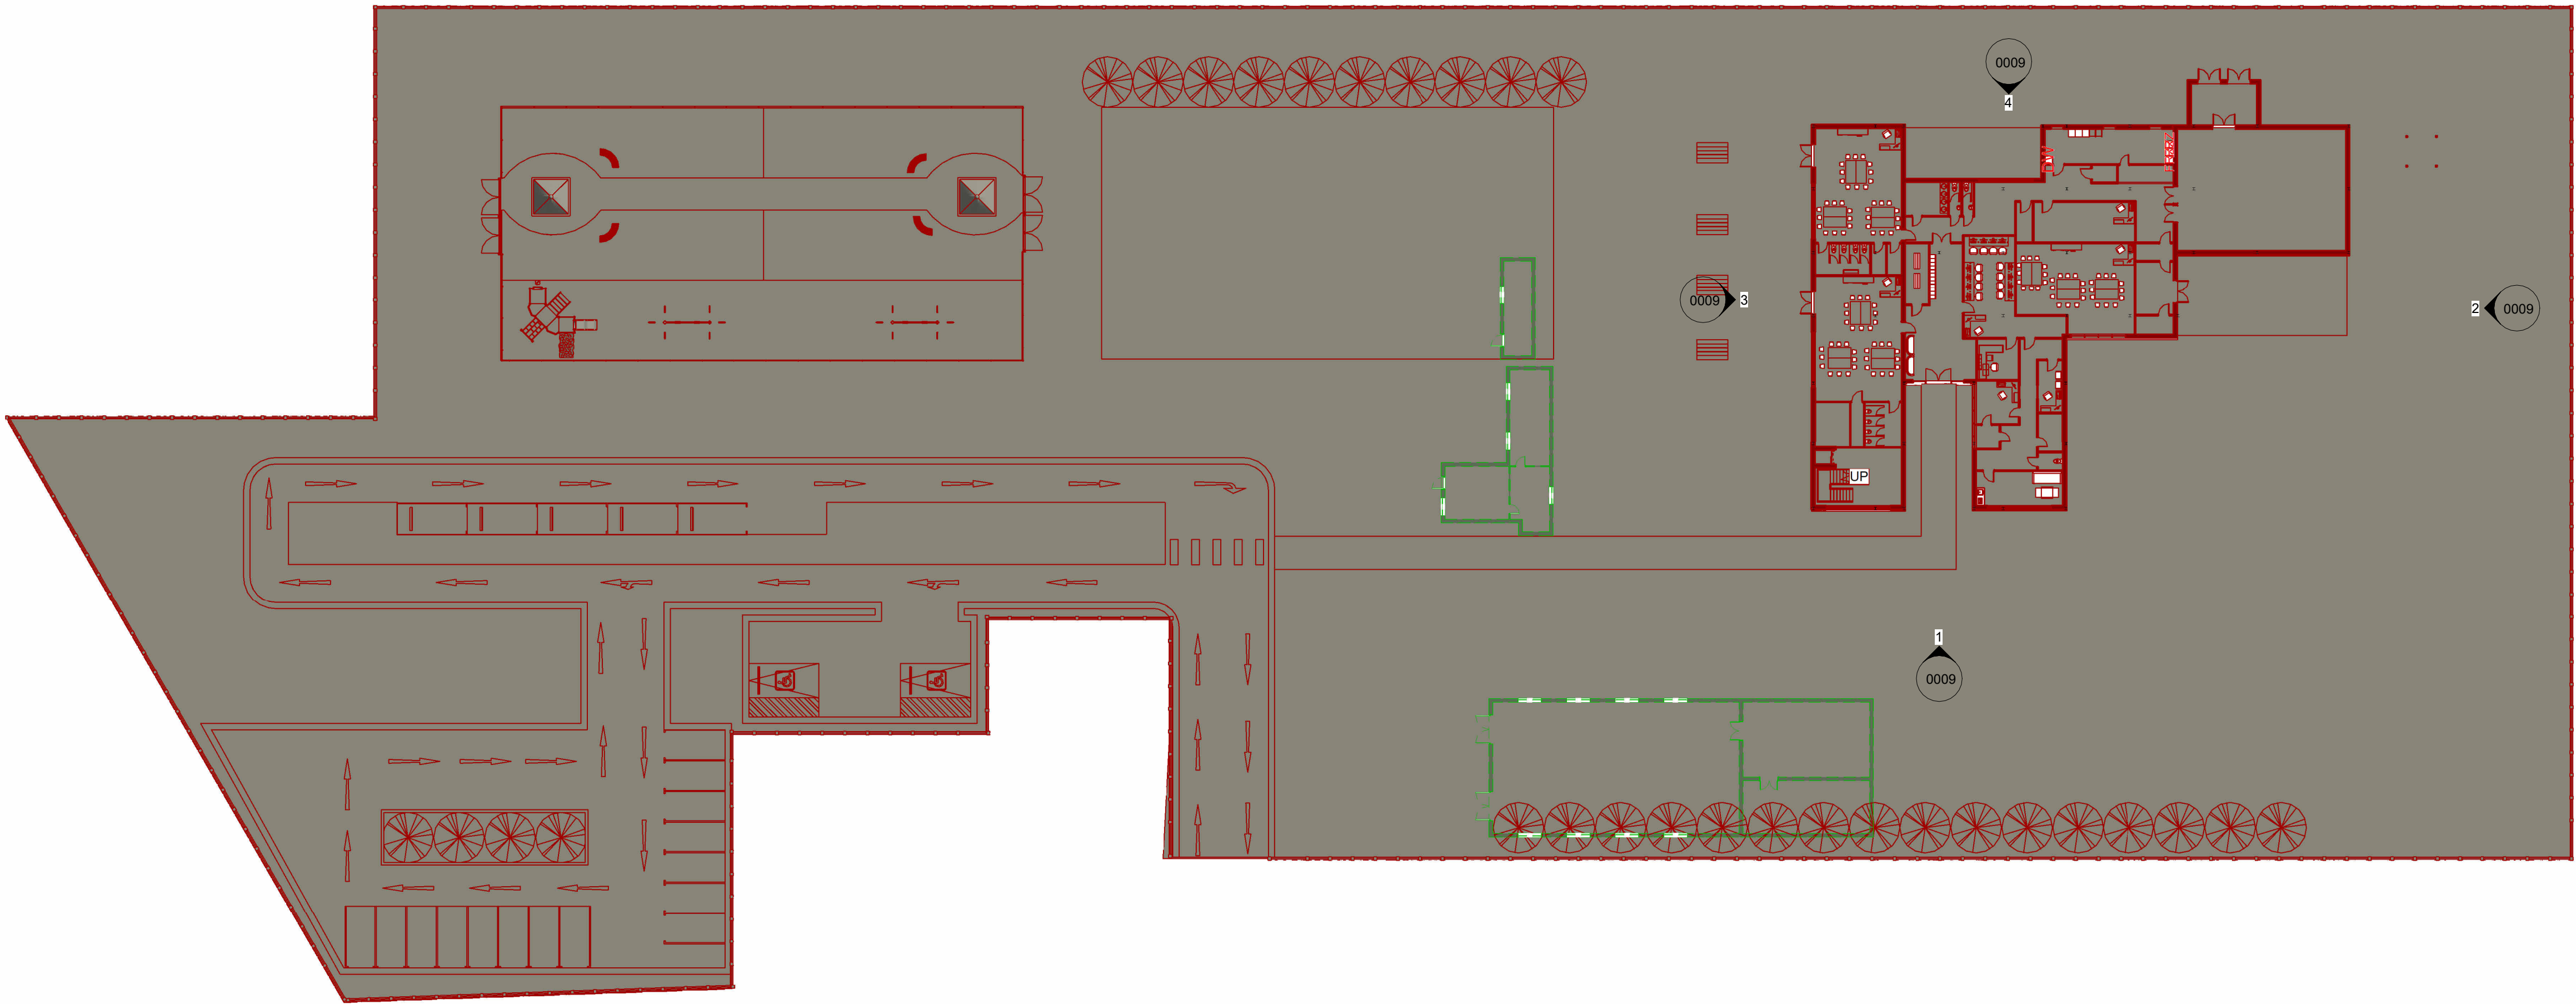

1 0 - Works Plan Ground Floor Plan (GF) @ 300
1 : 300

KEY




Demoition of 3 existing buidings, comprising of a warehouse an office & an admin building. Full surveys have been undertaken on these existing buildings, with General Arrangement Floor Plans available.



All new construction listed in red, refer to other drawings for details etc.


1 Proposed Site Plan @ 300
1 : 300

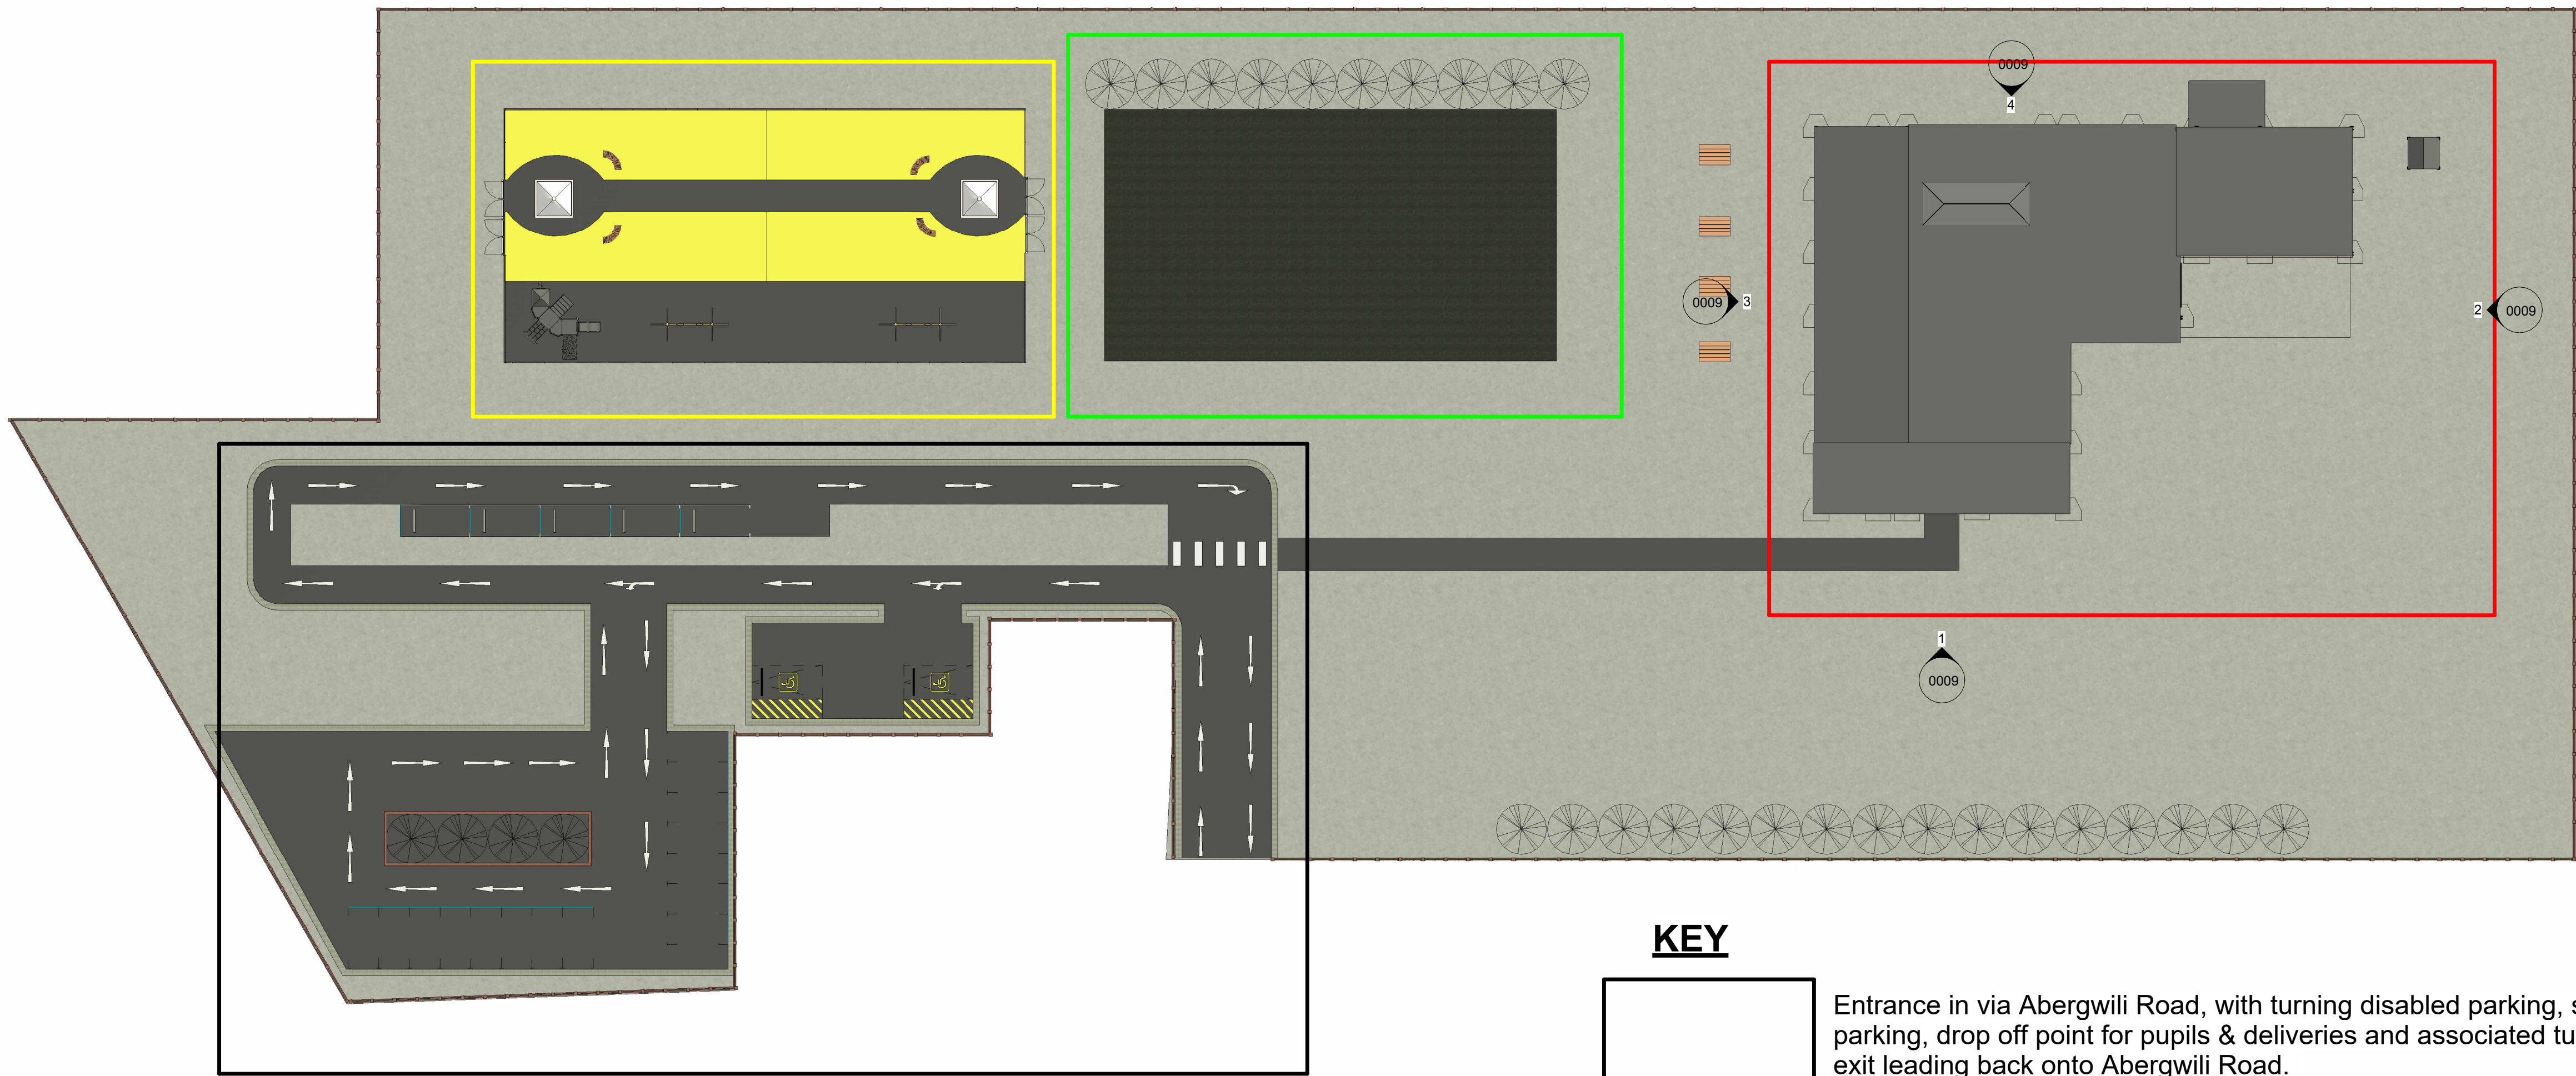

KEY



Entrance in via Abergwili Road, with turning disabled parking, staff & vistors parking, drop off point for pupils & deliveries and associated turning cirlce with exit leading back onto Abergwili Road.

 

Area for hard surfaced playground with associated play provisions. Area fenced off for safety.



Area for soft landscaped playground. Topsoil to be retained from groundworks for this provision. Trees planted towards the back boundary of the playground to retain ecology on site.



Footprint of school comprising of a 1 form entry infant school for 90 pupils & a 48 PT Nursery Provision. The school has been designed in accordance with BB99 & contains a double storey main hall area.

By Department Legend

- Admin
- Circulation
- Classrooms
- Kitchen
- Main Hall
- Plant
- Reception
- Storage
- Toilets




1 0 - Proposed Ground Floor Plan (GF) @ 100
1 : 100


Property Title Ysgol Glangwili	Detail Proposed Ground Floor Plan	<table><tr><th>Property</th><th>Originator</th><th>(zone) Functional Breakdown</th><th>(Level) Spatial Breakdown</th><th>(Type) Form</th><th>Discipline</th><th>Number</th><th>Description</th><th>Status</th><th>Revision</th></tr><tr><td>5010</td><td>UWTSD</td><td>XX</td><td>00</td><td>D</td><td>A</td><td>0005</td><td>Proposed Ground Floor</td><td>S1</td><td></td></tr><tr><td colspan="10">File Path: C:\Users\JamesM\Documents\University\Year 3\BIM\A2\Drawings\5010-UWTSD\XX-ZZ-M-A-0001-YG-S0-A.rvt</td></tr></table>										Property	Originator	(zone) Functional Breakdown	(Level) Spatial Breakdown	(Type) Form	Discipline	Number	Description	Status	Revision	5010	UWTSD	XX	00	D	A	0005	Proposed Ground Floor	S1		File Path: C:\Users\JamesM\Documents\University\Year 3\BIM\A2\Drawings\5010-UWTSD\XX-ZZ-M-A-0001-YG-S0-A.rvt										scale 1 : 100	drawn MJ		(S0) UNCONTROLLED Not to be used as a reference document Check Status Before Quoting	Rev/Date/By Revision
		Property	Originator	(zone) Functional Breakdown	(Level) Spatial Breakdown	(Type) Form	Discipline	Number	Description	Status	Revision																																			
		5010	UWTSD	XX	00	D	A	0005	Proposed Ground Floor	S1																																				
File Path: C:\Users\JamesM\Documents\University\Year 3\BIM\A2\Drawings\5010-UWTSD\XX-ZZ-M-A-0001-YG-S0-A.rvt	
date May 2023	checked MJ	Prifysgol Cymru Y Drindod Dewi Sant University of Wales Trinity Saint David	
										SA1 Campus King's Road Swansea SA1 8RD																																				




1 - Proposed Roof Level 1 (RL1)
1 : 100

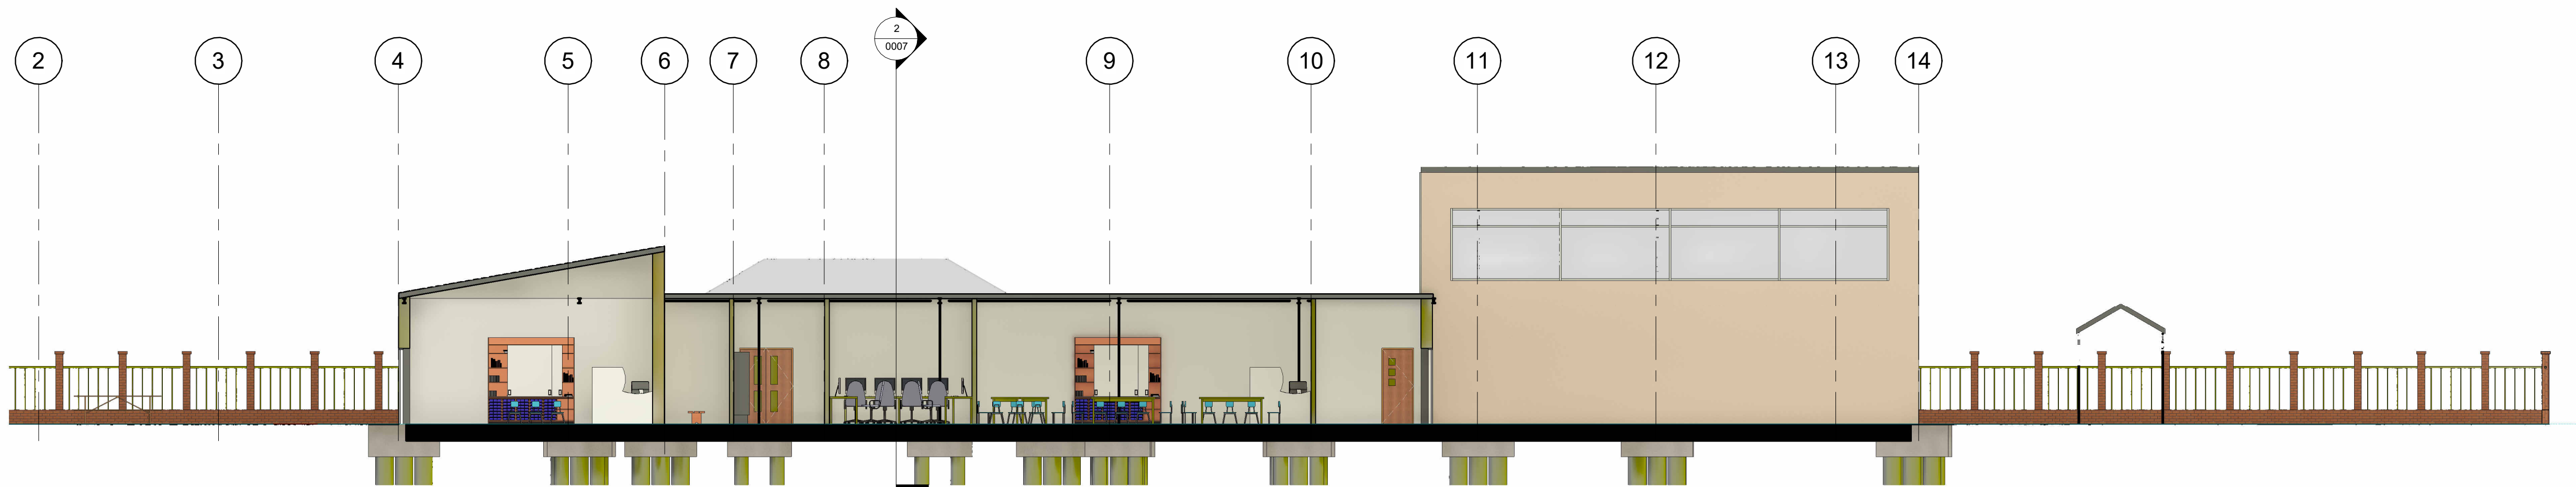


1 Long Section
1 : 100

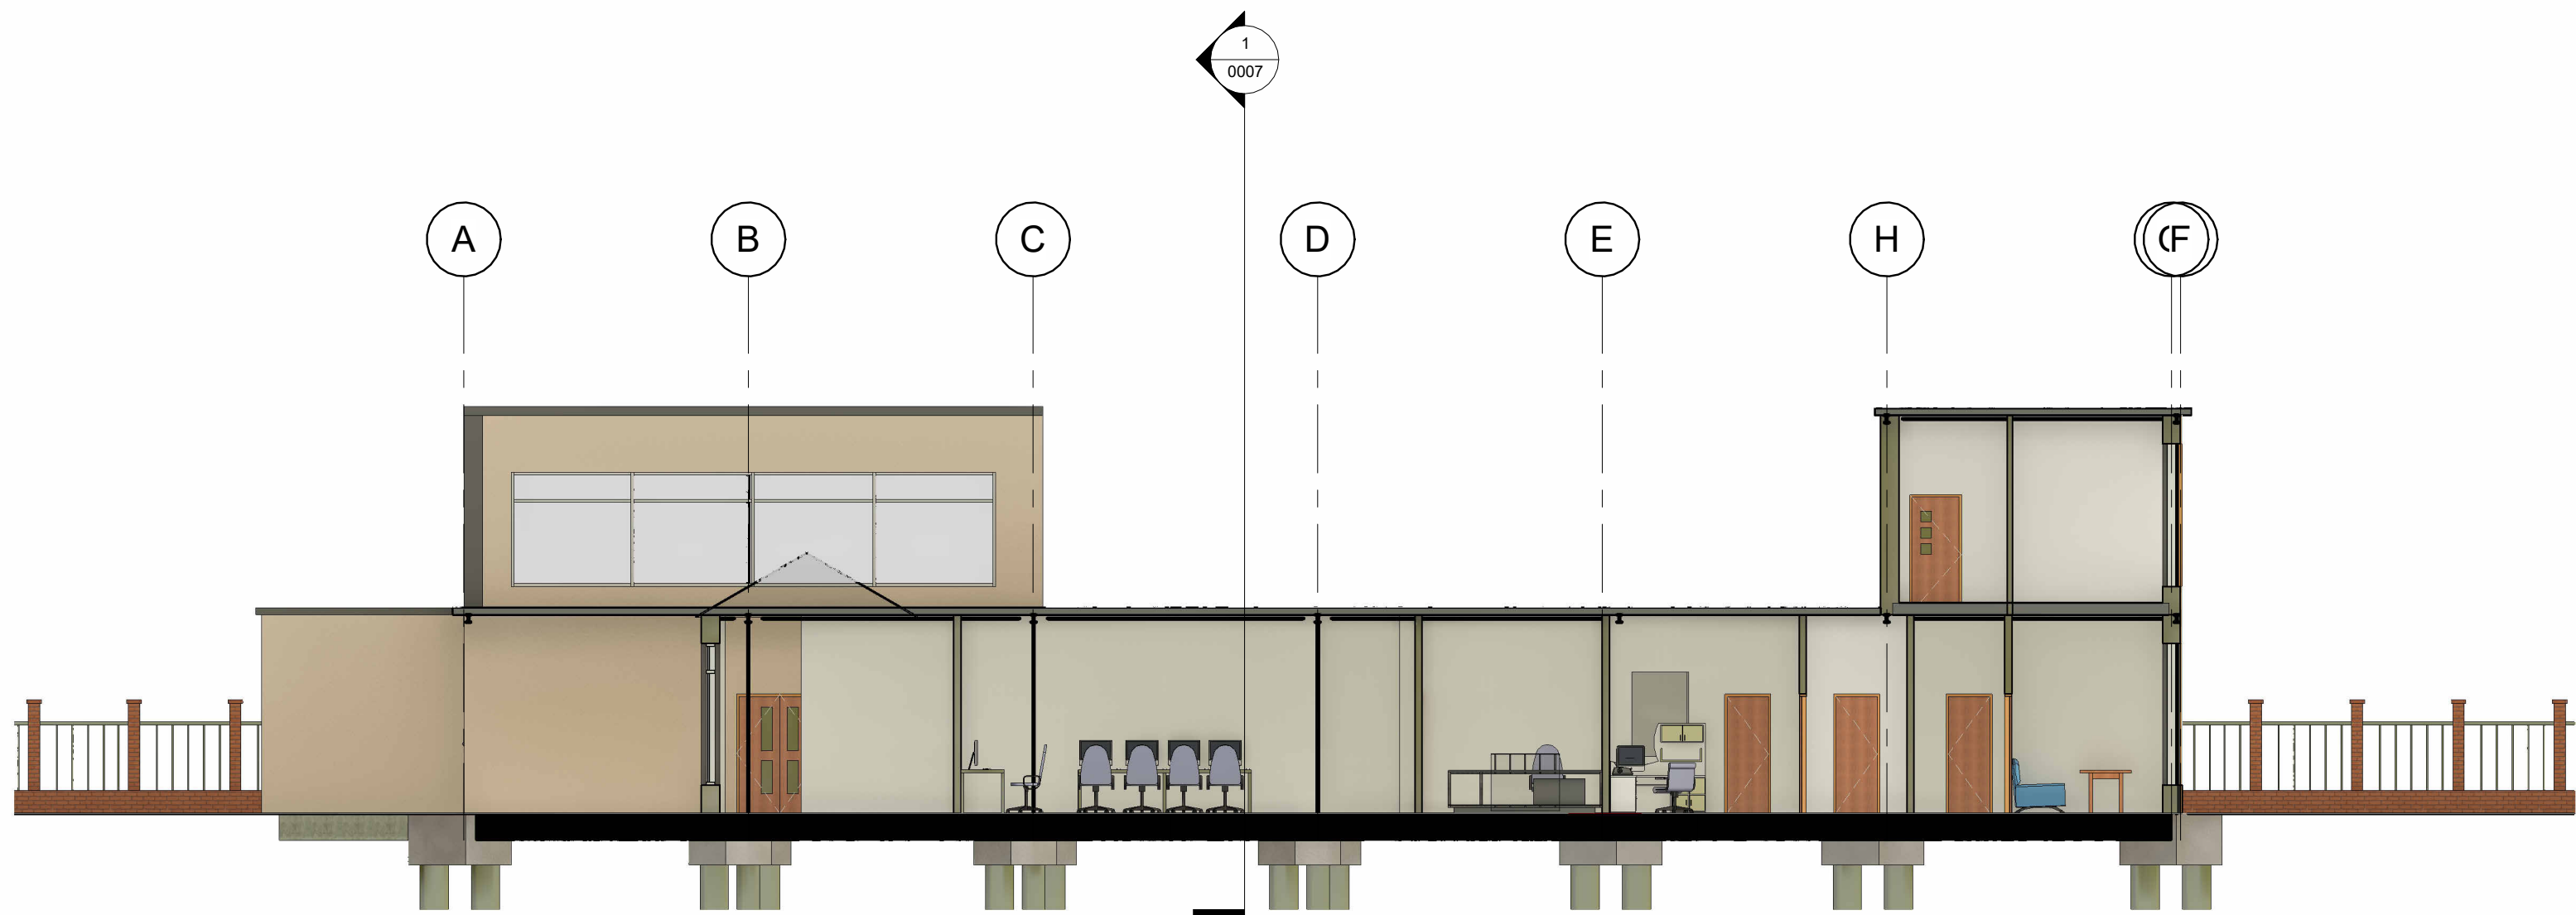

2 Short Section
1 : 100

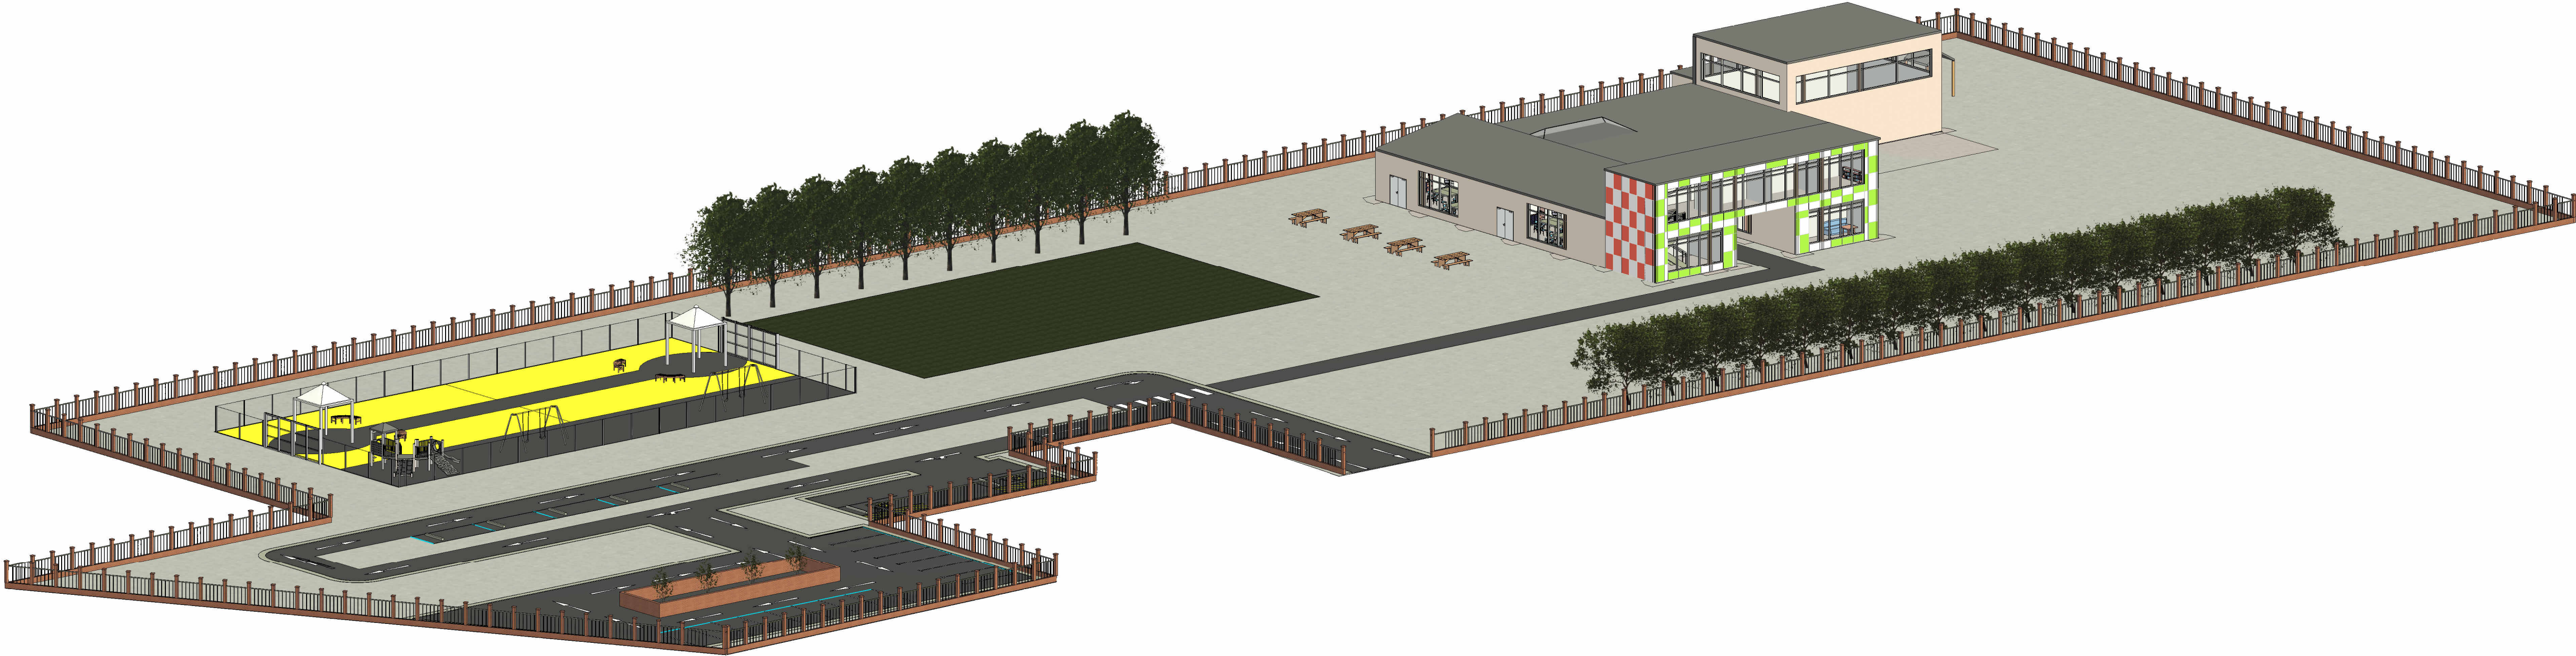

1 Site Overview

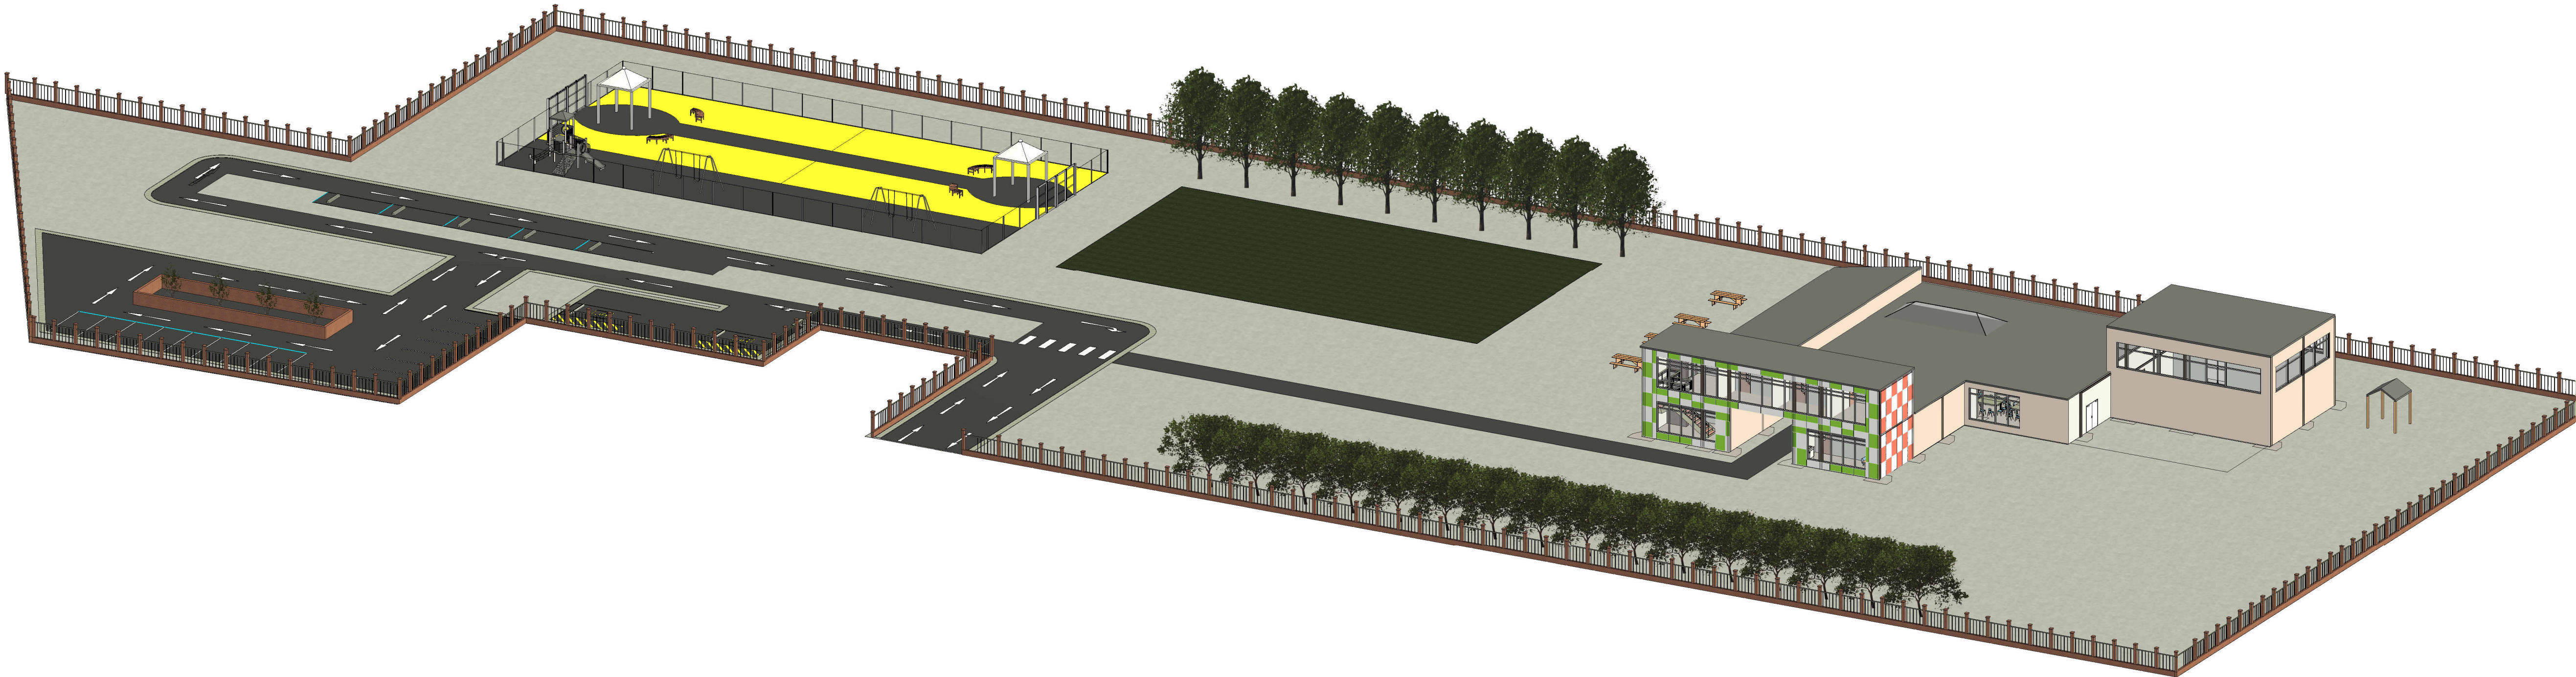

2 Site Overview 2



1 Northern Elevation
1 : 100




2 Eastern Elevation
1 : 100



4 Southern Elevation
1 : 100



3 Western Elevation
1 : 100

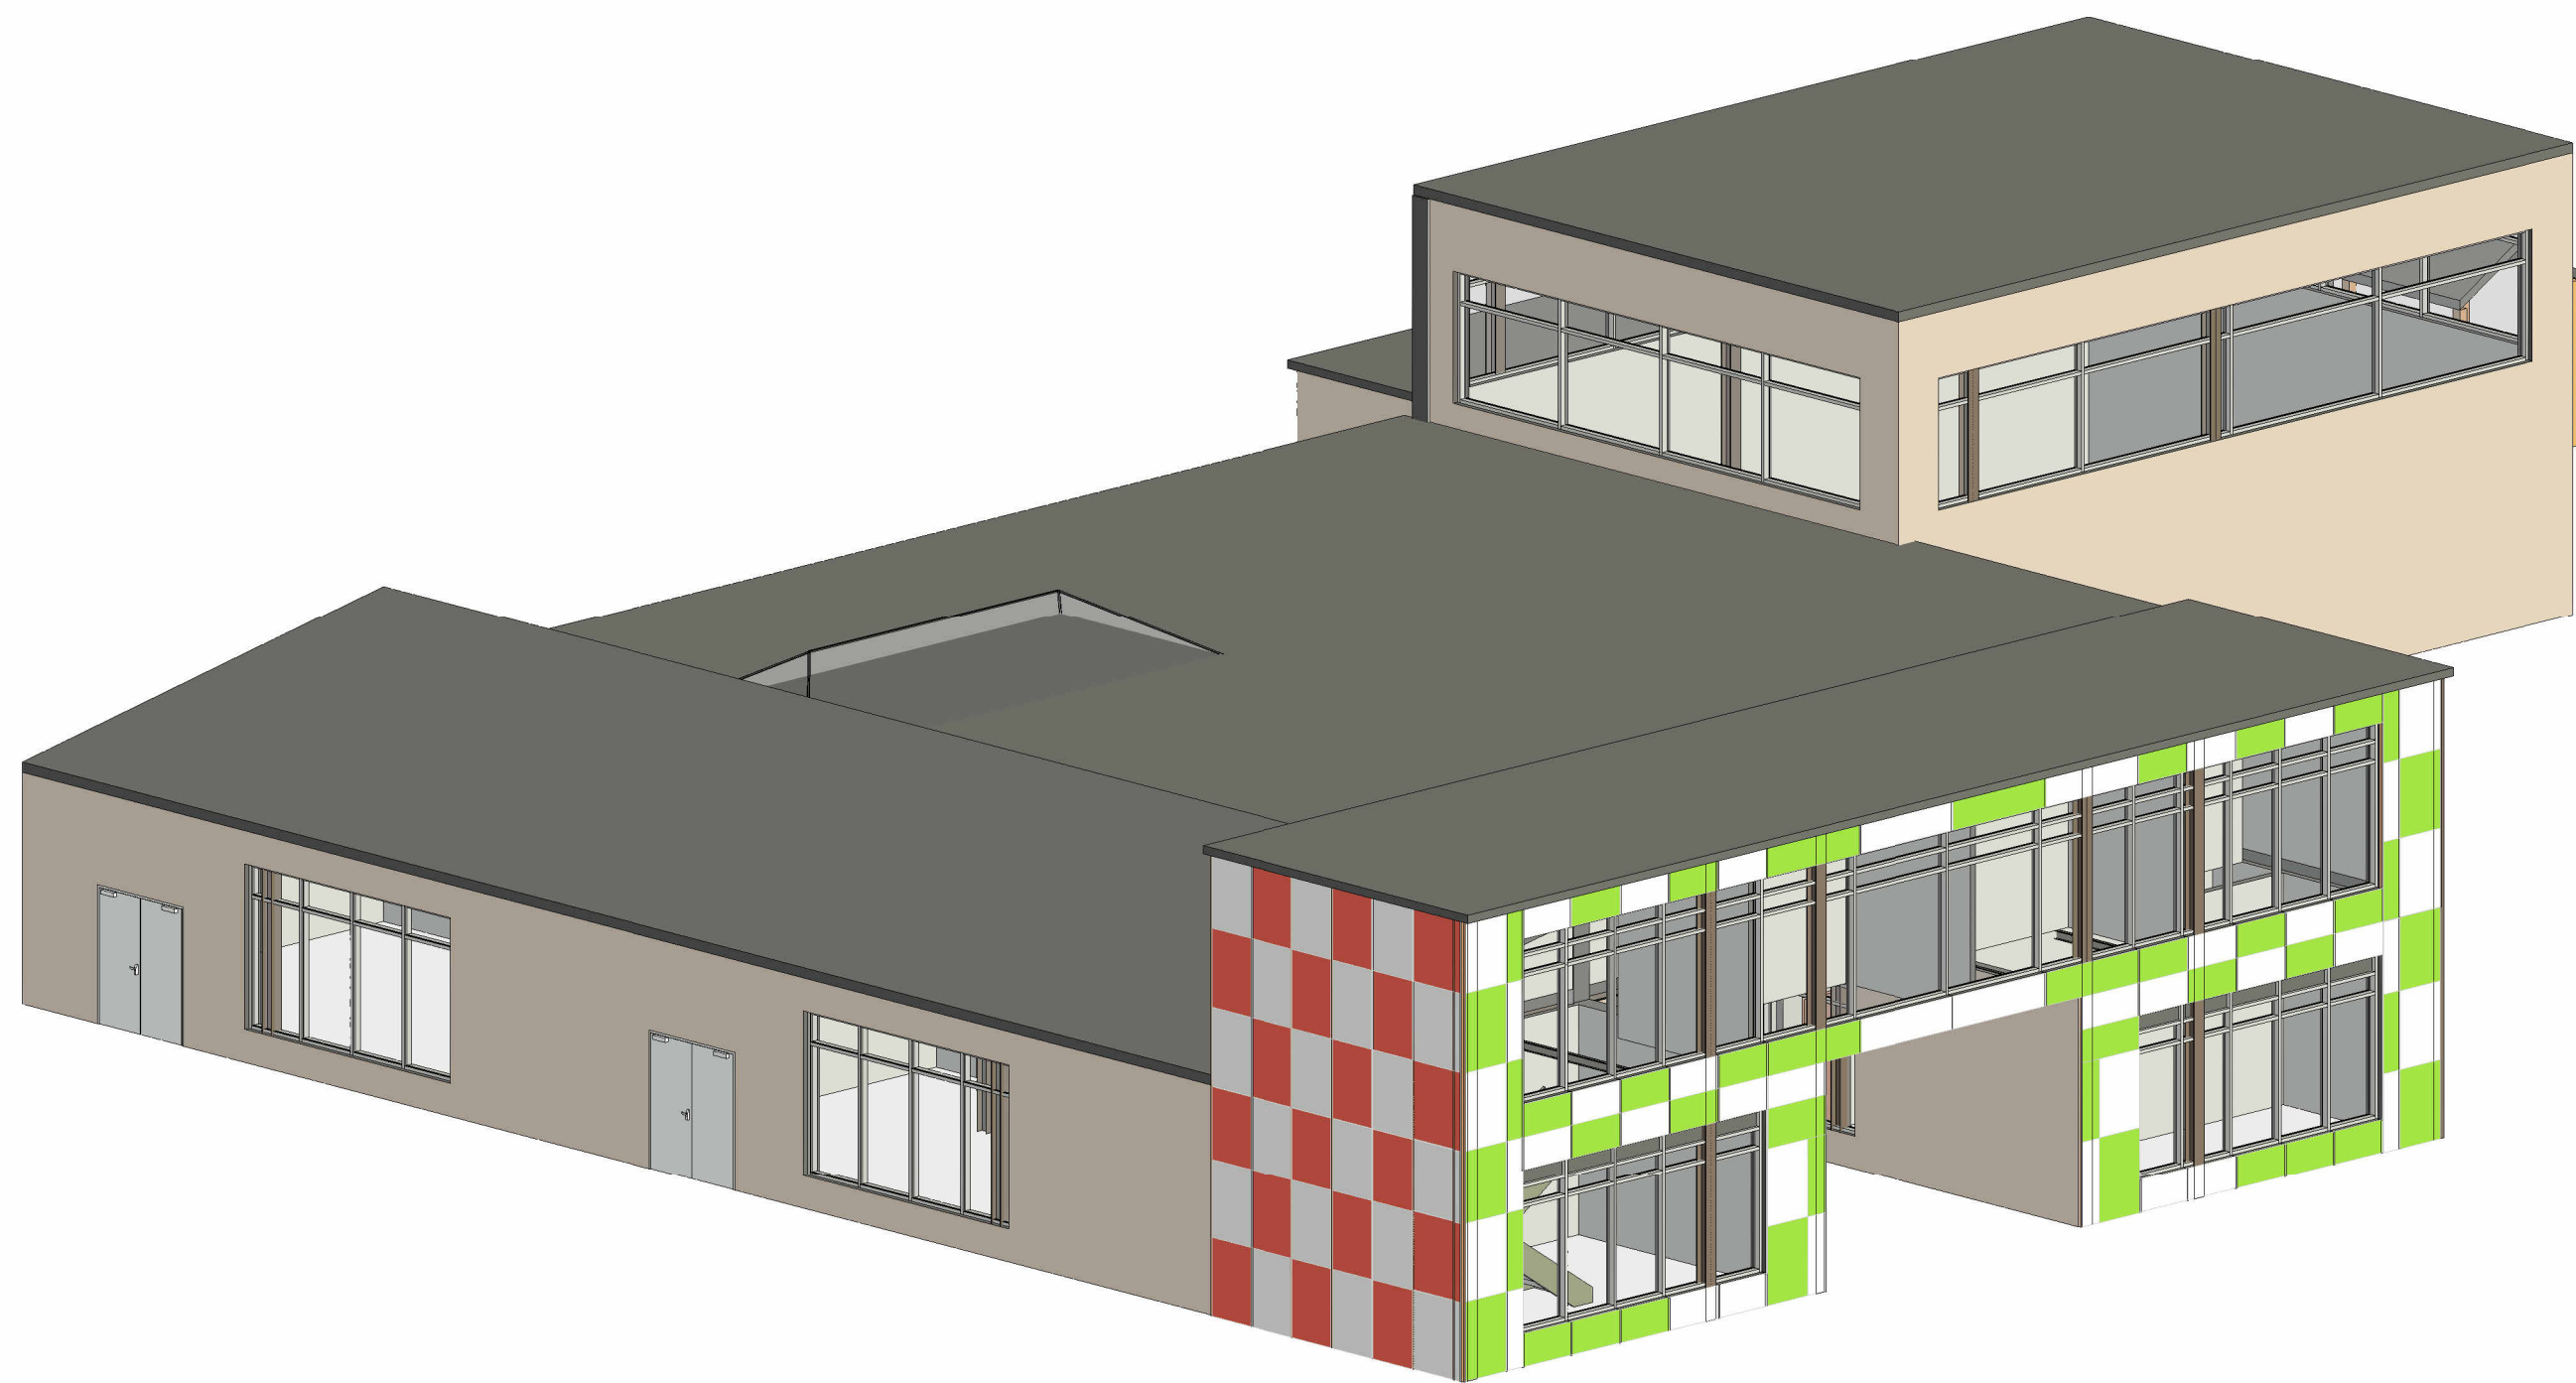

1 School Building 3D




3 School Building 3D (3)



4 School Building 3D (4)




2 School Building 3D (2)

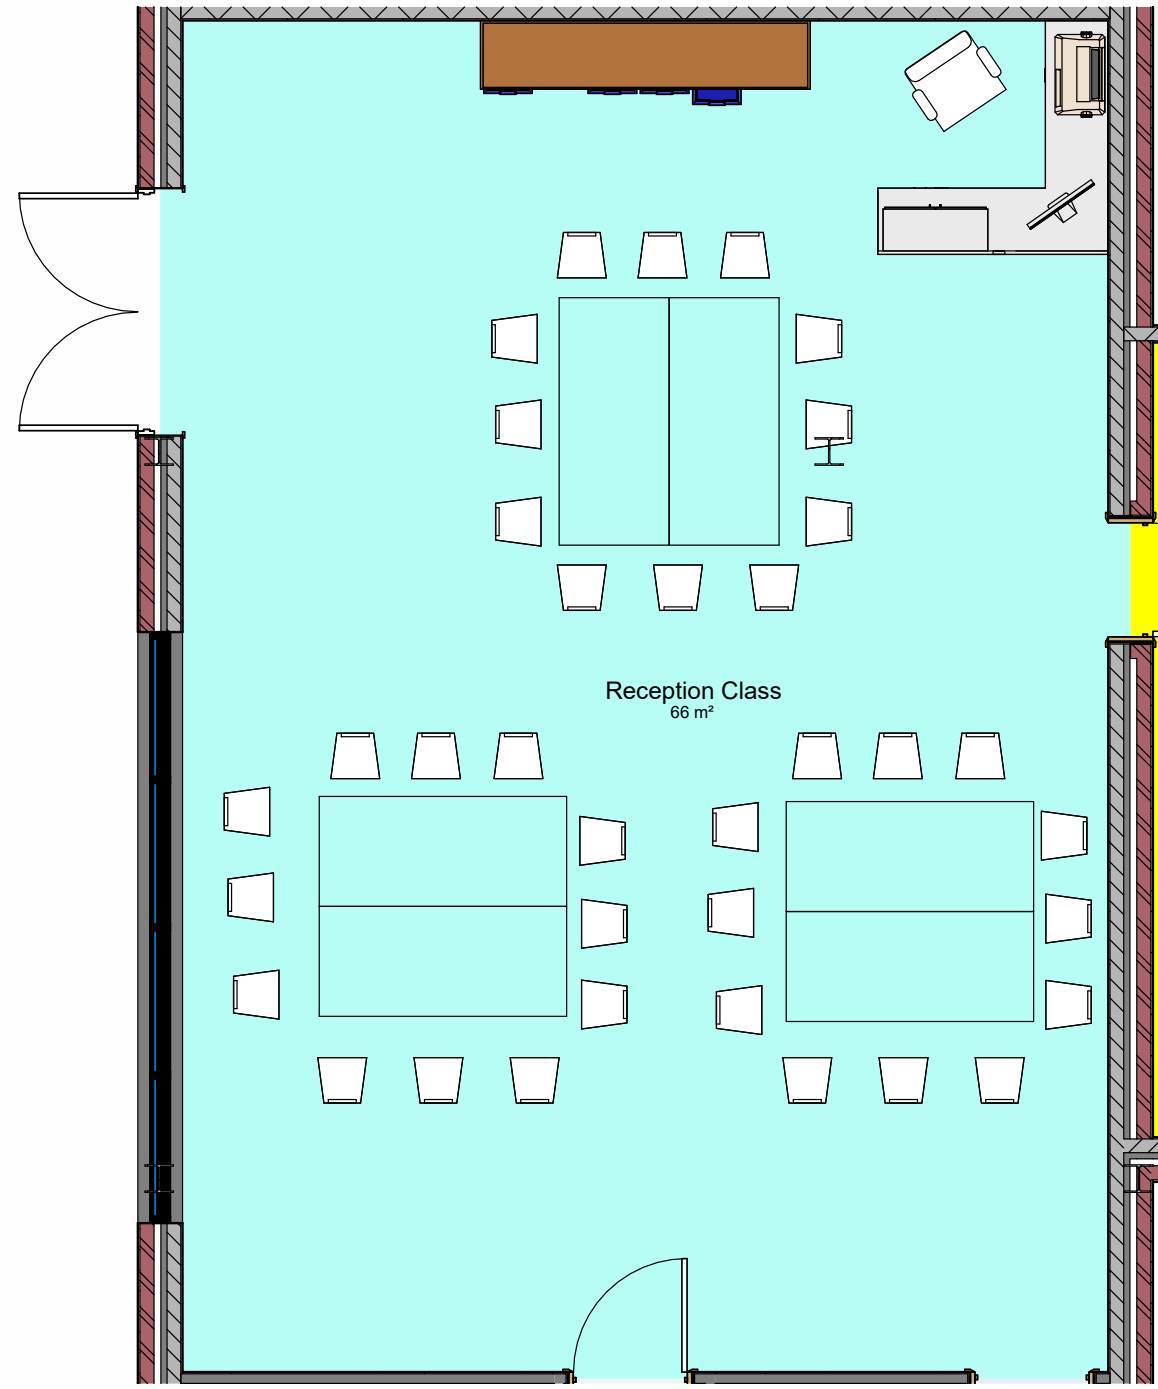

0 - Proposed Ground Floor Plan (GF) - Classroom
Callout




Reception Classroom (Camera View)

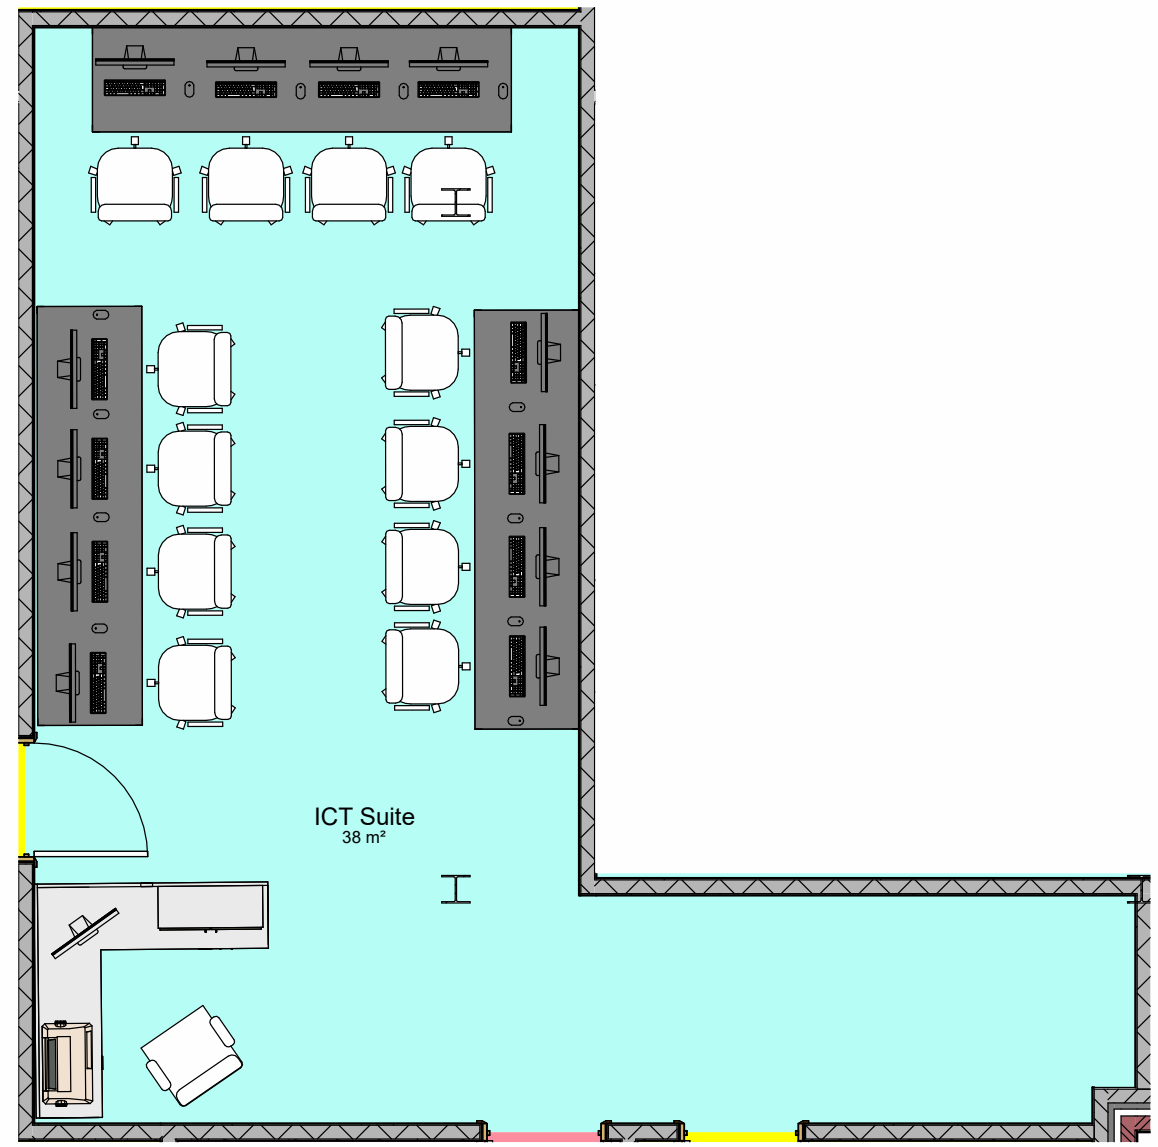

0 - Proposed Ground Floor Plan (GF) - Classroom
Callout 2




ICT Suite (Camera View)

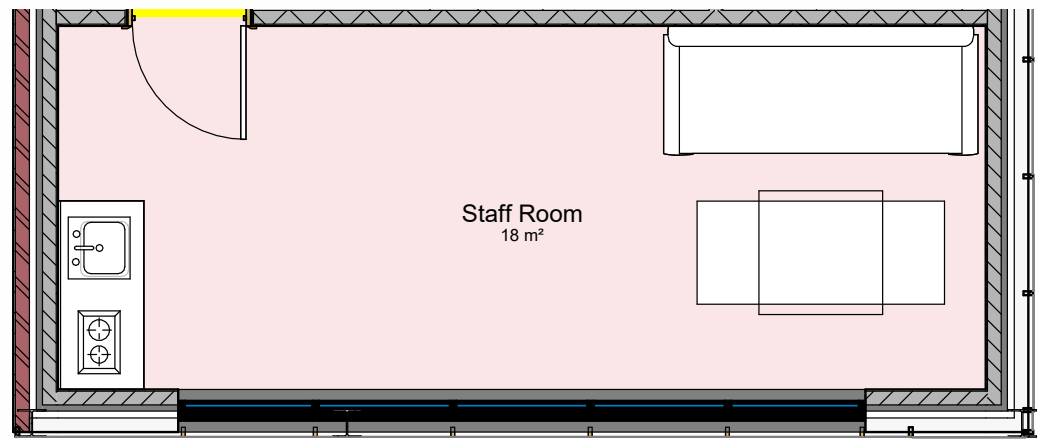

1 0 - Proposed Ground Floor Plan (GF) - Admin Callout
1 : 50



2 Staff Room (Camera View)

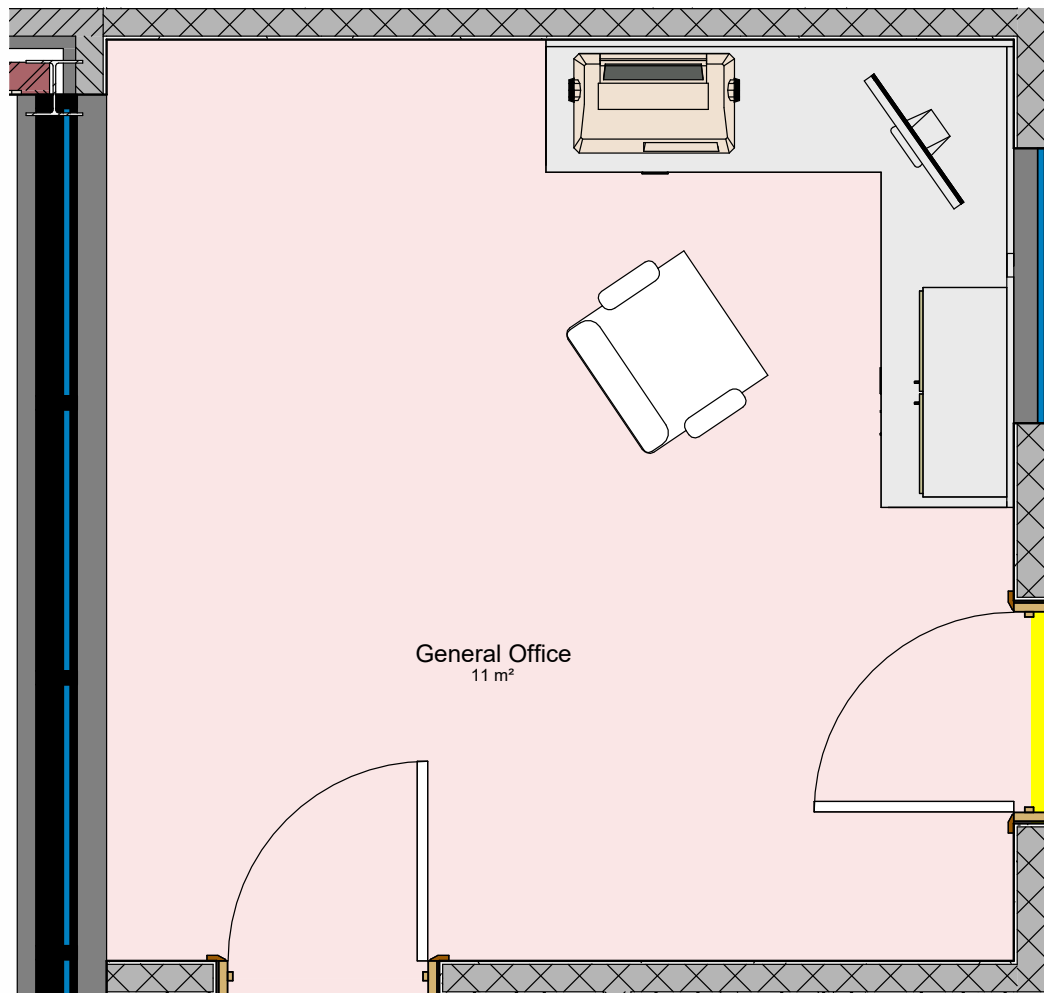

3 0 - Proposed Ground Floor Plan (GF) - Admin Callout 2
1 : 25



4 General Office (Camera View)