


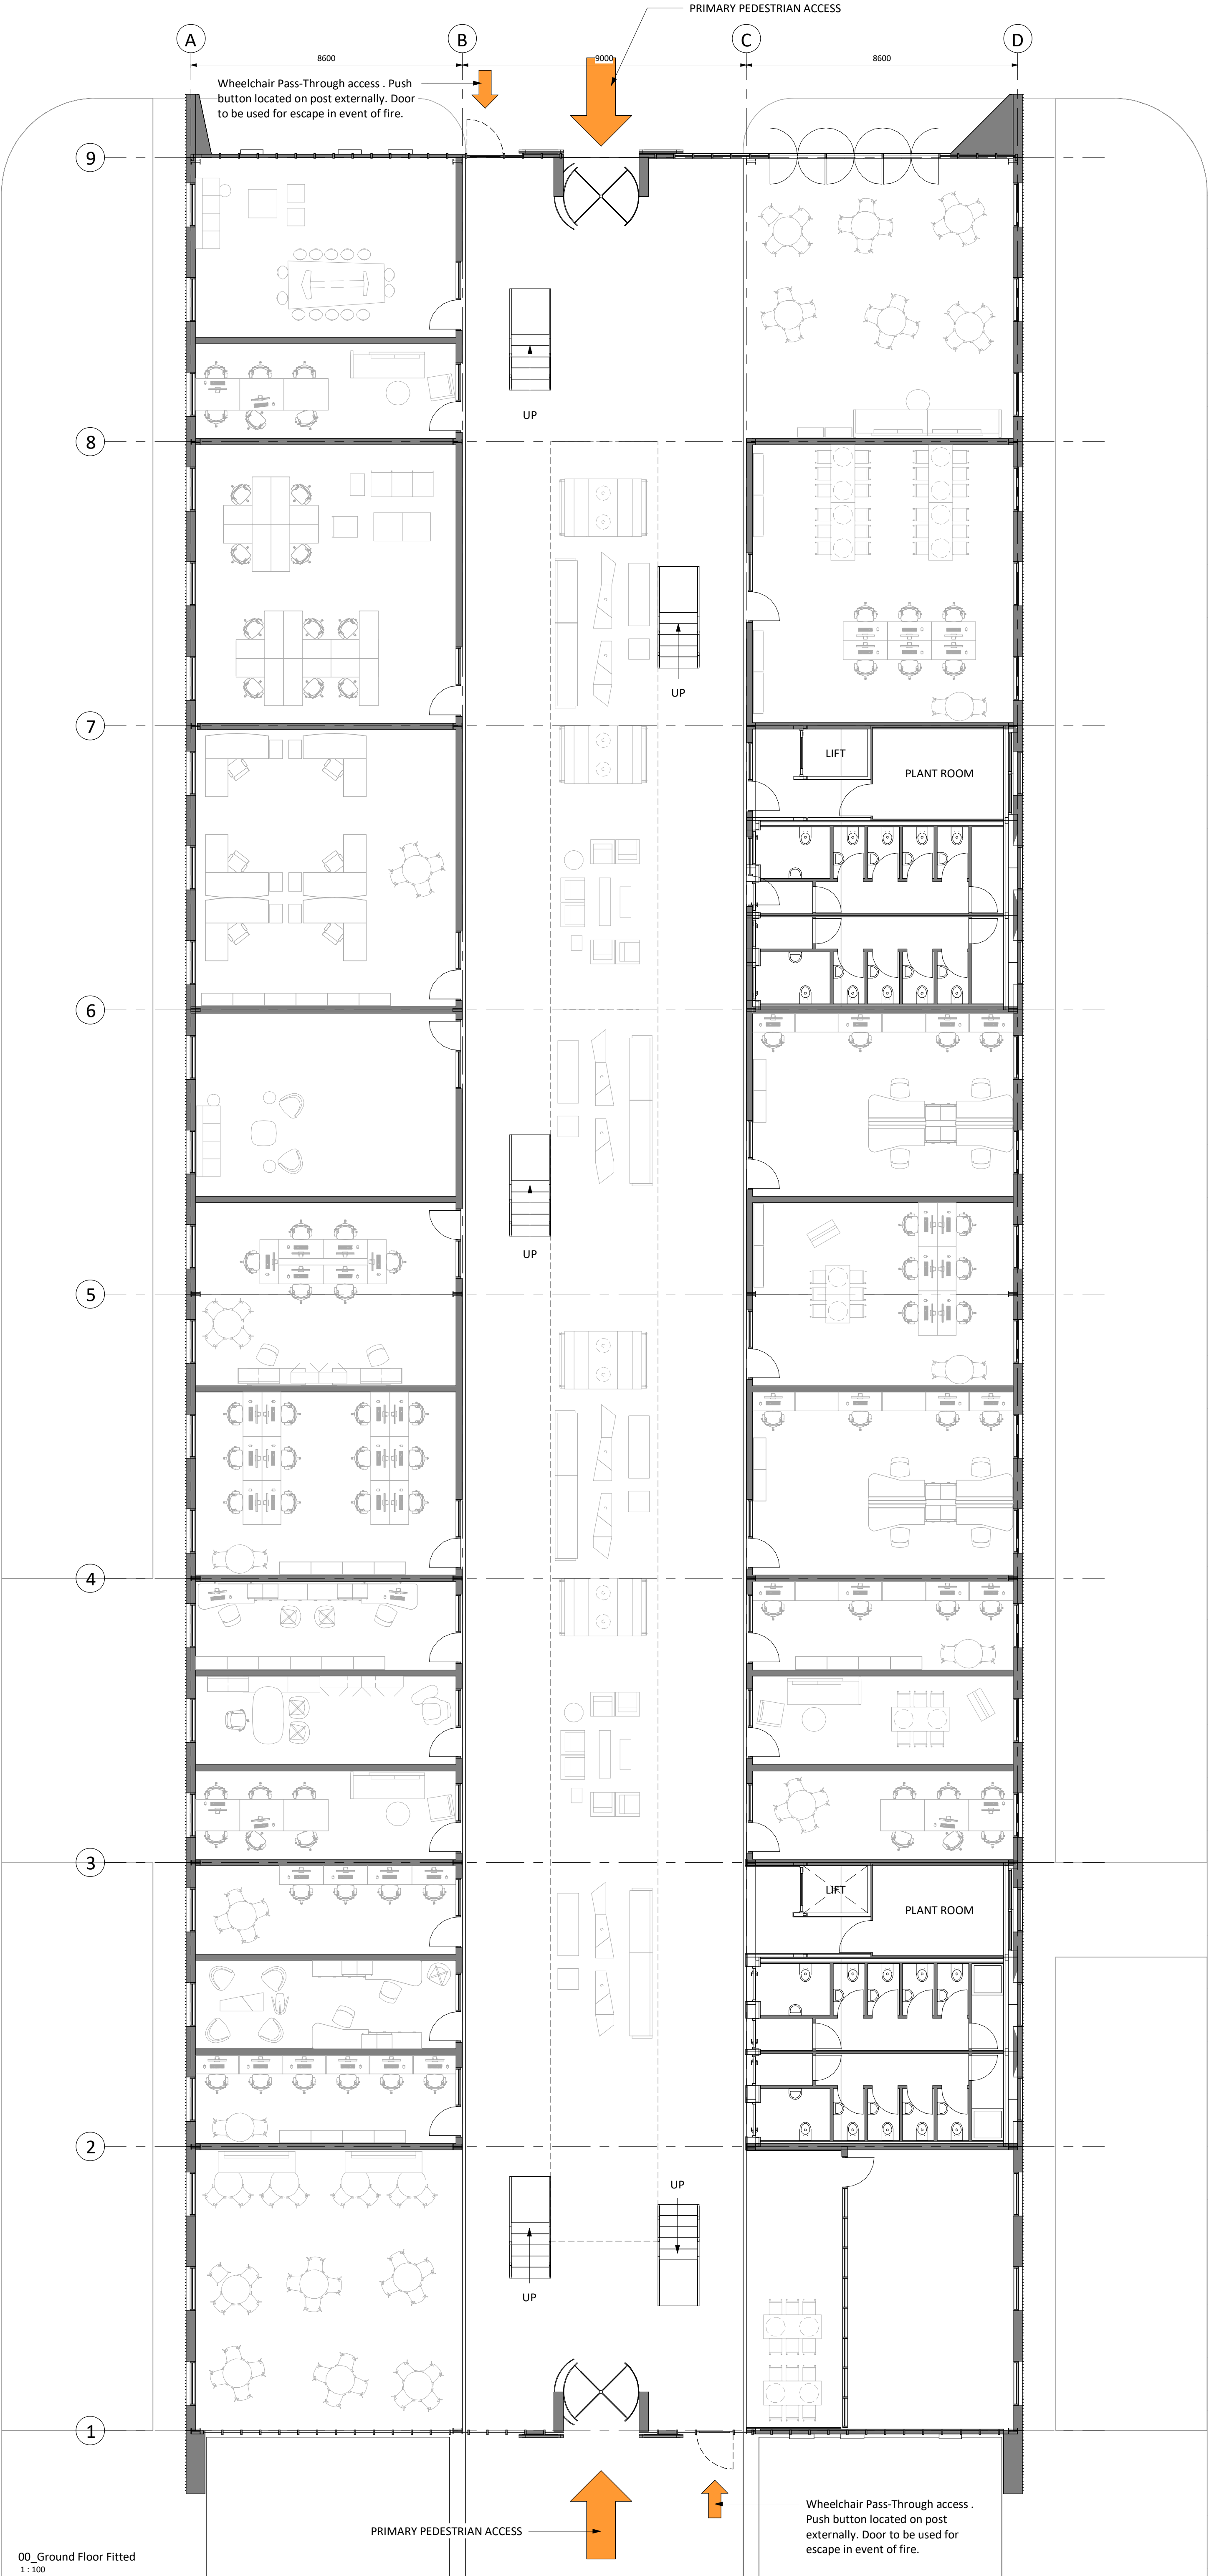

00_Ground Floor Fitted
1:100

PRIMARY PEDESTRIAN ACCESS

Wheelchair Pass-Through access .
Push button located on post
externally. Door to be used for
escape in event of fire.


Responsibility is not accepted for errors made by others in scaling from this drawing.
All construction information should be taken from figured dimensions only.

PL	PL02	02.03.21	Planning Issue
S1	P01	09.10.20	Planning Issue
STATUS	REV	DATE	DESCRIPTION
CLIENT			
UWTSD			REVISED BY RC
			CHECKED BY PW
			ORIGINATOR NO 152481

CONSULTANT
STRIDE TREGLOWN
www.stridetreglown.com © Stride Treglown Limited 2017
PROJECT
Innovation Matrix
SA1

DRAWING TITLE
Ground Floor Layout - Full Building

SUITABILITY STATUS PL : PLANNING	SCALE 1 : 100 @ A1
PROJECT ORIGINATOR ZONE LEVEL TYPE ROLE CLASS NUMBER 152481-STL-XX-XX-DR-A-XXXX-PL_0501	REVISION PL02

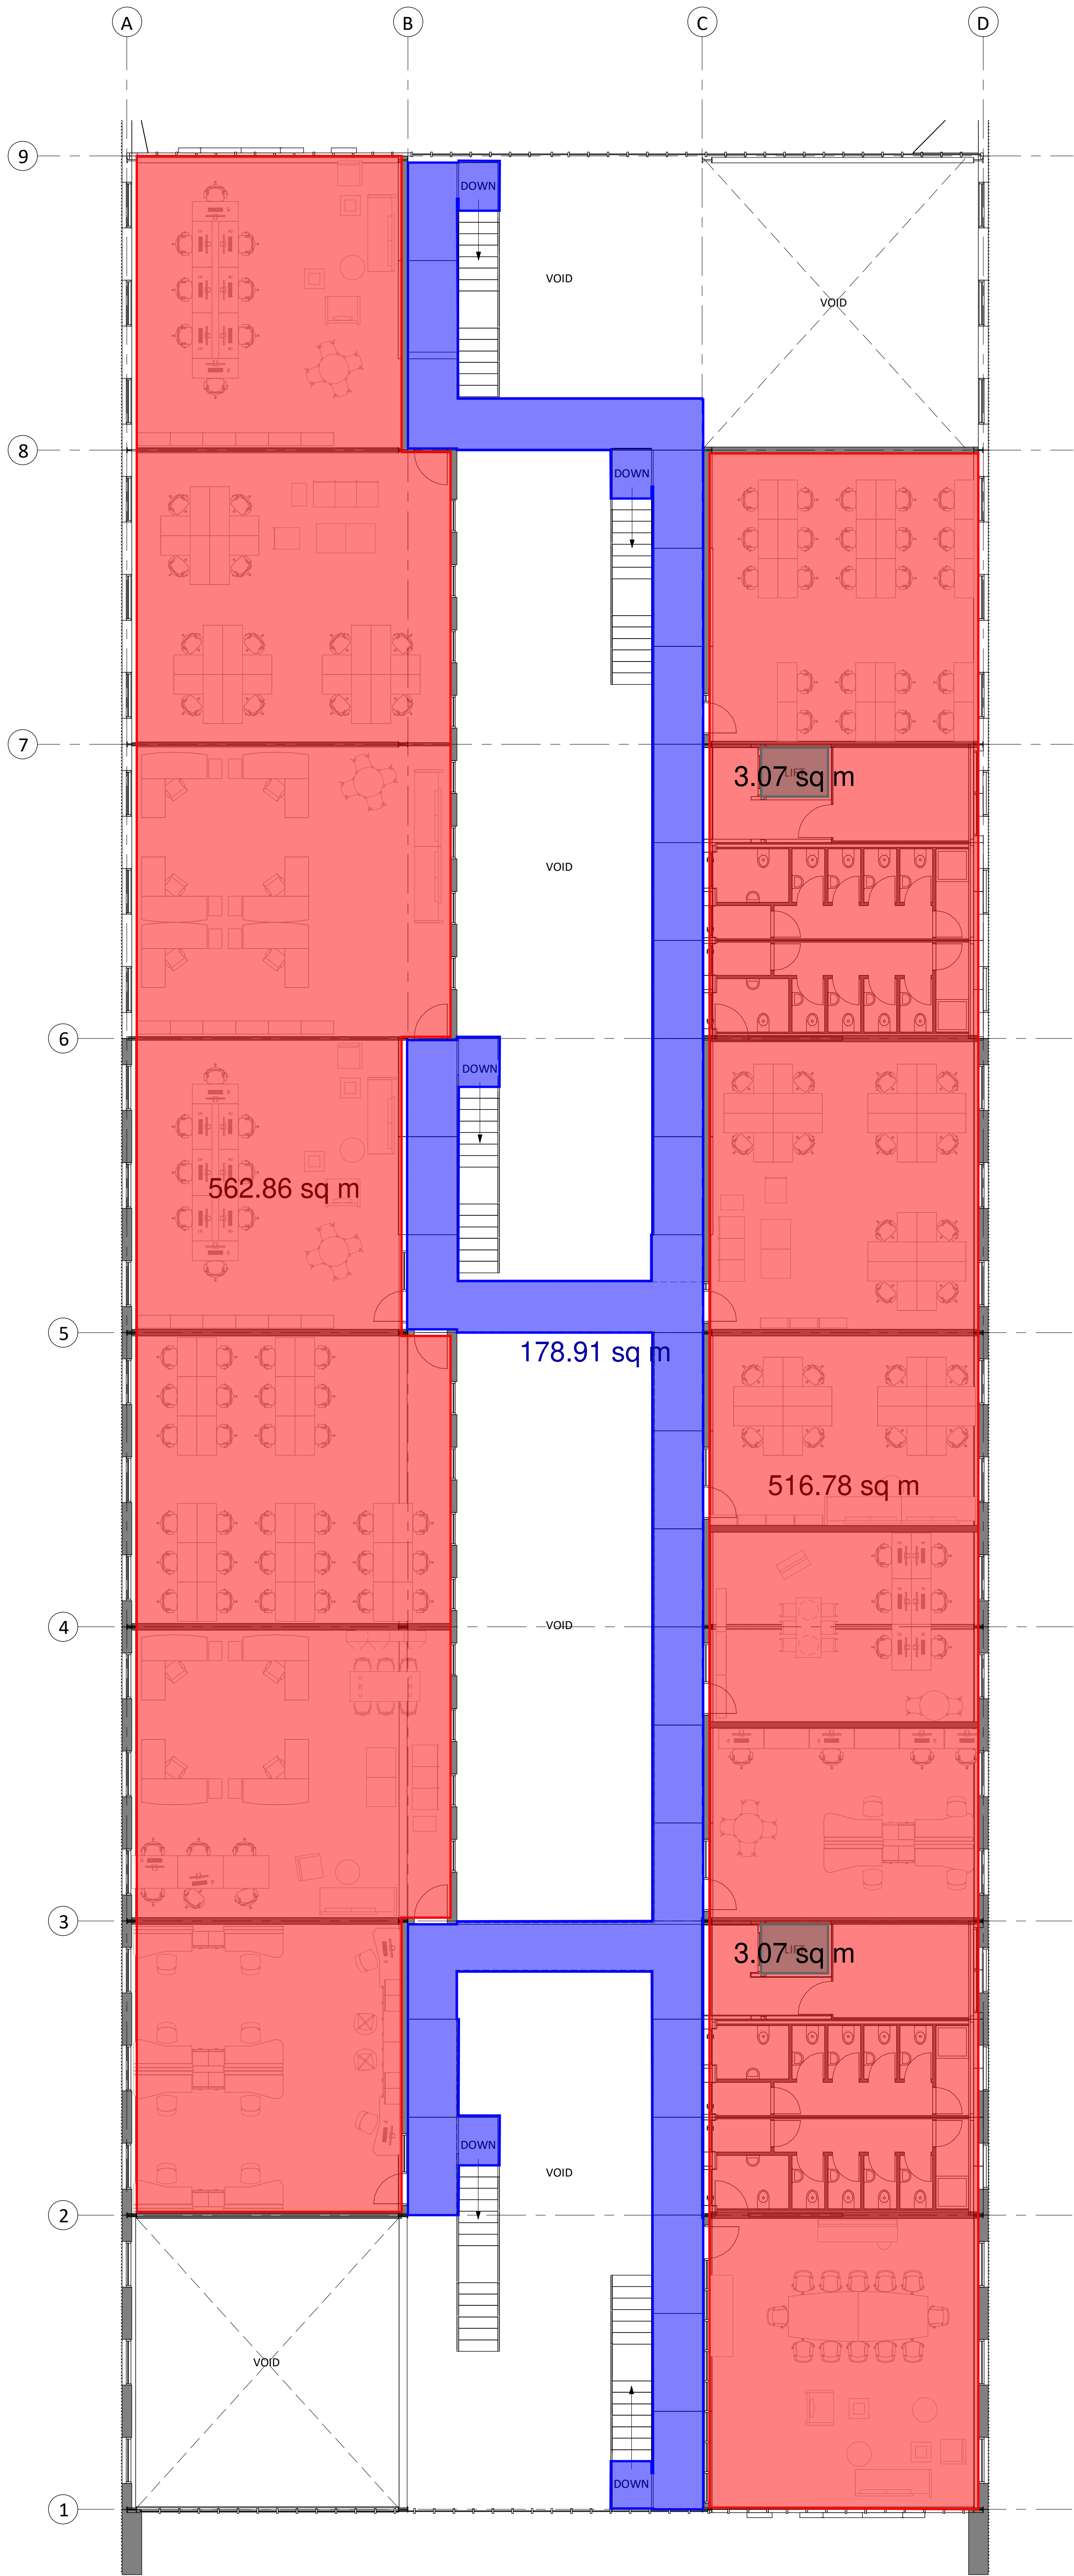

PL	PL02	02.03.21	Planning Issue
S1	P01	09.10.20	Planning Issue
STATUS	REV	DATE	DESCRIPTION
CLIENT	UWTSD		
ORIGINATOR NO			152481


CONSULTANT
STRIDE TREGLOWN
www.stridetreglown.com © Stride Treglown Limited 2017
PROJECT
Innovation Matrix
SA1

DRAWING TITLE
First Floor Layout - Full Building


SUITABILITY STATUS PL : PLANNING	SCALE 1 : 100 @ A1
PROJECT ORIGINATOR ZONE LEVEL TYPE ROLE CLASS. NUMBER 152481-STL-XX-XX-DR-A-XXXX-PL_0502	REVISION PL02




East Elevation
1 : 100

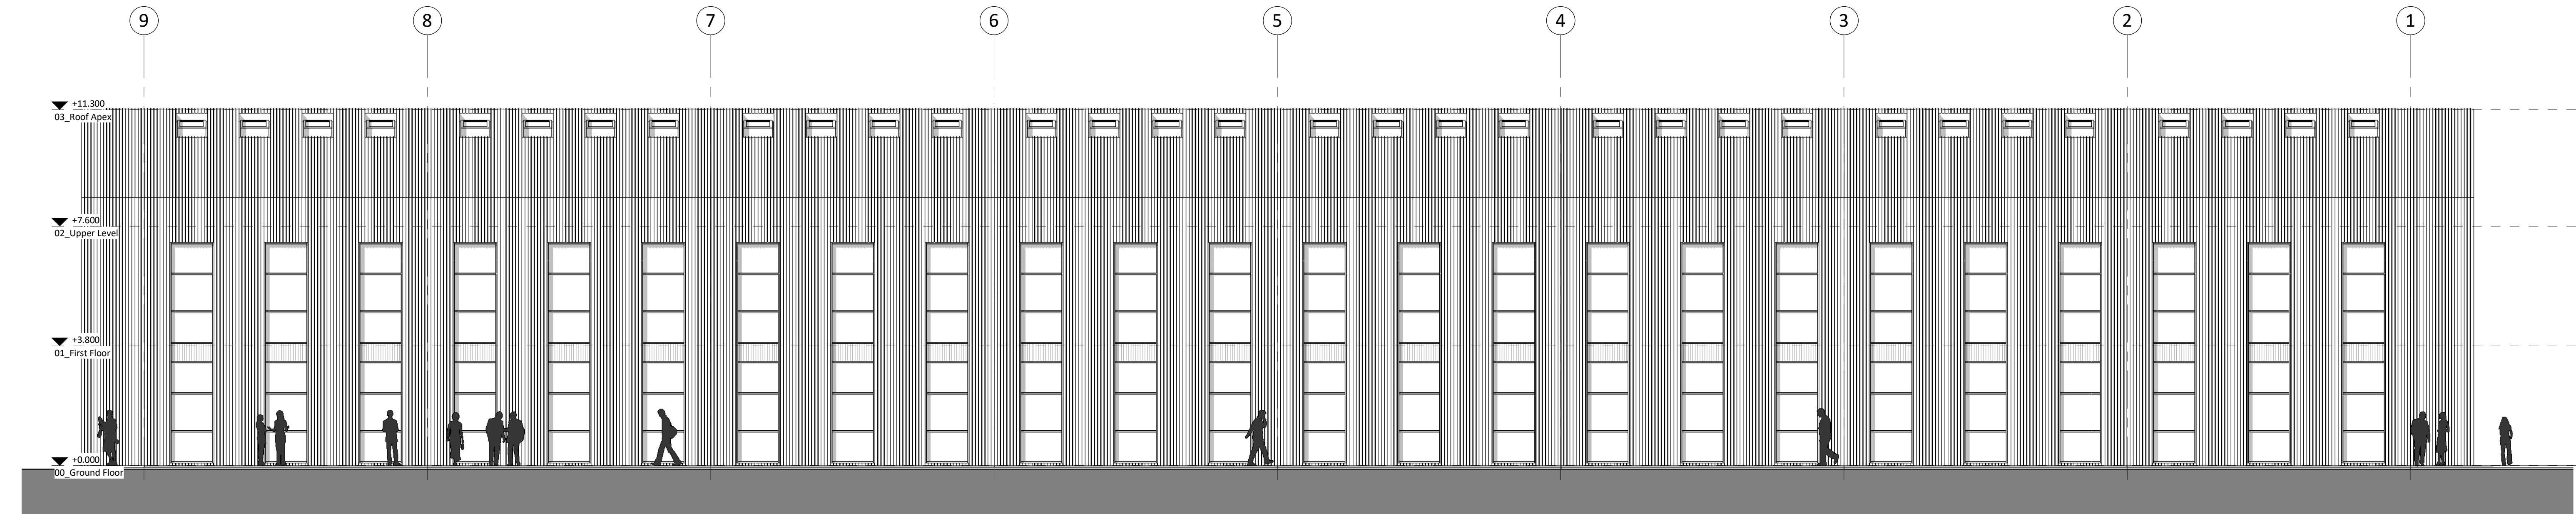

West Elevation
1 : 100

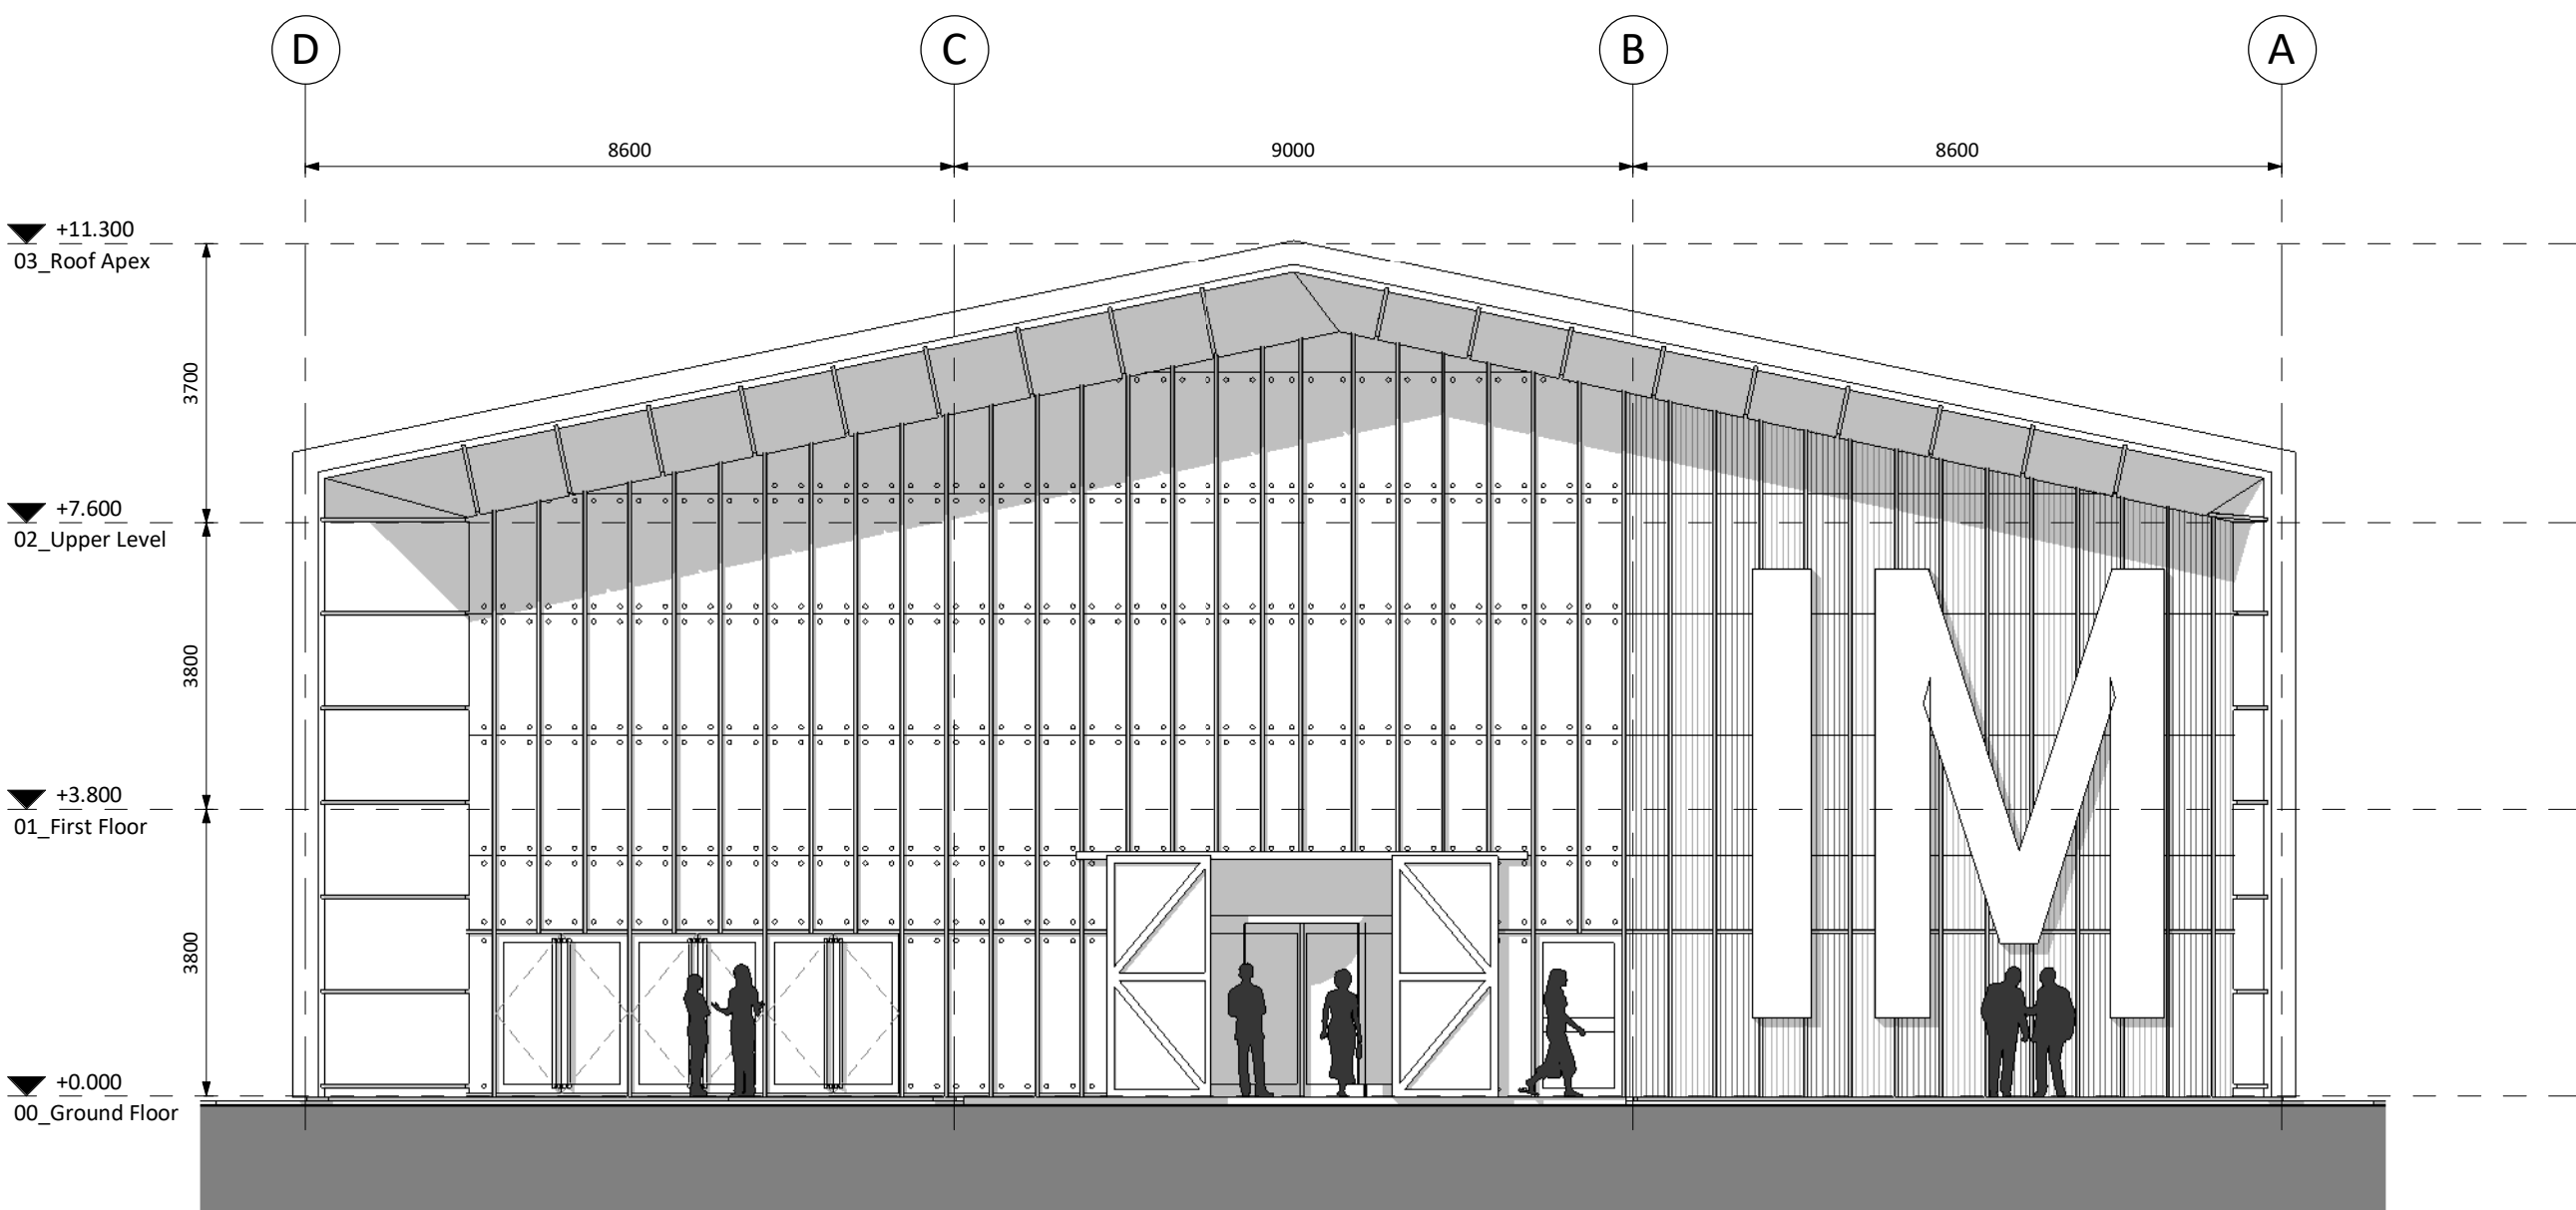

North Elevation
1 : 100

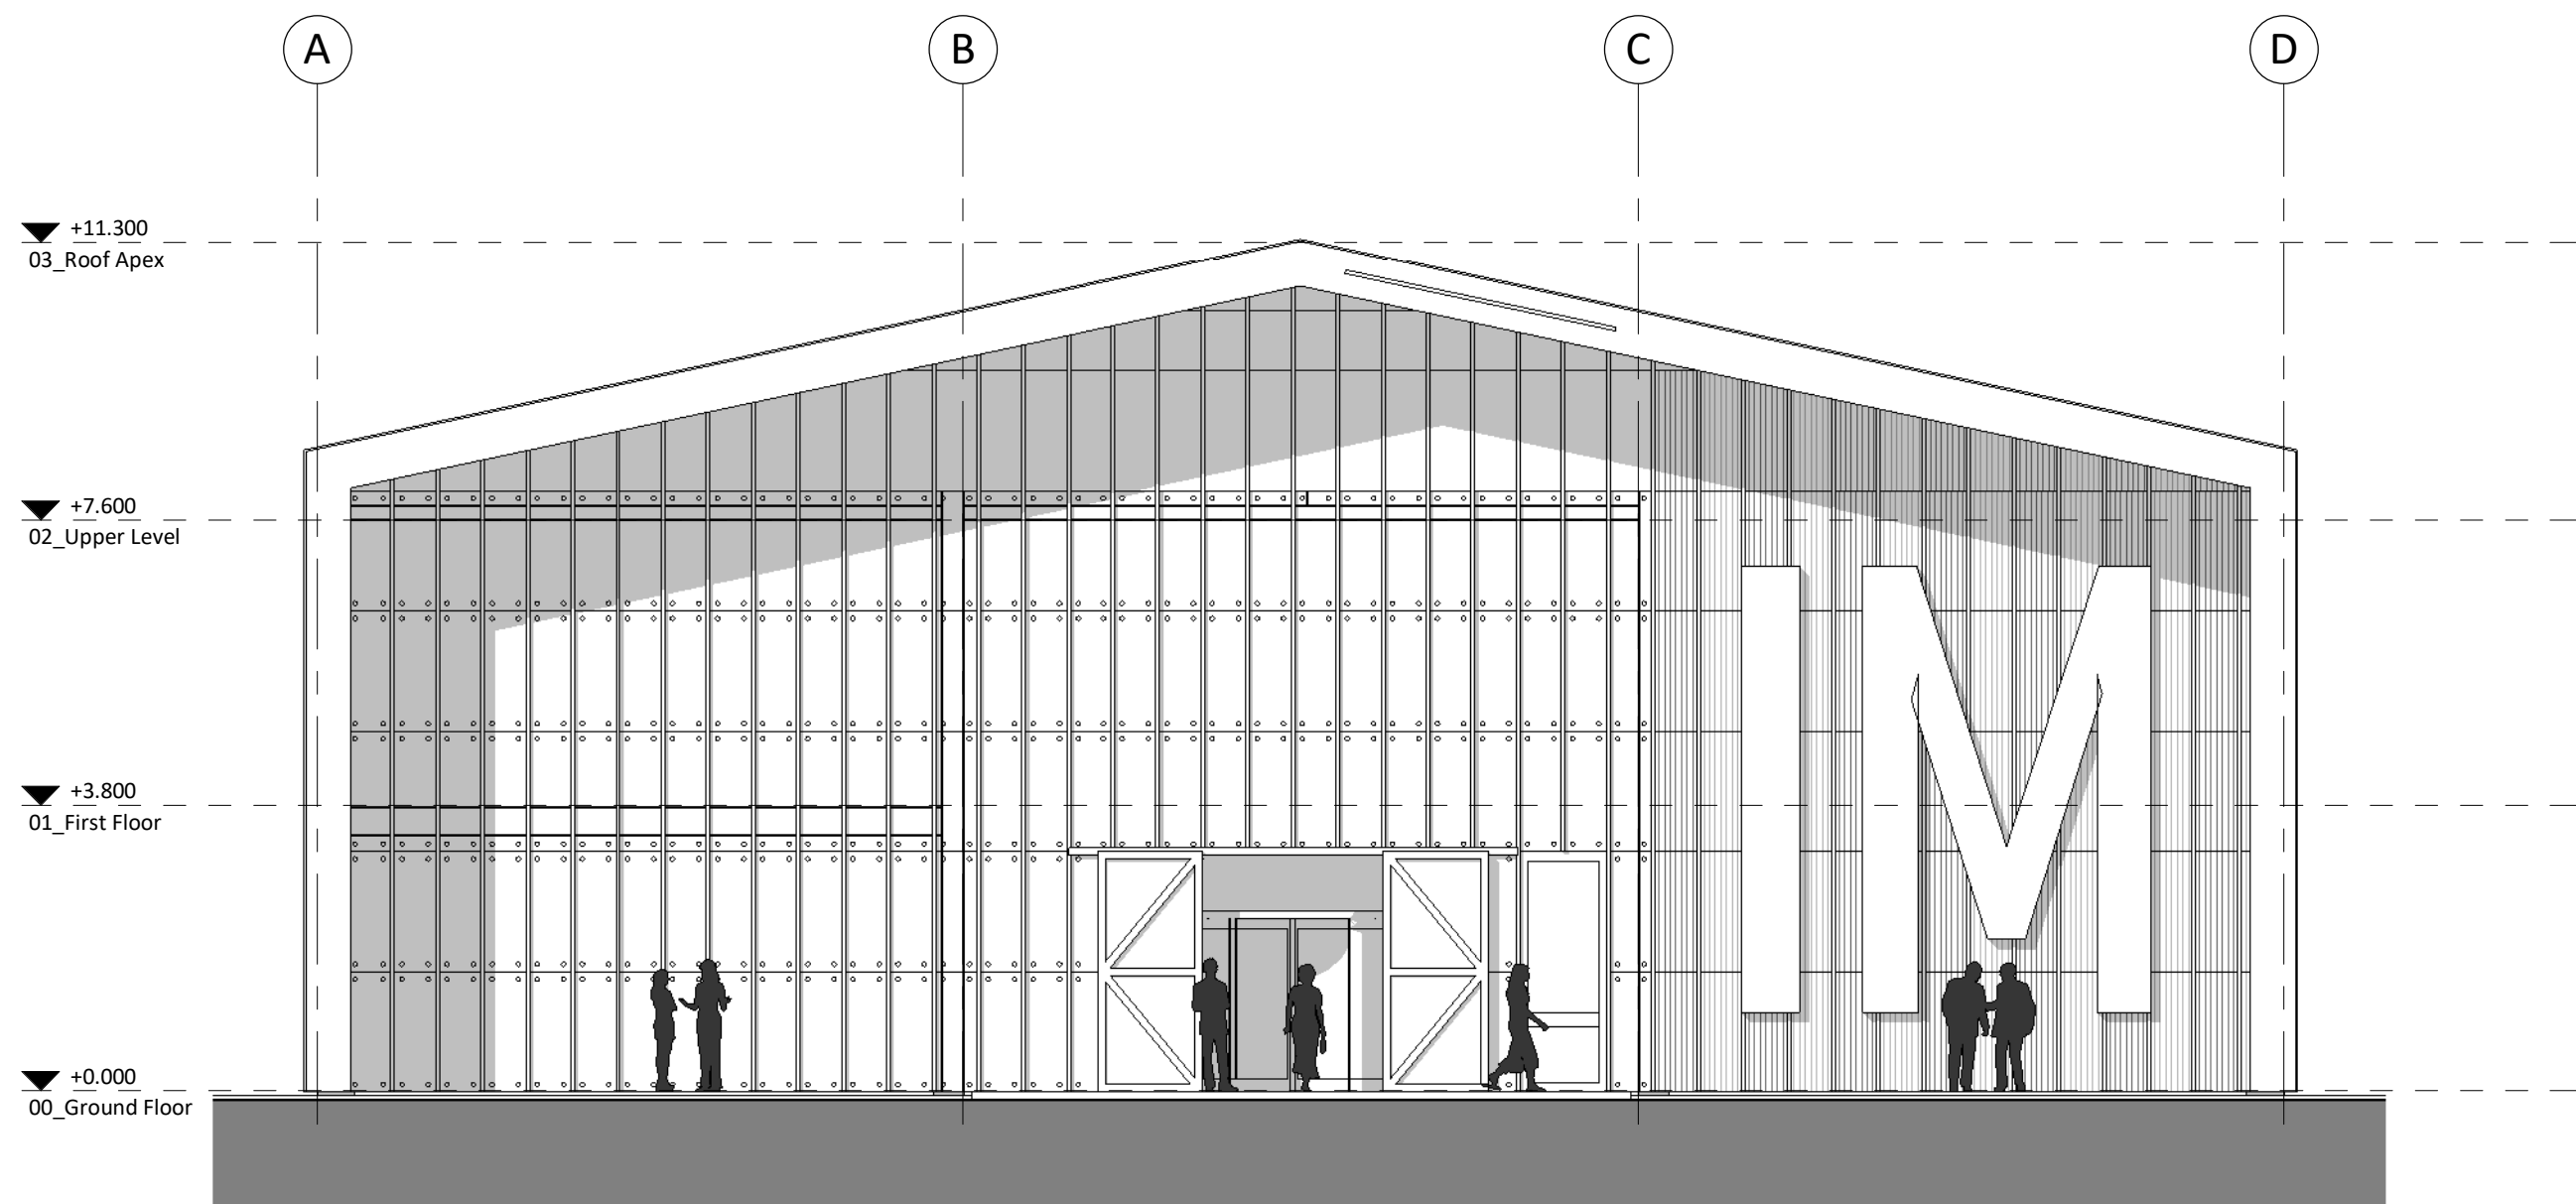

South Elevation
1 : 100

PL	PL02	02.03.21	Planning Issue	
S1	P01	09.10.20	Planning Issue	
STATUS	REV	DATE	DESCRIPTION	
CLIENT				REVISED BY RC
UWTSO				CHECKED BY PW
				ORIGINATOR NO 152481

CONSULTANT
STRIDE TREGLOWN
www.stridetregrown.com © Stride Tregrown Limited 2017
PROJECT
**Innovation Matrix
SA1**





DRAWING TITLE
Elevations GA

SUITABILITY STATUS
PL : PLANNING

SCALE
1 : 100 @ A1

PROJECT | ORIGINATOR | ZONE | LEVEL | TYPE | ROLE | CLASS | NUMBER
152481-STL-XX-XX-DR-A-6020-PL_0201

REVISION
PL02

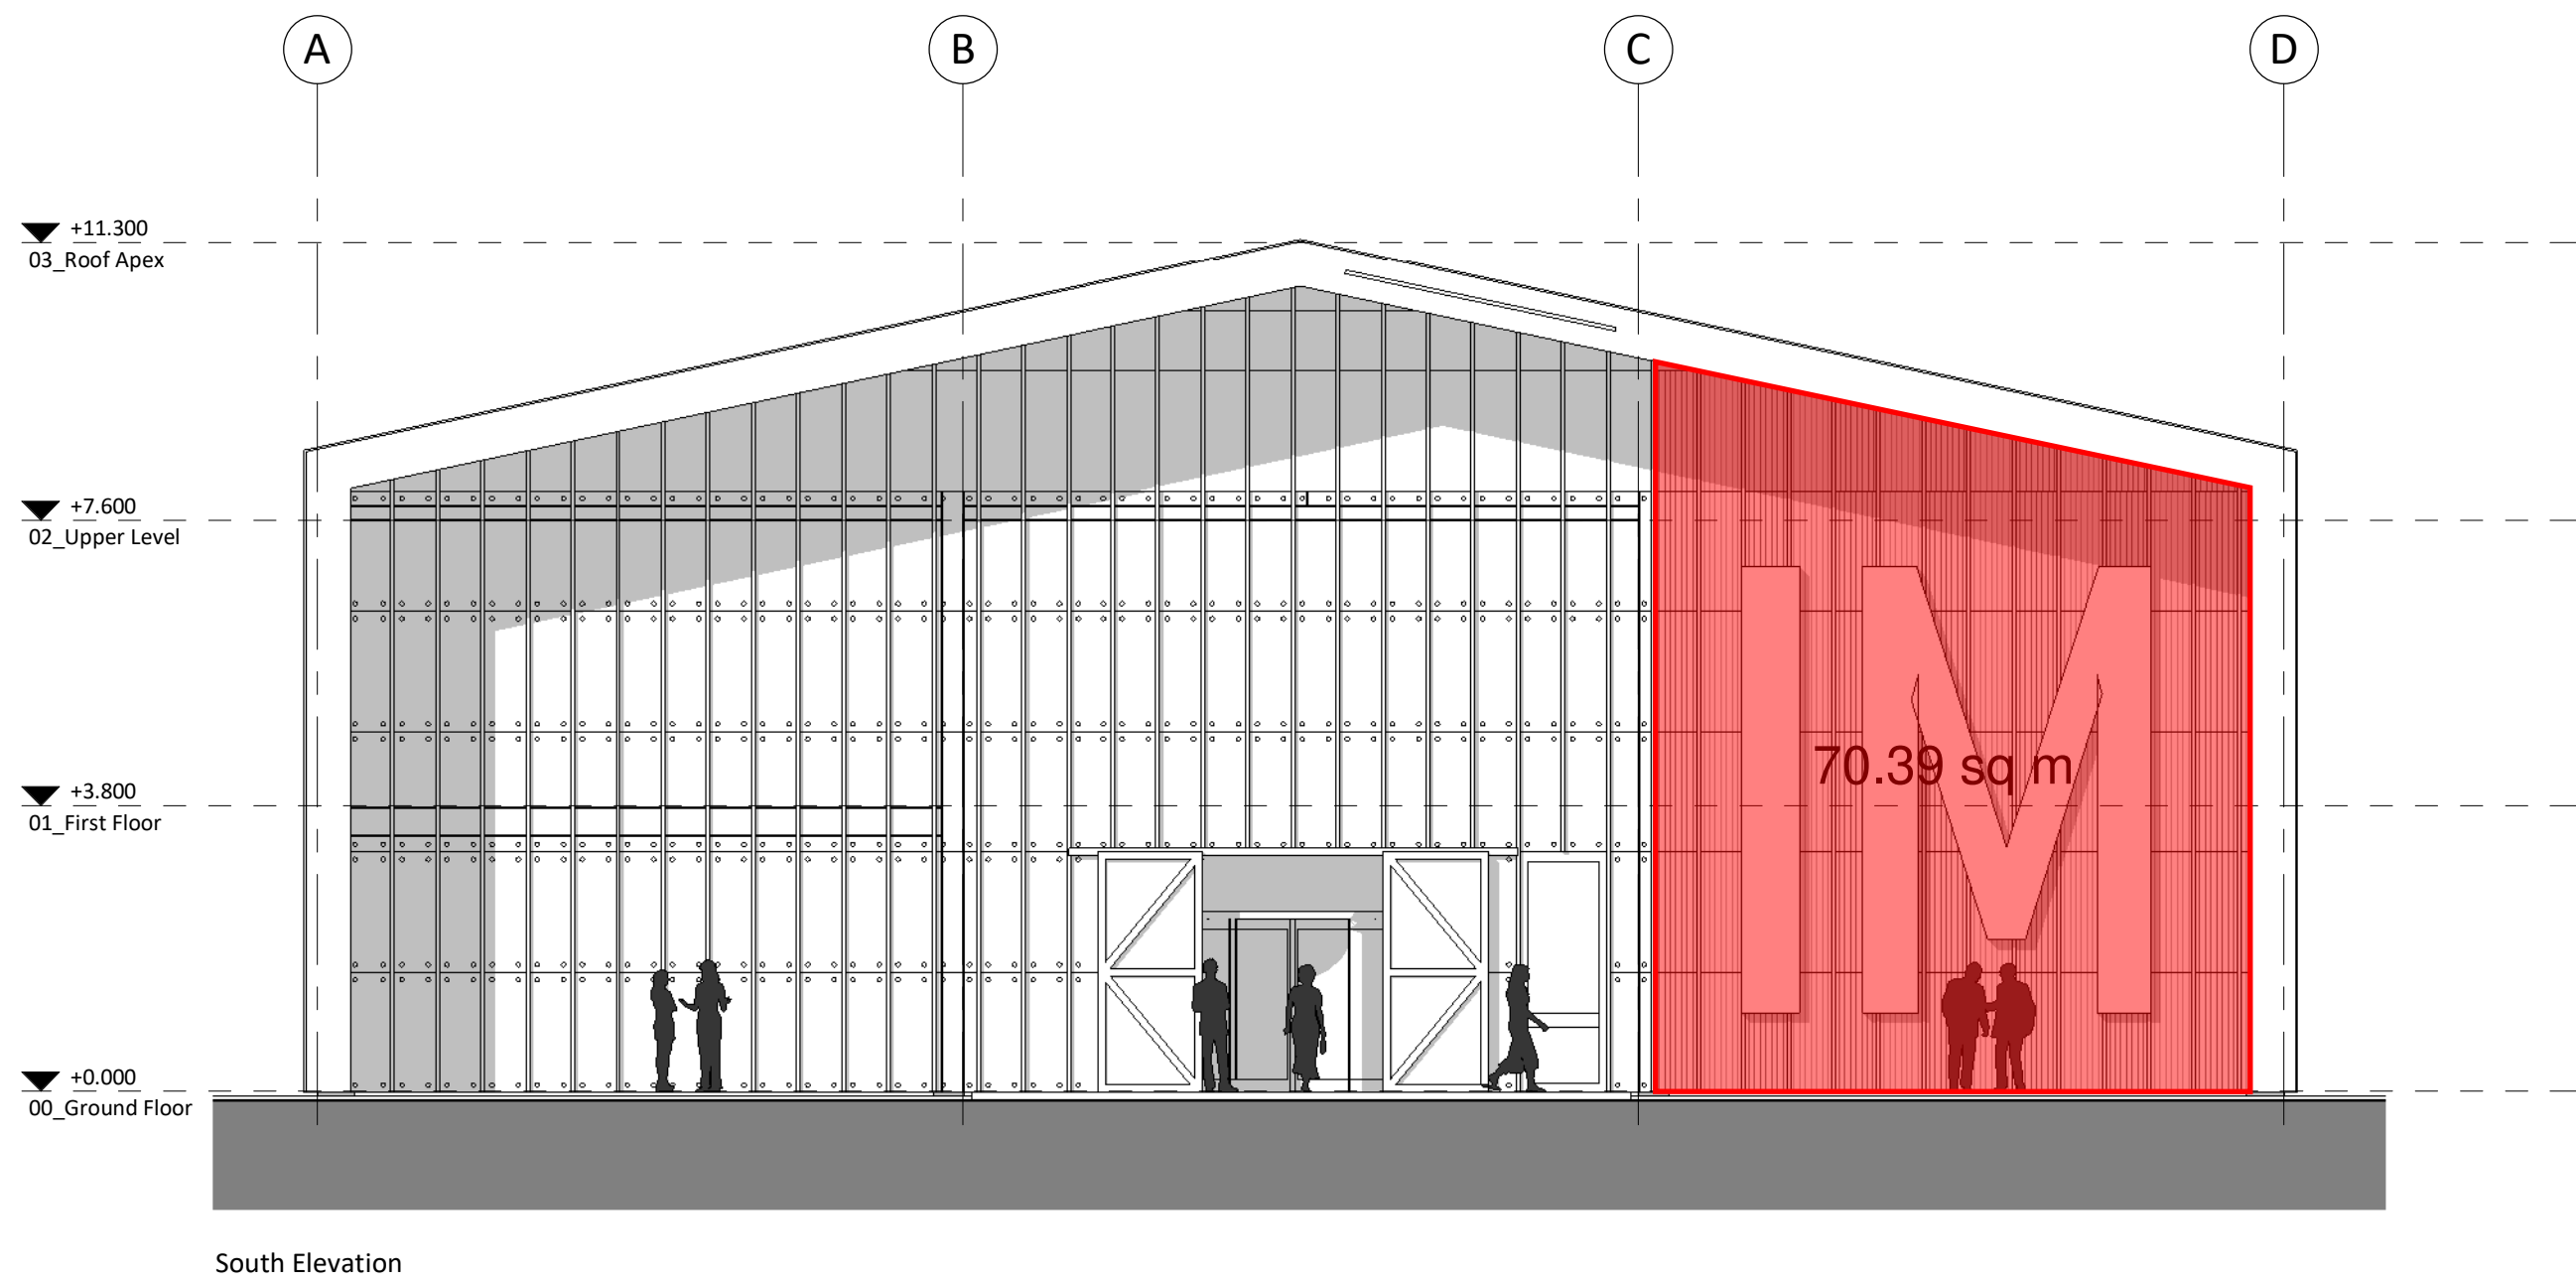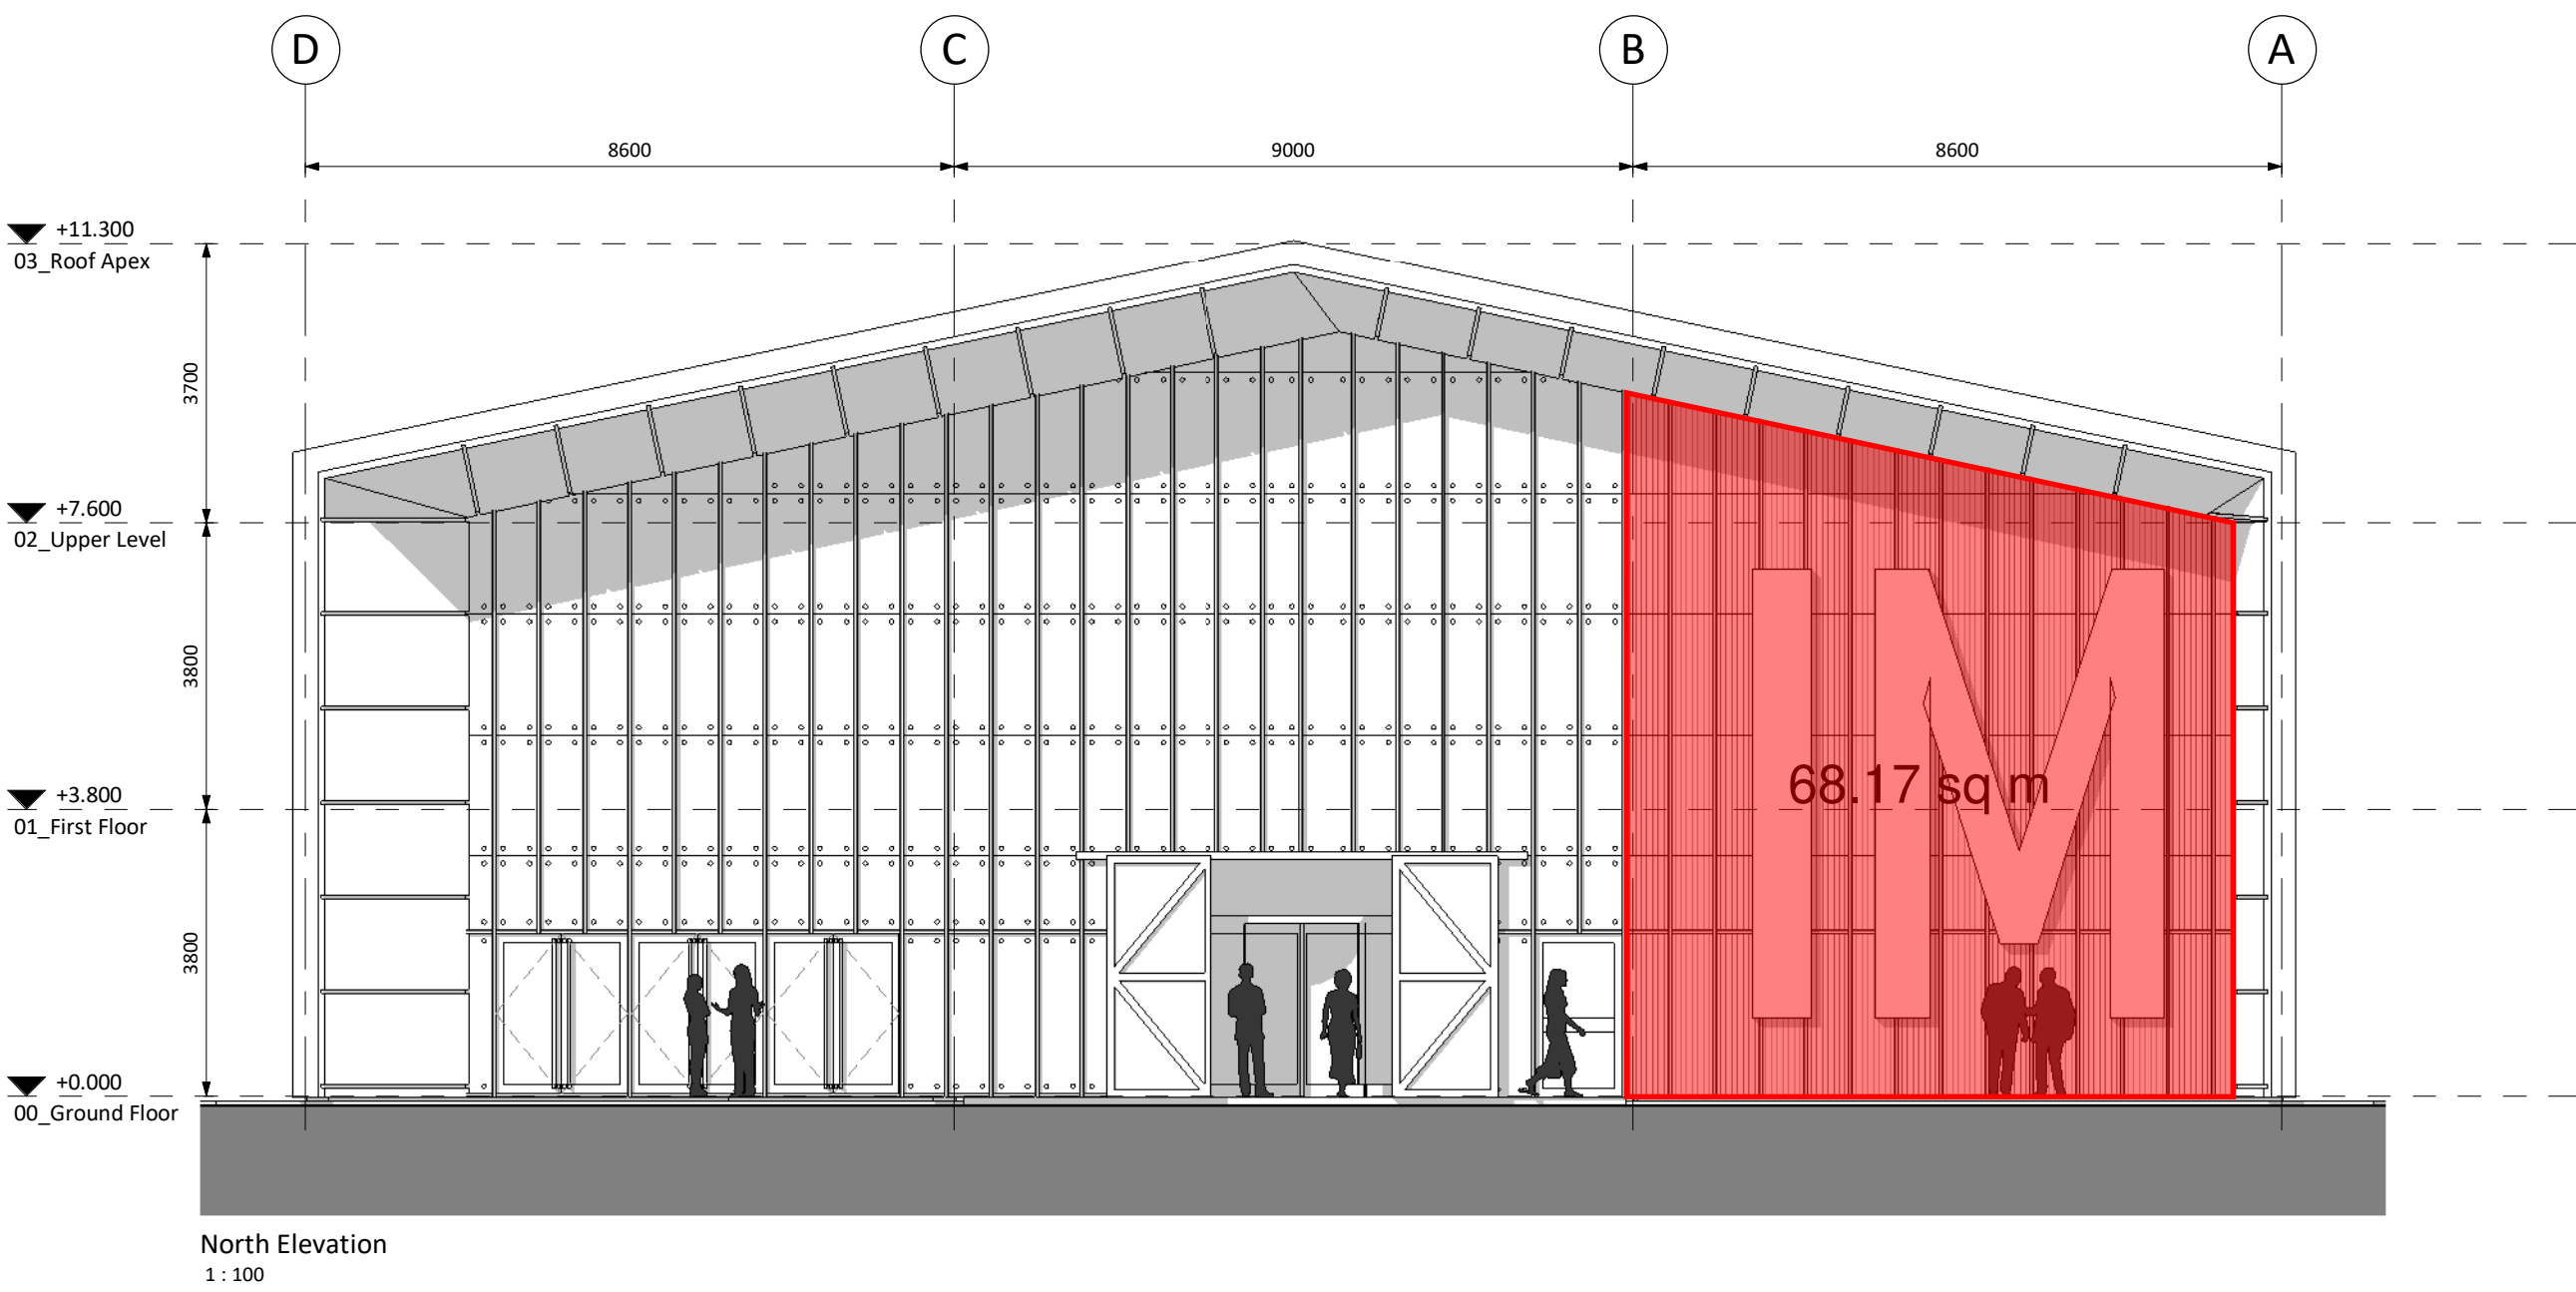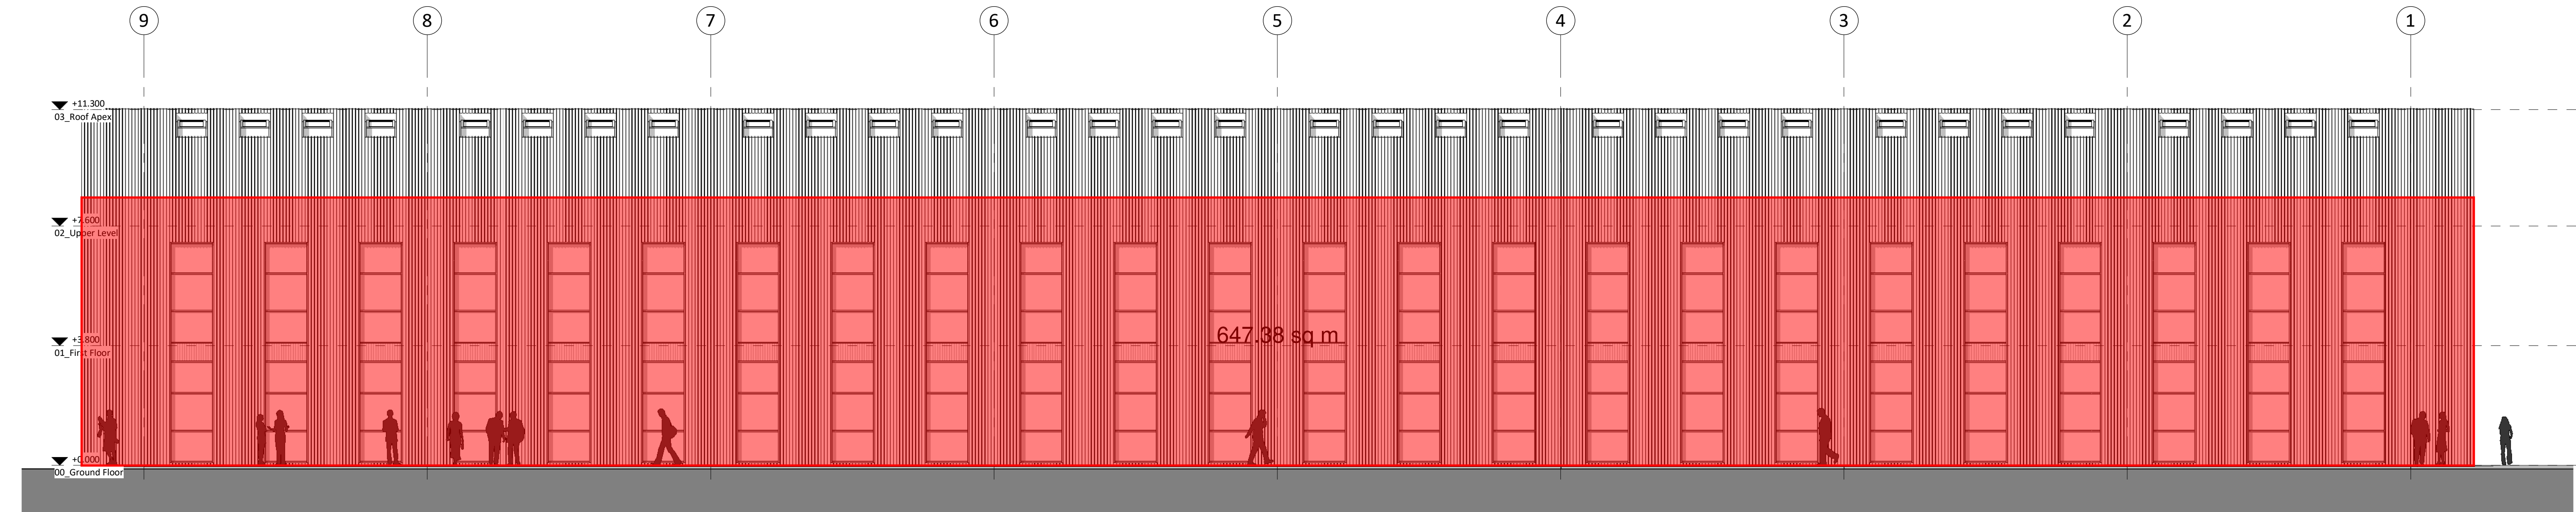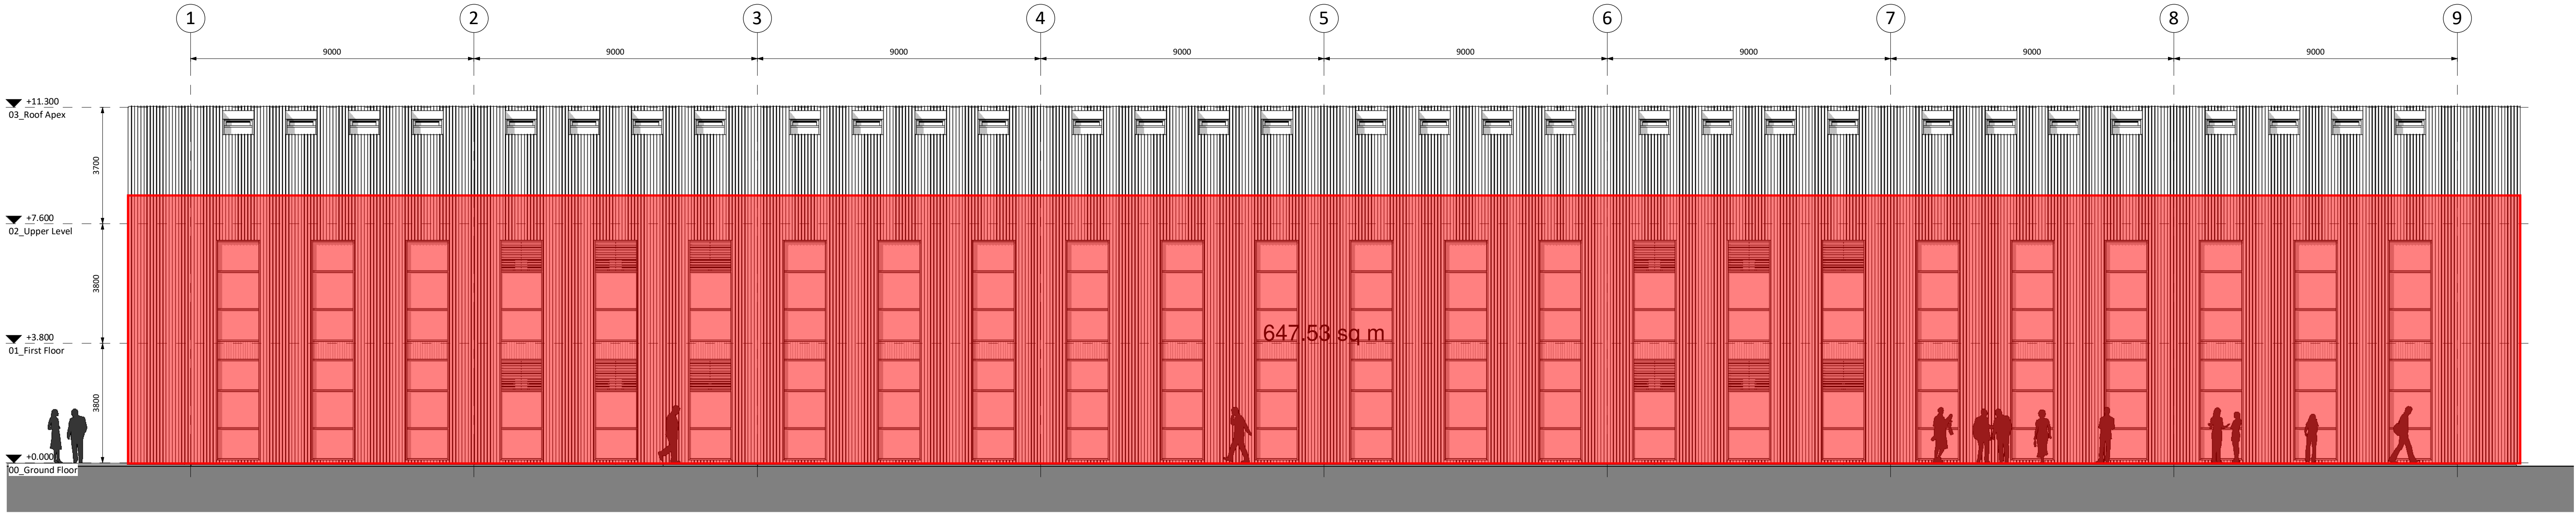

PL	PL02	02.03.21	Planning Issue	
S1	P01	09.10.20	Planning Issue	
STATUS	REV	DATE	DESCRIPTION	
CLIENT				REVISED BY RC
UWTSO				CHECKED BY PW
				ORIGINATOR NO 152481

CONSULTANT
STRIDE TREGLOWN
www.stride-tregrown.com © Stride Tregrown Limited 2017
PROJECT
Innovation Matrix
SA1

DRAWING TITLE
Elevations GA

SUITABILITY STATUS
PL : PLANNING


SCALE
1 : 100 @ A1

PROJECT | ORIGINATOR | ZONE | LEVEL | TYPE | ROLE | CLASS | NUMBER
152481-STL-XX-XX-DR-A-6020-PL_0201


REVISION
PL02




East Elevation
1 : 100

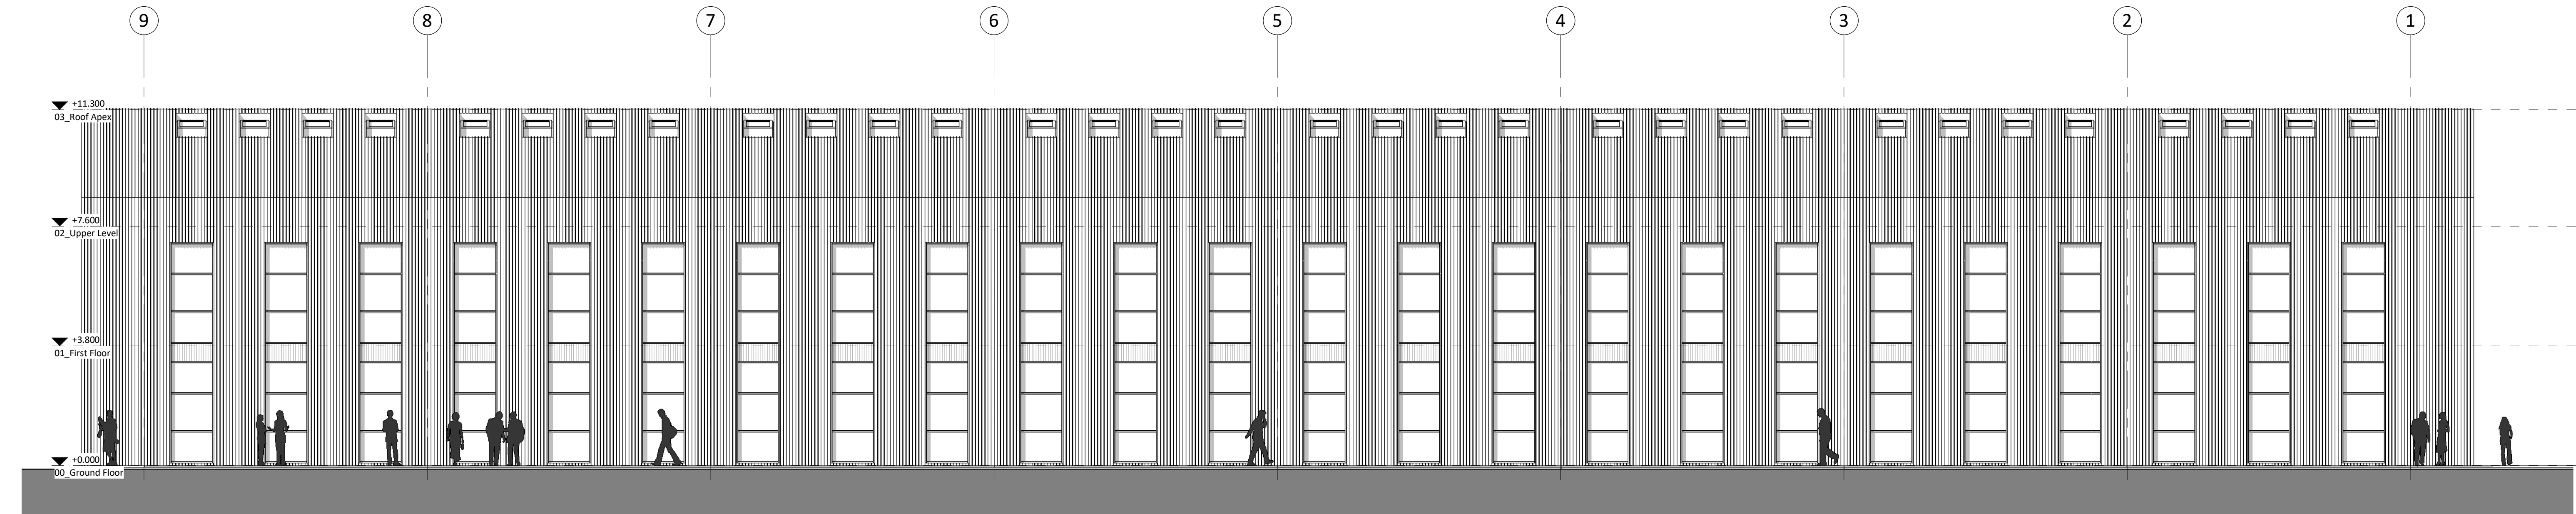

West Elevation
1 : 100

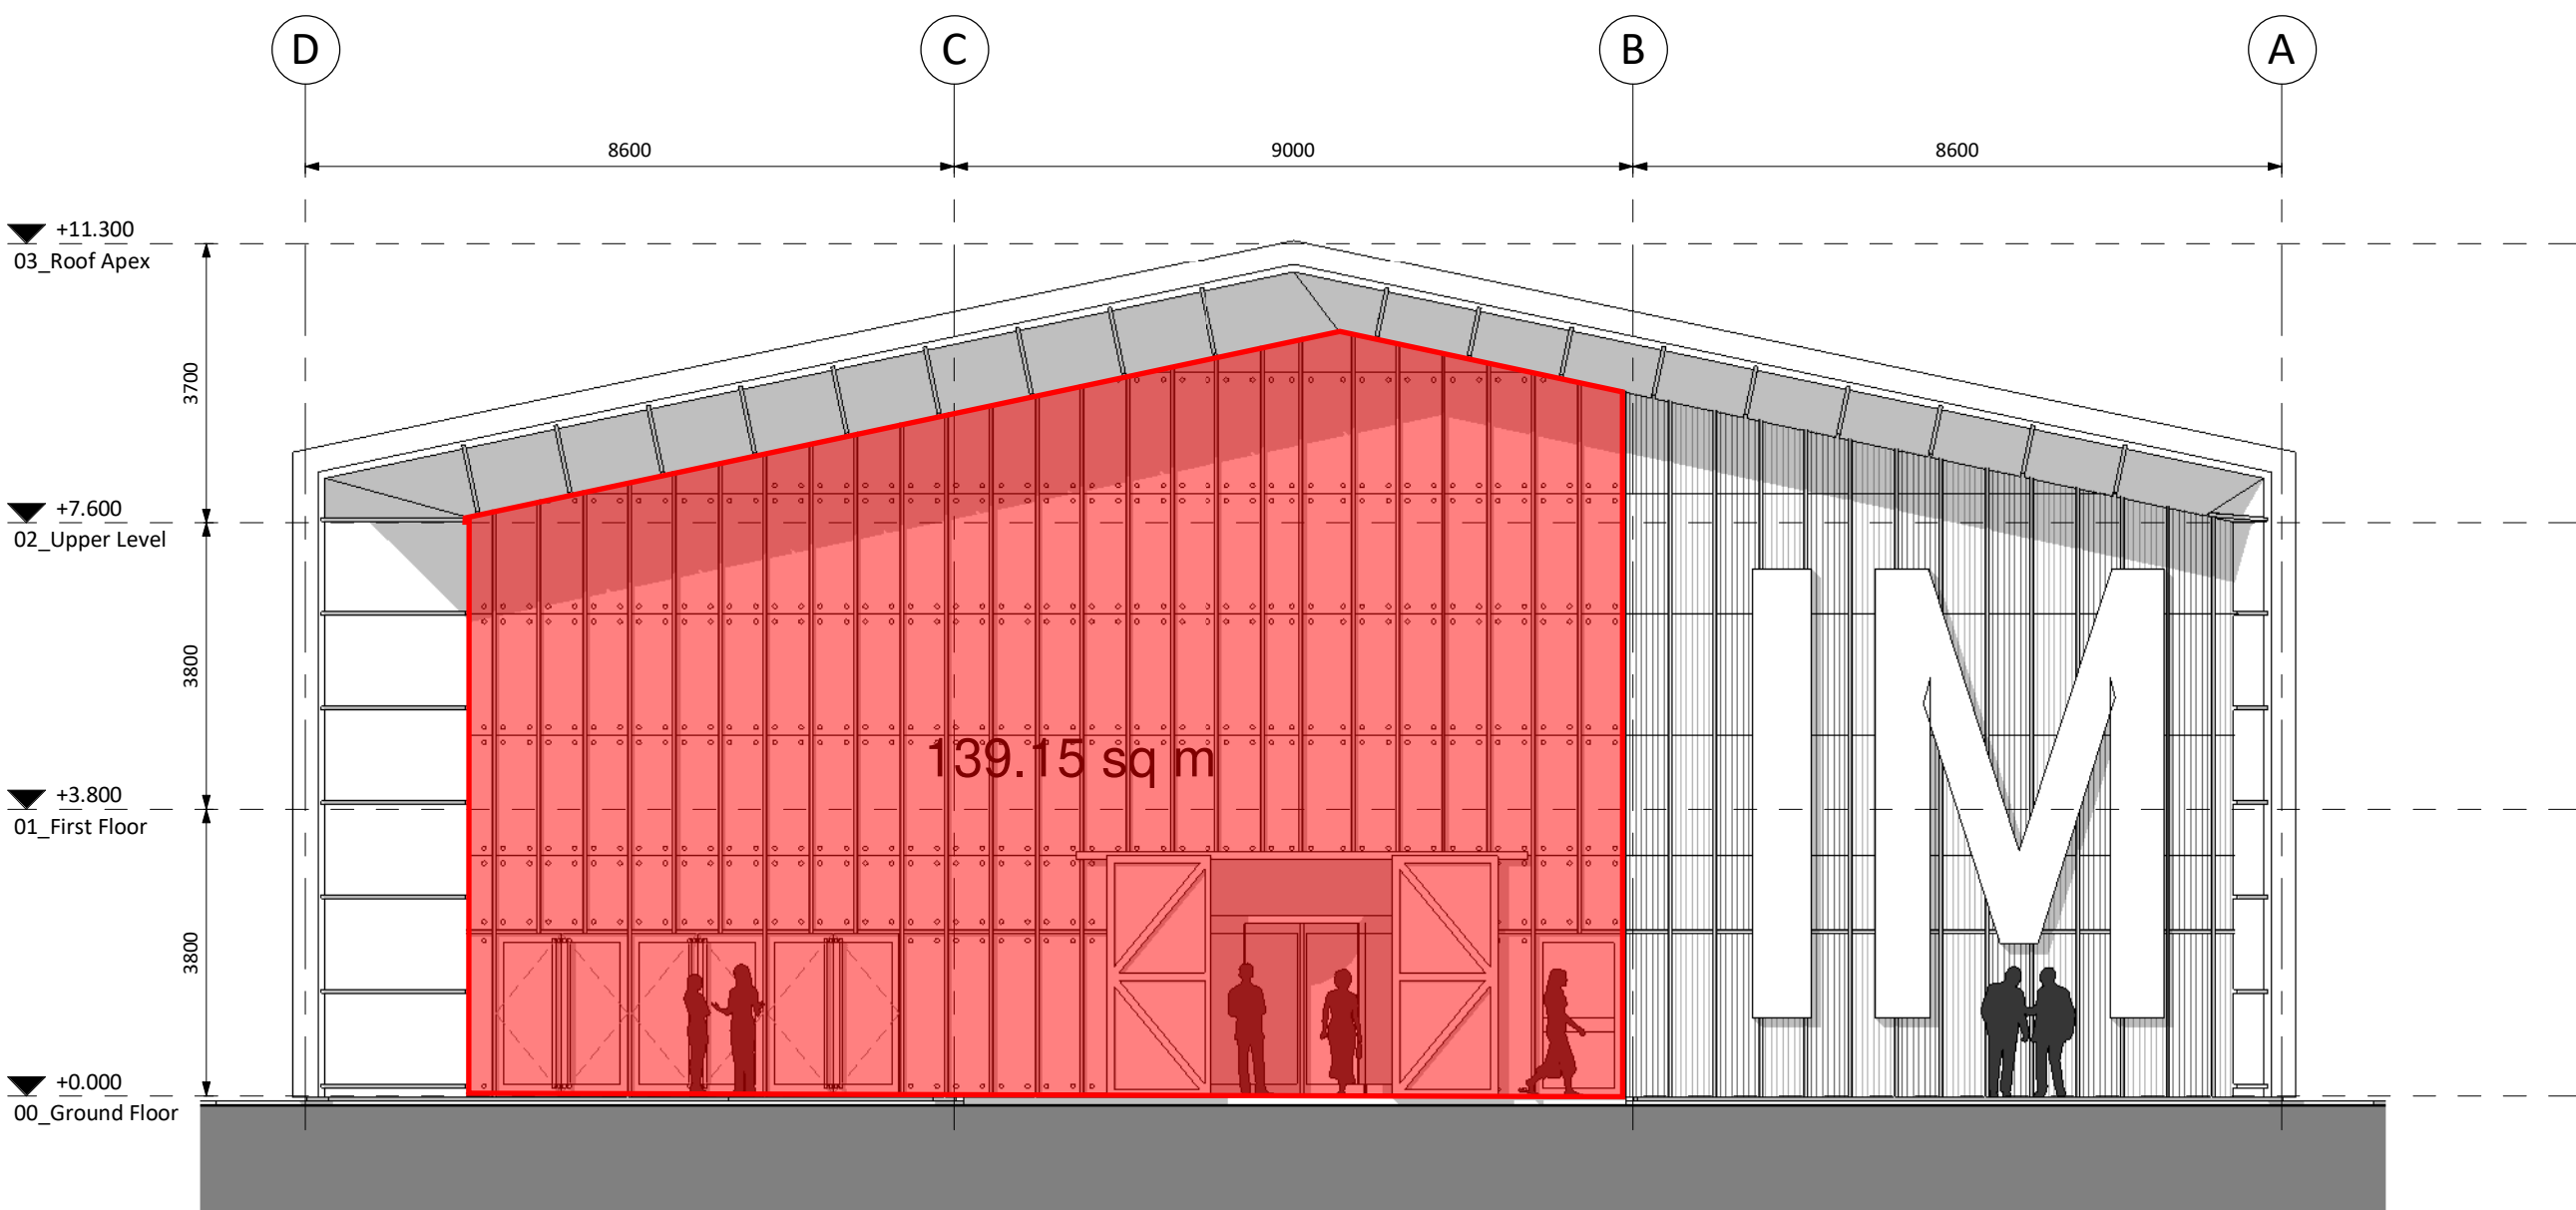

North Elevation
1 : 100

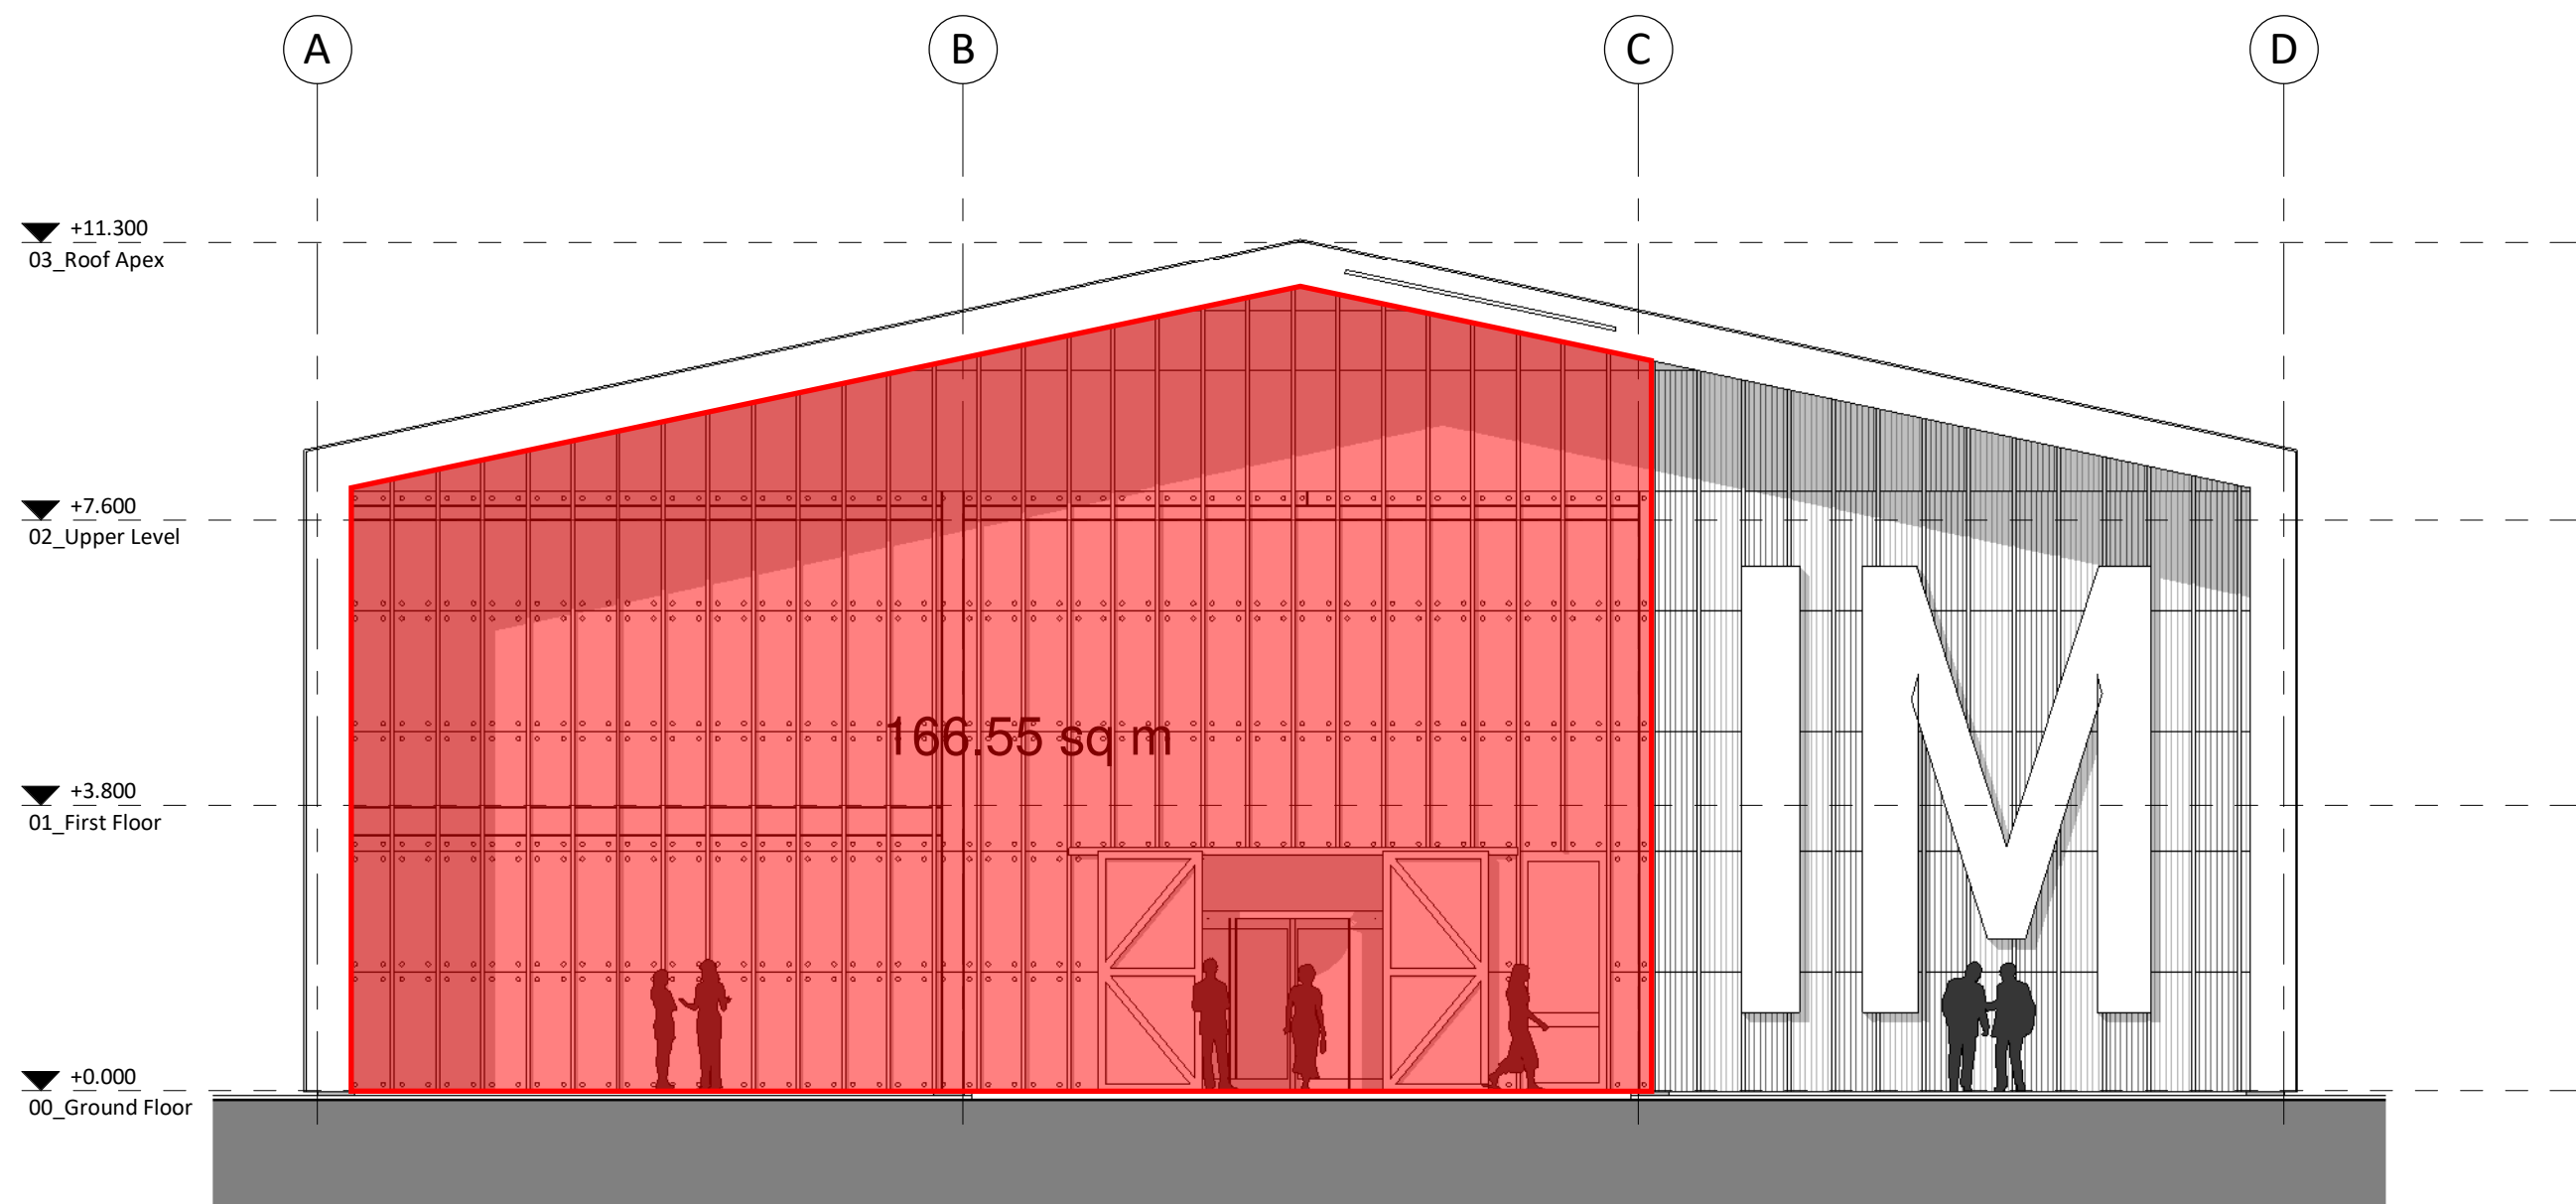

South Elevation
1 : 100

PL	PL02	02.03.21	Planning Issue	
S1	P01	09.10.20	Planning Issue	
STATUS	REV	DATE	DESCRIPTION	
CLIENT				REVISED BY RC
UWTSO				CHECKED BY PW
				ORIGINATOR NO 152481

CONSULTANT
STRIDE TREGLOWN
www.stridetreglow.com © Stride Treglow Limited 2017
PROJECT
**Innovation Matrix
SA1**


DRAWING TITLE
Elevations GA

SUITABILITY STATUS
PL : PLANNING

SCALE
1 : 100 @ A1

PROJECT | ORIGINATOR | ZONE | LEVEL | TYPE | ROLE | CLASS | NUMBER
152481-STL-XX-XX-DR-A-6020-PL_0201

REVISION
PL02

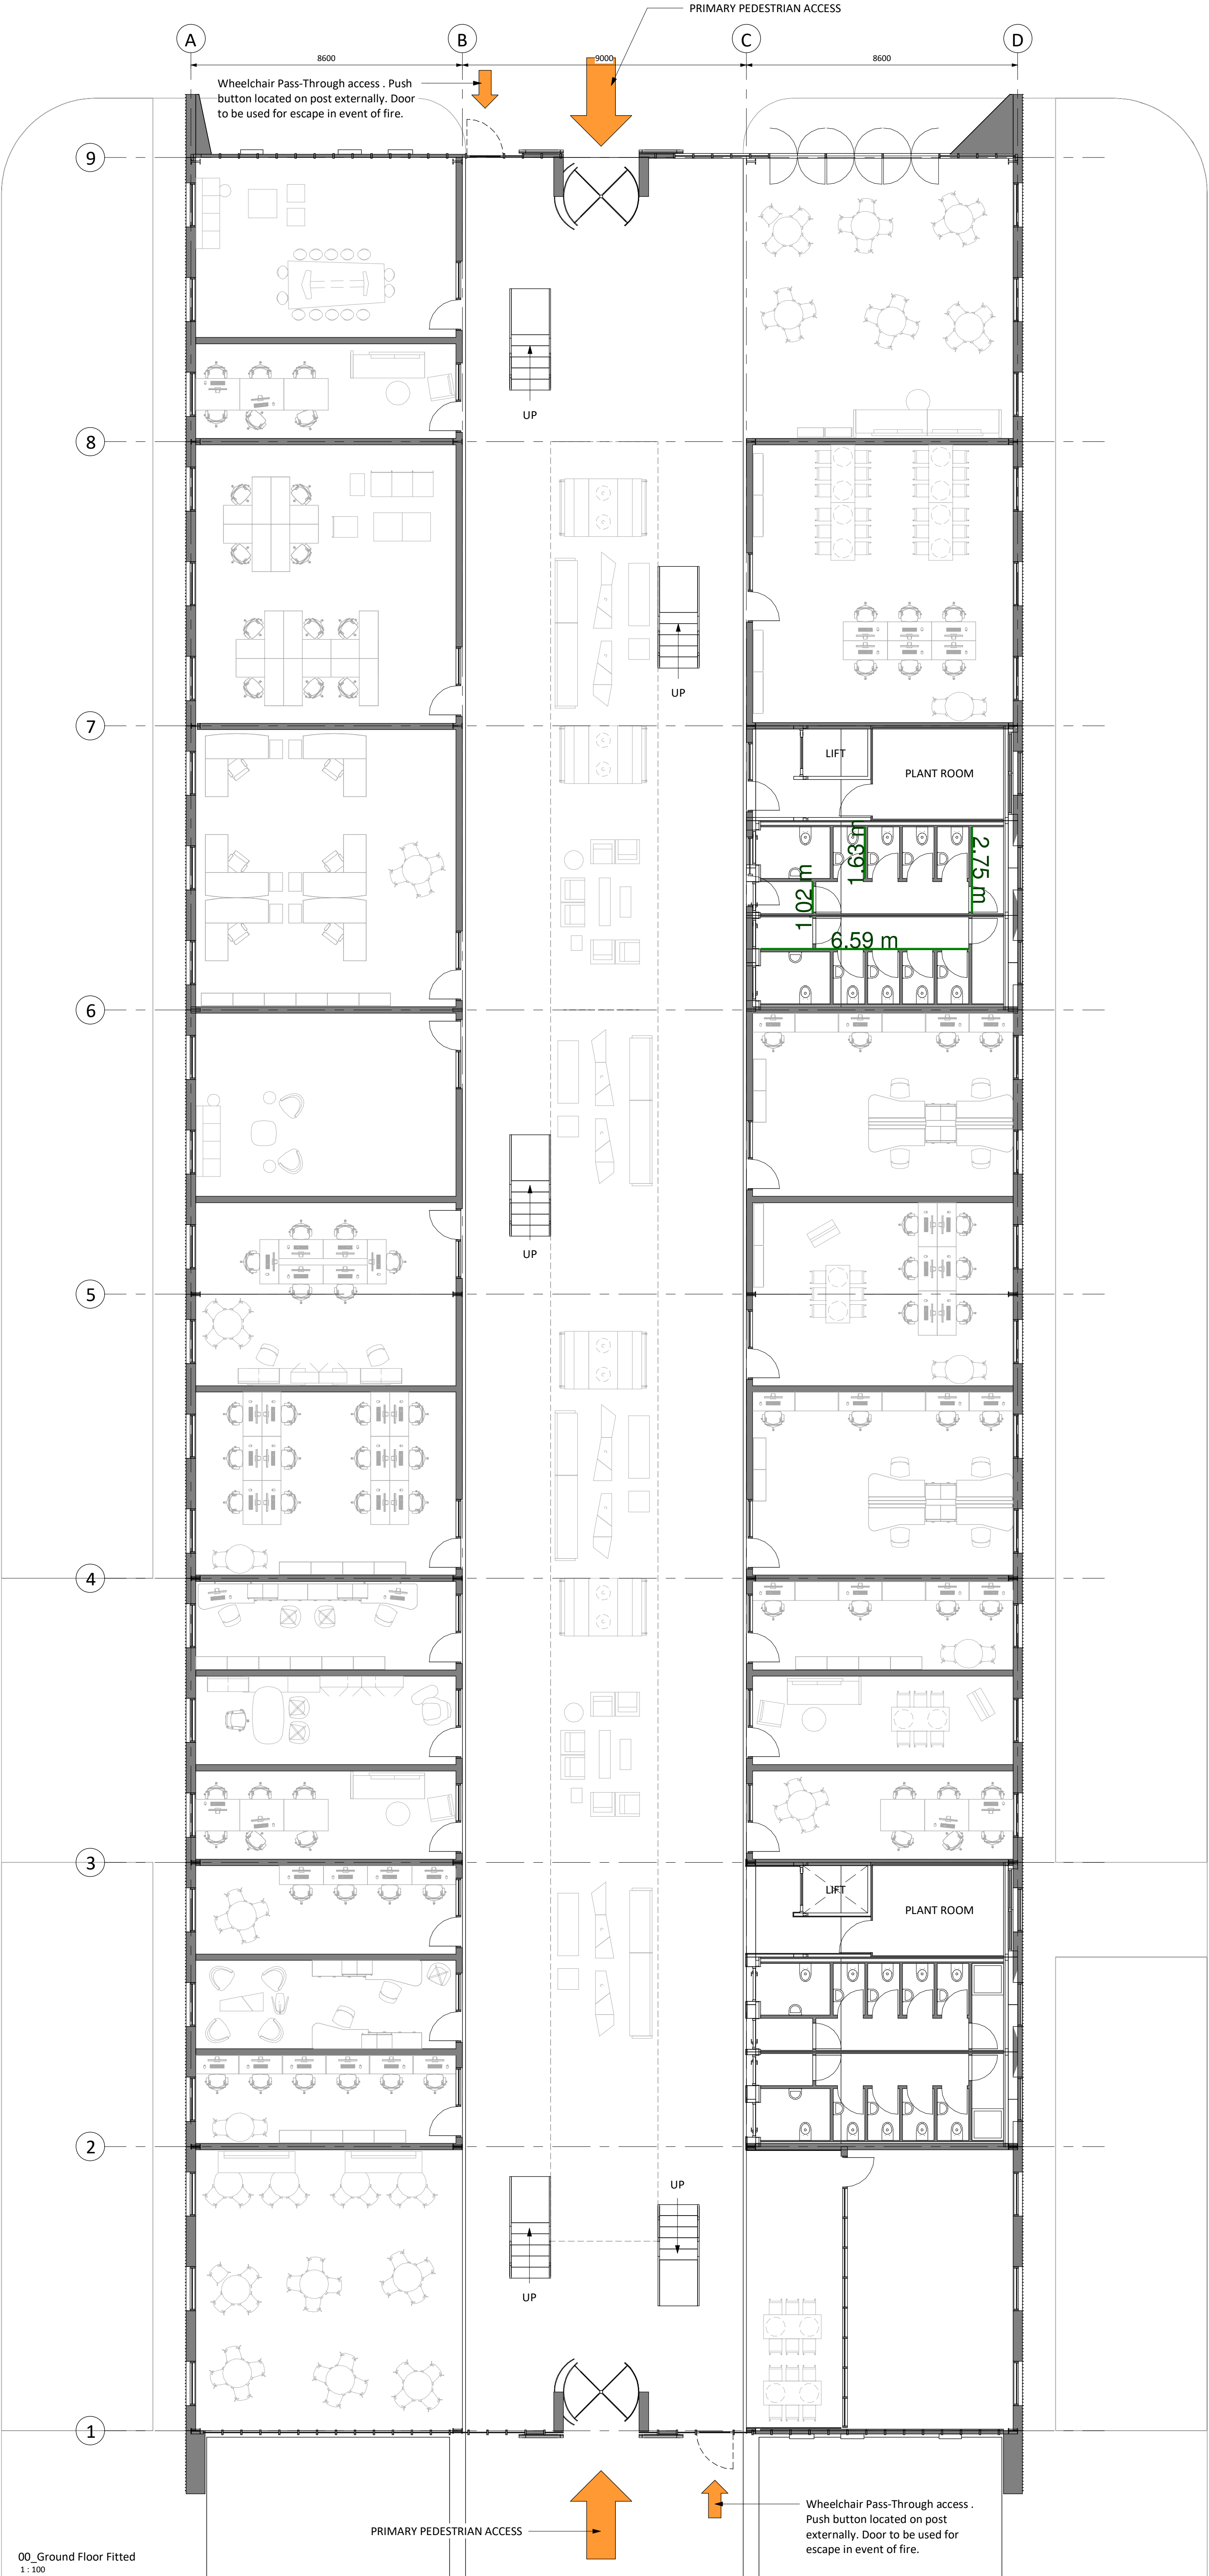

Responsibility is not accepted for errors made by others in scaling from this drawing.
All construction information should be taken from figured dimensions only.

0mm 50mm 100mm

00_Ground Floor Fitted
1:100

PRIMARY PEDESTRIAN ACCESS


Wheelchair Pass-Through access .
Push button located on post
externally. Door to be used for
escape in event of fire.

PL	PL02	02.03.21	Planning Issue
S1	P01	09.10.20	Planning Issue
STATUS	REV	DATE	DESCRIPTION
CLIENT			
UWTSD			REVISED BY RC
			CHECKED BY PW
			ORIGINATOR NO 152481

CONSULTANT
STRIDE TREGLOWN
www.stridetreglown.com © Stride Treglown Limited 2017
PROJECT
Innovation Matrix
SA1

DRAWING TITLE
Ground Floor Layout - Full Building

SUITABILITY STATUS PL : PLANNING	SCALE 1 : 100 @ A1
PROJECT ORIGINATOR ZONE LEVEL TYPE ROLE CLASS NUMBER 152481-STL-XX-XX-DR-A-XXXX-PL_0501	REVISION PL02

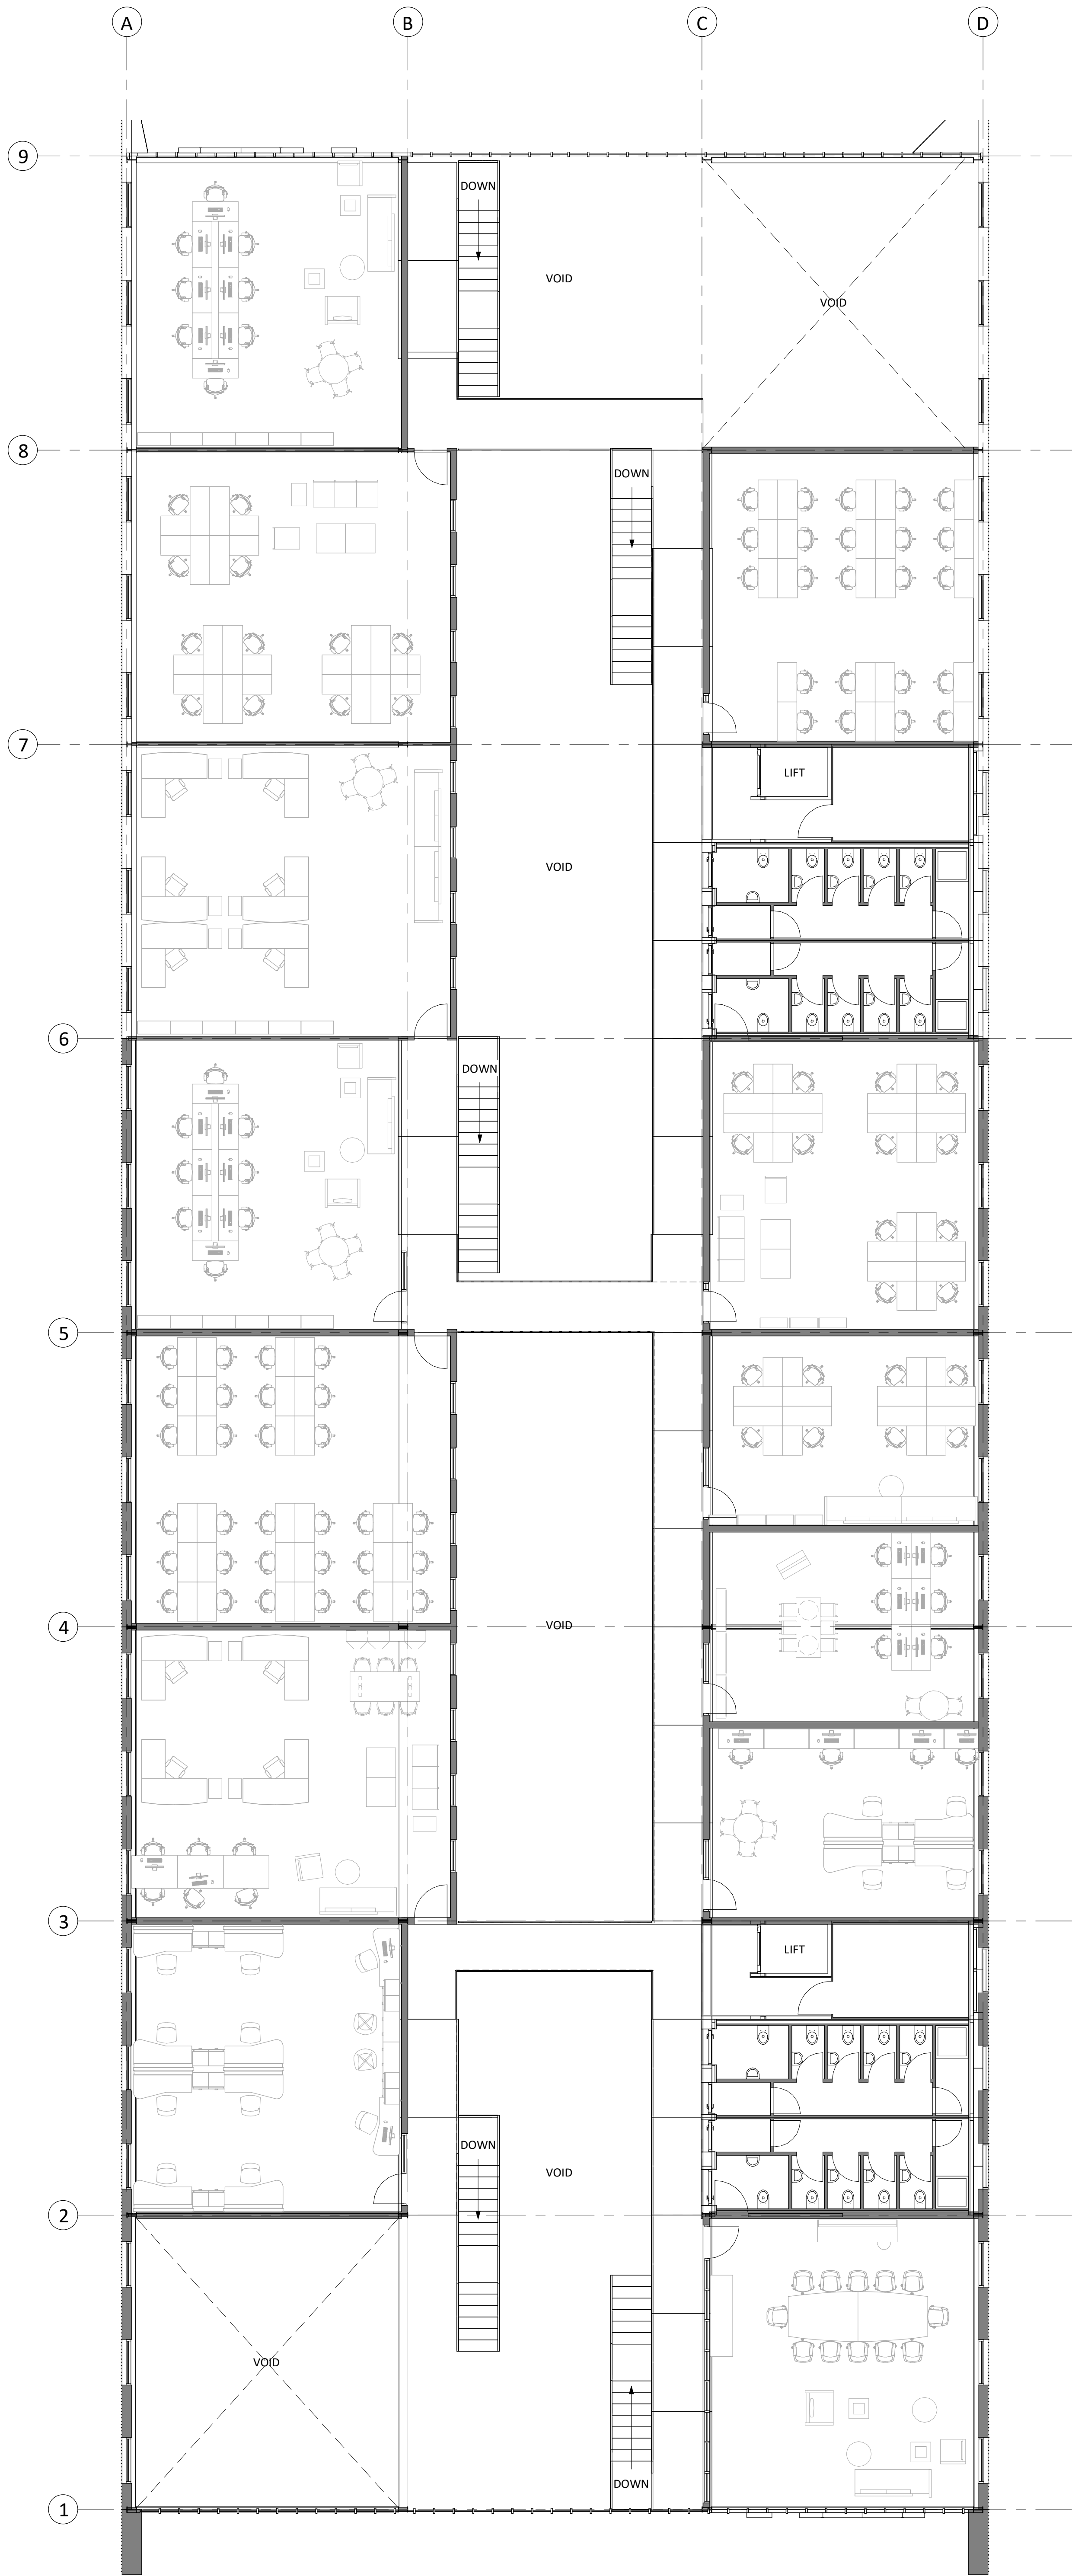


PL	PL02	02.03.21	Planning Issue
S1	P01	09.10.20	Planning Issue
STATUS	REV	DATE	DESCRIPTION
CLIENT	UWTSD		
REVISOR			RC
CHECKED BY			PW
ORIGINATOR NO			152481

CONSULTANT
STRIDE TREGLOWN
www.stridetreglown.com © Stride Treglown Limited 2017
PROJECT
Innovation Matrix
SA1

DRAWING TITLE
First Floor Layout - Full Building

SUITABILITY STATUS PL : PLANNING	SCALE 1 : 100 @ A1
PROJECT ORIGINATOR ZONE LEVEL TYPE ROLE CLASS NUMBER 152481-STL-XX-XX-DR-A-XXXX-PL_0502	REVISION PL02

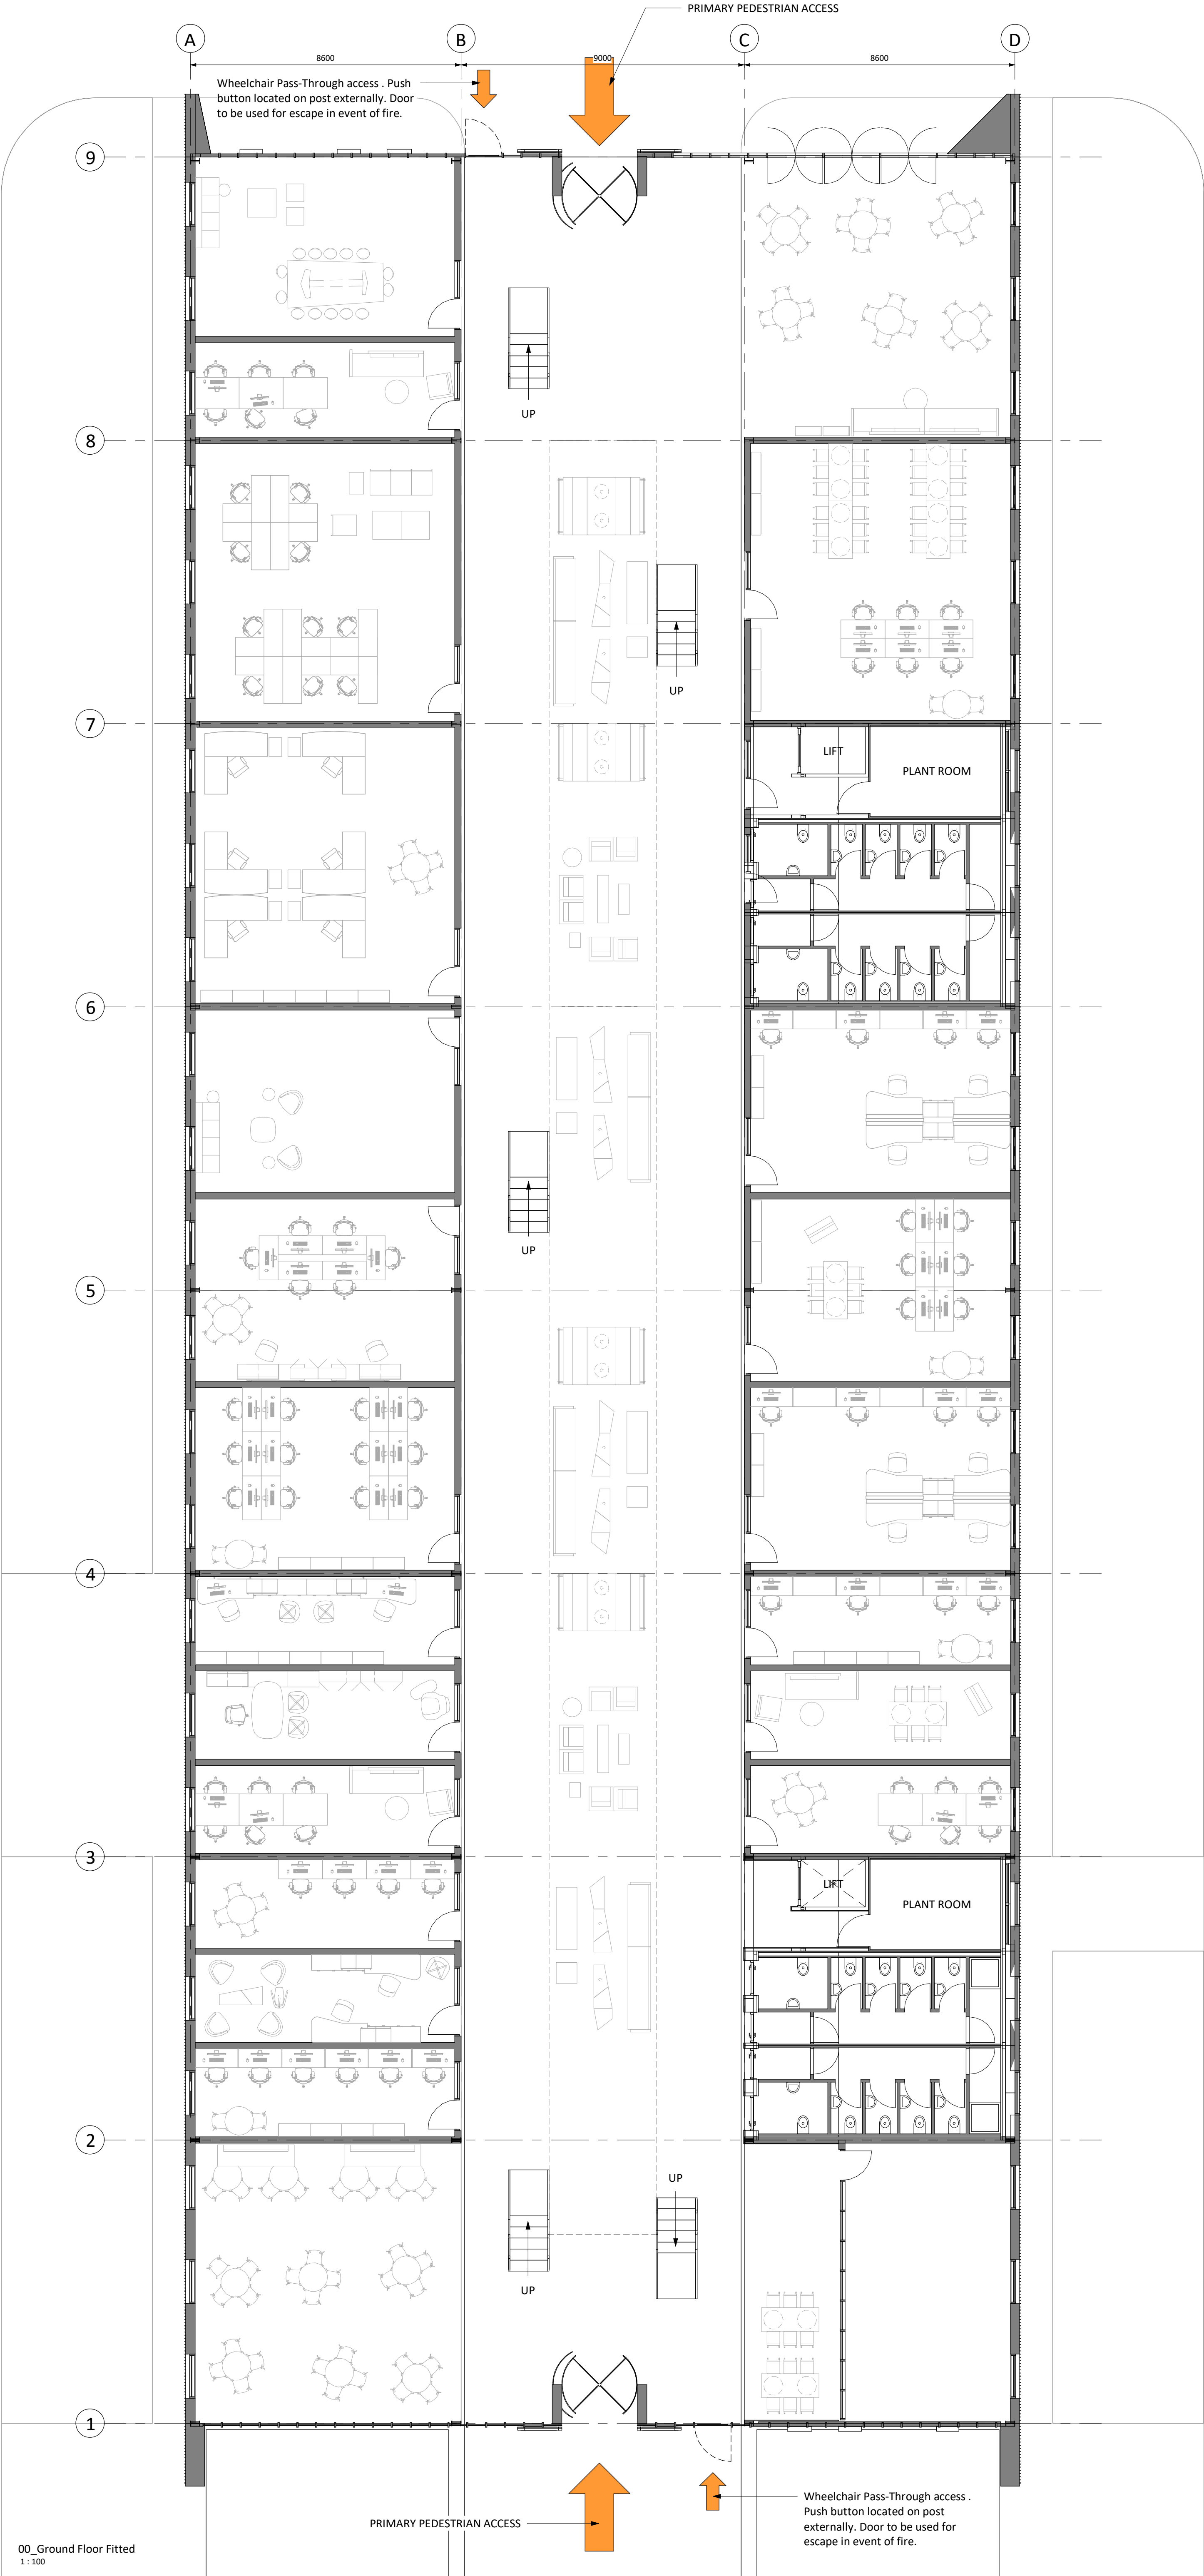

Responsibility is not accepted for errors made by others in scaling from this drawing.
All construction information should be taken from figured dimensions only.


0mm 50mm 100mm

PL	PL02	02.03.21	Planning Issue
S1	P01	09.10.20	Planning Issue
STATUS	REV	DATE	DESCRIPTION
CLIENT			
UWTSD			REVISED BY RC
			CHECKED BY PW
			ORIGINATOR NO 152481

CONSULTANT
STRIDE TREGLOWN
www.stridetreglown.com © Stride Treglown Limited 2017
PROJECT
Innovation Matrix
SA1

DRAWING TITLE
Ground Floor Layout - Full Building

SUITABILITY STATUS PL : PLANNING	SCALE 1 : 100 @ A1
PROJECT ORIGINATOR ZONE LEVEL TYPE ROLE CLASS NUMBER 152481-STL-XX-XX-DR-A-XXXX-PL_0501	REVISION PL02

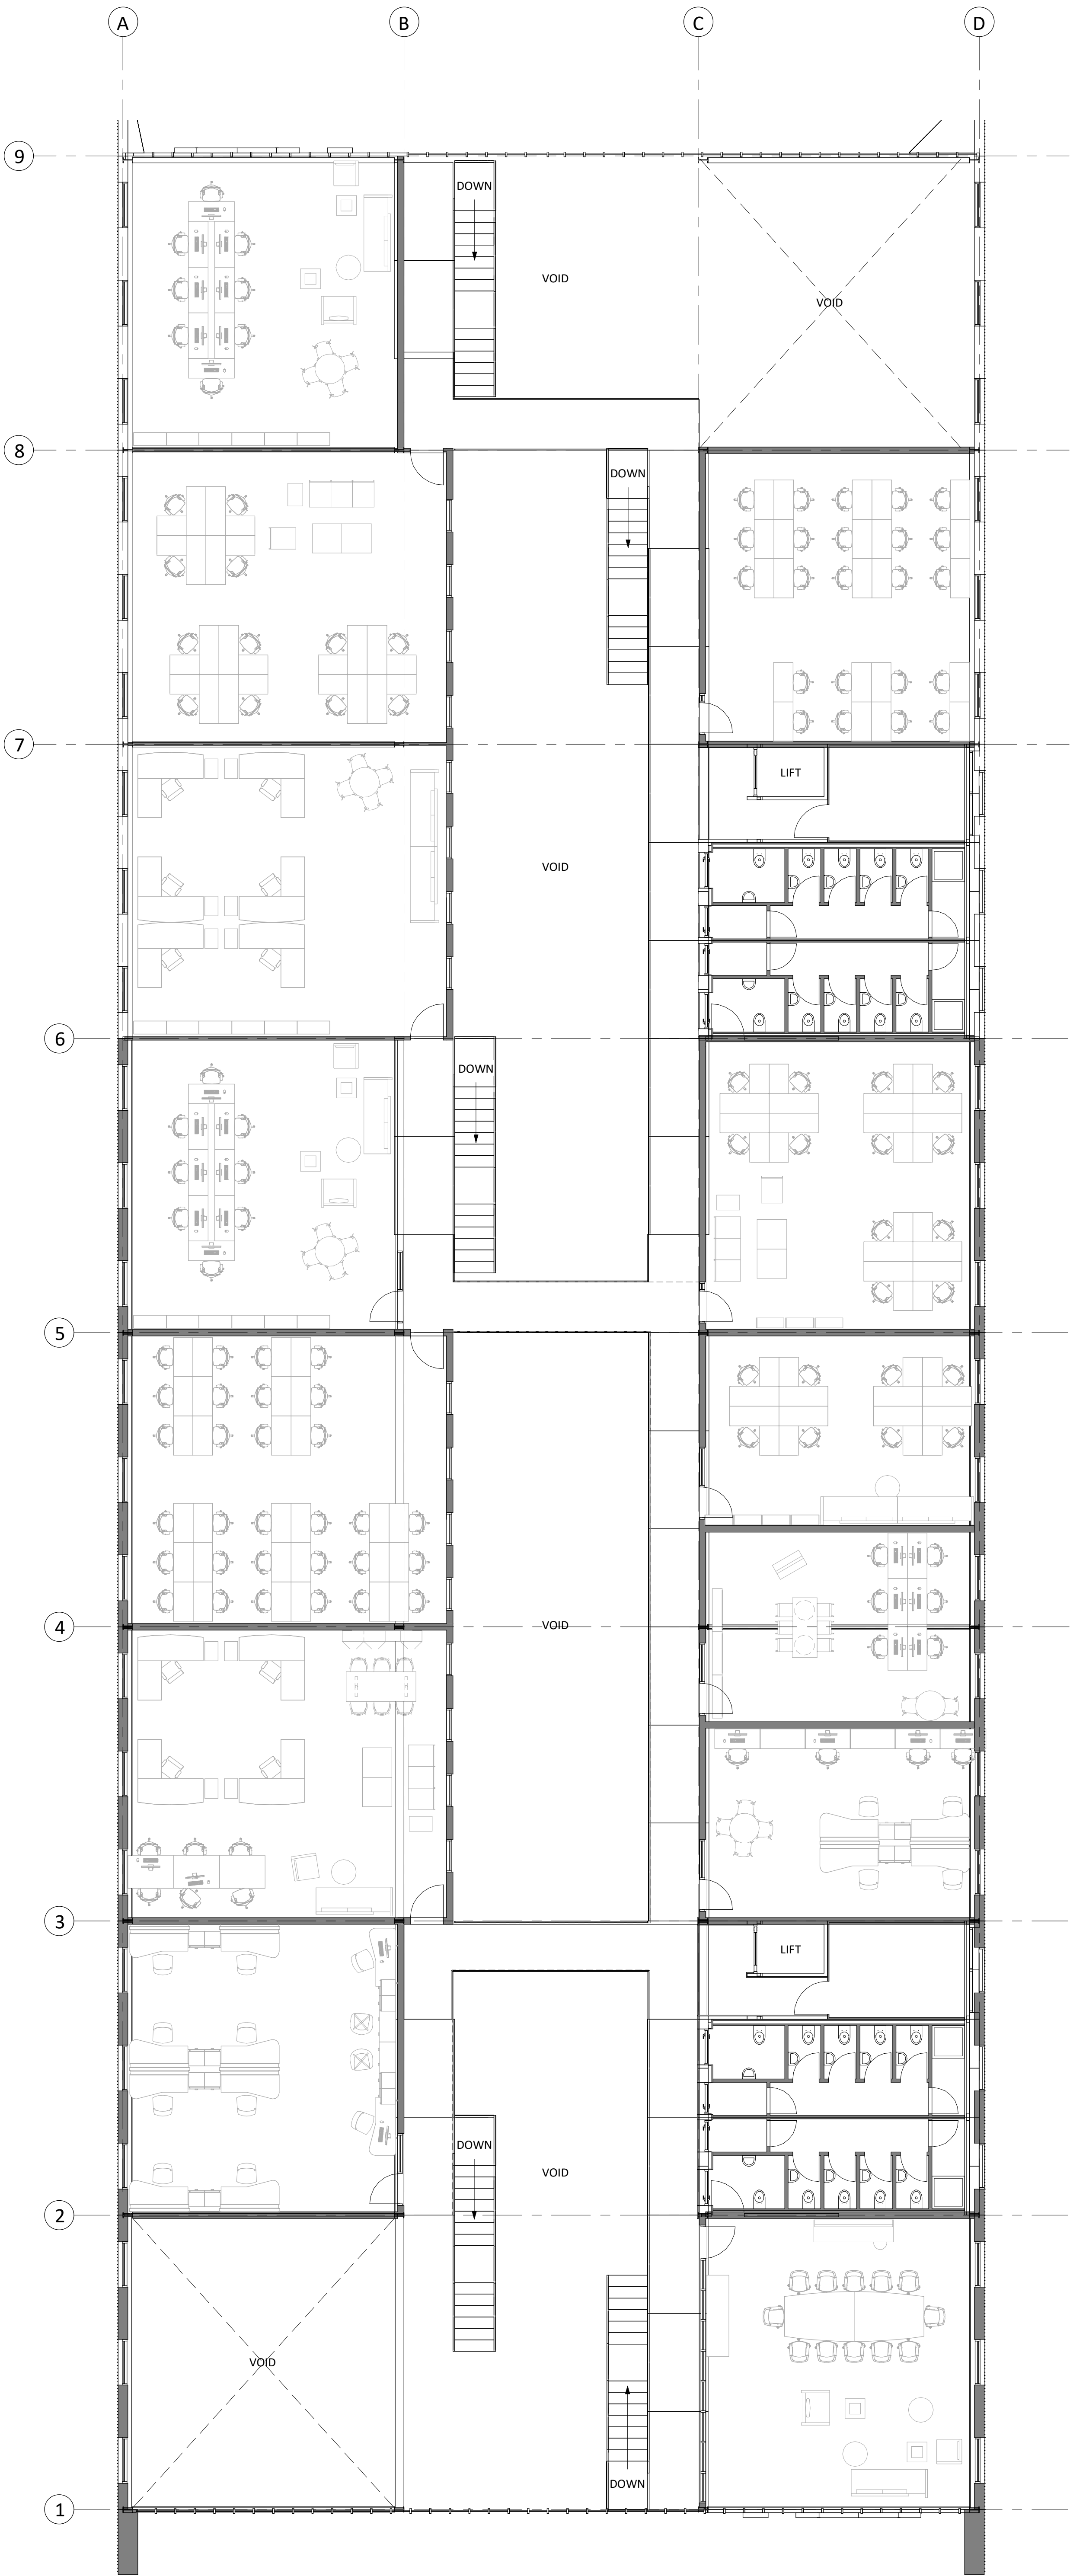

PL	PL02	02.03.21	Planning Issue
S1	P01	09.10.20	Planning Issue
STATUS	REV	DATE	DESCRIPTION
CLIENT	UWTSD		
REVISOR			RC
CHECKED BY			PW
ORIGINATOR NO			152481

CONSULTANT

STRIDE TREGLOWN

www.stridetreglown.com © Stride Treglown Limited 2017

PROJECT


Innovation Matrix

SA1

DRAWING TITLE

First Floor Layout - Full Building

SUITABILITY STATUS	SCALE
PL : PLANNING	1 : 100 @ A1
PROJECT ORIGINATOR ZONE LEVEL TYPE ROLE CLASS NUMBER	REVISION
152481-STL-XX-XX-DR-A-XXXX-PL_0502	PL02

 

CLIENT
UWTSD

CHECKED BY
PW

ORIGINATOR NO
152481

CONSULTANT

STRIDE TREGLOWN

www.stridetreglow.com © Stride Treglow Limited 2017


Innovation Matrix

SA1

DRAWING TITLE

Ground Floor Layout - Full Building

SUITABILITY STATUS										SCALE	
PL : PLANNING										1 : 100 @ A1	
PROJECT ORIGINATOR ZONE LEVEL TYPE ROLE CLASS. NUMBER										REVISION	
152481-STL-XX-XX-DR-A-XXXX-PL_0501										PL02	

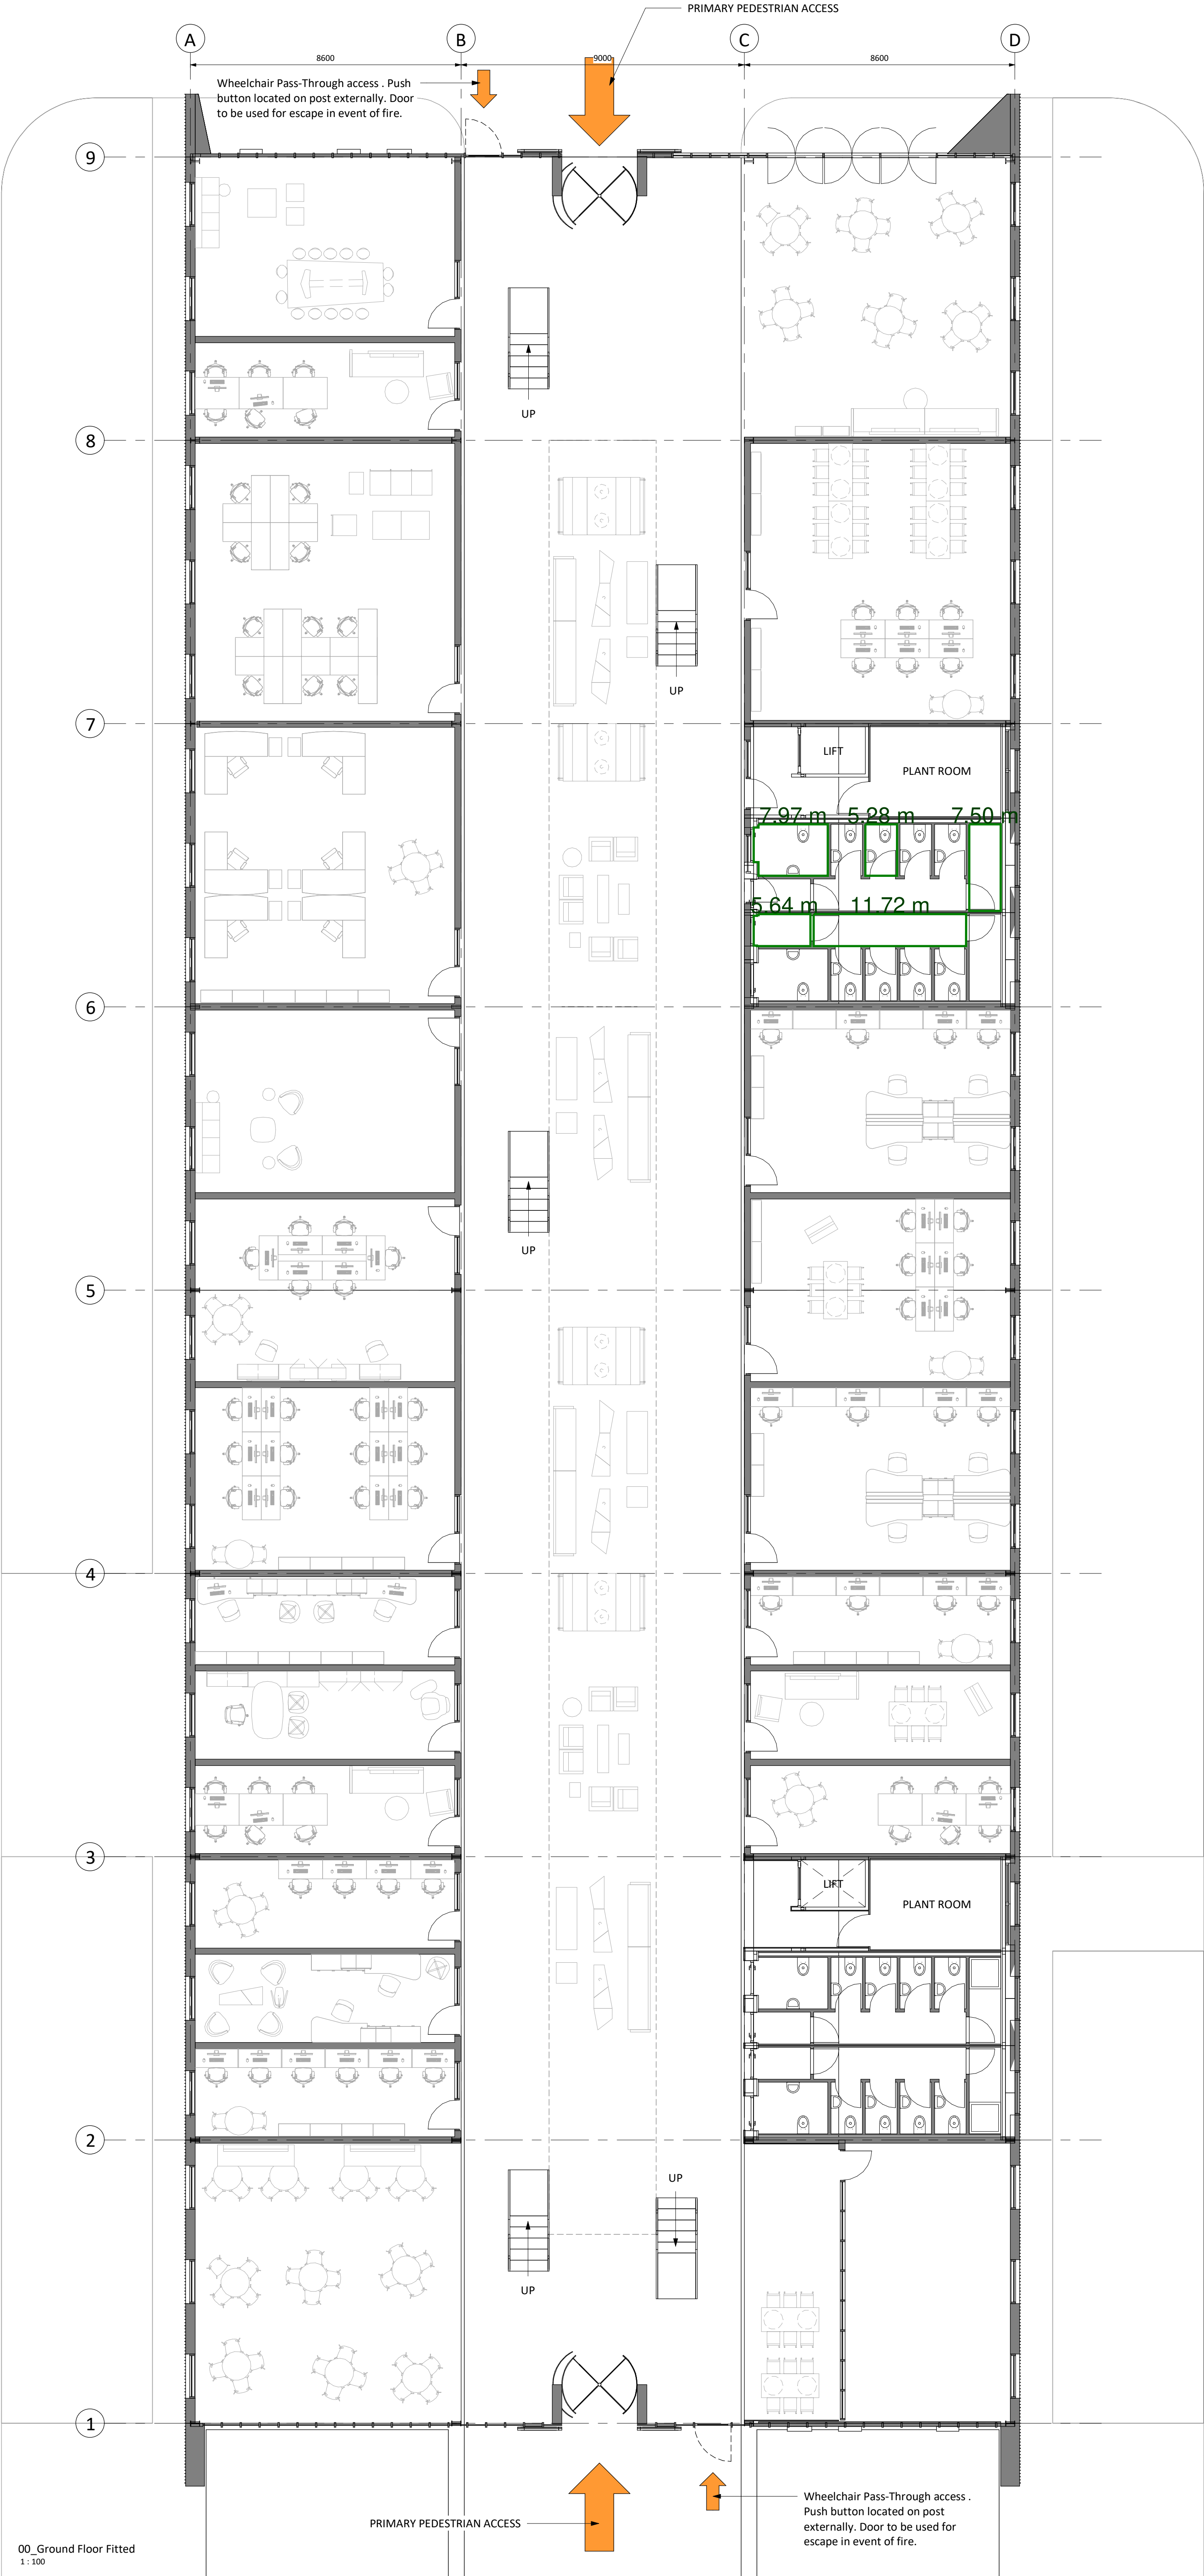

Responsibility is not accepted for errors made by others in scaling from this drawing.
All construction information should be taken from figured dimensions only.


0mm 50mm 100mm

PL	PL02	02.03.21	Planning Issue
S1	P01	09.10.20	Planning Issue
STATUS	REV	DATE	DESCRIPTION
CLIENT			
UWTSD			REVISED BY RC
			CHECKED BY PW
			ORIGINATOR NO 152481

CONSULTANT
STRIDE TREGLOWN
www.stridetreglow.com © Stride Treglow Limited 2017
PROJECT
Innovation Matrix
SA1

DRAWING TITLE
Ground Floor Layout - Full Building

SUITABILITY STATUS PL : PLANNING	SCALE 1 : 100 @ A1
PROJECT ORIGINATOR ZONE LEVEL TYPE ROLE CLASS NUMBER 152481-STL-XX-XX-DR-A-XXXX-PL_0501	REVISION PL02

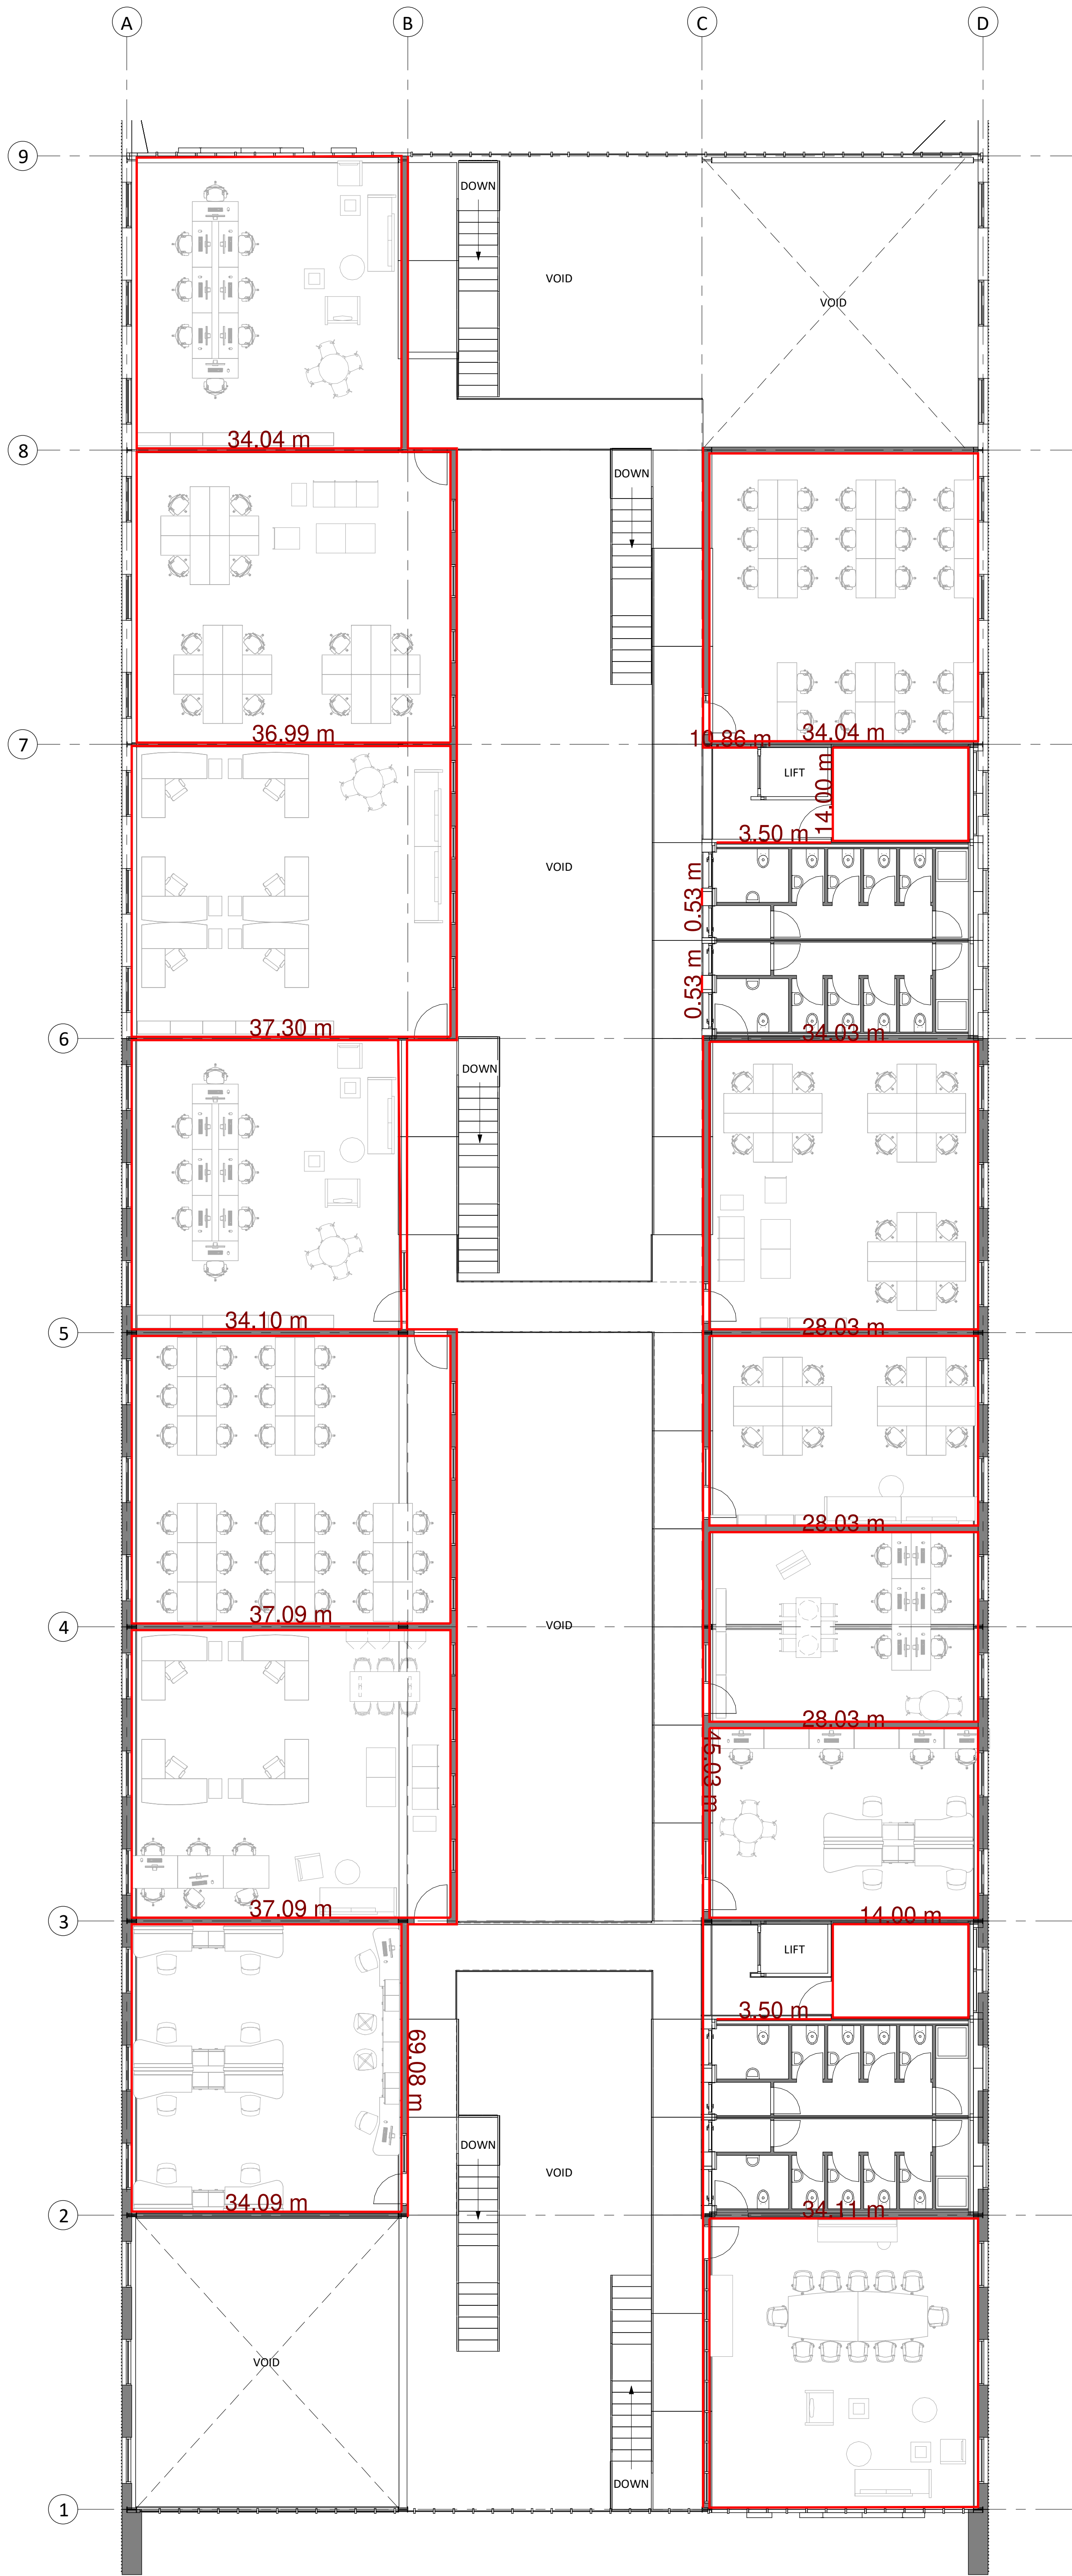

PL	PL02	02.03.21	Planning Issue
S1	P01	09.10.20	Planning Issue
STATUS	REV	DATE	DESCRIPTION
CLIENT			
UWTSD			REVISED BY RC
			CHECKED BY PW
			ORIGINATOR NO 152481

CONSULTANT
STRIDE TREGLOWN
www.stridetreglown.com © Stride Treglown Limited 2017
PROJECT
Innovation Matrix
SA1

DRAWING TITLE
First Floor Layout - Full Building

SUITABILITY STATUS PL : PLANNING	SCALE 1 : 100 @ A1
PROJECT ORIGINATOR ZONE LEVEL TYPE ROLE CLASS NUMBER 152481-STL-XX-XX-DR-A-XXXX-PL_0502	REVISION PL02



Responsibility is not accepted for errors made by others in scaling from this drawing.
All construction information should be taken from figured dimensions only.


0mm 50mm 100mm

PL	PL02	02.03.21	Planning Issue
S1	P01	09.10.20	Planning Issue
STATUS	REV	DATE	DESCRIPTION
CLIENT			
UWTSD			REVISED BY RC
			CHECKED BY PW
			ORIGINATOR NO 152481

CONSULTANT
STRIDE TREGLOWN
www.stridetreglow.com © Stride Treglow Limited 2017
PROJECT
Innovation Matrix
SA1

DRAWING TITLE
Ground Floor Layout - Full Building

SUITABILITY STATUS PL : PLANNING	SCALE 1 : 100 @ A1
PROJECT ORIGINATOR ZONE LEVEL TYPE ROLE CLASS NUMBER 152481-STL-XX-XX-DR-A-XXXX-PL_0501	REVISION PL02

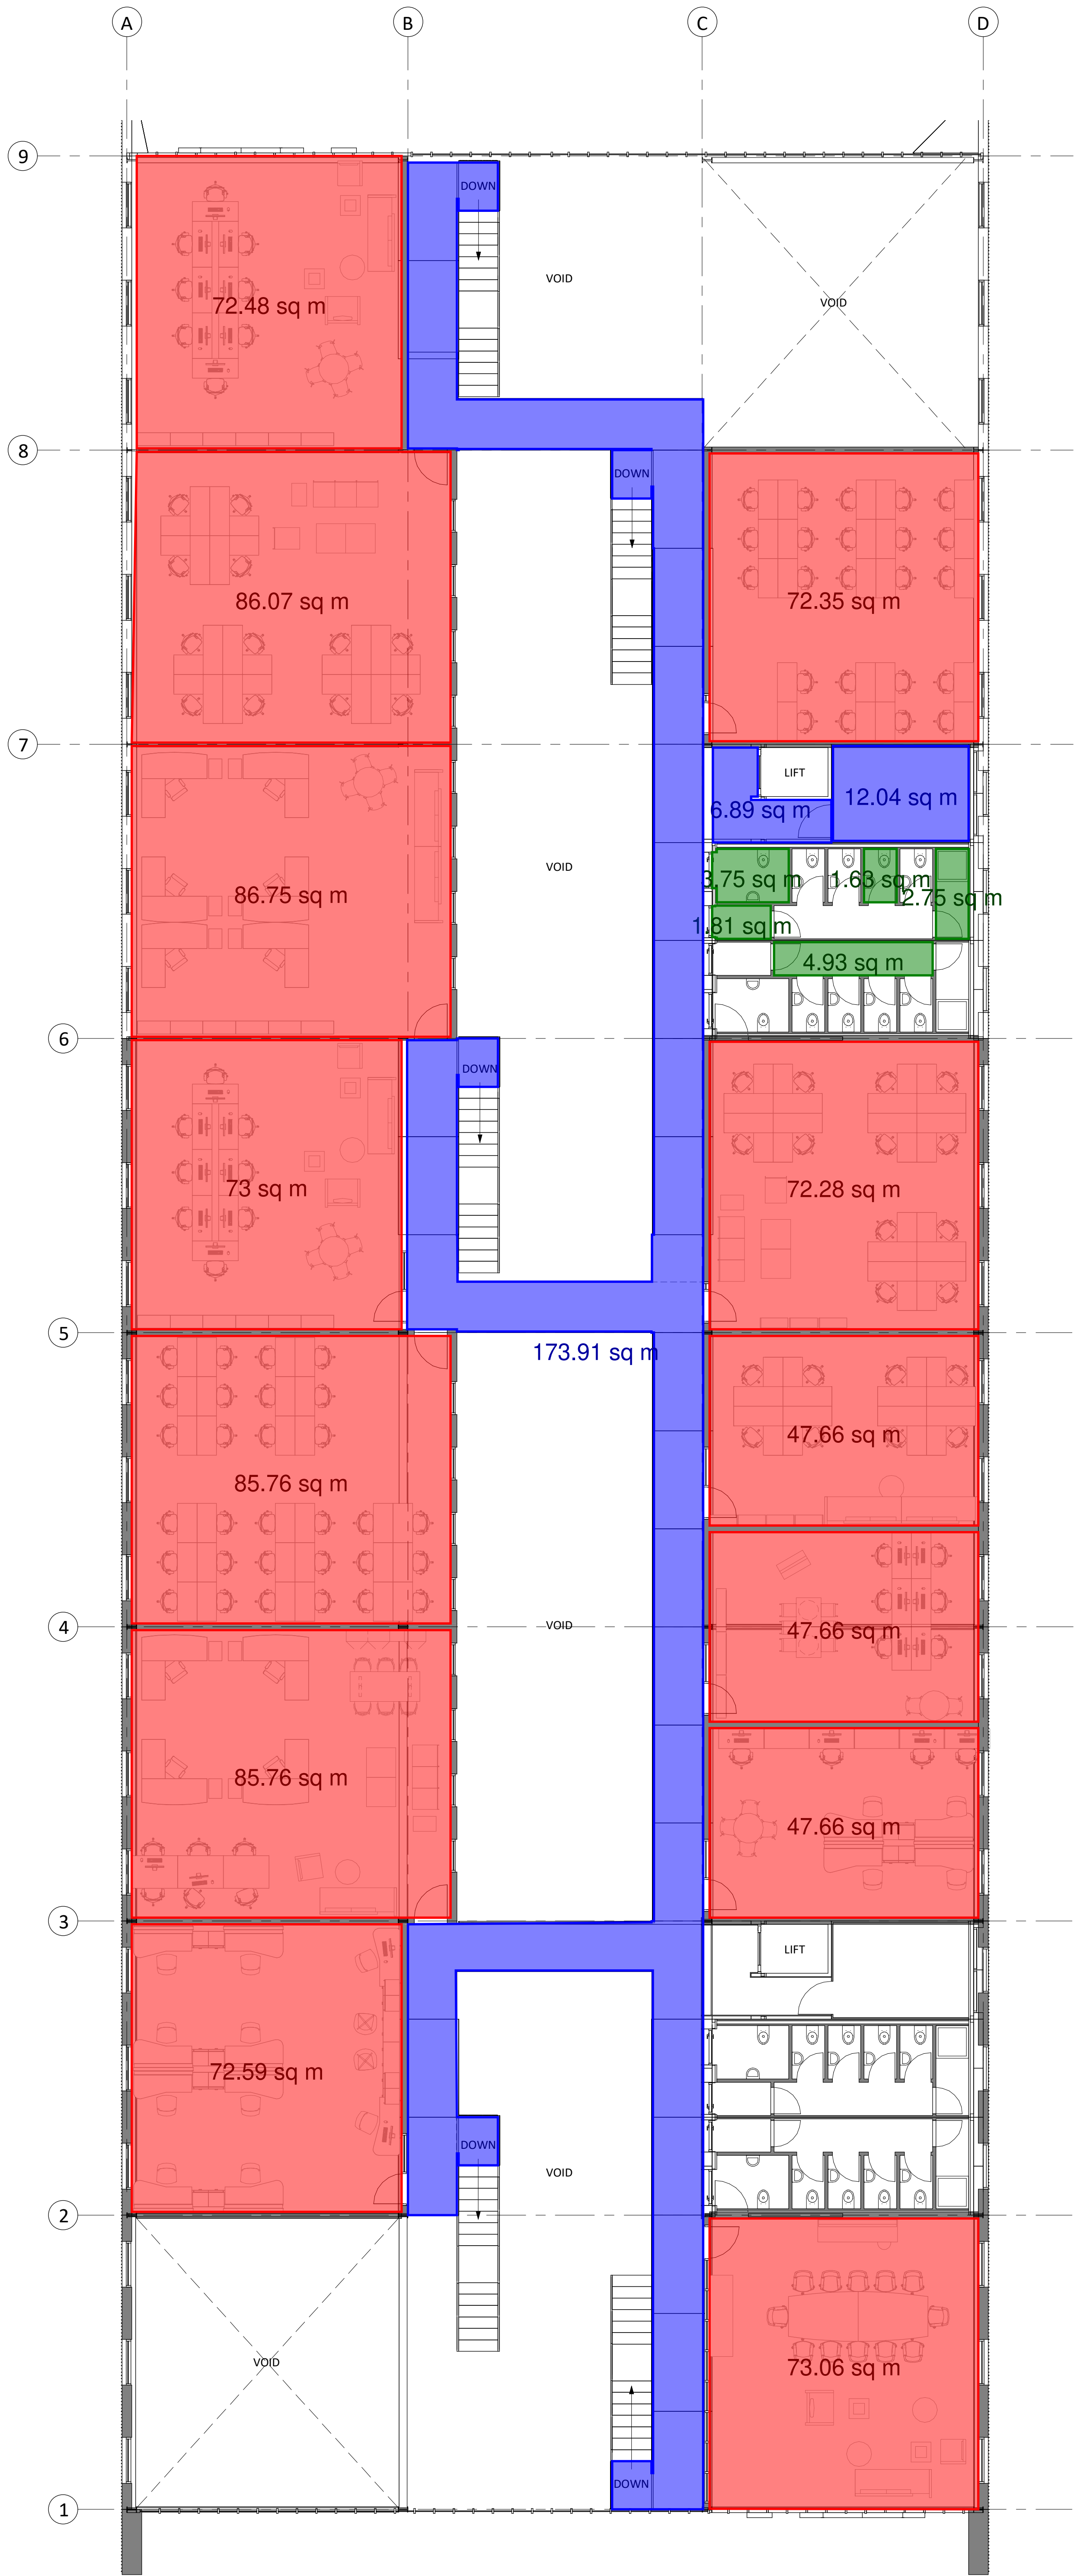



PL	PL02	02.03.21	Planning Issue
S1	P01	09.10.20	Planning Issue
STATUS	REV	DATE	DESCRIPTION
CLIENT			
UWTSD			REVISED BY RC
			CHECKED BY PW
			ORIGINATOR NO 152481

CONSULTANT
STRIDE TREGLOWN
www.stridetreglown.com © Stride Treglown Limited 2017
PROJECT
Innovation Matrix
SA1

DRAWING TITLE
First Floor Layout - Full Building

SUITABILITY STATUS PL : PLANNING	SCALE 1 : 100 @ A1
PROJECT ORIGINATOR ZONE LEVEL TYPE ROLE CLASS. NUMBER 152481-STL-XX-XX-DR-A-XXXX-PL_0502	REVISION PL02

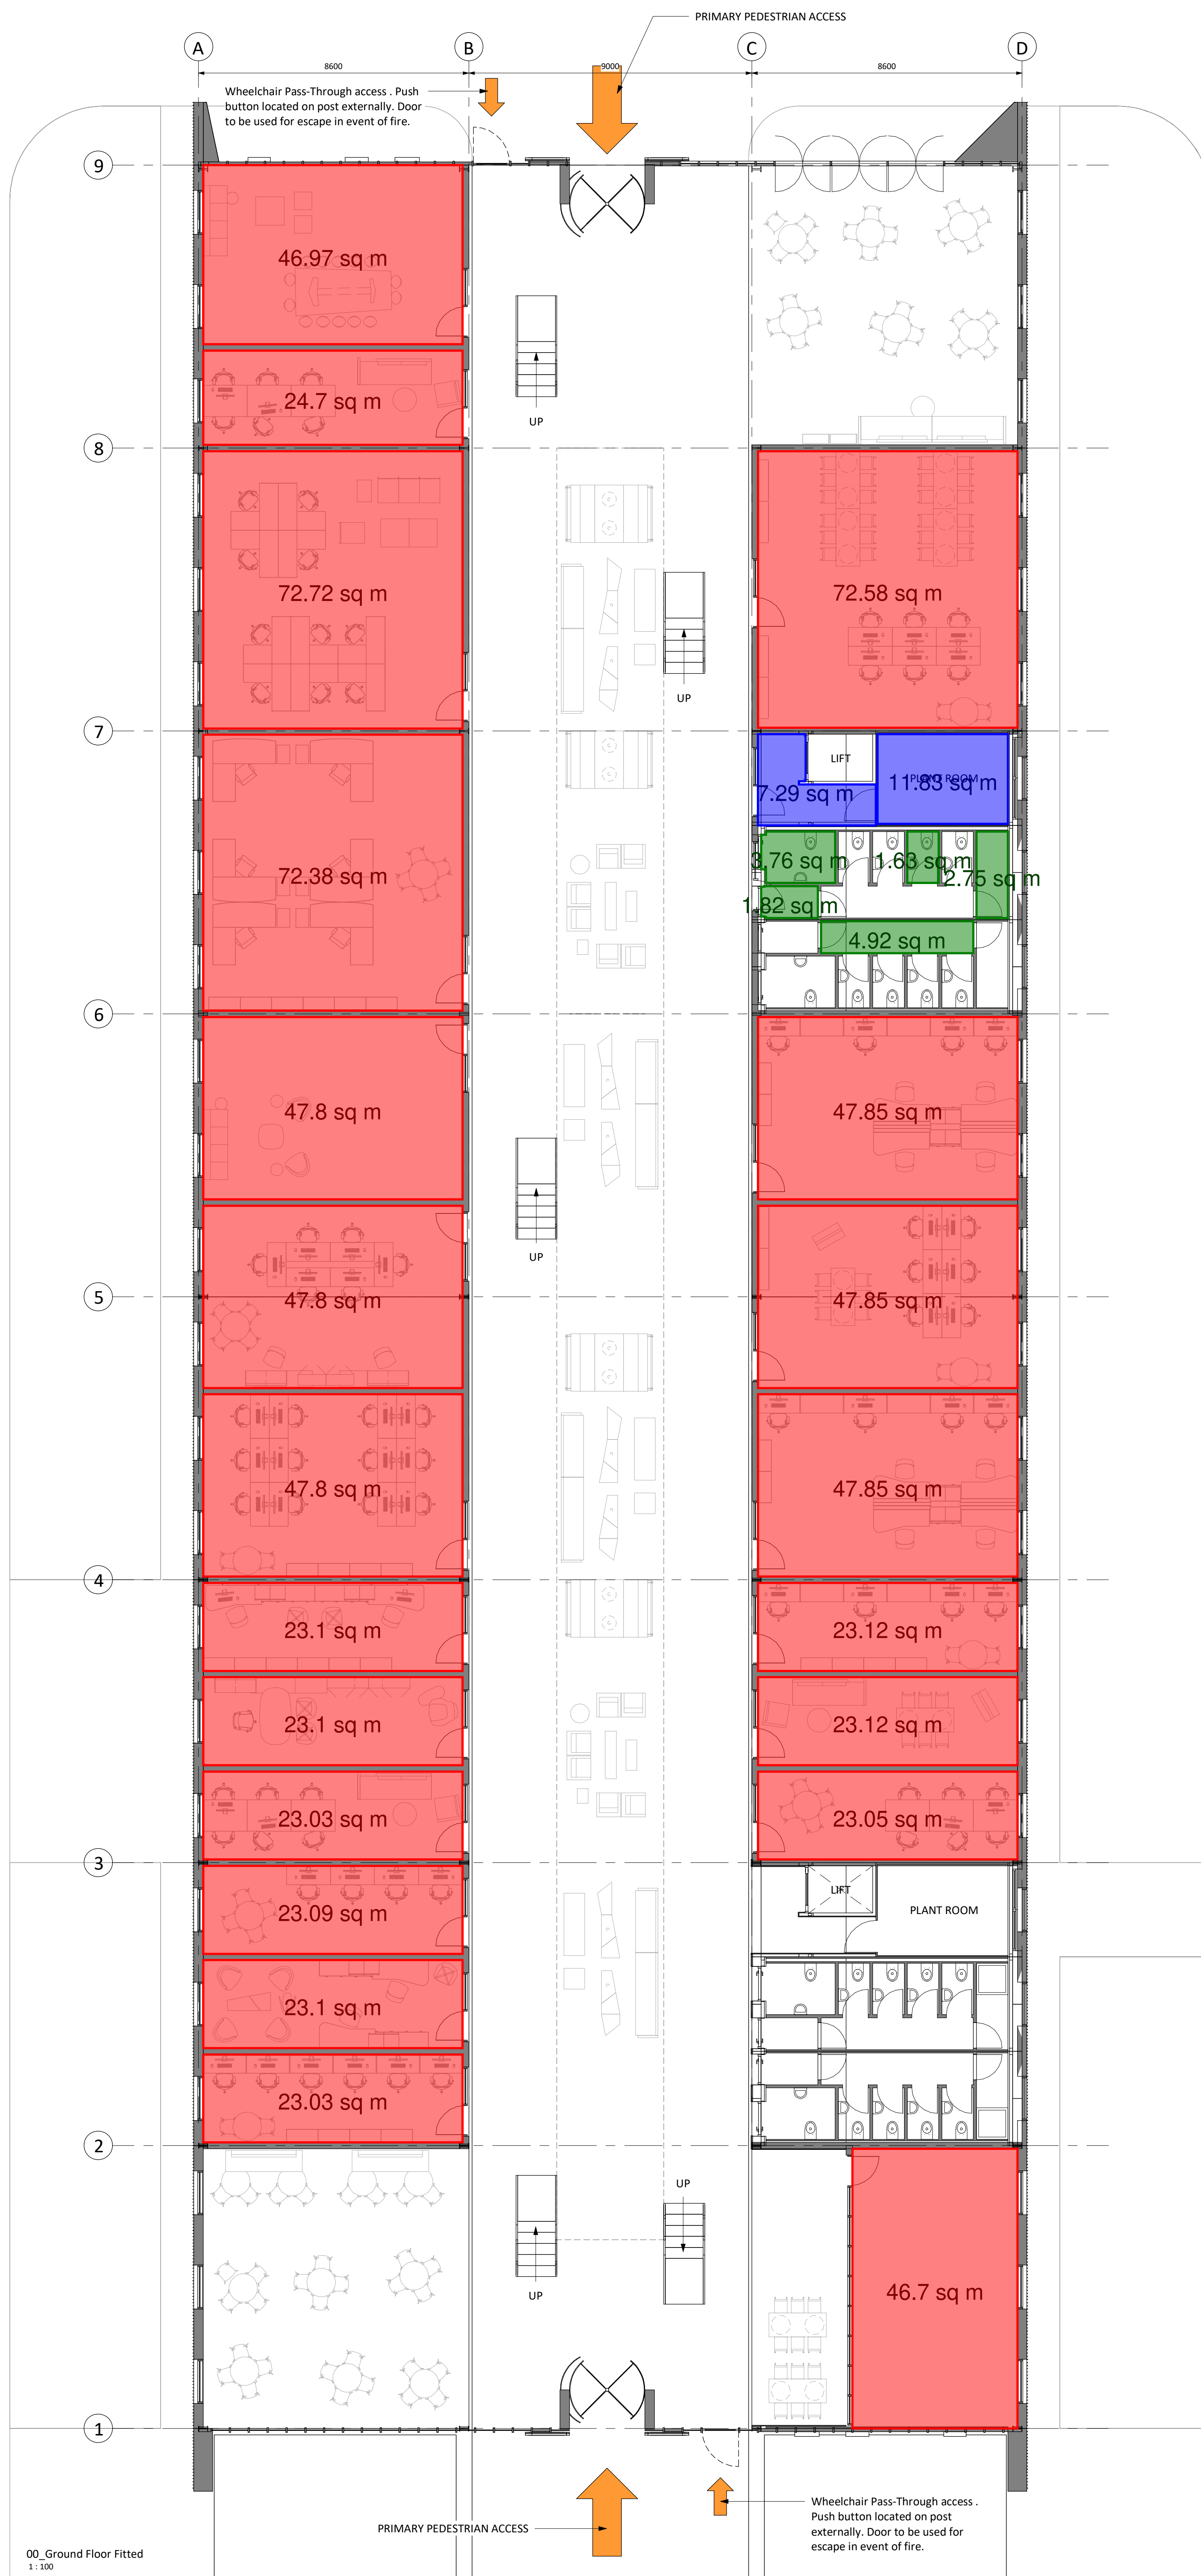

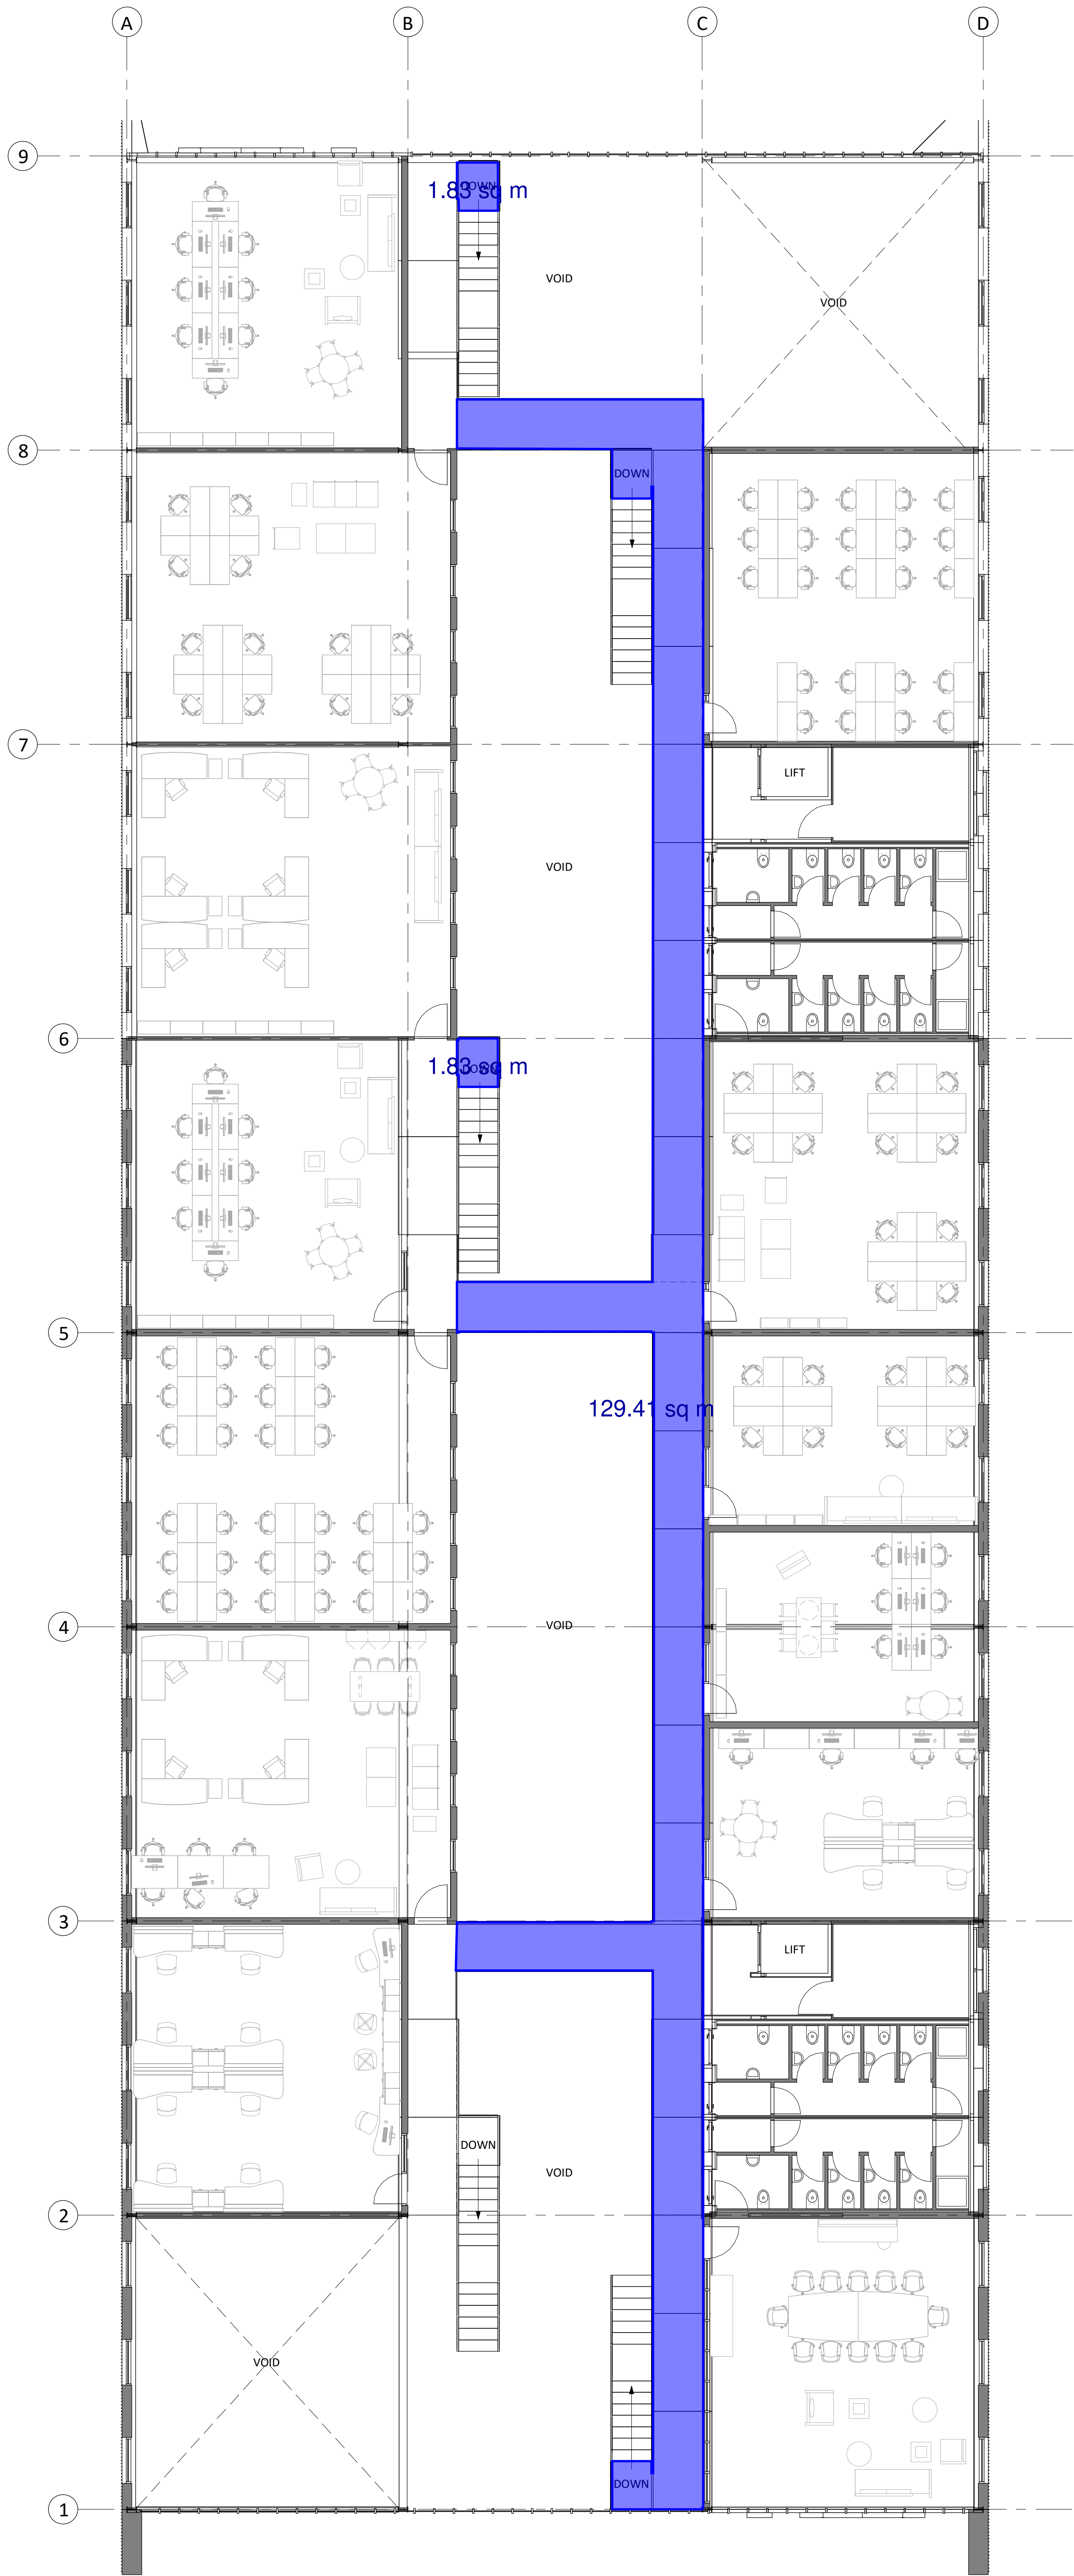


PL	PL02	02.03.21	Planning Issue
S1	P01	09.10.20	Planning Issue
STATUS	REV	DATE	DESCRIPTION
CLIENT			
UWTSD			REVISED BY RC
			CHECKED BY PW
			ORIGINATOR NO 152481

CONSULTANT
STRIDE TREGLOWN
www.stridetreglow.com © Stride Treglow Limited 2017

PROJECT
Innovation Matrix
SA1

DRAWING TITLE
First Floor Layout - Full Building

SUITABILITY STATUS PL : PLANNING	SCALE 1 : 100 @ A1
PROJECT ORIGINATOR ZONE LEVEL TYPE ROLE CLASS NUMBER 152481-STL-XX-XX-DR-A-XXXX-PL_0502	REVISION PL02

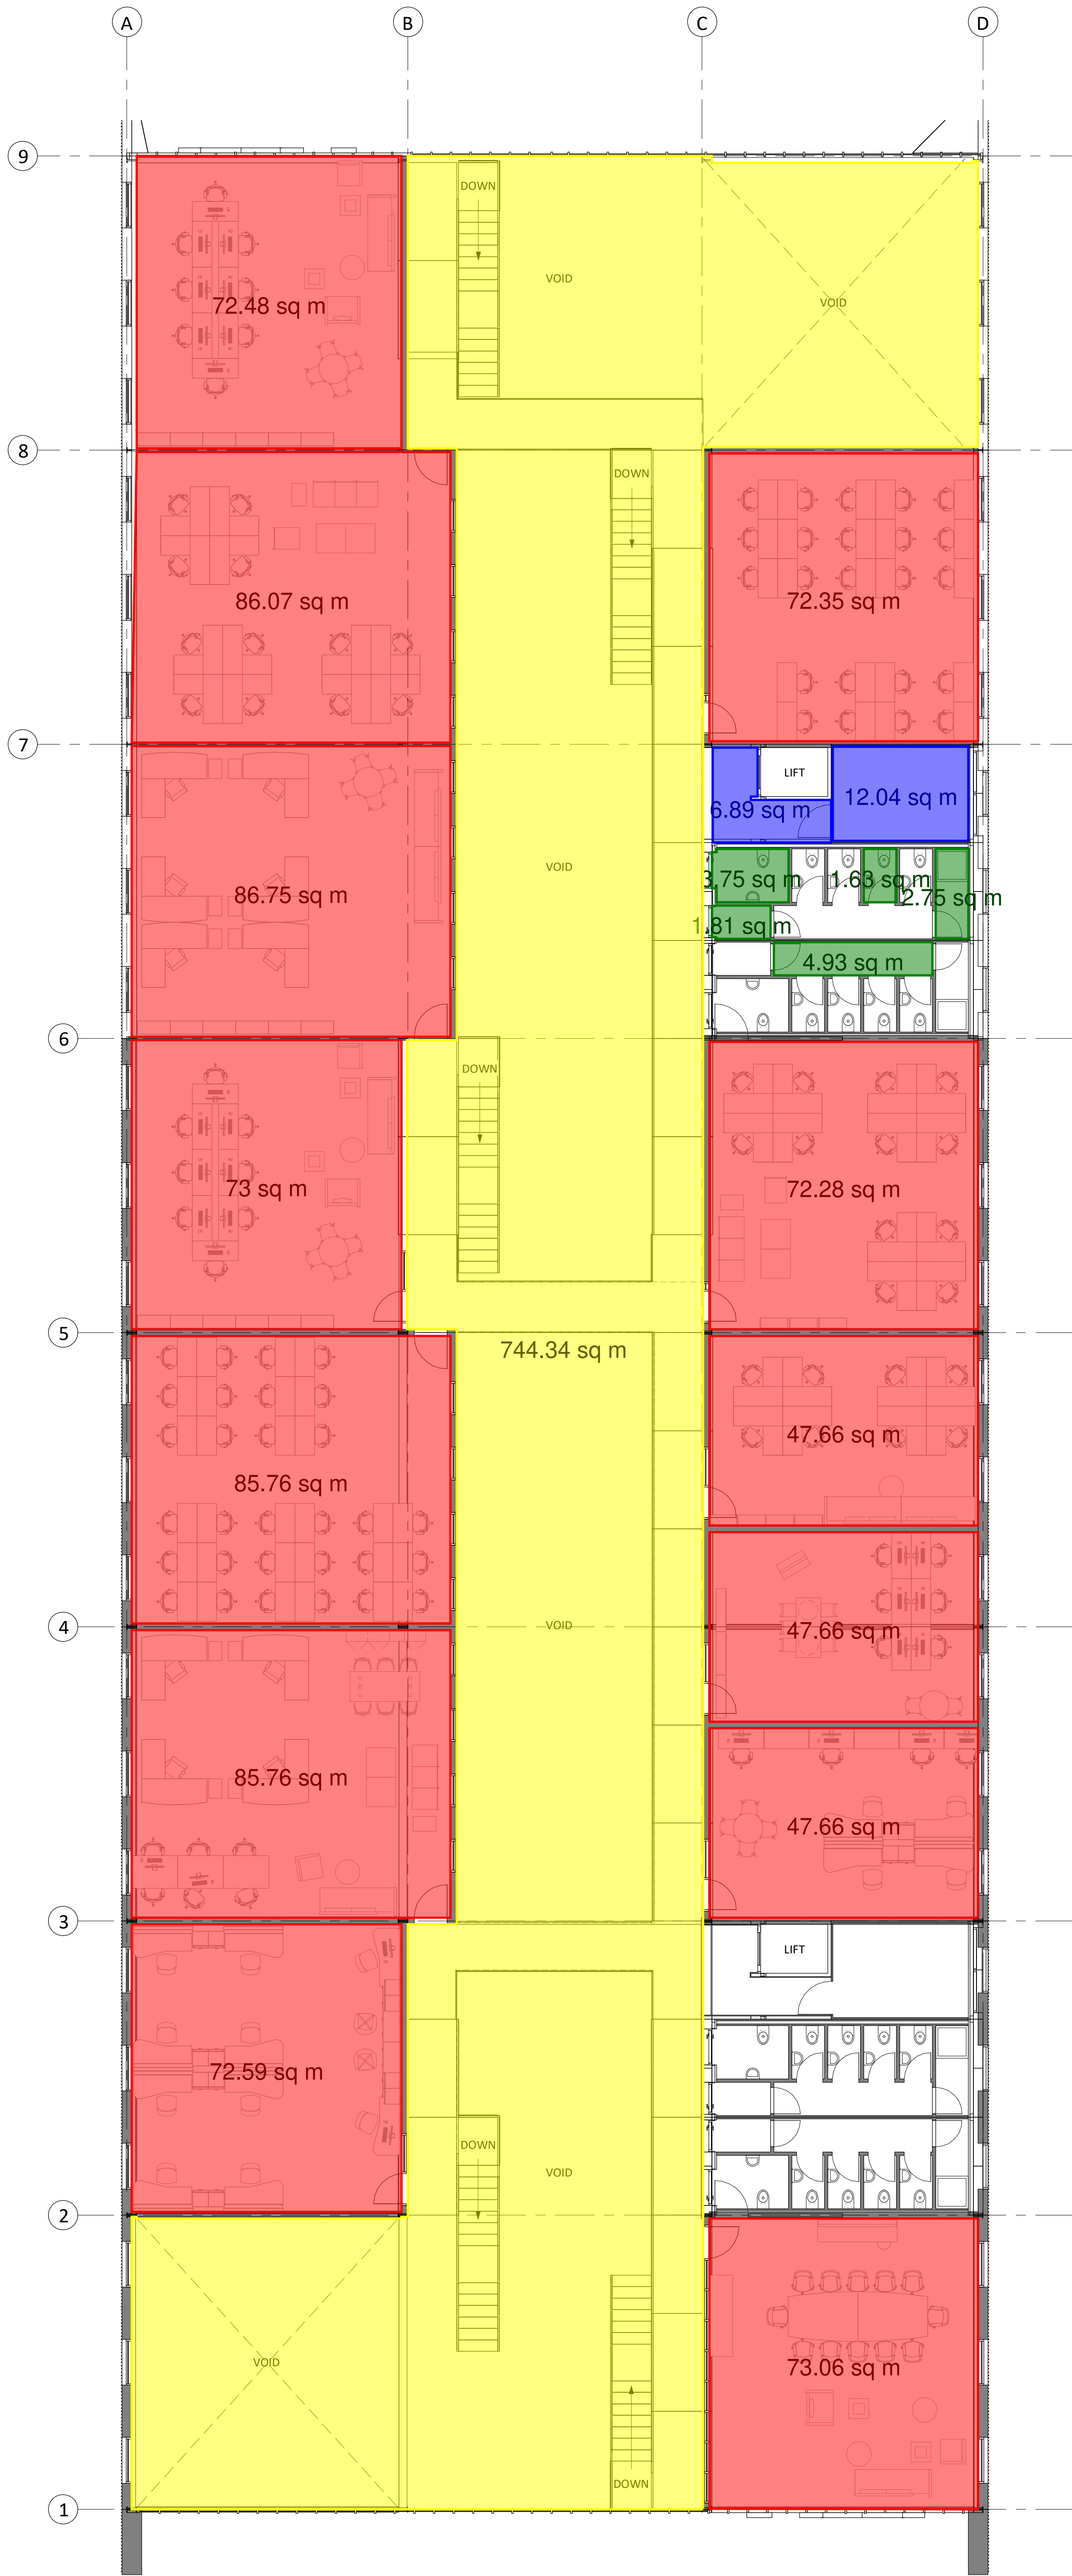

PL	PL02	02.03.21	Planning Issue
S1	P01	09.10.20	Planning Issue
STATUS	REV	DATE	DESCRIPTION
CLIENT			
UWTSD			REVISED BY RC
			CHECKED BY PW
			ORIGINATOR NO 152481

CONSULTANT
STRIDE TREGLOWN
www.stridetreglown.com © Stride Treglown Limited 2017
PROJECT
Innovation Matrix
SA1

DRAWING TITLE
First Floor Layout - Full Building

SUITABILITY STATUS PL : PLANNING	SCALE 1 : 100 @ A1
PROJECT ORIGINATOR ZONE LEVEL TYPE ROLE CLASS NUMBER 152481-STL-XX-XX-DR-A-XXXX-PL_0502	REVISION PL02