

Project Name: Ysgol Bae Abertawe

UPRN Code: 5010

Originator Code: UWTSD


Role Code: A

Drawn By: J Arthurs

Checked By: GMT


Date: 19/04/22

Project Status: S0

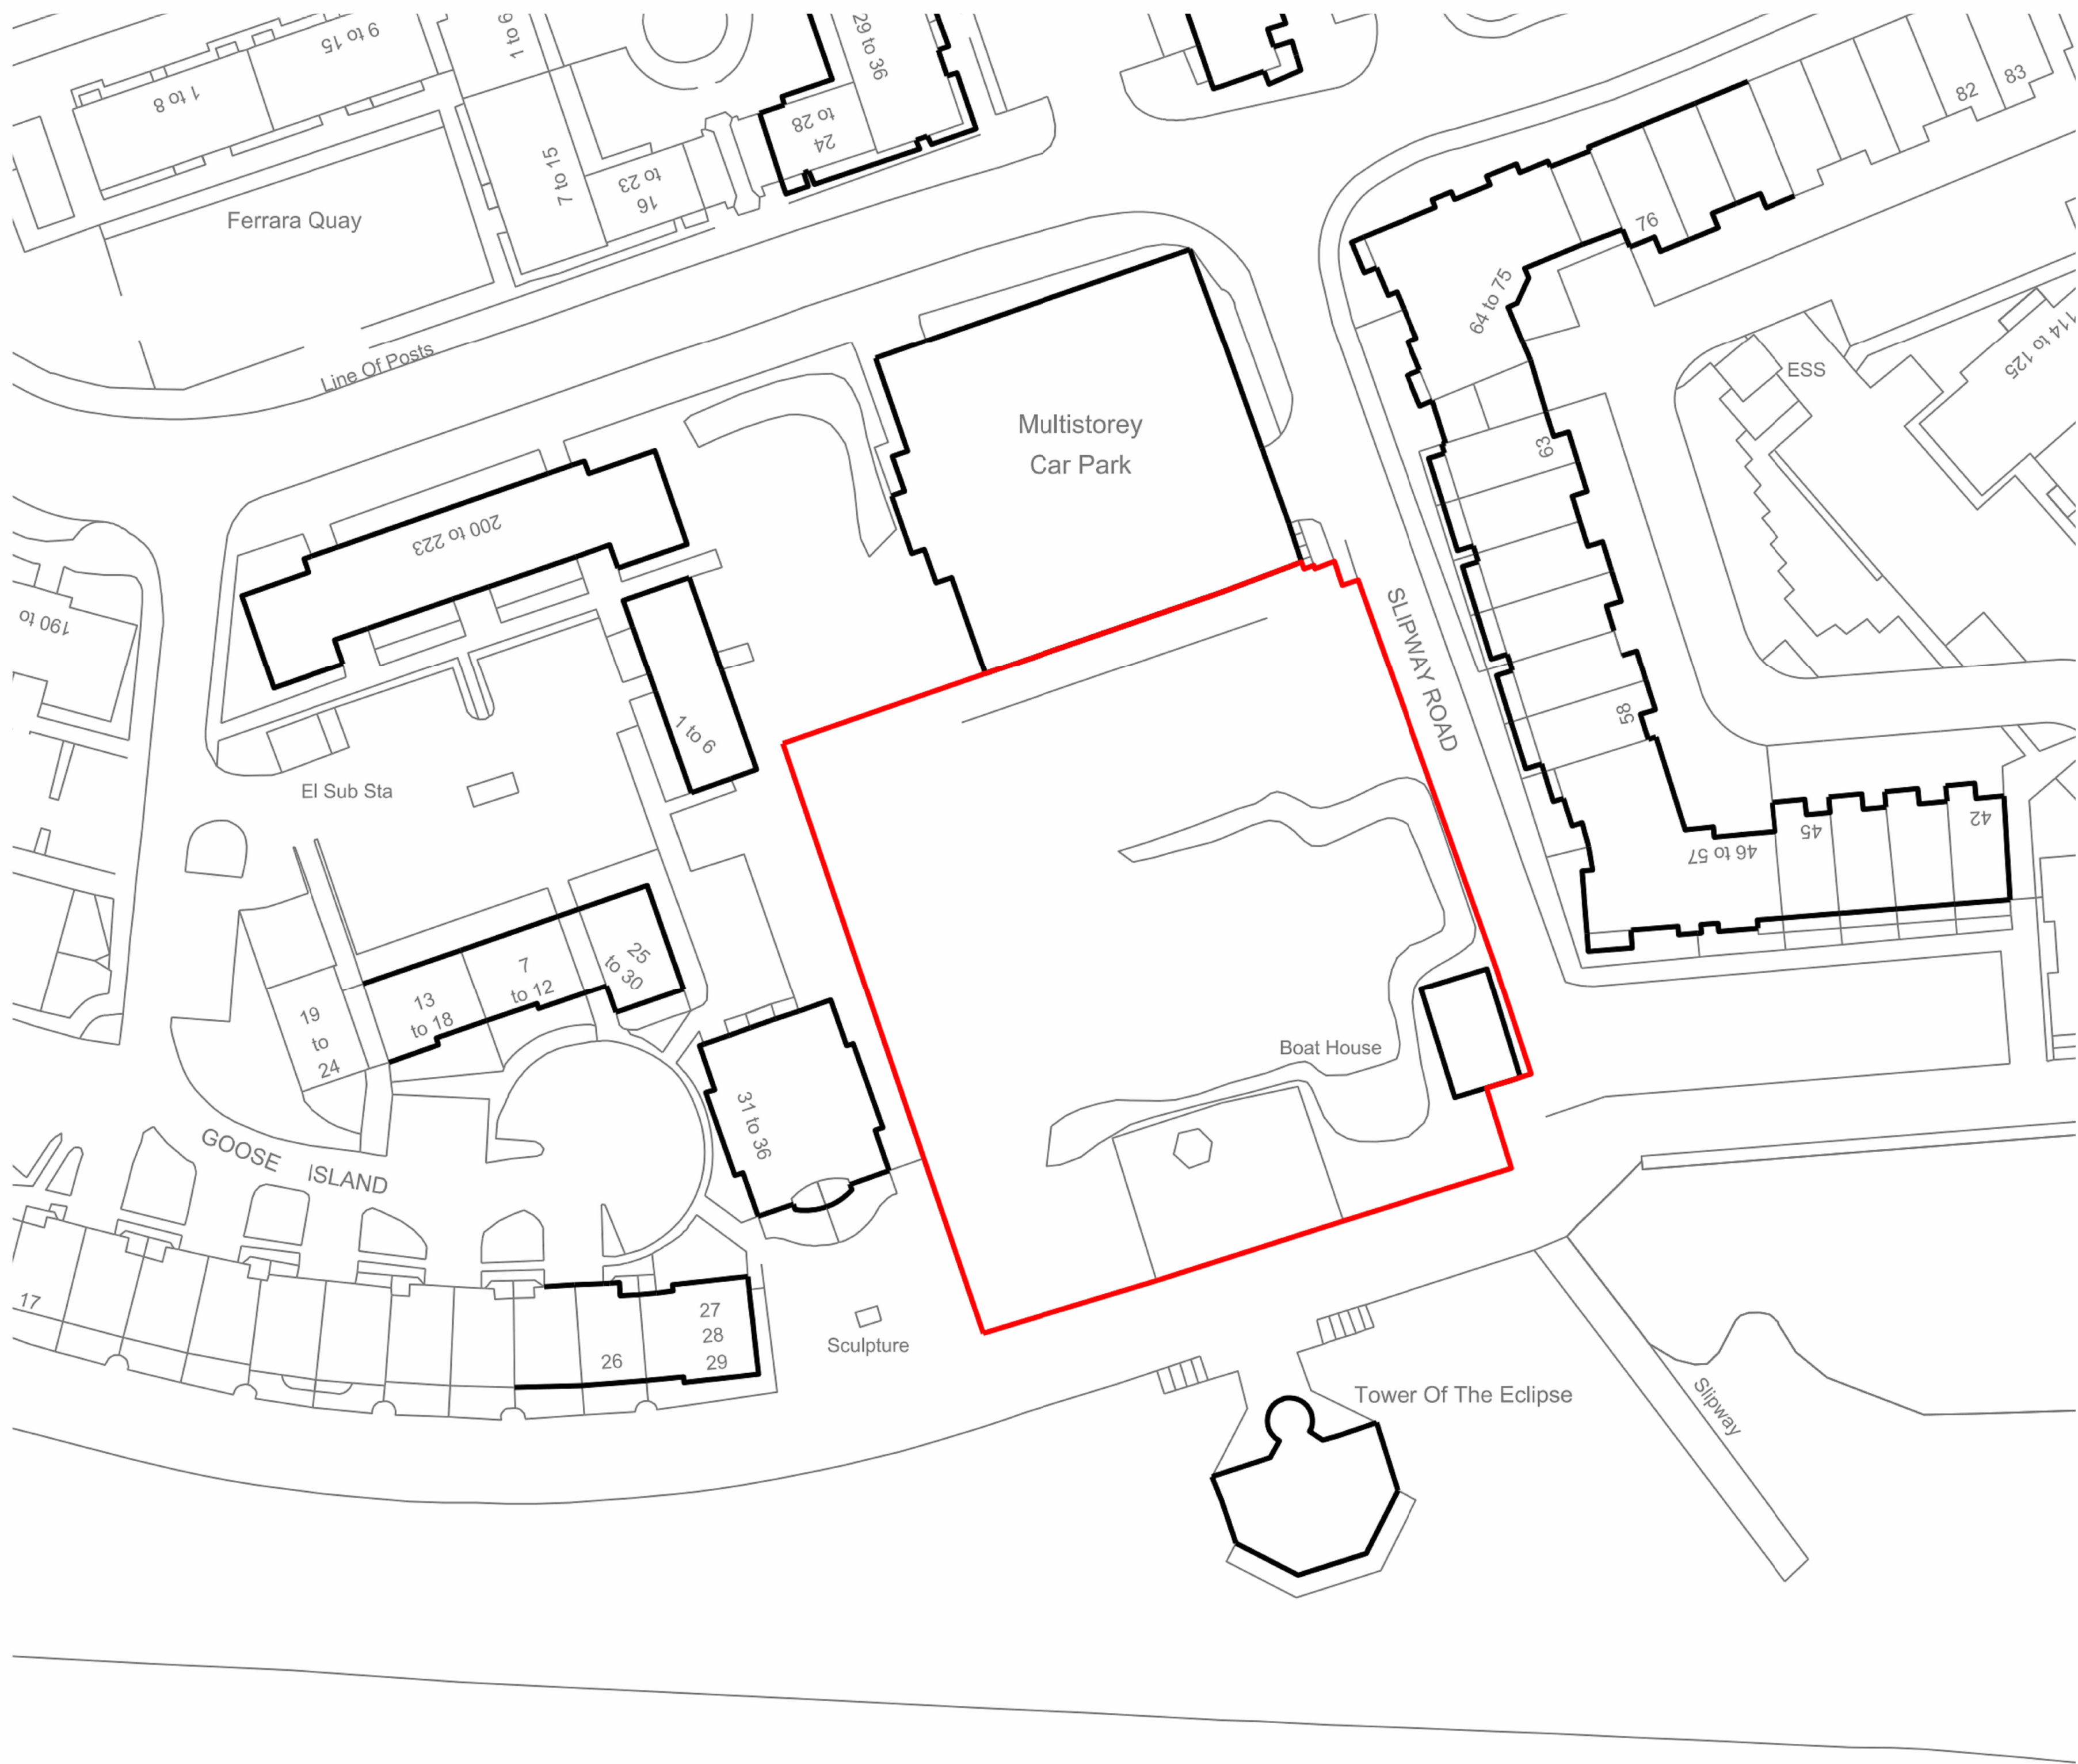


1 Site Location Plan
1 : 100



Property Title Ysgol Bae Abertawe	Detail Site Location Plan	Property — Originator — Zone — Level — Type — Role — Number — Description — Suitability — Revision	scale 1 : 100	drawn J Arthurs	 Prifysgol Cymru Y Drindod Dewi Sant University of Wales Trinity Saint David	(S0) UNCONTROLLED Not to be used as a reference document Check Status Before Quoting	Rev/Date/By Revision
		5010 — UWTSD — XX — XX — DR — A — 0001 — Site Location Plan — S0 —	date 19/04/22	checked GMT			
		File Path: D:\Documents\Uni\Yr 3\BIM\Assignment 2\BIM DRAWINGS\5010-UWTSD-XX-XX-DR-A - Ysgol Bae Abertawe.rvt					

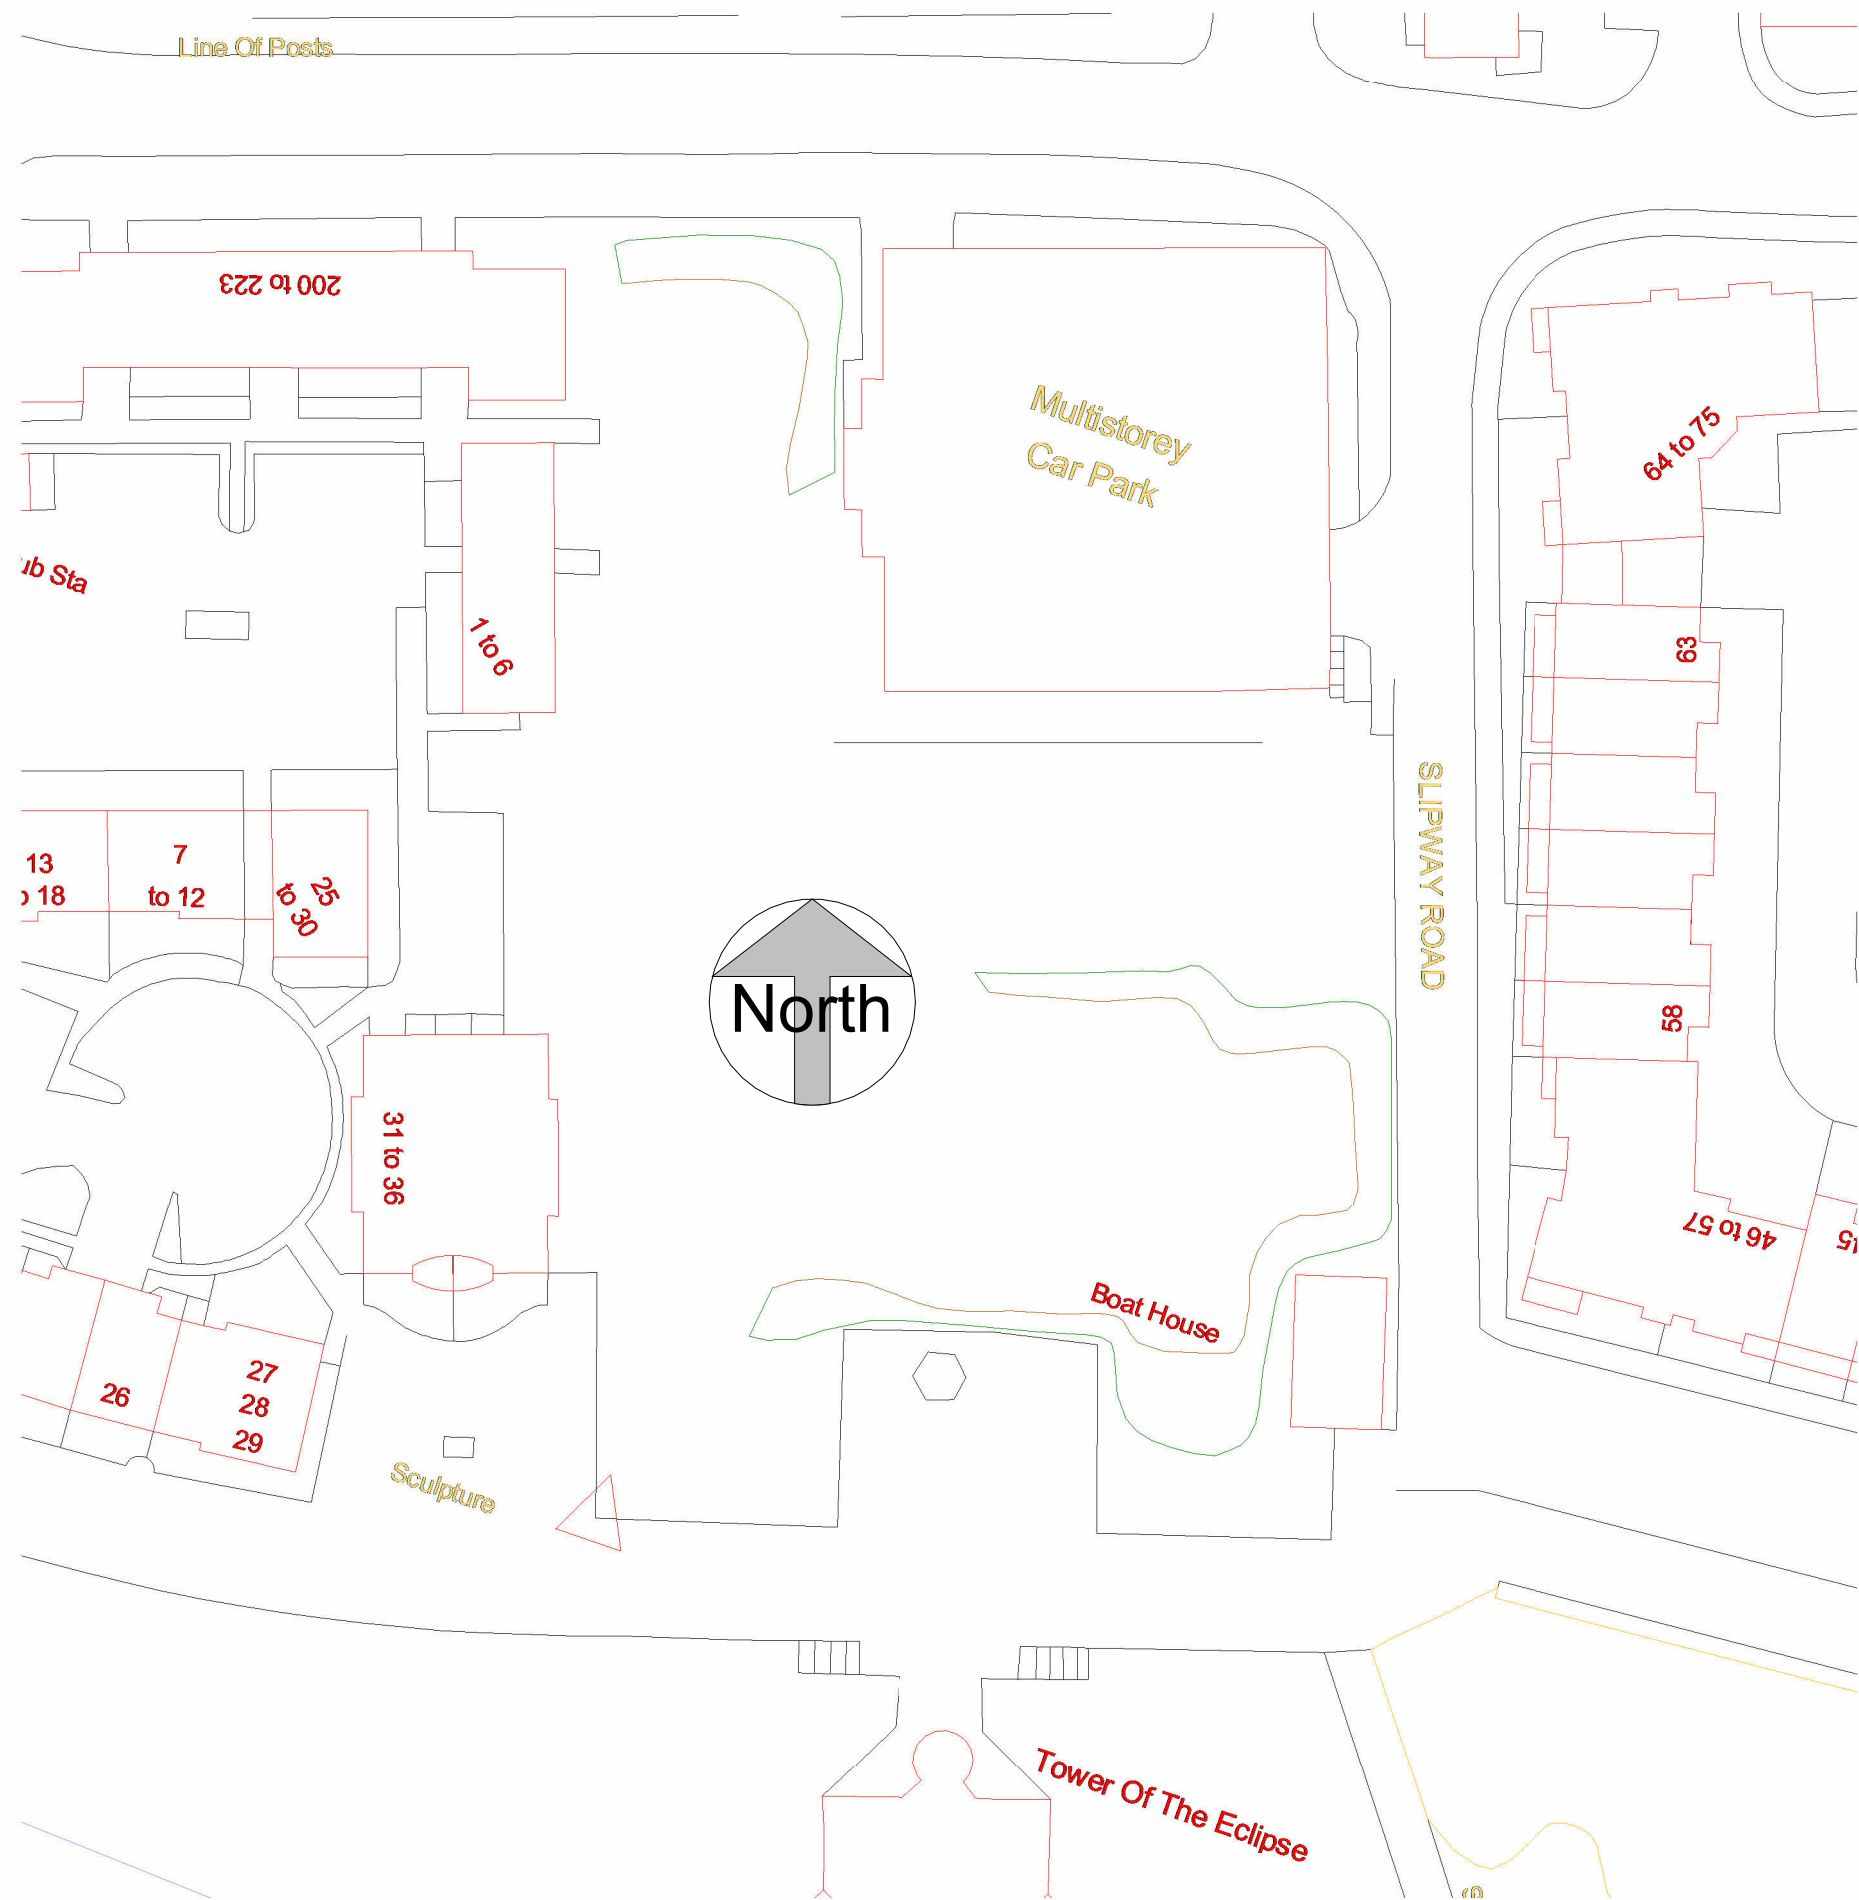

1 Existing Site Plan
1 : 500


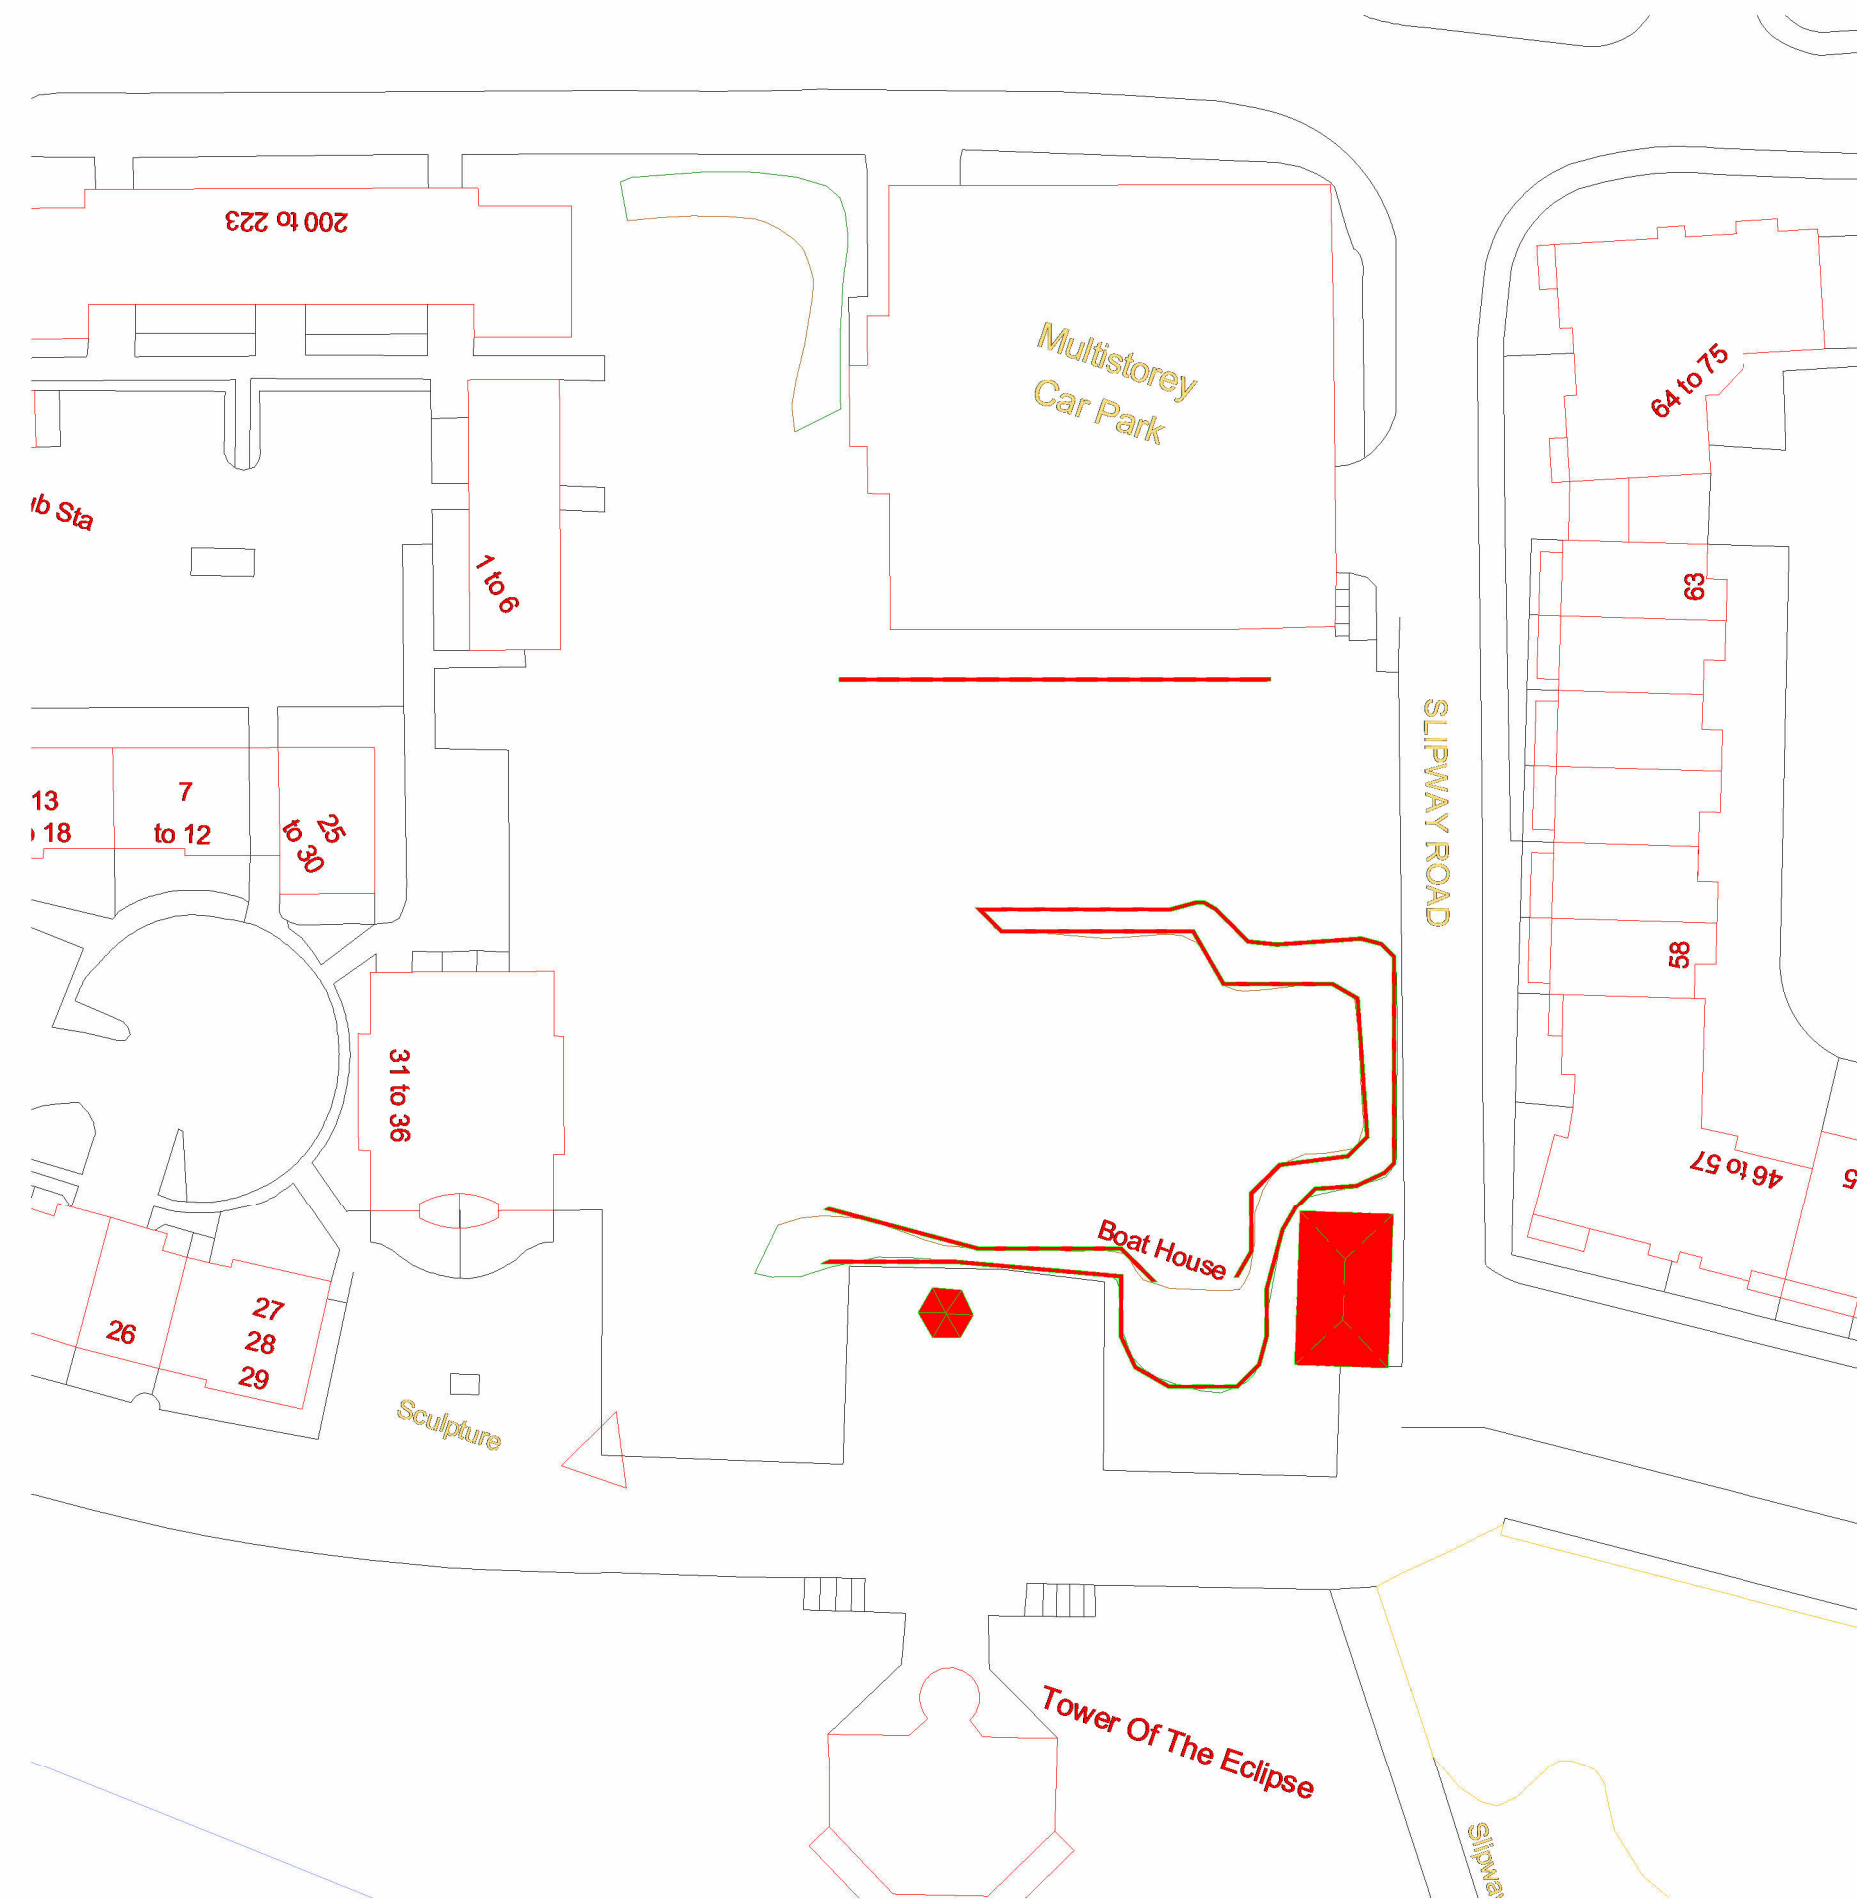


2 Site Demolition Plan
1 : 500

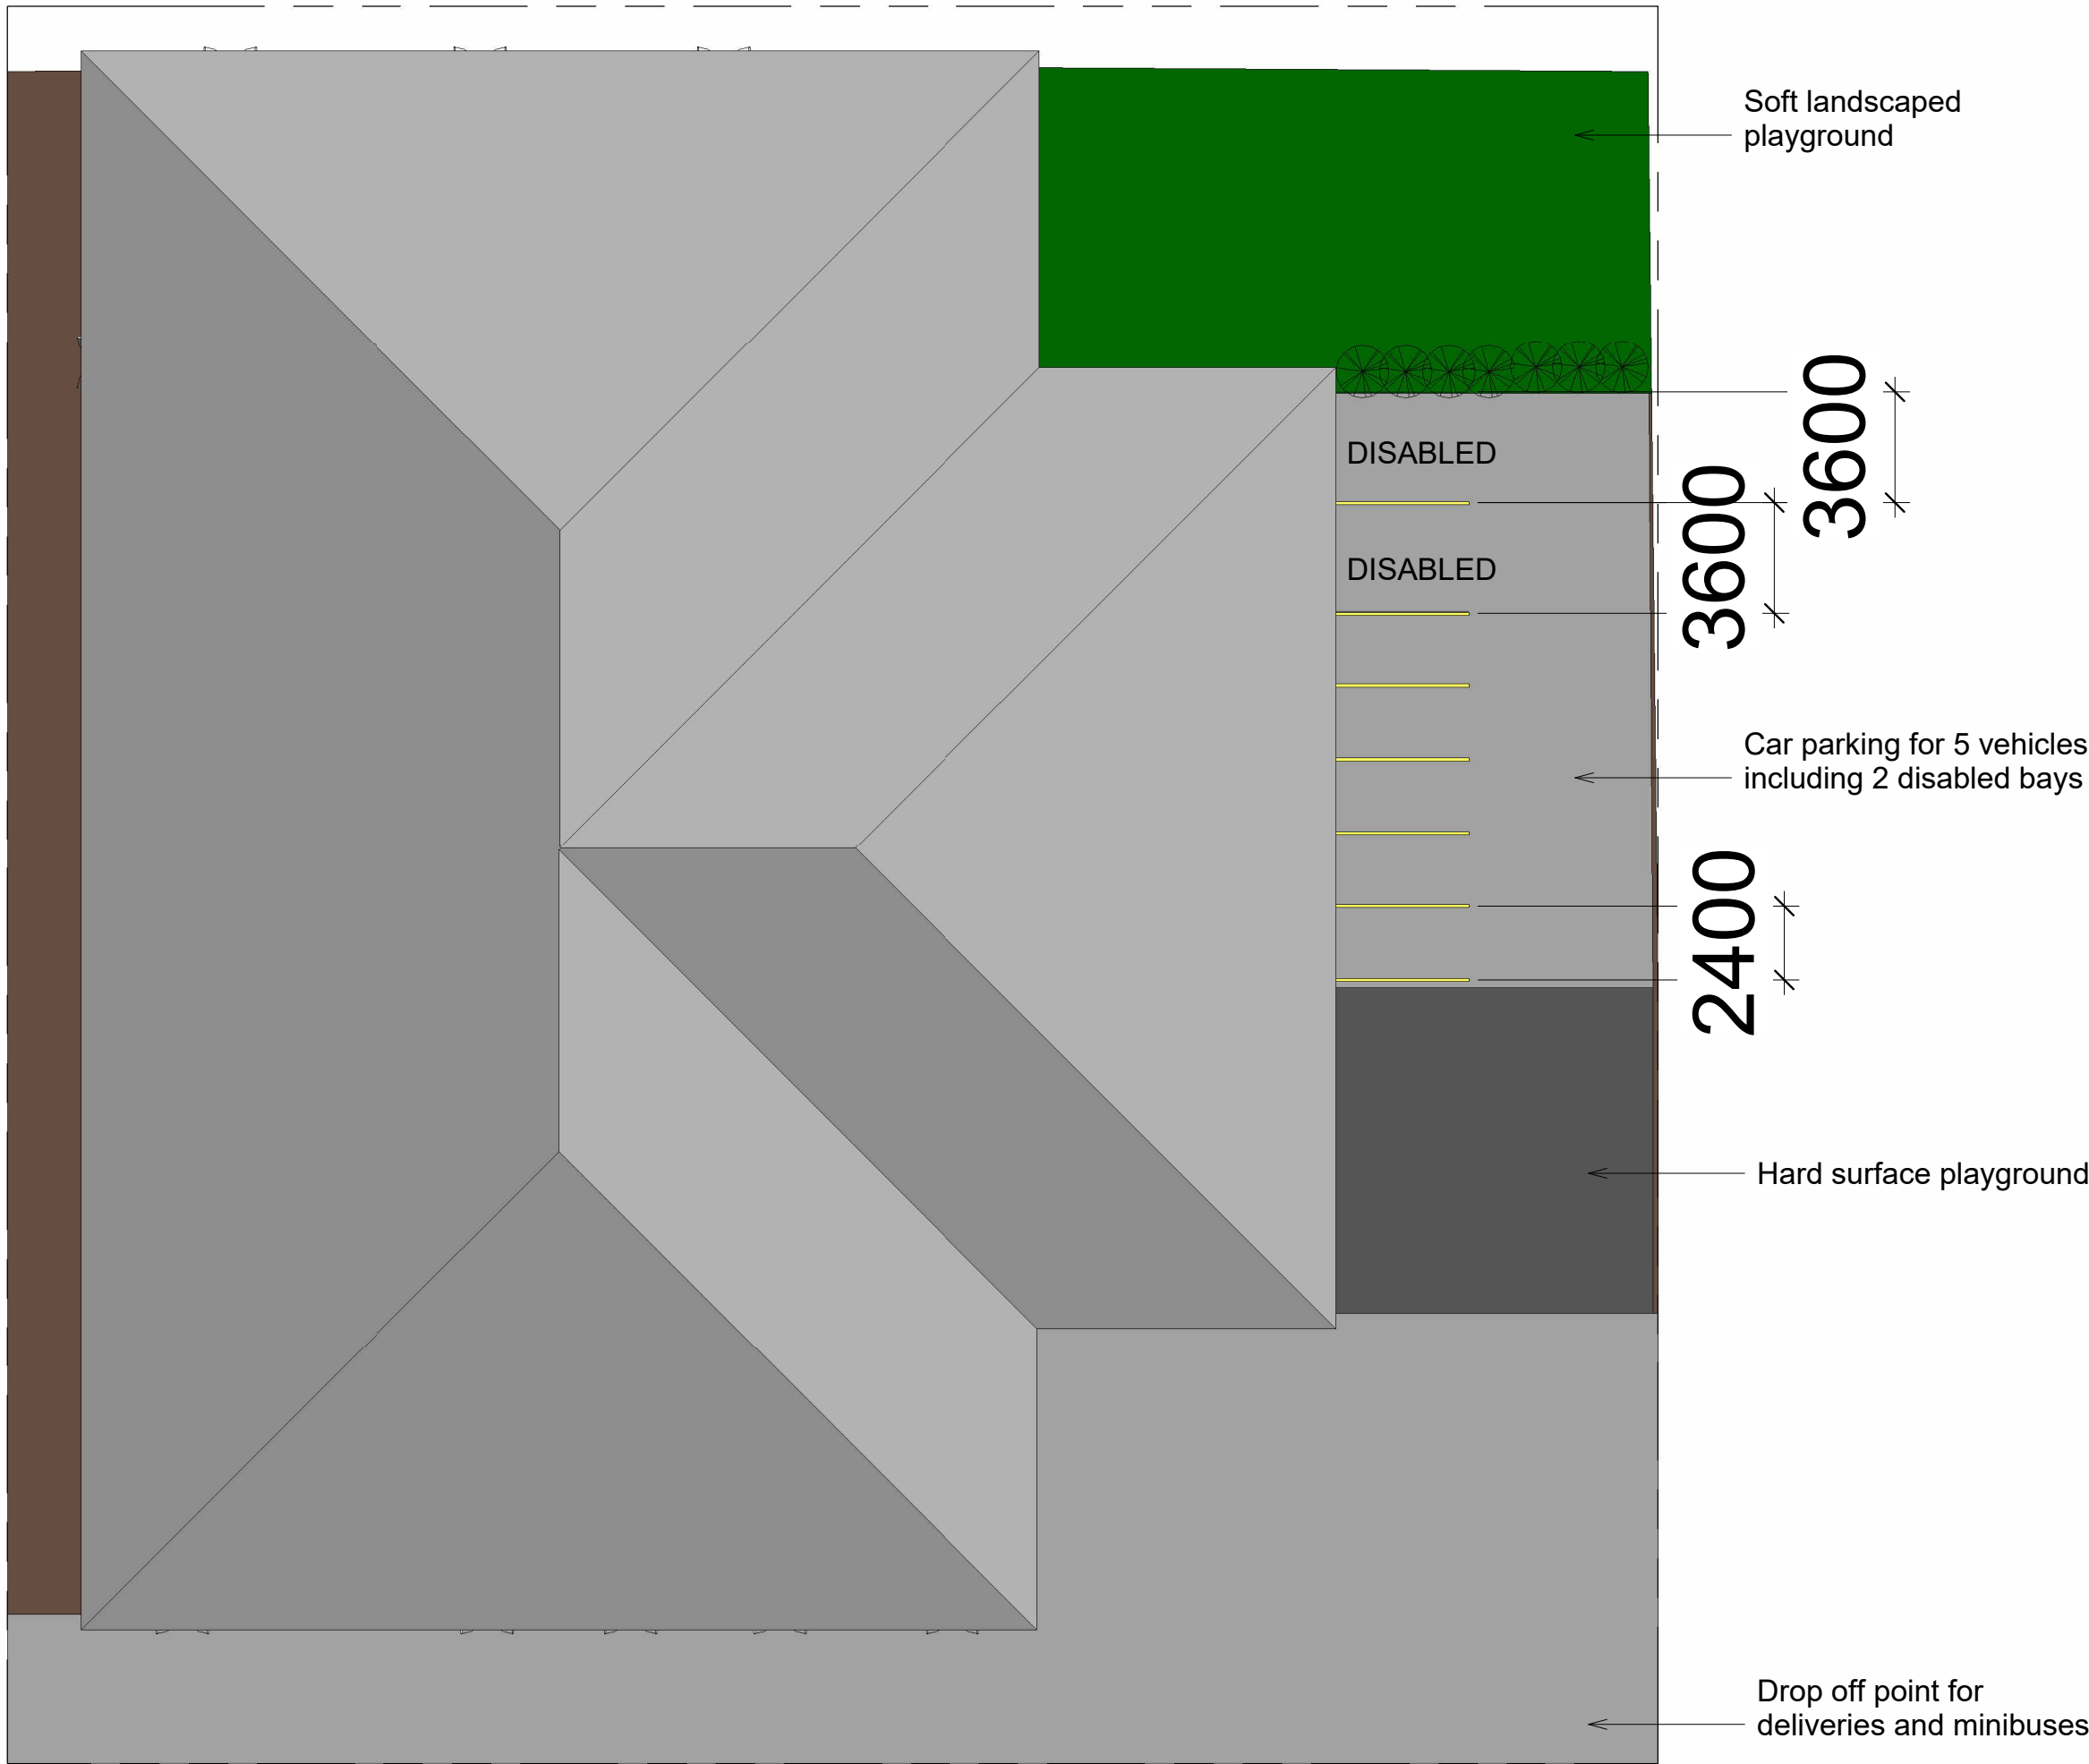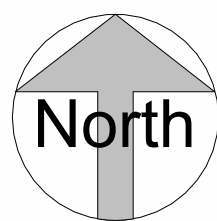



1 Site Works Plan
1 : 200

Property Title Ysgol Bae Abertawe	Detail Proposed Site Plan	Property — Originator — Zone — Level — Type — Role — Number — Description — Suitability — Revision	scale 1 : 200	drawn J Arthurs	 Prifysgol Cymru Y Drindod Dewi Sant University of Wales Trinity Saint David	(S0) UNCONTROLLED Not to be used as a reference document Check Status Before Quoting	Rev/Date/By Revision
		5010 — UWTSO — XX — XX — DR — A — 0003 — Proposed Site Plan — S0 —	date 19/04/22	checked GMT			
		File Path: D:\Documents\Uni\Yr 3\BIM\Assignment 2\BIM DRAWINGS\5010-UWTSO-XX-XX-DR-A - Ysgol Bae Abertawe.rvt					

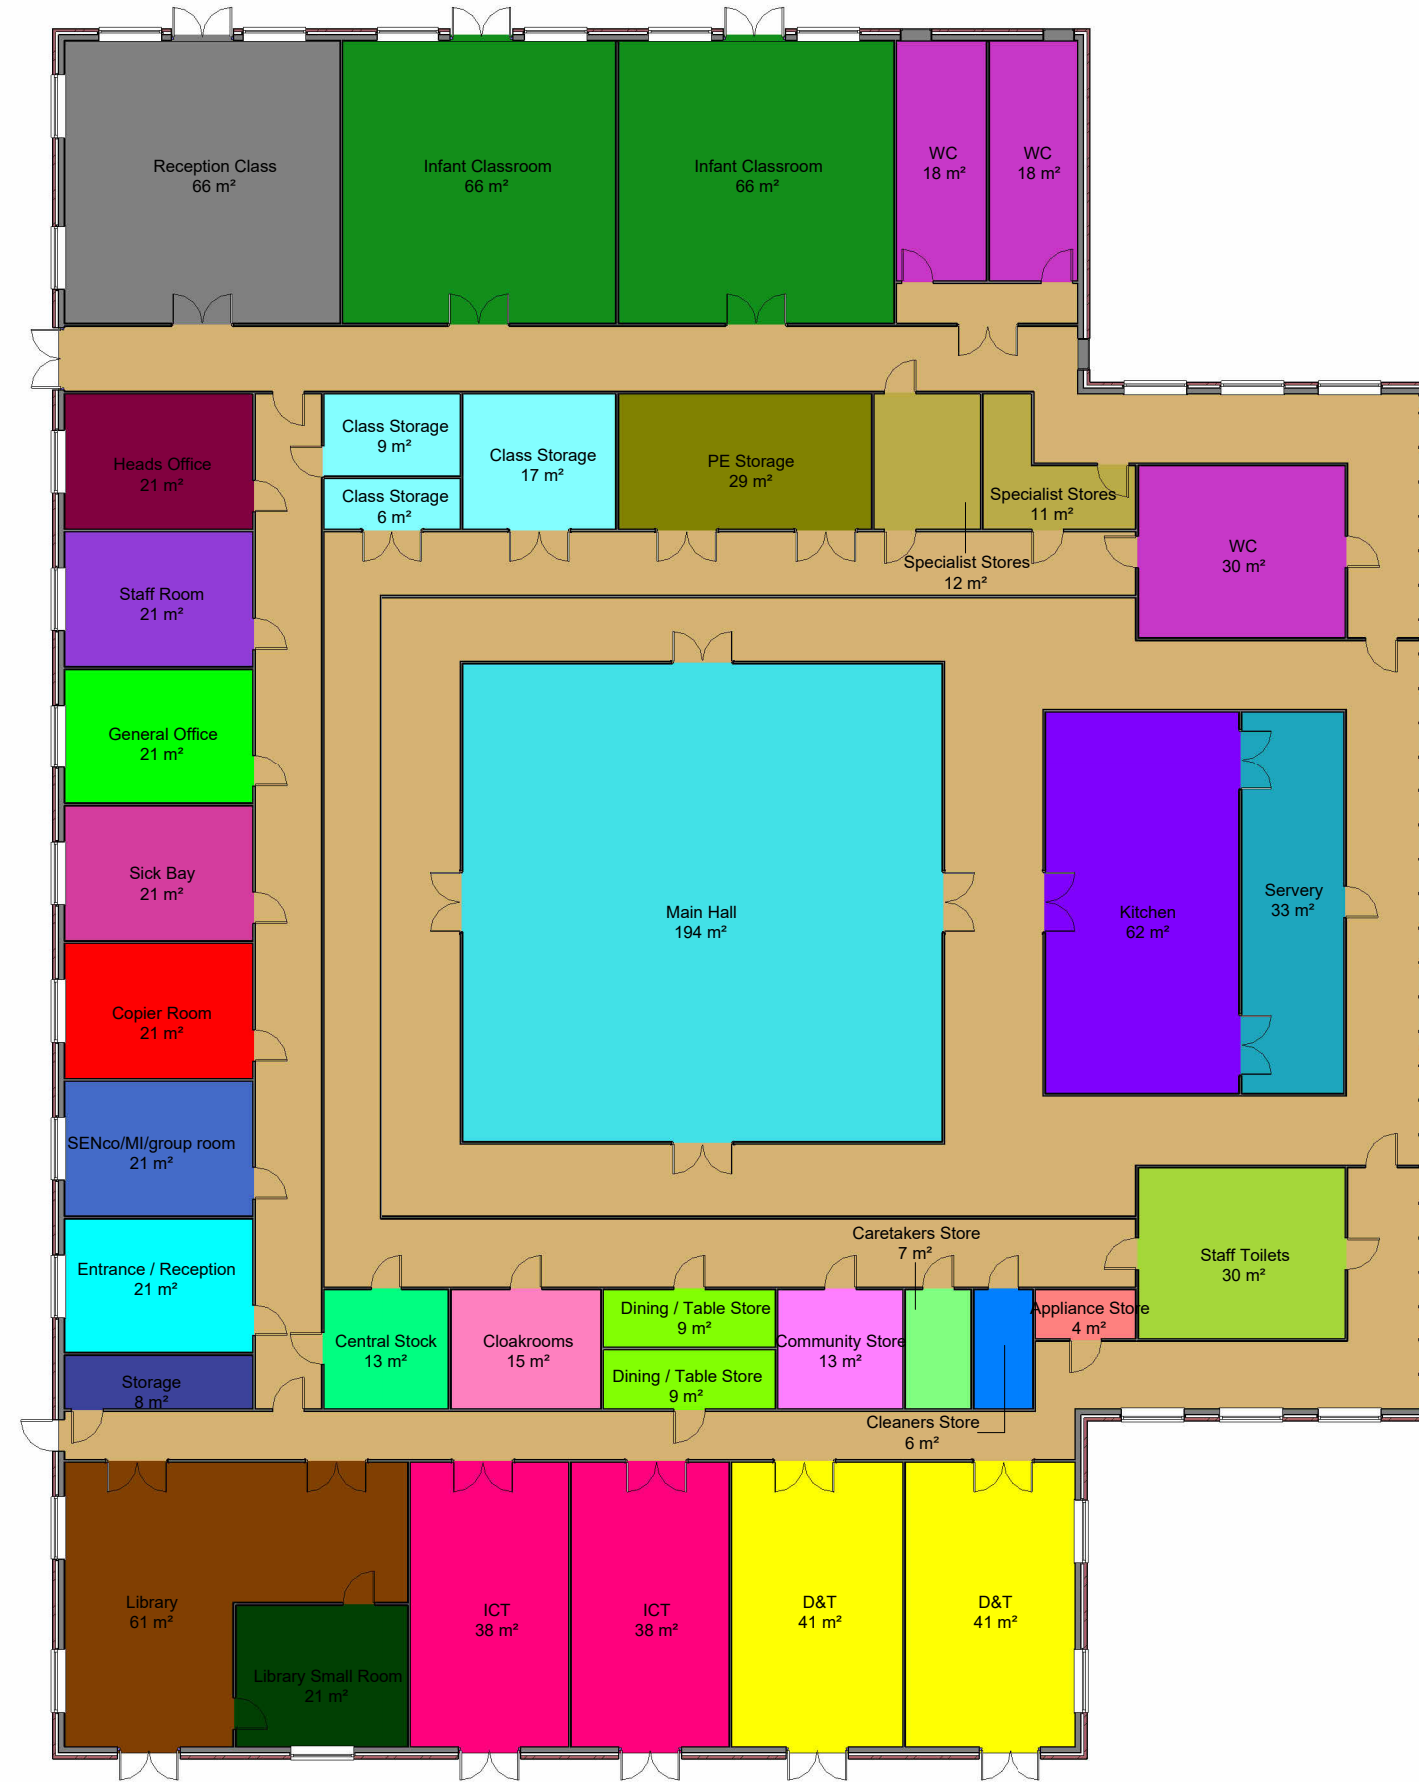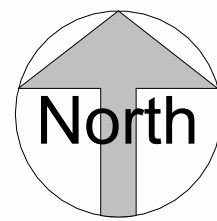


Room Legend

- Appliance Store
- Caretakers Store
- Central Stock
- Class Storage
- Cleaners Store
- Cloakrooms
- Community Store
- Copier Room
- D&T
- Dining / Table Store
- Entrance / Reception
- General Office
- Heads Office
- ICT
- Infant Classroom
- Kitchen
- Library
- Library Small Room
- Main Hall
- PE Storage
- Reception Class
- SENco/MI/group room
- Servery
- Sick Bay
- Specialist Stores
- Staff Room
- Staff Toilets
- Storage
- WC

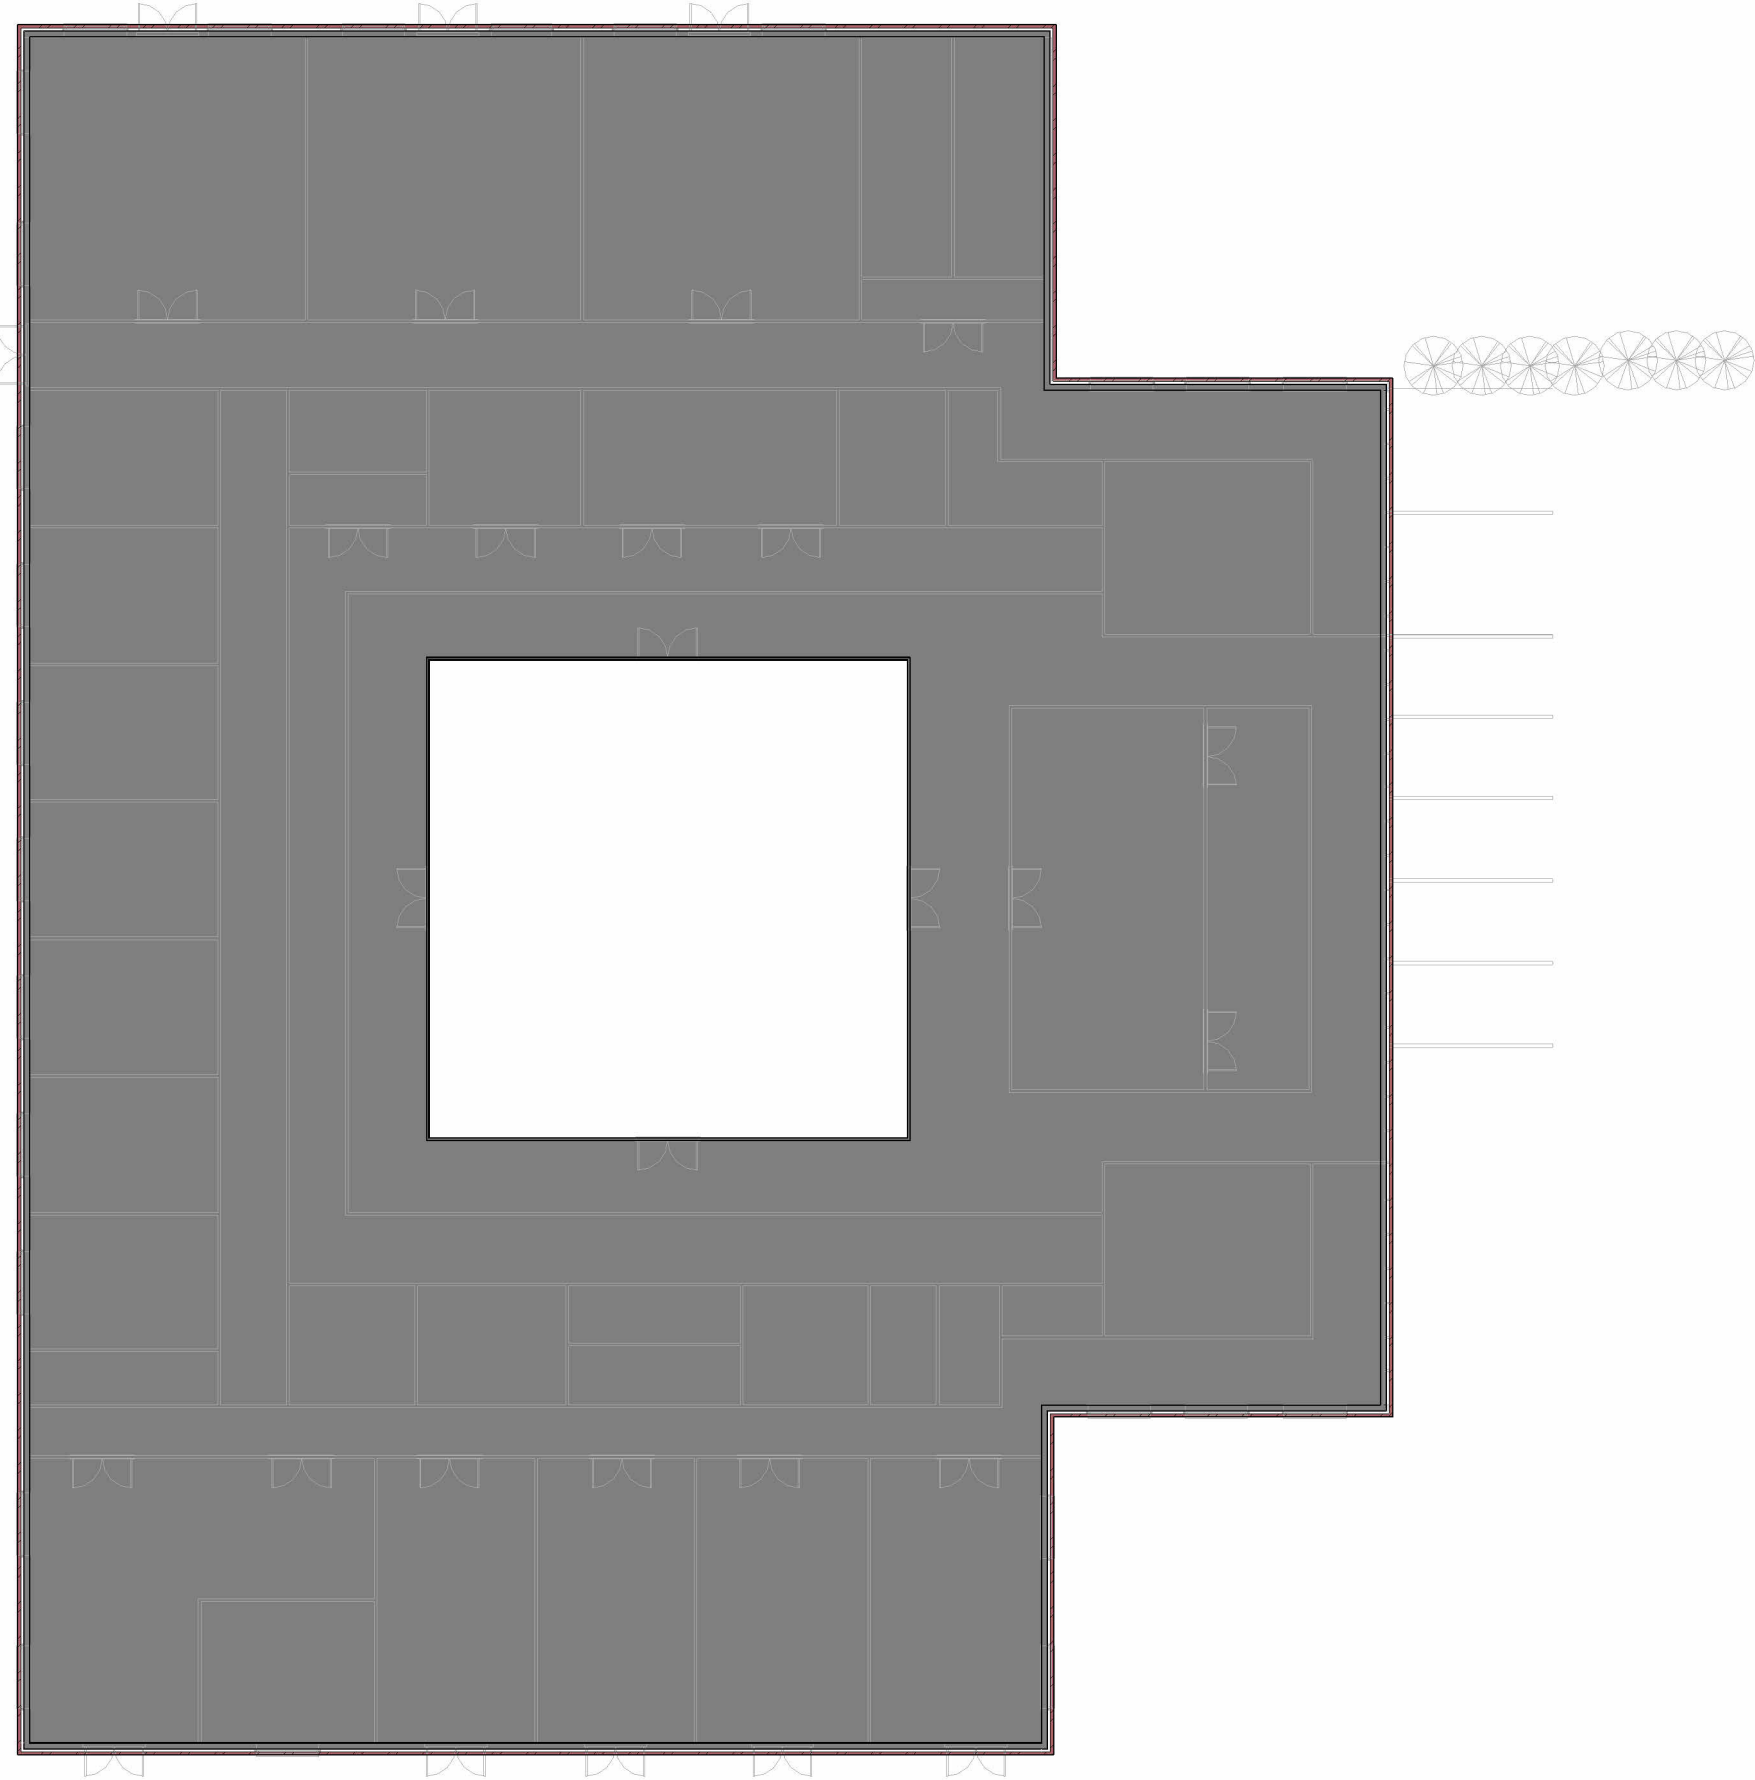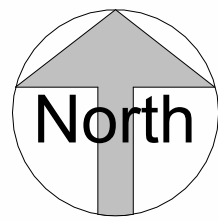


1 0 - Ground Floor Level
1 : 200


2 1 - First Floor Level
1 : 200

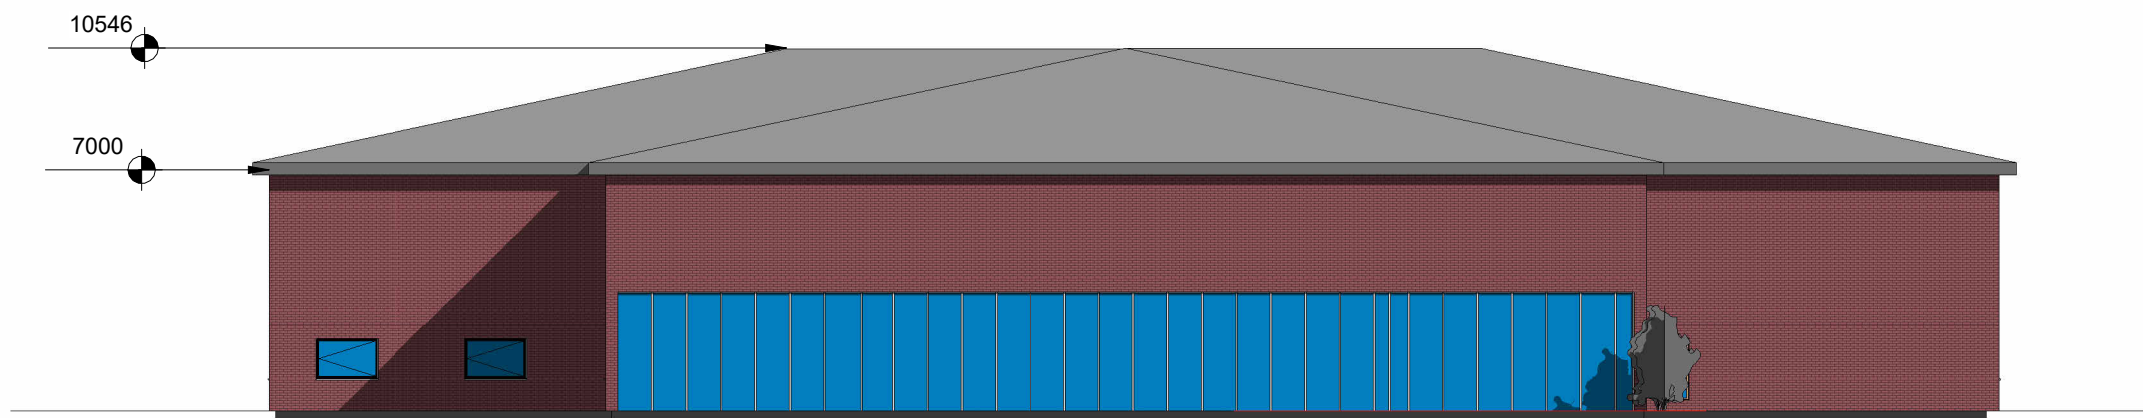


1 East Elevation
1 : 200

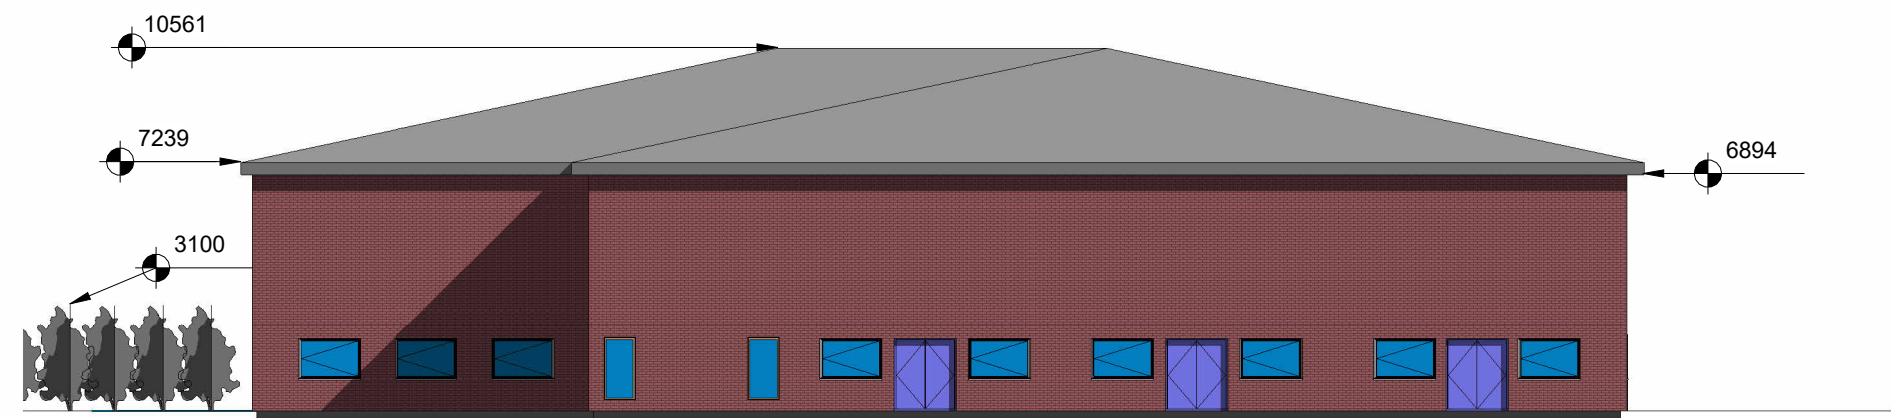


2 North Elevation
1 : 200

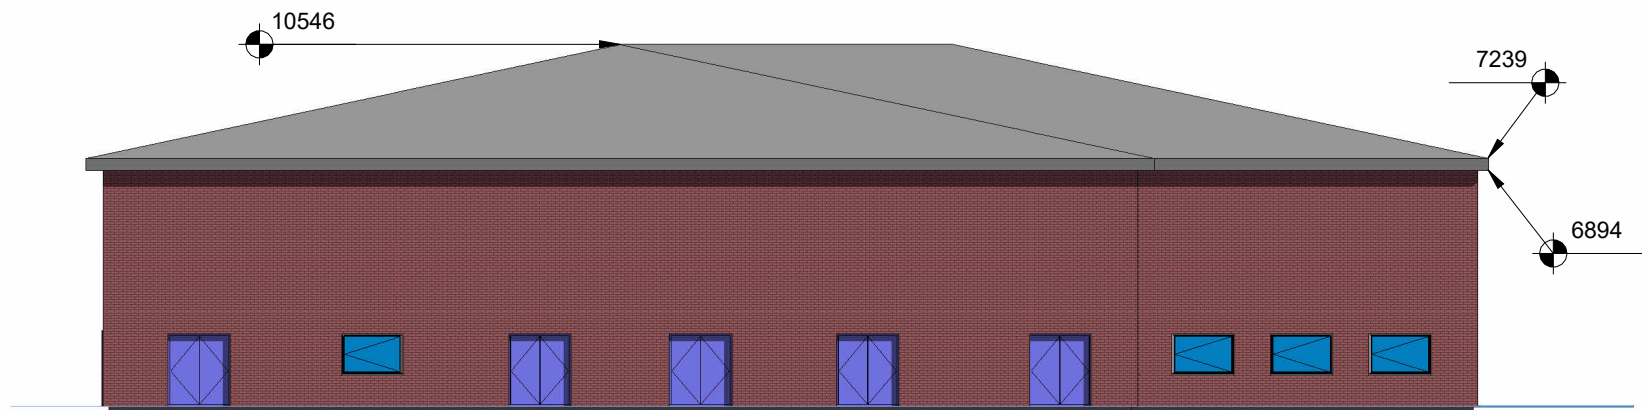


3 South Elevation
1 : 200

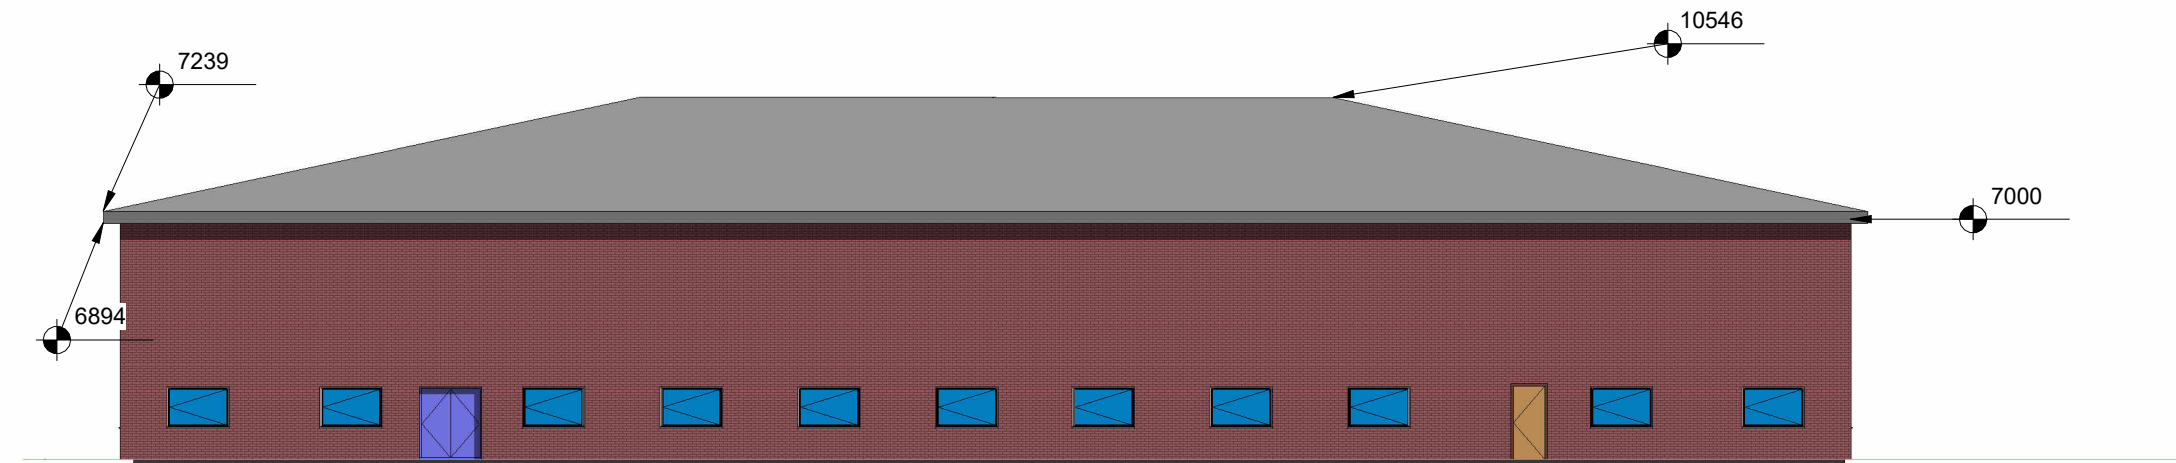


4 West Elevation
1 : 200

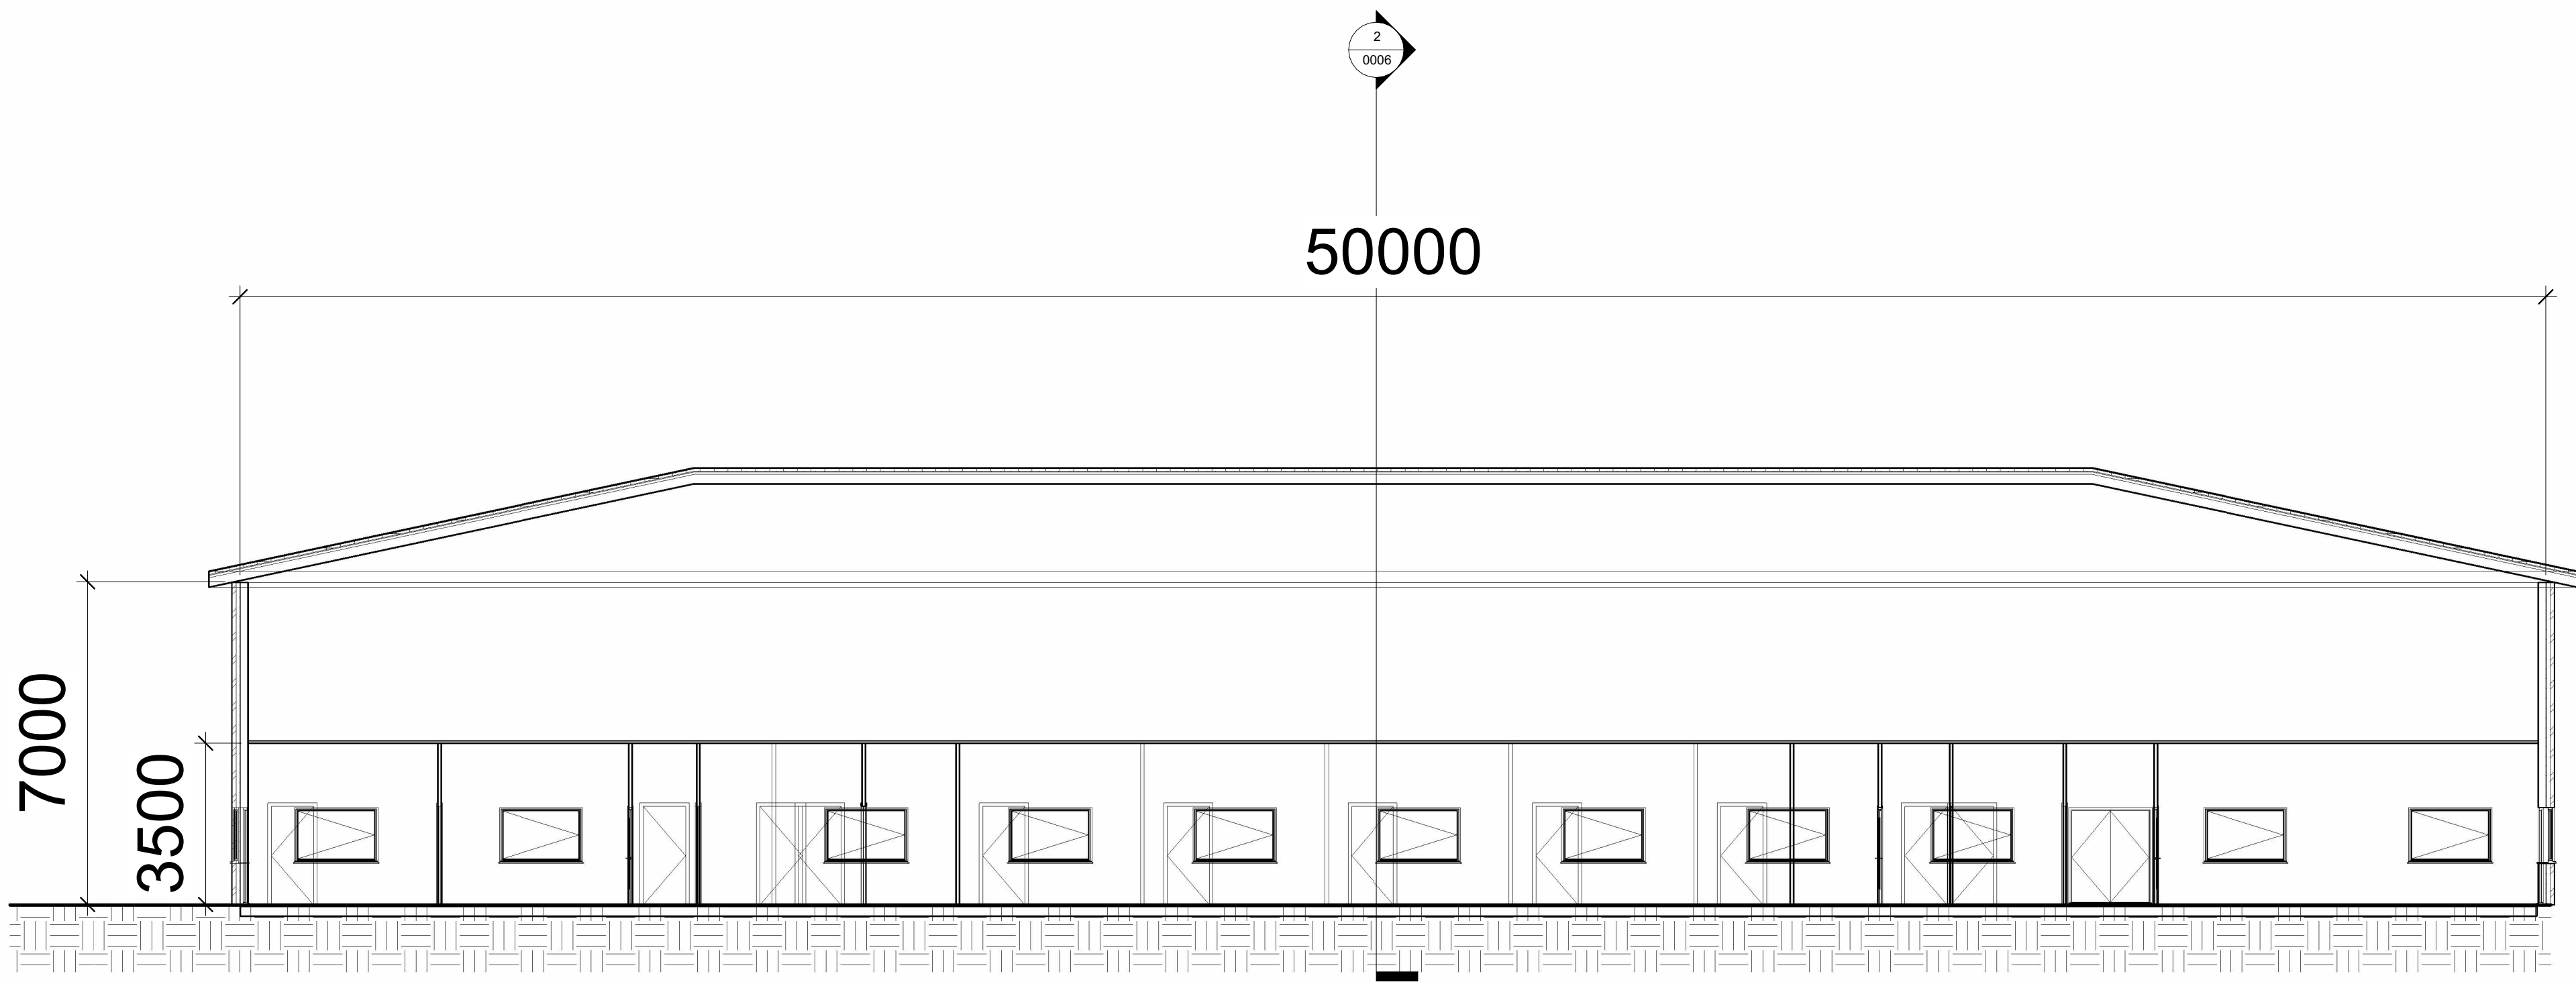


1 Long Section
1 : 100

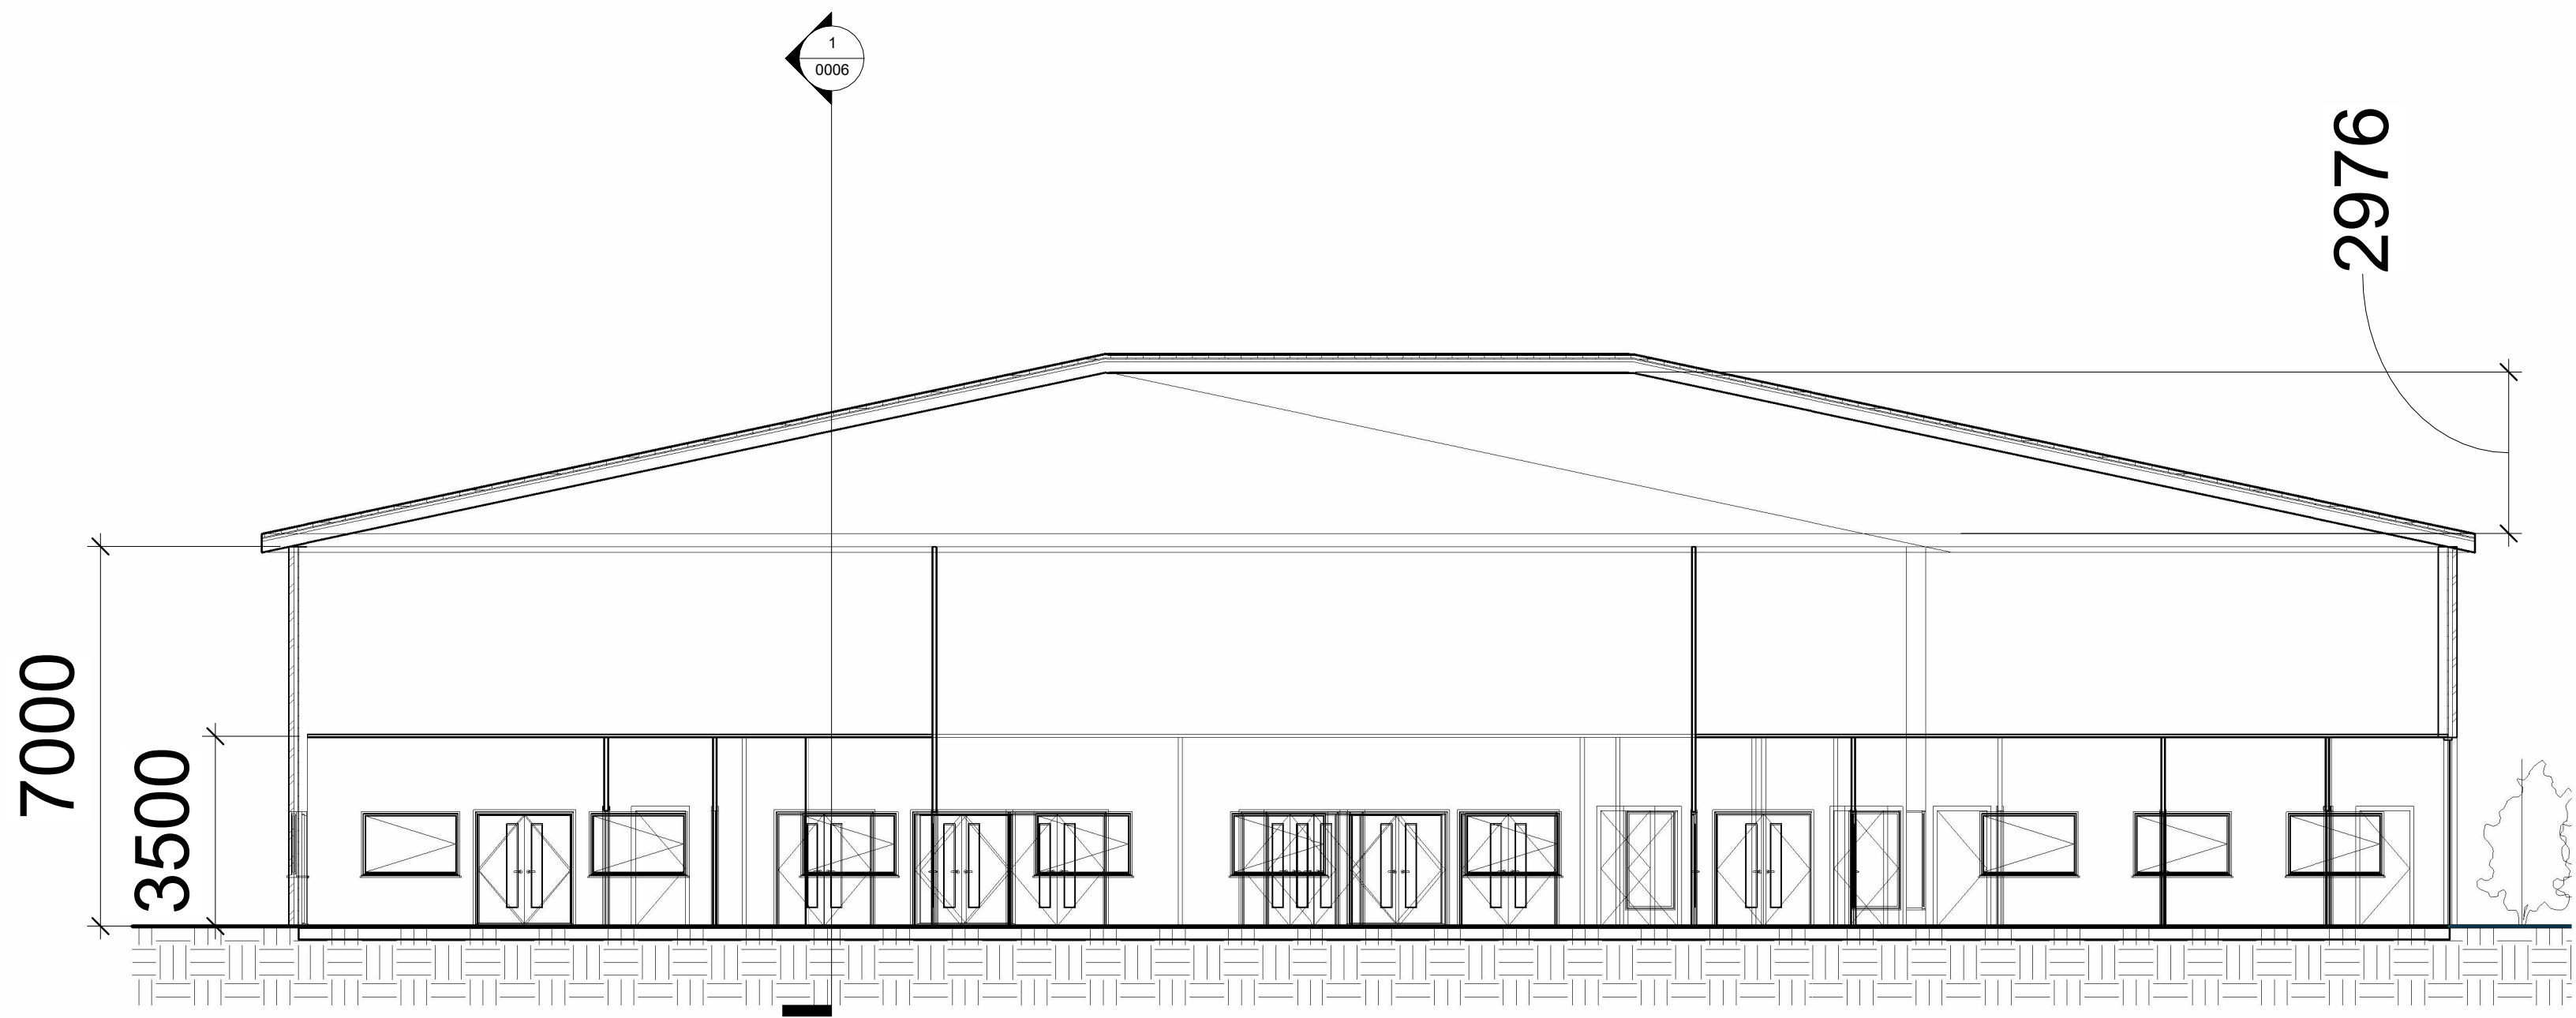


2 Short Section
1 : 100

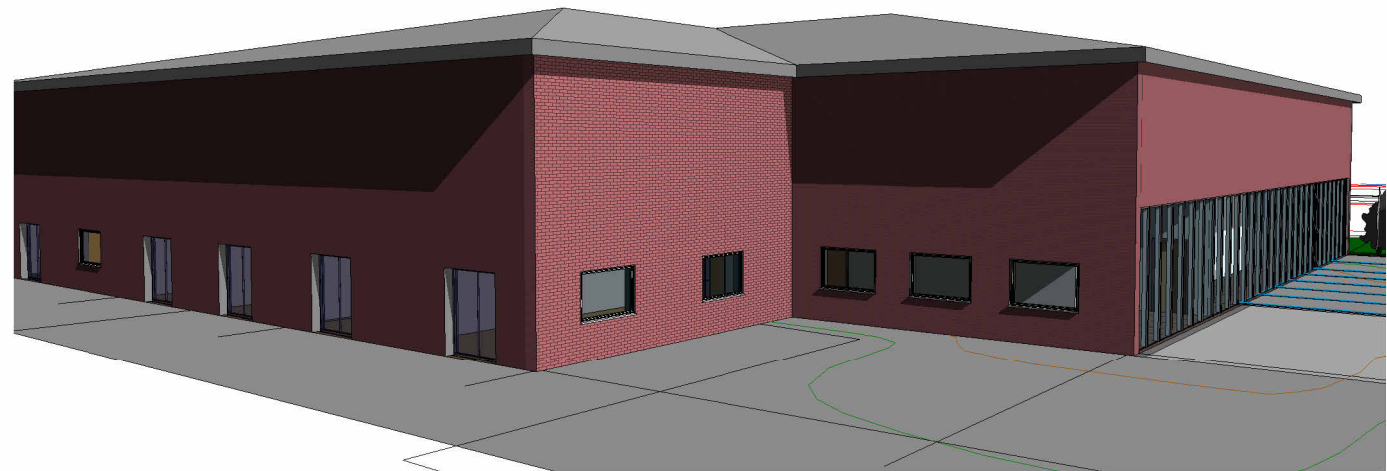


1 External View 1

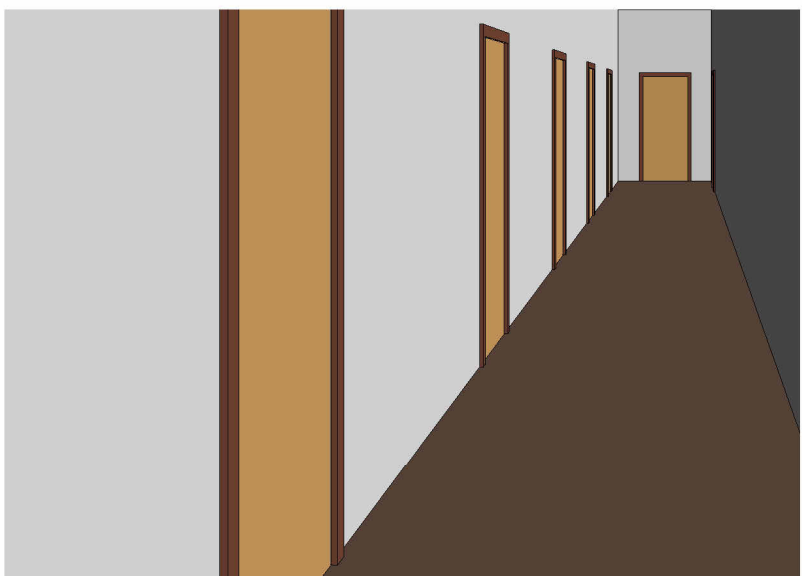


2 Corridor View 1

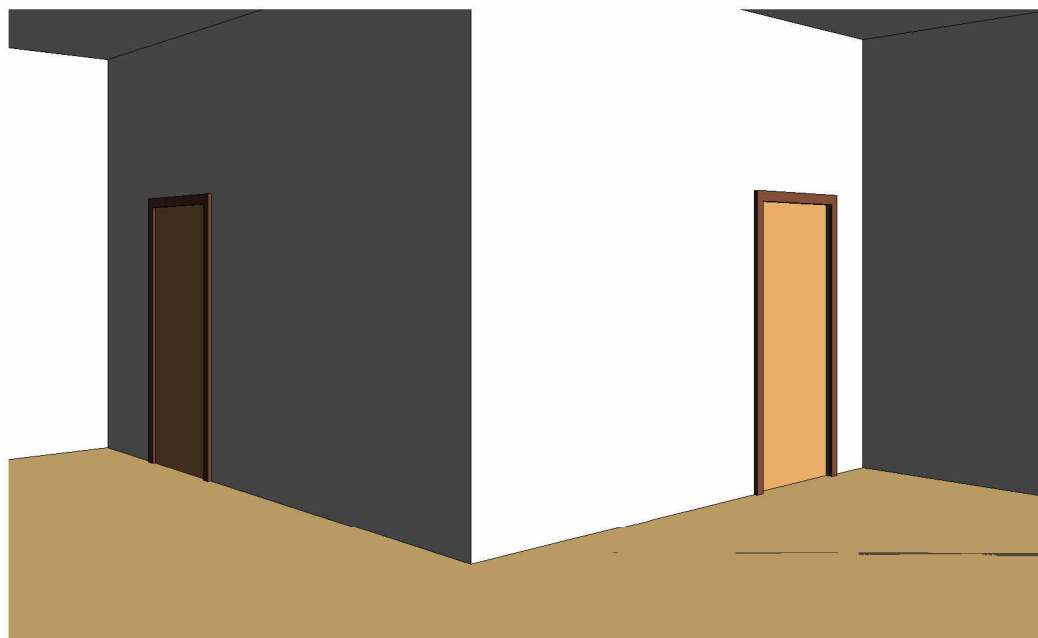


3 Library View

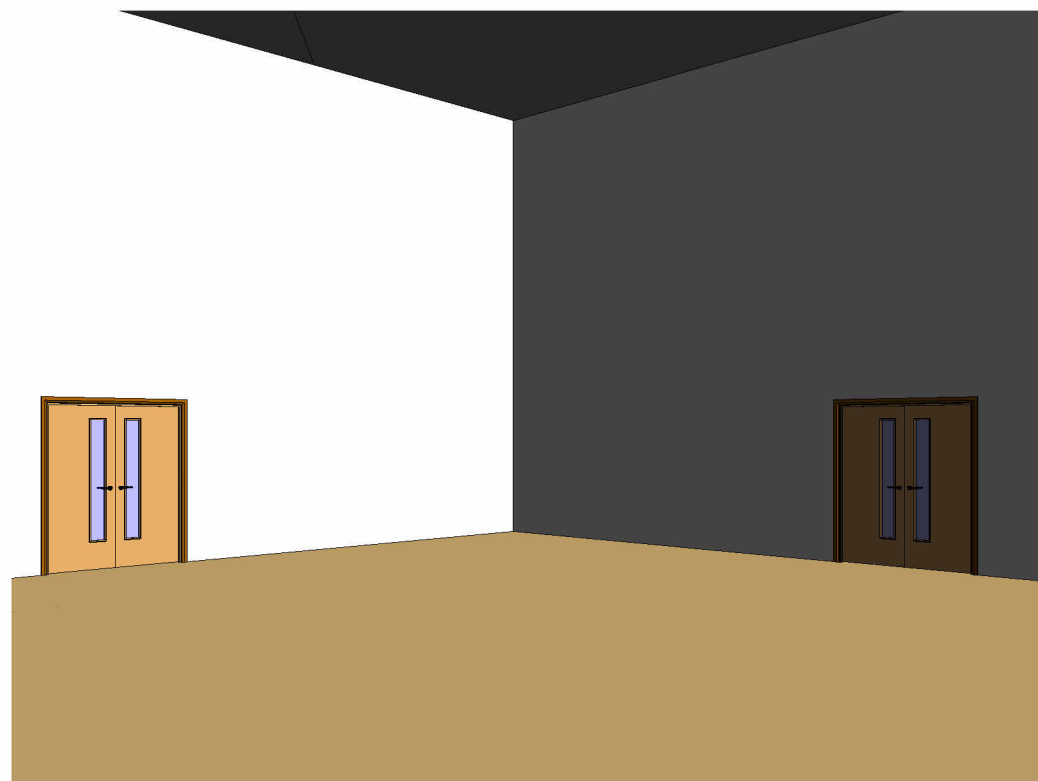

4 Main Hall

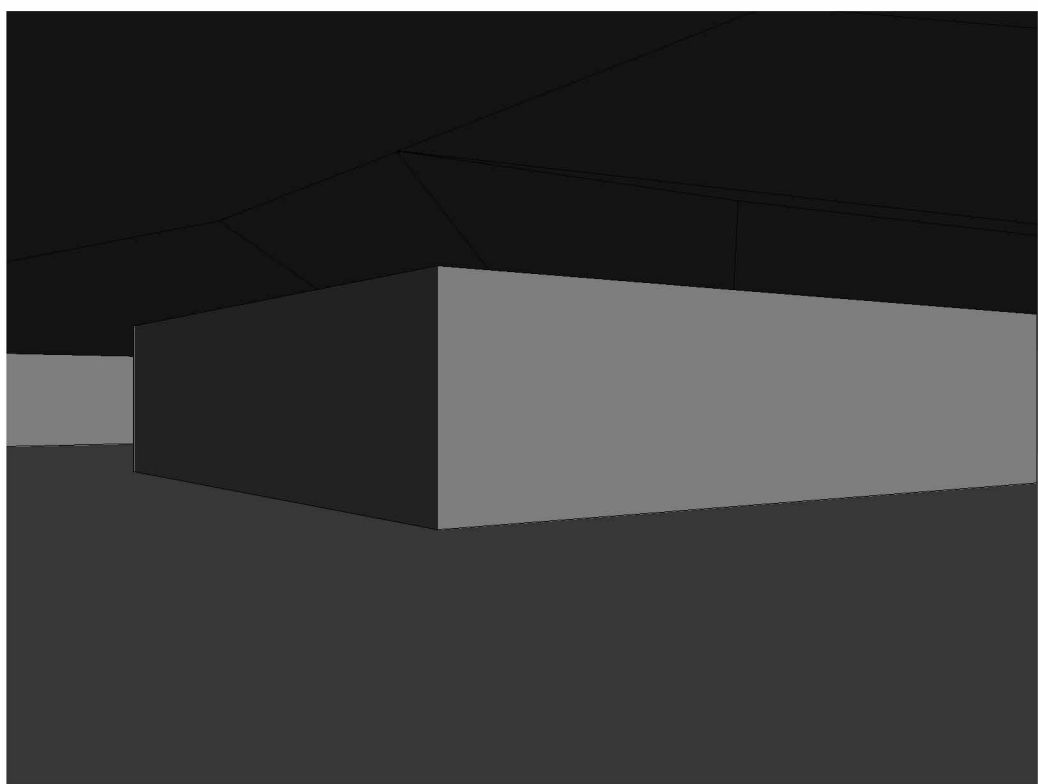

5 Double Story Hall in Roof Void

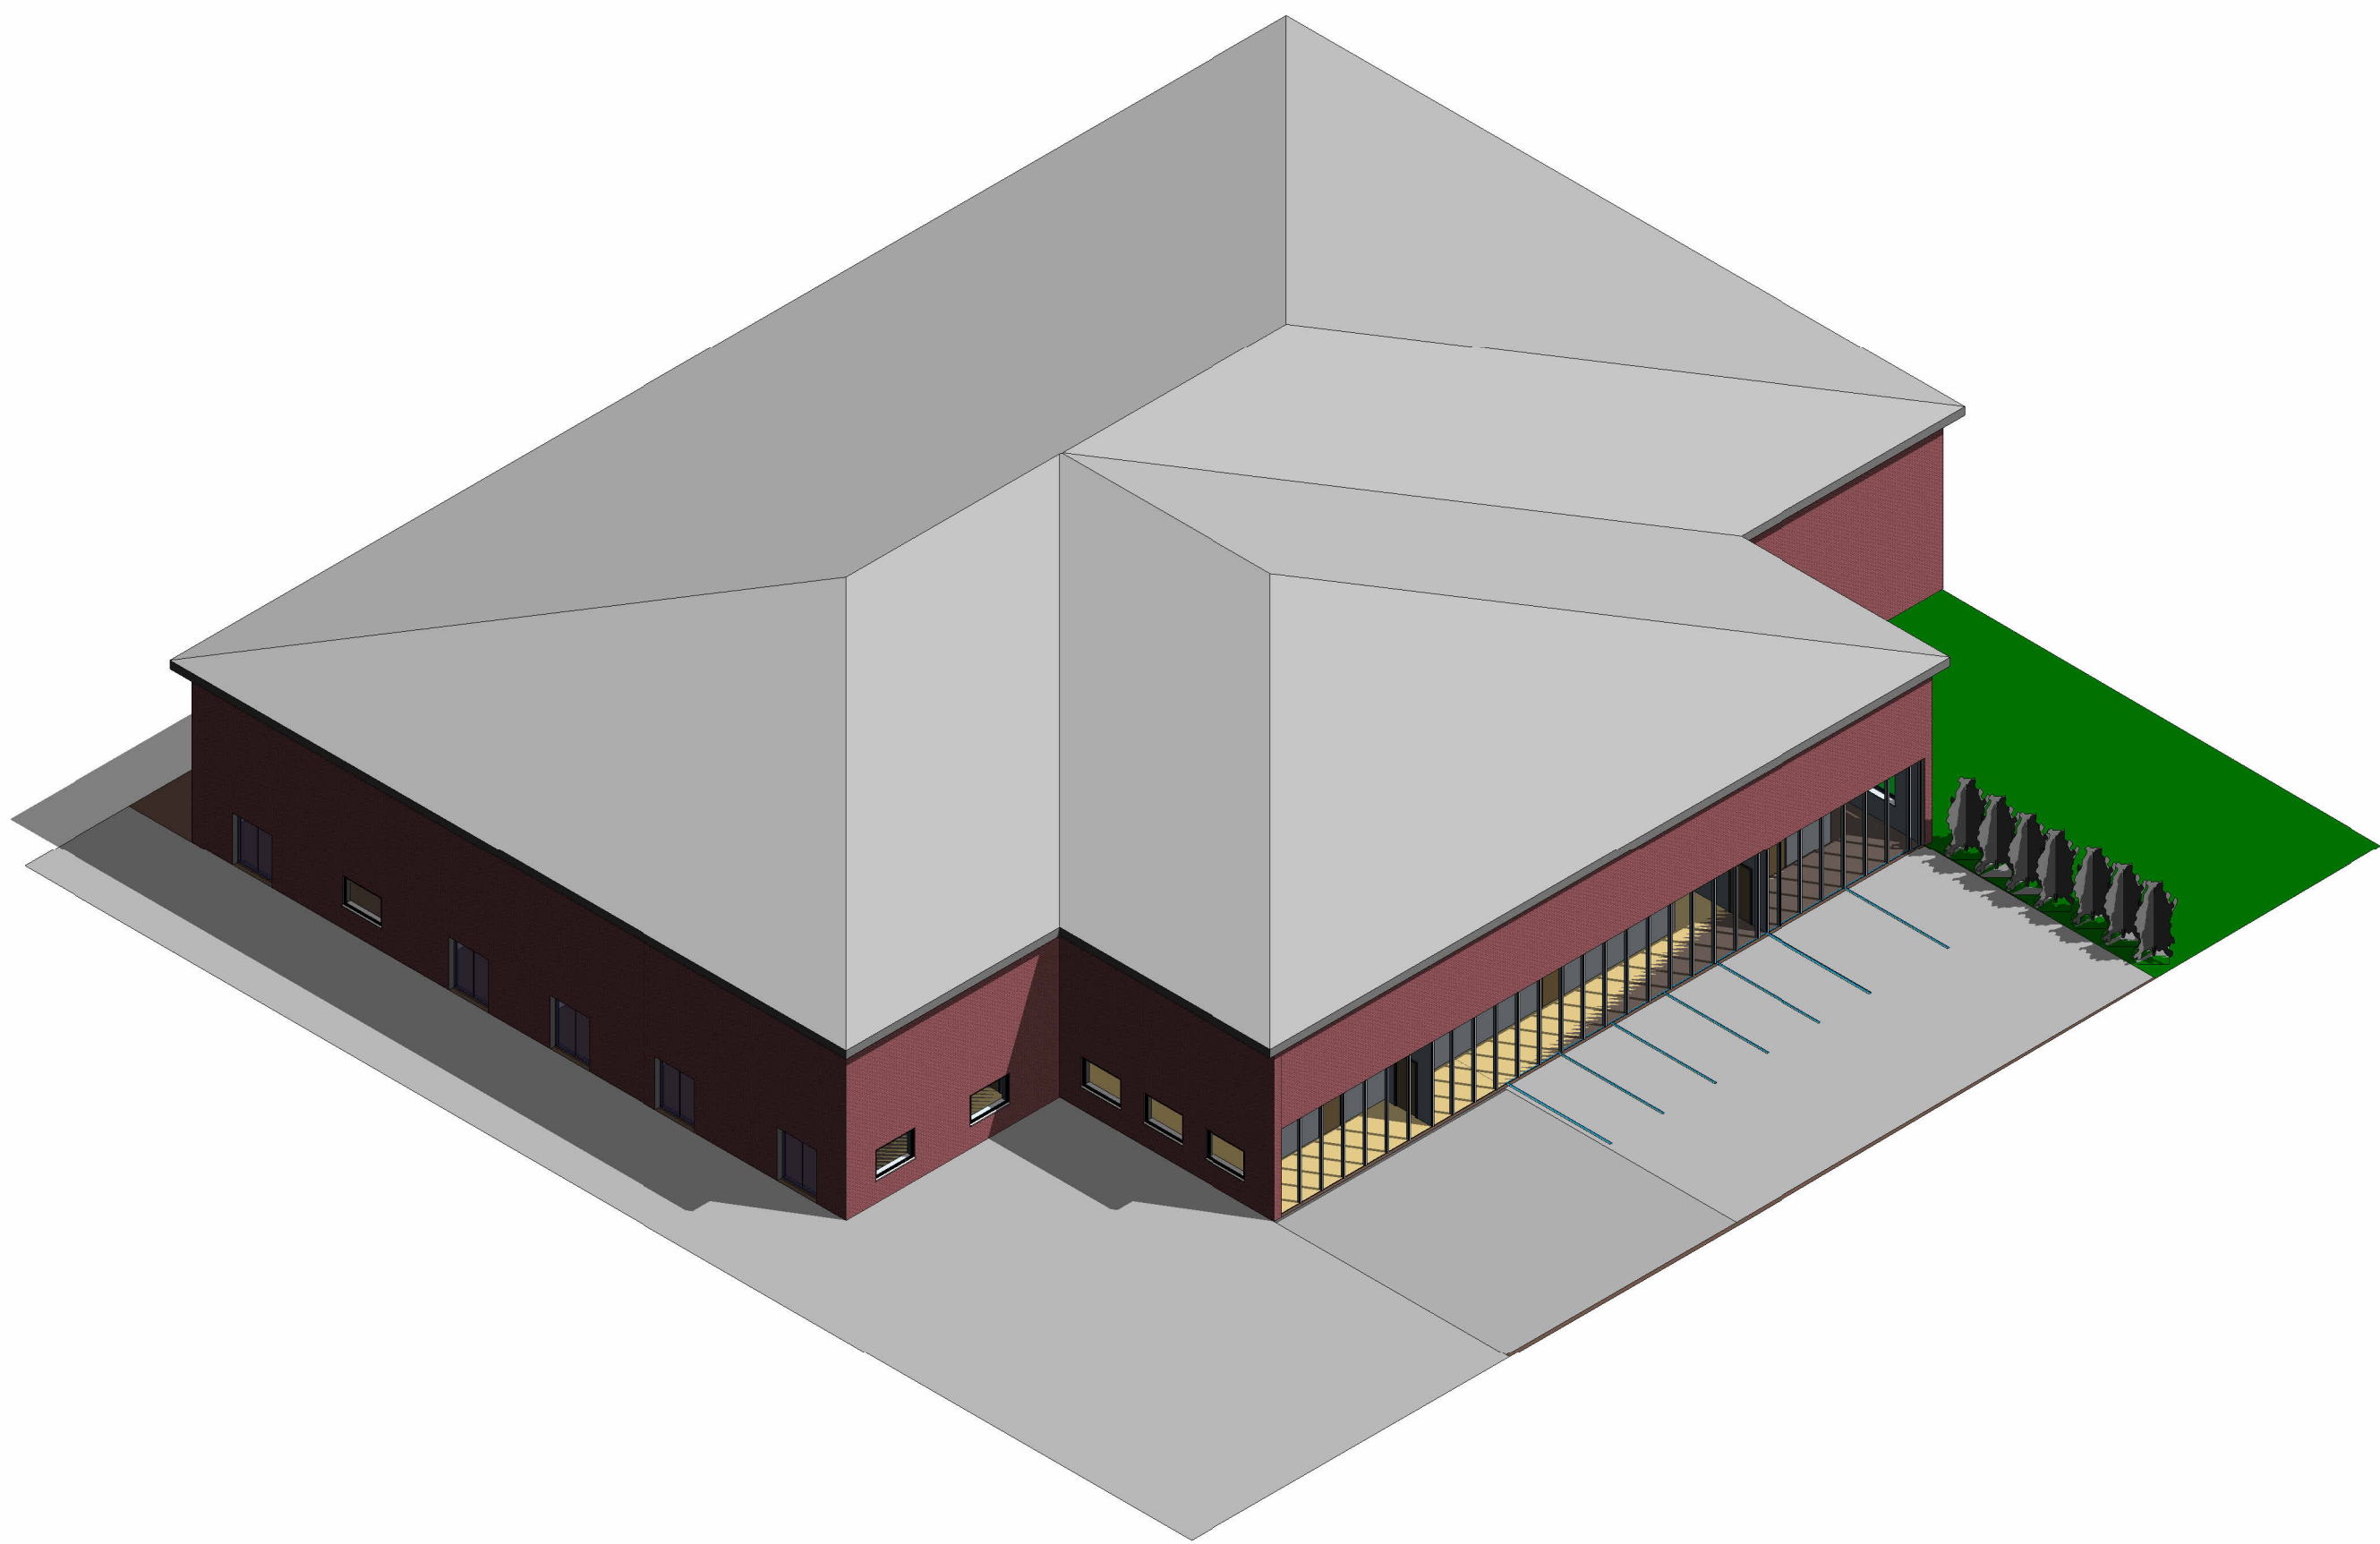

6 {3D}