

Project Name: 5016 Assignment 2: Ysgol Y Twyn

UPRN Code: 5016

Originator Code: UWTSD

Discipline : OJT


Drawn By: OJT

Checked By: Traylor

Date: 04/28/26

Project Status: Project Status


ACBA 5016
BIM : LEVEL 5

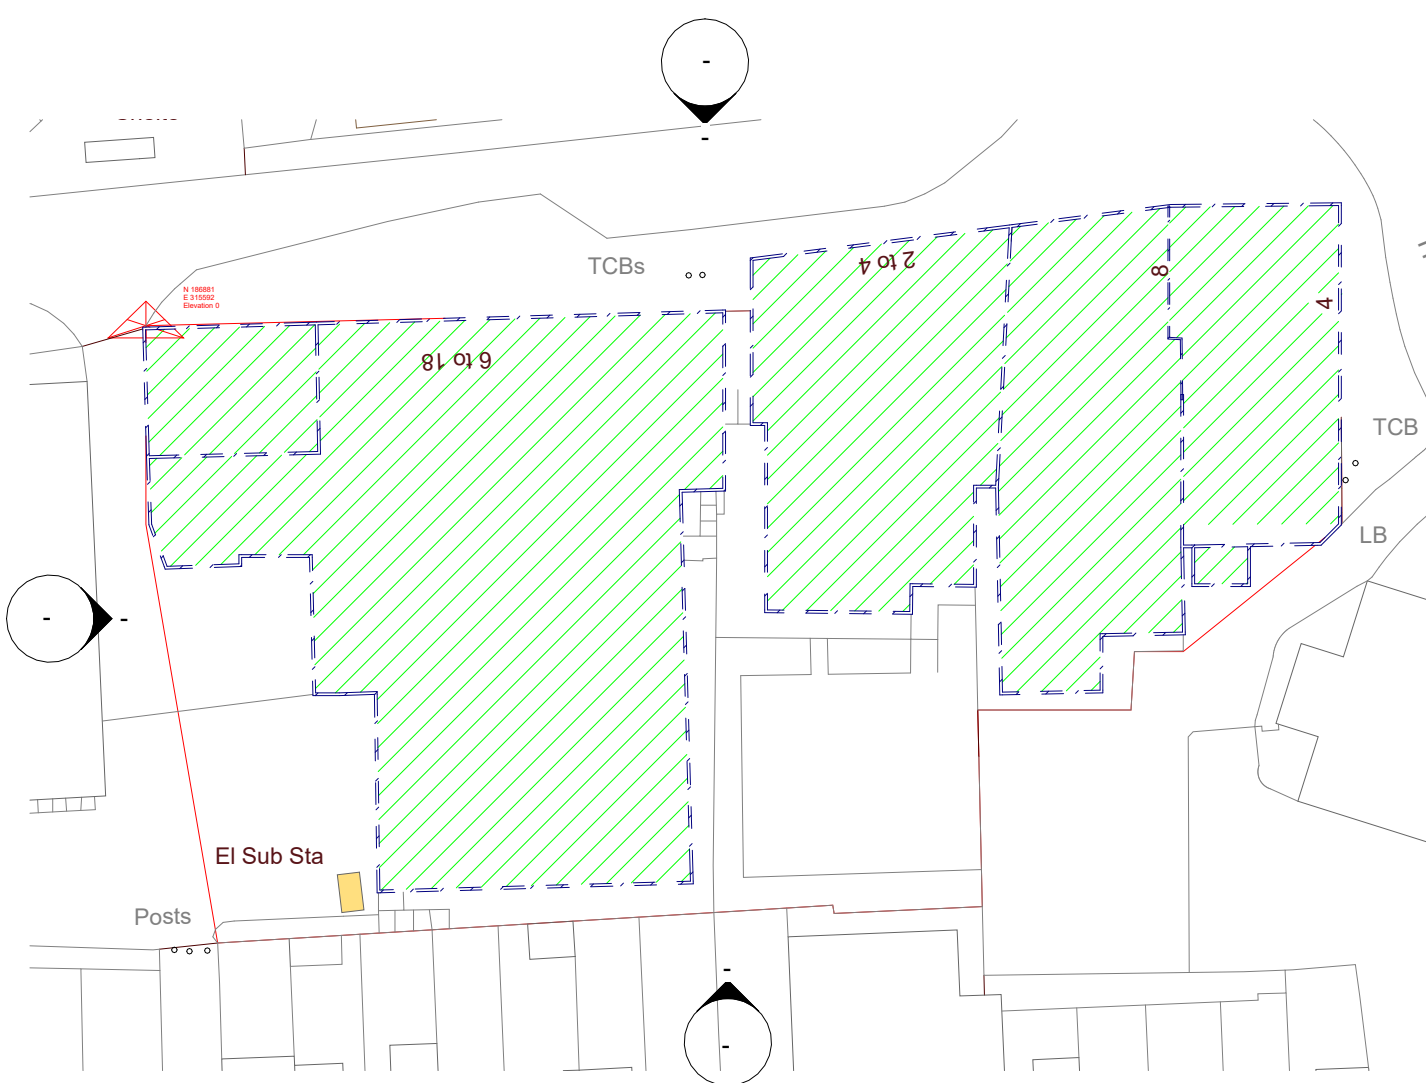


1 Existing Site Plan and Demolition
1 : 500




2 Works Plan
1 : 500

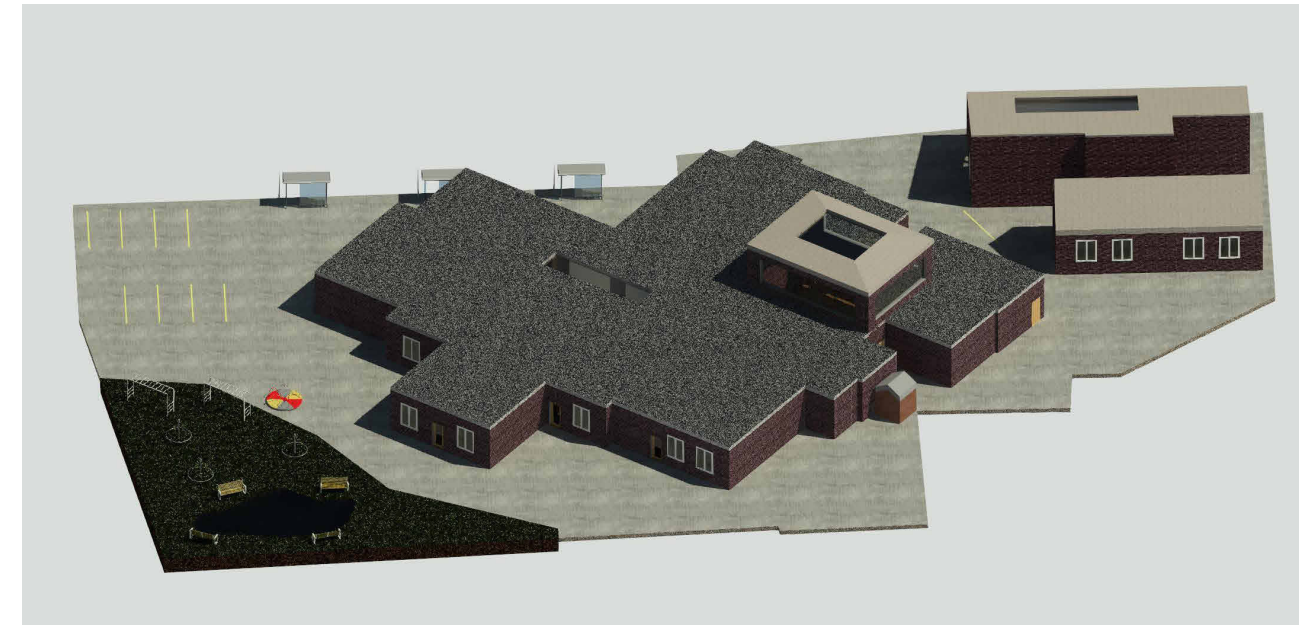


4 Proposed Visualisation
1 : 5

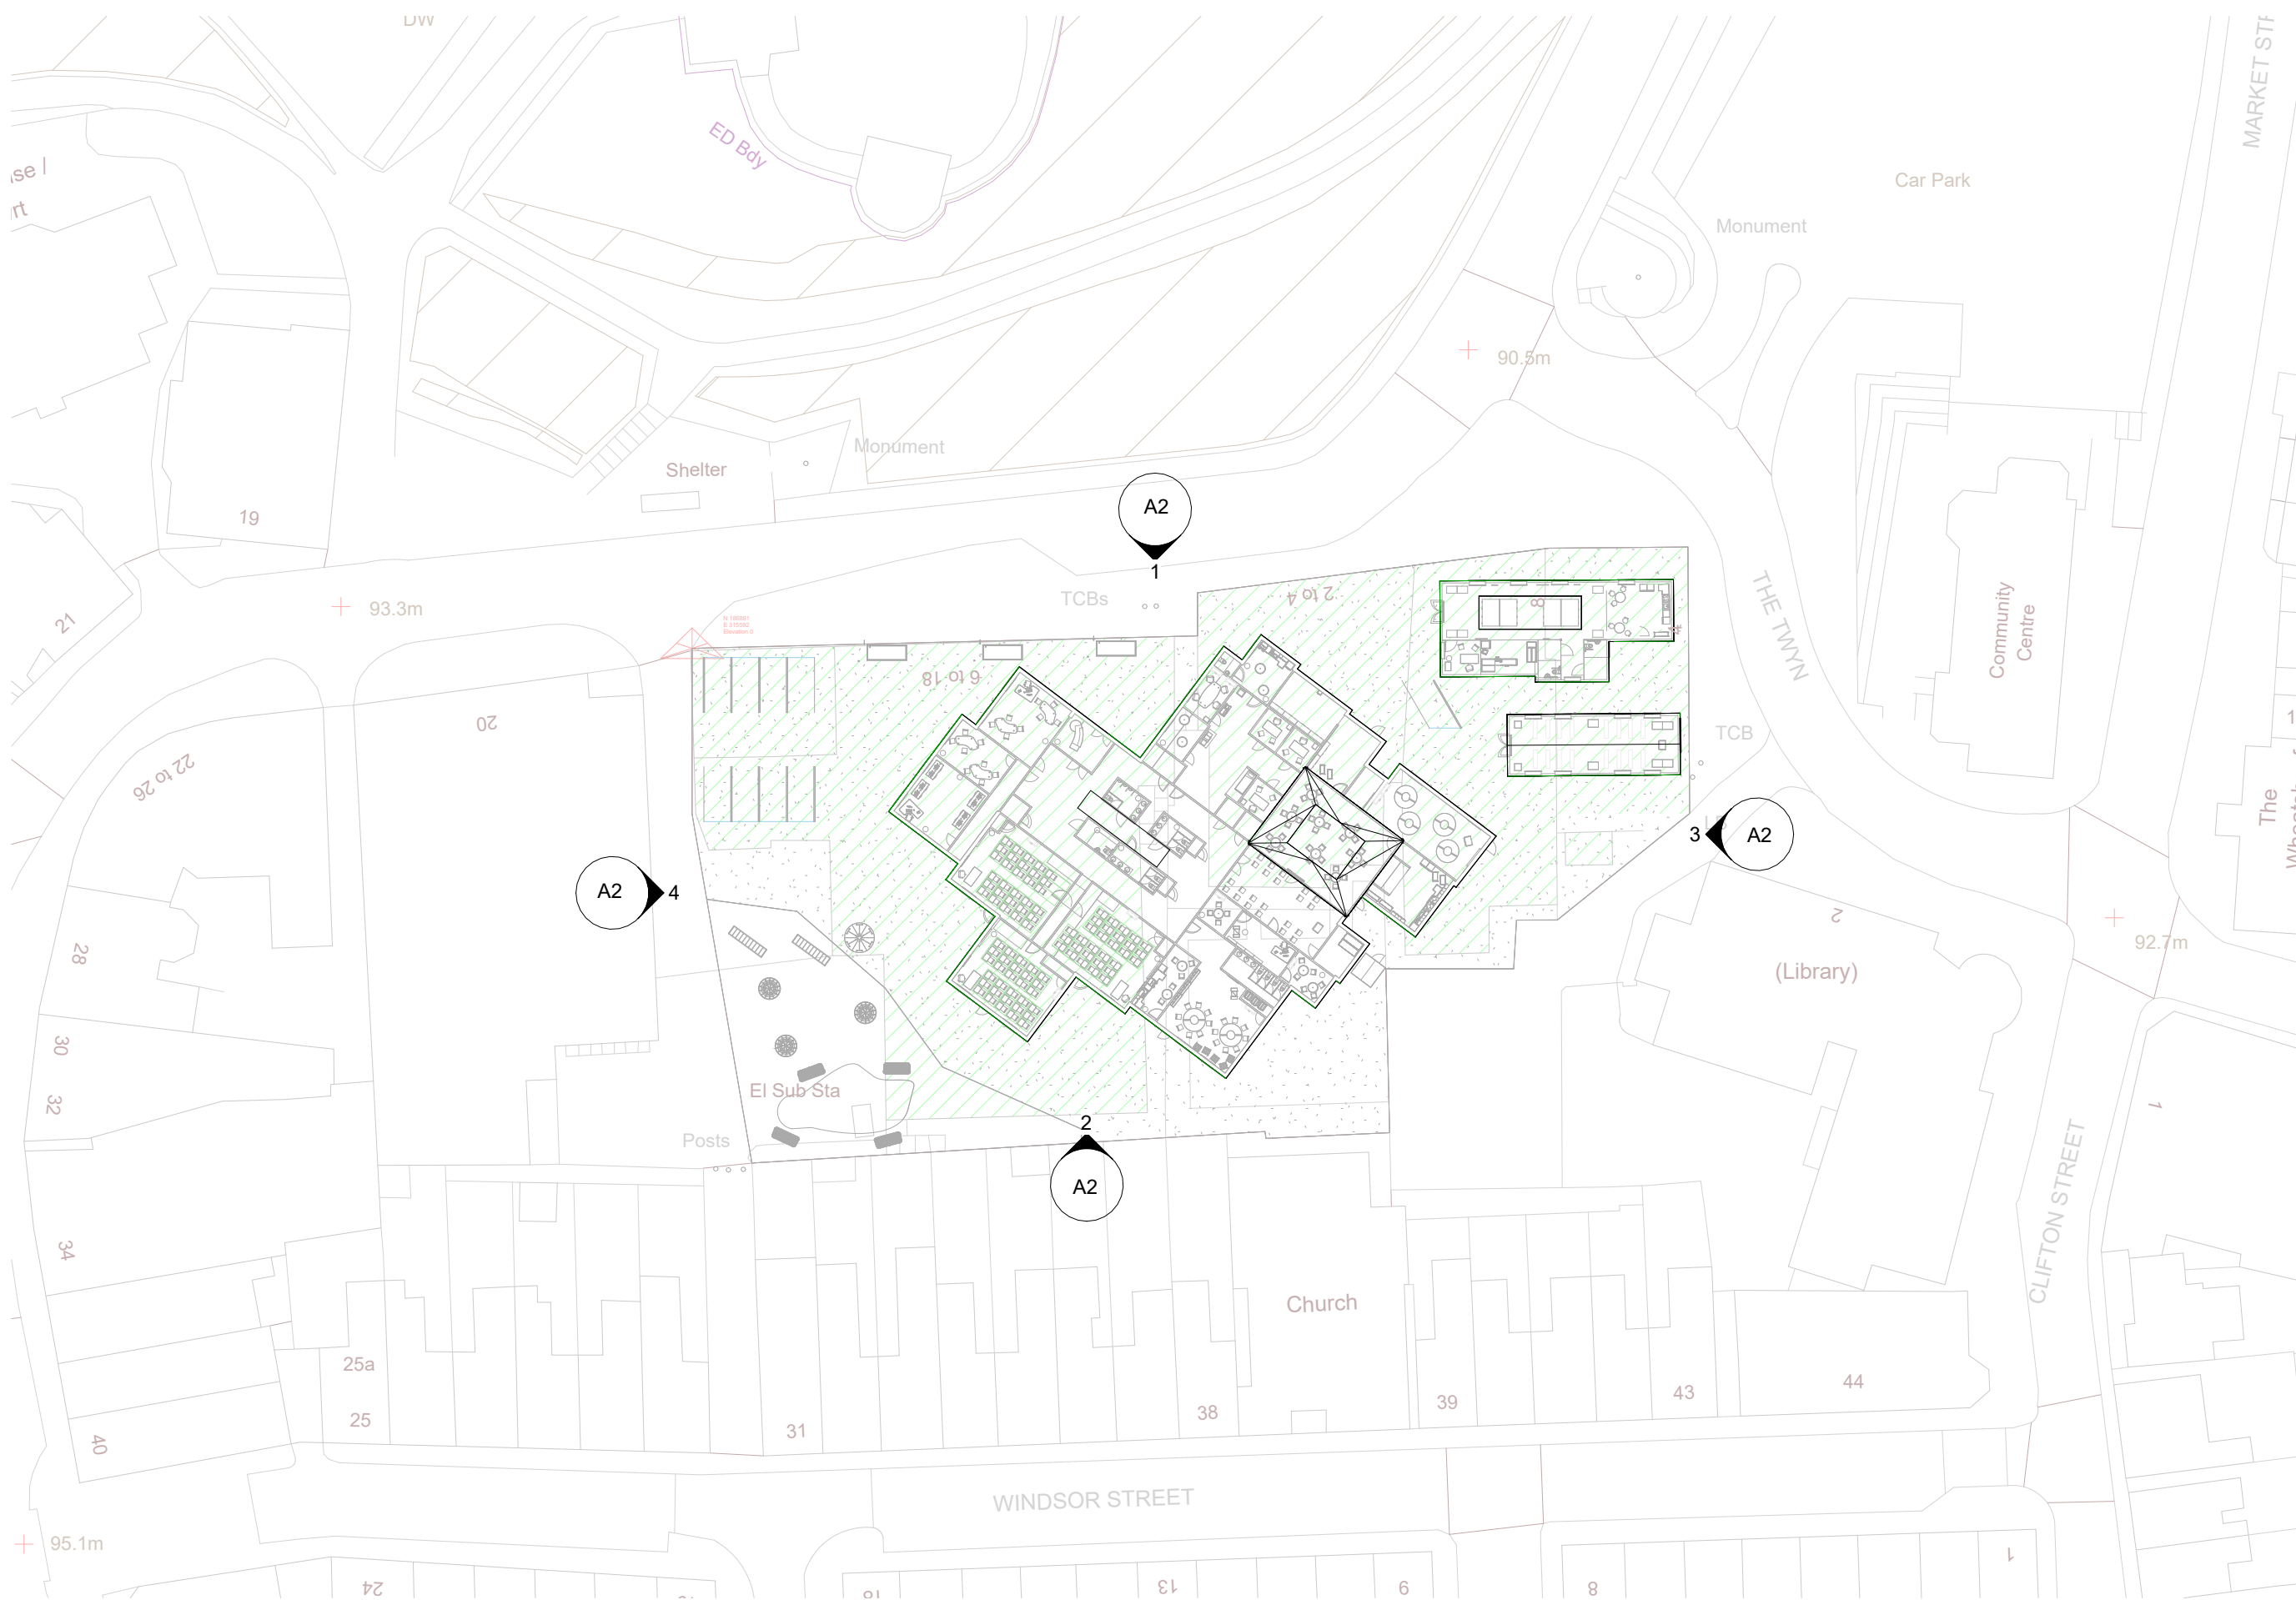

3 Site Location Plan
1 : 500



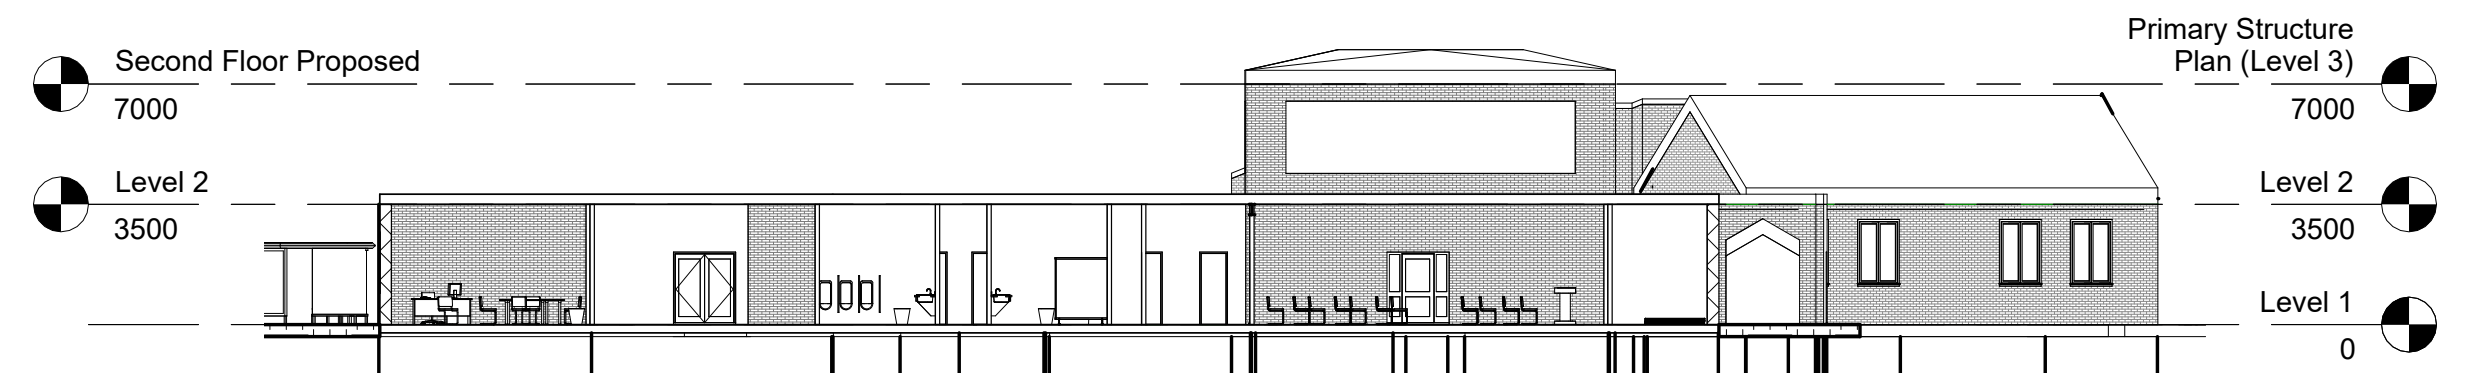


5 Long Section
1 : 200

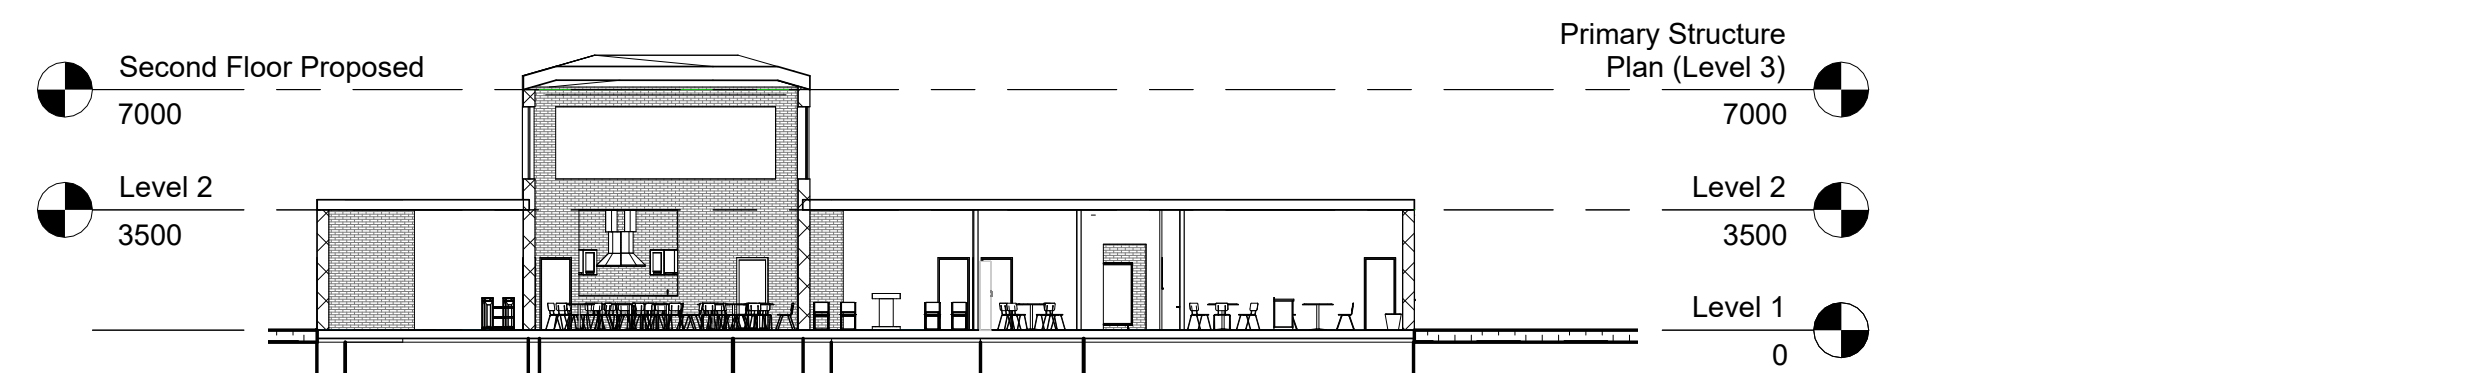

6 Short Section
1 : 200

Property Title	Detail	<table><tr><td>Property</td><td>Originator</td><td>(zone) Functional Breakdown</td><td>(Level) Spatial Breakdown</td><td>(Type) Form</td><td>Discipline</td><td>Number</td><td>Description</td><td>Status</td><td>Revision</td></tr><tr><td>5016</td><td>UWTSD</td><td>XX</td><td></td><td></td><td>Designer A1</td><td>5016</td><td>Assignment 2 - Architectural (Draft).rvt</td><td>Project Status</td><td></td></tr></table>	Property	Originator	(zone) Functional Breakdown	(Level) Spatial Breakdown	(Type) Form	Discipline	Number	Description	Status	Revision	5016	UWTSD	XX			Designer A1	5016	Assignment 2 - Architectural (Draft).rvt	Project Status		scale As indicated	drawn Author	 Prifysgol Cymru Y Drindod Dewi Sant University of Wales Trinity Saint David	(S0) UNCONTROLLED Not to be used as a reference document Check Status Before Quoting	Rev/Date/By Revision
Property	Originator	(zone) Functional Breakdown	(Level) Spatial Breakdown	(Type) Form	Discipline	Number	Description	Status	Revision																		
5016	UWTSD	XX			Designer A1	5016	Assignment 2 - Architectural (Draft).rvt	Project Status																			
5016 Assignment 2: Ysgol Y Twyn	5016 Assignment 2-A1	date 04/26/26	checked Checker	Prifysgol Cymru Y Drindod Dewi Sant University of Wales Trinity Saint David																							

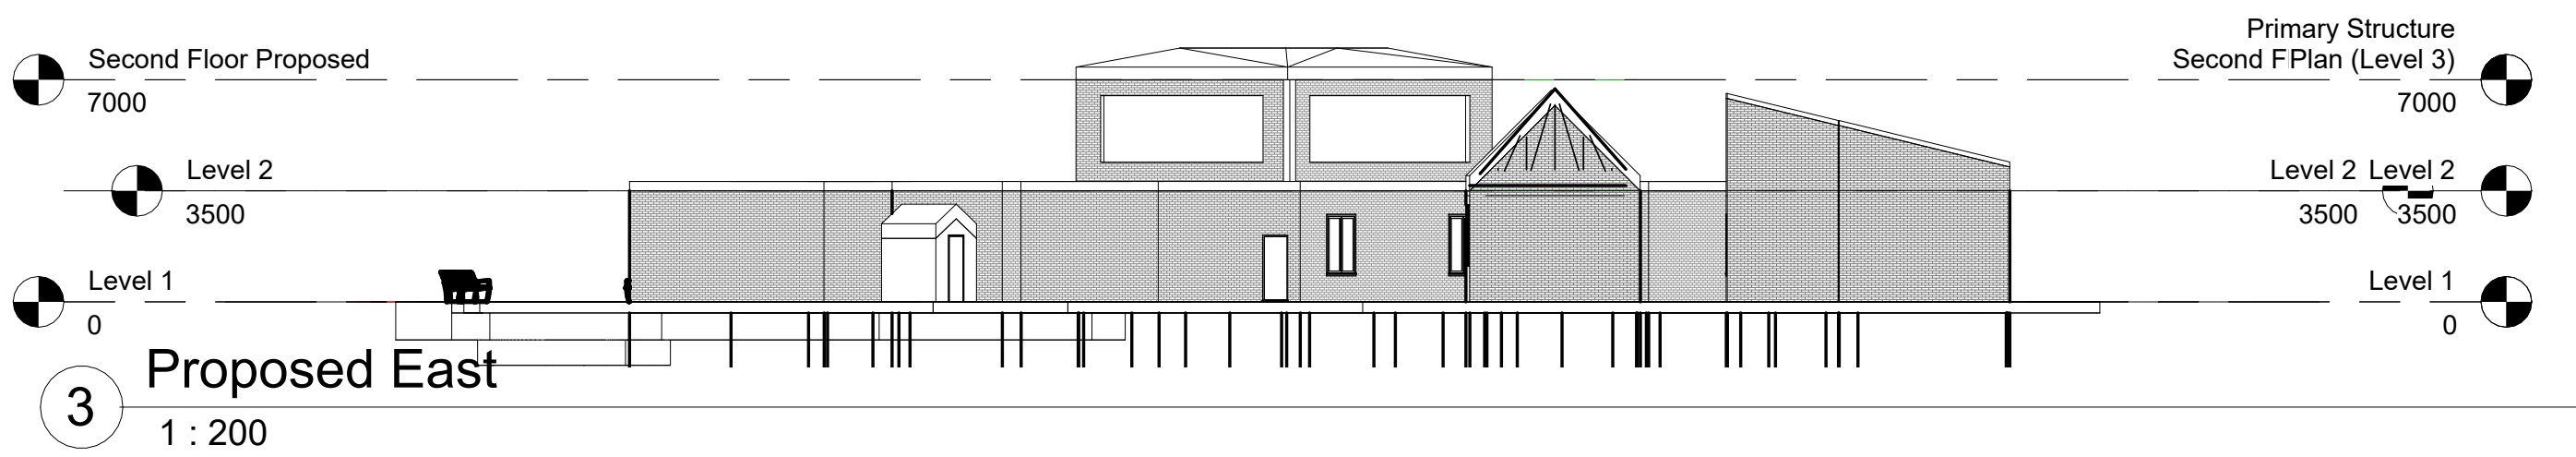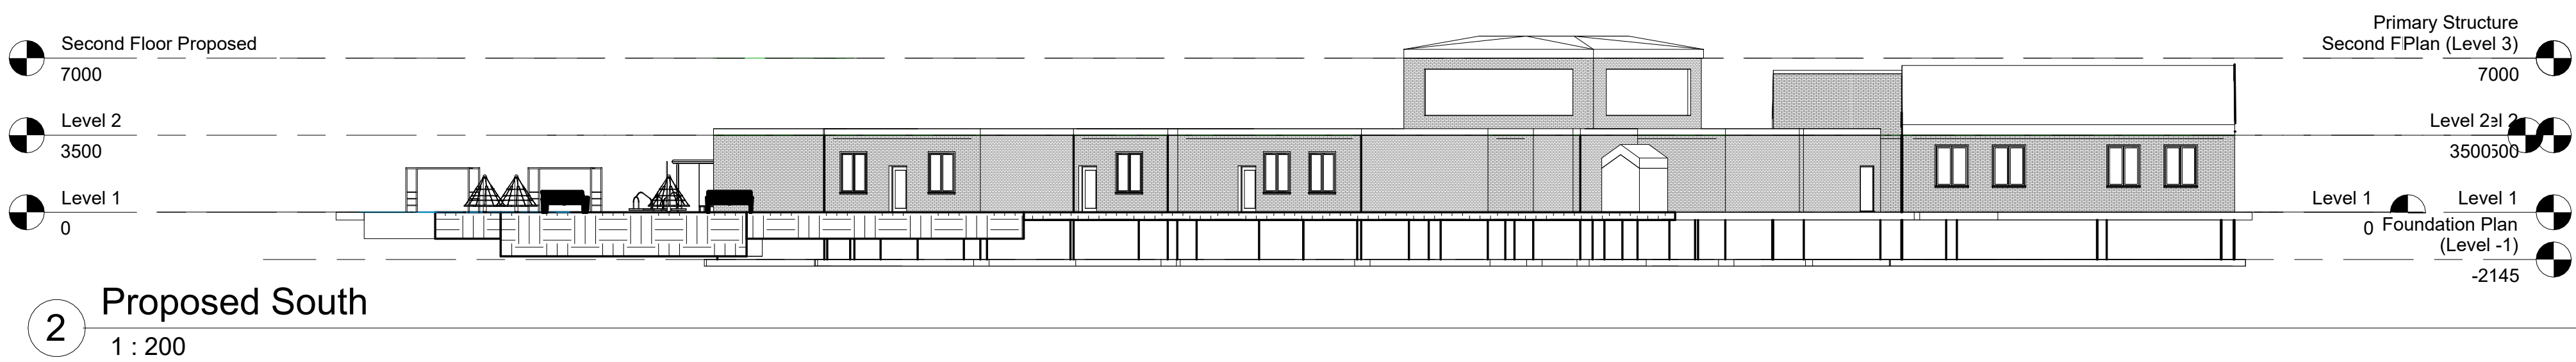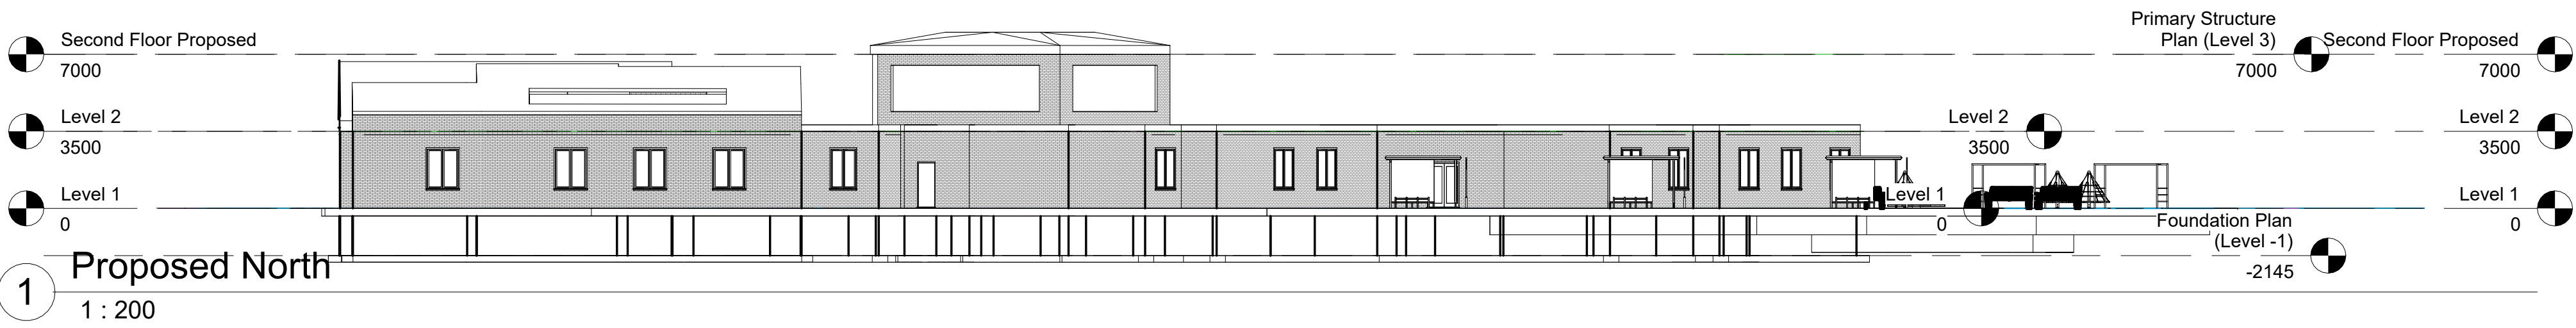



Project Name: 5016 Assignment 2: Ysgol Y Twyn

UPRN Code: 5016

Originator Code: UWTSD

Discipline : OJT


Drawn By: OJT


Checked By: Traylor

Date: 04/28/26


Project Status: Project Status

ACBA 5016
BIM : LEVEL 5

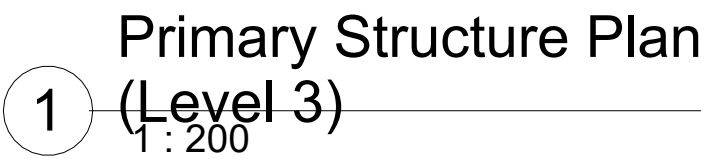

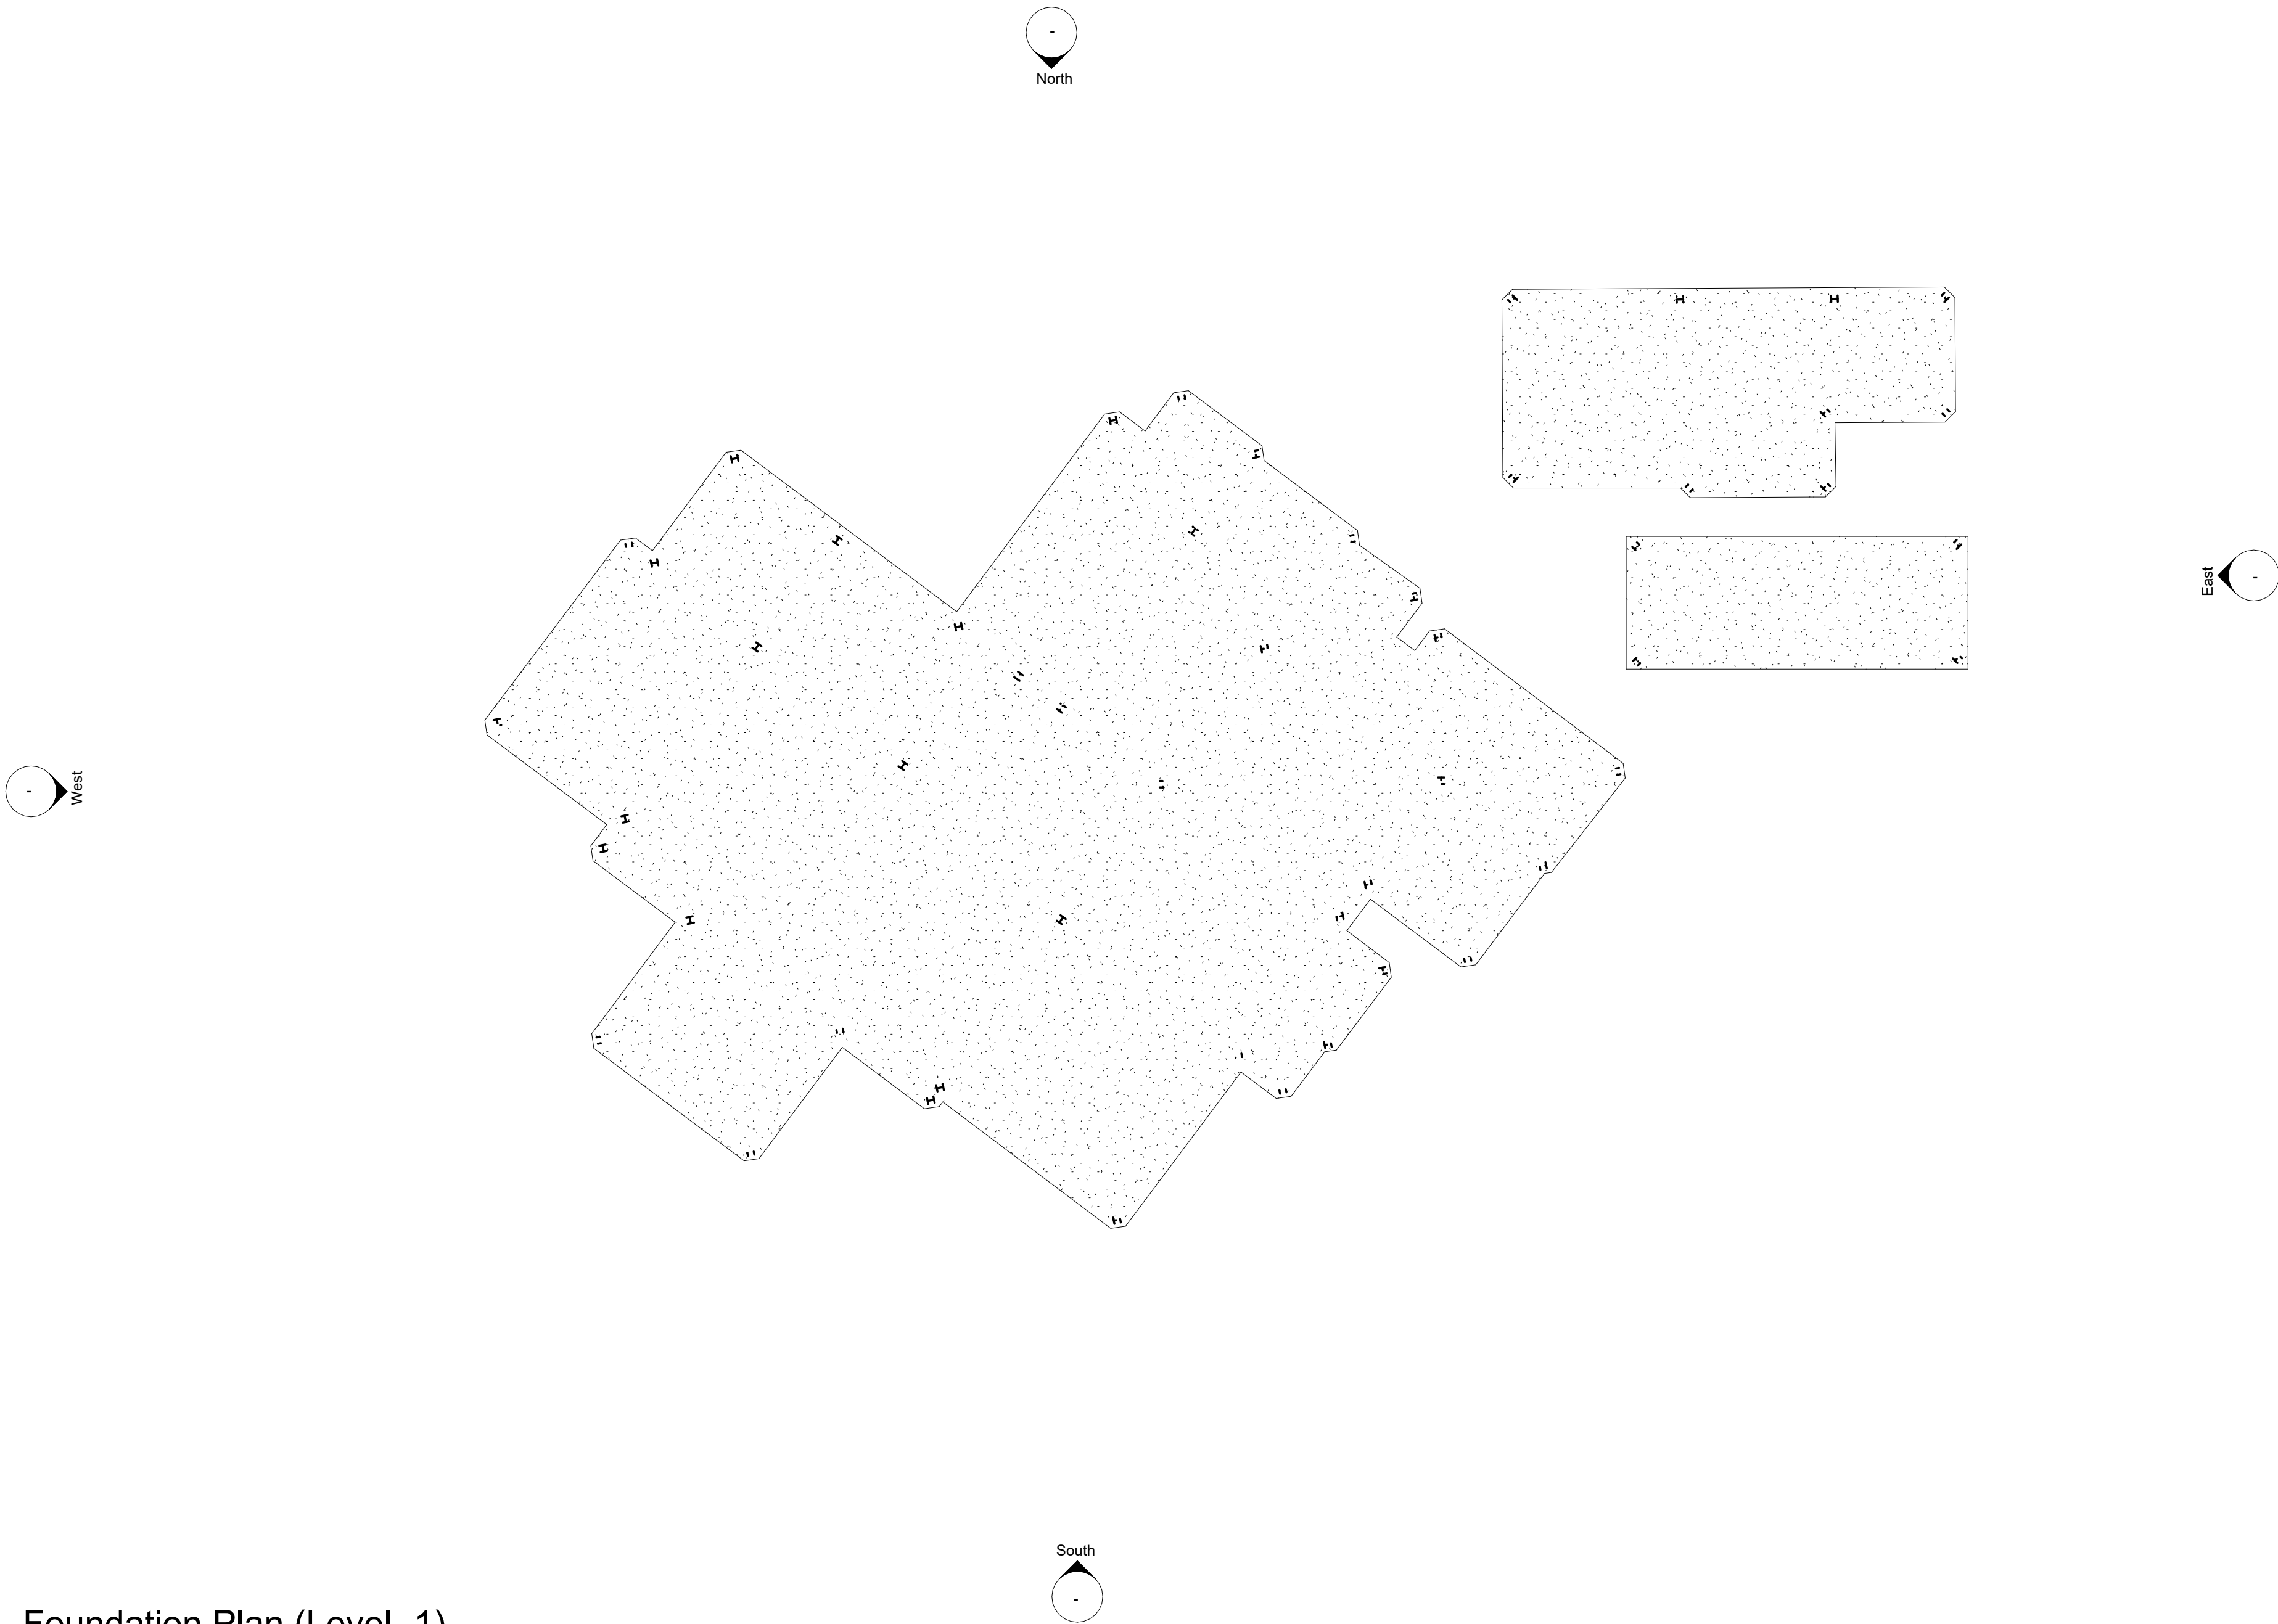

1 Foundation Plan (Level -1)
1 : 200

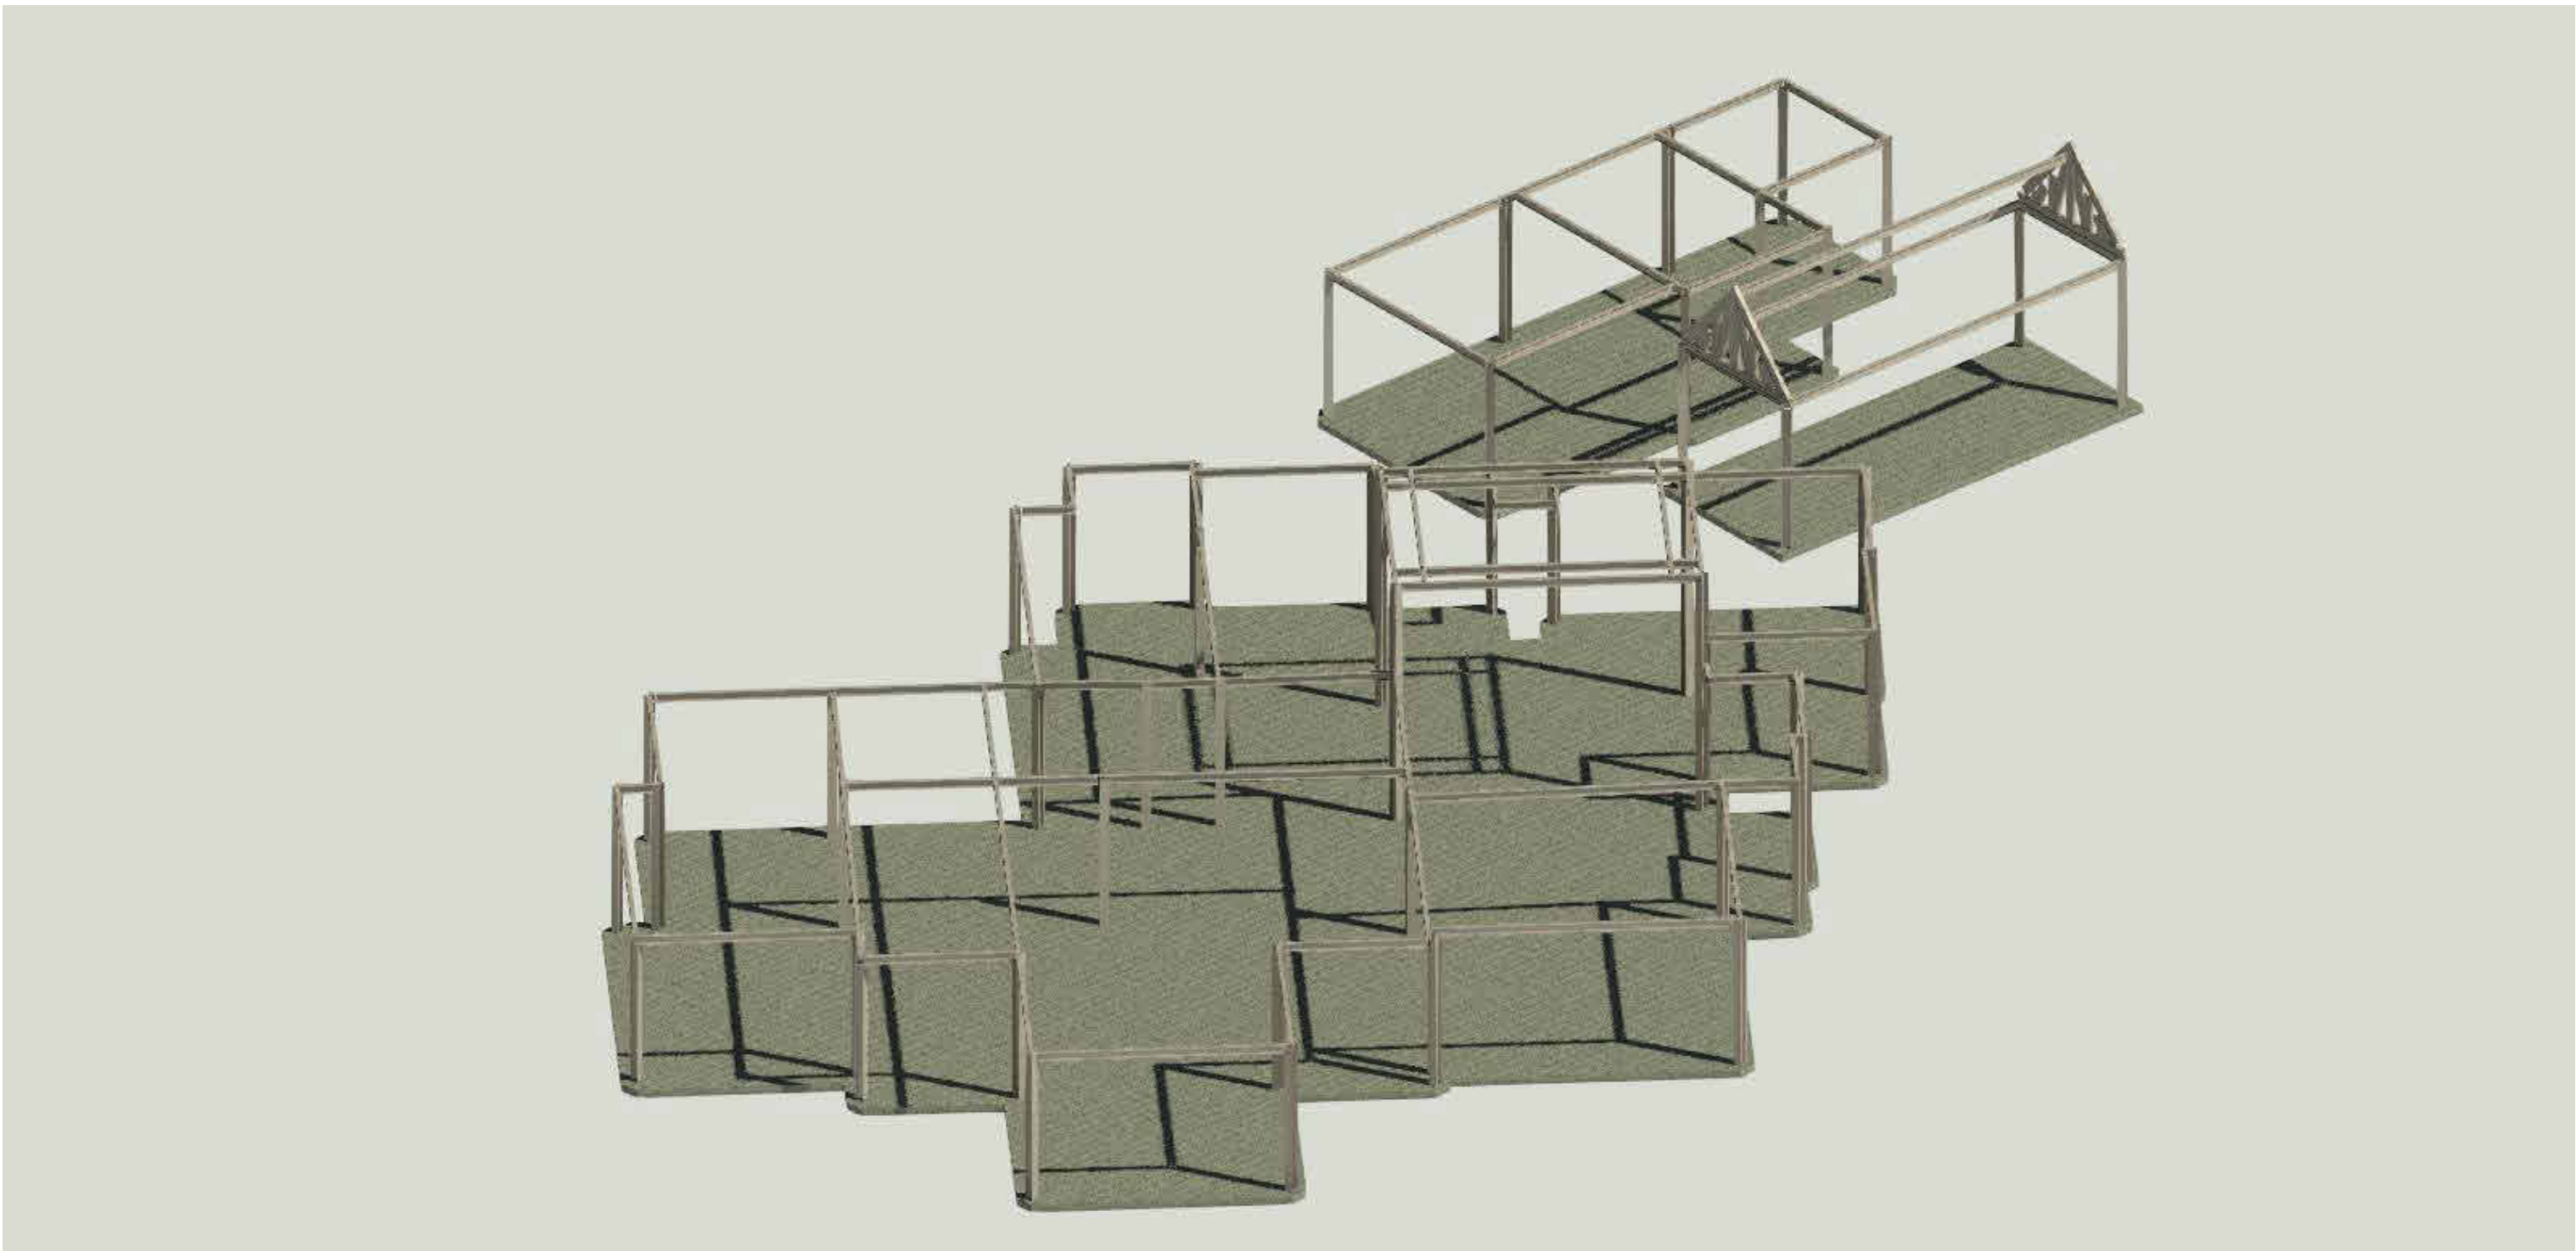

1 Structural Visualisation
1 : 2