


Key:

- 1000 Internal critical dimensions
- 1000 Internal partitions setting out to centre of wall
- 1000 External wall setting out - to brick dimensions
- 1000 External wall setting out - not to brick dimensions
- 1000 Slab penetrations setting out to centre
- 1000 Openings set out from grid lines

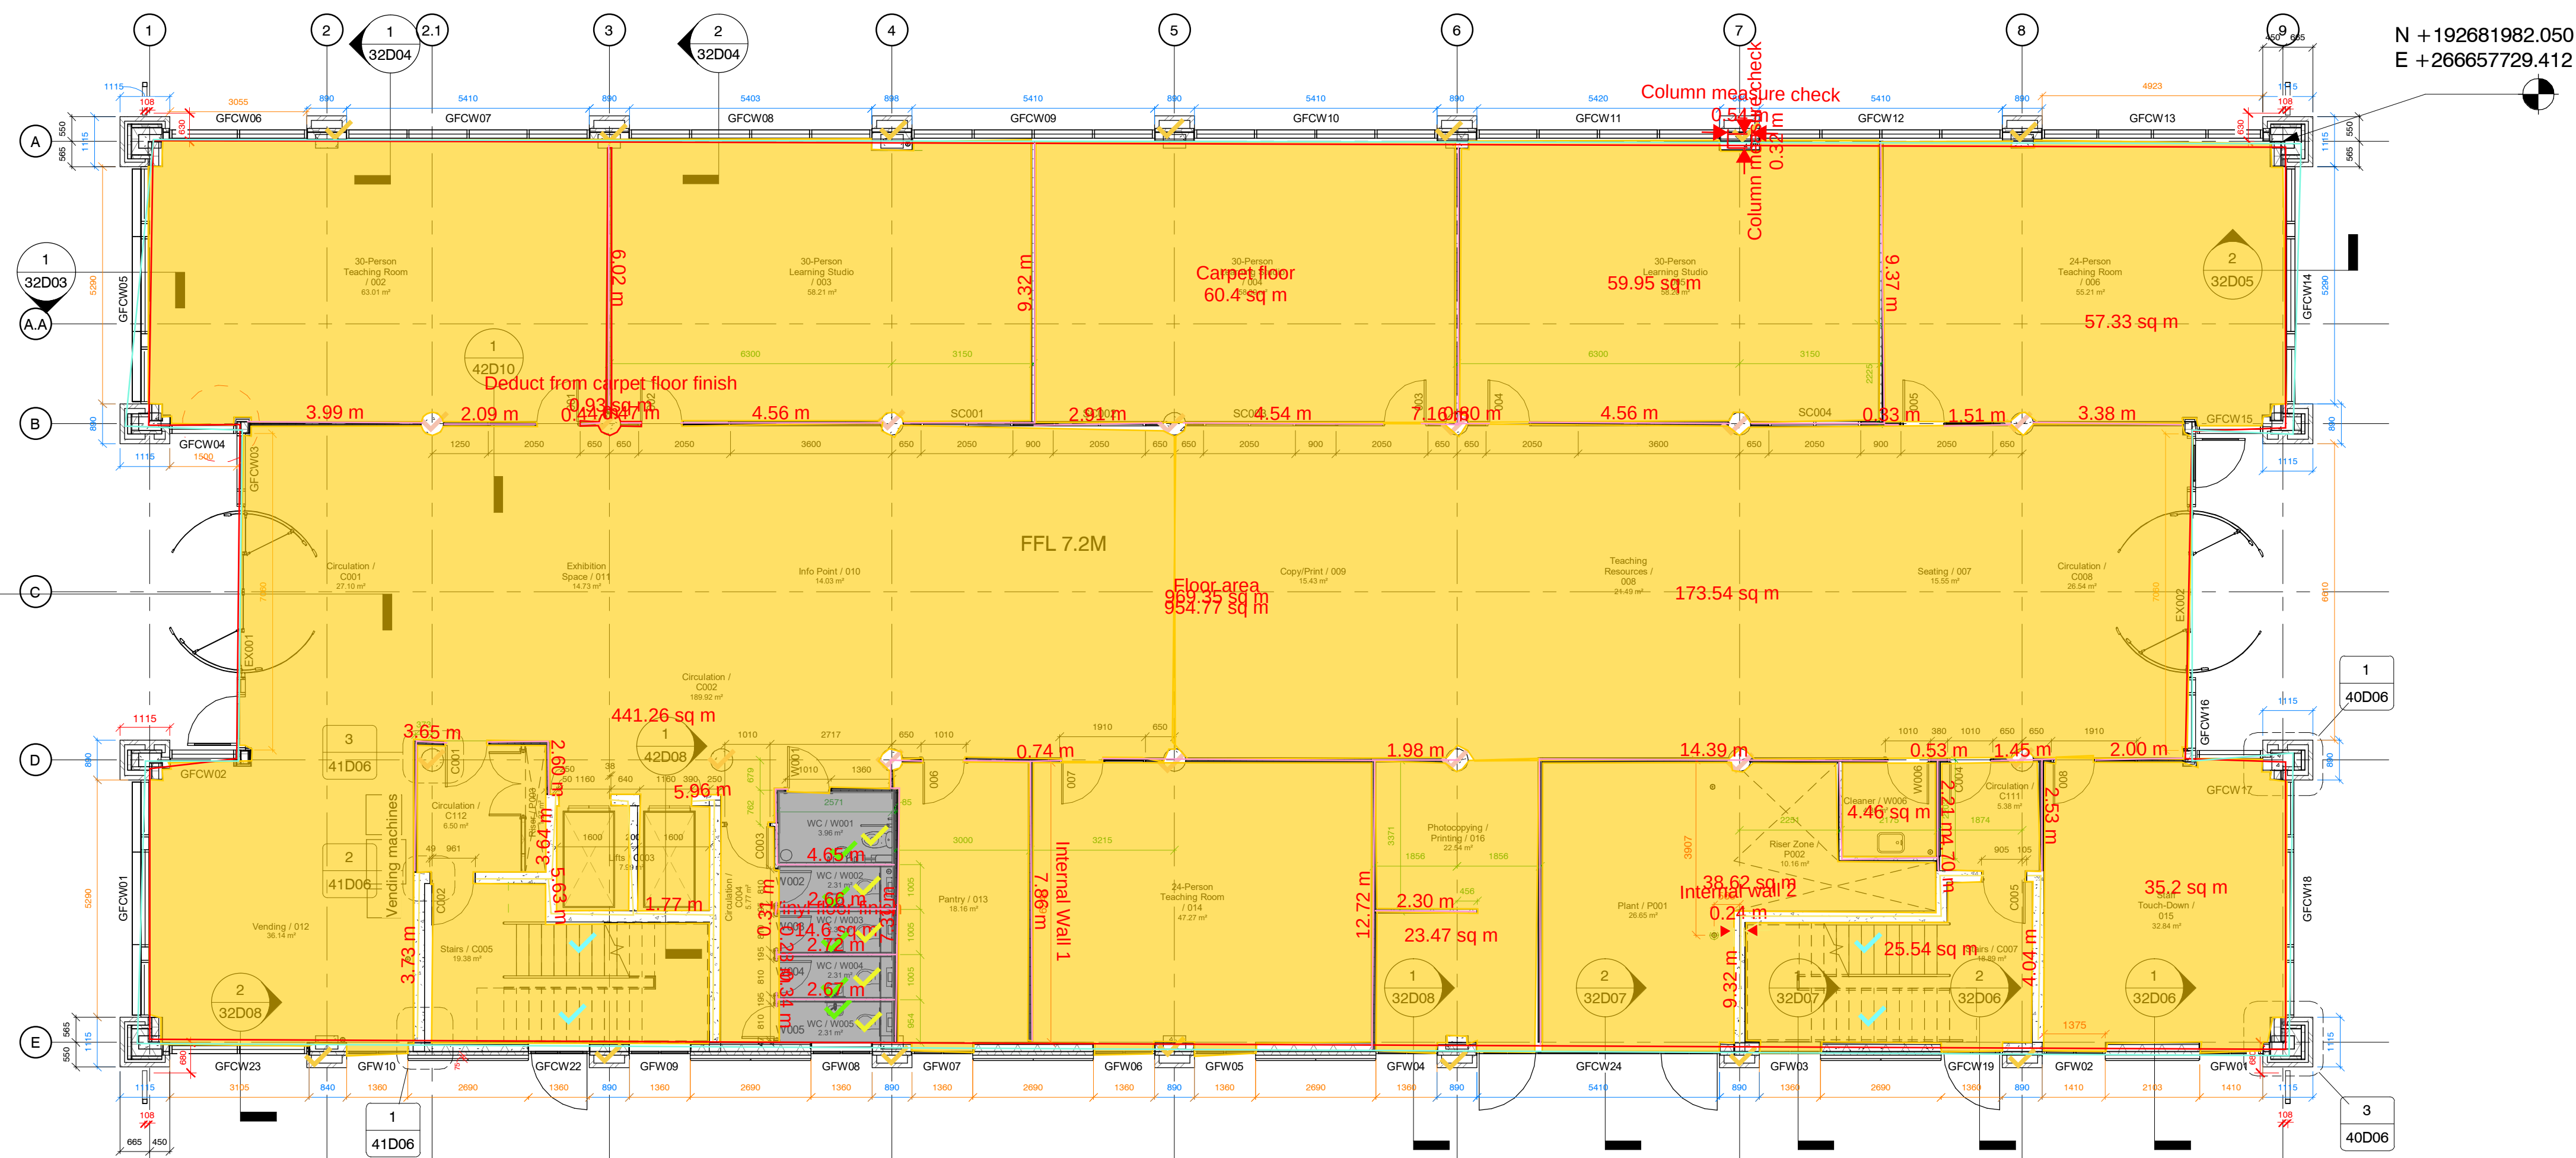

N + 192681982.050
E + 266657729.412

FINAL CONSTRUCTION DRAWING
CONFORMING TO INFORMATION
PROVIDED TO THE ARCHITECT BY
THE CONTRACTOR

A	C119	15/08/18	FINAL CONSTRUCTION
A5	C111	08/02/18	Encasement added to column and soil pipe. Quiet rooms door changed to type 5C
A5	C97	24/08/17	Dimensions added as per client request.
A5	C33	16/08/17	RWP dimensions from gridline added to contractors request
A5	C32	04/08/17	Internal doors/screens amended. Door and partitions omitted - PMI 039.
A5	C21	10/05/17	Window dimensions amended on GL E 8/9. Internal door and screen numbers and door locations to learning studios amended
A5	C20	02/05/17	Door numbers amended. Brick piers amended to brick dimensions. Door references removed as now part of the curtain wall.
A5	C17	07/04/17	Ground floor cleaners room reduced to increase adjacent plant space
A5	C08	18/01/17	Ground floor cleaners room reduced to increase adjacent plant space. Plant room internal door omitted following comments from MEP engineer.

STATUS	REV	DATE	DESCRIPTION	REVISD BY
CLIENT				MGL
University of Wales Trinity Saint David				
				CHECKED BY
				AMW
				ORIGINATOR NO
				70266_02

CONSULTANT

STRIDE TREGLOWN

www.stridetreglow.com © Stride Treglow Limited 2016

PROJECT

UWTSD Library
University of Wales Trinity Saint David
Swansea
SA1

DRAWING TITLE


Ground Floor Plan

SUITABILITY STATUS	SCALE
A : FINAL CONSTRUCTION	As indicated @ A1

PROJECT ORIGINATOR ZONE LEVEL TYPE ROLE CLASSIFICATION NUMBER	REVISION
UWTSD-STL-04-00-DR-A-ZZZZ-11D01	C119

1 Ground Floor Plan
1 : 100

	Internal critical dimensions
	Internal partitions setting out to centre of wall
	External wall setting out - to brick dimensions
	External wall setting out - not to brick dimensions
	Slab penetrations setting out to centre
	Openings set out from grid lines

 

FINAL CONSTRUCTION DRAWING
CONFORMING TO INFORMATION
PROVIDED TO THE ARCHITECT BY
THE CONTRACTOR

A	C119	15/08/18	FINAL CONSTRUCTION
A5	C118	08/02/18	Enclosure added to column and soil pipe. Quiet rooms door changed to type 5c
A5	C96	24/08/17	FACE/tech and Layer upper floor CAD plans issued to Kier
A5	C32	04/08/17	Internal doors/screens amended. Partition and door locations amended.
A5	C23	16/05/17	Slot windows changed to 460mm structural opening width
A5	C21	10/05/17	Internal door and screen numbers amended
A5	C06	13/01/17	Dimensions to lift door opening added to plan. Issued for construction
S1	P34	10/11/16	Stage 5 issue. UHf amended to contractors information
S1	P30	07/10/16	General update issue. Drawing number amended to new format
S1	P10	26.08.16	Stage 4 issue

STATUS	REV	DATE	DESCRIPTION
CLIENT			REVISED
University of Wales Trinity Saint David			MO
			CHECKED
			Anthony Wal
			ORIGINATOR
			70266 C

CONSULTANT

STRIDE TREGLOWN


PROJECT

UWTSD Library
University of Wales Trinity Saint David
Swansea
SA1


DRAWING TITLE

First Floor Plan

SUITABILITY STATUS A : FINAL CONSTRUCTION		SC As indicated @ A
PROJECT ORIGINATOR ZONE LEVEL TYPE ROLE CLASSIFICATION NUMBER UWTSO-STL-04-01-DR-A-ZZZZ-11D02		REVISION C11

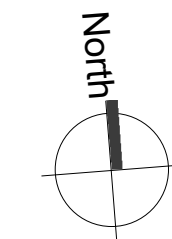

- Key:**
- Internal critical dimensions
 - Internal partitions setting out to centre of wall
 - External wall setting out - to brick dimensions
 - External wall setting out - not to brick dimensions
 - Slab penetrations setting out to centre
 - Openings set out from grid lines

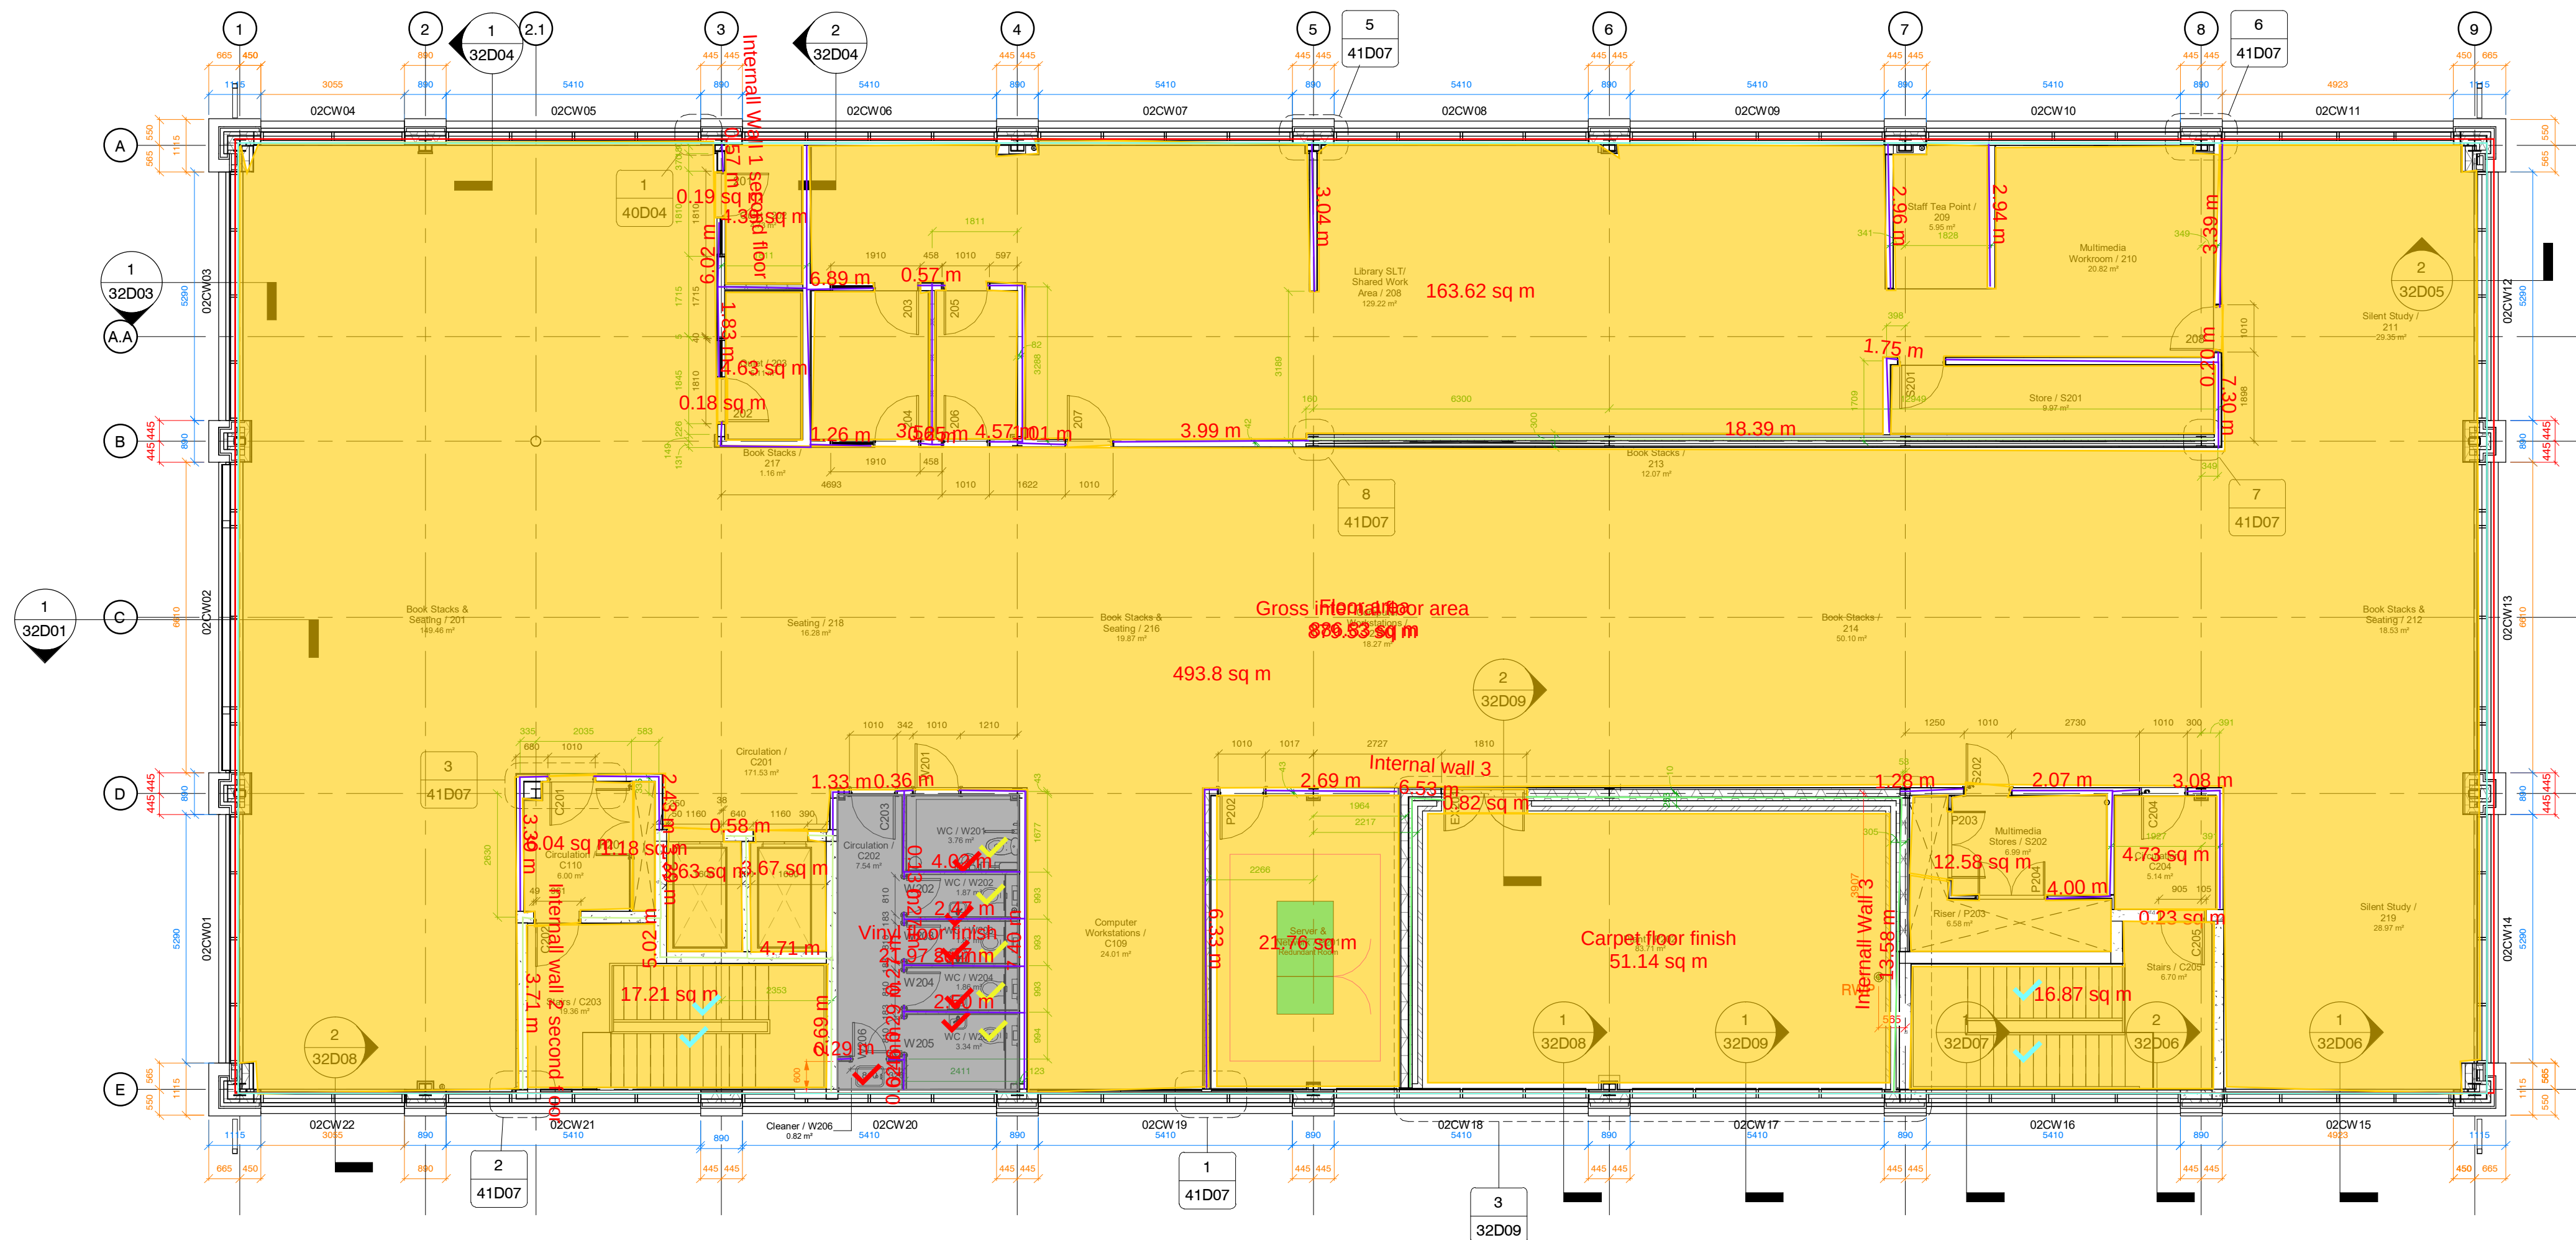

FINAL CONSTRUCTION DRAWING
CONFORMING TO INFORMATION
PROVIDED TO THE ARCHITECT BY
THE CONTRACTOR

A	C119	15/08/18	FINAL CONSTRUCTION
A5	C113	16/02/18	Door opening direction amended in quiet rooms
A5	C111	08/02/18	Encasement added to column and soil pipe. Quiet rooms door changed to type 5C
A5	C96	24/08/17	FACE/Tech and Library upper floor CAD plans issued to Kier
A5	C94	22/08/17	Wall type 19 added. Second floor library partition type drawing, setting out drawing and details amended to accommodate structural bracing along GL 8. NBS K10 updated accordingly.
A5	C32	04/08/17	WC/Cleaner layout amended. Partition and door locations amended.
A5	C21	10/05/17	Internal door and screen numbers amended
A5	C06	13/01/17	Dimensions to lift door opening added to plan. Issued for construction
S1	P34	10/11/16	Stage 5 Issue. Lift amended to contractors information
S1	P30	07/10/16	General update issue. Drawing number amended to new format
S1	P10	26.08.16	Stage 4 Issue

STATUS	REV	DATE	DESCRIPTION	REVISED BY
CLIENT				MGL
University of Wales Trinity Saint David				
CHECKED BY				AMW
ORIGINATOR NO				70266_02

CONSULTANT

STRIDE TREGLOWN

www.stridetreglow.com © Stride Treglow Limited 2016

PROJECT

UWTSD Library
University of Wales Trinity Saint David
Swansea
SA1

DRAWING TITLE

Second Floor Plan

SUITABILITY STATUS	SCALE
A : FINAL CONSTRUCTION	As indicated @ A1

PROJECT ORIGINATOR ZONE LEVEL TYPE ROLE CLASSIFICATION NUMBER	REVISION
UWTSD-STL-04-02-DR-A-ZZZZ-11D03	C119

1 Second Floor Plan
1 : 100