

Project Name: Ysgol Clasdir

UPRN Code: 5016

Originator Code: UWTSD

Discipline : Designer

Drawn By: RL

Checked By: GMT

Date: 29/04/25

Project Status: S0 WIP

ACBA 5010
BIM : LEVEL 5



Room Legend

- | | | | | |
|--|---------------------------------------|--|------------------------------------|--------------------|
| <div>Accessible Toilet</div> | <div>Dining Store</div> | <div>Kitchen</div> | <div>Servery</div> | <div>Toilets</div> |
| <div>Cafe & Kitchen</div> | <div>Food/Science/D&T</div> | <div>Library/Resource Centre</div> | <div>Sick Bay</div> | |
| <div>Caretaker/Maintenance Store</div> | <div>General Office</div> | <div>Nursery</div> | <div>Small Group Room</div> | |
| <div>Central Stock</div> | <div>Hall</div> | <div>Office</div> | <div>Specialist Store</div> | |
| <div>Circulation</div> | <div>Hall / Dining Hall</div> | <div>PE Store</div> | <div>Staff Room</div> | |
| <div>Cleaner Store</div> | <div>Hall Store</div> | <div>Plant</div> | <div>Staff Toilet</div> | |
| <div>Cloakroom</div> | <div>Head's Office/Meeting Room</div> | <div>Reception</div> | <div>Staging/Appliance Store</div> | |
| <div>Community Store</div> | <div>ICT Suite</div> | <div>SEN</div> | <div>Store</div> | |
| <div>Copier</div> | <div>Infant Classroom</div> | <div>SENco Office/Small Group Room</div> | <div>Toilet</div> | |

Property Title
Ysgol Clasdïr

Detail
**Proposed General
arrangement floor
plan**

Property	Originator	(zone) Functional Breakdown	(level) Spatial Breakdown	(type) Form	Discipline	Number	Description	Status	Revision
5016	UWTSO	XX	XX	M	Designer	0004	Proposed General arrangement	S0 WIP	
File Path: C:\Users\2309827\OneDrive - University of Wales Trinity Saint David\Documents\Autodesk\Projects\5016-UWTSO-XX-XX-M-D-0001-MODEL-S0 floor plan									

scale
1 : 100

date
04/22/25

drawn
Author


checked
Checker

Prifysgol Cymru
Y Drindod Dewi Sant
University of Wales
Trinity Saint David




(S0) UNCONTROLLED
Not to be used as a
reference document
Check Status Before Quoting

Revised/Revised
Revised

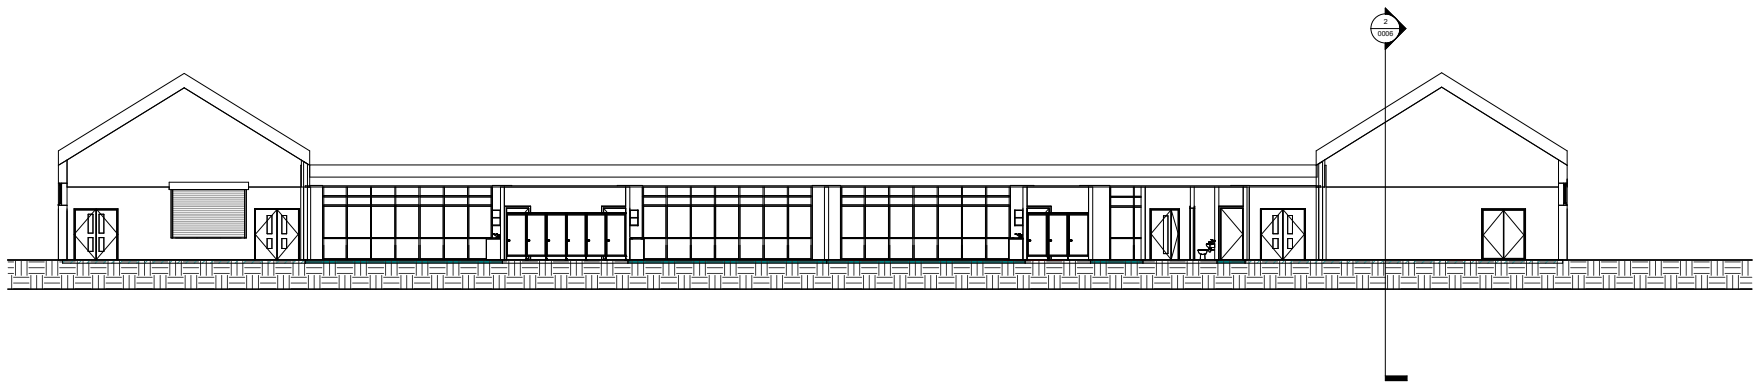


1 Proposed Long Section
1 : 100

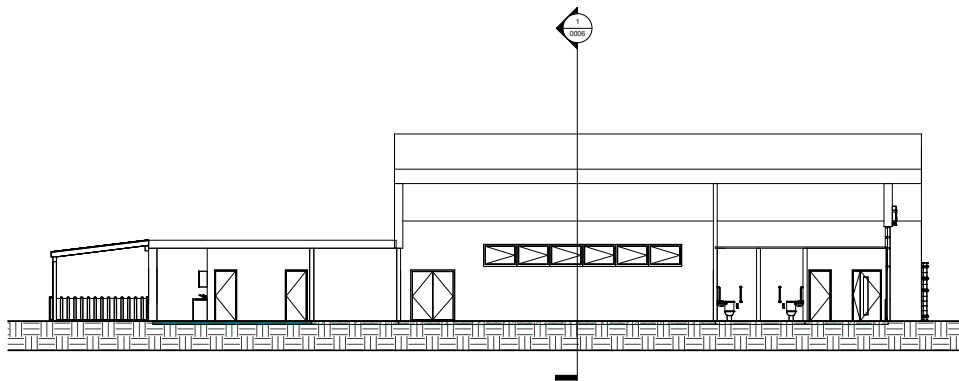


2 Proposed Short Section
1 : 100


Property Title Ysgol Clasdir	Detail Proposed Long and Short Section	<table><tr><th>Property</th><th>Originator</th><th>(zone) Functional Breakdown</th><th>(Level) Spatial Breakdown</th><th>(Type) Form</th><th>Discipline</th><th>Number</th><th>Description</th><th>Status</th><th>Revision</th></tr><tr><td>5016</td><td>UWTSO</td><td>XX</td><td>XX</td><td>M</td><td>Designer</td><td>0006</td><td>Proposed Long and Short Section</td><td>S0 WIP</td><td></td></tr></table>										Property	Originator	(zone) Functional Breakdown	(Level) Spatial Breakdown	(Type) Form	Discipline	Number	Description	Status	Revision	5016	UWTSO	XX	XX	M	Designer	0006	Proposed Long and Short Section	S0 WIP		scale 1 : 100	drawn Author	 Prifysgol Cymru Y Drindod Dewi Sant University of Wales Trinity Saint David	(S0) UNCONTROLLED Not to be used as a reference document Check Status Before Quoting	
		Property	Originator	(zone) Functional Breakdown	(Level) Spatial Breakdown	(Type) Form	Discipline	Number	Description	Status	Revision																									
		5016	UWTSO	XX	XX	M	Designer	0006	Proposed Long and Short Section	S0 WIP																										
		date 04/22/25										checked Checker																								
File Path: C:\Users\2309827\OneDrive - University of Wales Trinity Saint David\Documents\Autodesk\Projects\5016-UWTSO-XX-XX-M-D-0001-MODEL-S0.rvt																																				

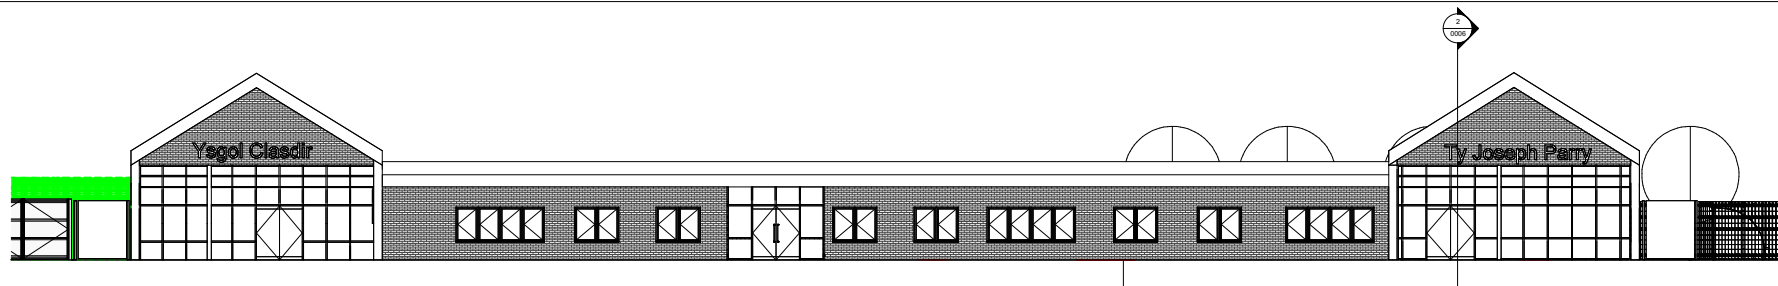


① South
1: 100

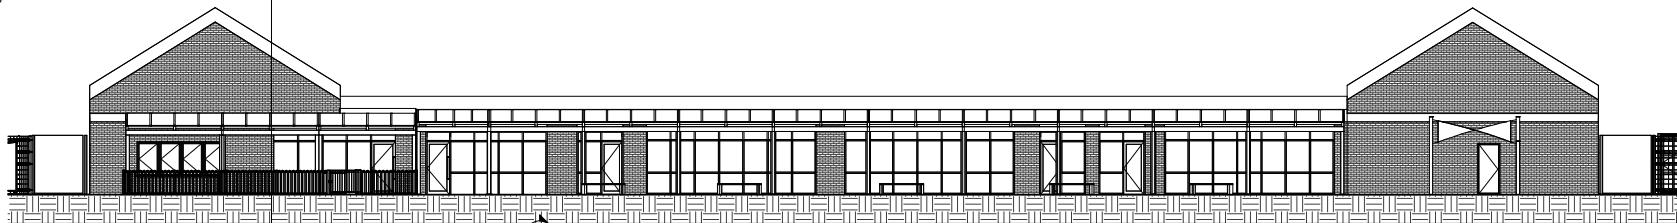

② North
1: 100

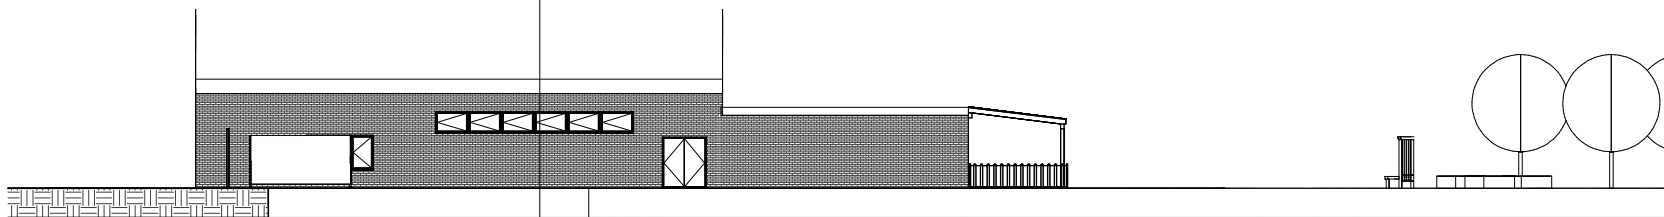

③ East
1: 100

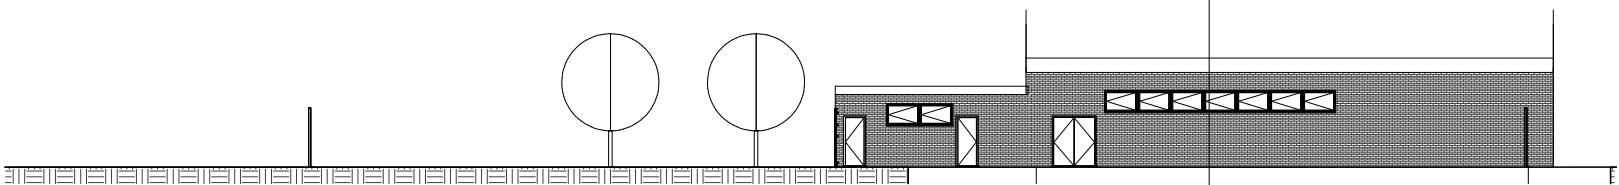

④ West
1: 100

Property Title Ysgol Clasdir	Detail Proposed Principal elevations	<table><tr><th>Property</th><th>Originator</th><th>(zone)</th><th>(Level)</th><th>(Type)</th><th>(Discipline)</th><th>Number</th><th>Description</th><th>Status</th><th>Revision</th></tr><tr><th></th><th></th><th>Functional Breakdown</th><th>Spatial Breakdown</th><th>Form</th><th></th><th></th><th></th><th></th><th></th></tr><tr><td>5016</td><td>UWTSO</td><td>XX</td><td>XX</td><td>M</td><td>Designer</td><td>0005</td><td>Proposed Principal elevations</td><td>S0 WIP</td><td></td></tr></table>										Property	Originator	(zone)	(Level)	(Type)	(Discipline)	Number	Description	Status	Revision			Functional Breakdown	Spatial Breakdown	Form						5016	UWTSO	XX	XX	M	Designer	0005	Proposed Principal elevations	S0 WIP		scale 1 : 100	drawn Author	 Prifysgol Cymru Y Drindod Dewi Sant University of Wales Trinity Saint David	(S0) UNCONTROLLED Not to be used as a reference document Check Status Before Quoting	RevControl Revision
		Property	Originator	(zone)	(Level)	(Type)	(Discipline)	Number	Description	Status	Revision																																			
				Functional Breakdown	Spatial Breakdown	Form	
5016	UWTSO	XX	XX	M	Designer	0005	Proposed Principal elevations	S0 WIP																																						
File Path: C:\Users\2309827\OneDrive - University of Wales Trinity Saint David\Documents\Autodesk\Projects\5016-UWTSO-XX-XX-M-D-0001-MODEL-S0.rvt										date 04/22/25	checked Checker																																			




£




1 Site
1 : 1250

Property Title Ysgol Clasdir	Detail Site Location Plan	<table><tr><th>Property</th><th>Originator</th><th>(zone)</th><th>(Level)</th><th>Spatial</th><th>(Type)</th><th>Discipline</th><th>Number</th><th>Description</th><th>Status</th><th>Revision</th></tr><tr><th>5016</th><th>UWTSO</th><th>XX</th><th>XX</th><th>M</th><th>D</th><th>0001</th><th>Site Location</th><th>S0 WIP</th><th></th></tr></table>	Property	Originator	(zone)	(Level)	Spatial	(Type)	Discipline	Number	Description	Status	Revision	5016	UWTSO	XX	XX	M	D	0001	Site Location	S0 WIP		<table><tr><td>scale</td><td>1 : 1250</td></tr><tr><td>date</td><td></td></tr></table>	scale	1 : 1250	date		<table><tr><td>drawn</td><td>Author</td></tr><tr><td>checked</td><td></td></tr><tr><td>Checker</td><td></td></tr></table>	drawn	Author	checked		Checker		 Prifysgol Cymru Y Drindod Dewi Sant University of Wales Trinity Saint David	(S0) UNCONTROLLED Not to be used as a reference document Check Status Before Quoting	<table><tr><td>Revised/Added</td><td></td></tr></table>	Revised/Added	
		Property	Originator	(zone)	(Level)	Spatial	(Type)	Discipline	Number	Description	Status	Revision																												
		5016	UWTSO	XX	XX	M	D	0001	Site Location	S0 WIP																														
scale	1 : 1250																																							
date	
drawn	Author																																							
checked	
Checker	
Revised/Added	
File Path: C:\Users\230827\OneDrive - University of Wales Trinity Saint David\Documents\Autodesk\Projects\5016-UWTSO-XX-XX-M-D-0001-MODEL-S0.rvt	

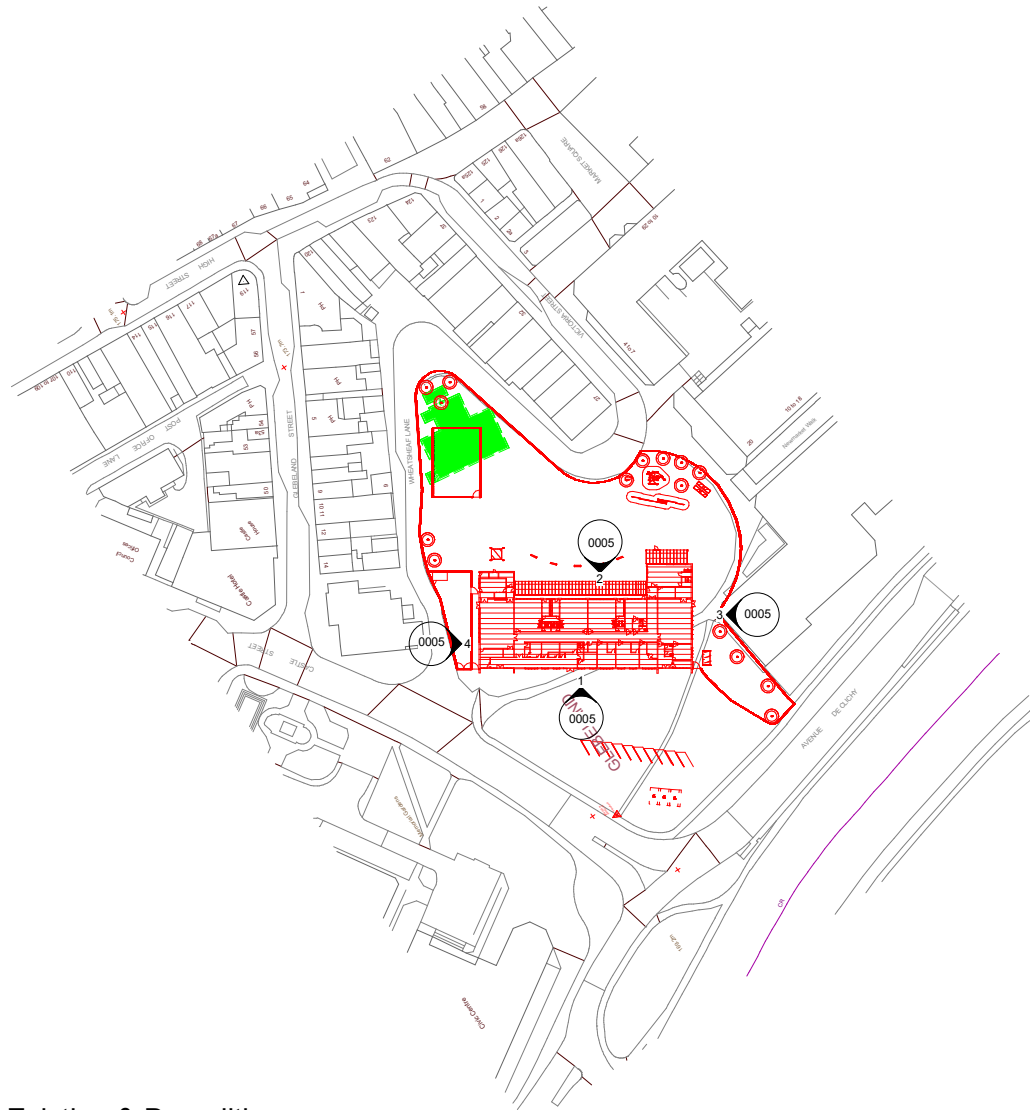


1 Existing & Demolition
1 : 1000

Property Title Ysgol Clasdir	Detail Exisiting site plan and demolition	Property — Originator — (zone) Functional Breakdown — (Level) Spatial Breakdown — (Type) Form — Discipline — Number — Description — Status — Revision	scale 1 : 1000	drawn Author	 Prifysgol Cymru Y Drindod Dewi Sant University of Wales Trinity Saint David	(S0) UNCONTROLLED Not to be used as a reference document Check Status Before Quoting	Rev/Date/By Revision
		5016 — UWTSD — XX — XX — M — Designer0002 — Exisiting site plan and demolition — S0 WIP —	date 04/22/25	checked Checker			
		File Path: C:\Users\2309827\OneDrive - University of Wales Trinity Saint David\Documents\Autodesk\Projects\5016-UWTSD-XX-XX-M-D-0001-MODEL-S0.rvt		Prifysgol Cymru Y Drindod Dewi Sant University of Wales Trinity Saint David SA1 Campus Kings Road Swansea SA1 8RD			

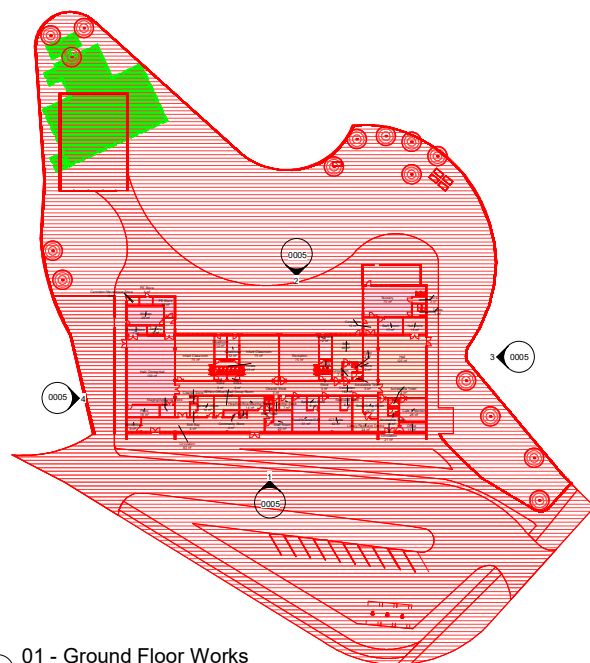

1 01 - Ground Floor Works
1 : 500

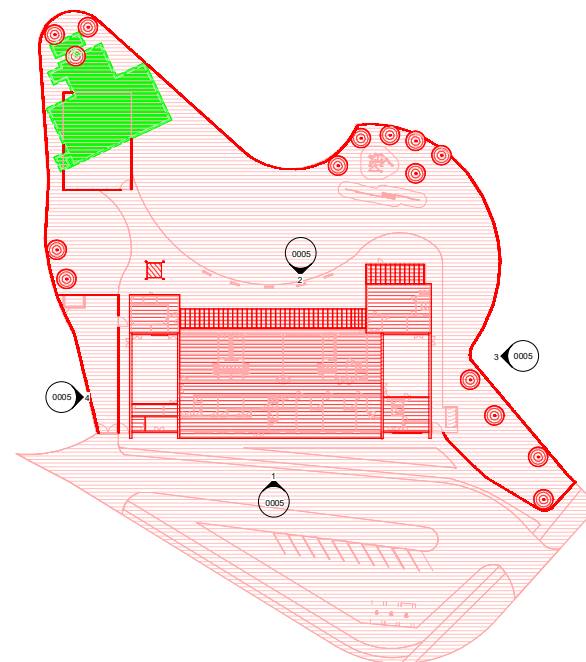

2 02 - Eaves Works
1 : 500

Property Title Ysgol Clasdir	Detail Works plan	<table><tr><th>Property</th><th>Originator</th><th>(zone) Functional Breakdown</th><th>(level) Spatial Breakdown</th><th>(Type) Form</th><th>Discipline</th><th>Number</th><th>Description</th><th>Status</th><th>Revision</th></tr><tr><td>5016</td><td>UWTSO</td><td>XX</td><td>XX</td><td>M</td><td>Designer</td><td>0003</td><td>Works plan</td><td>S0 WIP</td><td></td></tr></table>										Property	Originator	(zone) Functional Breakdown	(level) Spatial Breakdown	(Type) Form	Discipline	Number	Description	Status	Revision	5016	UWTSO	XX	XX	M	Designer	0003	Works plan	S0 WIP		scale 1 : 500	drawn Author	 Prifysgol Cymru Y Drindod Dewi Sant University of Wales Trinity Saint David	(S0) UNCONTROLLED Not to be used as a reference document Check Status Before Quoting
		Property	Originator	(zone) Functional Breakdown	(level) Spatial Breakdown	(Type) Form	Discipline	Number	Description	Status	Revision																								
		5016	UWTSO	XX	XX	M	Designer	0003	Works plan	S0 WIP																									
		File Path: C:\Users\230827\OneDrive - University of Wales Trinity Saint David\Documents\Autodesk\Projects\5016-UWTSO-XX-XX-M-D-0001-MODEL-S0.rvt										date 04/22/25	checked Checker	Revised/Added Revised																					

Project Name: Ysgol Cruglas

UPRN Code: 5016

Originator Code: UWTSD

Discipline : S


Drawn By: RL

Checked By: GMT


Date: 29/04/2025

Project Status: S0 WIP


ACBA 5010
BIM : LEVEL 5

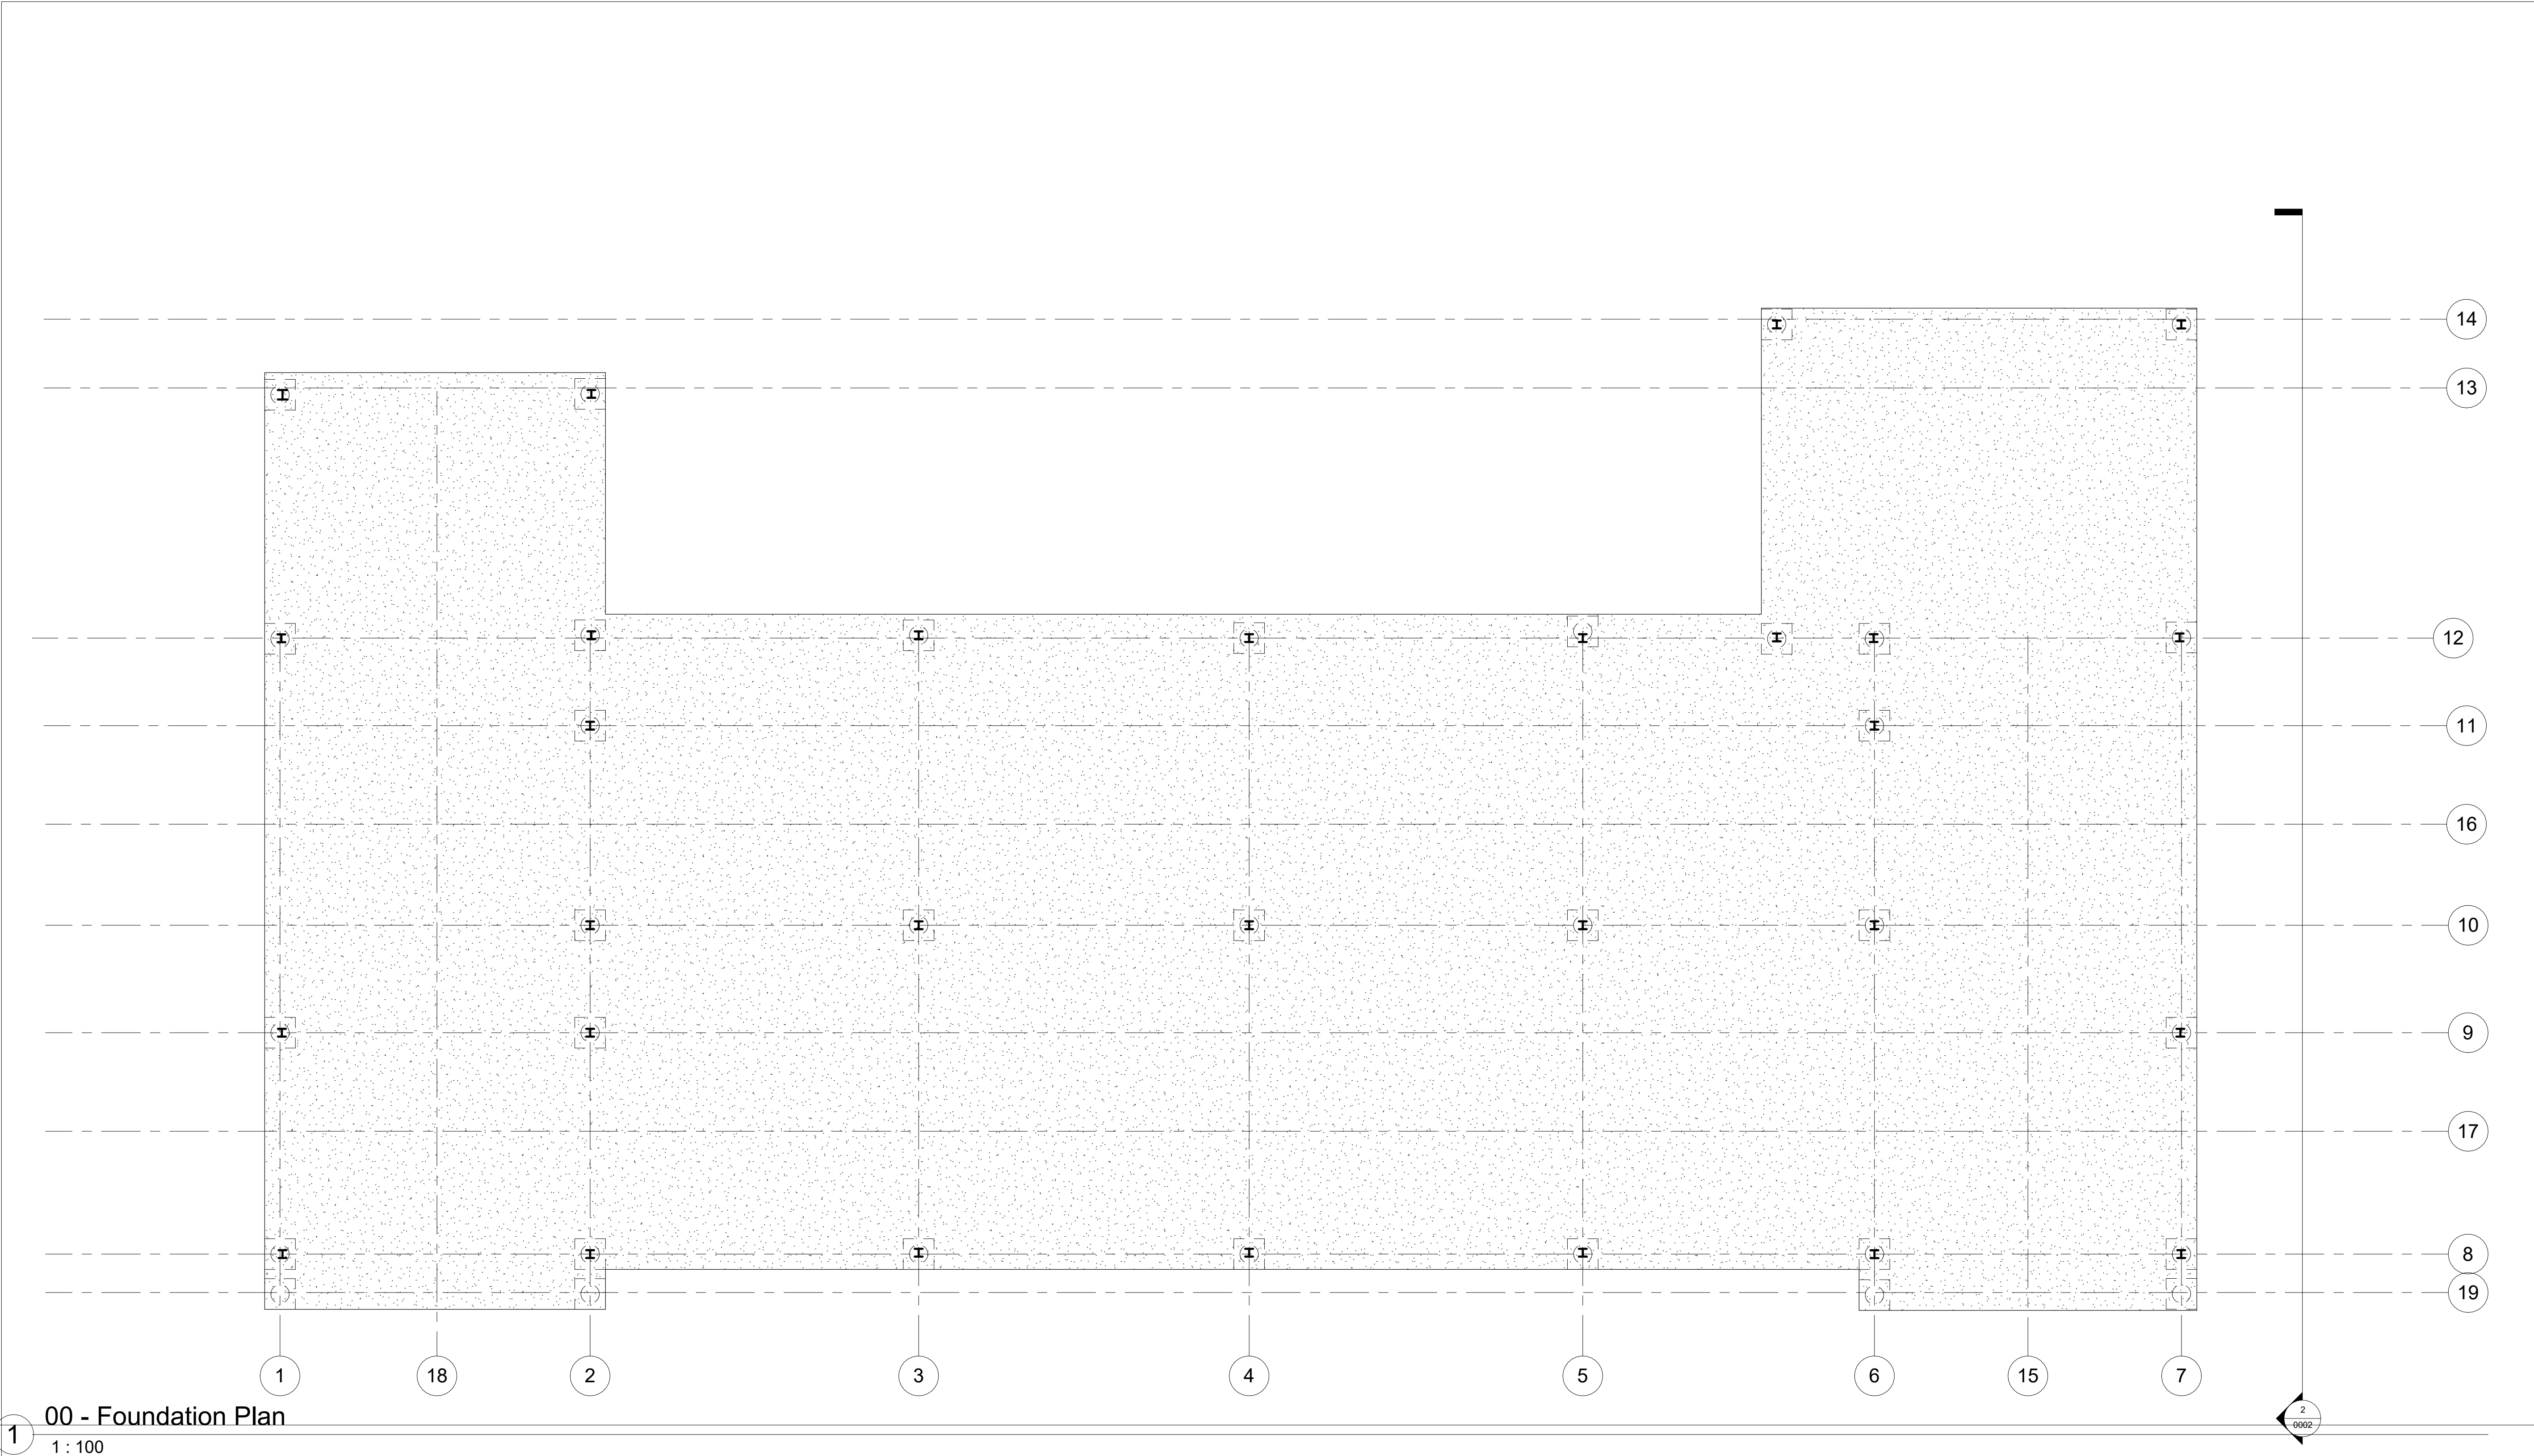


1 00 - Foundation Plan
1 : 100

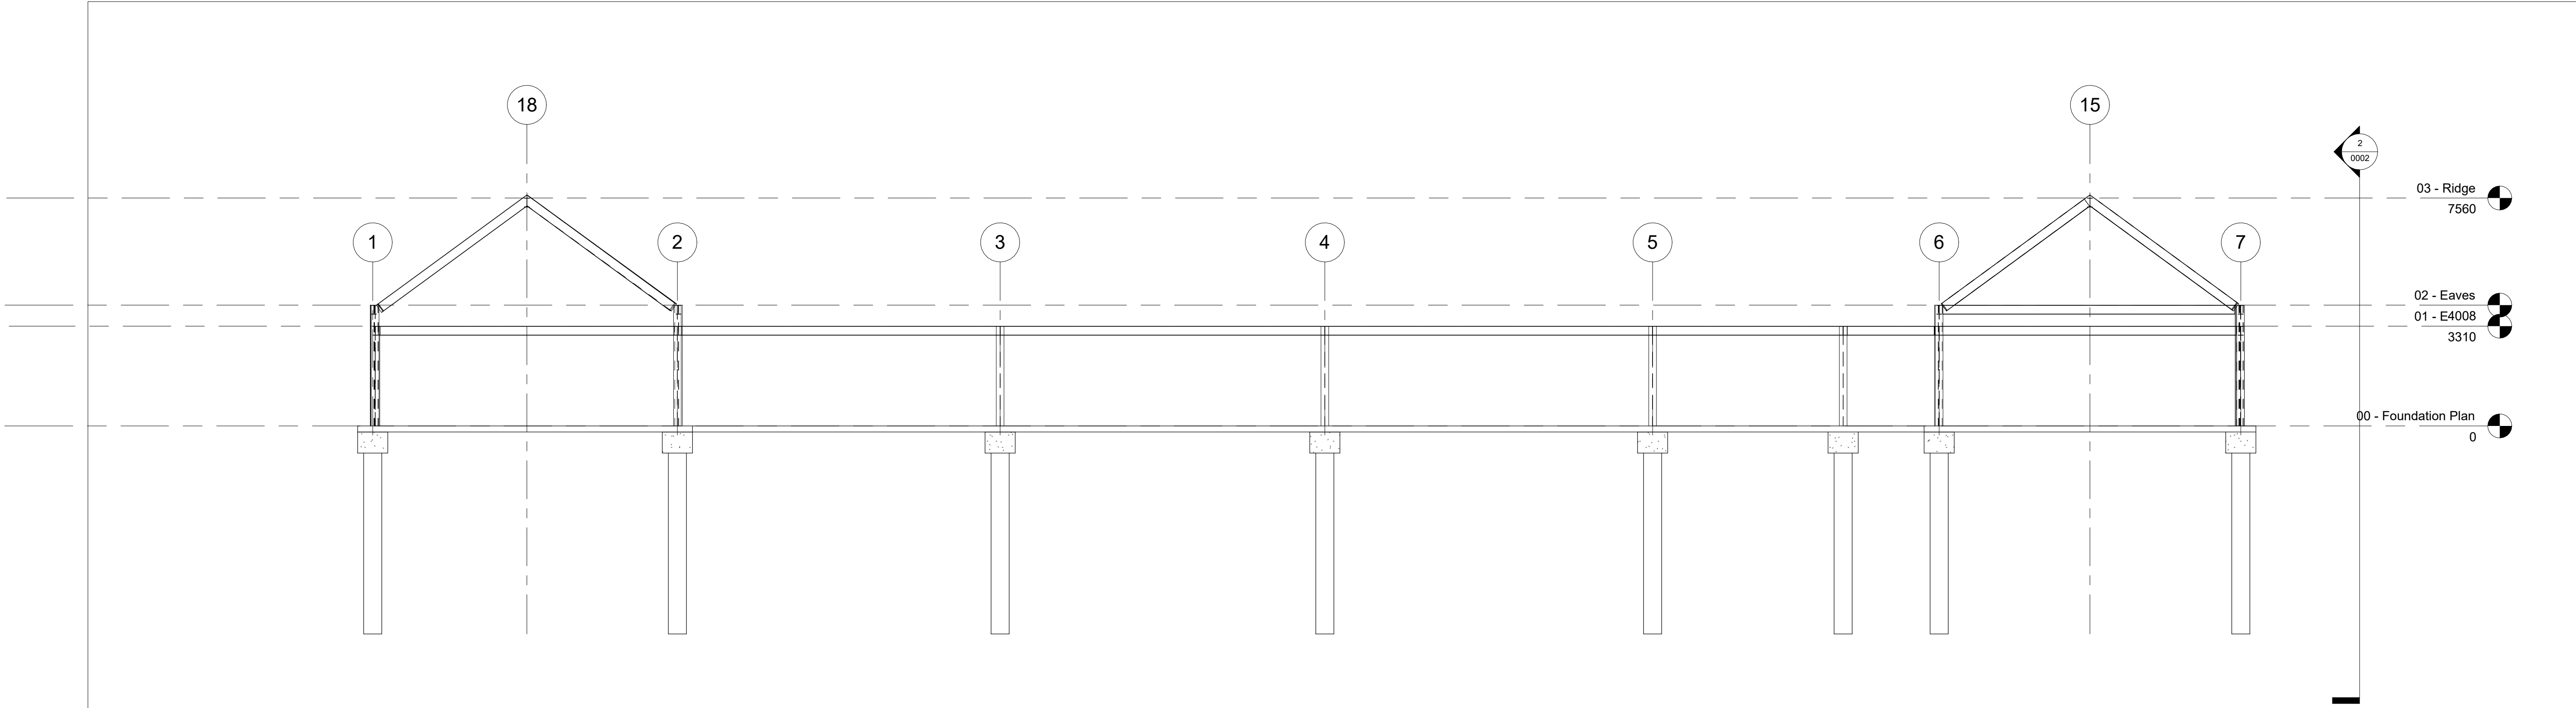

1 Long Section Structure Plan
1 : 100

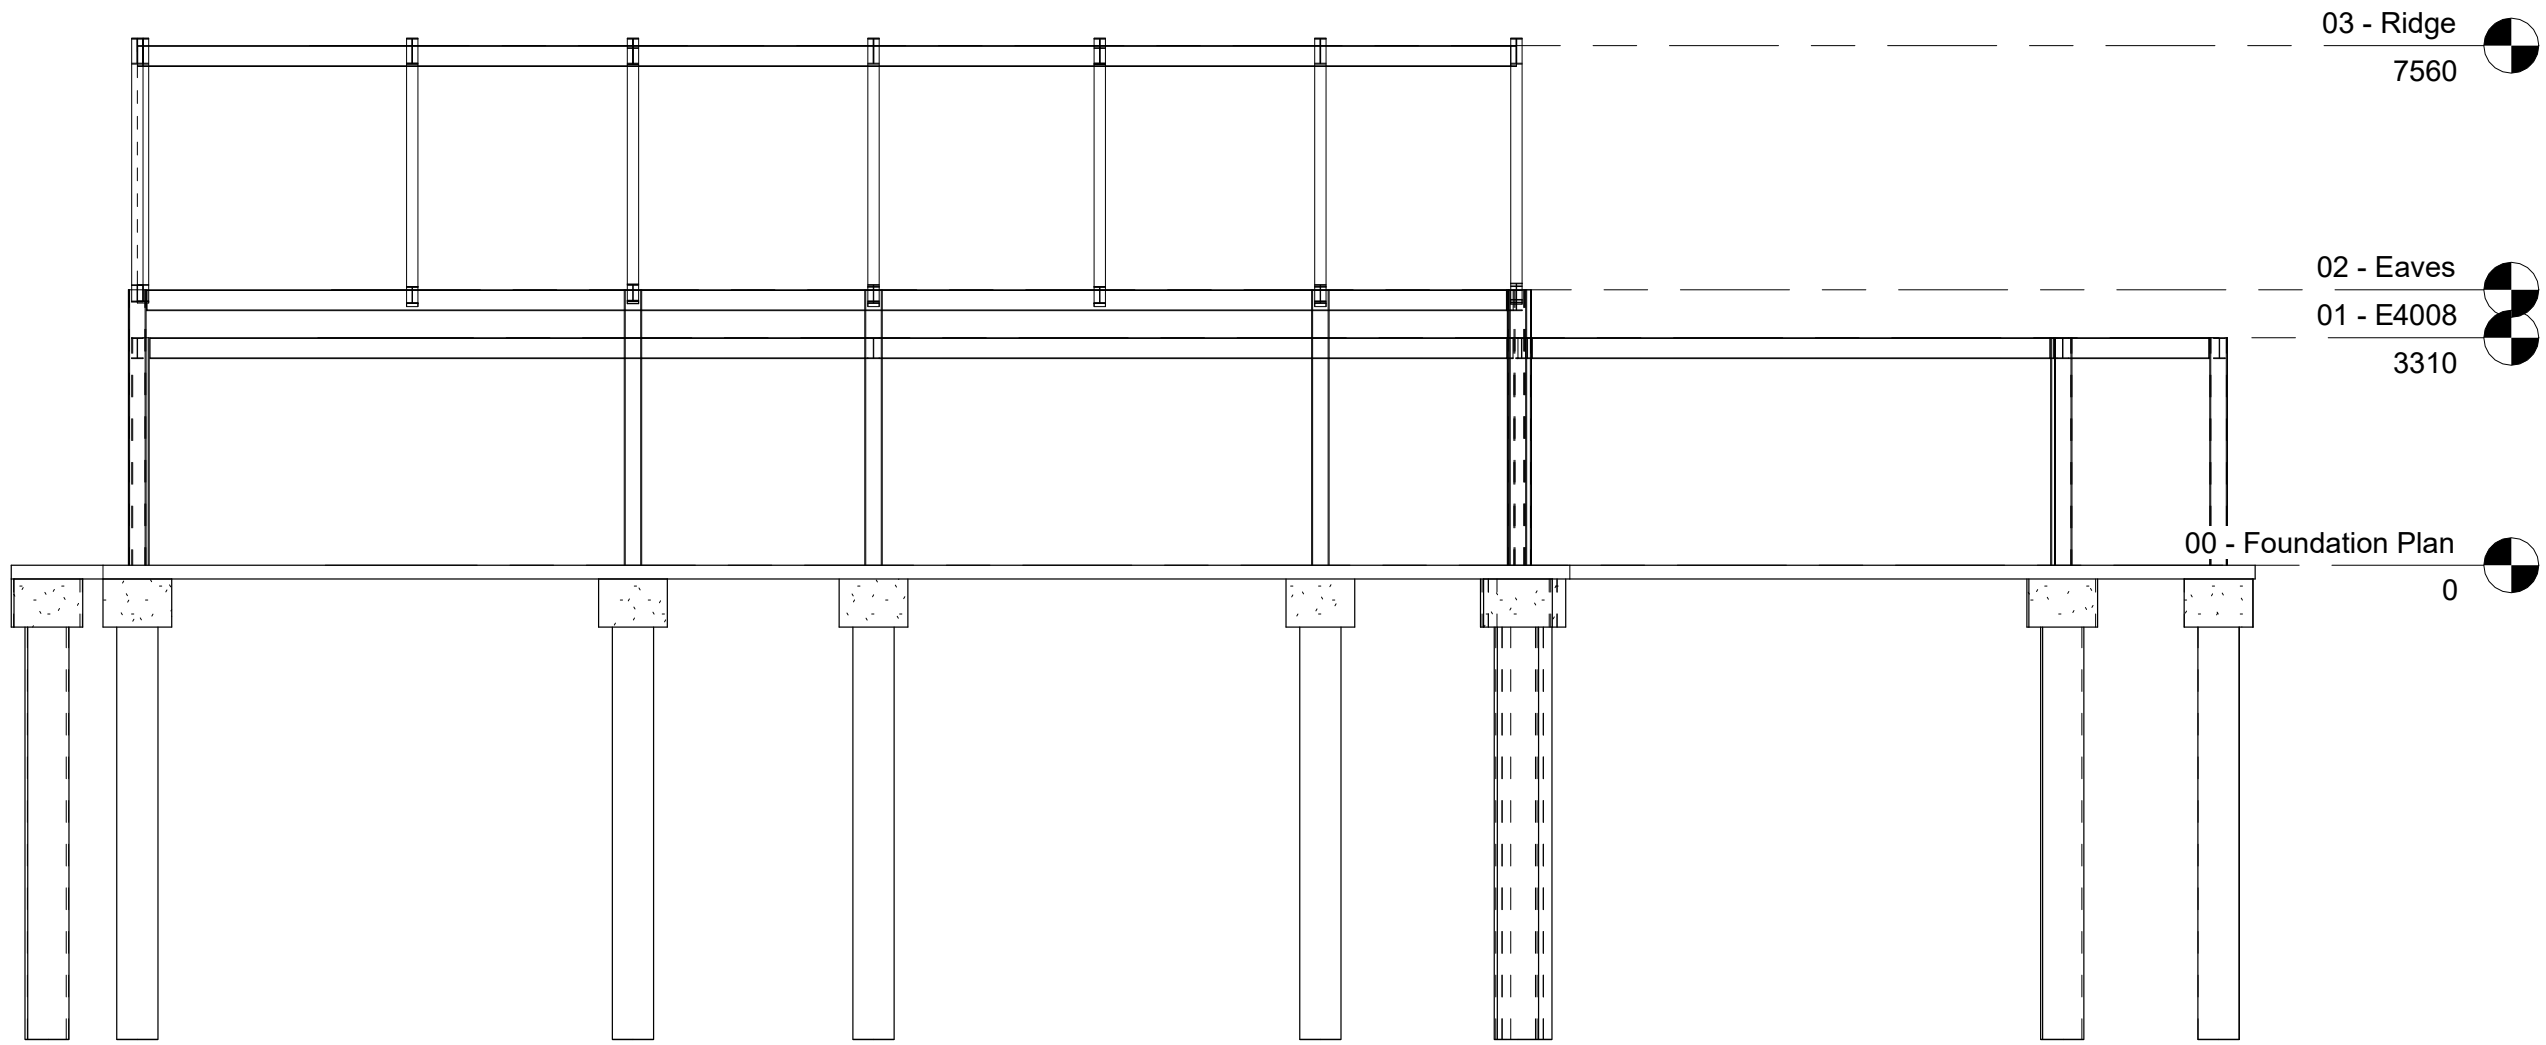

2 Short Section Structure Plan
1 : 100

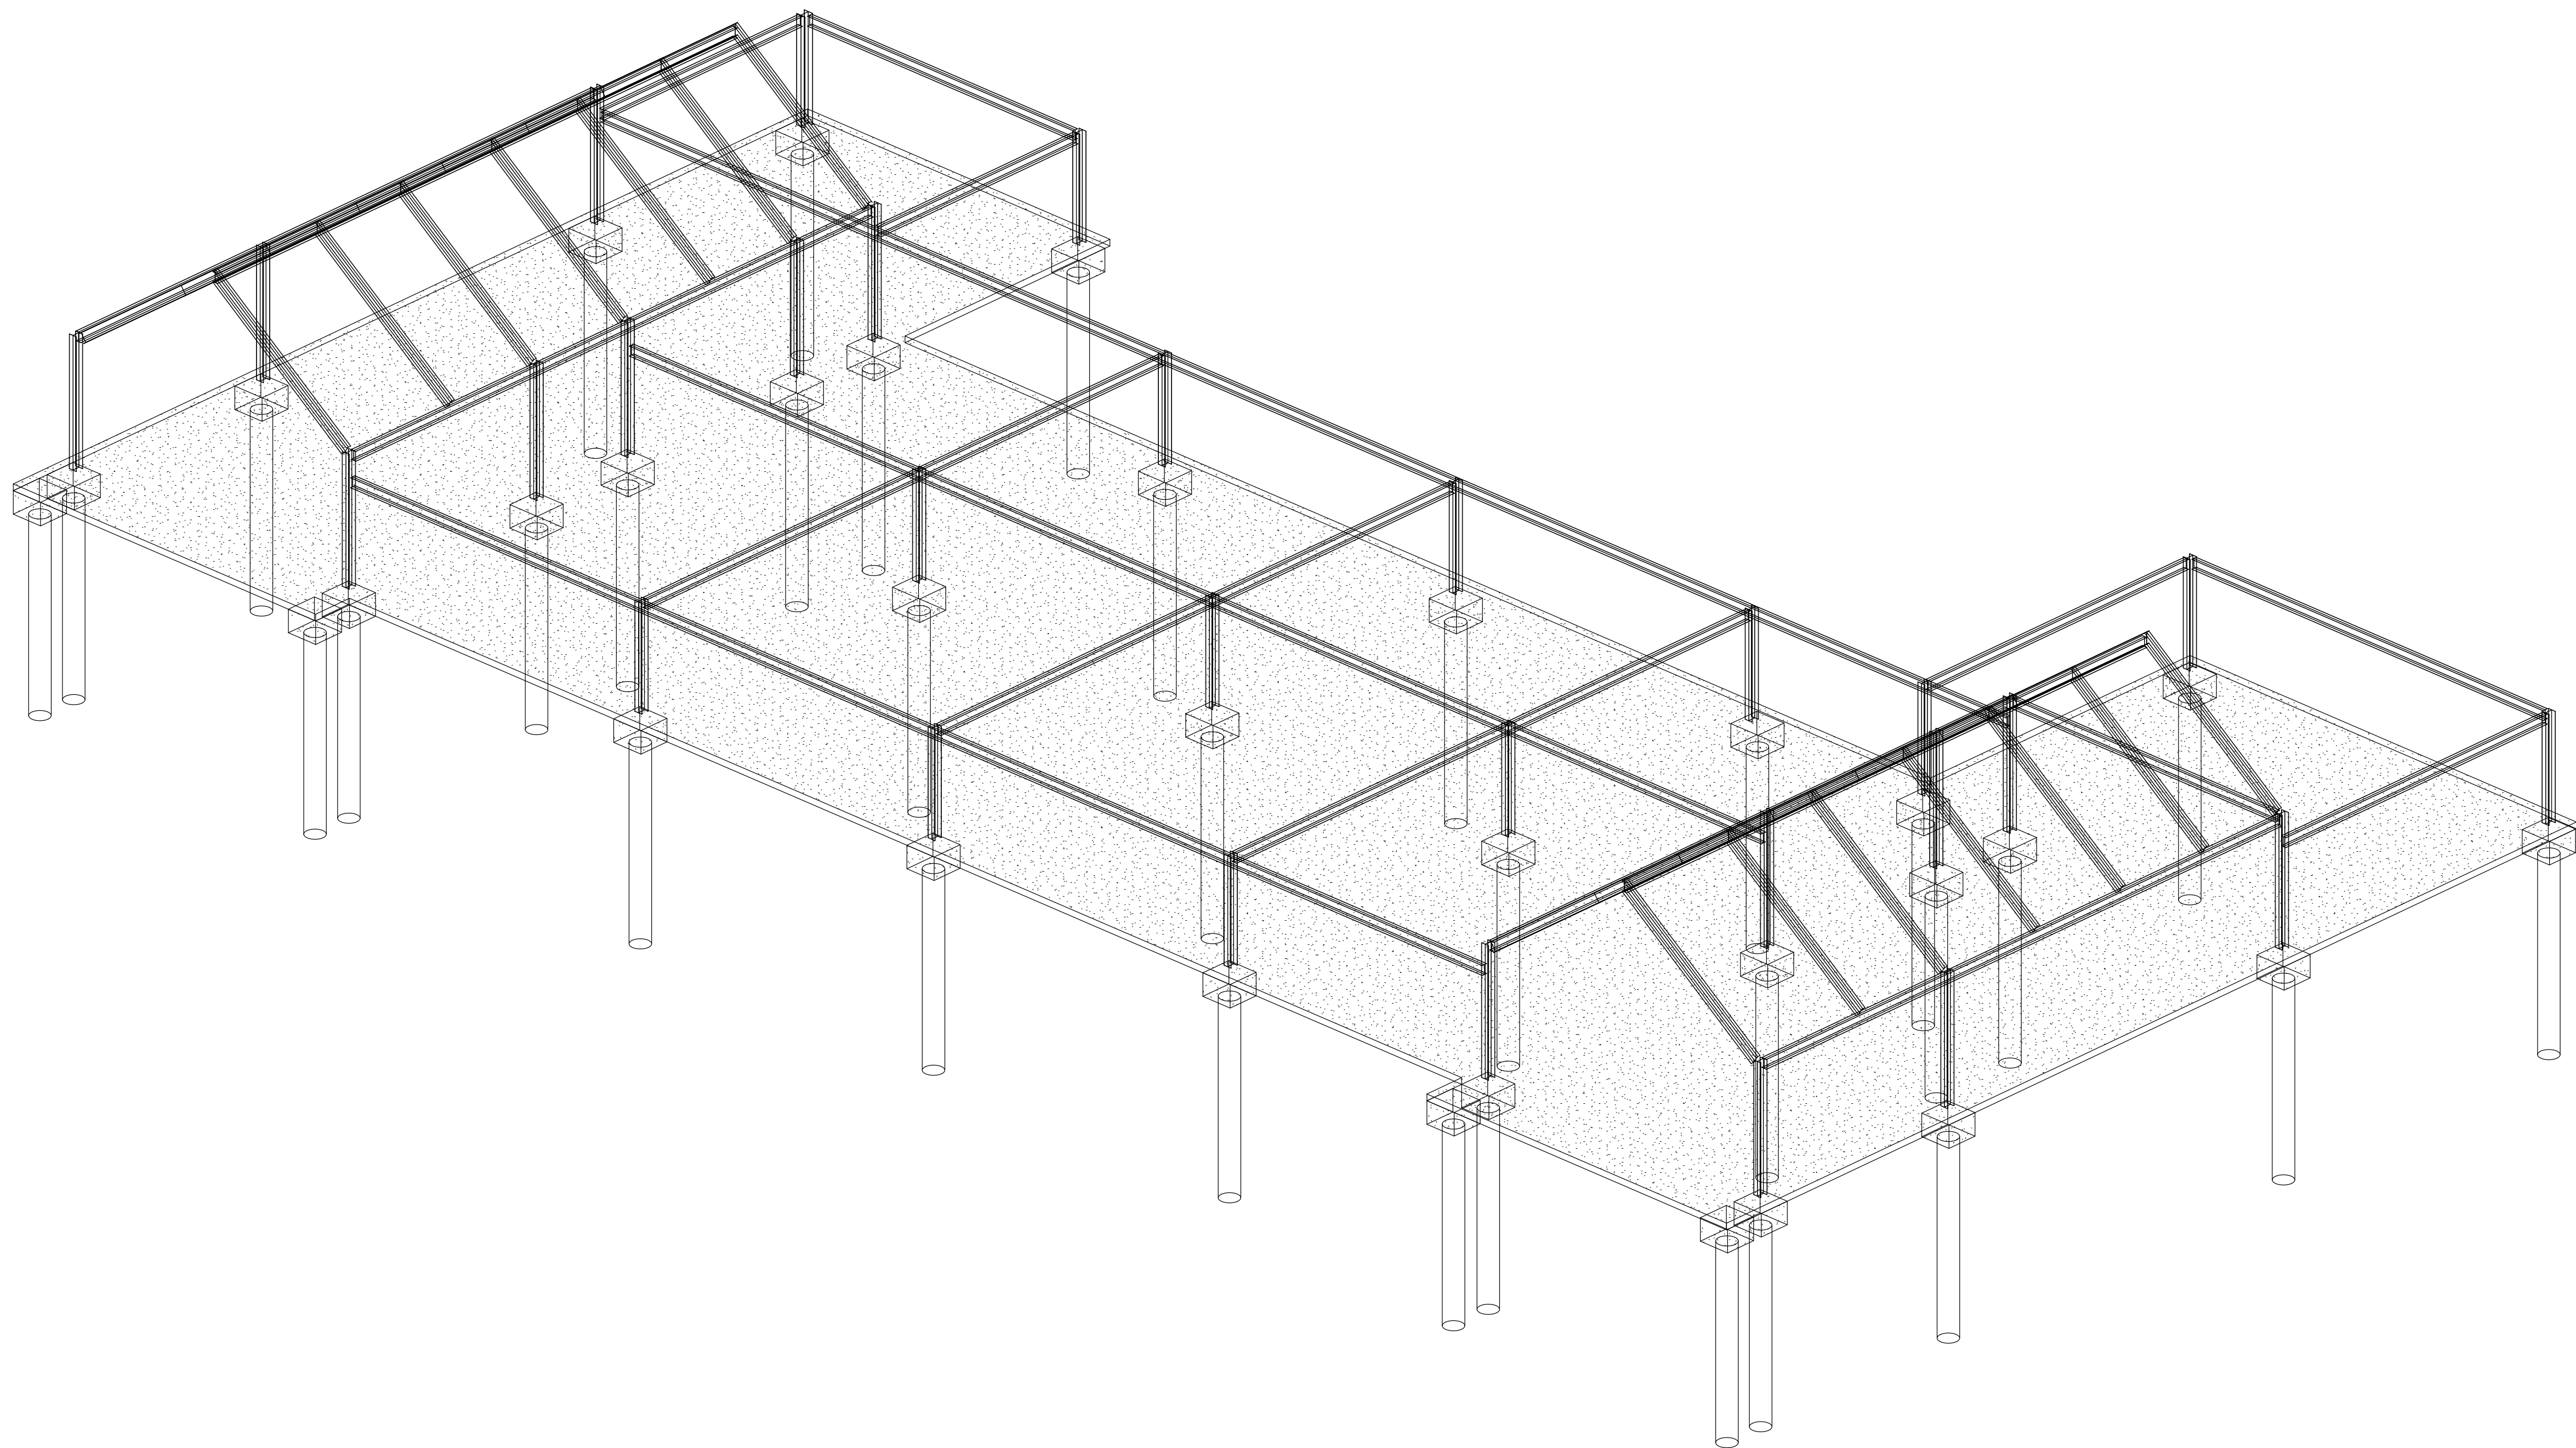

1

Structural Visualisation