


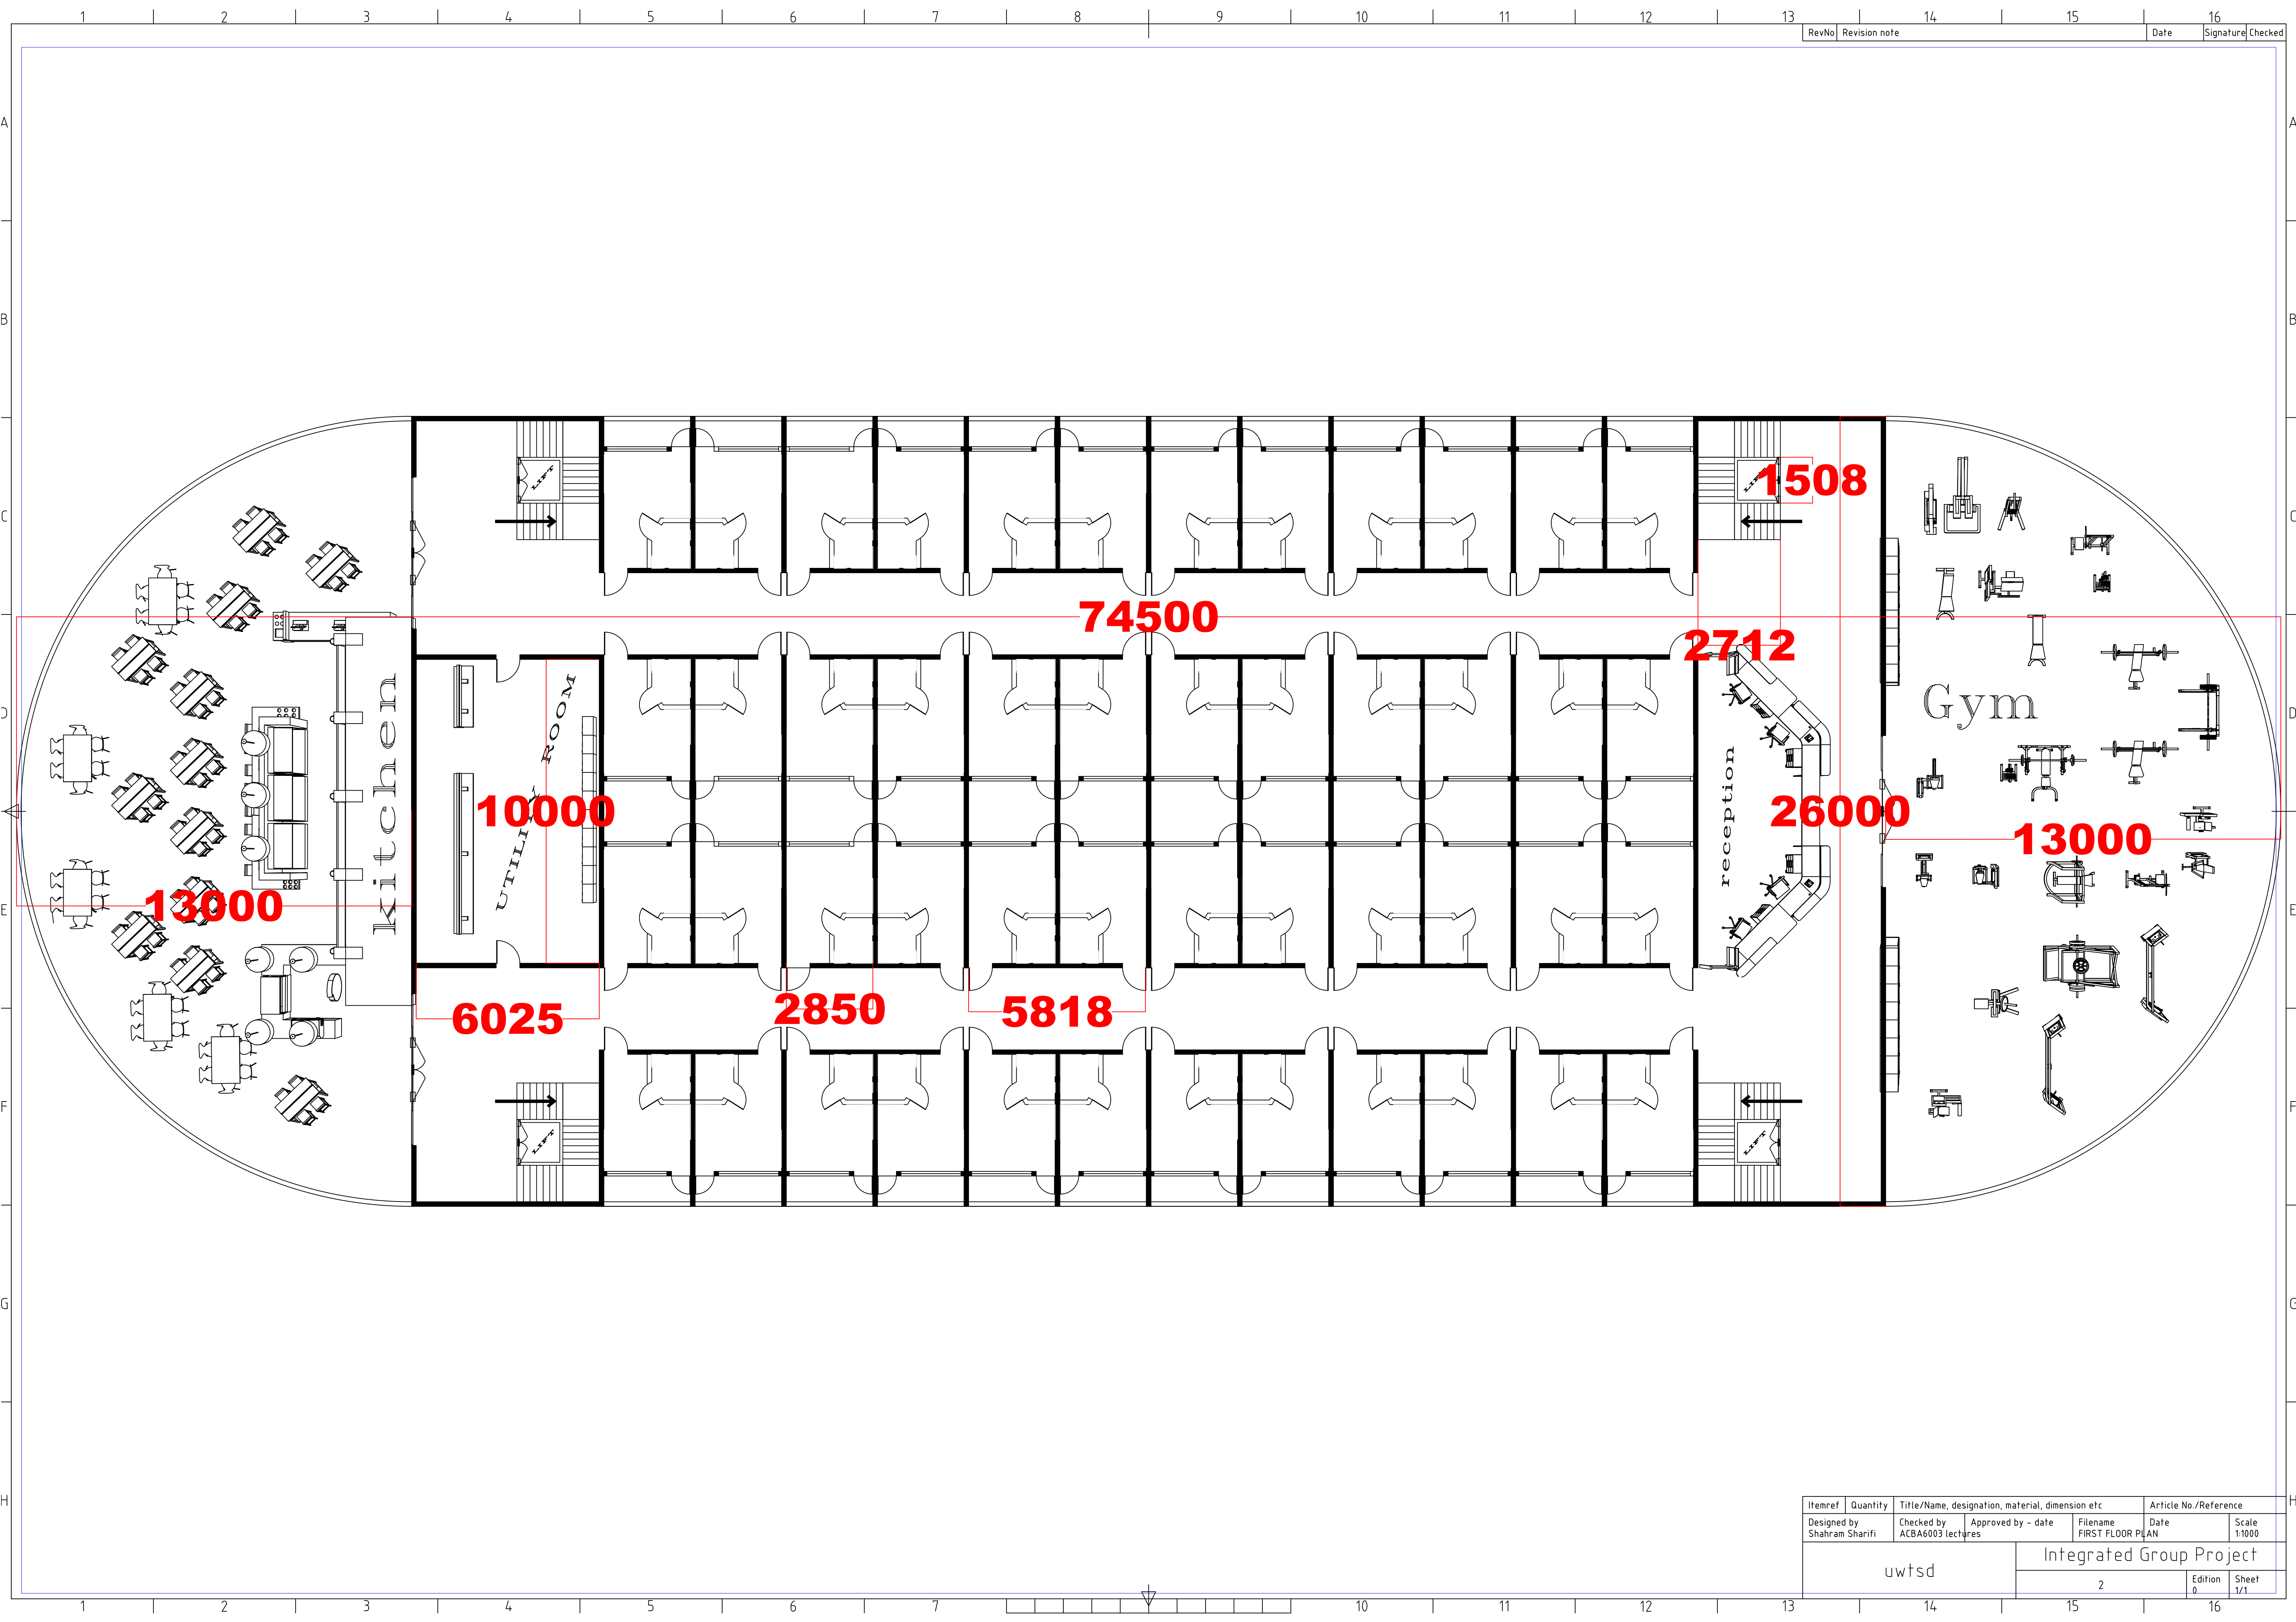

Itemref	Quantity	Title/Name, designation, material, dimension etc			Article No./Reference	
Designed by Shahram Sharifi	Checked by ACBA6003 lectures	Approved by - date	Filename FIRST FLOOR PLAN	Date	Scale 1:1000	
uwtsd			Integrated Group Project			
			2	Edition 0	Sheet 1/1	