

Ground Floor - Room Legend

- ??? ROOM

Classroom 01

Classroom 02

Disable Toilet

Female Changing Room

Female Toilets

GF-Communal Area

Male Changing Room
- Male Toilets

Modern Building Working Area

Modern Test Building


Storage Room 01

Storage Room 02


Traditional Building Working Area

Traditional Test Building


Workshop

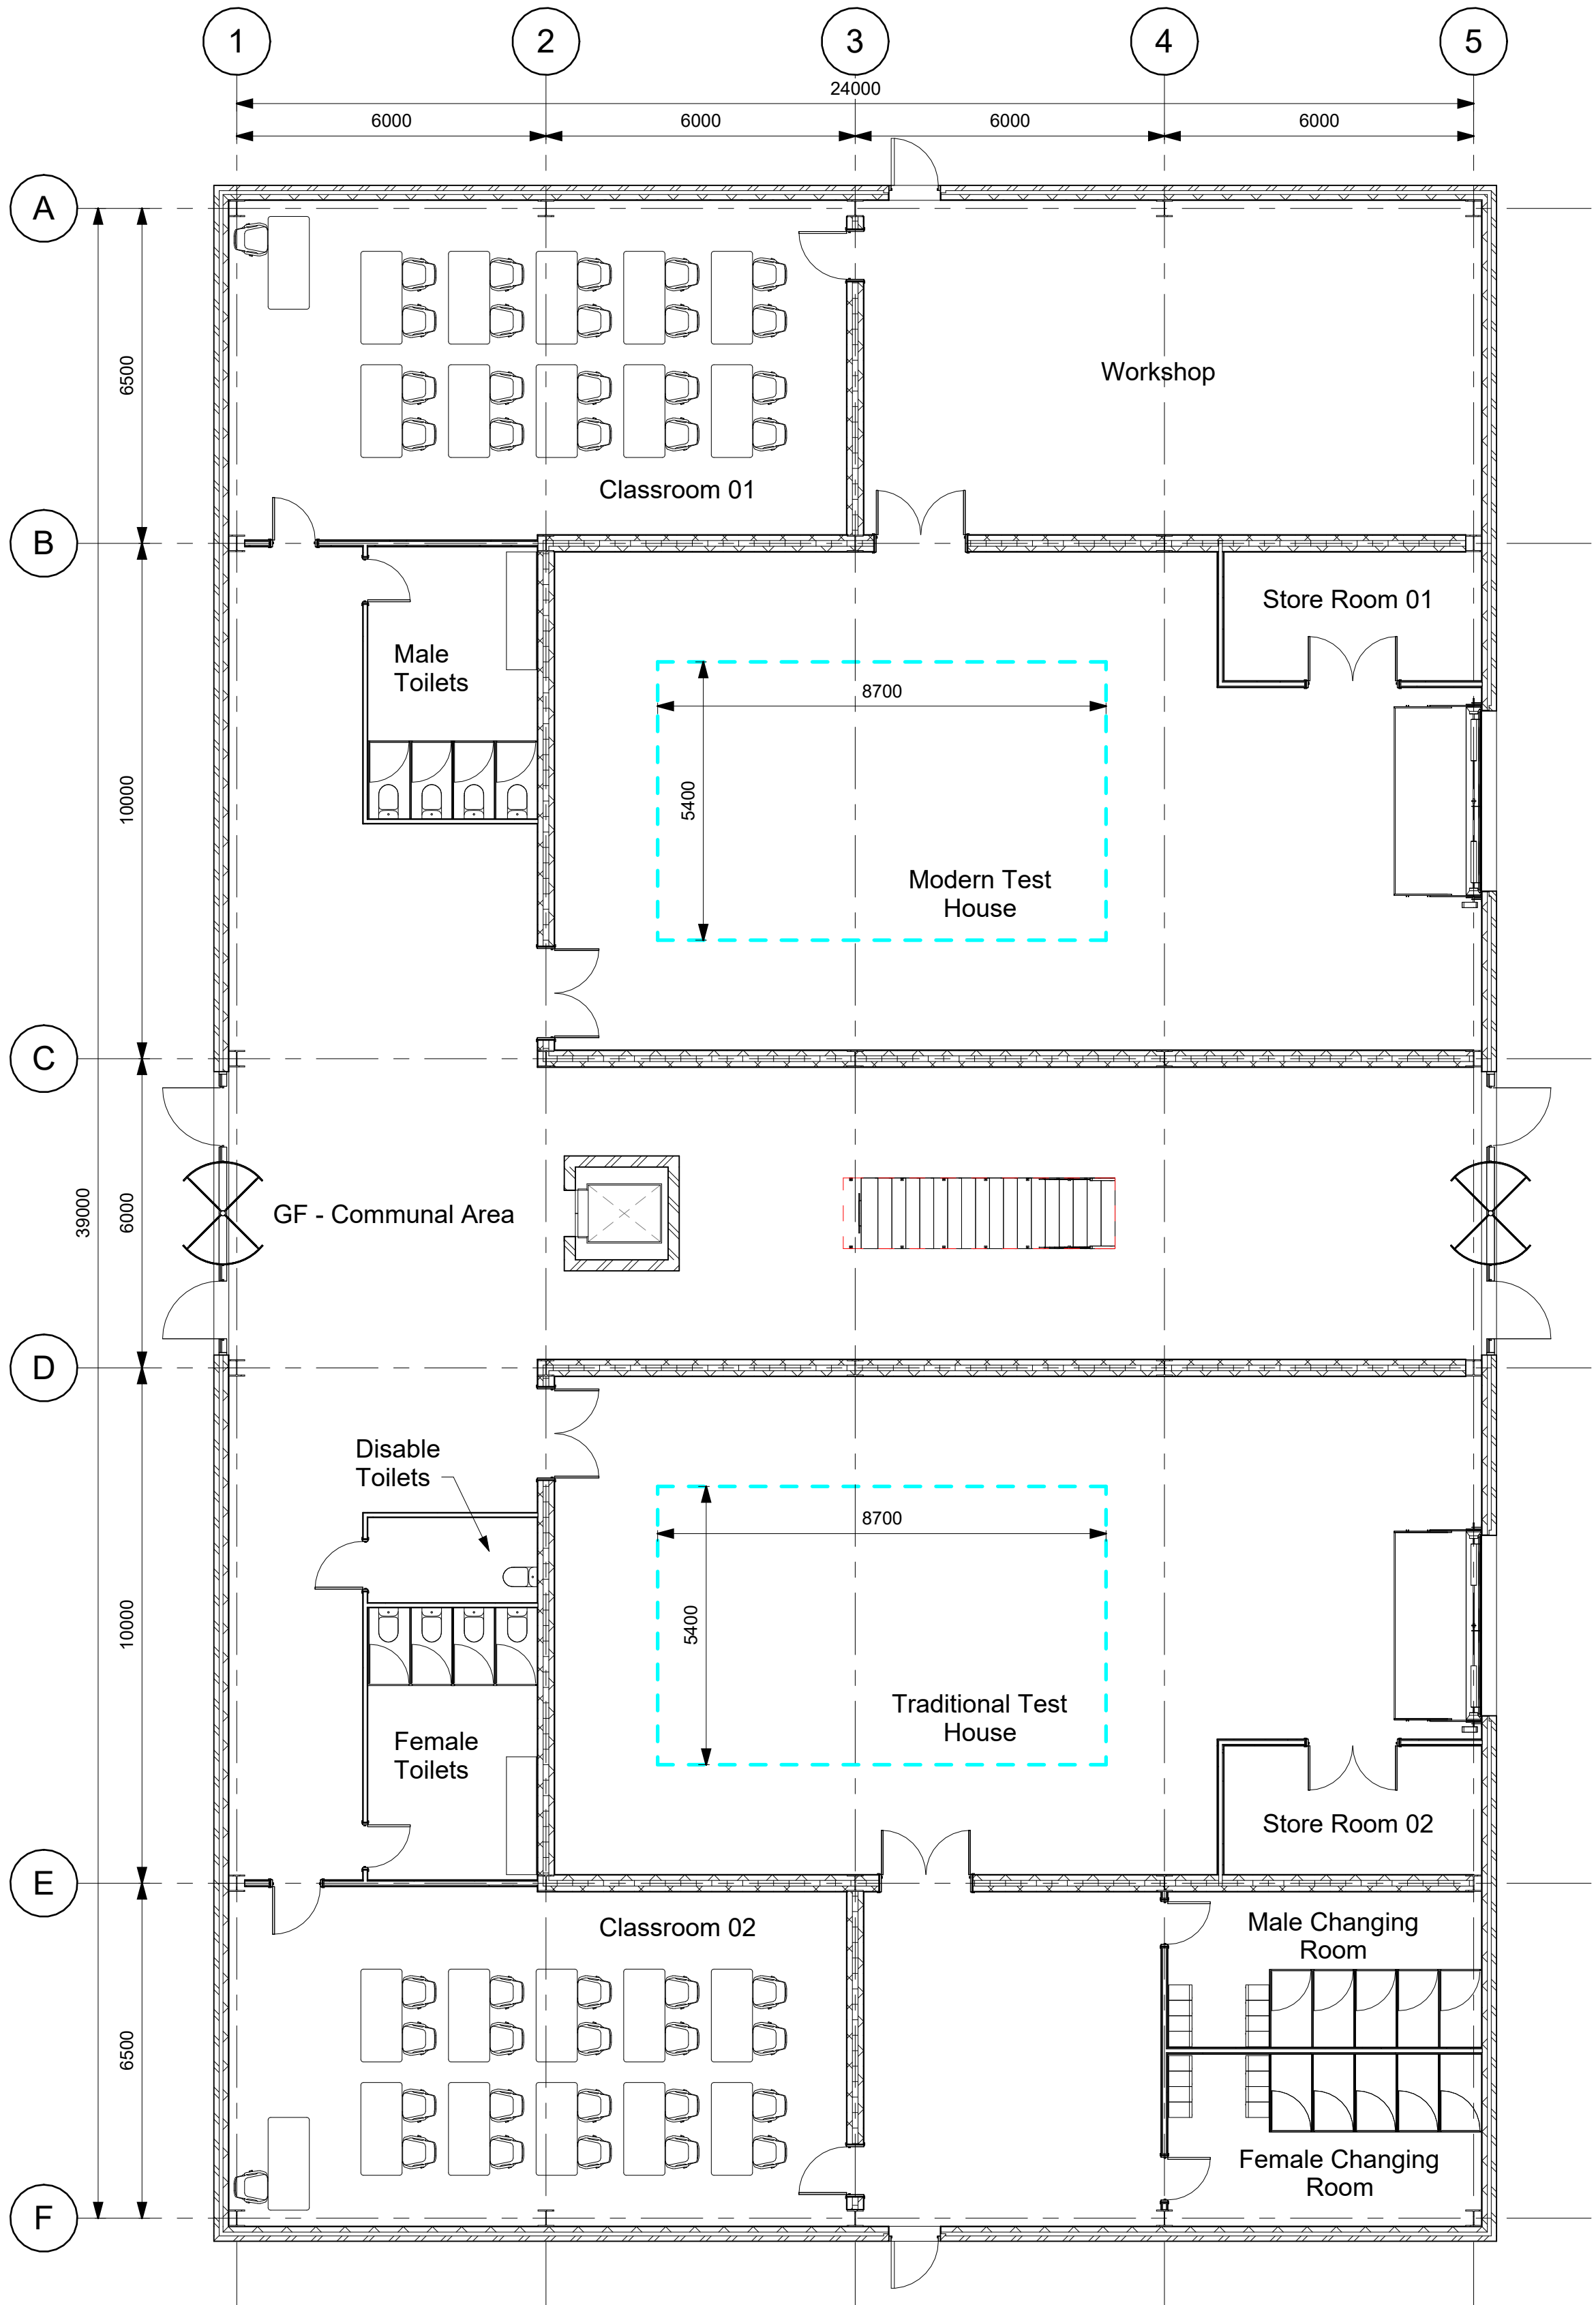

1 Proposed-Ground Floor - Plan View
1 : 100

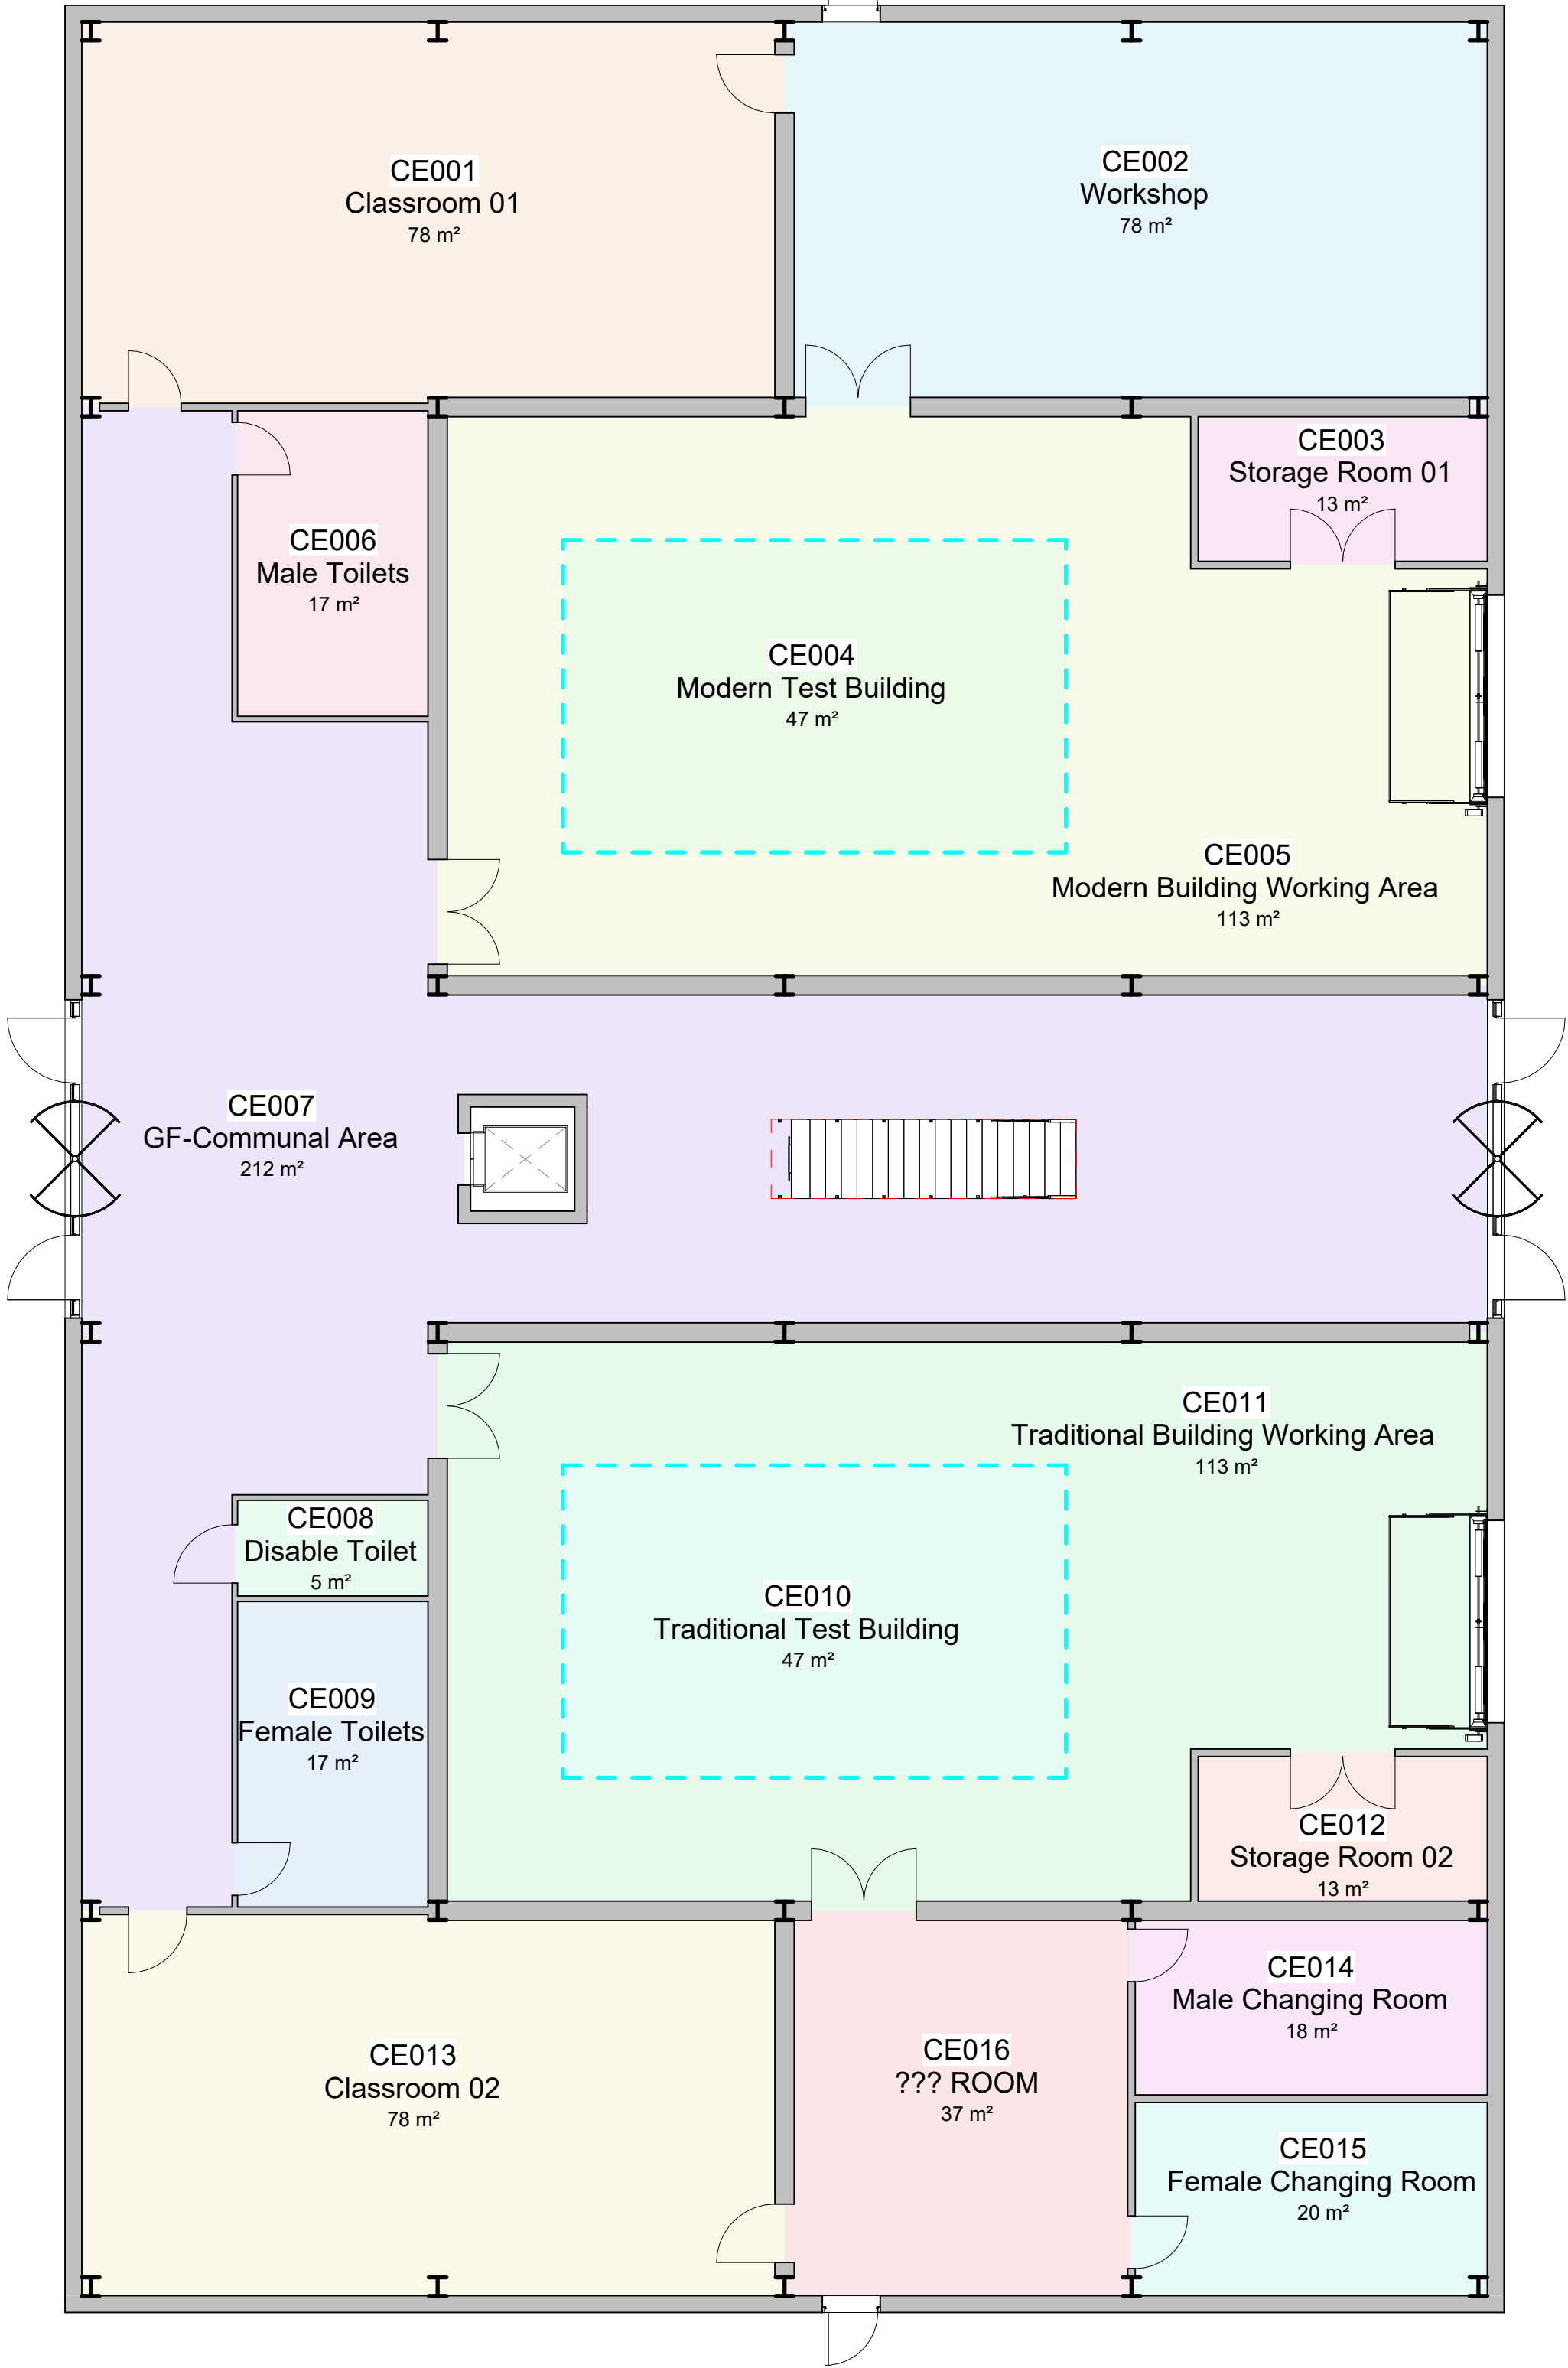

2 Proposed-Ground Floor - Room Area
1 : 100

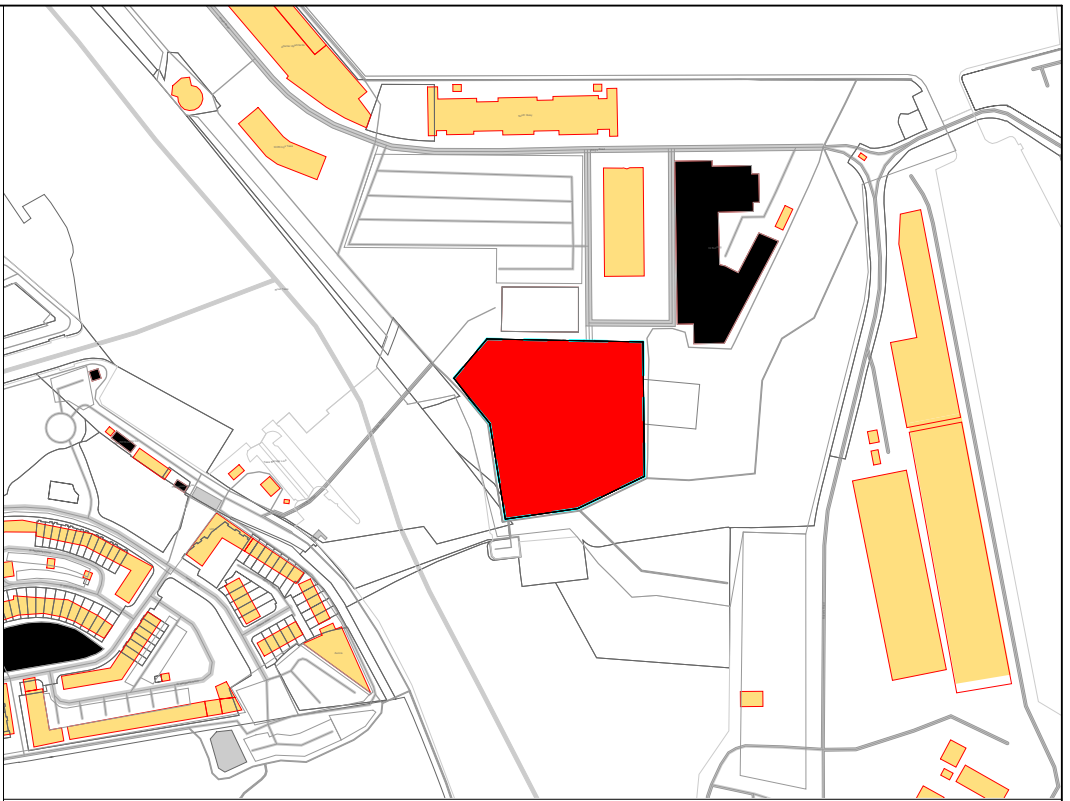

LOCATION PLAN

LEGEND

MATERIAL TAKE OFF

ITEM DESCRIPTION		QUANTITY

HOLD LIST

NO.	CODE	DESCRIPTION	QUANTITY

REFERENCE DRAWING

DRAWING NO.	DESCRIPTION
R1	R1

NOTES:
1) ALL DIMENSIONS ARE GIVEN IN MILLIMETRES UNLESS NOTED OTHERWISE.
2) ALL NEW STEELWORK TO BE MANUFACTURED AND FABRICATED IN ACCORDANCE WITH BS EN 1090, EXECUTION CLASS EXC2, BY AN ACCREDITED CONTRACTOR.
3) ALL STEELWORK TO BE GRADE S355 J0 BS EN 10025-2, UNLESS NOTED OTHERWISE.
4) ALL STEELWORK TO BE DOUBLE DIP GALVANISED TO BS EN ISO 1461

R1	ISSUE FOR REVIEW	04/02/26	TM	CJ	NM
REV	DESCRIPTION	DATE	BY	CHK BY	APP BY


TITLE:
ACE CAPITAL PROJECTS Ltd
CENTRE OF EXCELLENCE FOR CONSTRUCTION
GROUND FLOOR - PLANS



PROJECT NO: P001	DRAWING NUMBER: P001-TRN-V1-L0-DR-A-001	SIZE: A1	REV: R1
SCALE: As indicated			




1 Proposed - First Floor - Plan View
1 : 100

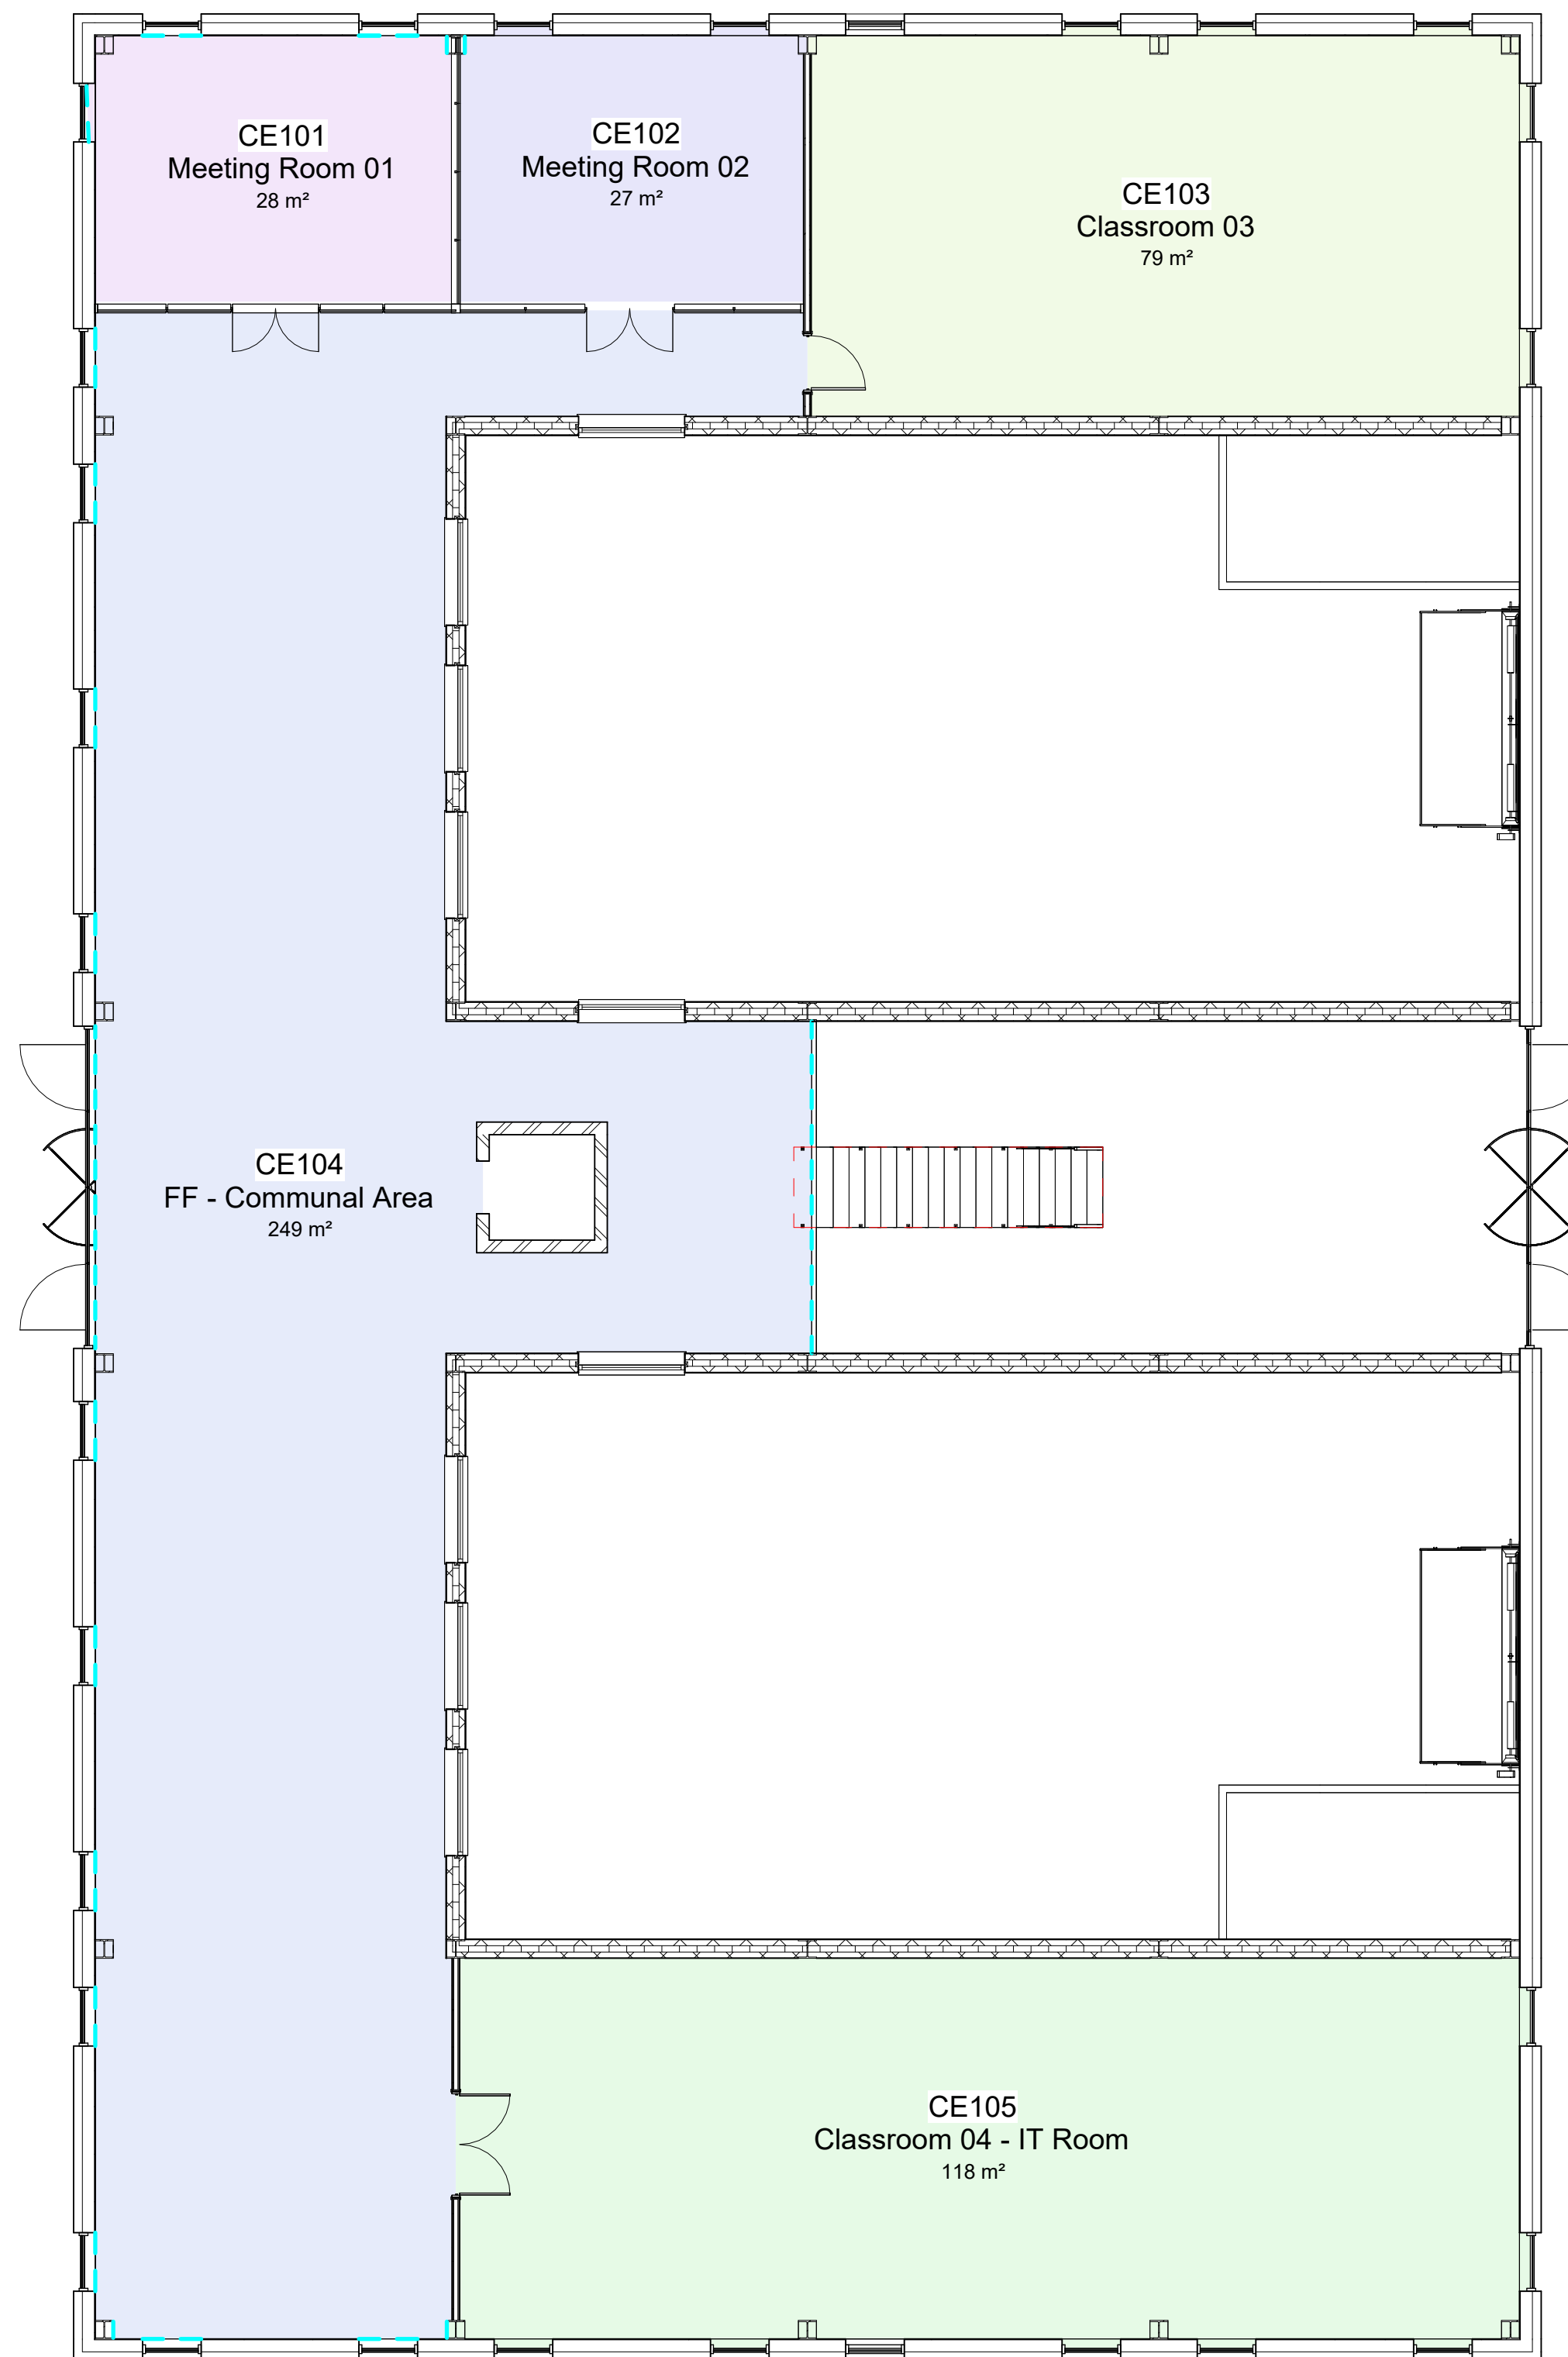

2 Proposed - First Floor - Room Area
1 : 100

First Floor - Room Legend

- Classroom 03
- Classroom 04 - IT Room
- FF - Communal Area
- Meeting Room 01
- Meeting Room 02

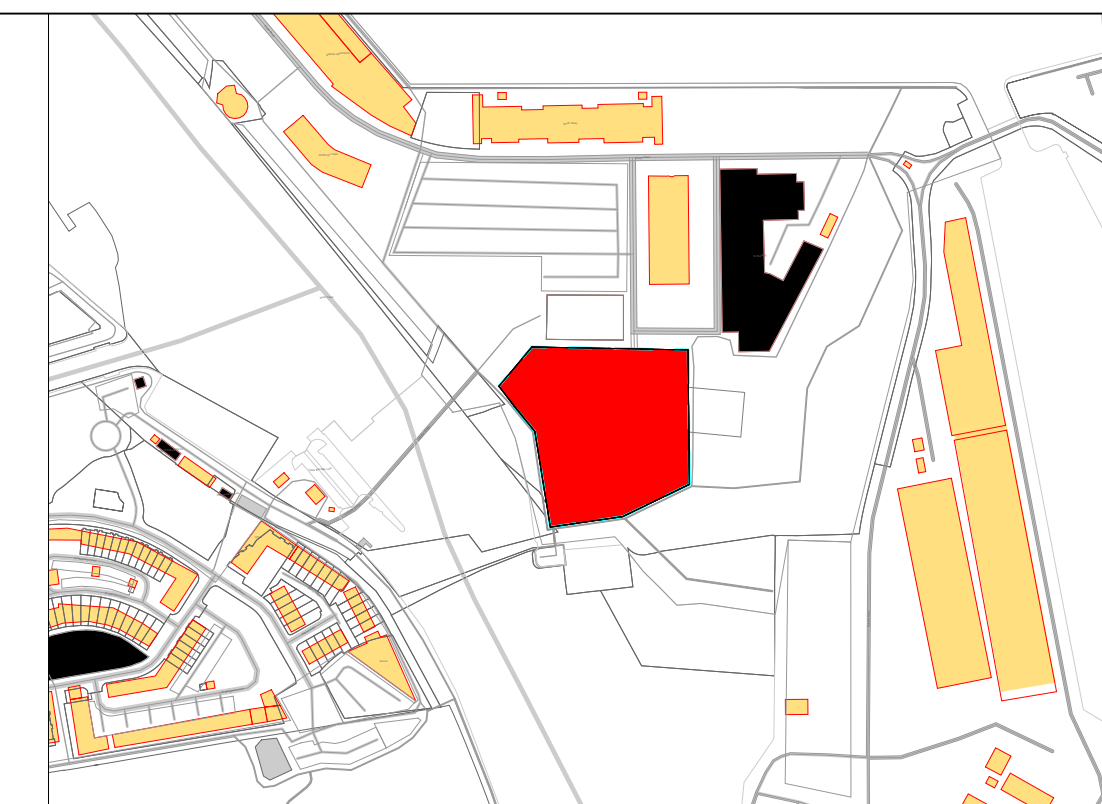

LOCATION PLAN

LEGEND

MATERIAL TAKE OFF	
ITEM DESCRIPTION	QUANTITY

HOLD LIST			
NO.	CODE	DESCRIPTION	QUANTITY

REFERENCE DRAWING	
DRAWING NO.	DESCRIPTION
P001-TRN-V1-L0-DR-A-001	STEELWORK LAYOUTS

NOTES:

1) ALL DIMENSIONS ARE GIVEN IN MILLIMETRES UNLESS NOTED OTHERWISE.

2) ALL NEW STEELWORK TO BE MANUFACTURED AND FABRICATED IN ACCORDANCE WITH BS EN 1090, EXECUTION CLASS EXC2, BY AN ACCREDITED CONTRACTOR.

3) ALL STEELWORK TO BE GRADE S355 J0 BS EN 10025-2, UNLESS NOTED OTHERWISE.

4) ALL STEELWORK TO BE DOUBLE DIP GALVANISED TO BS EN ISO 1461


R1	ISSUE FOR REVIEW	04/02/26	TM	CJ	NM
REV	DESCRIPTION	DATE	BY	CHK BY	APP BY

TITLE:


ACE CAPITAL PROJECTS Ltd

CENTRE OF EXCELLENCE FOR CONSTRUCTION


FIRST FLOOR - PLANS

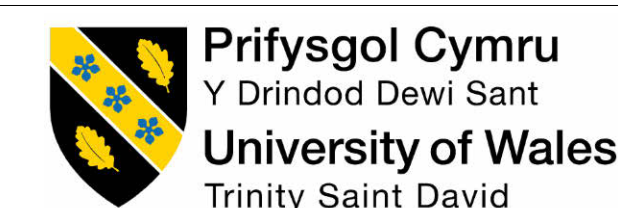

PROJECT NO: P001	DRAWING NUMBER: P001-TRN-V1-L1-DR-A-001	SIZE: A1	REV: R1
SCALE: As indicated			

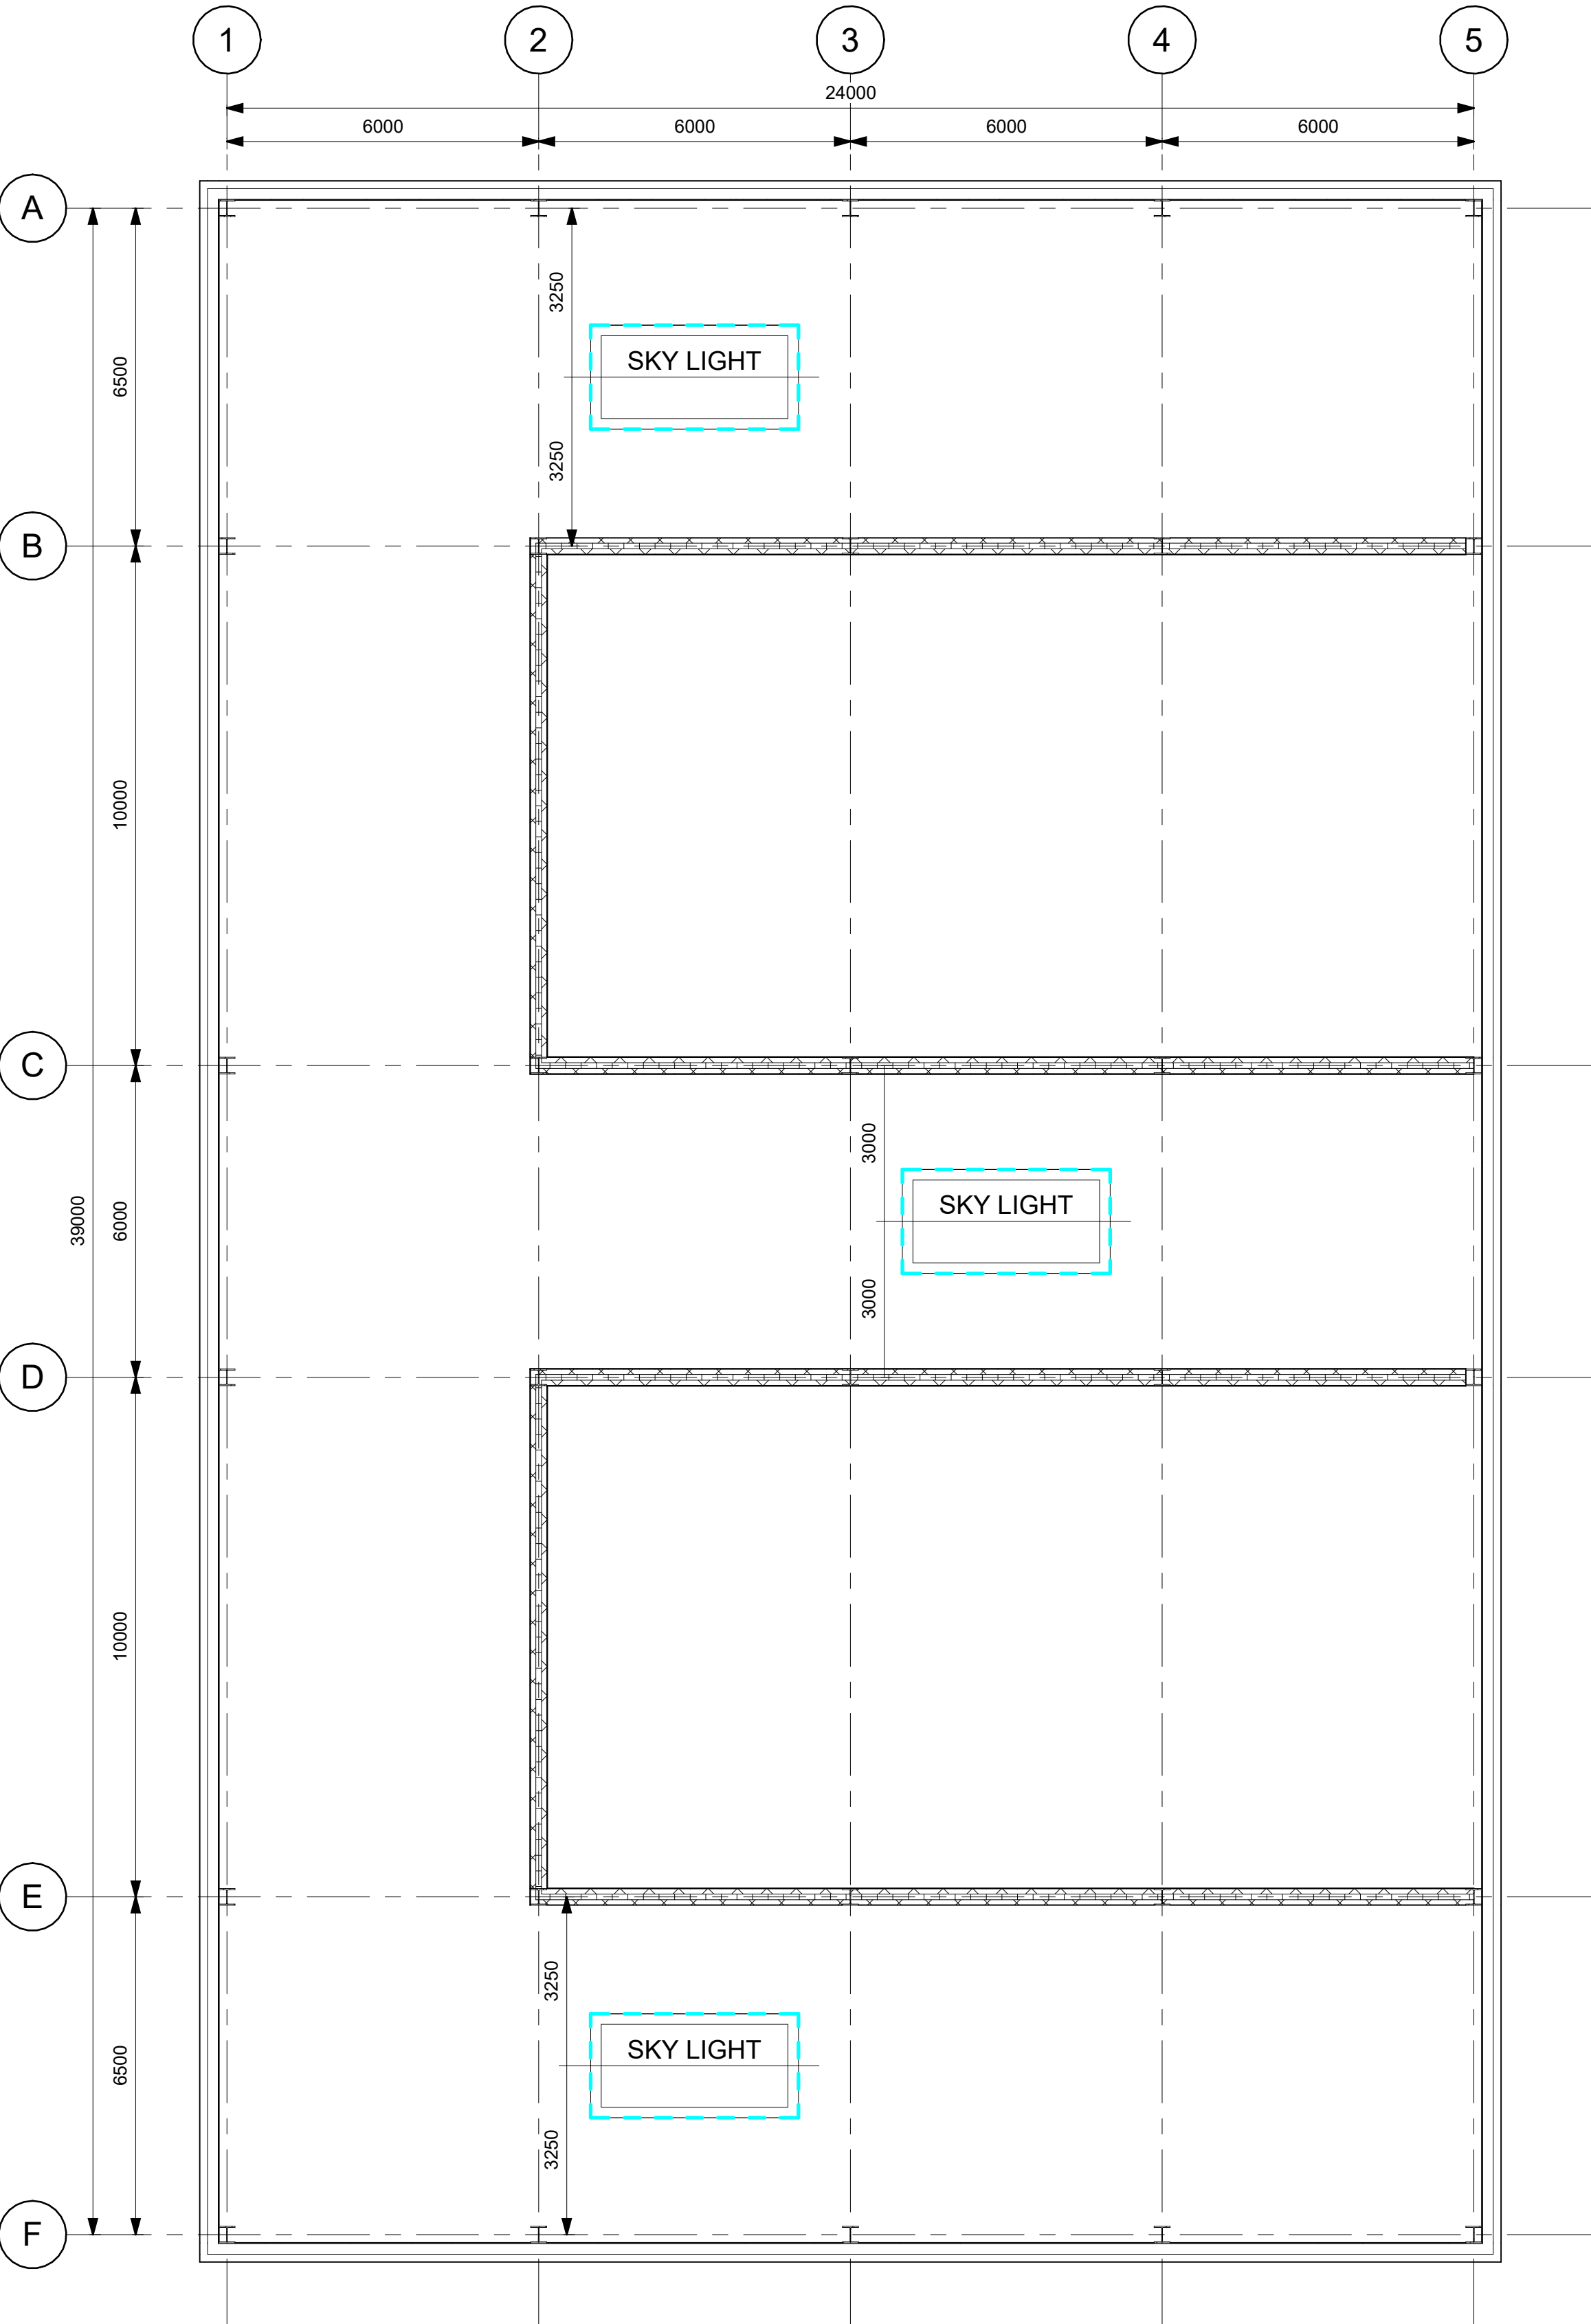


1 Proposed-Roof Level - Plan View
1 : 100

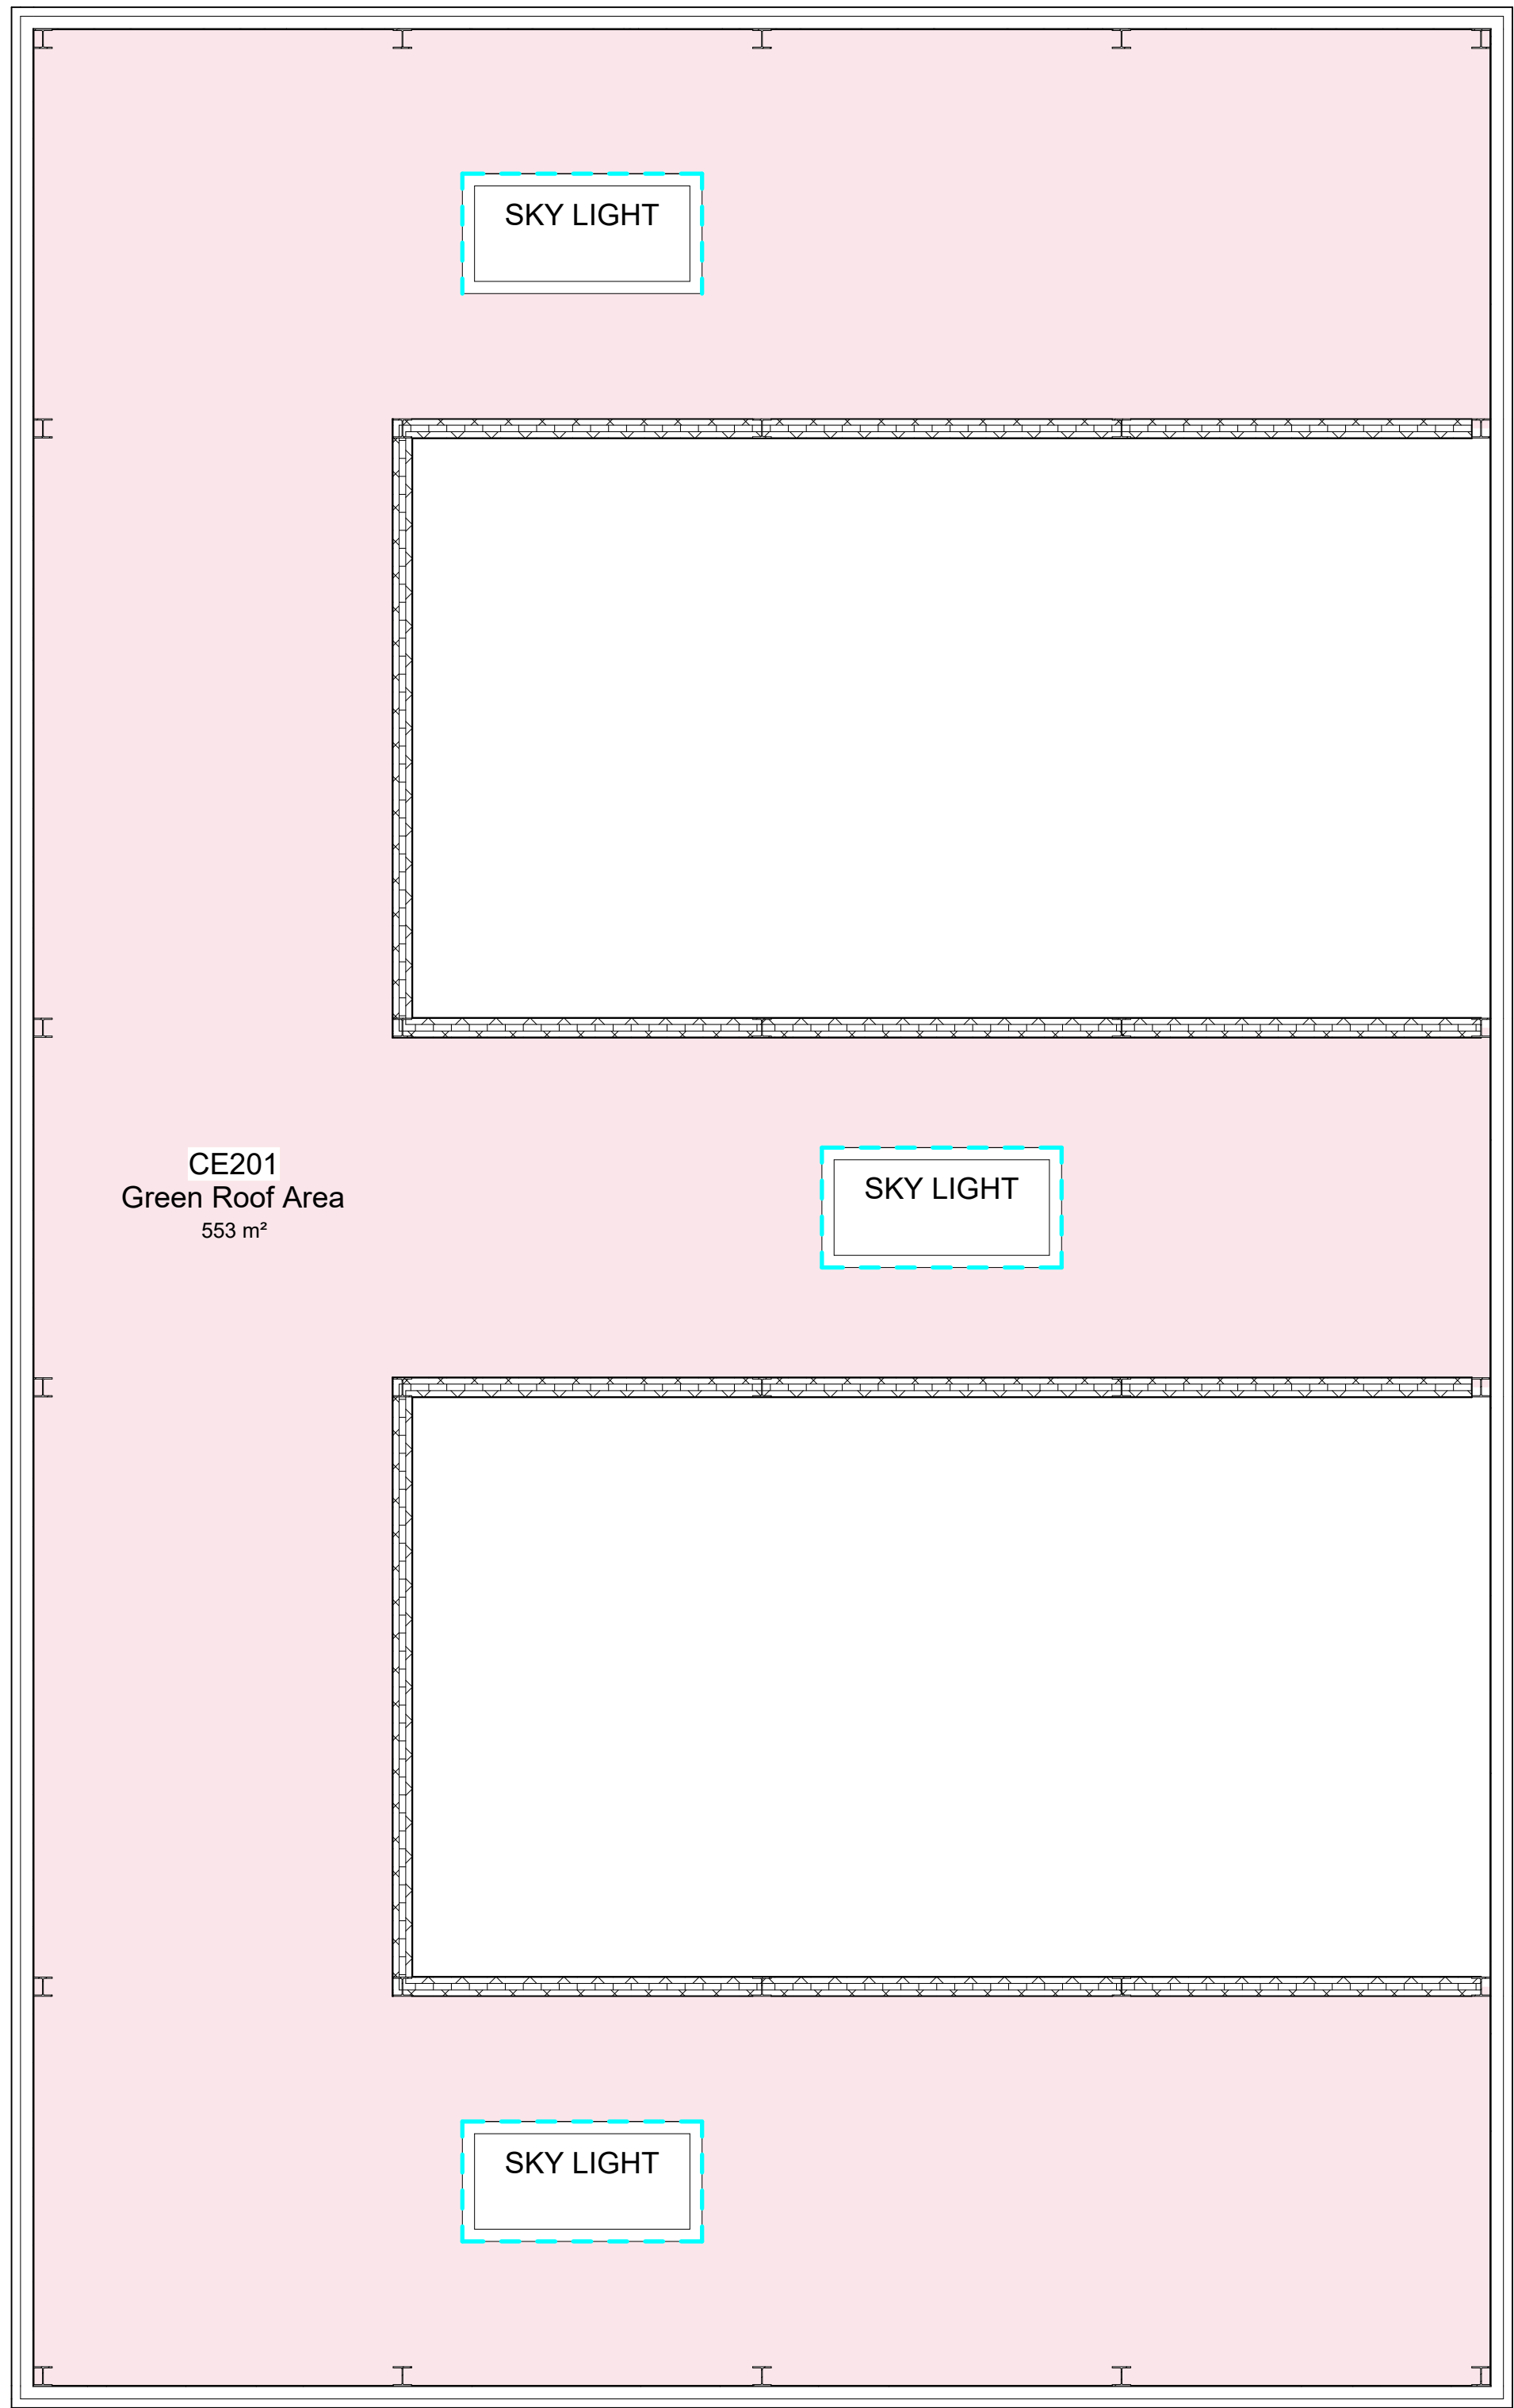

2 Proposed-Roof Level - Area
1 : 100

Ground Floor - Room Legend
Green Roof Area

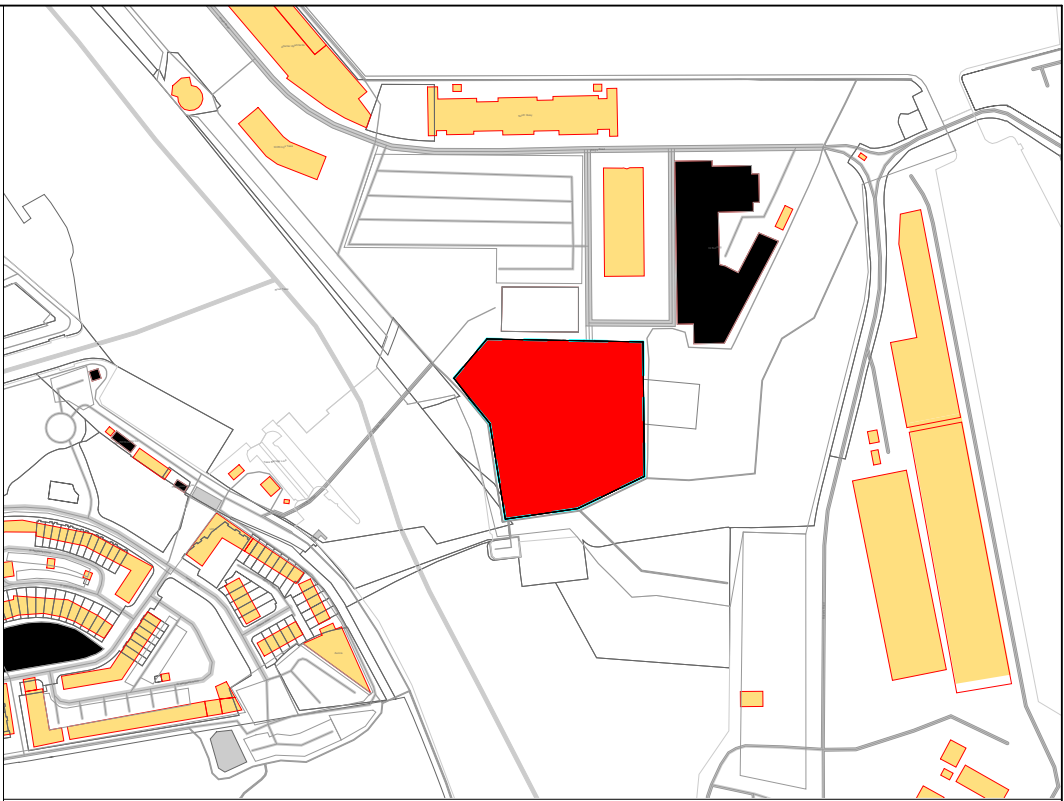

LOCATION PLAN

LEGEND

MATERIAL TAKE OFF	
ITEM DESCRIPTION	QUANTITY

HOLD LIST			
NO.	CODE	DESCRIPTION	QUANTITY

REFERENCE DRAWING	
DRAWING NO.	DESCRIPTION
R1	R1


NOTES:
1) ALL DIMENSIONS ARE GIVEN IN MILLIMETRES UNLESS NOTED OTHERWISE.
2) ALL NEW STEELWORK TO BE MANUFACTURED AND FABRICATED IN ACCORDANCE WITH BS EN 1090, EXECUTION CLASS EXC2, BY AN ACCREDITED CONTRACTOR.
3) ALL STEELWORK TO BE GRADE S355 J0 BS EN 10025-2, UNLESS NOTED OTHERWISE.
4) ALL STEELWORK TO BE DOUBLE DIP GALVANISED TO BS EN ISO 1461

R1	ISSUE FOR REVIEW	04/02/26	TM	CJ	NM
REV	DESCRIPTION	DATE	BY	CHK BY	APP BY


TITLE:
ACE CAPITAL PROJECTS Ltd
CENTRE OF EXCELLENCE FOR CONSTRUCTION
ROOF - PLANS




PROJECT NO: P001	DRAWING NUMBER: P001-TRN-V1-R1-DR-A-001	SIZE: A1	REV: R1
SCALE: As indicated			

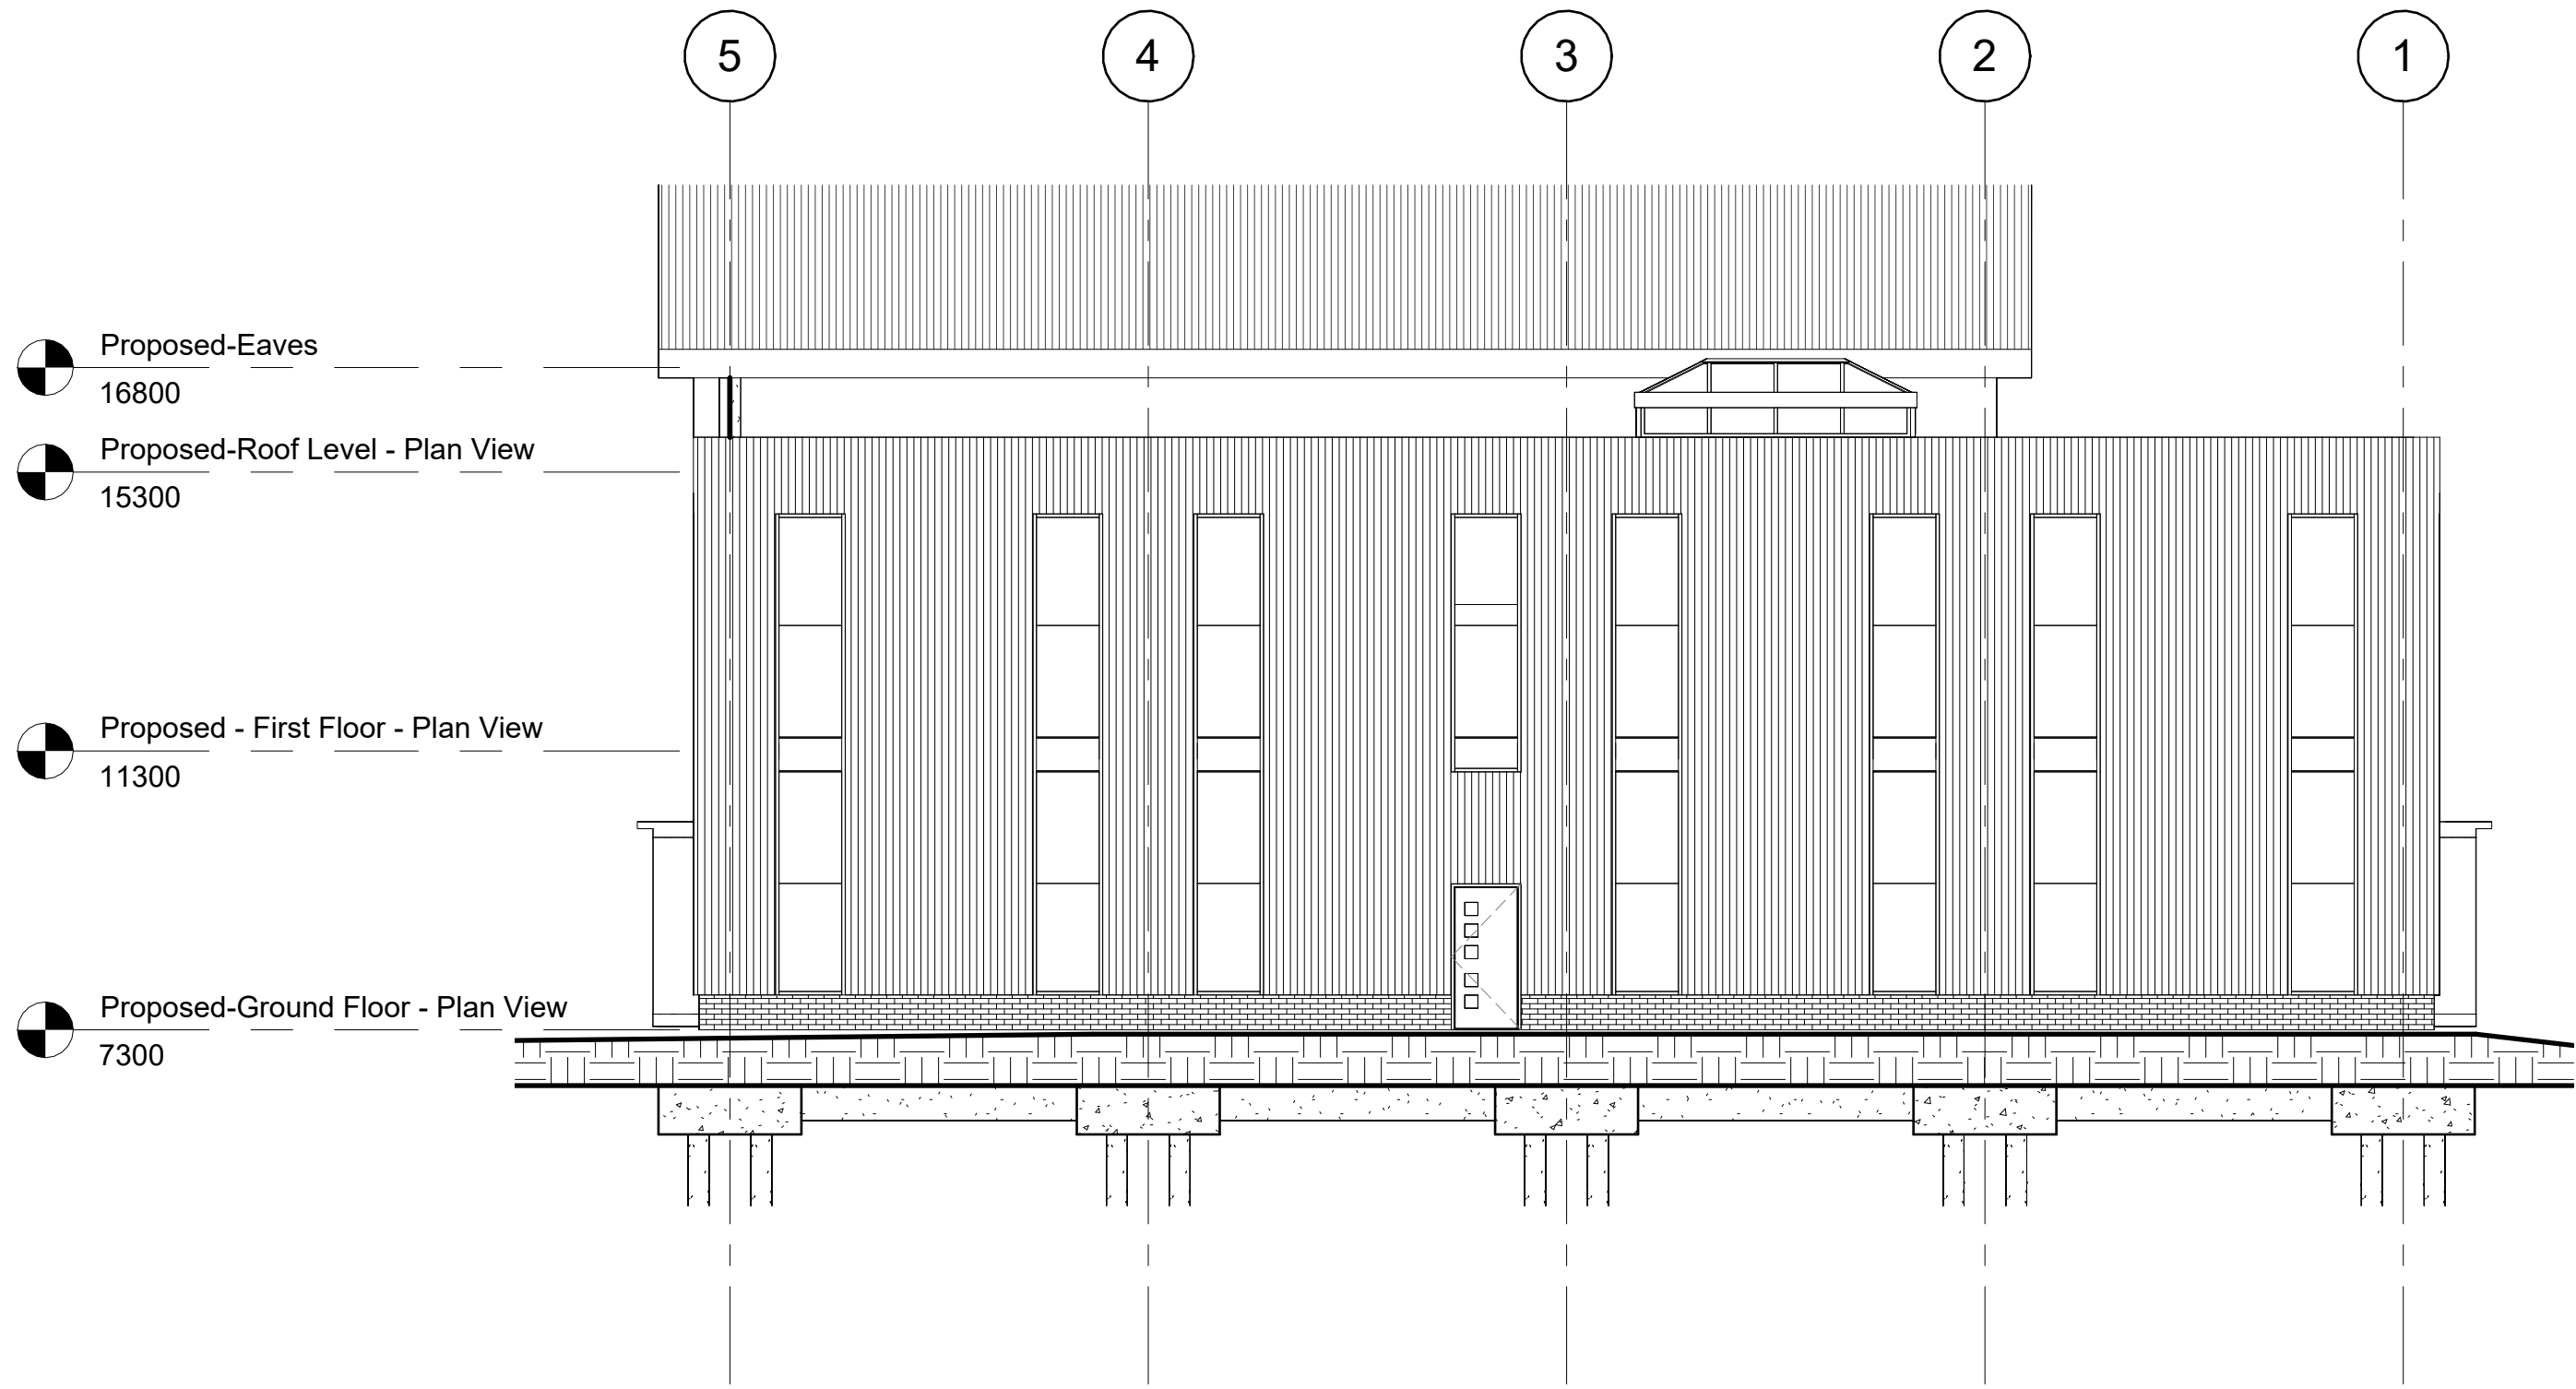

2 North Elevation
1 : 100

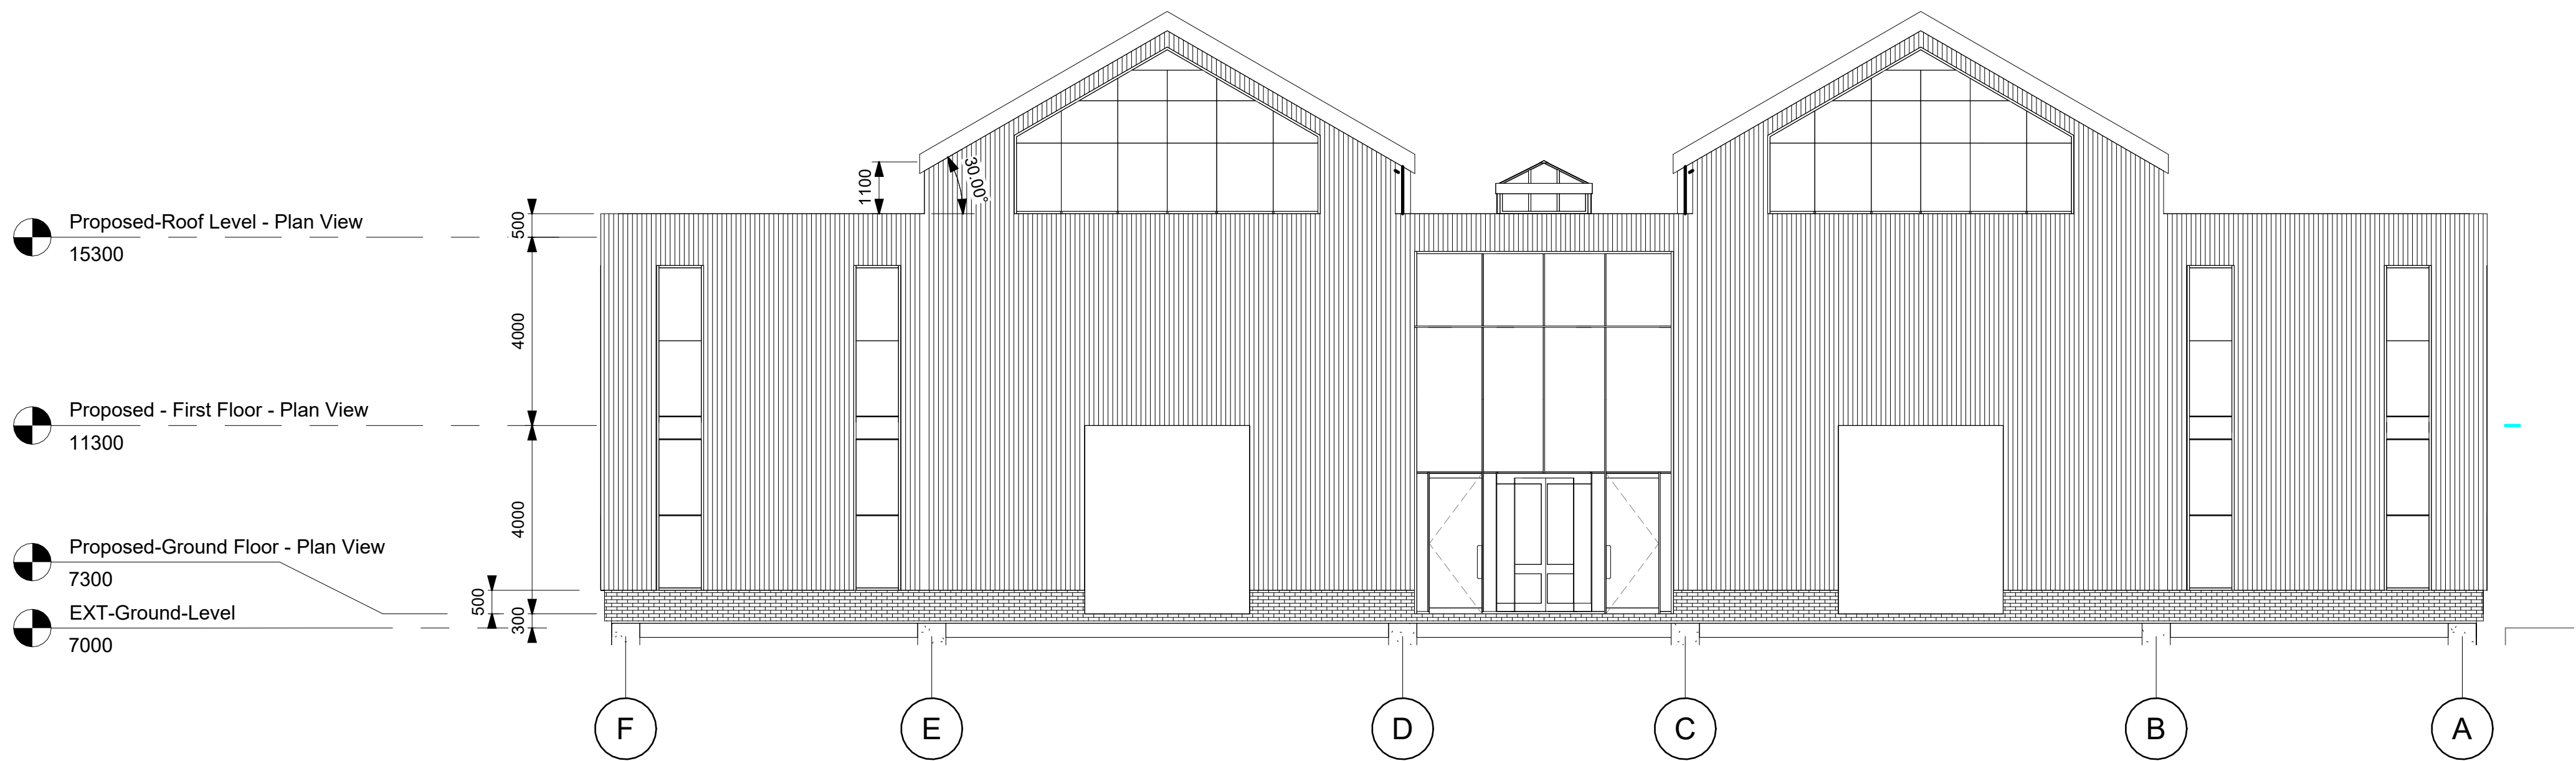

3 East Elevation
1 : 100

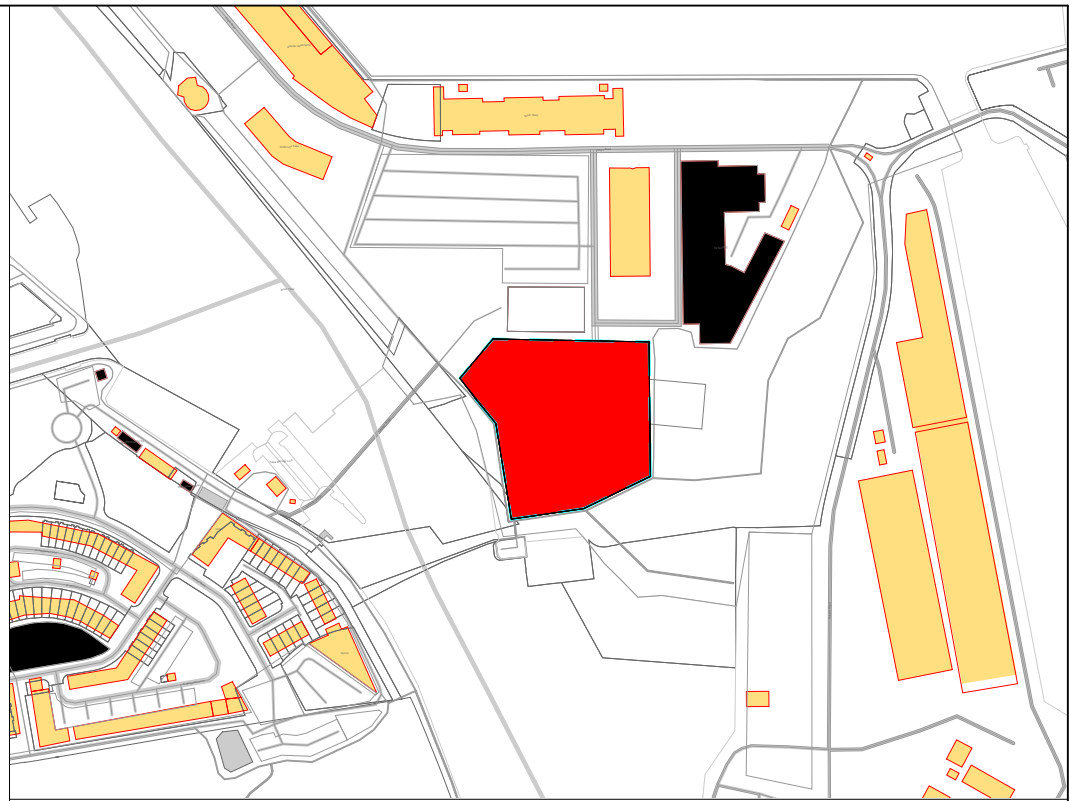

LOCATION PLAN

LEGEND

MATERIAL TAKE OFF

ITEM DESCRIPTION QUANTITY

HOLD LIST

NO. CODE DESCRIPTION QUANTITY

REFERENCE DRAWING

DRAWING NO.	DESCRIPTION
P001-TRN-V1-L0-DR-A-001	GROUND FLOOR - PLANS
P001-TRN-V1-L1-DR-A-001	FIRST FLOOR - PLANS
P001-TRN-V1-L2-DR-A-001	ROOF LEVEL - PLANS

- NOTES:
- 1) ALL DIMENSIONS ARE GIVEN IN MILLIMETRES UNLESS NOTED OTHERWISE.
 - 2) ALL NEW STEELWORK TO BE MANUFACTURED AND FABRICATED IN ACCORDANCE WITH BS EN 1090, EXECUTION CLASS EXC2, BY AN ACCREDITED CONTRACTOR.
 - 3) ALL STEELWORK TO BE GRADE S355 J0 BS EN 10025-2, UNLESS NOTED OTHERWISE.
 - 4) ALL STEELWORK TO BE DOUBLE DIP GALVANISED TO BS EN ISO 1461


REV	DESCRIPTION	DATE	BY	CHK BY	APP BY
R1	ISSUE FOR REVIEW	04/02/26	TM	CJ	NM

TITLE:

ACE CAPITAL PROJECTS Ltd
CENTRE OF EXCELLENCE FOR CONSTRUCTION
ELEVATION VIEWS - NORTH & EAST




PROJECT NO:	DRAWING NUMBER:	SIZE:	REV:
P001	P001-TRN-V1-ZZ-DR-A-001	A1	R1
SCALE:	As indicated		

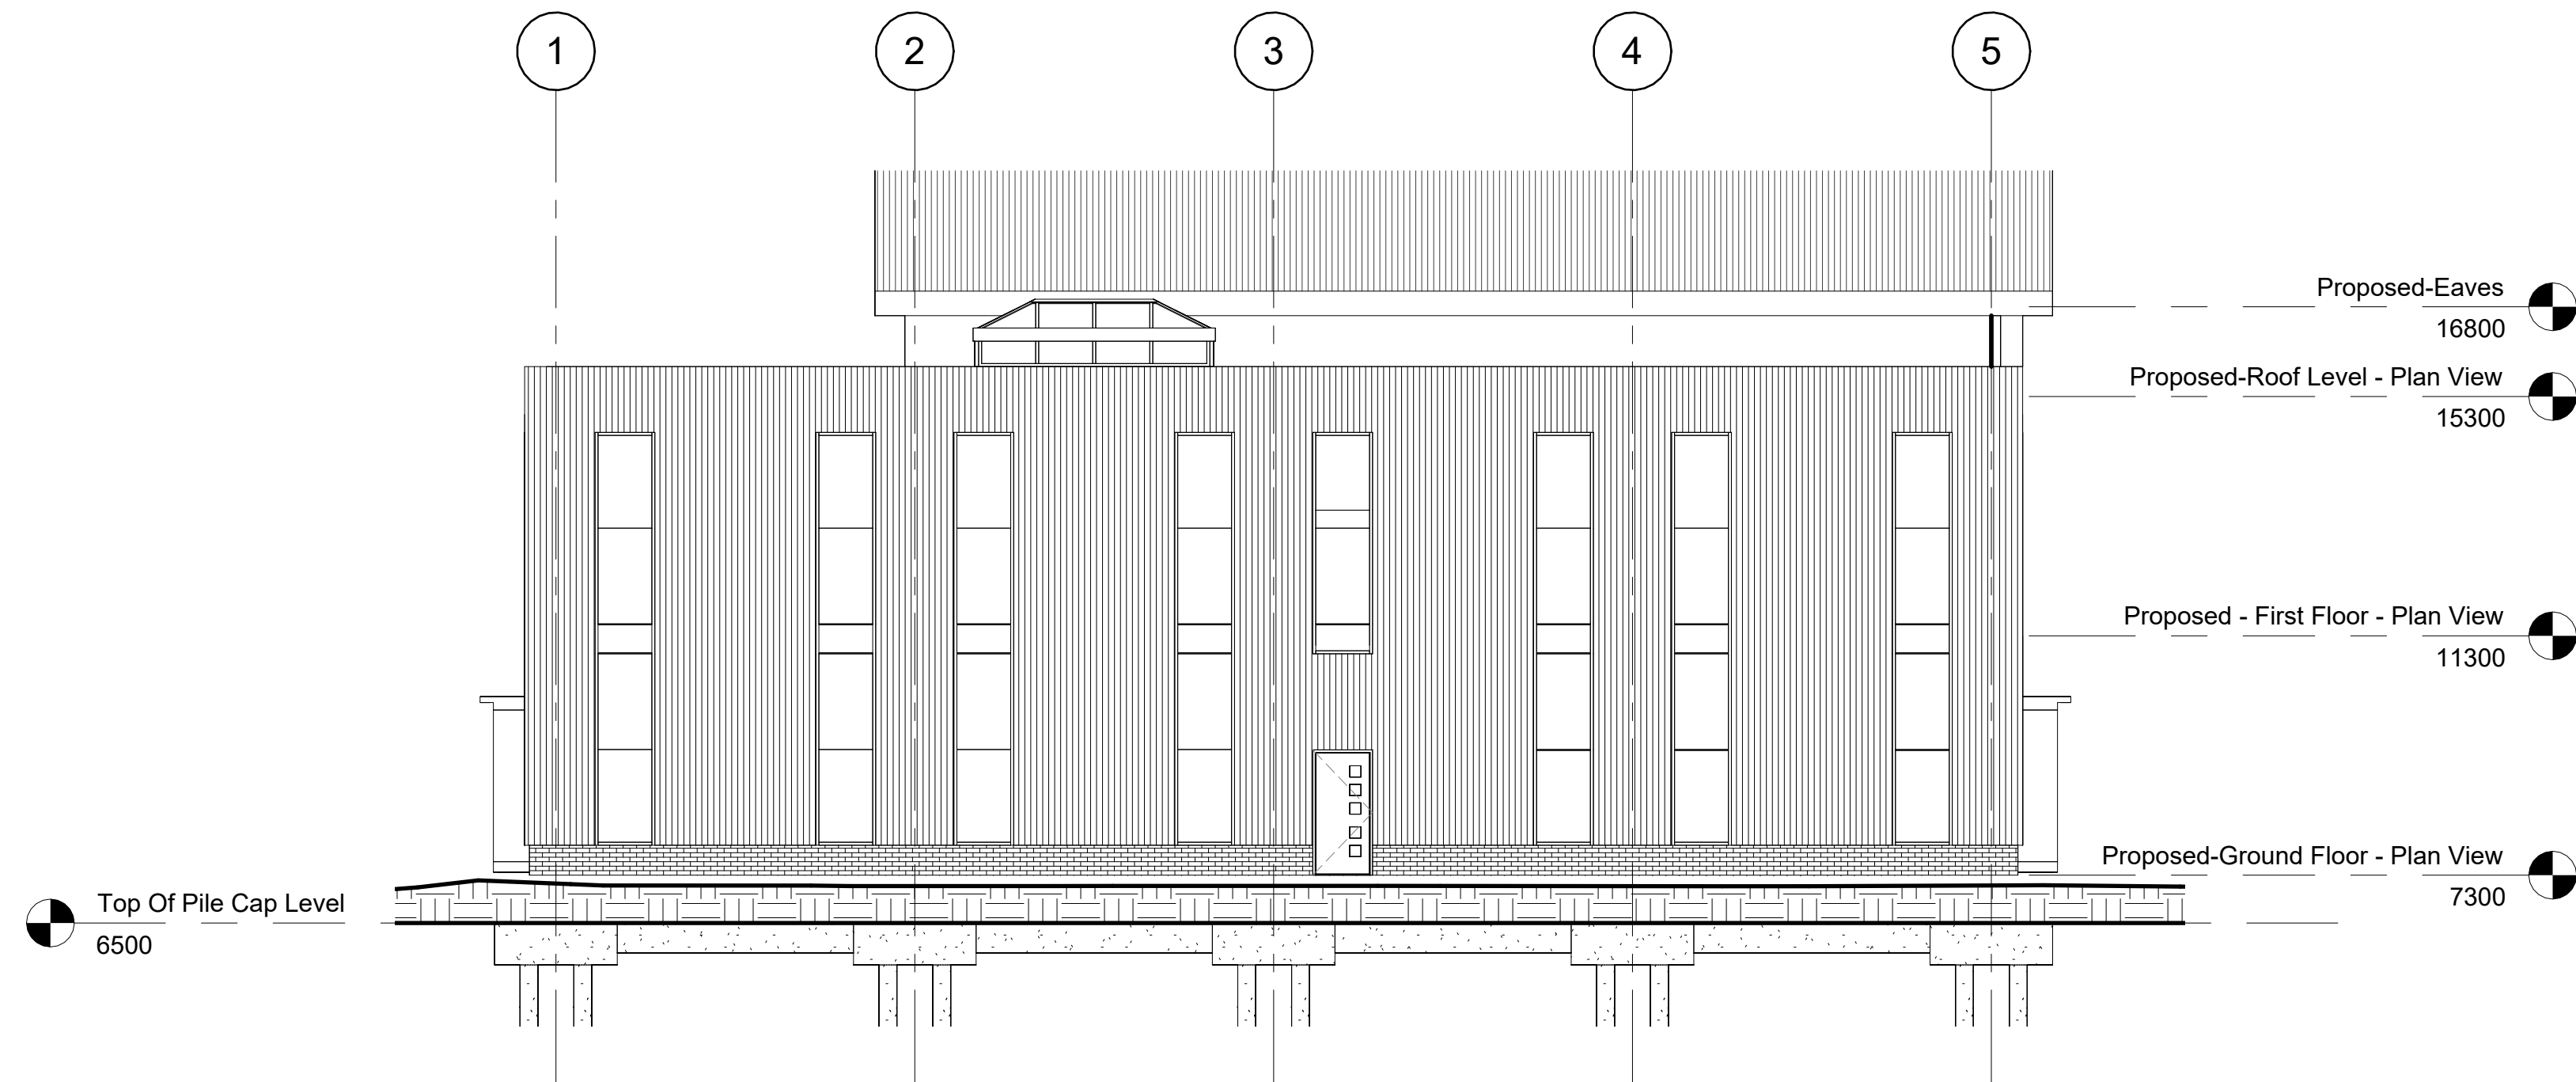

2 South Elevation
1 : 100



3 West Elevation
1 : 100

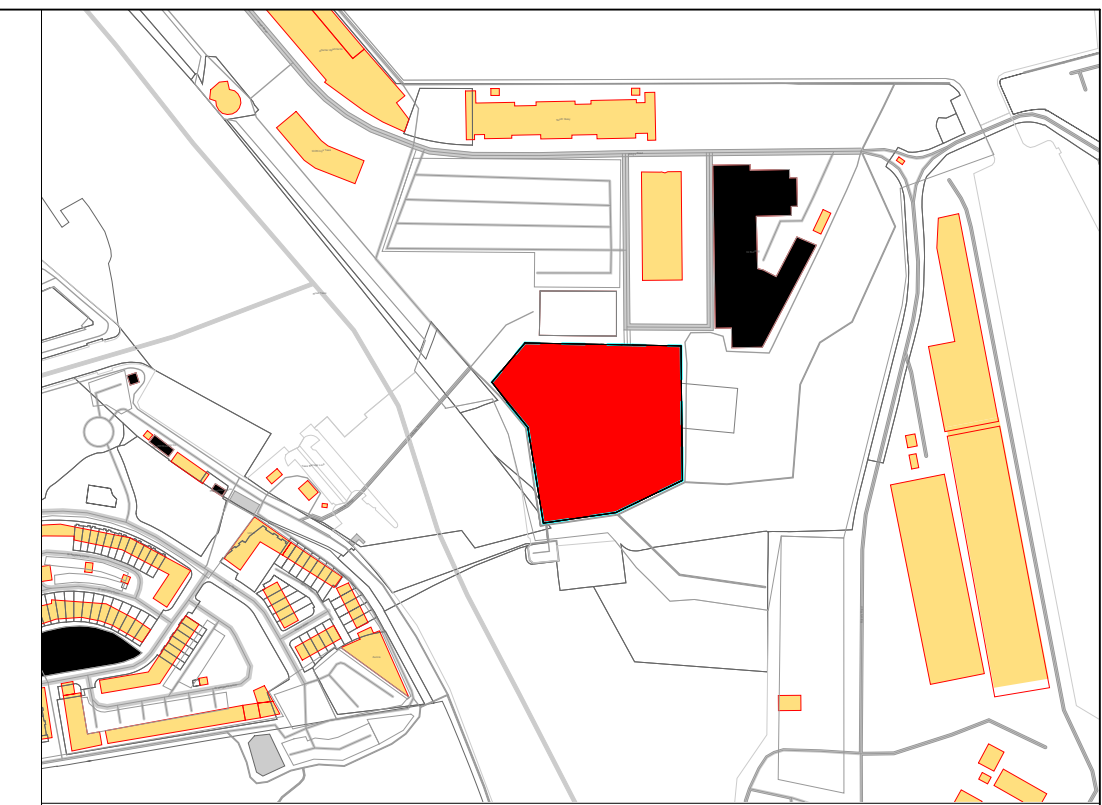

LOCATION PLAN

LEGEND

MATERIAL TAKE OFF

ITEM DESCRIPTION	QUANTITY

HOLD LIST

NO.	CODE	DESCRIPTION	QUANTITY

REFERENCE DRAWING

DRAWING NO.	DESCRIPTION
P001-TRN-V1-L0-DR-A-001	GROUND FLOOR - PLANS
P001-TRN-V1-L1-DR-A-001	FIRST FLOOR - PLANS
P001-TRN-V1-L2-DR-A-001	ROOF LEVEL - PLANS

NOTES:

1) ALL DIMENSIONS ARE GIVEN IN MILLIMETRES UNLESS NOTED OTHERWISE.

2) ALL NEW STEELWORK TO BE MANUFACTURED AND FABRICATED IN ACCORDANCE WITH BS EN 1090, EXECUTION CLASS EXC2, BY AN ACCREDITED CONTRACTOR.

3) ALL STEELWORK TO BE GRADE S355 J0 BS EN 10025-2, UNLESS NOTED OTHERWISE.

4) ALL STEELWORK TO BE DOUBLE DIP GALVANISED TO BS EN ISO 1461

R1	ISSUE FOR REVIEW	04/02/26	TM	CJ	NM
REV	DESCRIPTION	DATE	BY	CHK BY	APP BY

TITLE:


ACE CAPITAL PROJECTS Ltd

CENTRE OF EXCELLENCE FOR CONSTRUCTION


ELEVATION VIEWS - SOUTH & WEST




PROJECT NO: P001	DRAWING NUMBER: P001-TRN-V1-ZZ-DR-A-002	SIZE: A1	REV: R1
SCALE: As indicated			

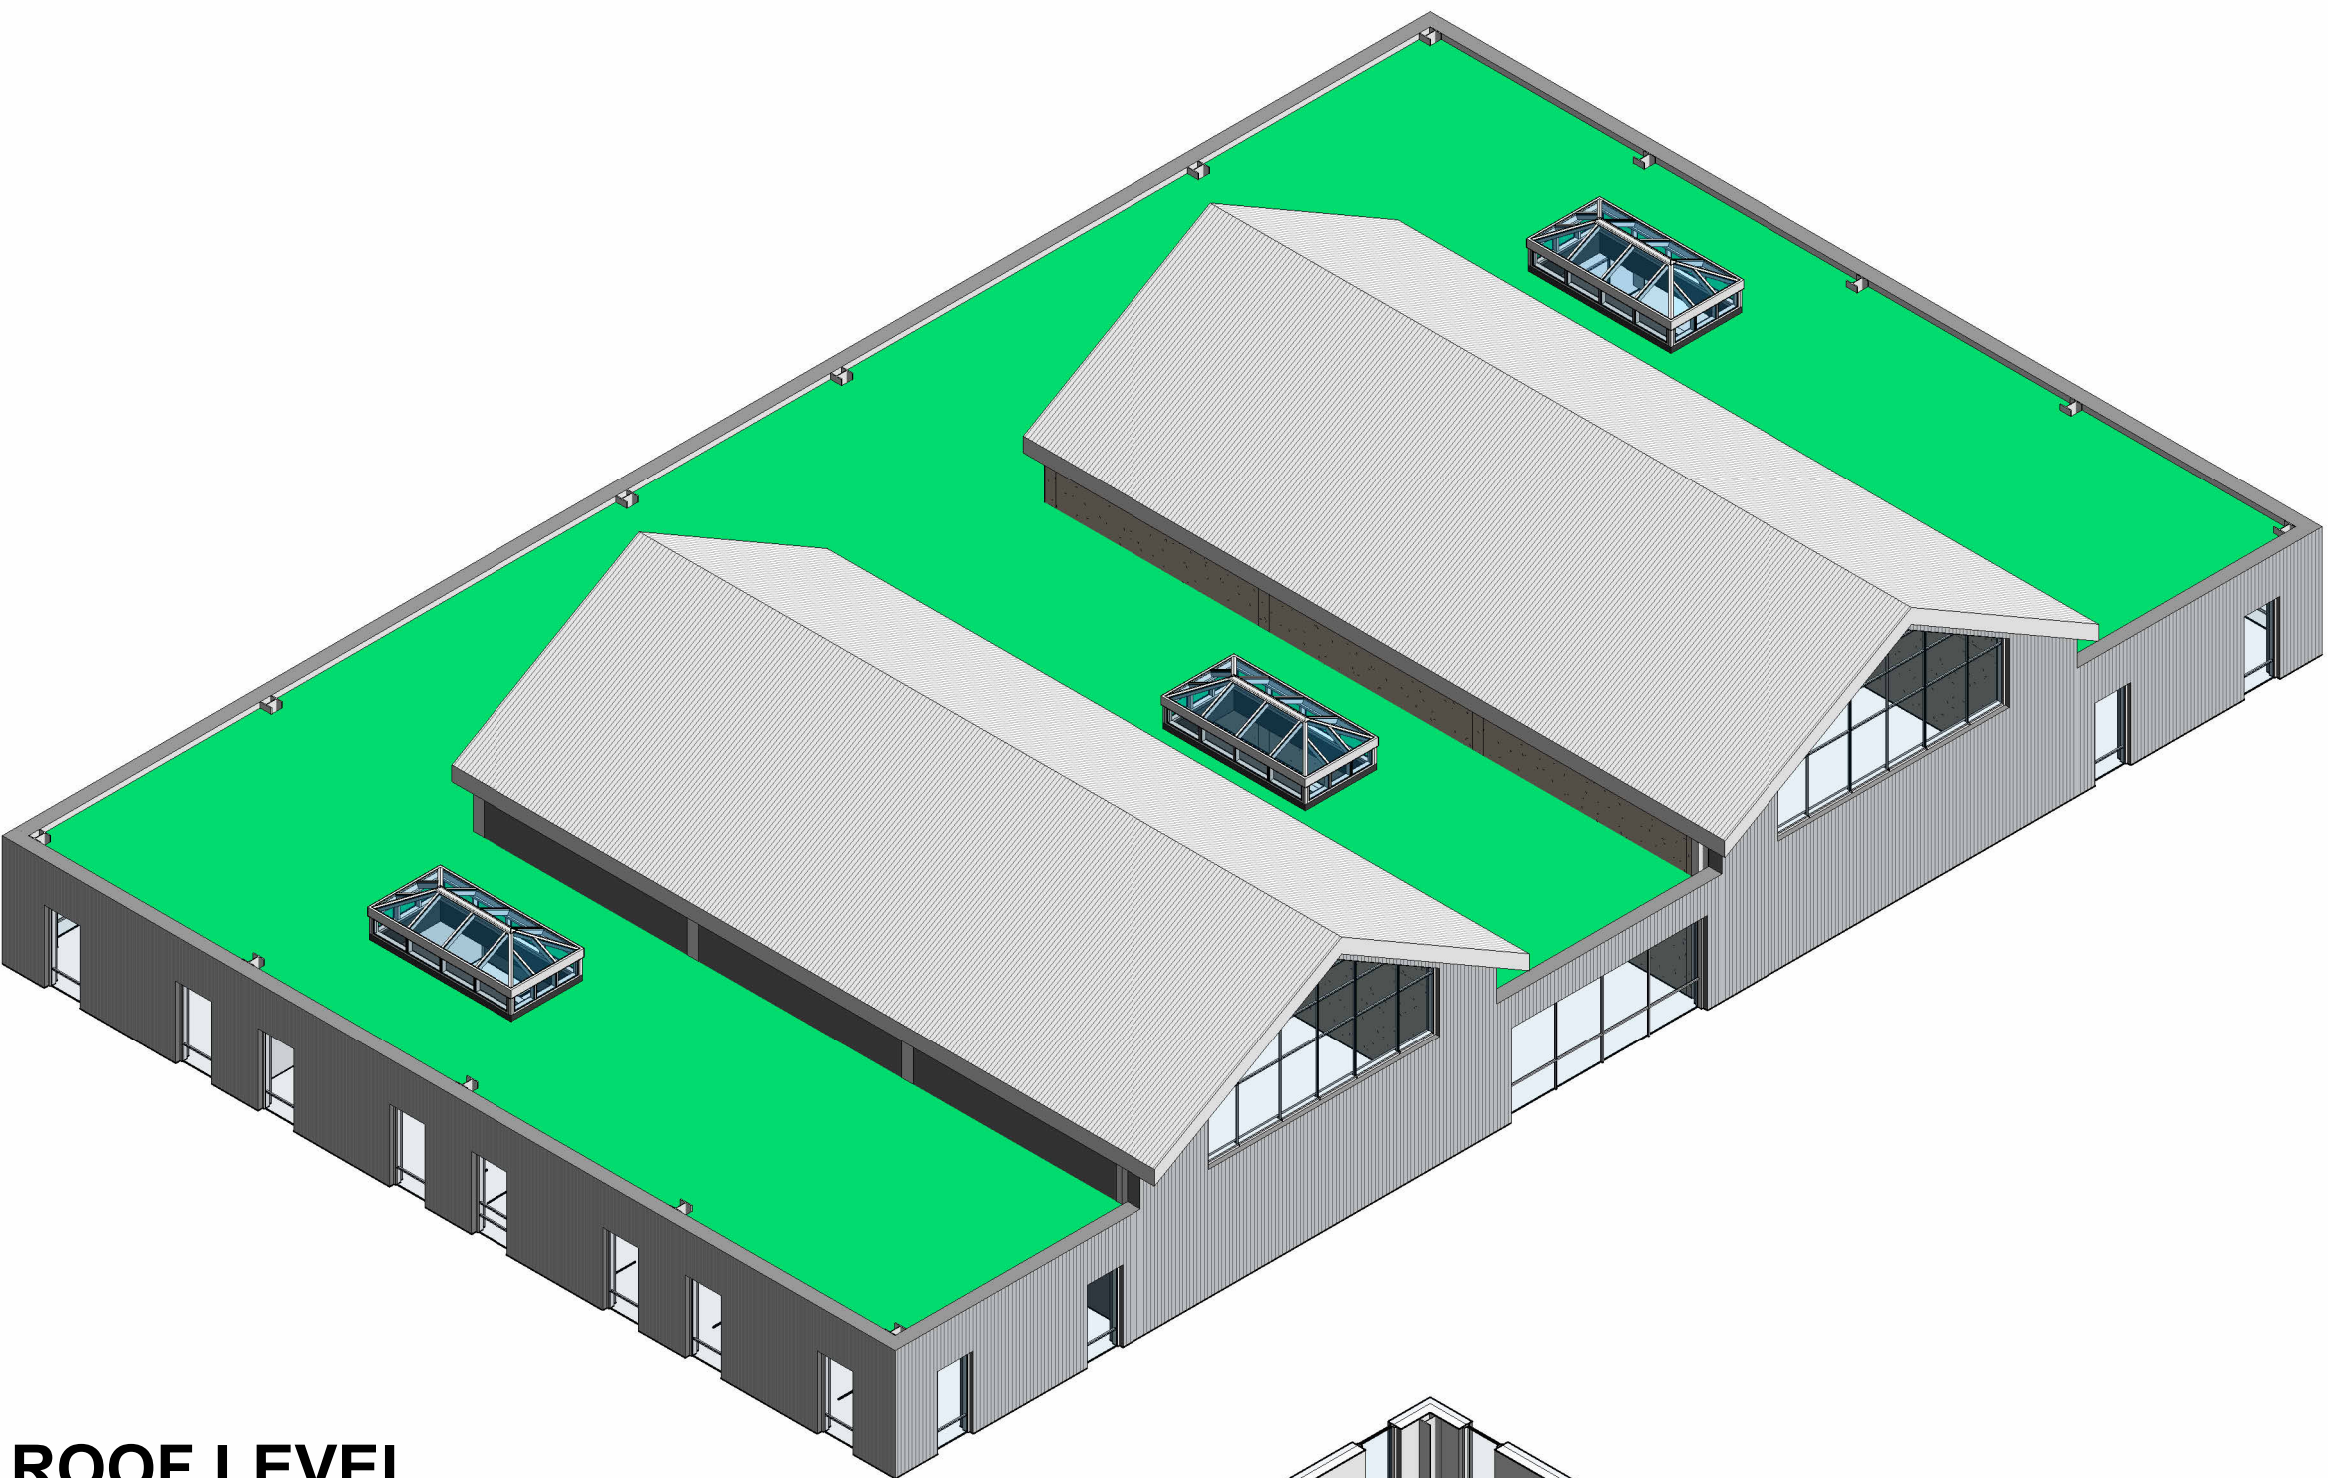


ROOF LEVEL

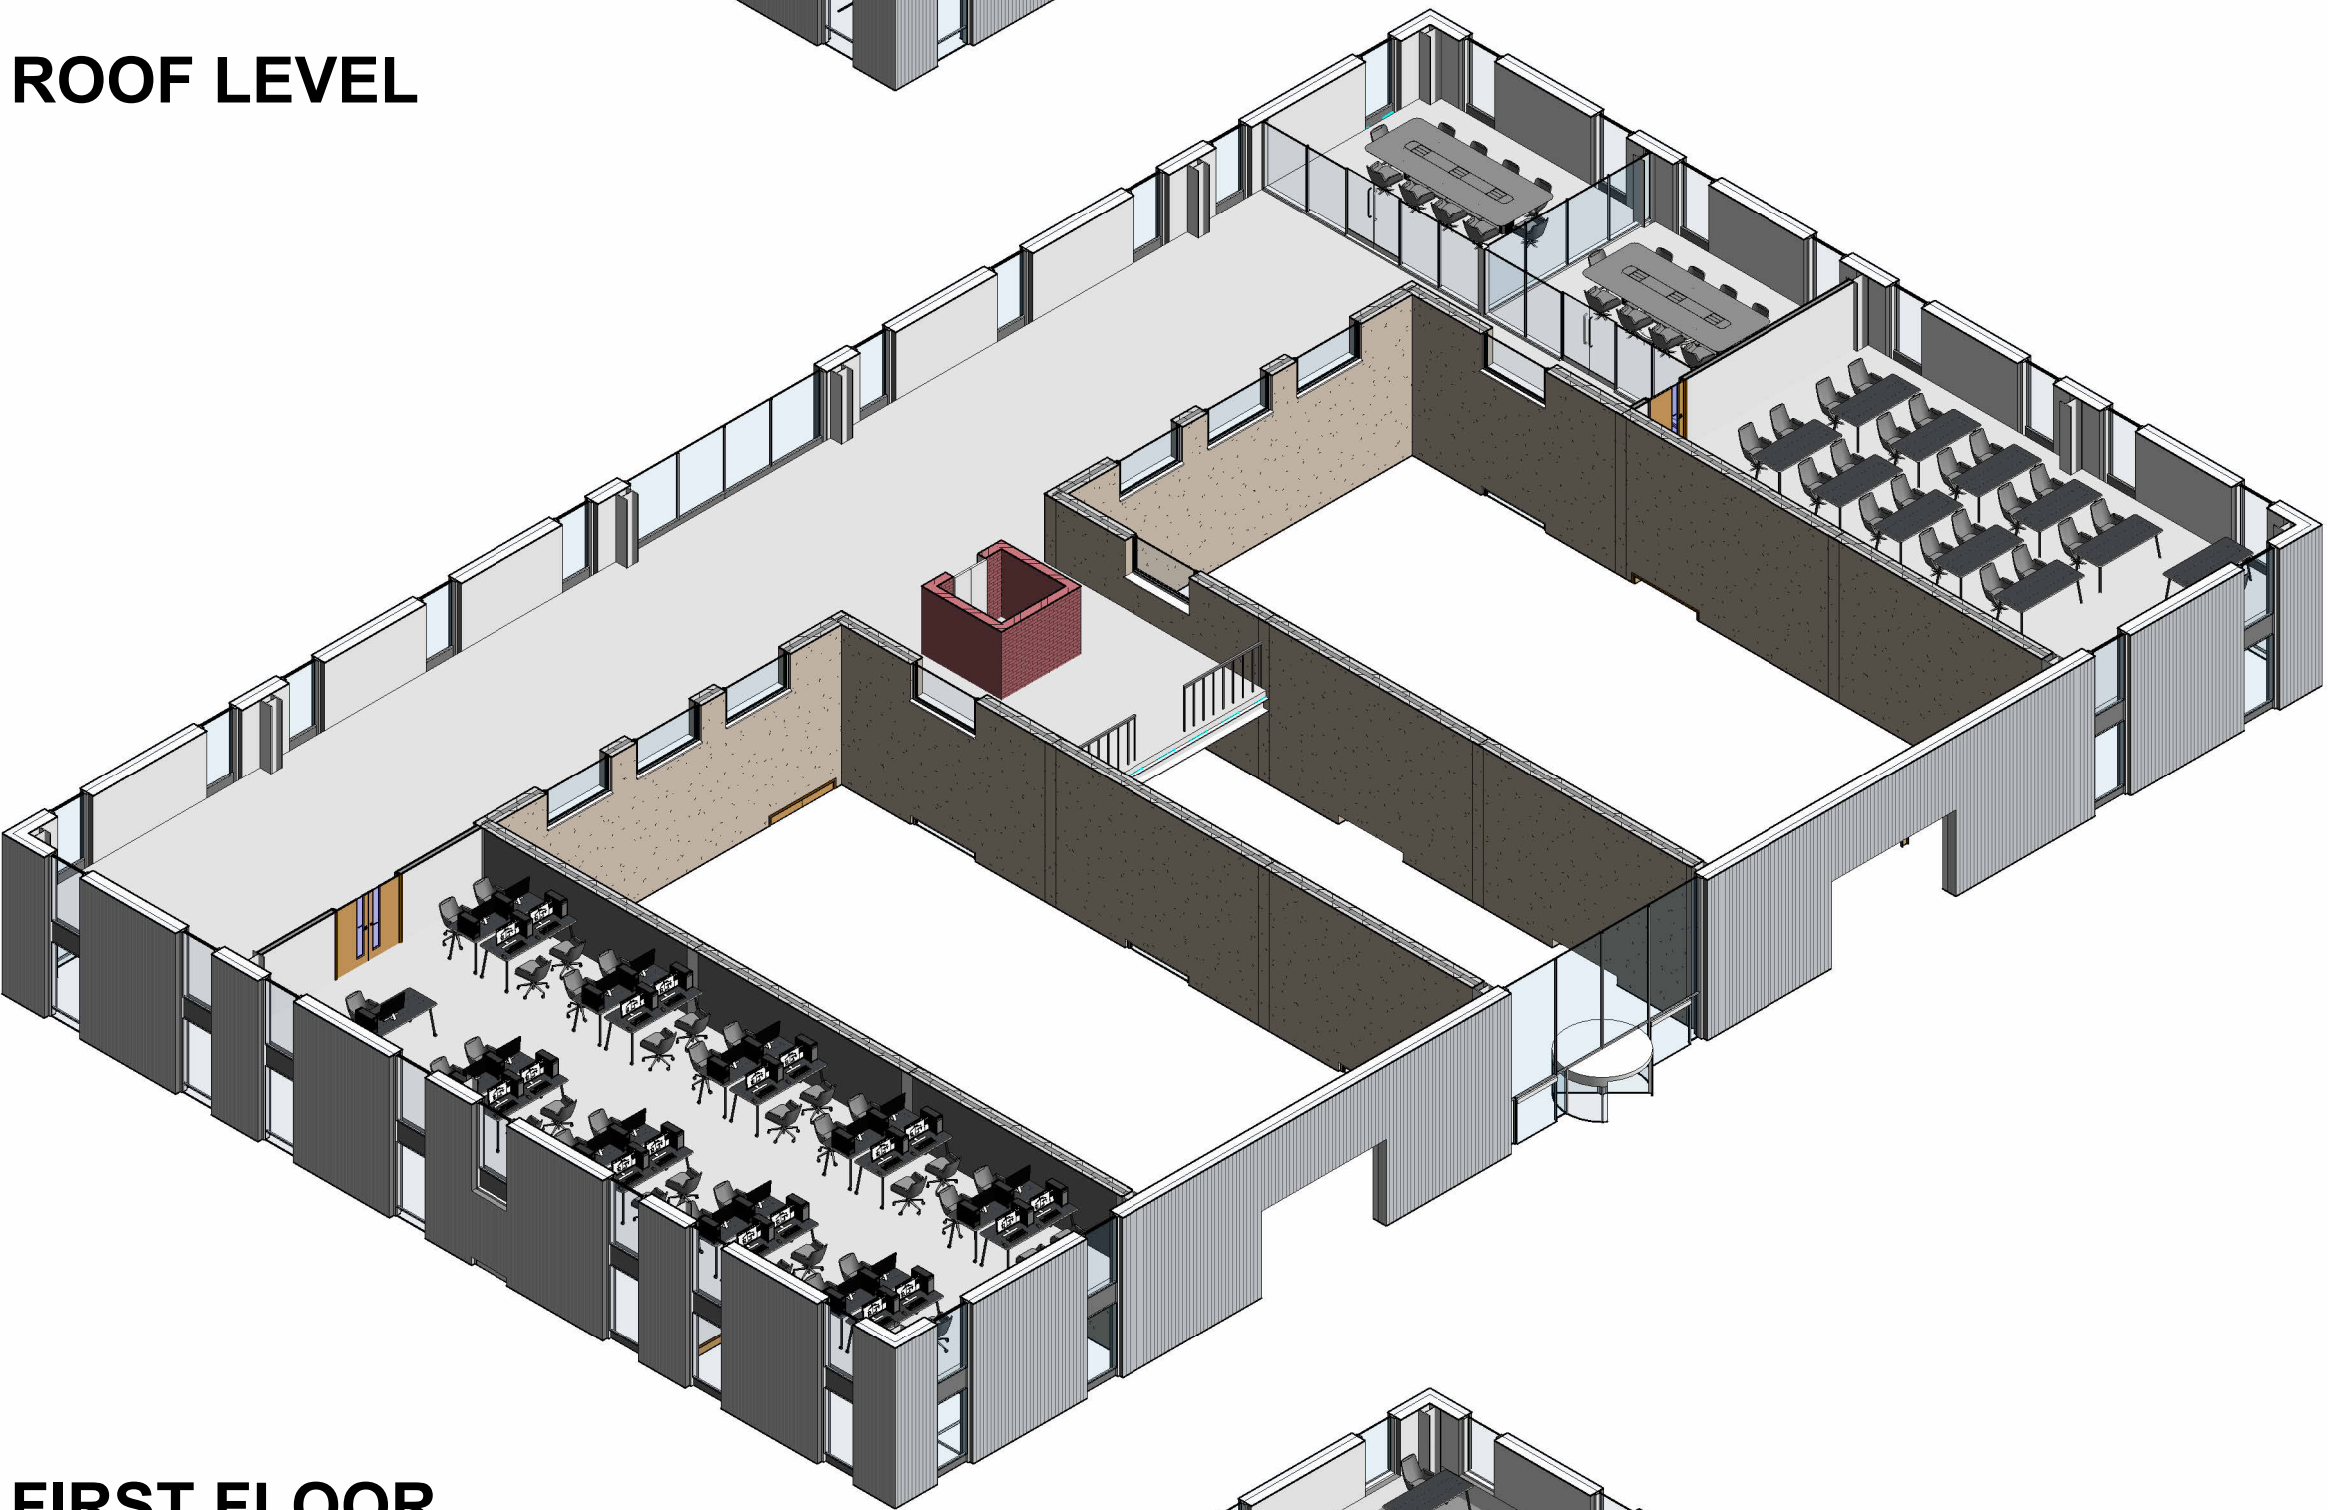


FIRST FLOOR

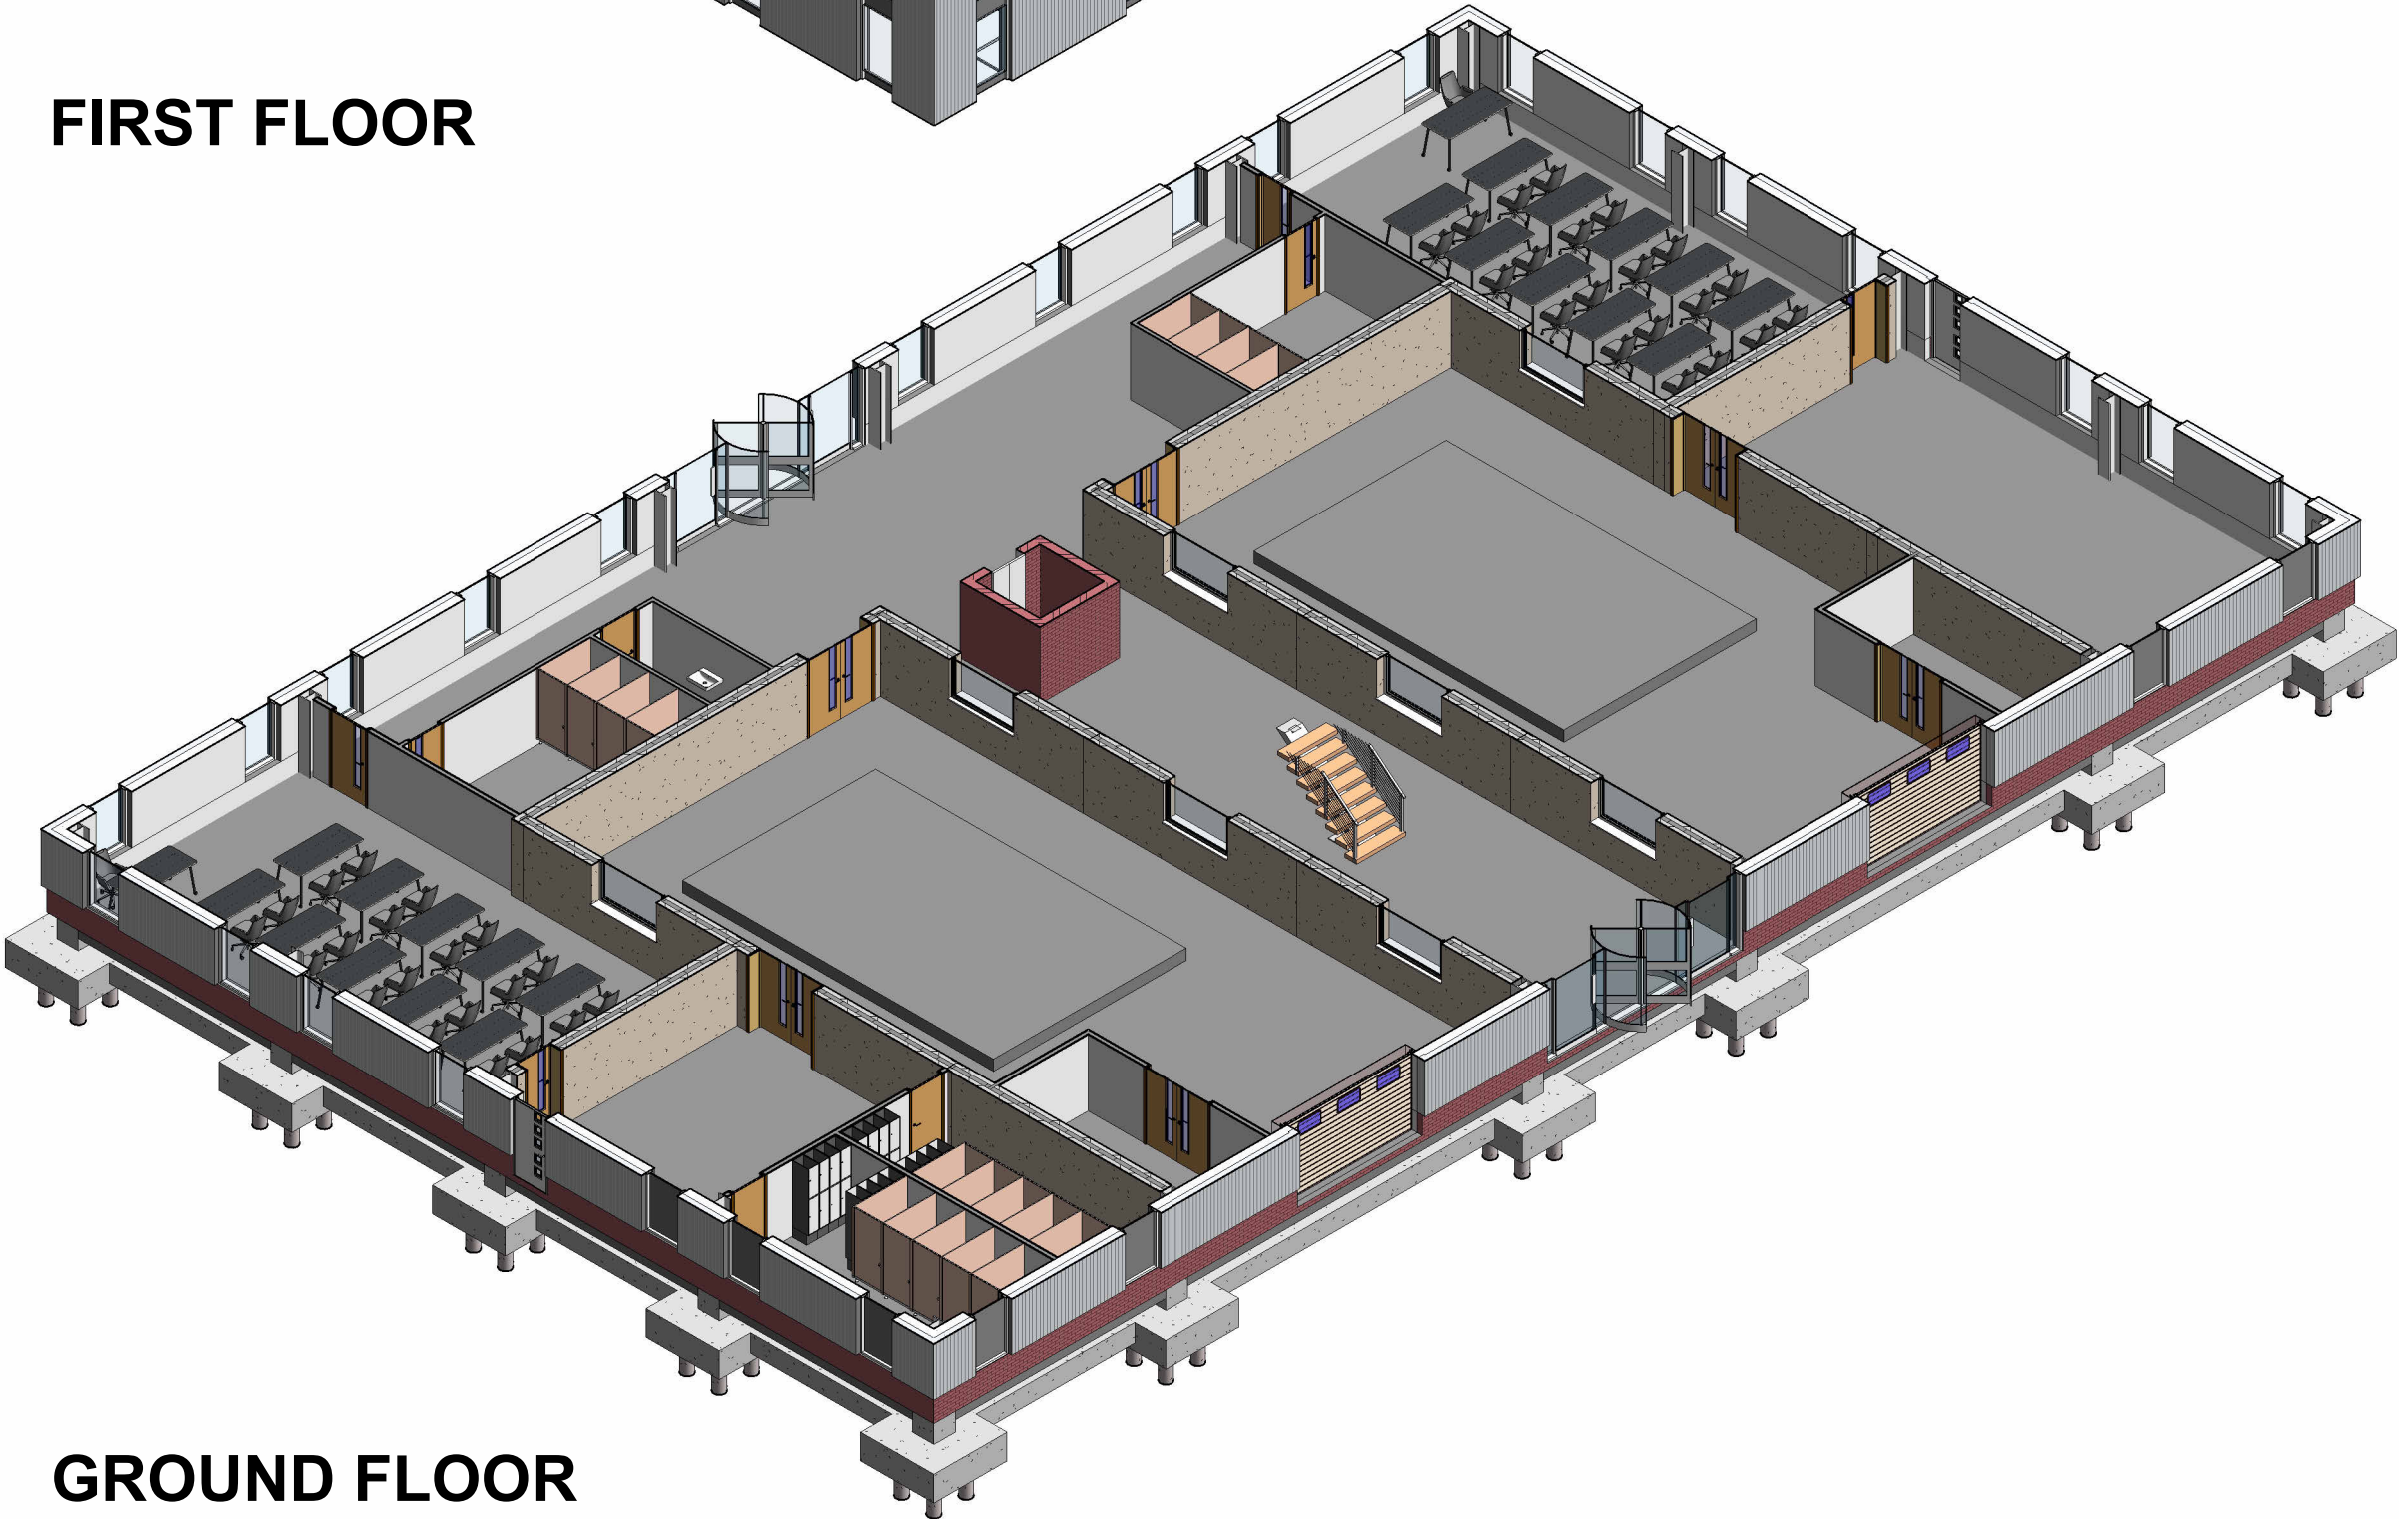


GROUND FLOOR

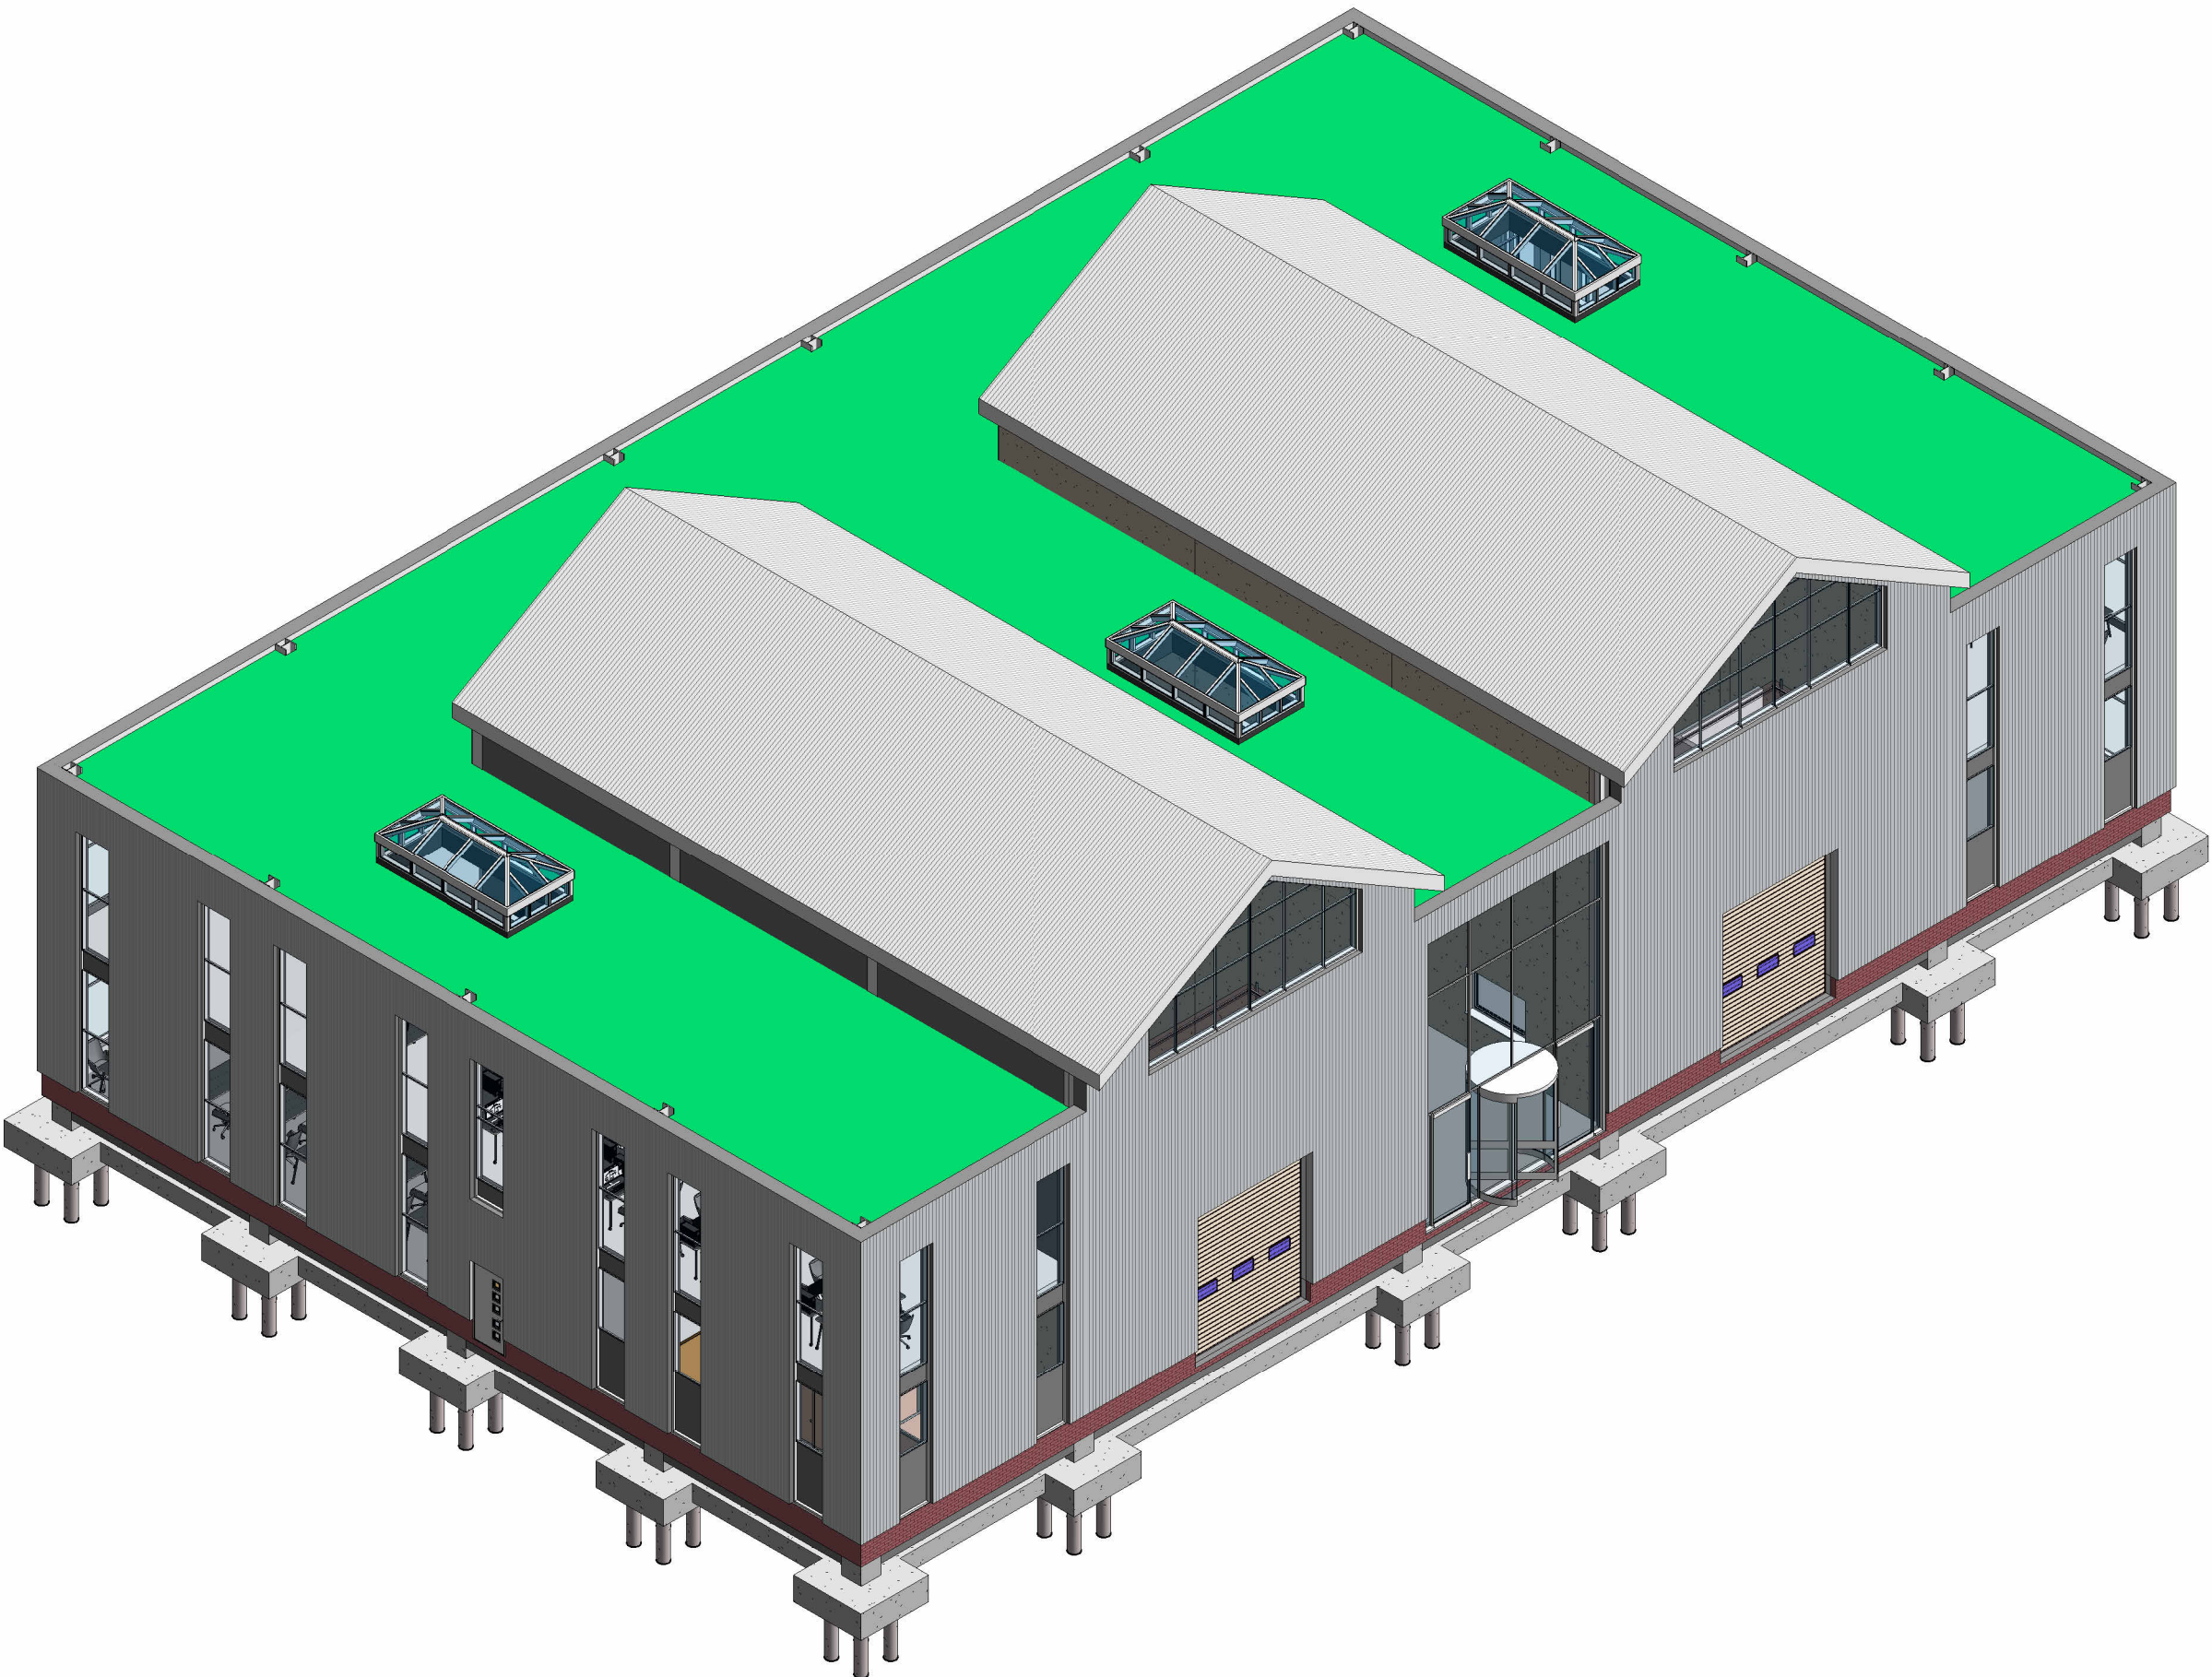

ISOMETRIC VIEW - LOOKING NORTH-WEST

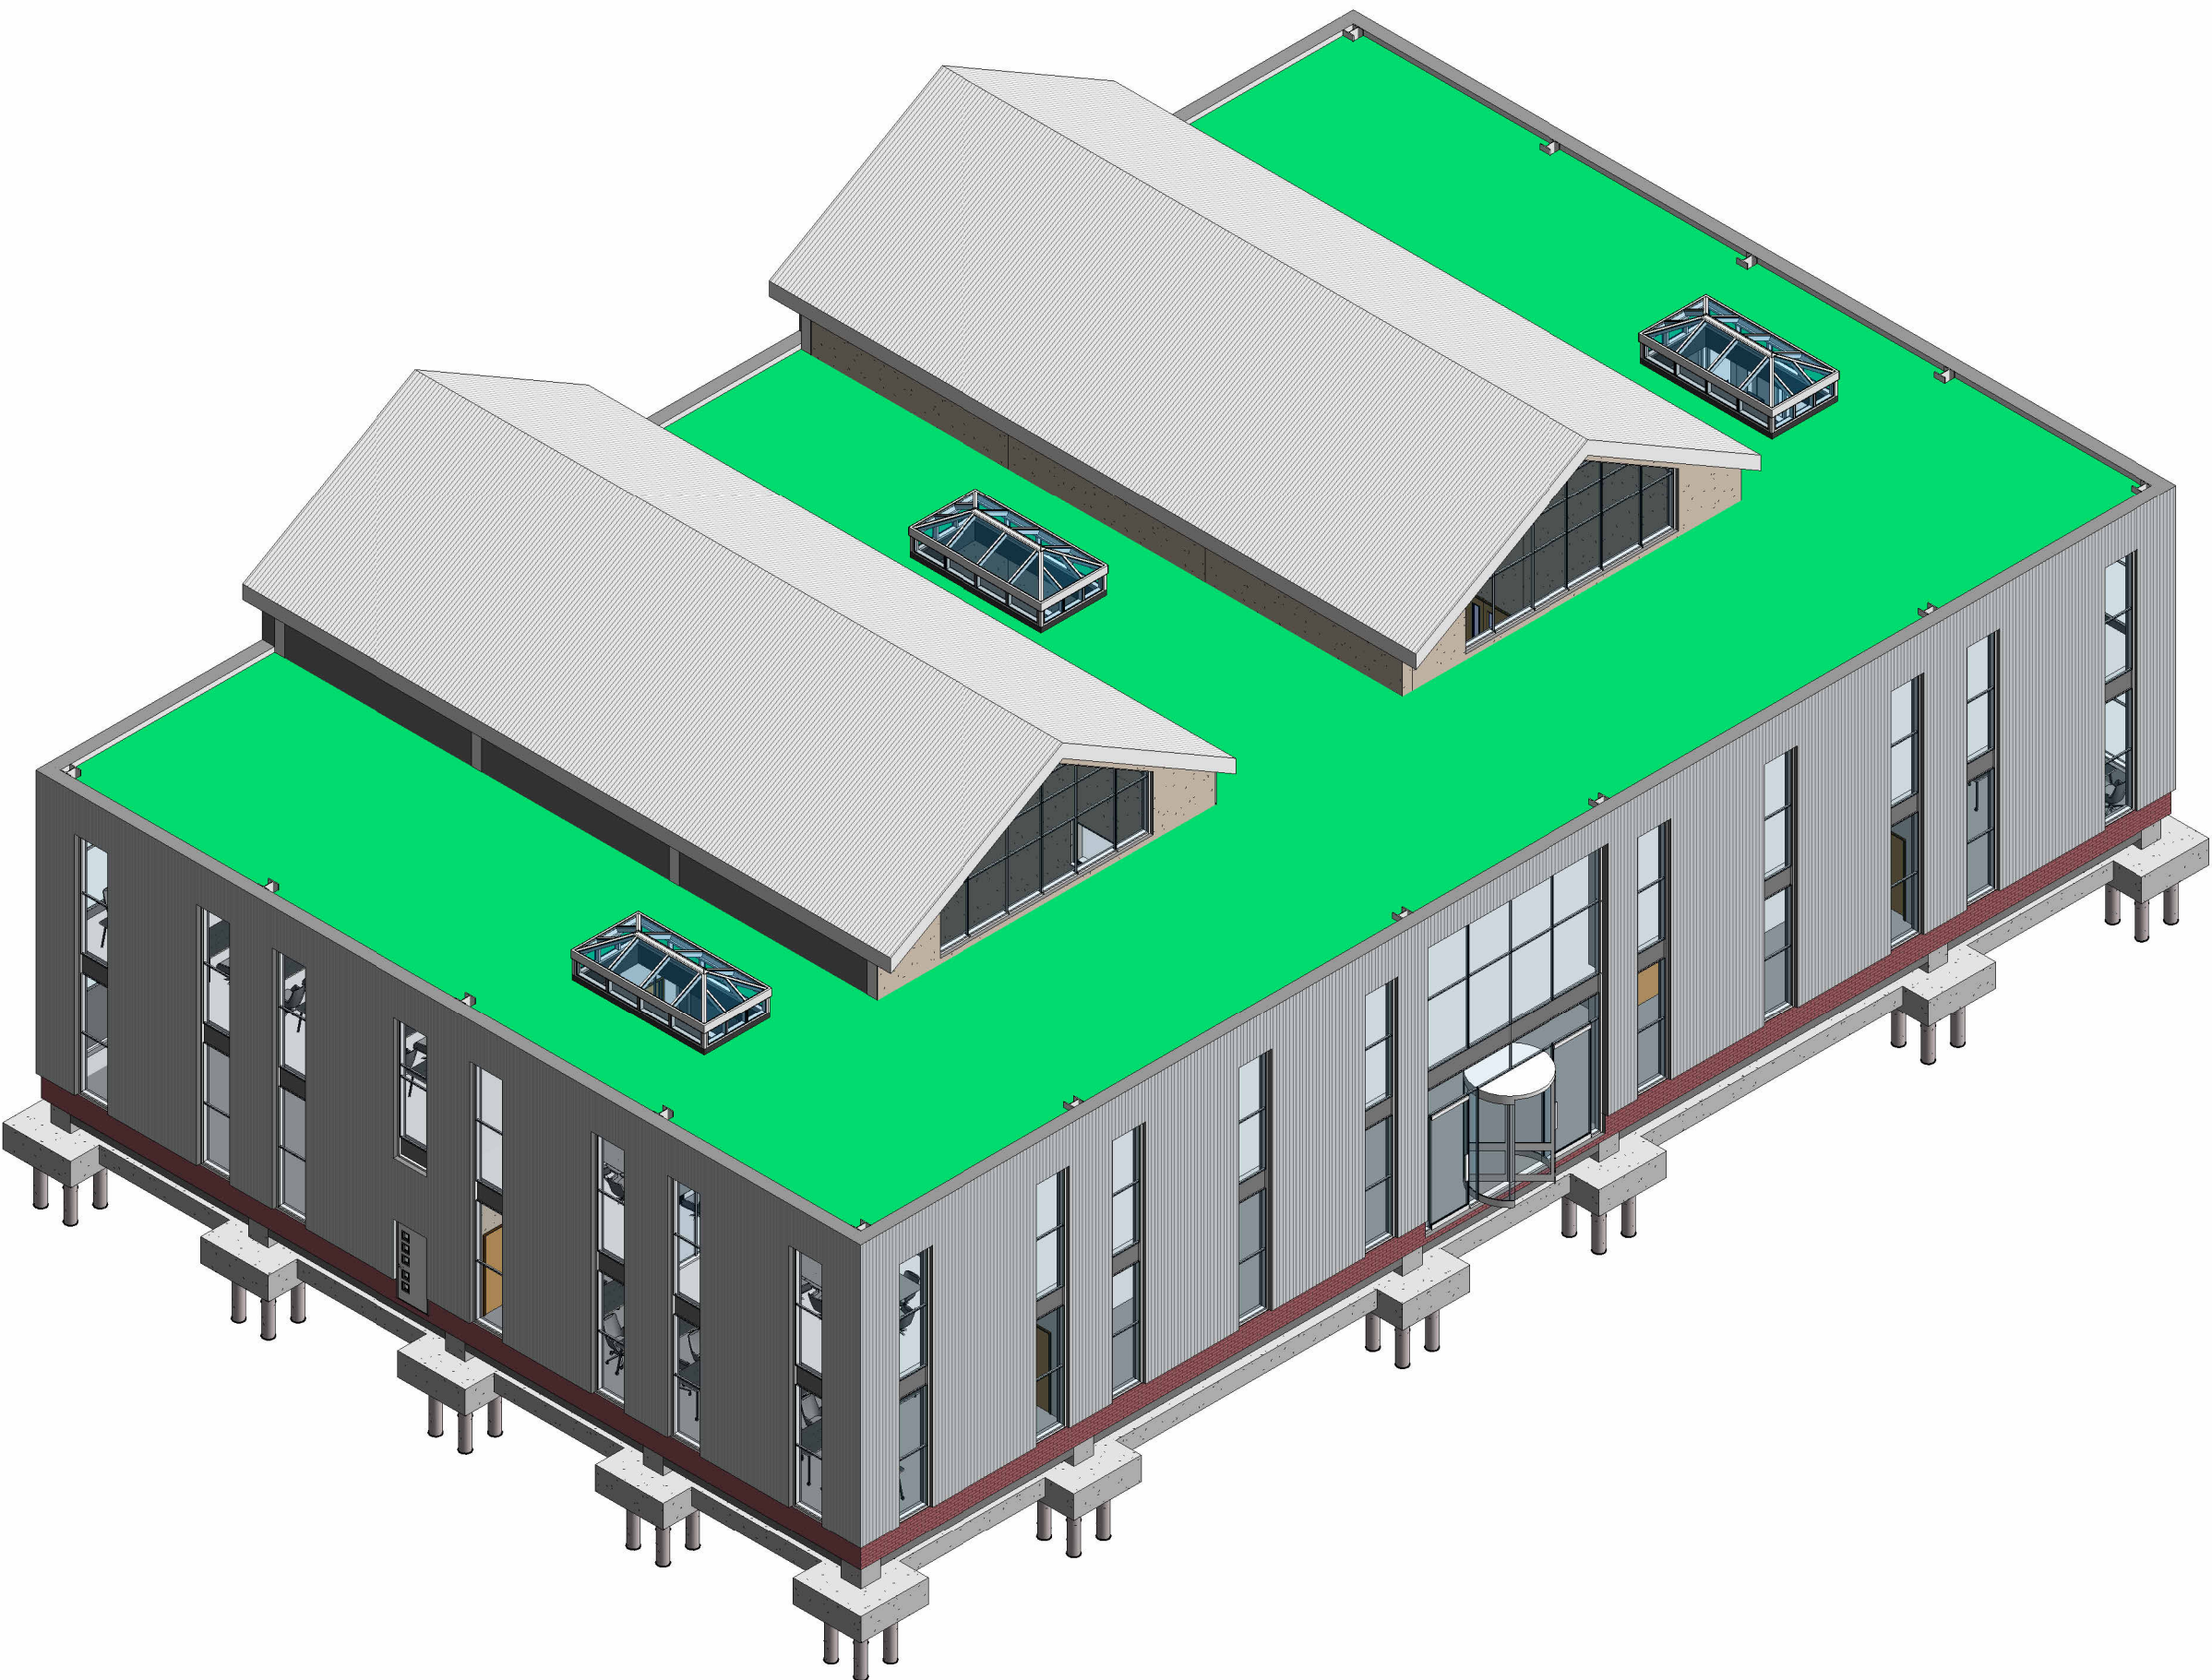

ISOMETRIC VIEW - LOOKING SOUTH-EAST

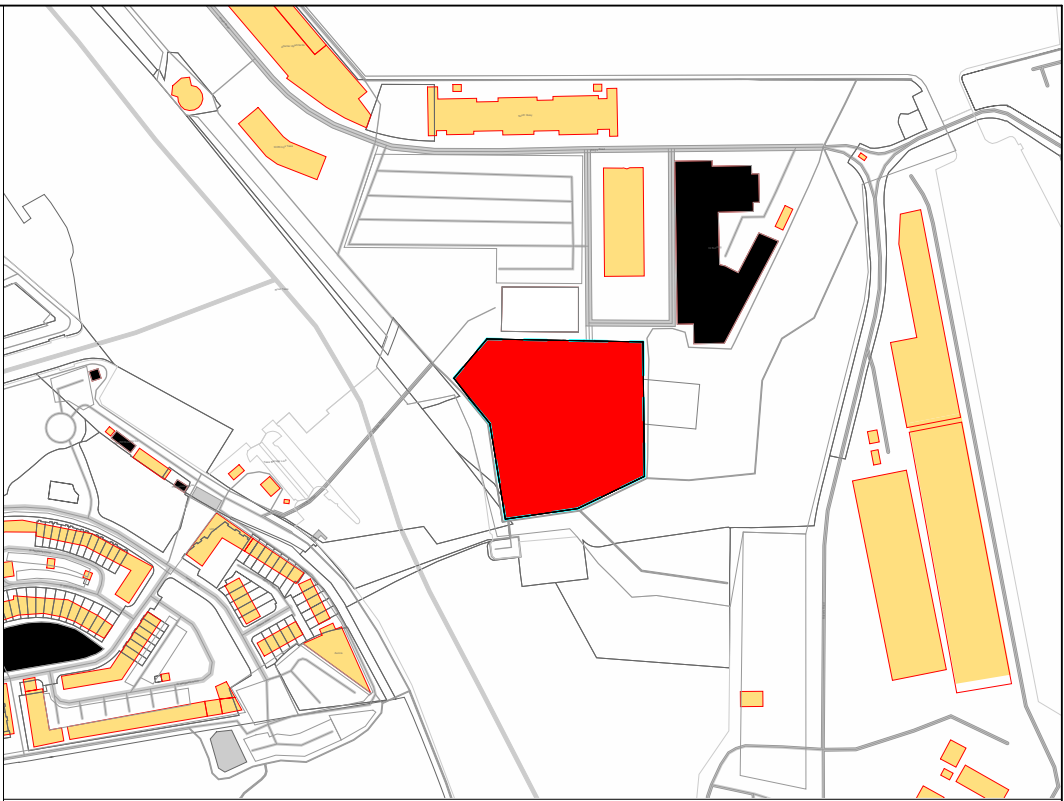

LOCATION PLAN

LEGEND

MATERIAL TAKE OFF

ITEM DESCRIPTION	QUANTITY

HOLD LIST

NO.	CODE	DESCRIPTION	QUANTITY

REFERENCE DRAWING

DRAWING NO.	DESCRIPTION
P001-TRN-V1-L0-DR-A-001	GROUND FLOOR - PLANS
P001-TRN-V1-L1-DR-A-001	FIRST FLOOR - PLANS
P001-TRN-V1-L2-DR-A-001	ROOF LEVEL - PLANS
P001-TRN-V1-ZZ-DR-A-004	STRUCTURAL LAYOUTS


NOTES:

R1	ISSUE FOR REVIEW	04/02/26	TM	CJ	NM
REV	DESCRIPTION	DATE	BY	CHK BY	APP BY


TITLE:
ACE CAPITAL PROJECTS Ltd
CENTRE OF EXCELLENCE FOR CONSTRUCTION
FLOOR LEVELS - ISOMETRIC VIEWS




PROJECT NO: P001	DRAWING NUMBER: P001-TRN-V1-ZZ-DR-A-003	SIZE: A1	REV: R1
SCALE: DO NOT SCALE			

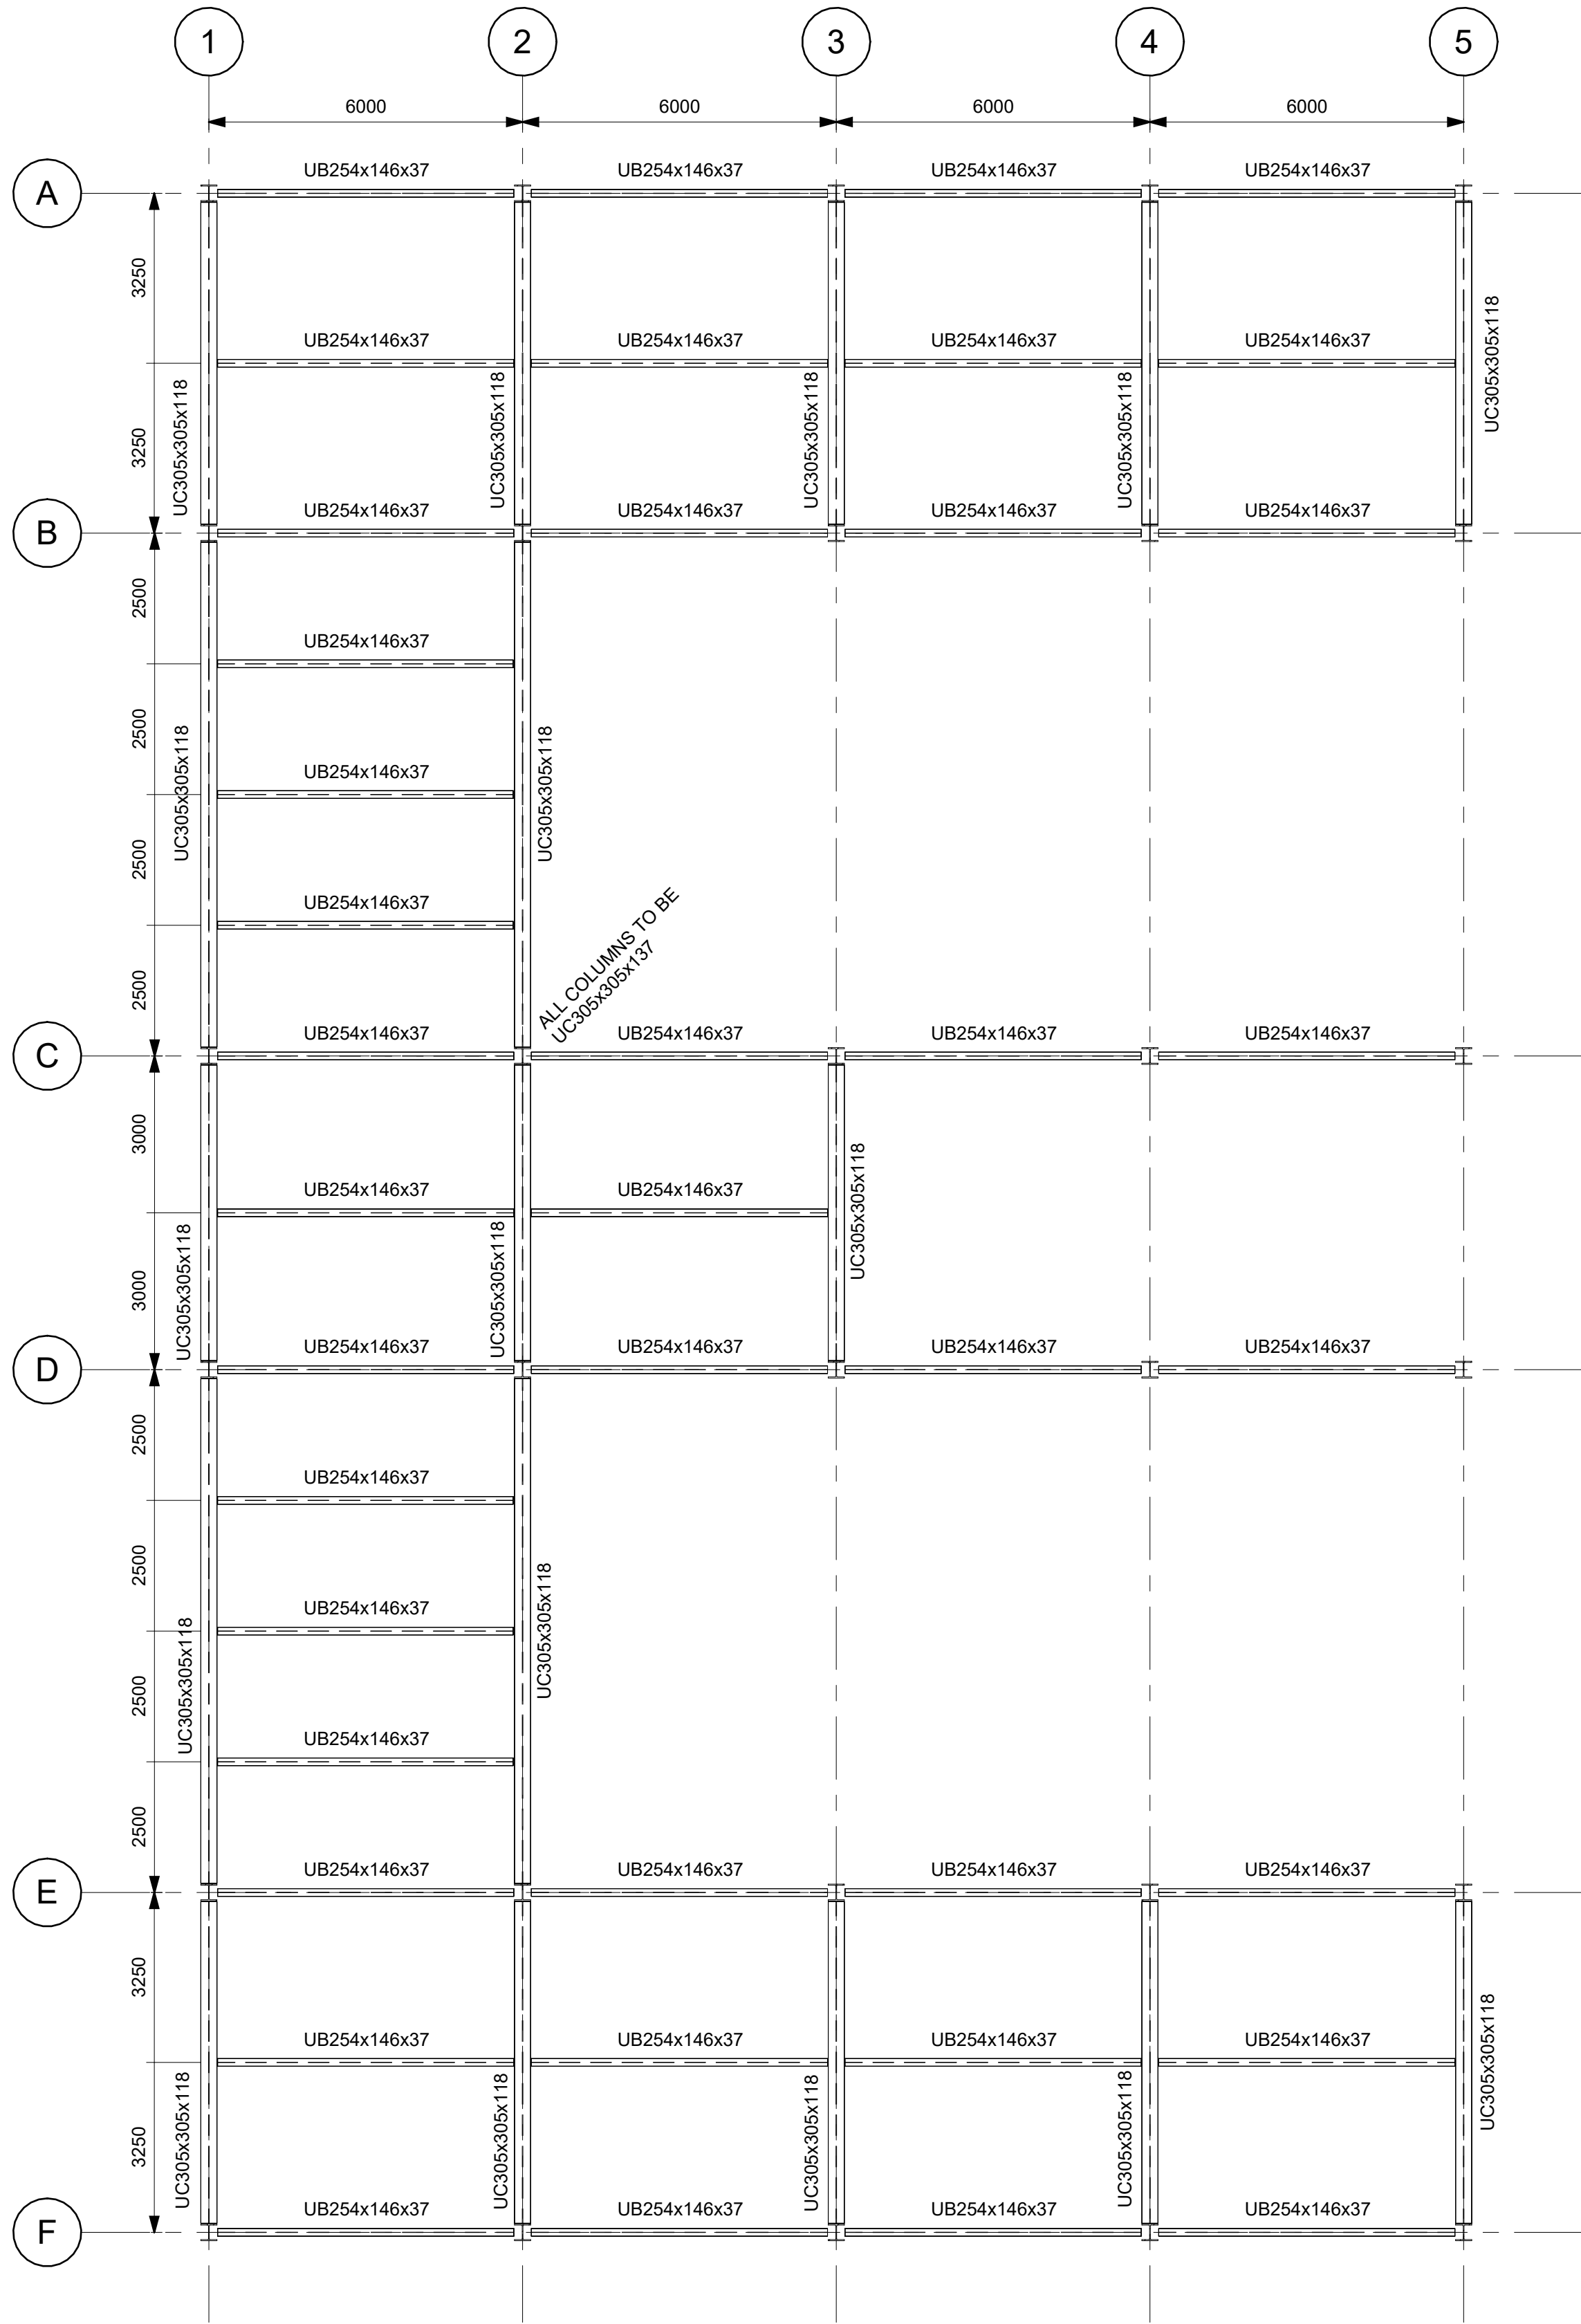

1 Proposed - First Floor - Steelwork
1 : 100

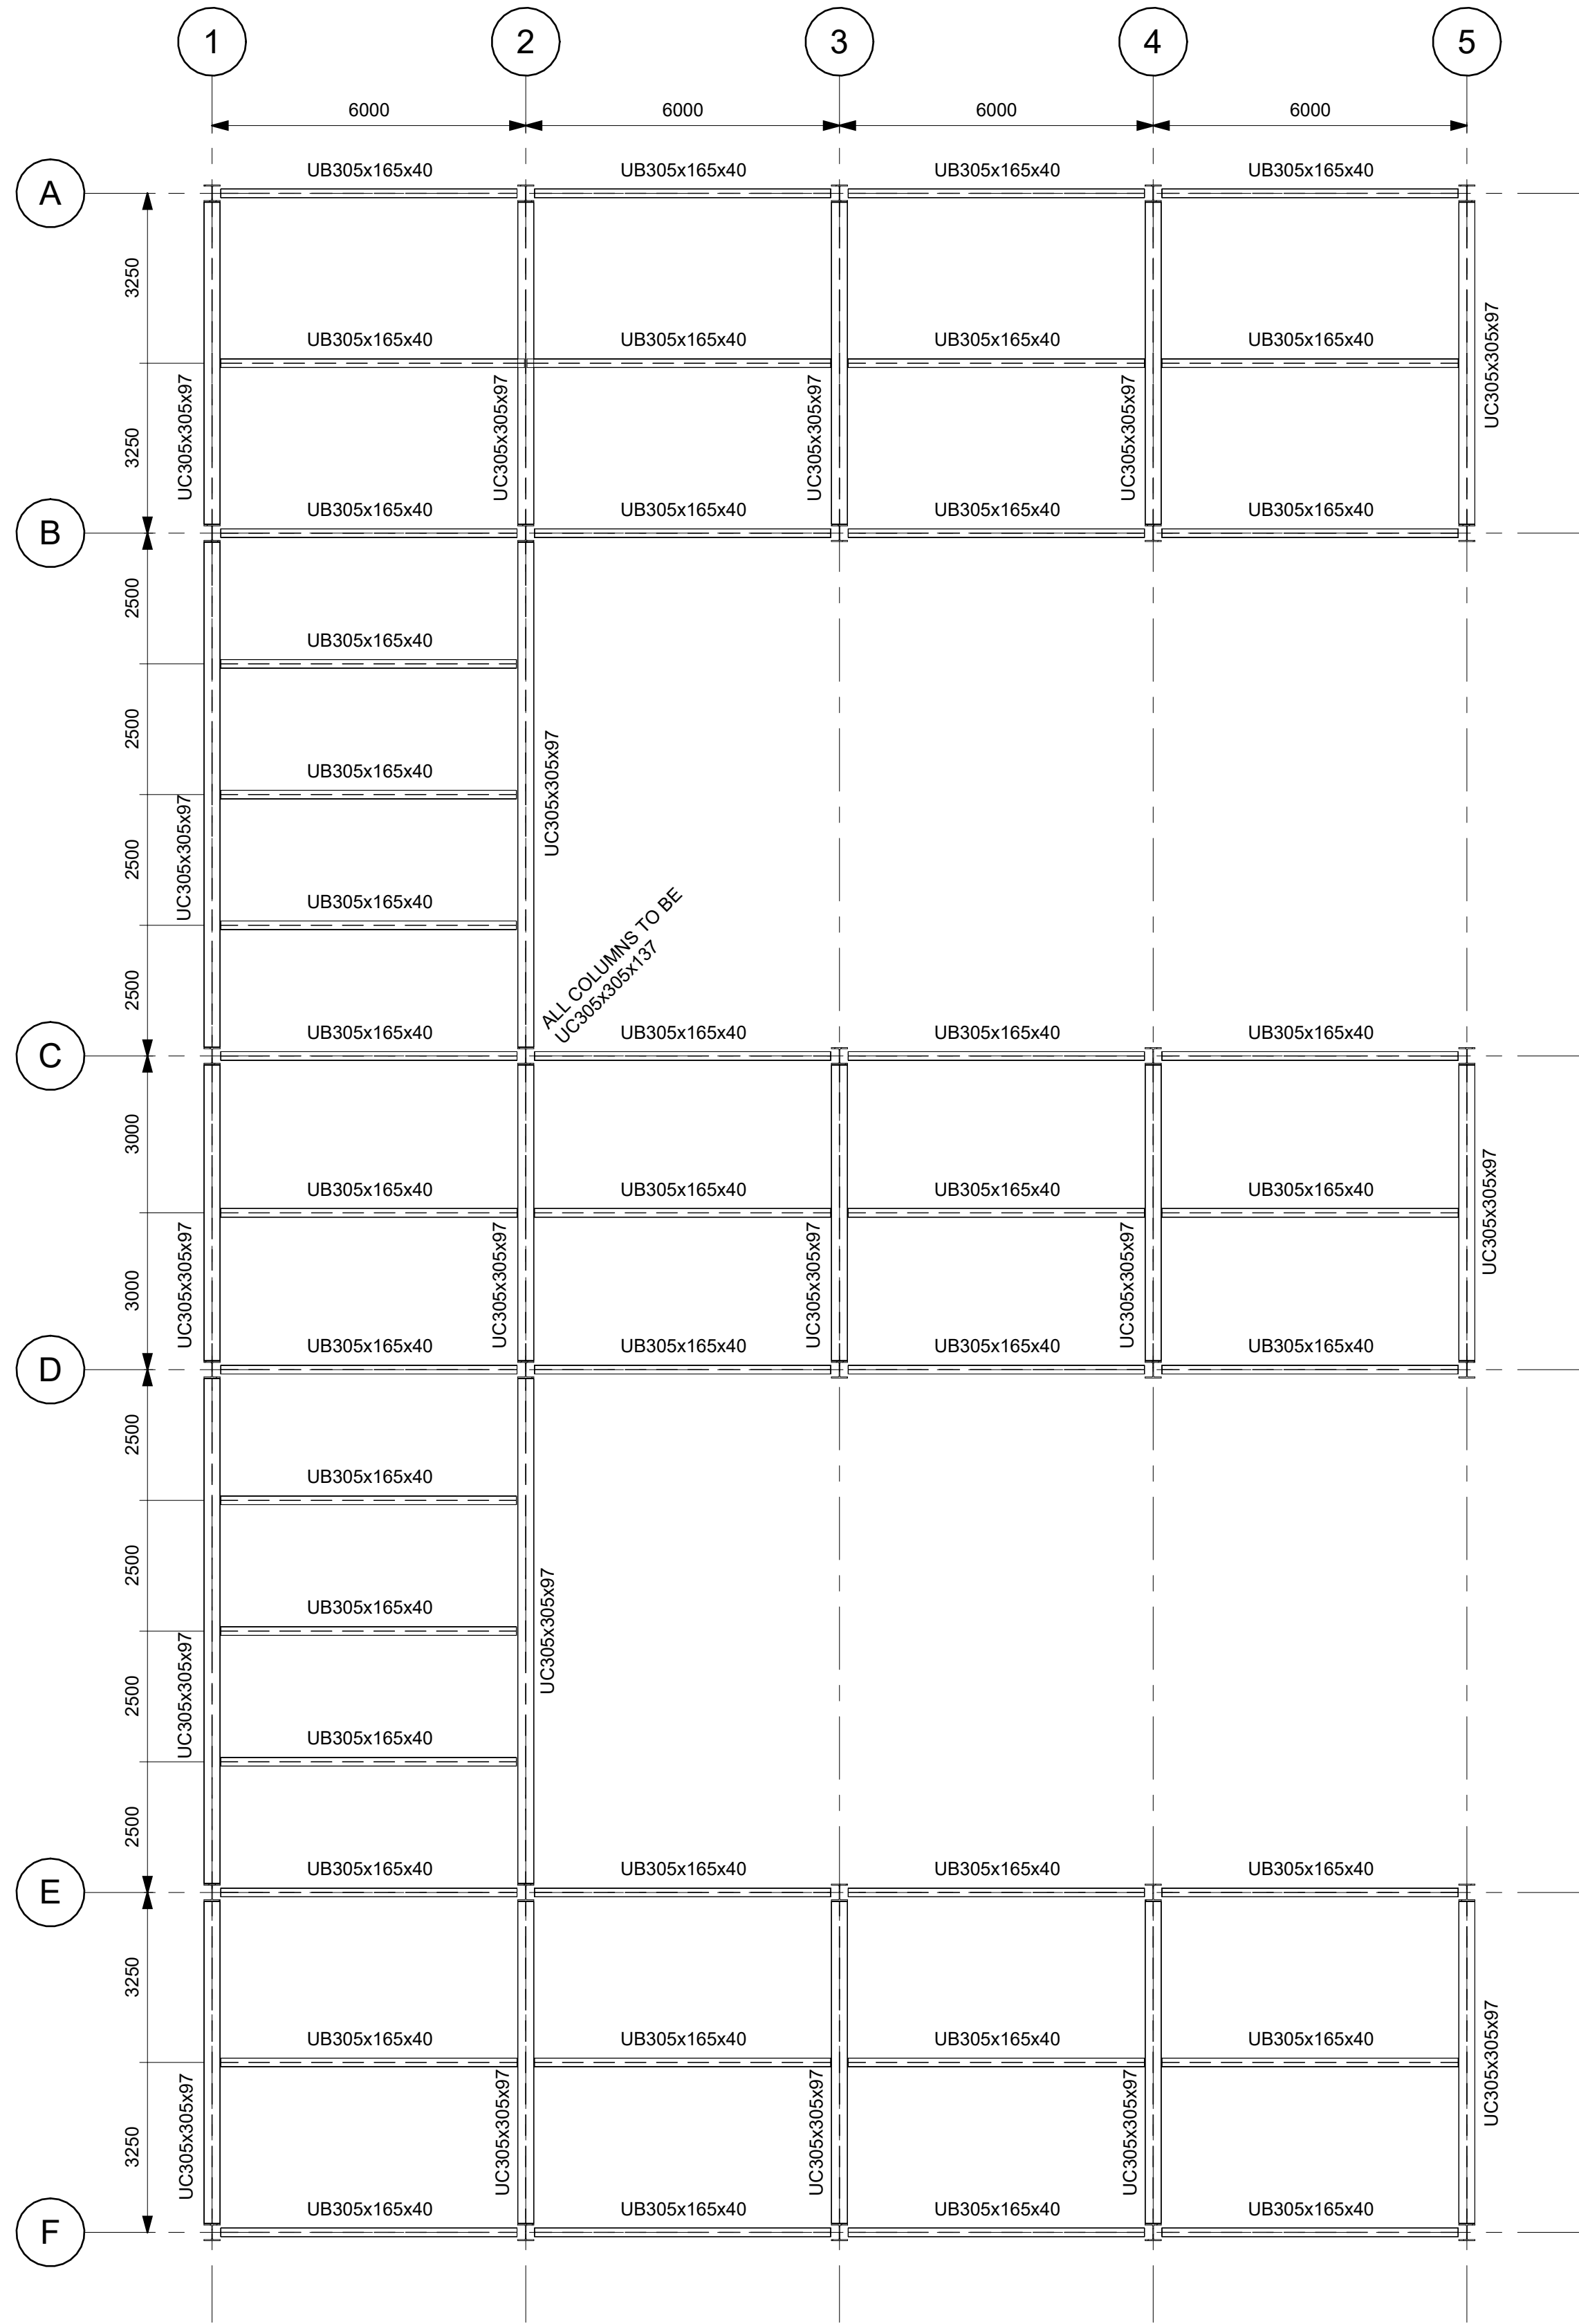

2 Proposed-Roof Level - Steelwork
1 : 100

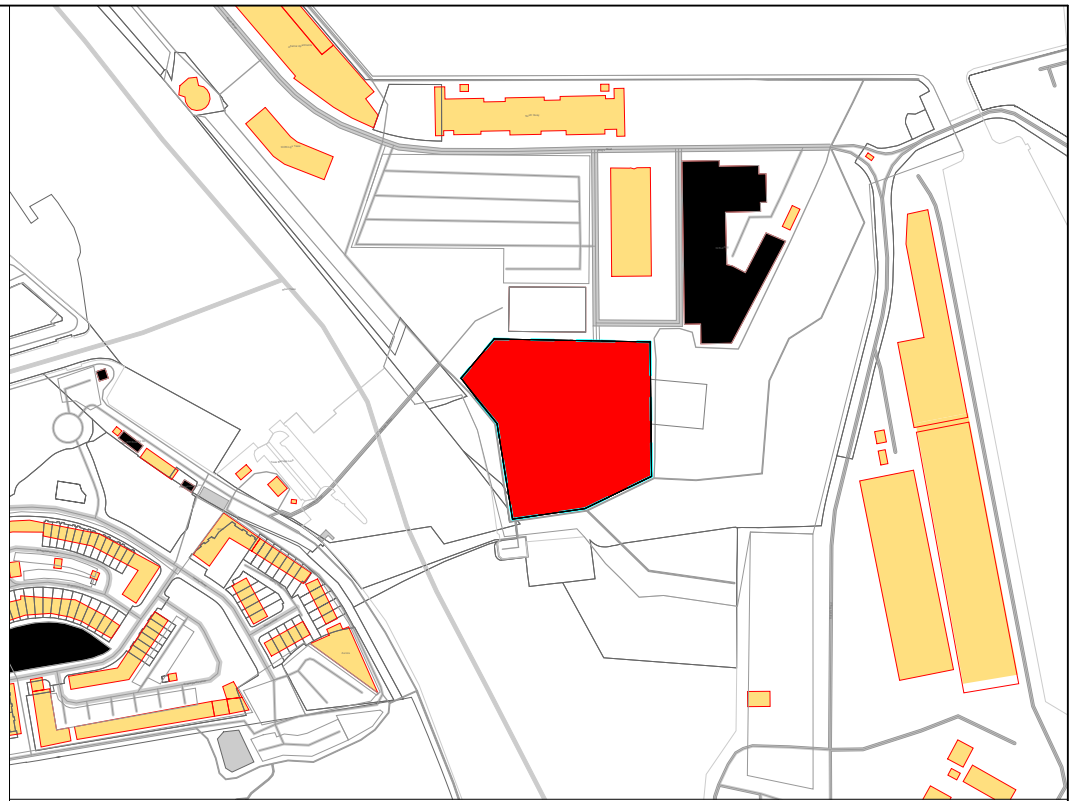

LOCATION PLAN

LEGEND

MATERIAL TAKE OFF

ITEM DESCRIPTION	QUANTITY

HOLD LIST

NO.	CODE	DESCRIPTION	QUANTITY

REFERENCE DRAWING

DRAWING NO.	DESCRIPTION
P001-TRN-V1-L0-DR-A-001	GROUND FLOOR - PLANS
P001-TRN-V1-L1-DR-A-001	FIRST FLOOR - PLANS
P001-TRN-V1-L2-DR-A-001	ROOF LEVEL - PLANS

- NOTES:
- 1) ALL DIMENSIONS ARE GIVEN IN MILLIMETRES UNLESS NOTED OTHERWISE.
 - 2) ALL NEW STEELWORK TO BE MANUFACTURED AND FABRICATED IN ACCORDANCE WITH BS EN 1090, EXECUTION CLASS EXC2, BY AN ACCREDITED CONTRACTOR.
 - 3) ALL STEELWORK TO BE GRADE S355 J0 BS EN 10025-2, UNLESS NOTED OTHERWISE.
 - 4) ALL STEELWORK TO BE DOUBLE DIP GALVANISED TO BS EN ISO 1461
 - 5) ALL CONNECTION DETAILS TO BE UNDERTAKEN BY THE APPROVED CONTRACTOR.
 - 6) ANY CHANGE TO STEELWORK ARRANGEMENT AND SIZES TO BE AGREED WITH STRUCTURAL ENGINEER PRIOR FABRICATION.

R1	ISSUE FOR REVIEW	18/03/26	TM	CJ	NM
REV	DESCRIPTION	DATE	BY	CHK BY	APP BY

TITLE:

ACE CAPITAL PROJECTS Ltd

CENTRE OF EXCELLENCE FOR CONSTRUCTION

STRUCTURAL LAYOUTS



PROJECT NO: P001	DRAWING NUMBER: P001-TRN-V1-ZZ-DR-A-004	SIZE: A1	REV: R1
SCALE: As indicated			