

Project Name: Project Name

UPRN Code: 4018

Originator Code: uwtsd

Role Code: Designer

Drawn By: EN

Checked By: GT

Date: 03/05/26

Project Status: s2





1 Site Location plan
1 : 1250



2 Site Plan
1 : 500

Project Name: Project Name

UPRN Code: 4018

Originator Code: uwtsd





Role Code: Designer


Drawn By: EN

Checked By: GT

Date: 03/05/26

Project Status: s2

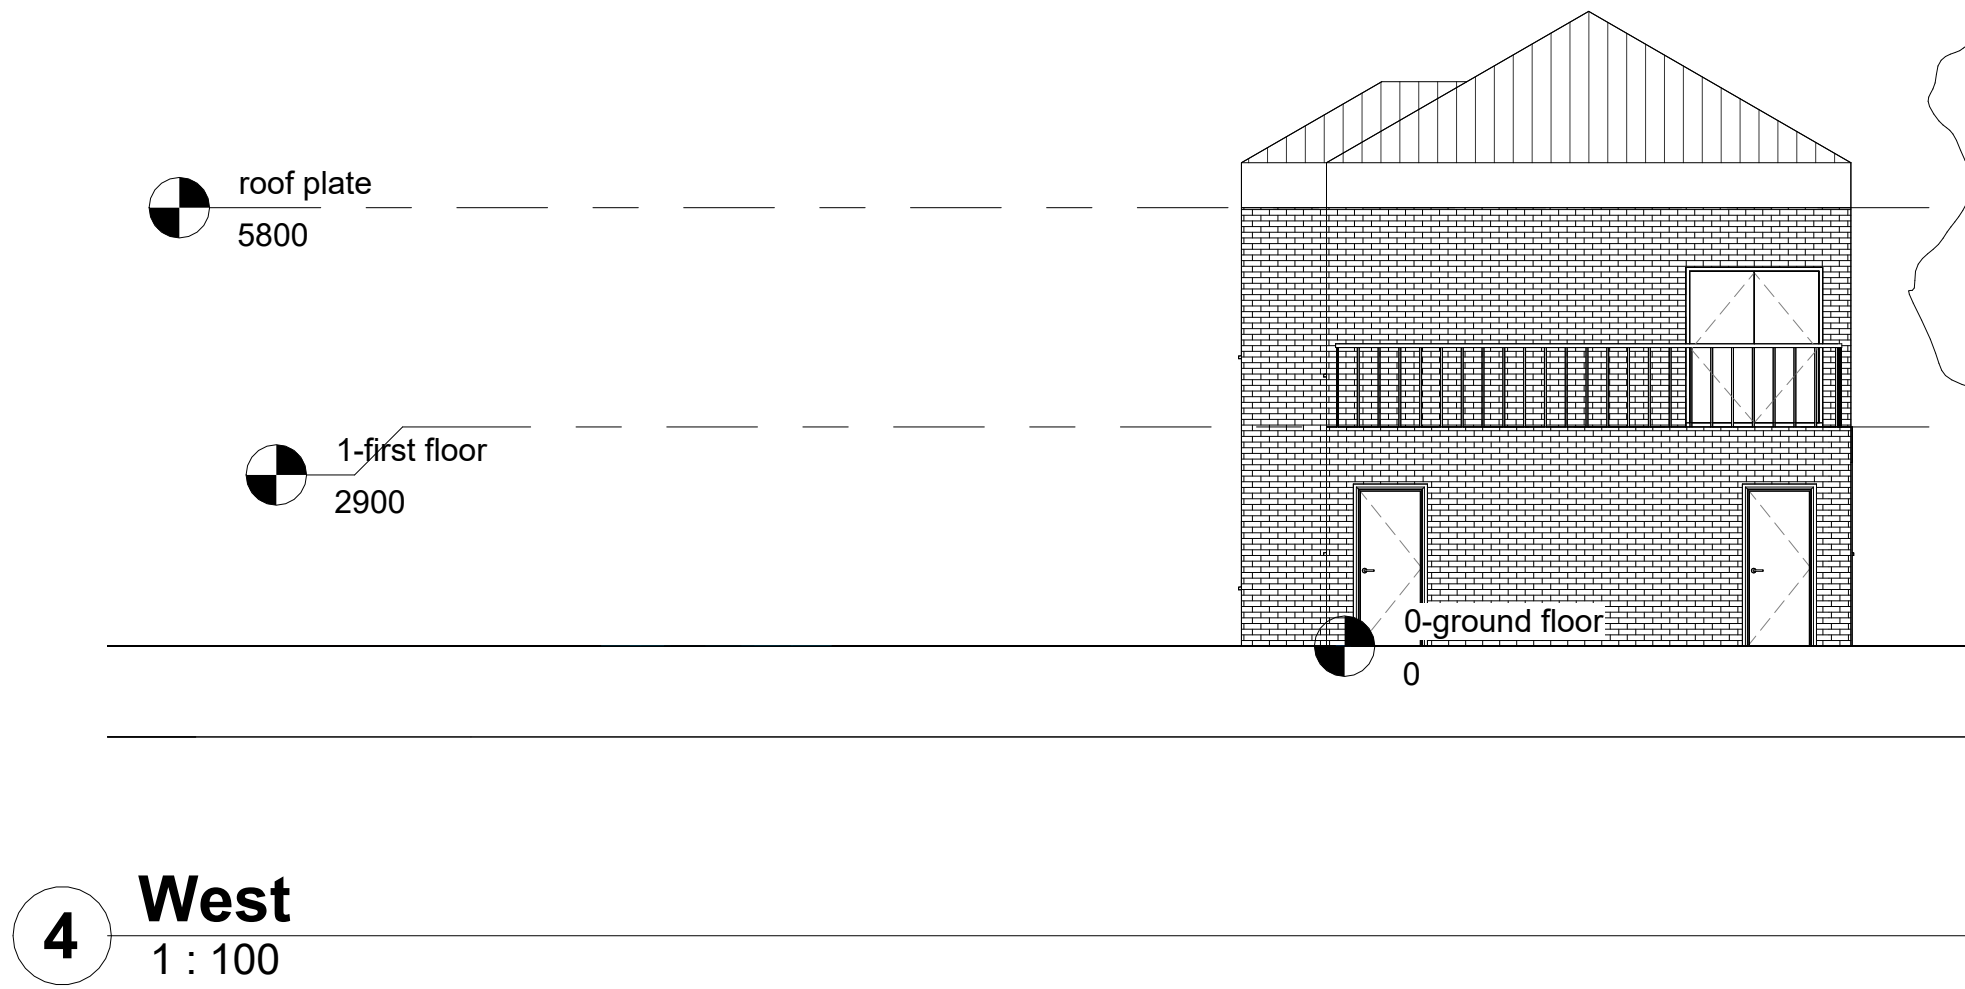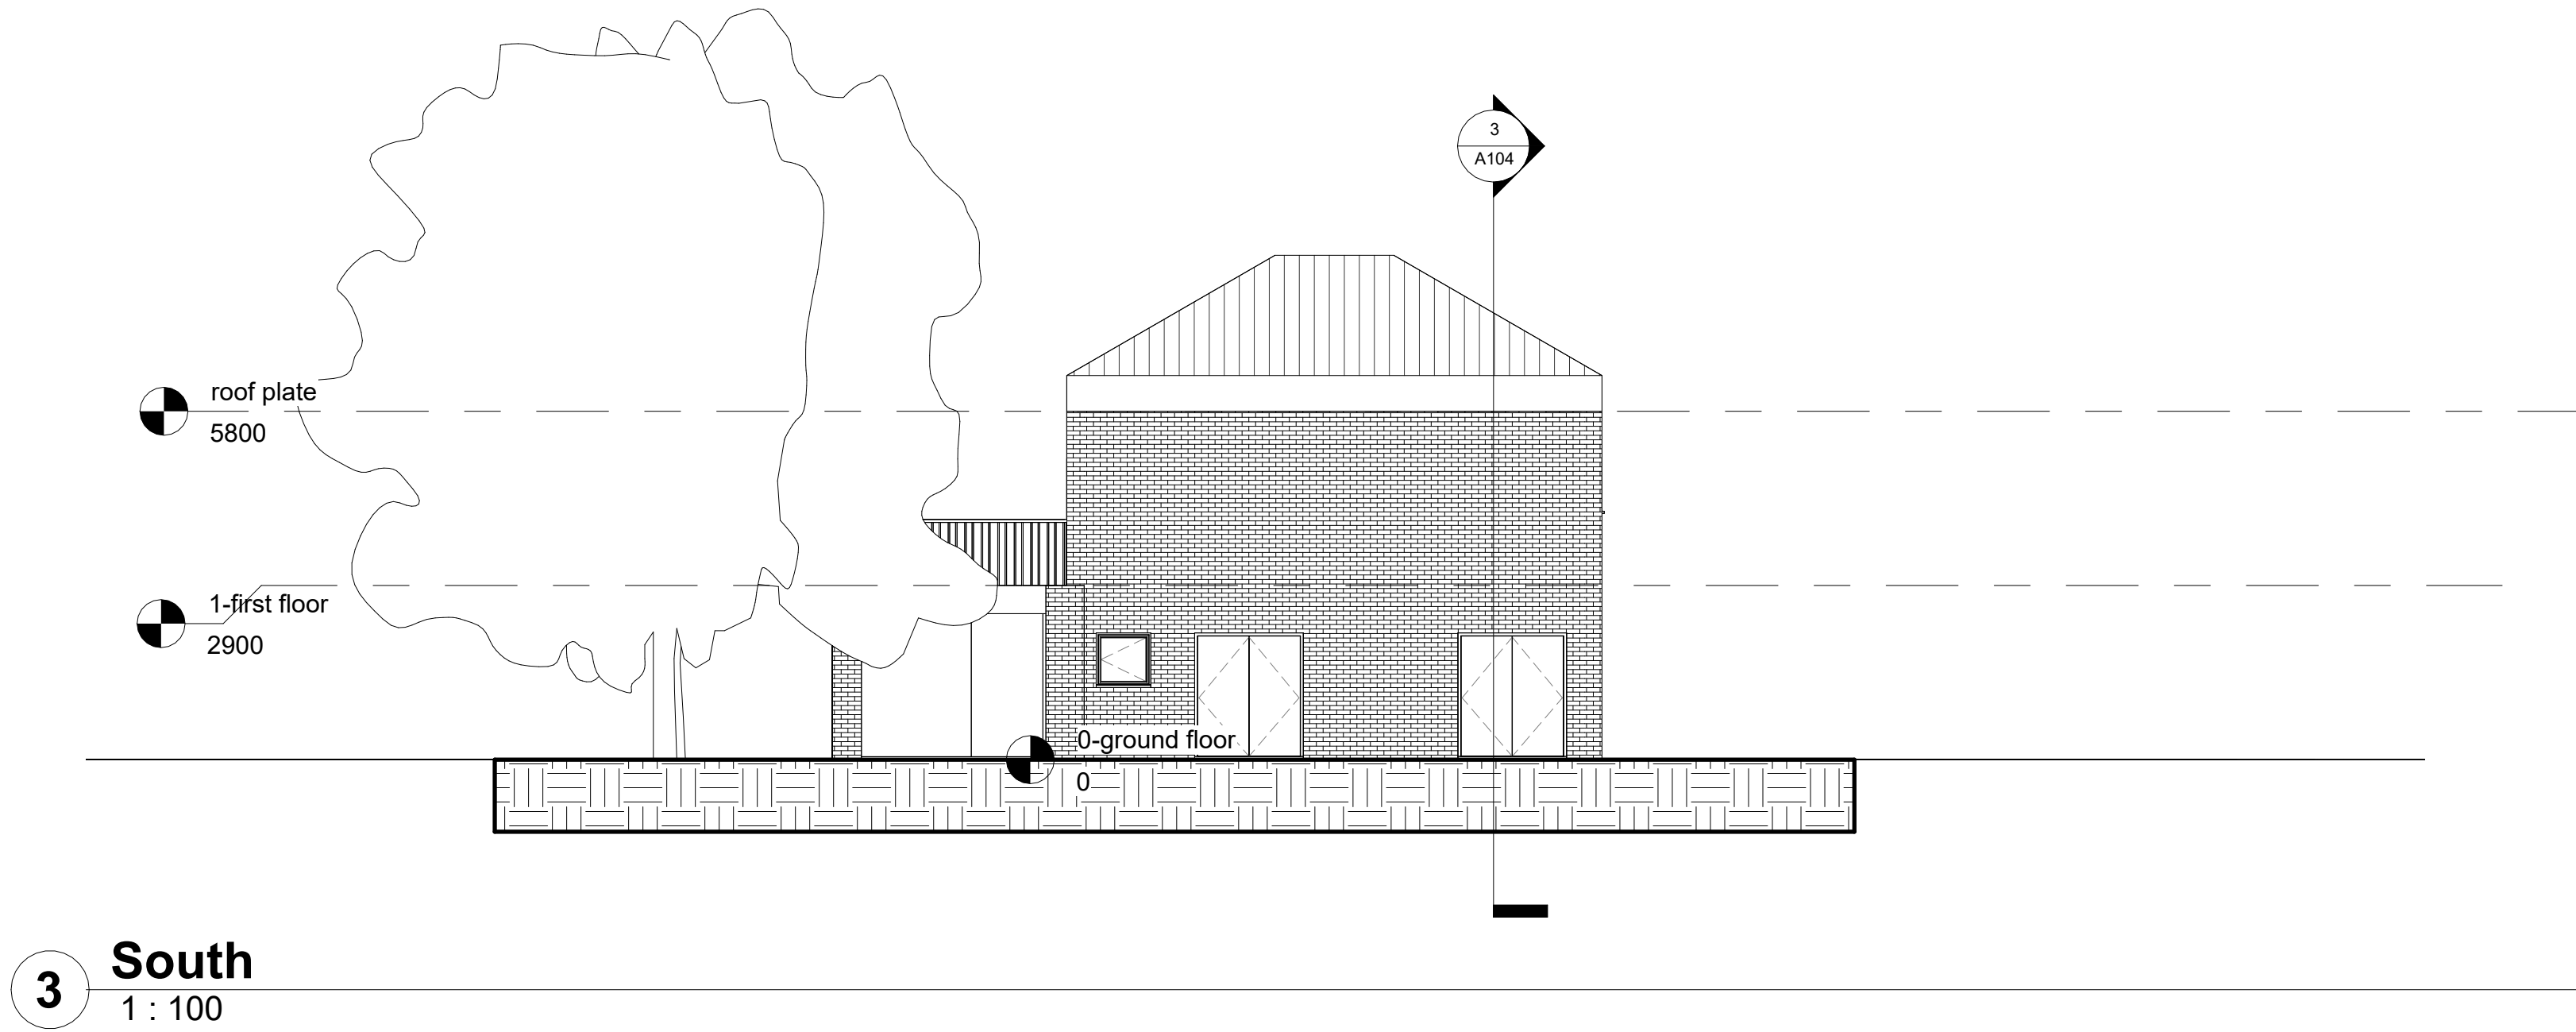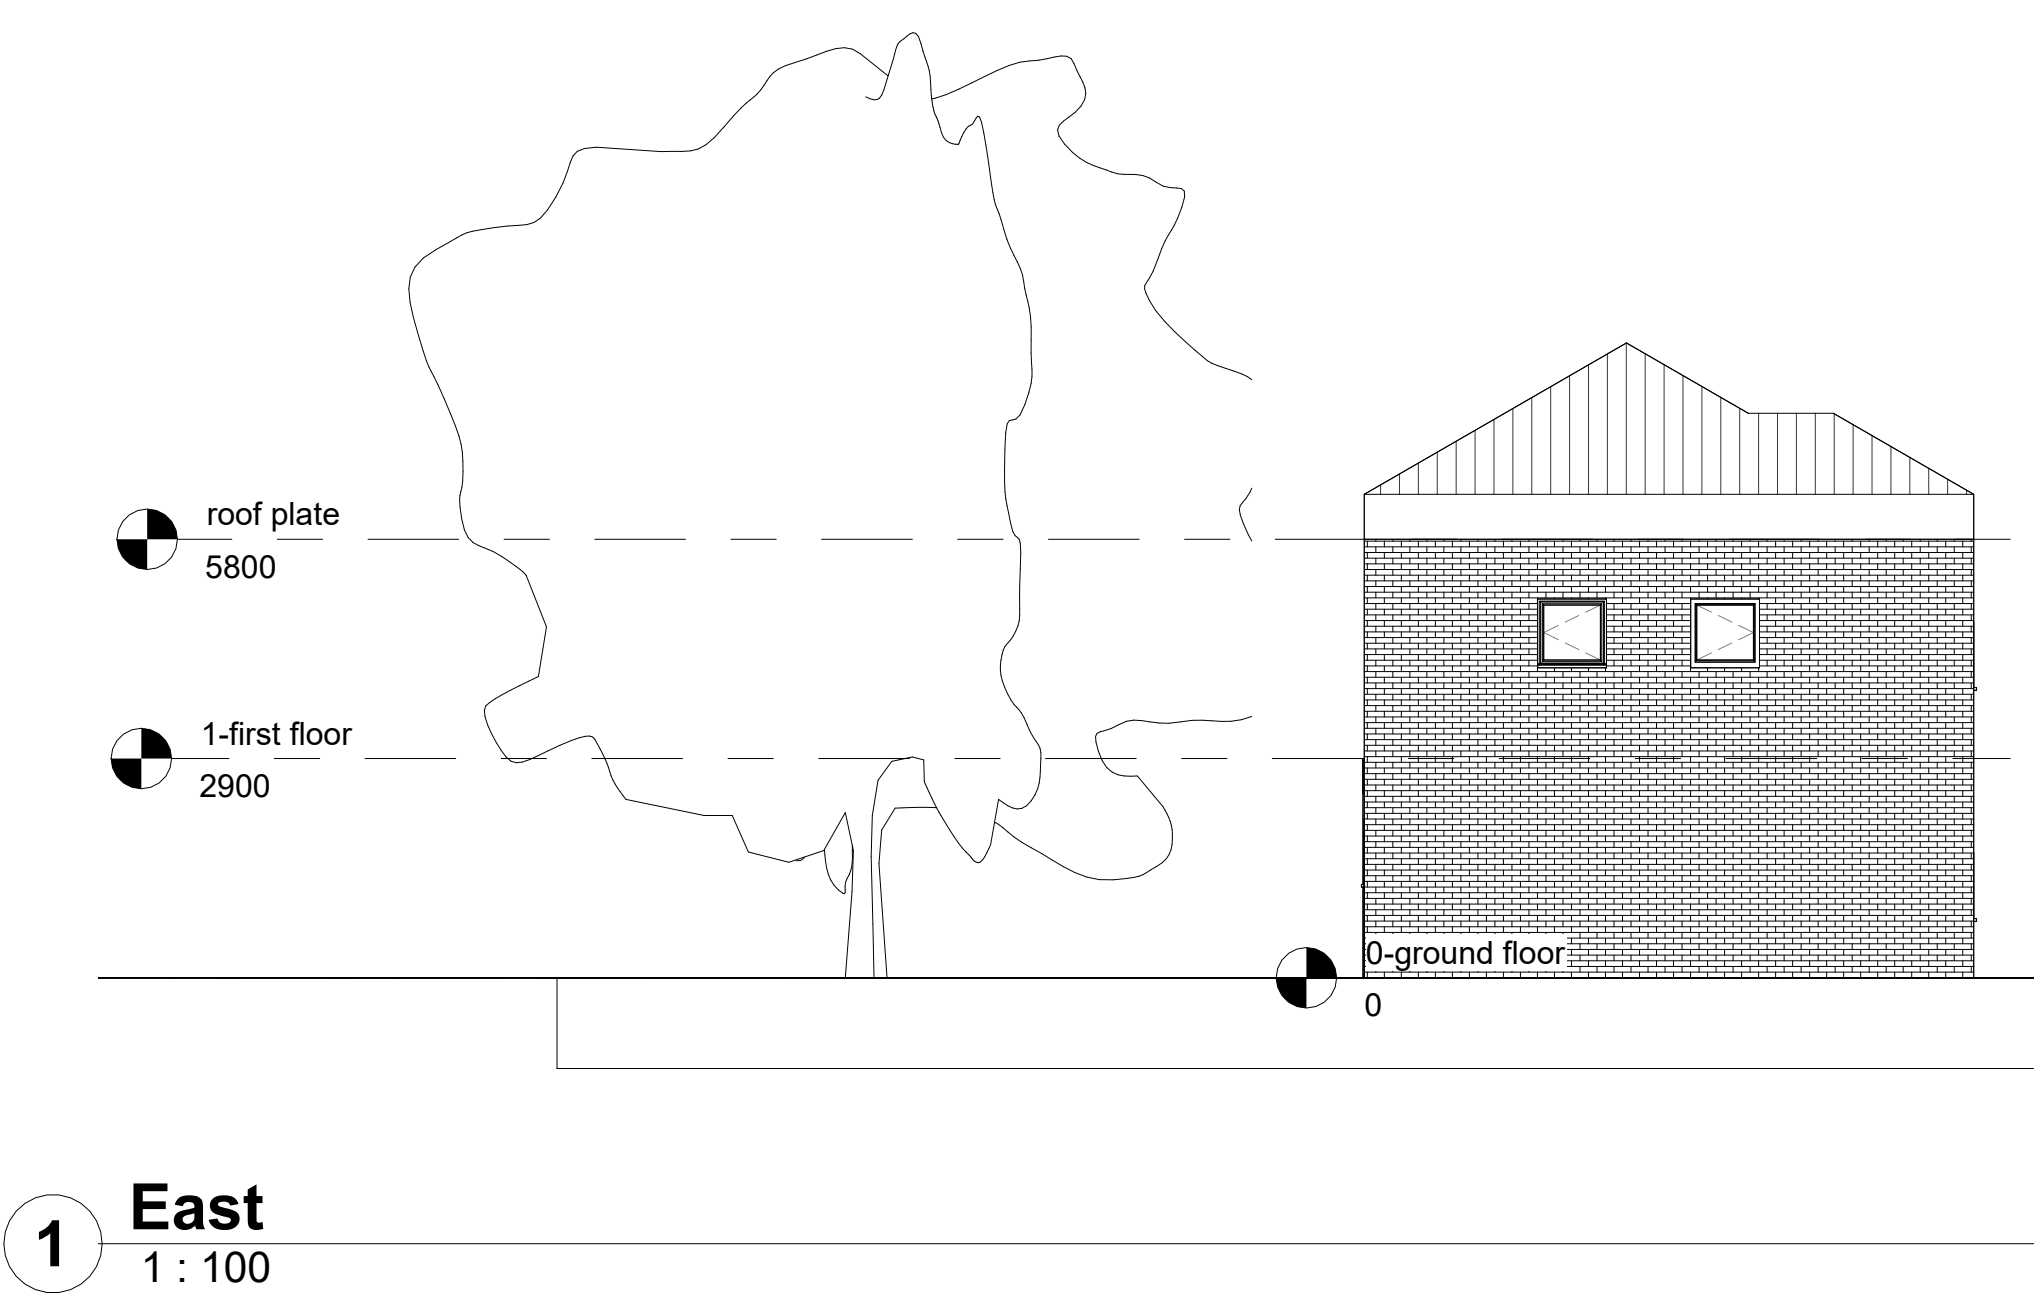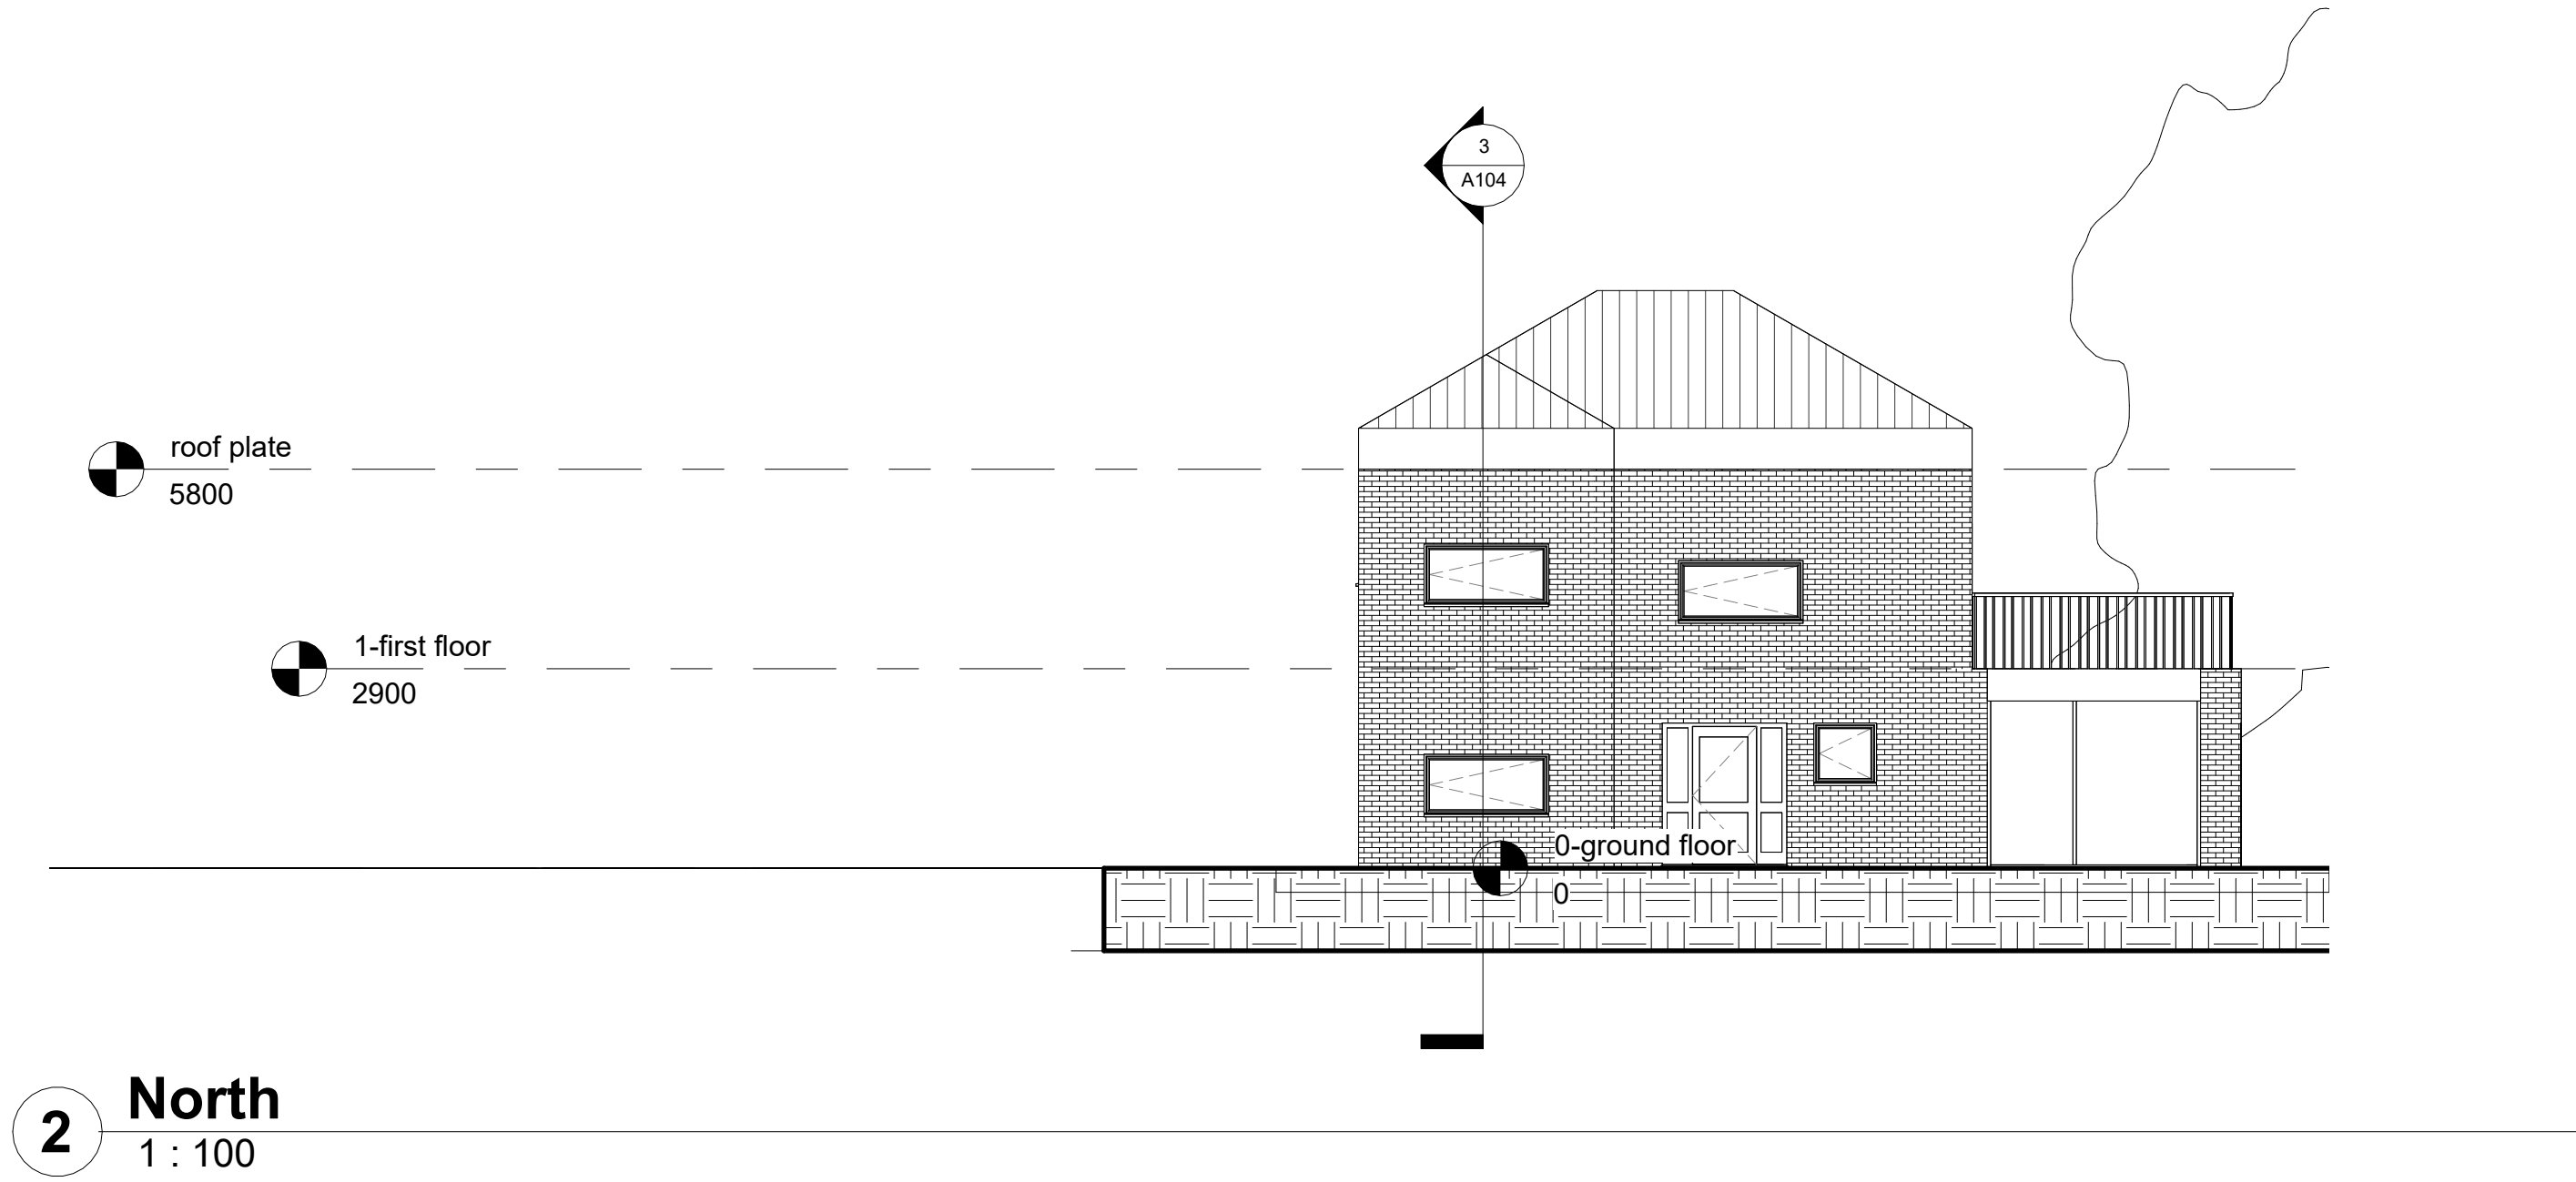


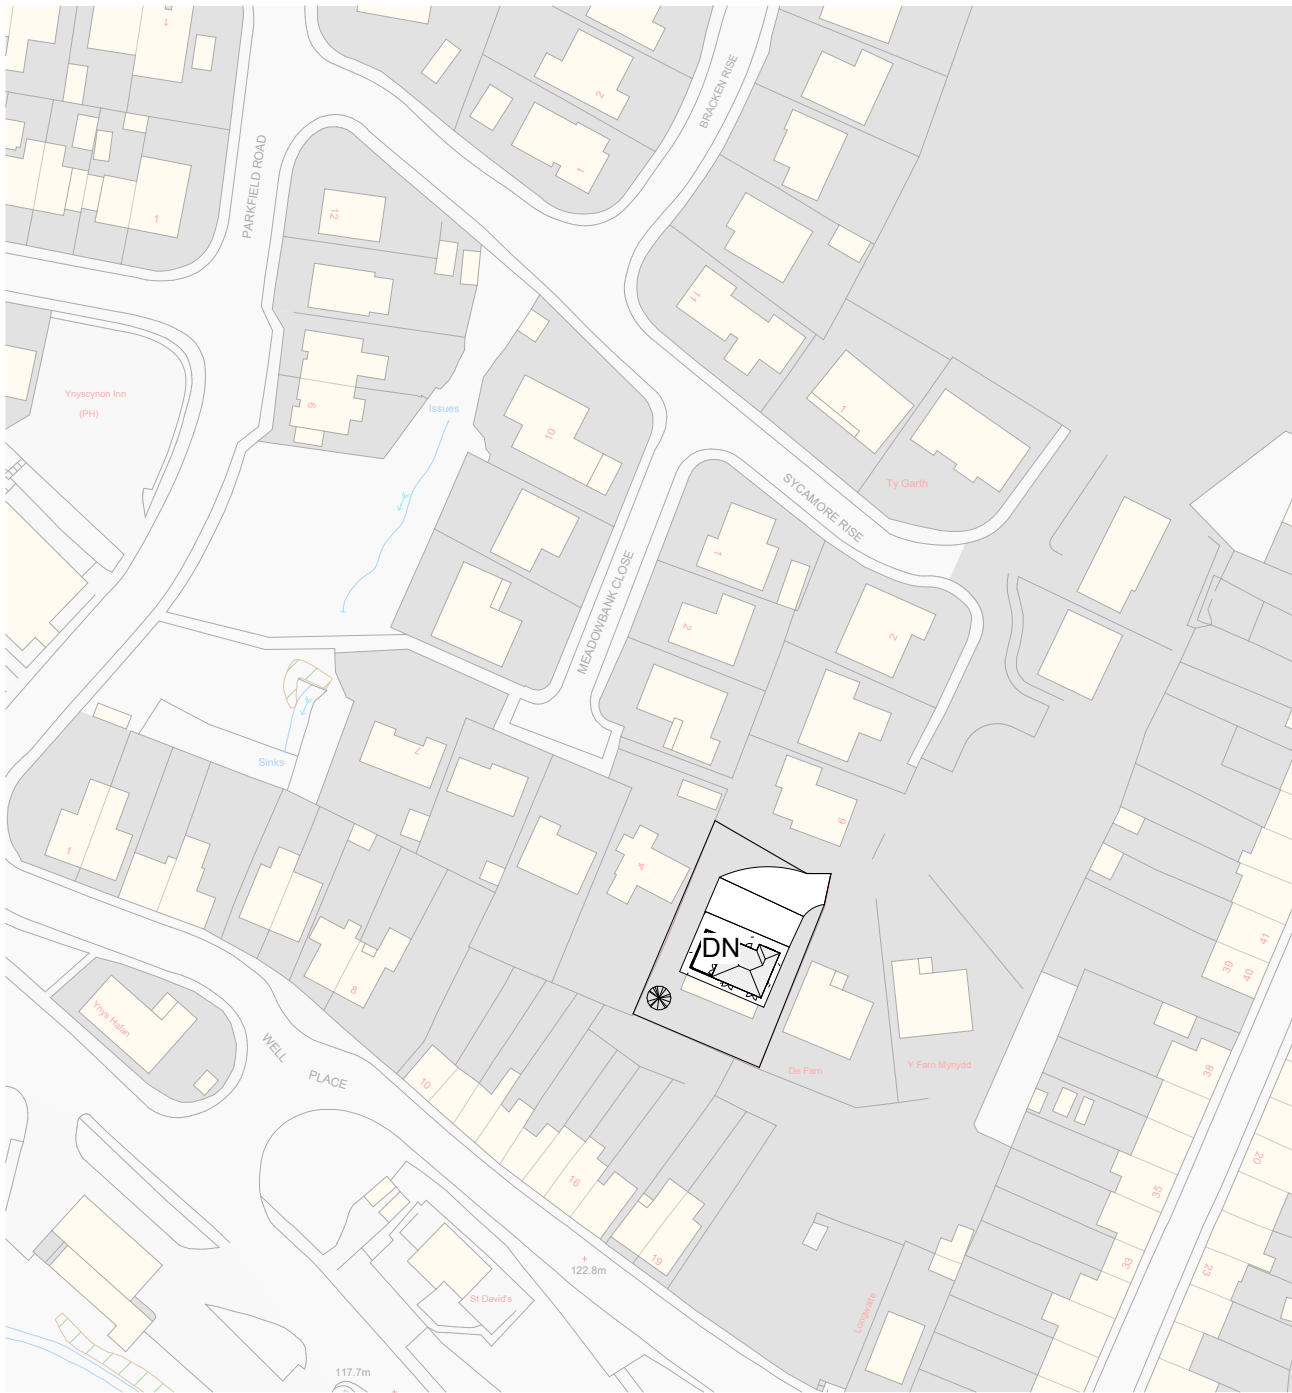

1 Site
1 : 1250




2 Proposed site plan
1 : 500

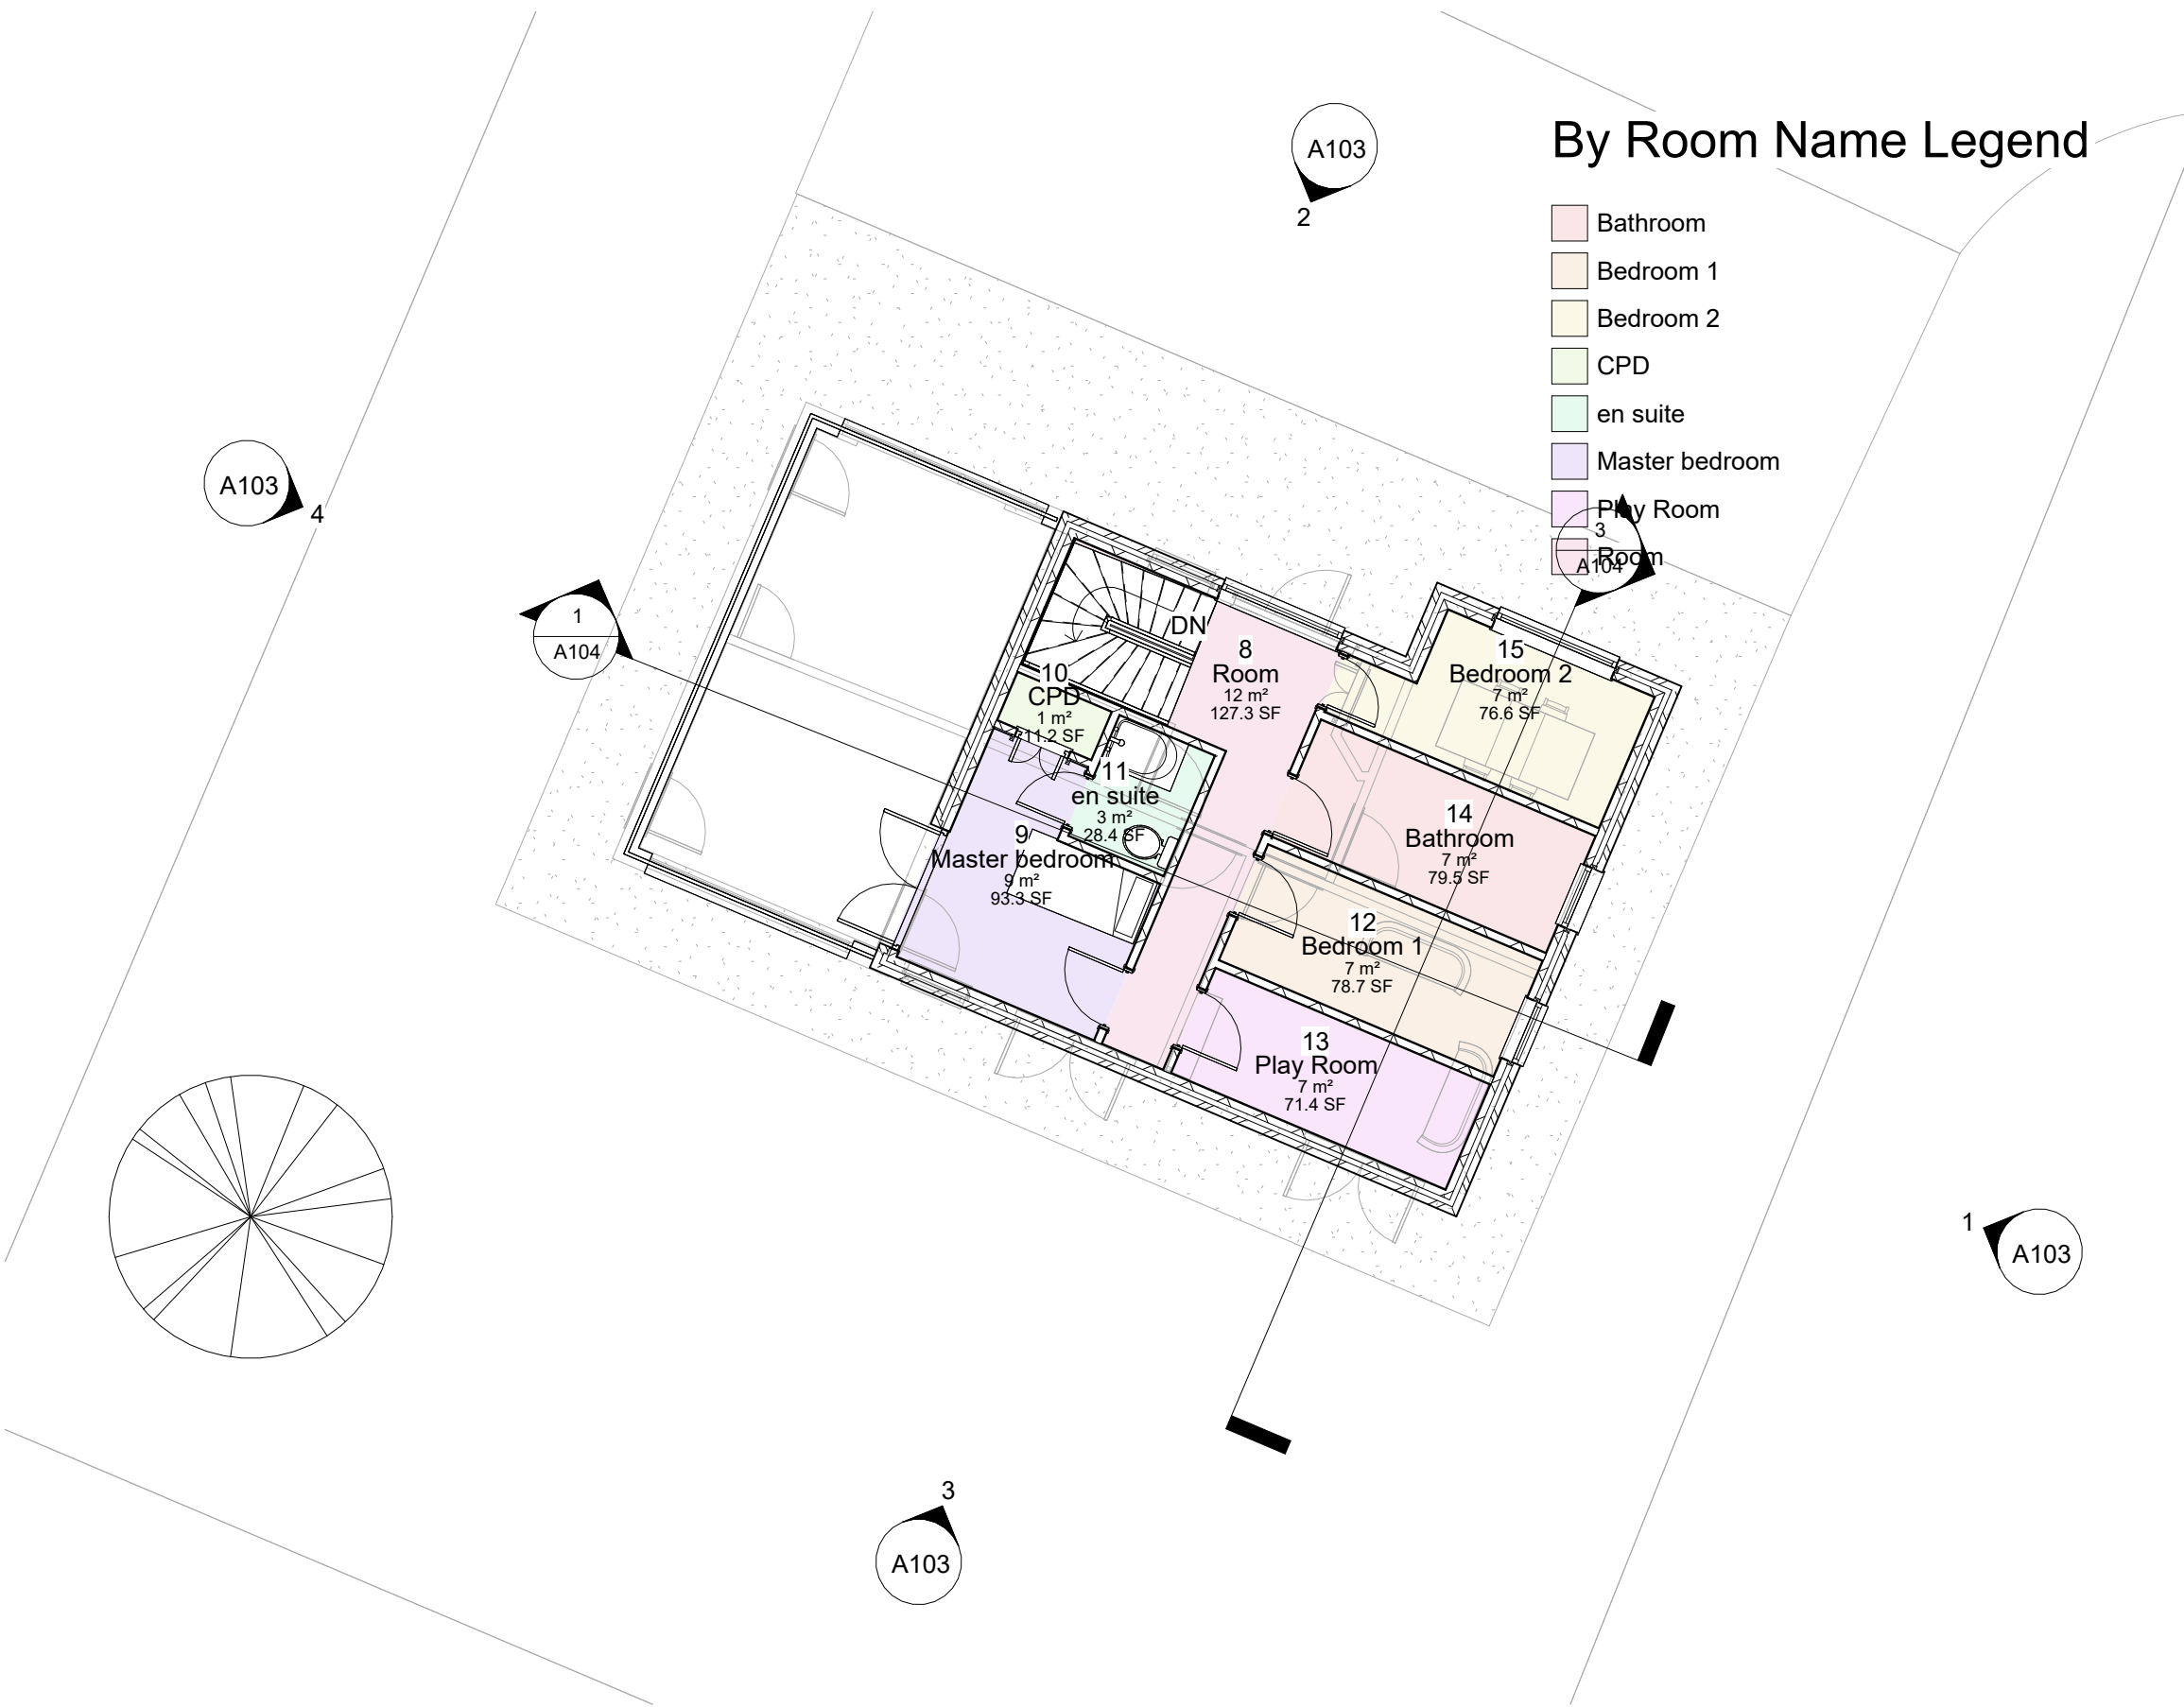


3 1-first floor
1 : 100



4 0-ground floor
1 : 100

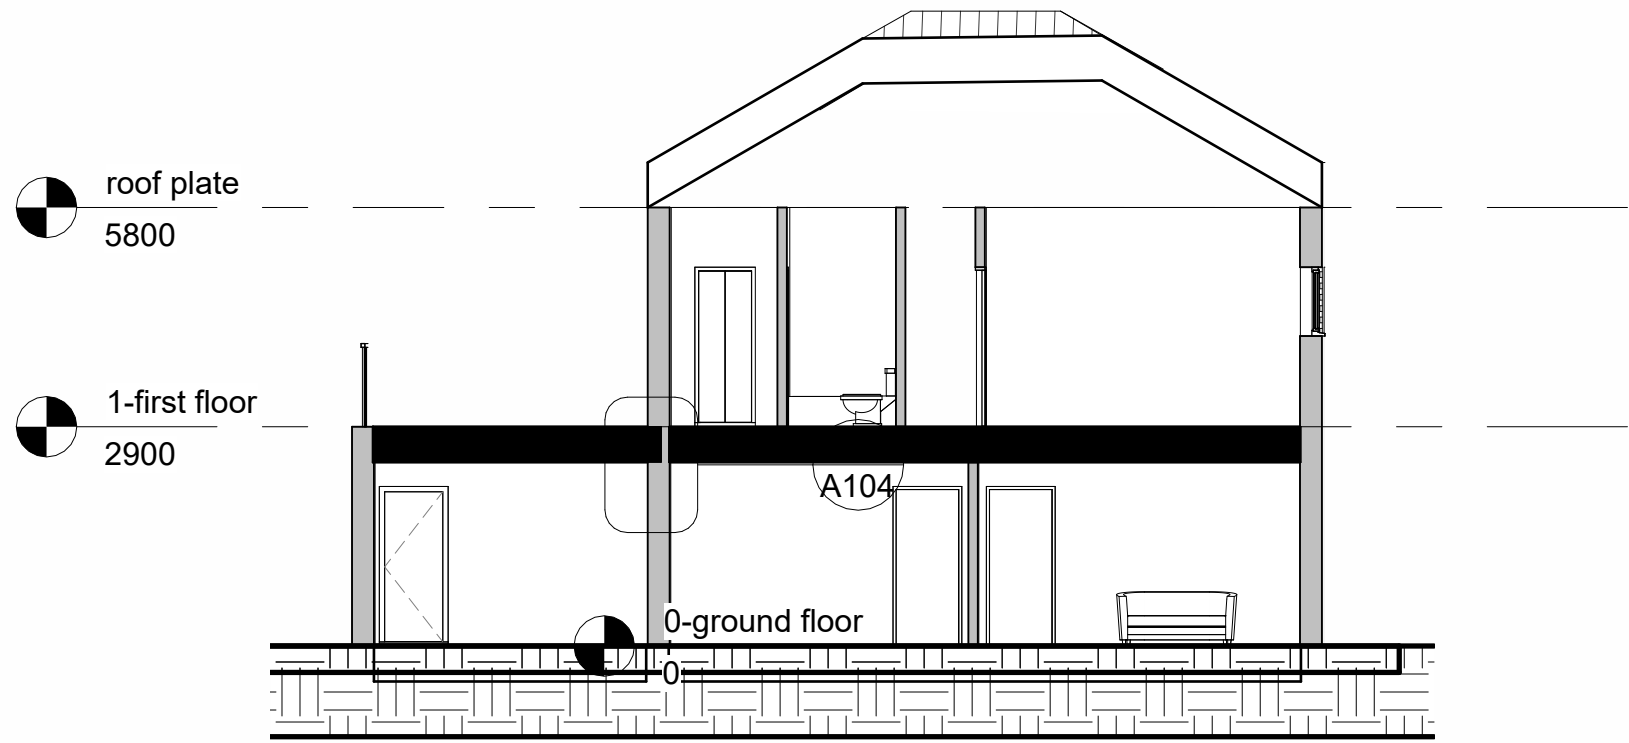


1 long section
1 : 100

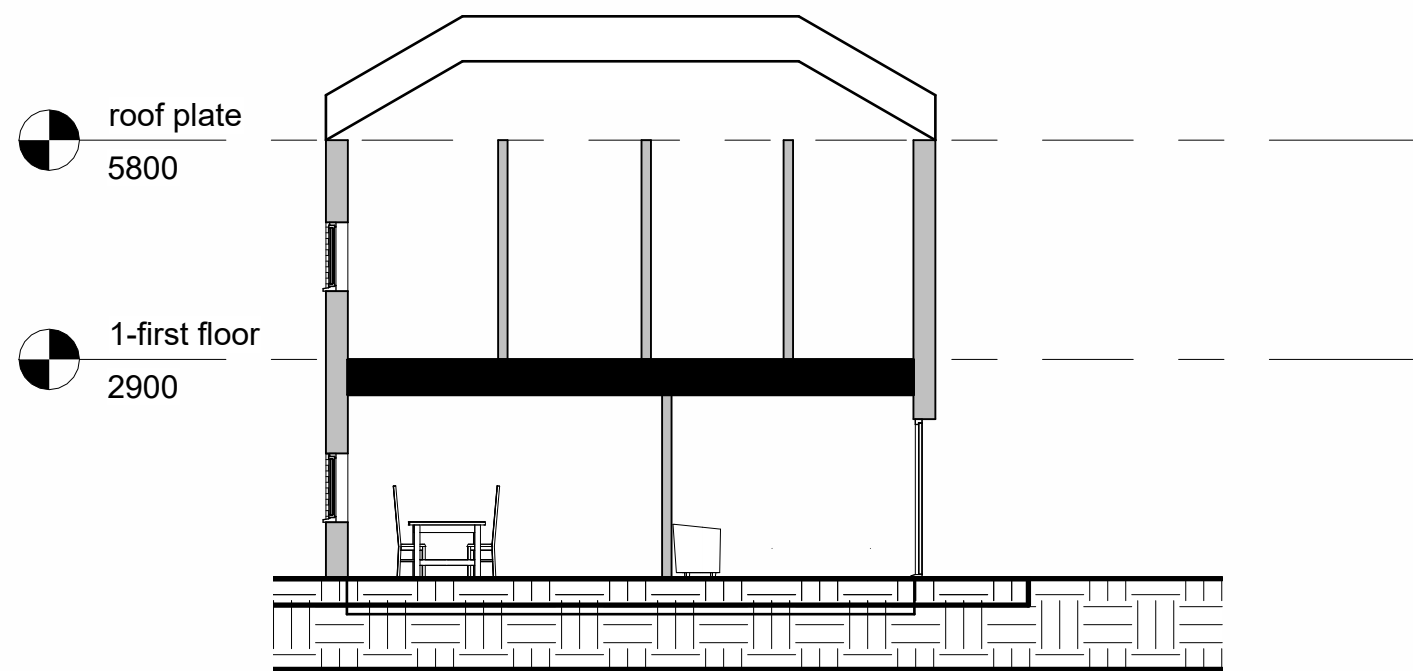

3 short section
1 : 100

1st floor
2900

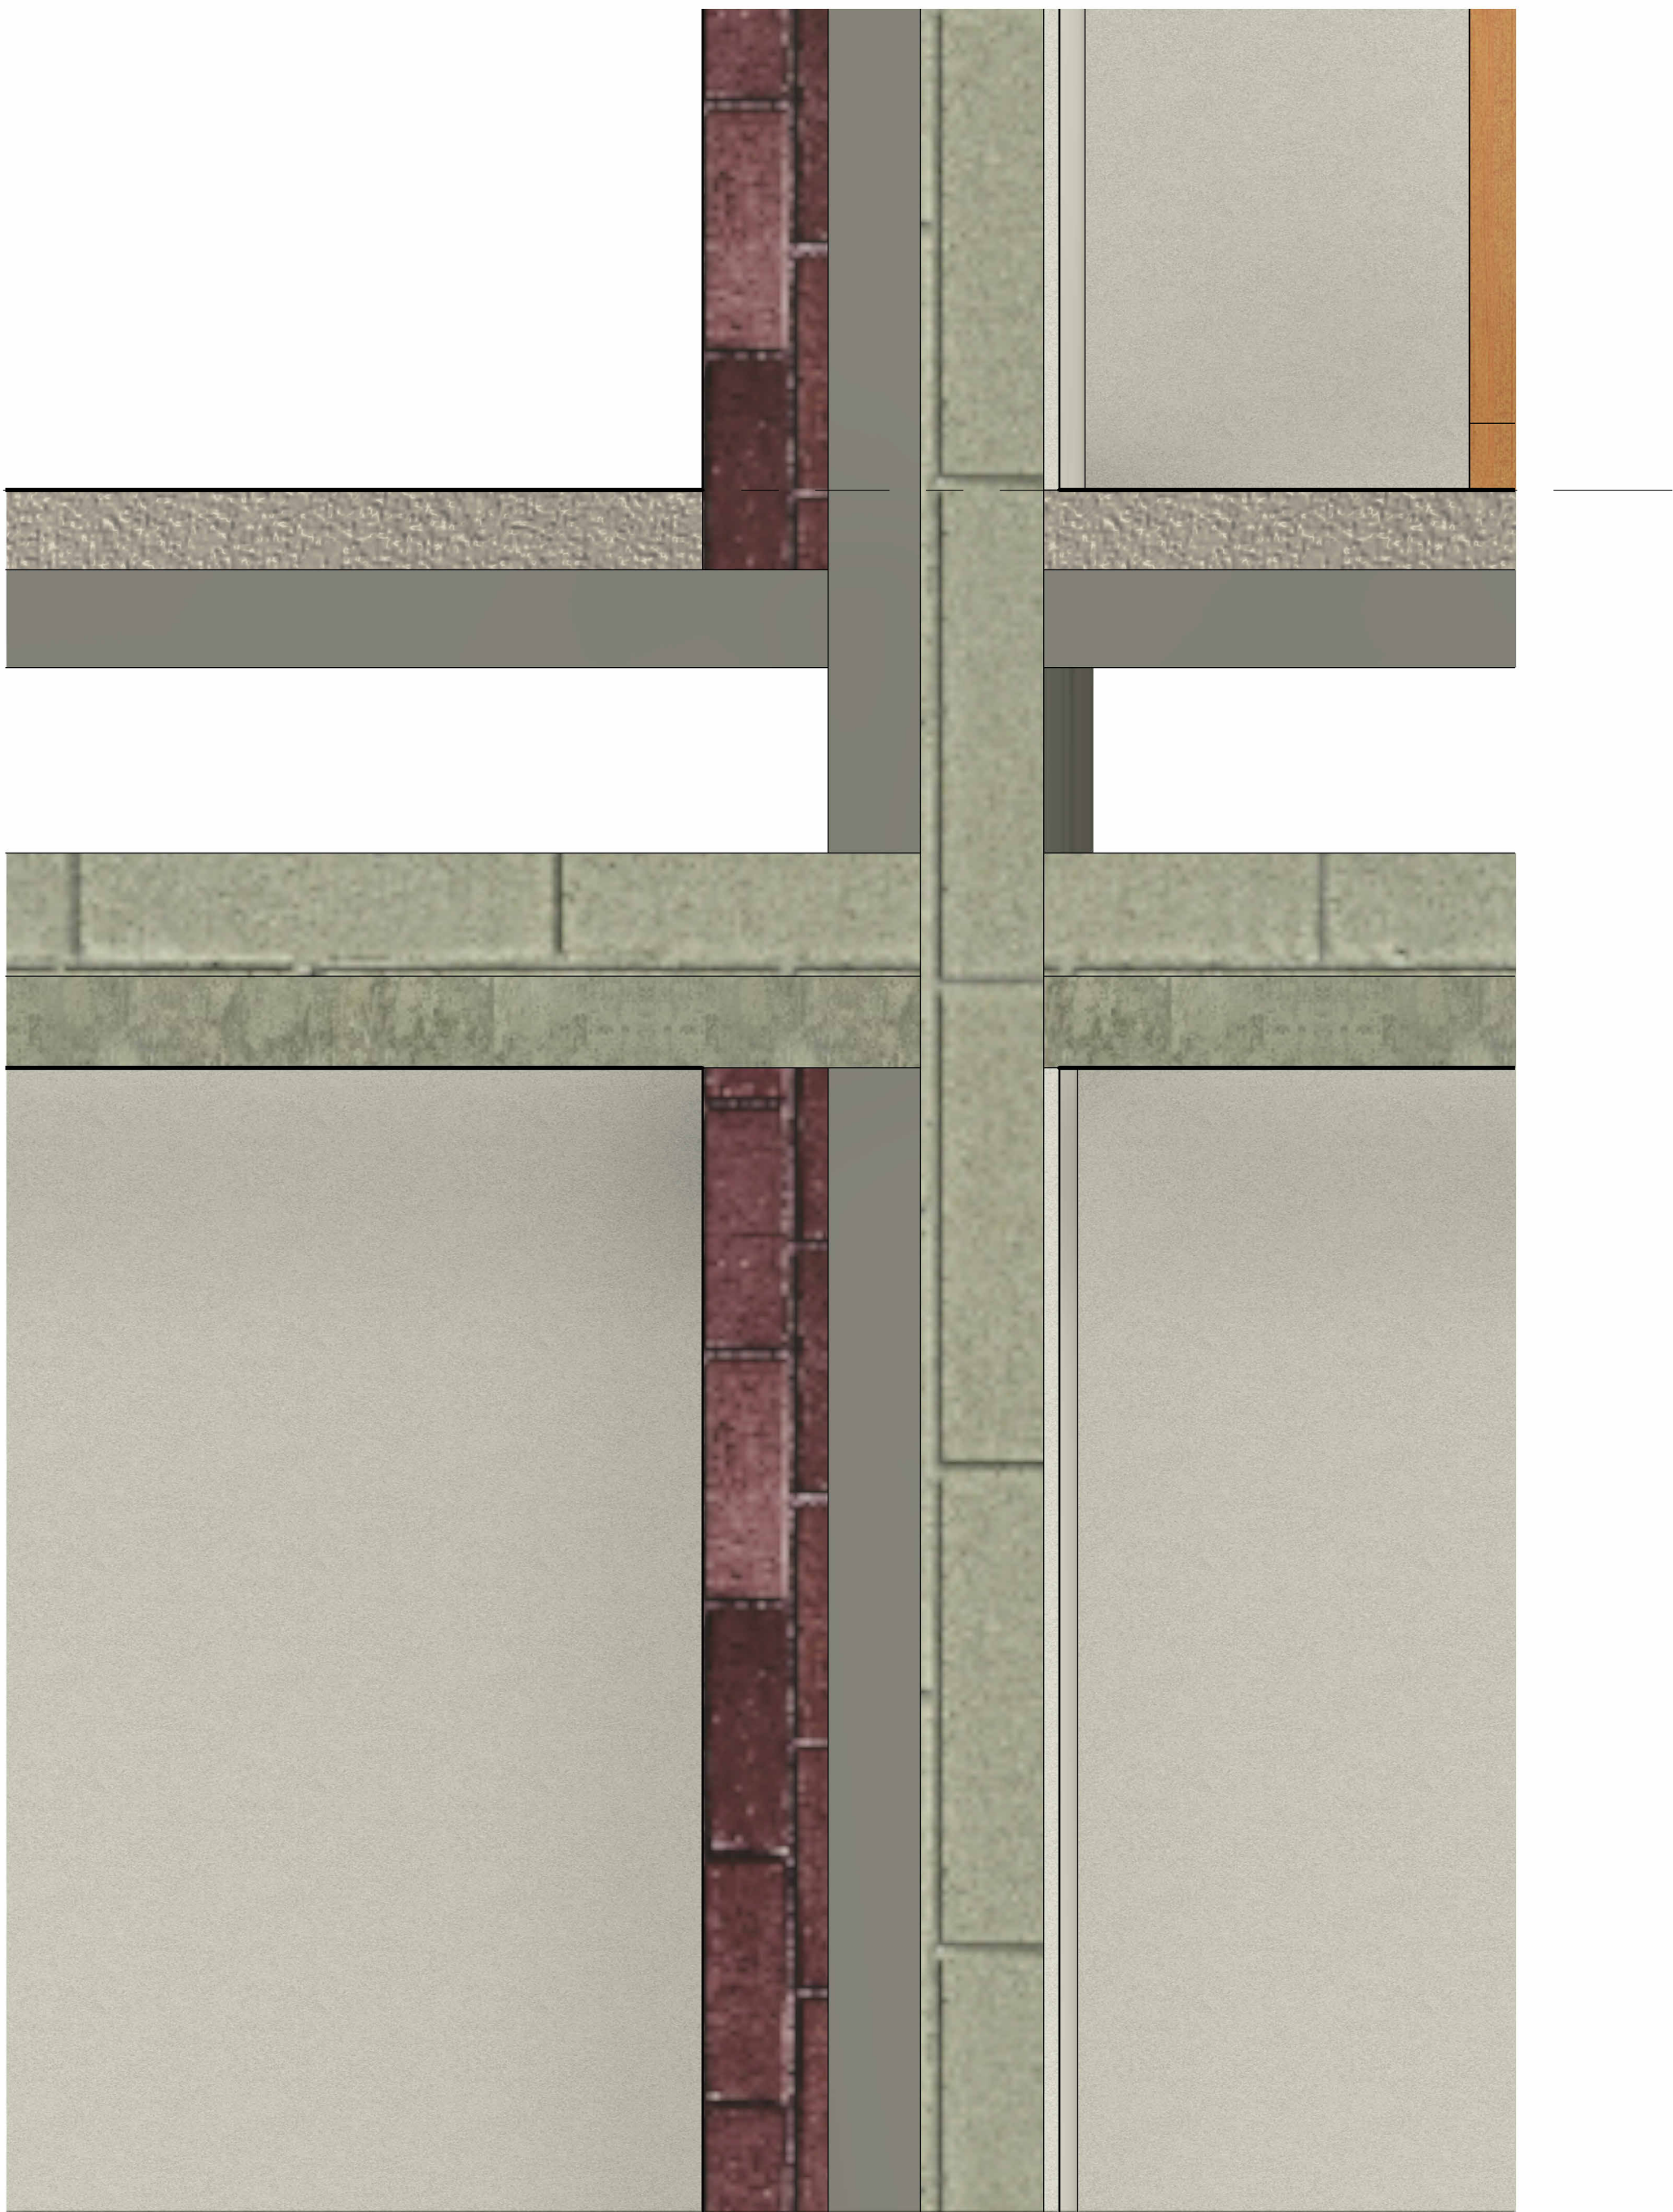

2 long section - Callout 1
1 : 5




4 3D View 3



2 3D View 1



3 3D View 2

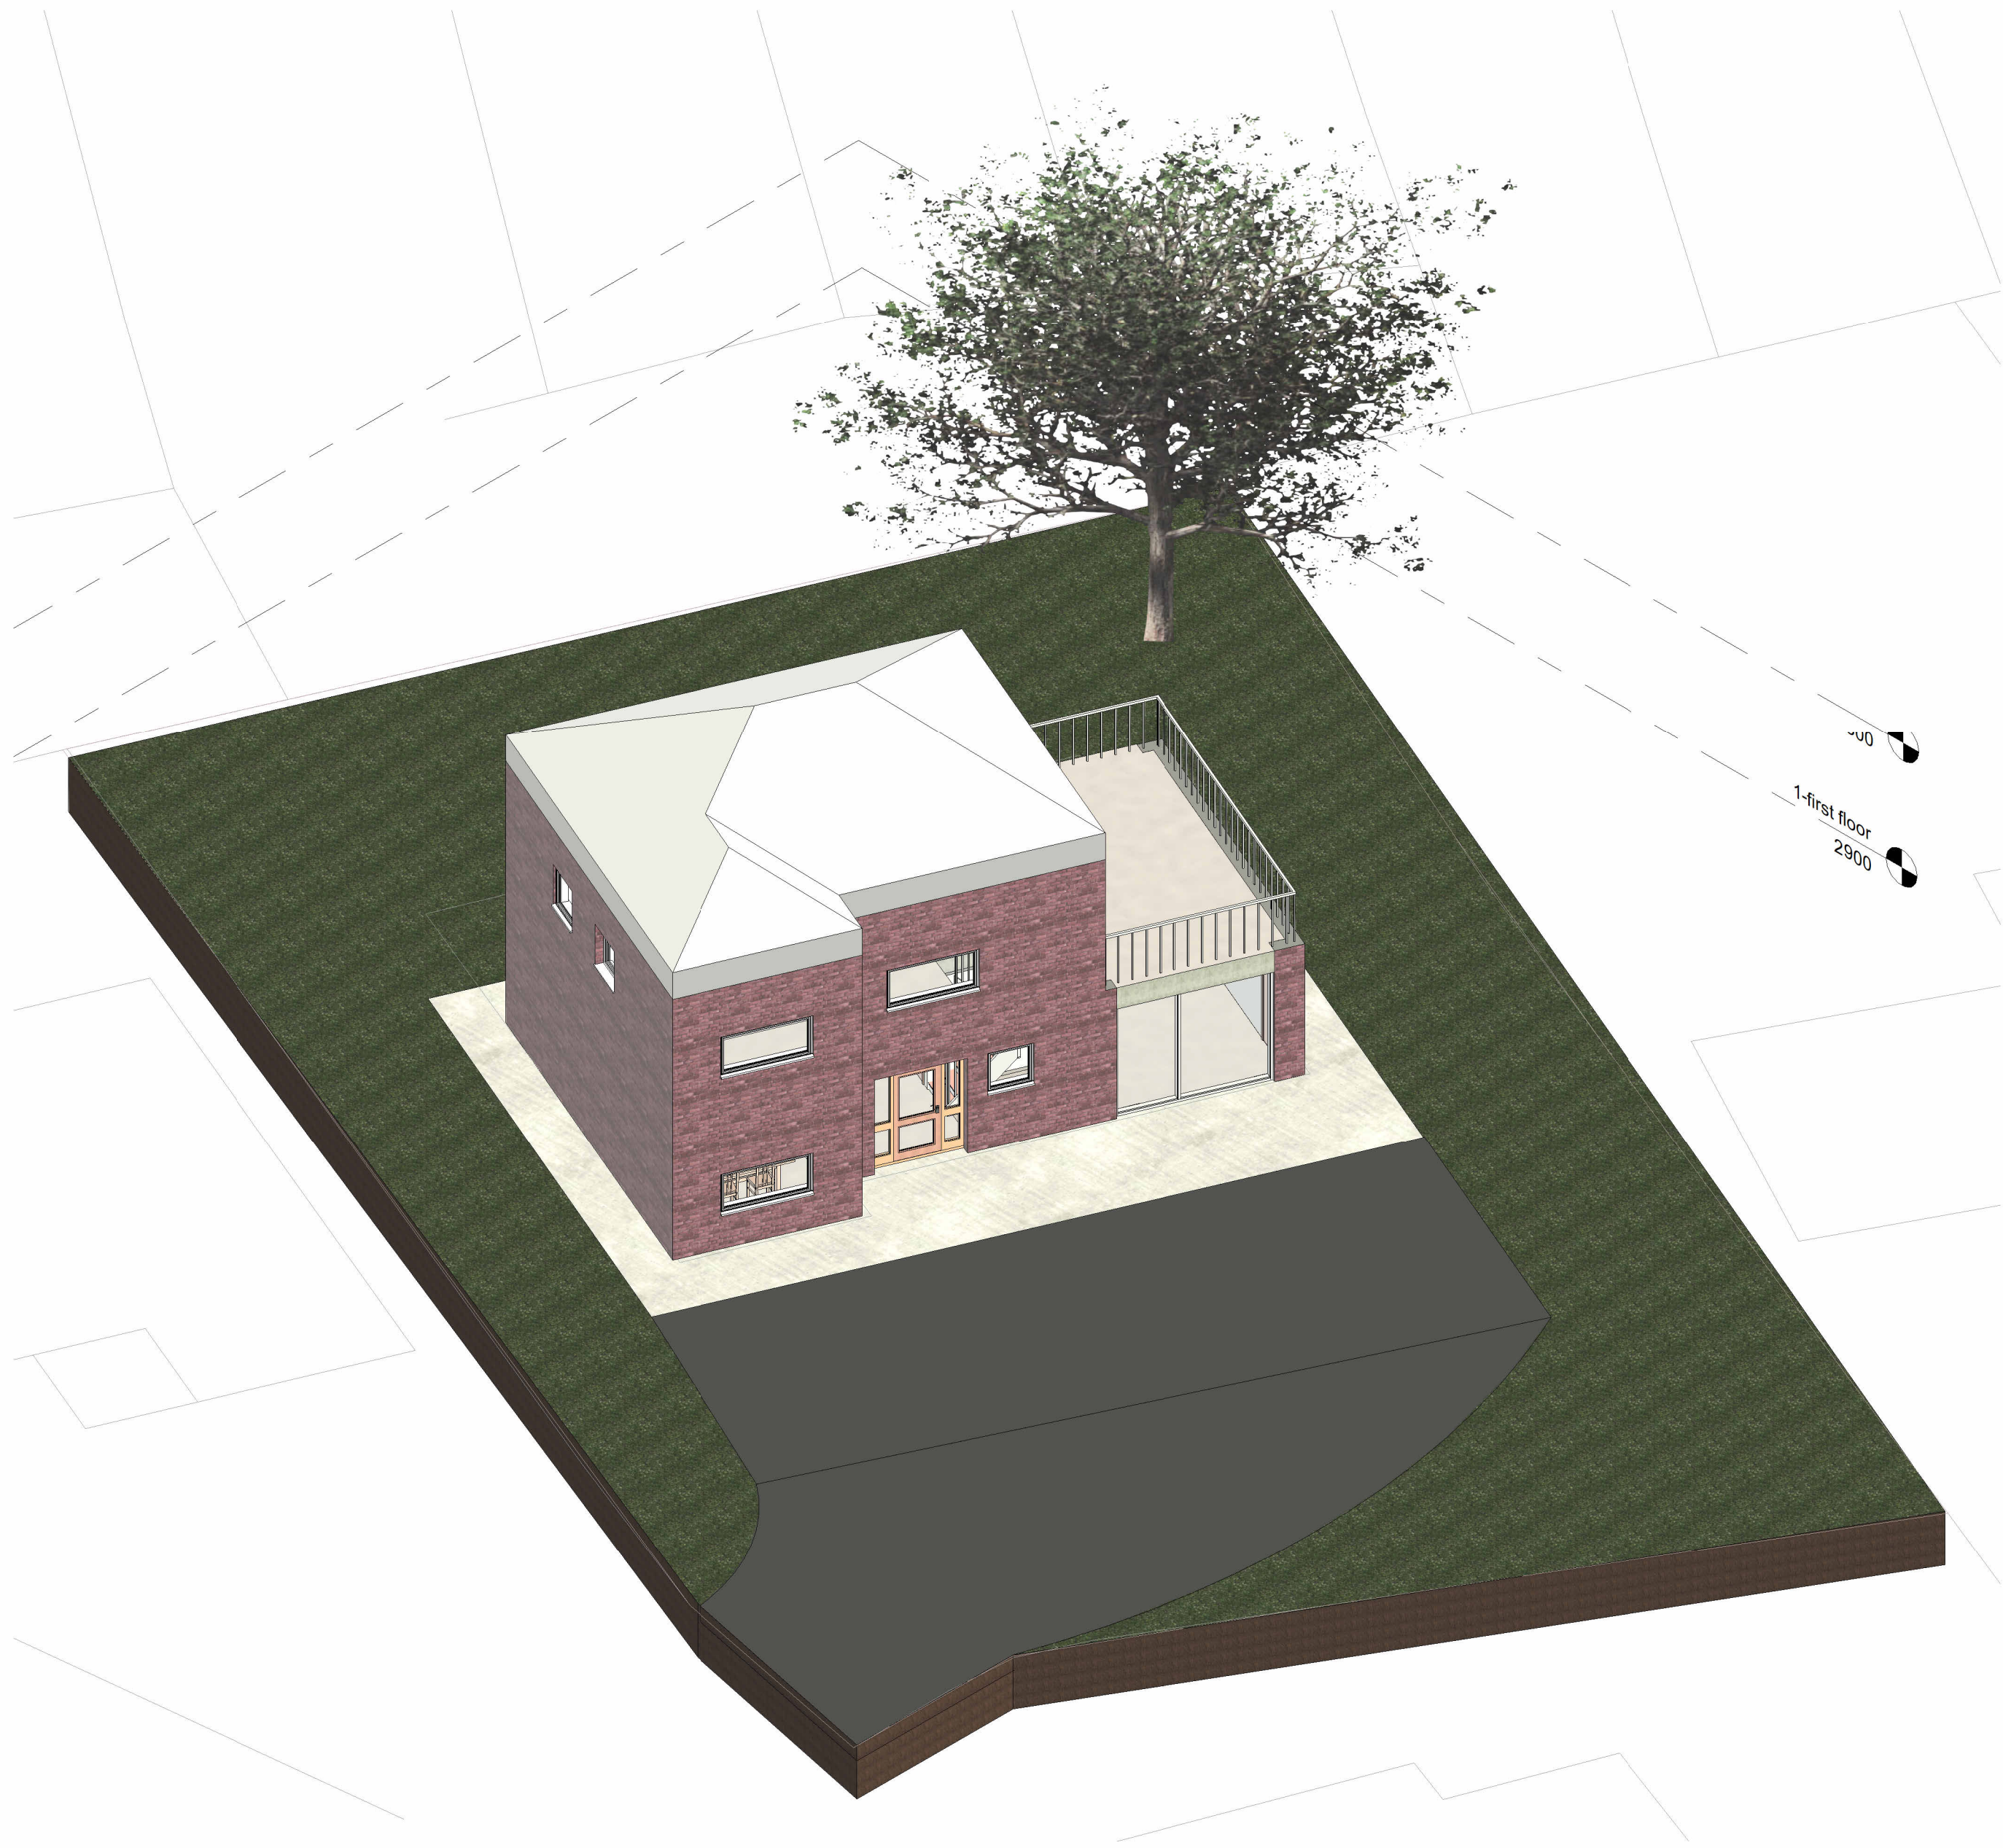

1 {3D}